DATE PLOTTED: 10/12/2014 3:16:19 PM BY: andrew.yiannoudes

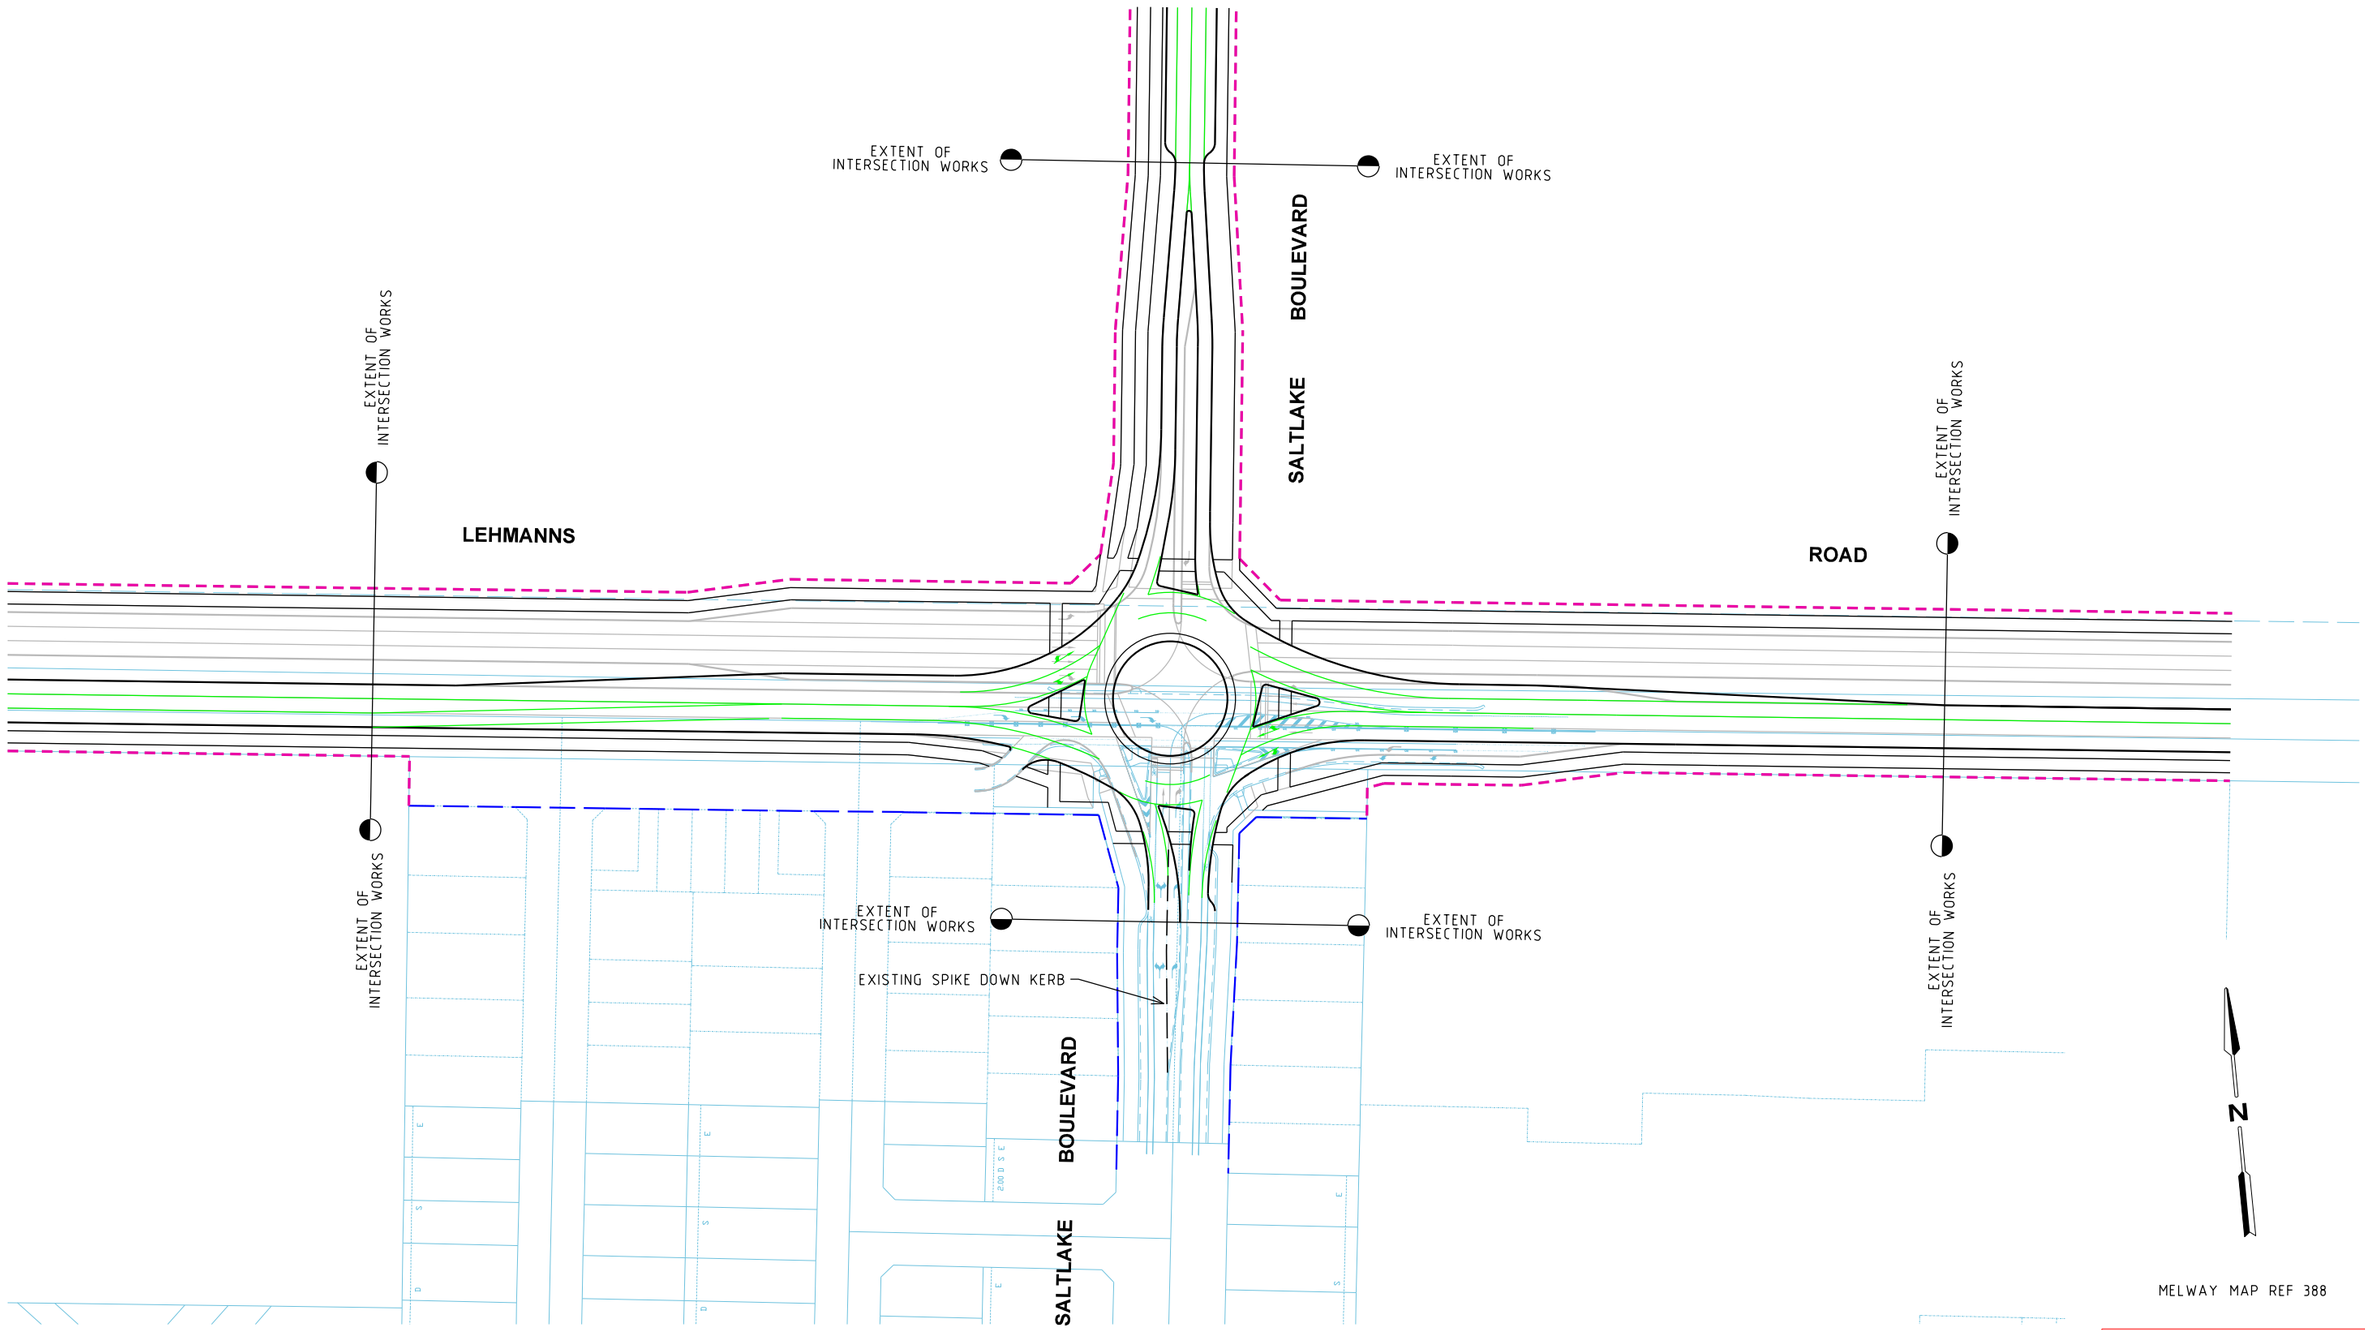

FOR DISCUSSION ONLY

CAD FILE: O:\DRATRAFF\2014\CG140690 - Wollert PSP\Drawings\CG140690-T08P1.dgn

Rev	Date	Description	Drawn	Appr.
P1	10.12.14	ISSUED FOR INFORMATION	AY	DH

© Cardno Limited All Rights Reserved.
This document is produced by Cardno Limited solely for the benefit of and use by the client in accordance with the terms of the retainer. Cardno Limited does not and shall not assume any responsibility or liability whatsoever to any third party arising out of any use or reliance by third party on the content of this document.

0 7.5 15 30
1:1500 @ A3

WARNING
BEWARE OF UNDERGROUND SERVICES
THE LOCATIONS OF UNDERGROUND SERVICES SHOWN ARE APPROXIMATE ONLY AND THEIR EXACT POSITION SHOULD BE PROVEN ON SITE.

GENERAL NOTES
1. ALL DIMENSIONS TO FACE OF KERB AND CHANNEL U.N.O.
2. CADASTRAL INFORMATION OBTAINED FROM VICMAP DATA.
3. PROPOSED INTERIM SPEED ZONES:
- KOUKOURA DRIVE - SPEED ZONE - 60KM/H
- CONNECTOR ROAD - SPEED ZONE - 50KM/H

Cardno
Shaping the Future
ABN: 47 106 610 913
150 Oxford Street, Collingwood, VIC Australia 3066
Phone (+61 3) 8415 7777 Fax (+61 3) 8415 7788
Email: victoria@cardno.com.au Web: www.cardno.com.au/victoria

Drawn: A.YIANNOUDES
Designed: A.YIANNOUDES
Checked: G.JARRETT
Authorised: D.HO

Client: WOLLERT PSP
Project: WOLLERT PSP
WOLLERT
KOUKOURA DRIVE / CONNECTOR ROAD
Title: DRAFT INTERIM INTERSECTION DESIGN
ROUNDABOUT - FUNCTIONAL LAYOUT
INTERSECTION 31

Status: PRELIMINARY
NOT TO BE USED FOR CONSTRUCTION PURPOSES

Date	Scale	Size
10.12.14	1:1500	A3

Project Number	Sheet Number	Revision
CG140690	T08 - 31	P1