




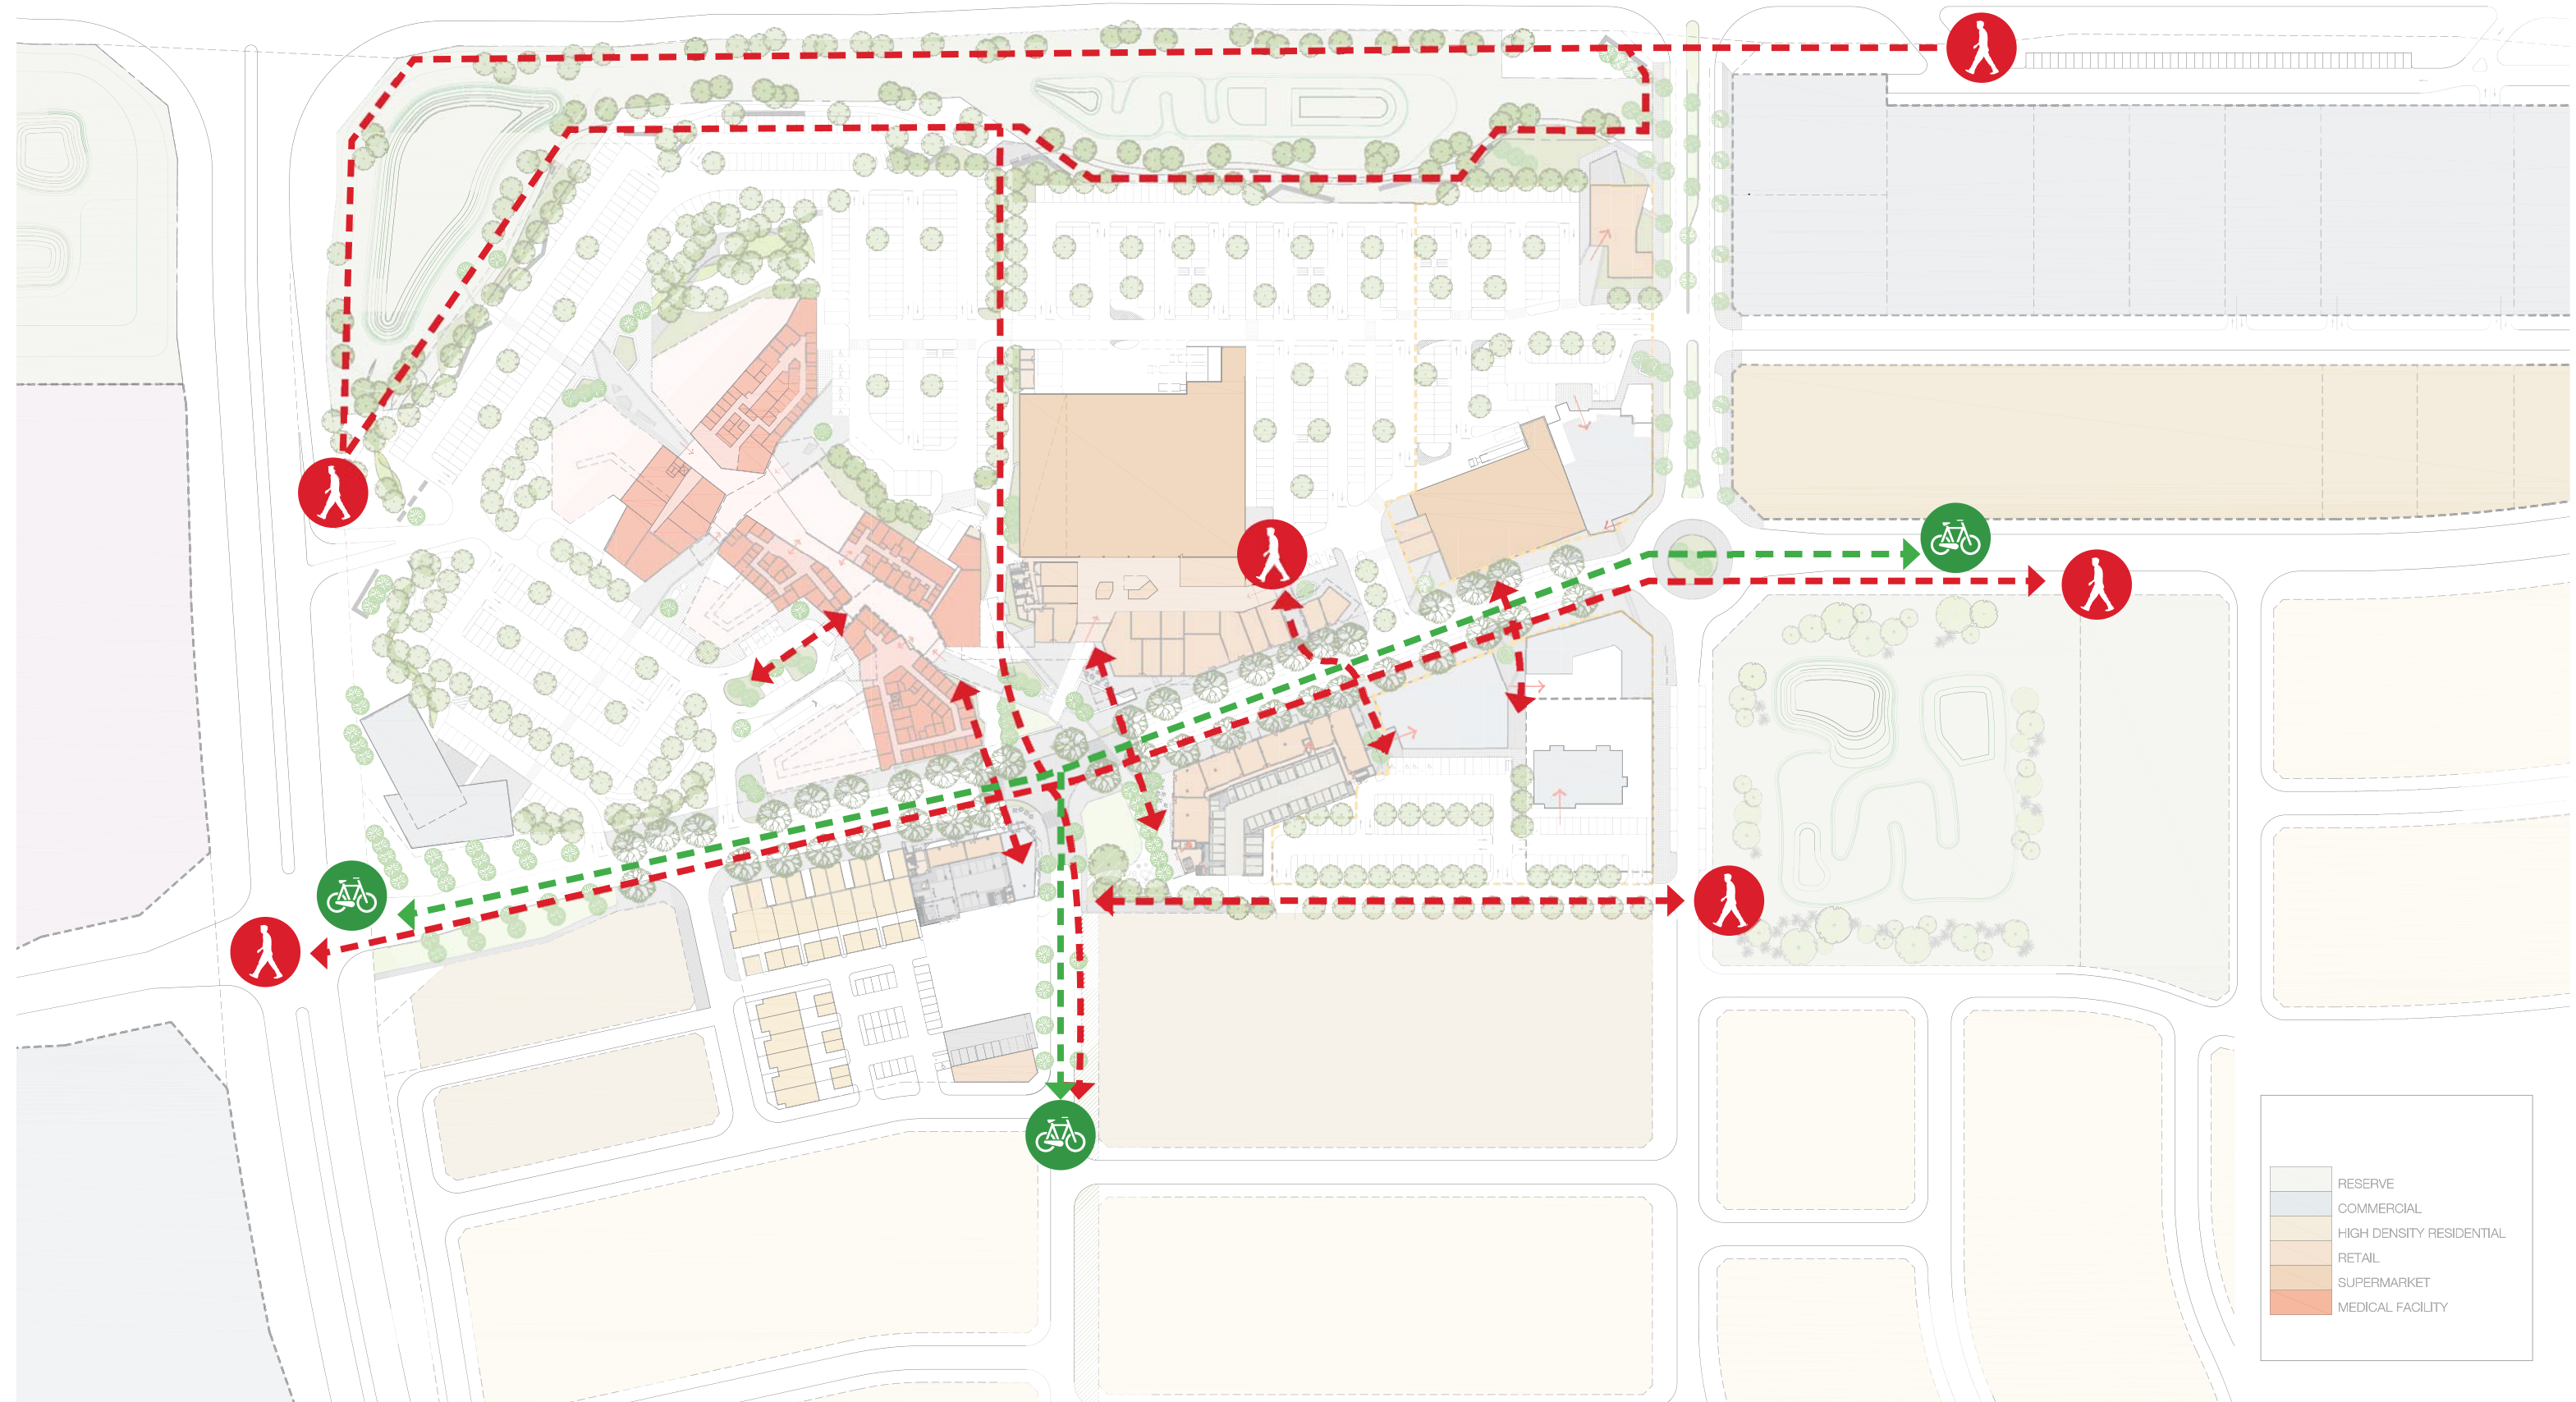

	RESERVE
	COMMERCIAL
	HIGH DENSITY RESIDENTIAL
	RETAIL
	SUPERMARKET
	MEDICAL FACILITY

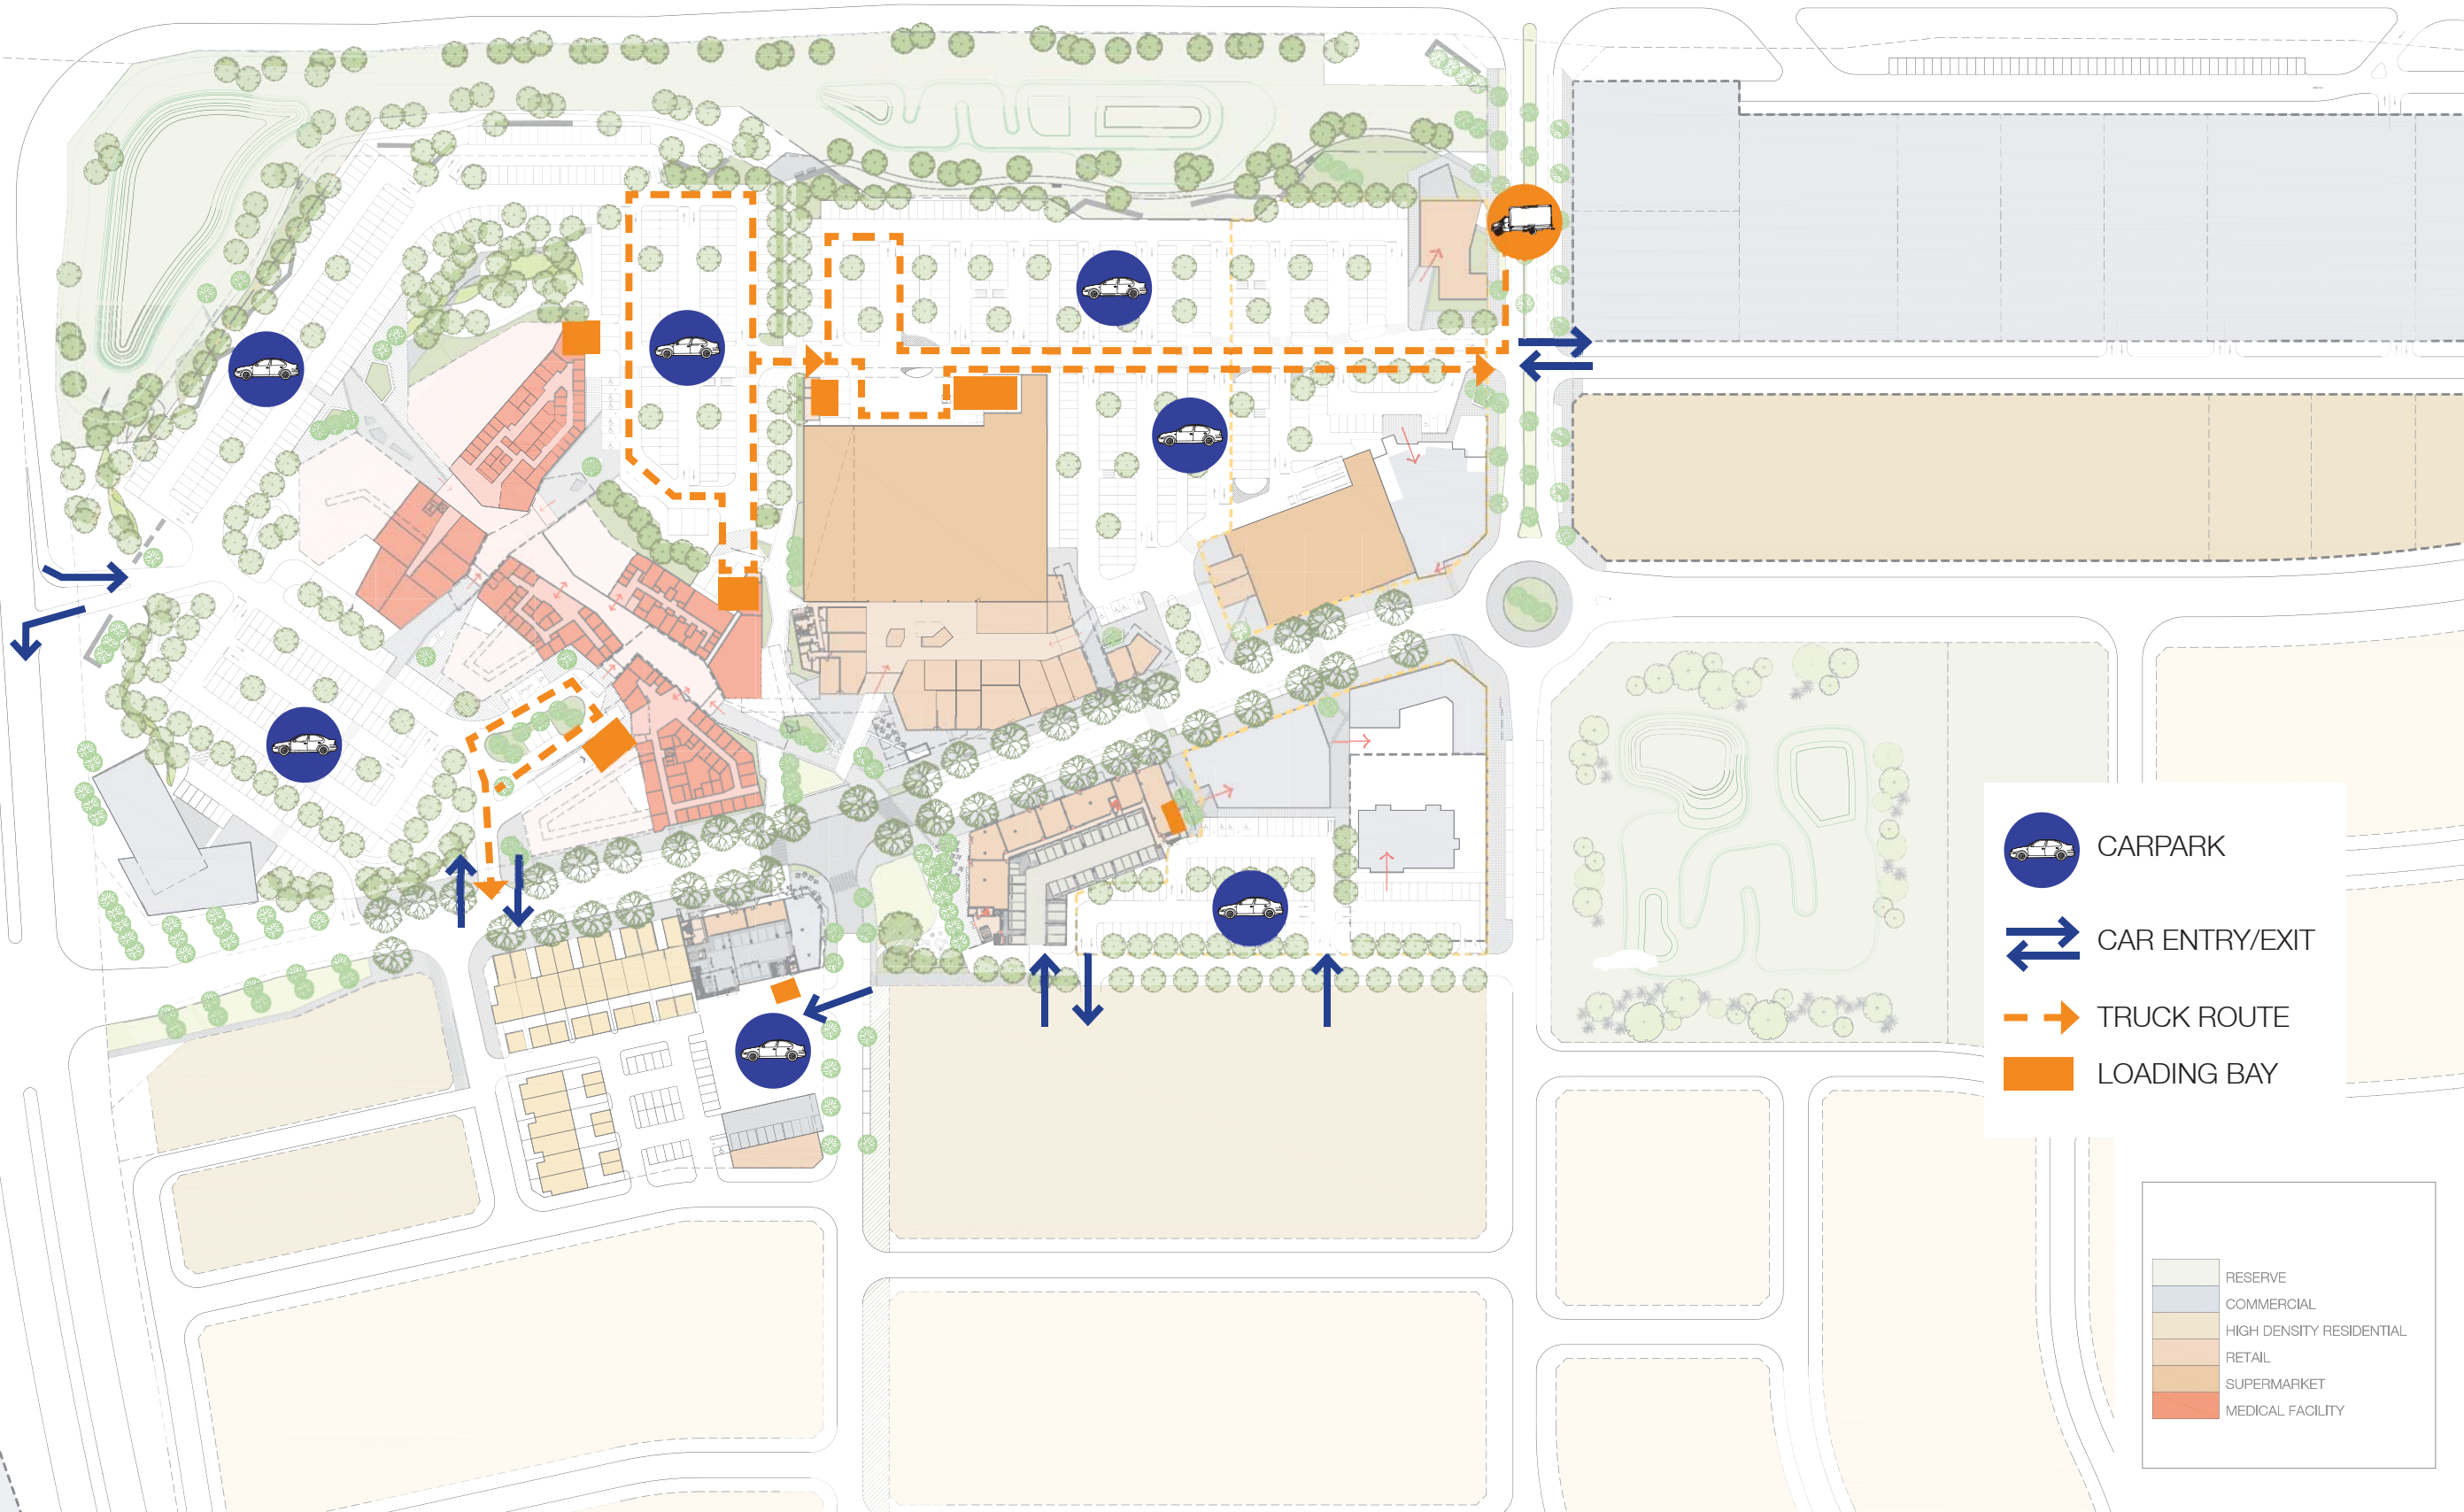



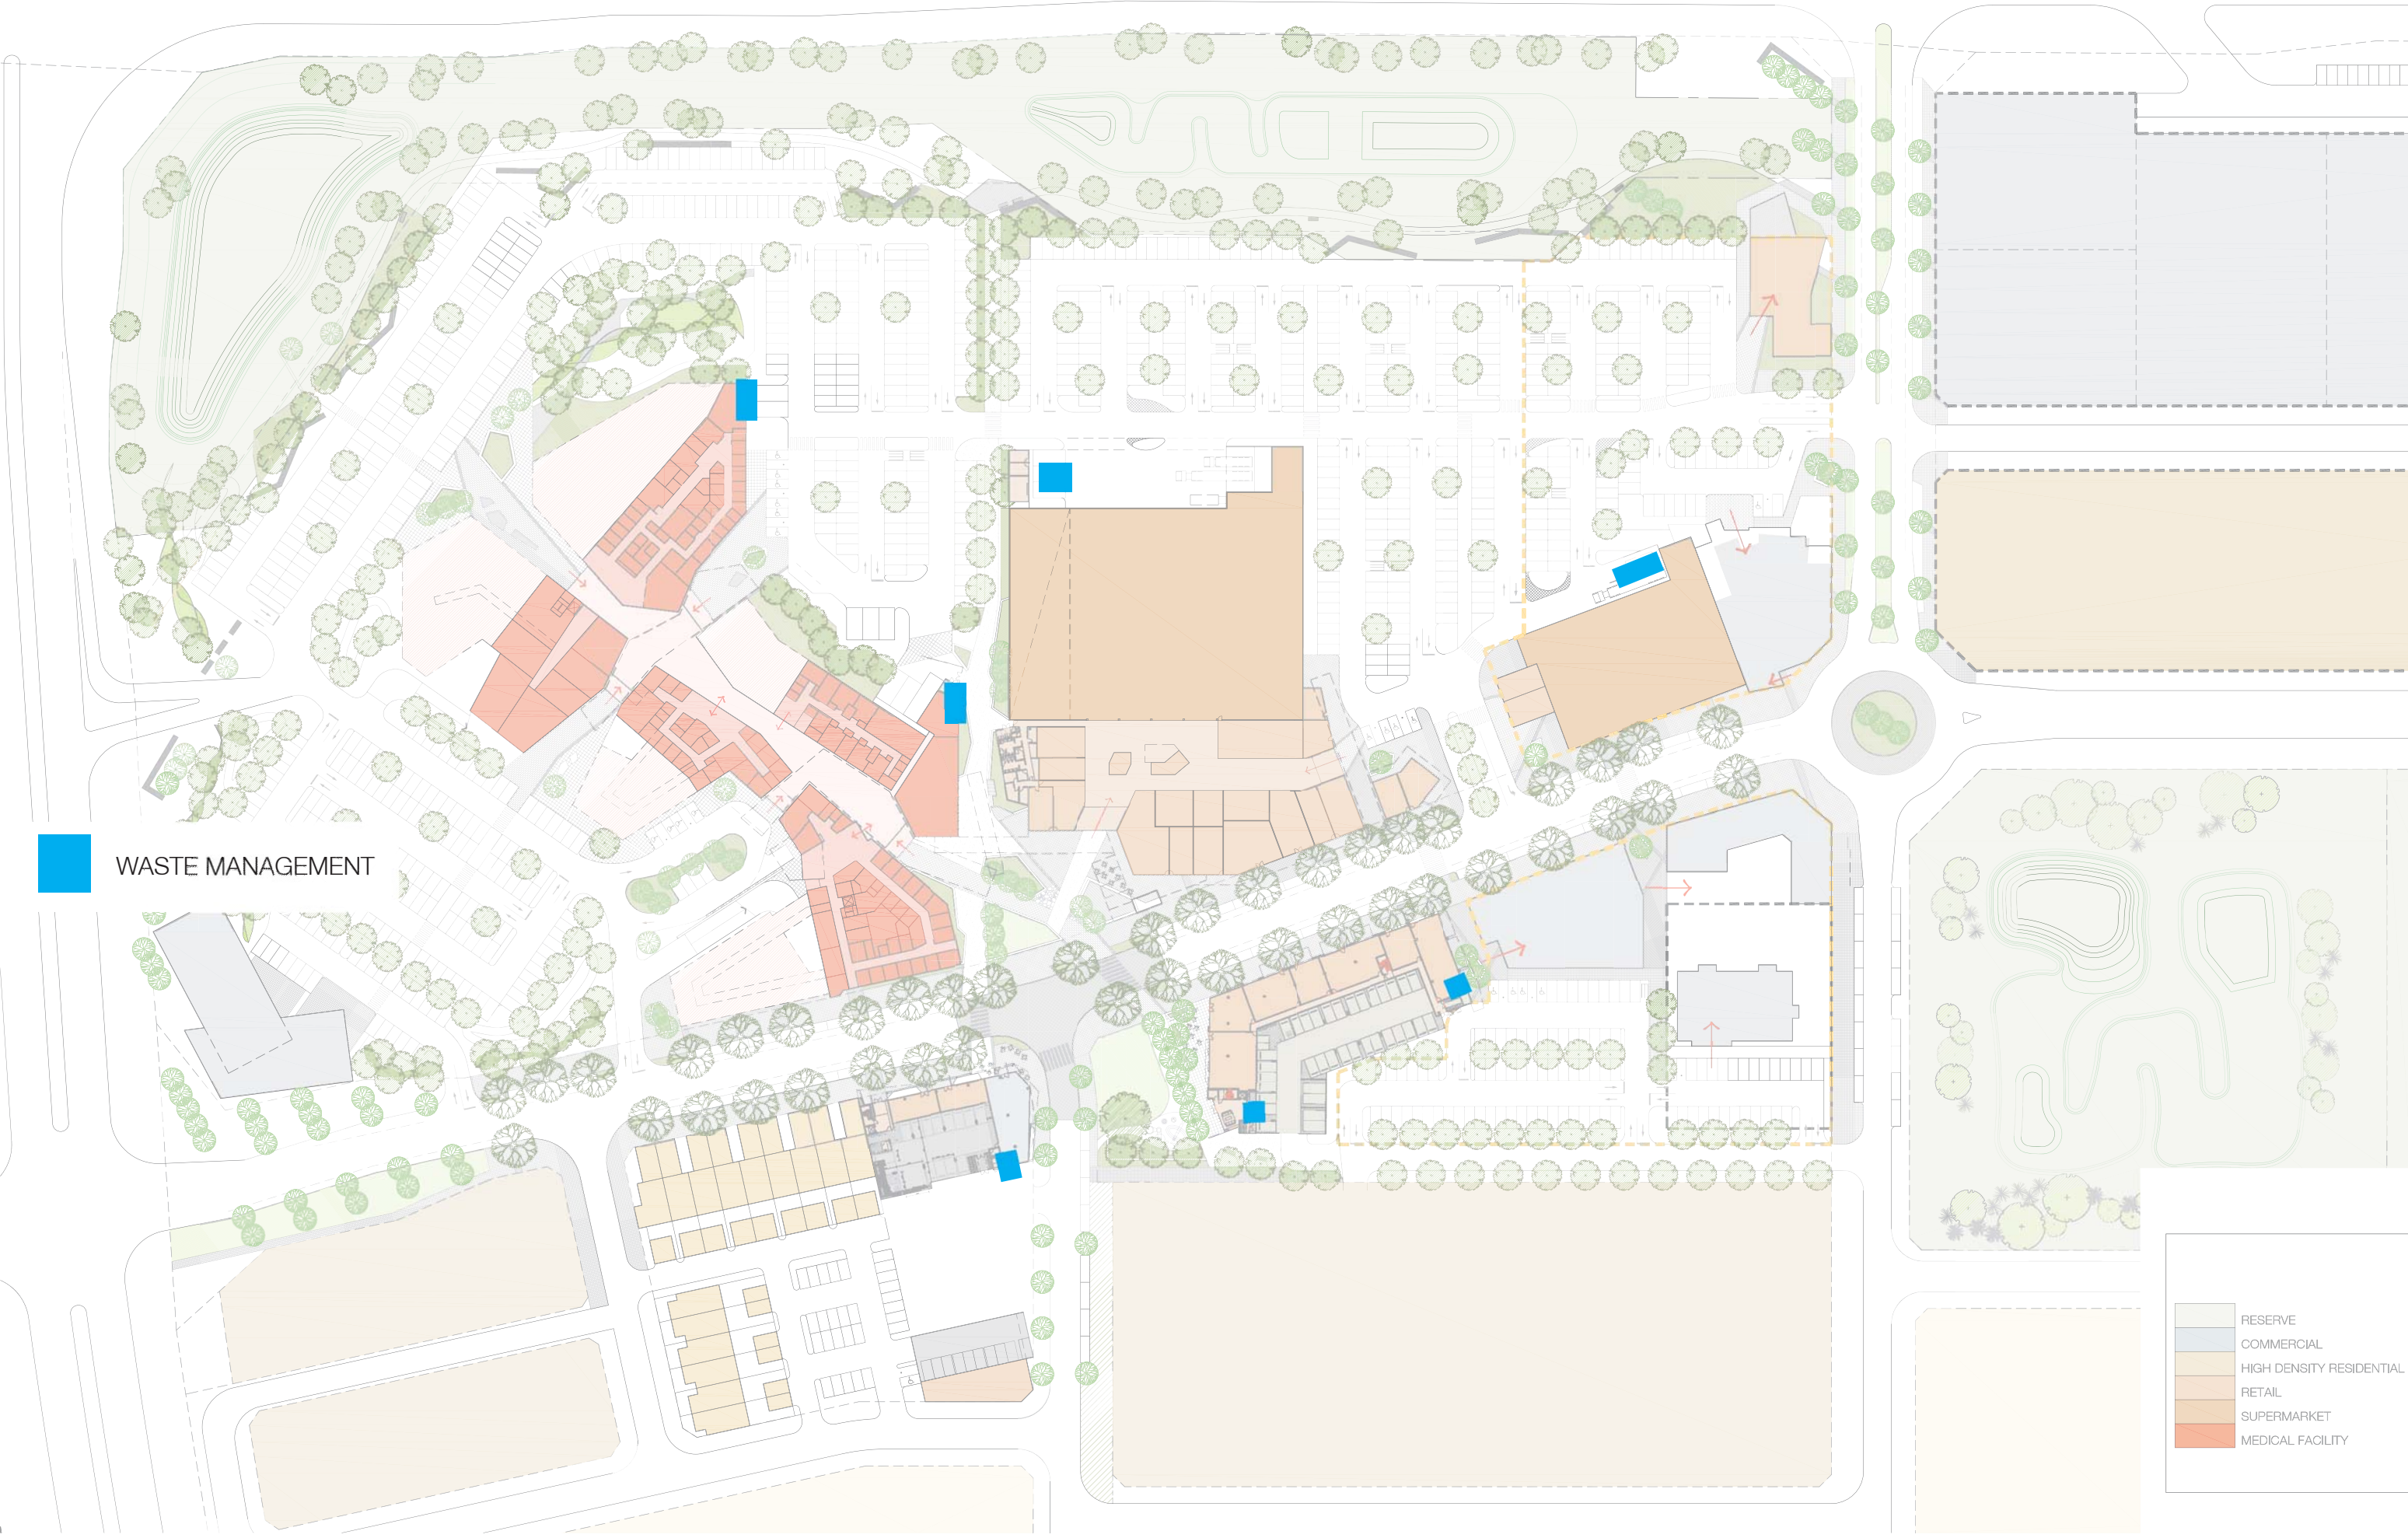

WASTE MANAGEMENT

- RESERVE
- COMMERCIAL
- HIGH DENSITY RESIDENTIAL
- RETAIL
- SUPERMARKET
- MEDICAL FACILITY




Scale 1:1500 @ A3



SECTION 03_ DETAILED DESIGN

LOT 1
59.99 Hectares

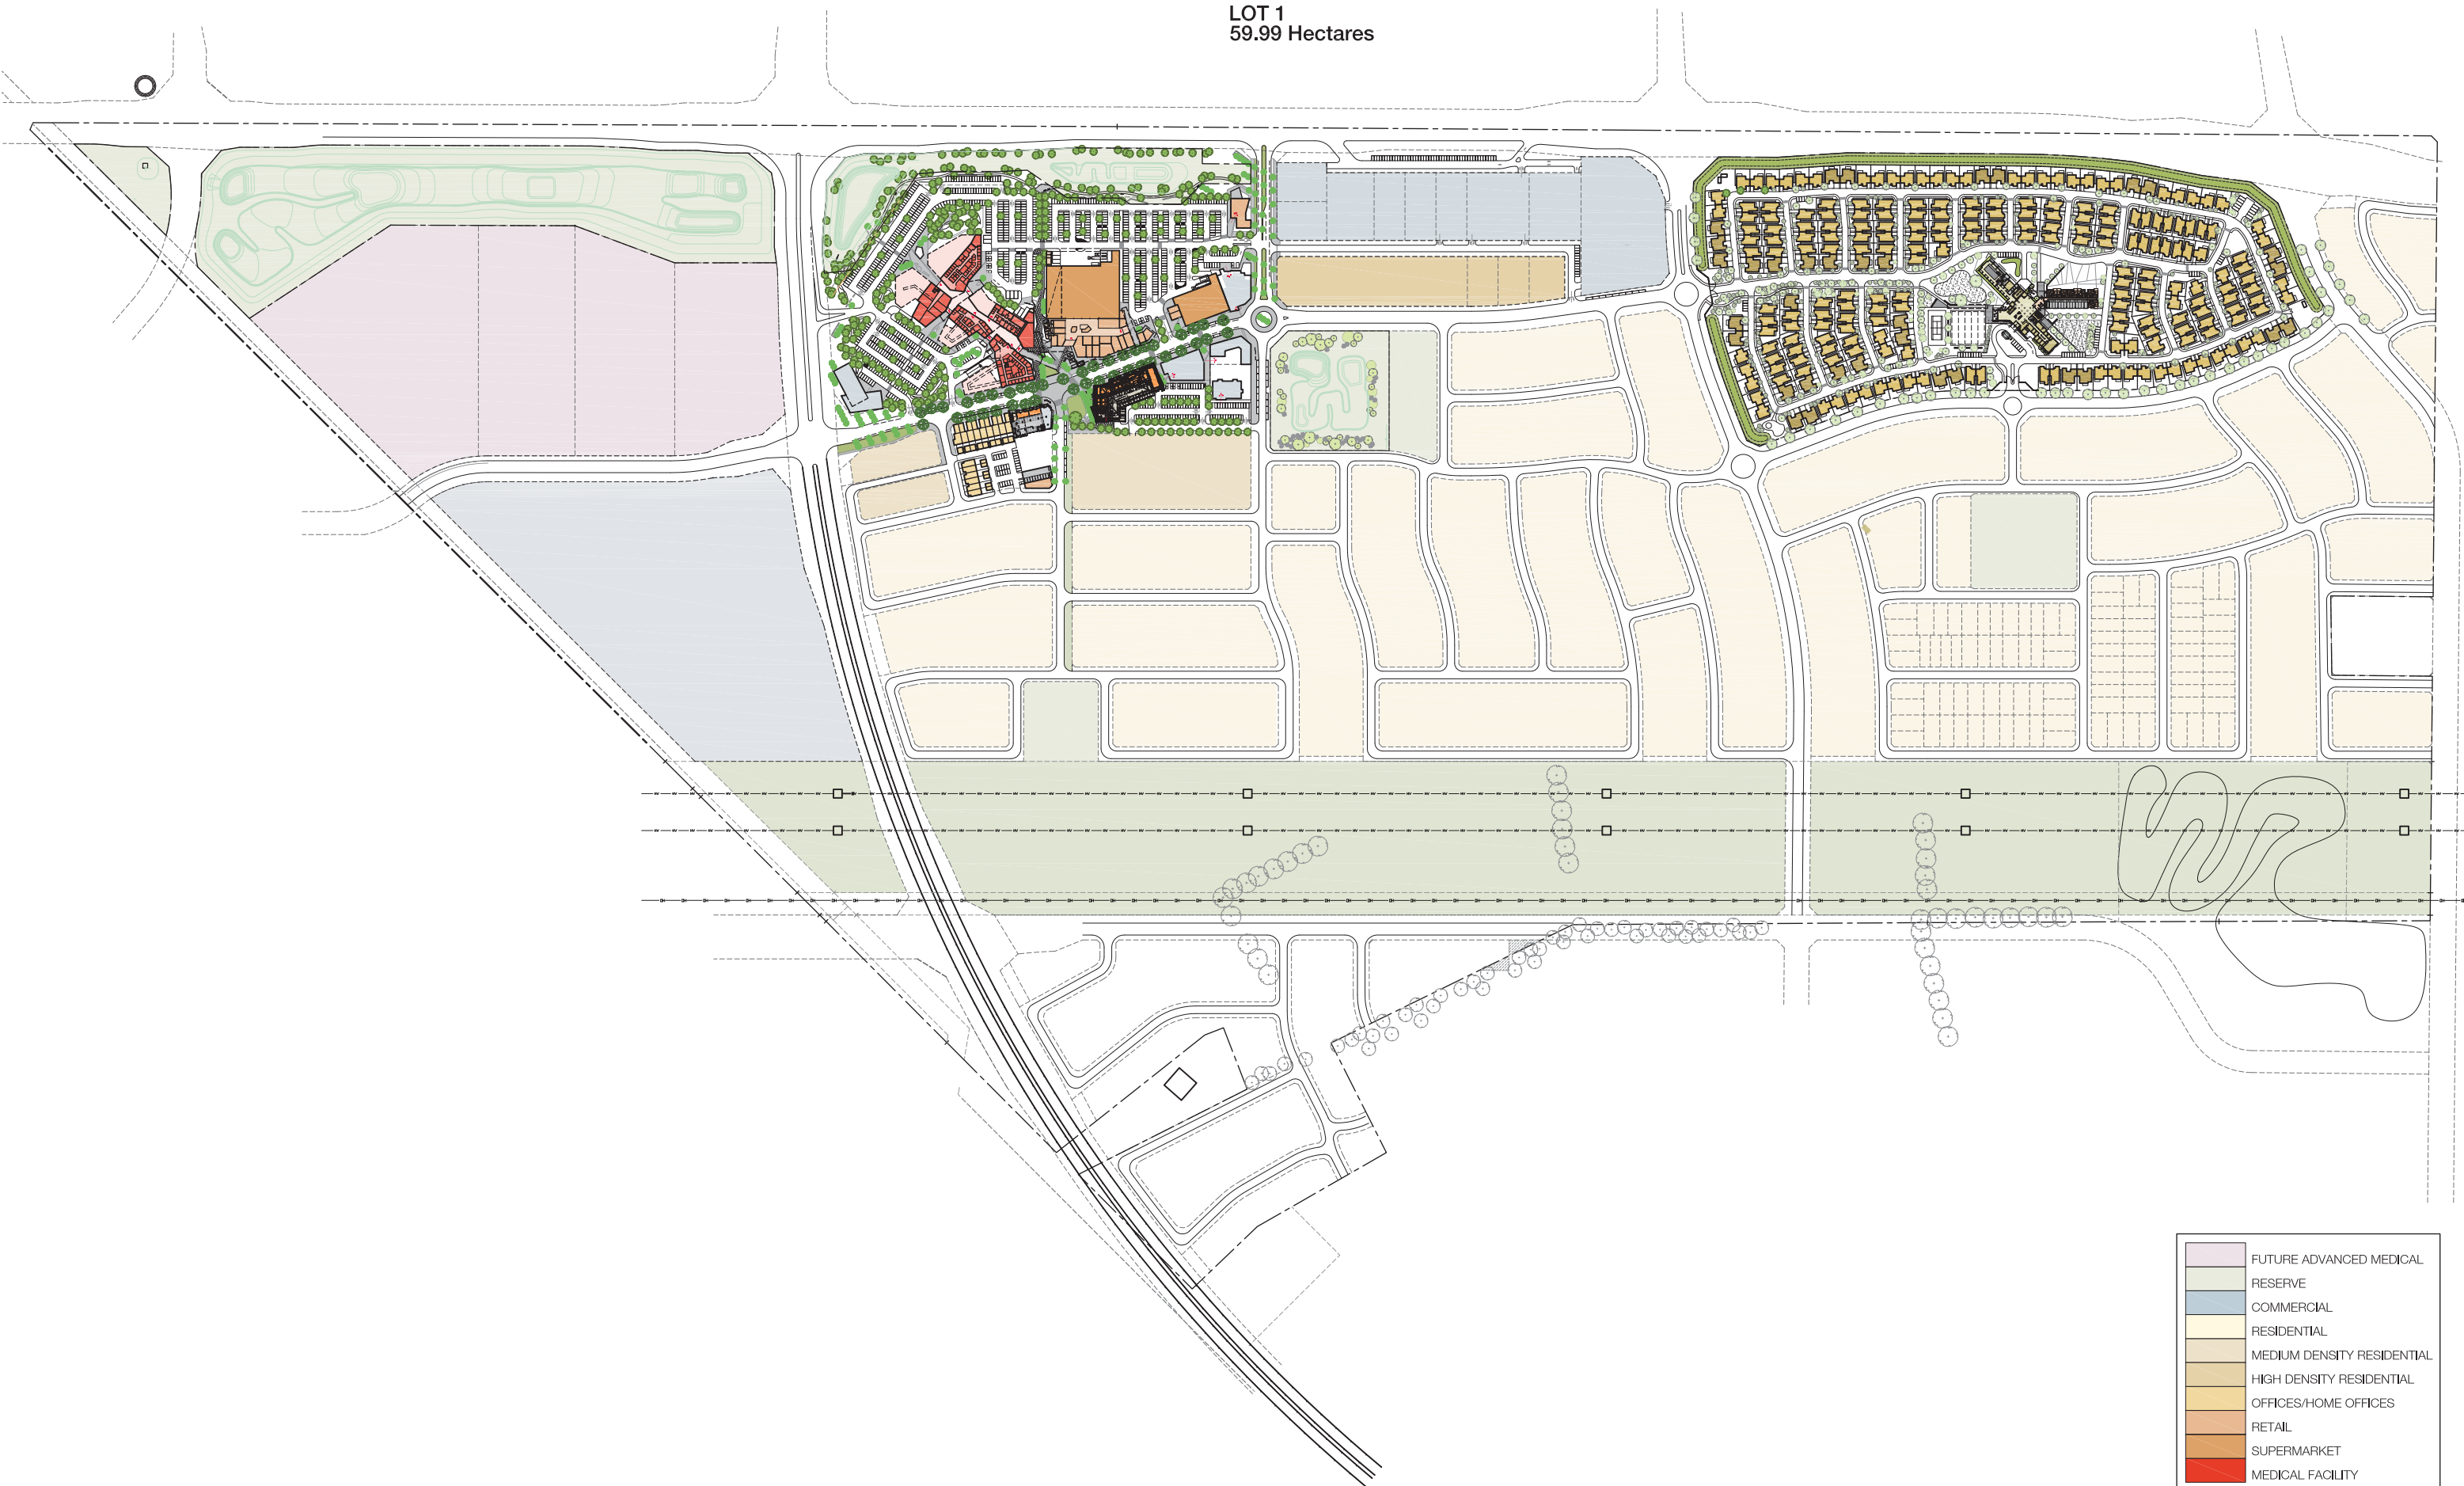

- FUTURE ADVANCED MEDICAL RESERVE
- COMMERCIAL
- RESIDENTIAL
- MEDIUM DENSITY RESIDENTIAL
- HIGH DENSITY RESIDENTIAL
- OFFICES/HOME OFFICES
- RETAIL
- SUPERMARKET
- MEDICAL FACILITY









STREET SECTION 1
SCALE 1:100



STREET SECTION 2
SCALE 1:100









LOT 'A'

Medical Precinct



Fold Elements



Organic Sculptural Form



Articulated Shading



Large Canopies

Reference Images

