

Development Contributions Plan 1070

Wollert

December 2016

Appendix 6: Functional Layout Plans

CAD File: M:\2016\0001-0500\160221T_PSP70_WollertTrafficDrafting\CADD\04 Drawings\01 CAD\160221T-DG-1104.dgn

DATE PLOTTED: 21/10/2016 4:09:43 PM

BY: User:egan.cook


WOLLERT PSP
INTERIM ROAD PROJECTS

DRAWING LIST

V160221T-DG-1104	COVER SHEET
V160221T-DG-2551	RD-01 KOUKOURA DRIVE 'A'
V160221T-DG-2552	RD-01 & RD-02 KOUKOURA DRIVE 'A' & 'B'
V160221T-DG-2553	RD-02 & RD-03 KOUKOURA DRIVE 'B' & 'C'
V160221T-DG-2554	RD-03 KOUKOURA DRIVE 'C'
V160221T-DG-2555	RD-04 SUMMERHILL ROAD (WEST)
V160221T-DG-2556	RD-04 & RD-05 SUMMERHILL ROAD (WEST & EAST)
V160221T-DG-2557	RD-05 SUMMERHILL ROAD (EAST)
V160221T-DG-2558	RD-06 BOUNDARY ROAD
V160221T-DG-2559	RD-06 BOUNDARY ROAD
V160221T-DG-2560	RD-06 BOUNDARY ROAD

LEGEND

- PROPOSED ROAD RESERVE BOUNDARY
- EXISTING DRYSTONE WALL
- PROPOSED SHOULDER

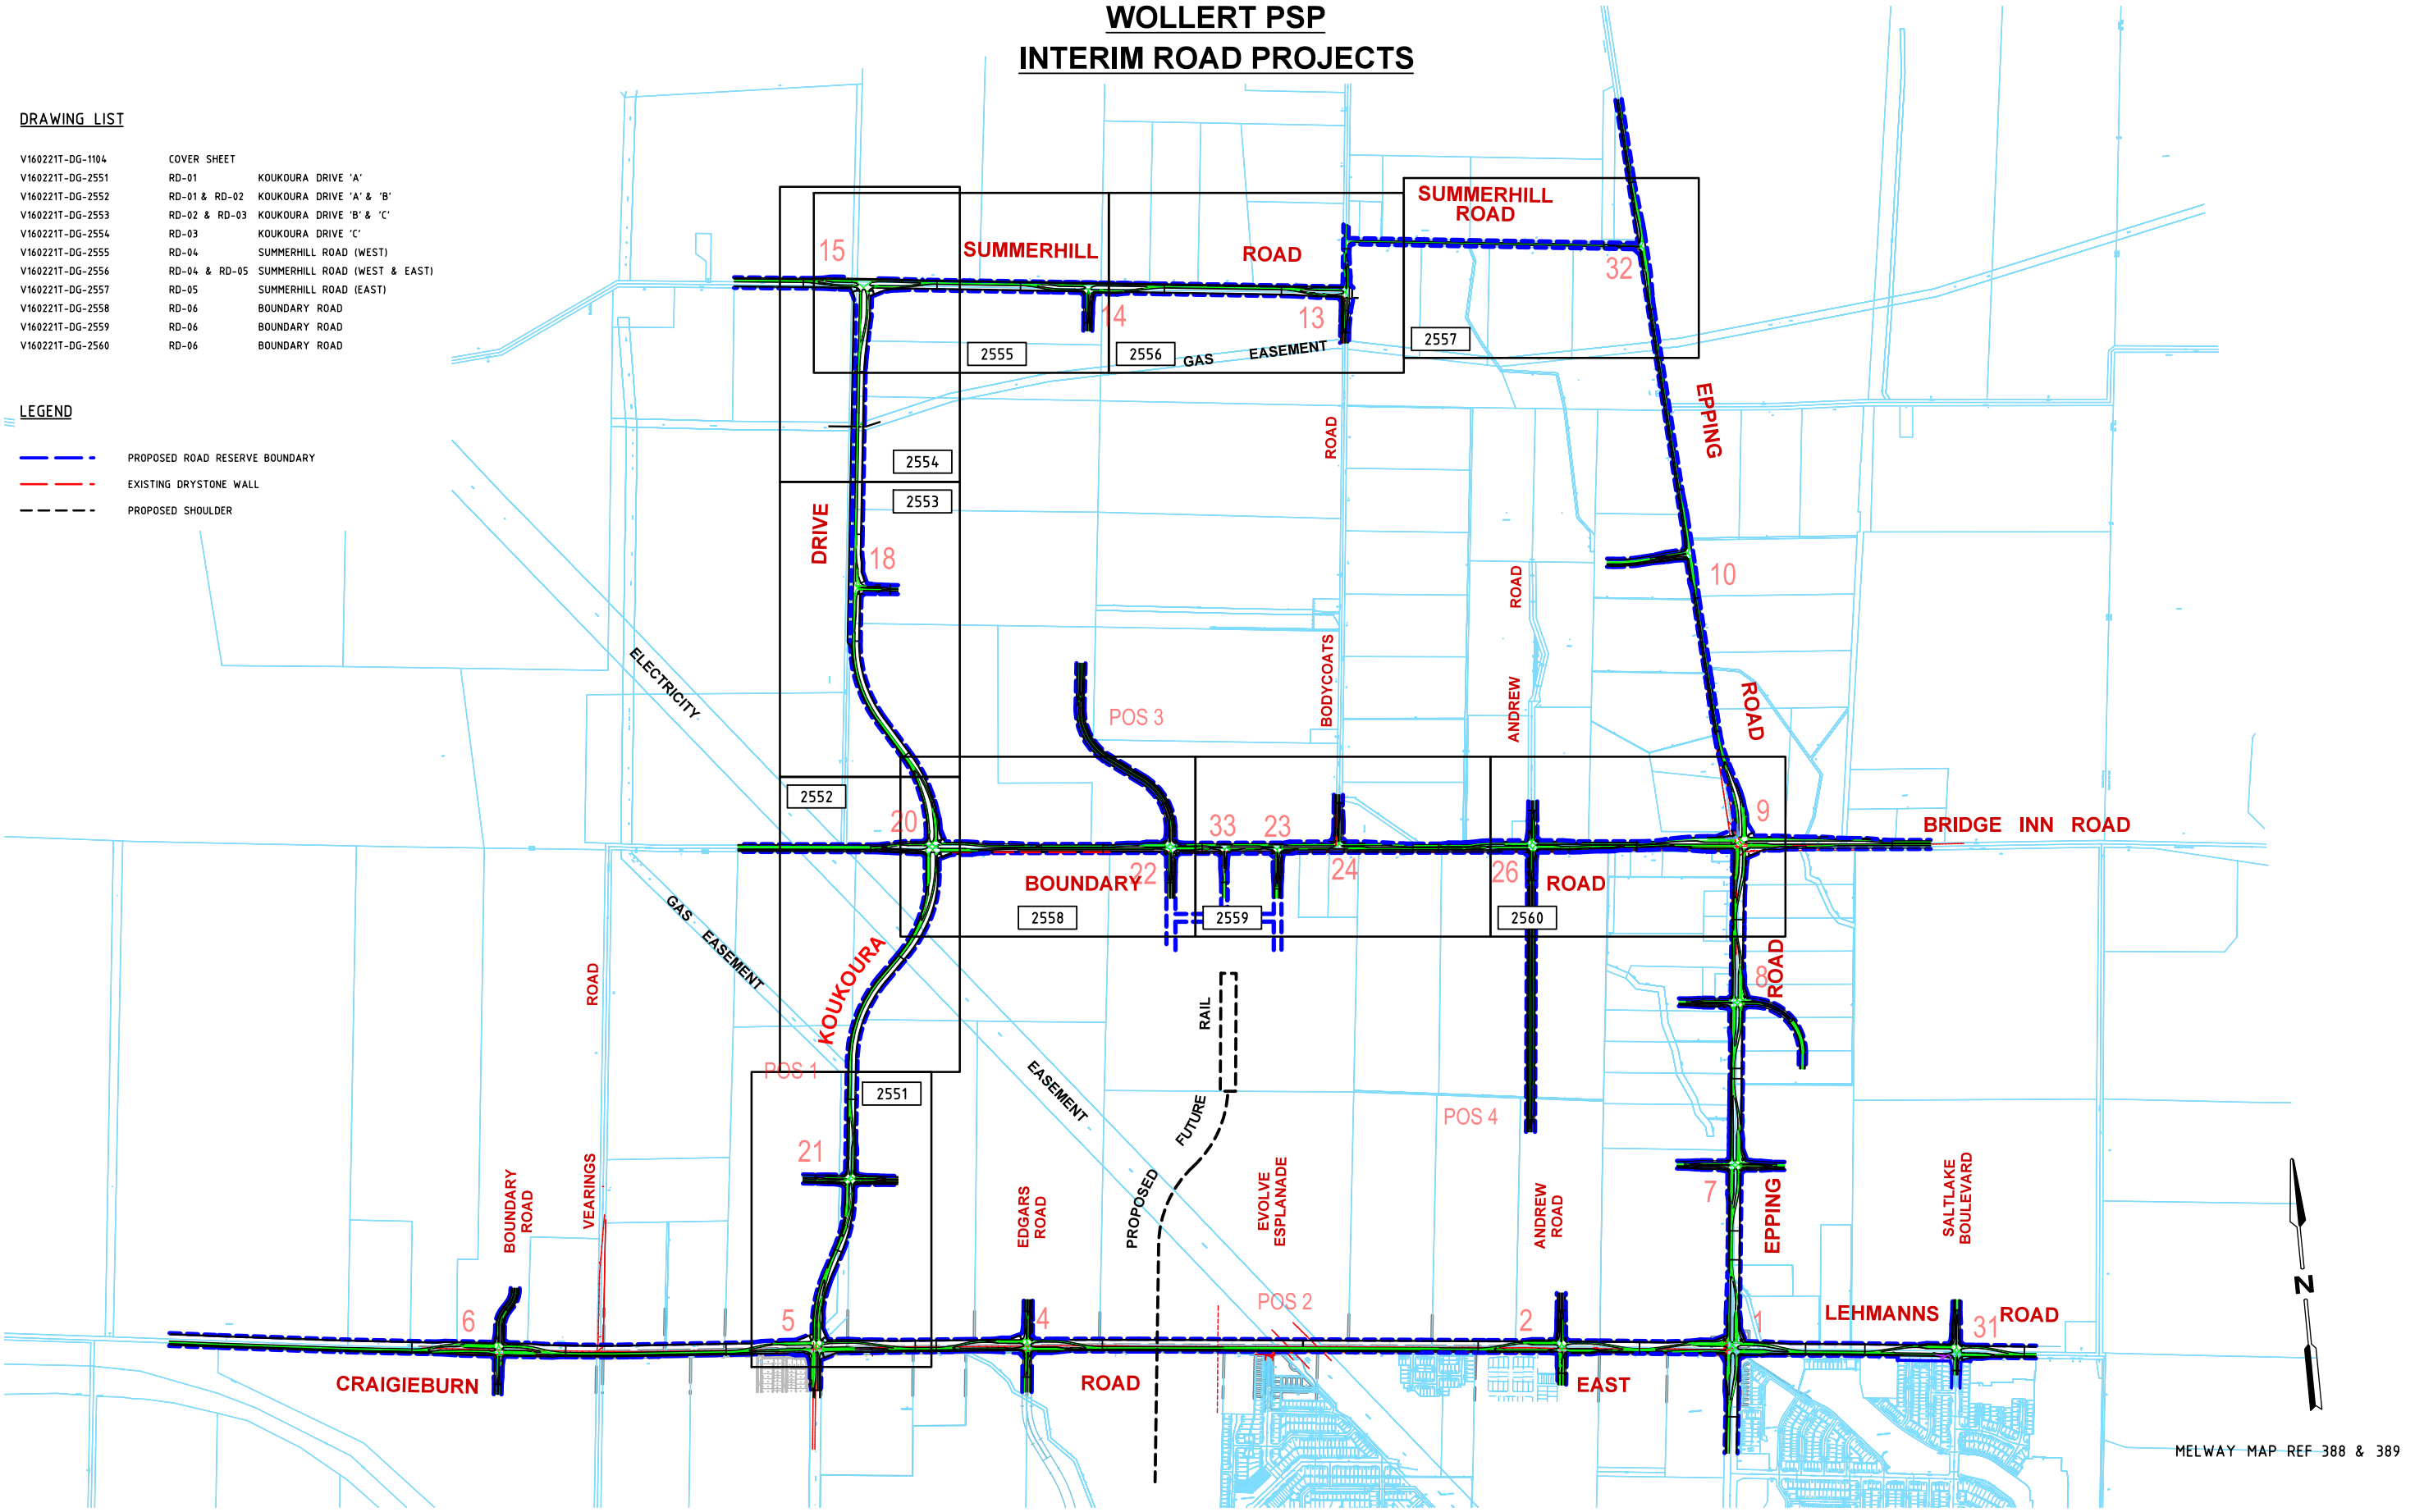

MELWAY MAP REF 388 & 389

1	21.10.2016	ISSUED FOR INFORMATION	EC	DH
Rev	Date	Description	Drawn	Appr.

© Cardno Limited All Rights Reserved.
This document is produced by Cardno Limited solely for the benefit of and use by the client in accordance with the terms of the retainer. Cardno Limited does not and shall not assume any responsibility or liability whatsoever to any third party arising out of any use or reliance by third party on the content of this document.

0 100 200 400
1:20000 @ A3




ABN: 47 106 610 913
501 Swanston Street, Melbourne, VIC Australia 3000
Phone (+61 3) 8415 7777 Fax (+61 3) 8415 7788
Email: victoria@cardno.com.au Web: www.cardno.com.au/victoria

Drawn	A.YIANNOUDES
Designed	B.HARWOOD
Checked	DAVID HO
Authorised	DAVID HO

Client	MPA
Project	WOLLERT PSP WOLLERT
Title	INTERIM ROAD PROJECTS FUNCTIONAL LAYOUT COVER SHEET - LOCALITY PLAN


Status	PRELIMINARY NOT TO BE USED FOR CONSTRUCTION PURPOSES		
Date	16.03.16	Scale	1:20000
Drawing Number	V160221T-DG-1104	Size	A3
Revision	1		

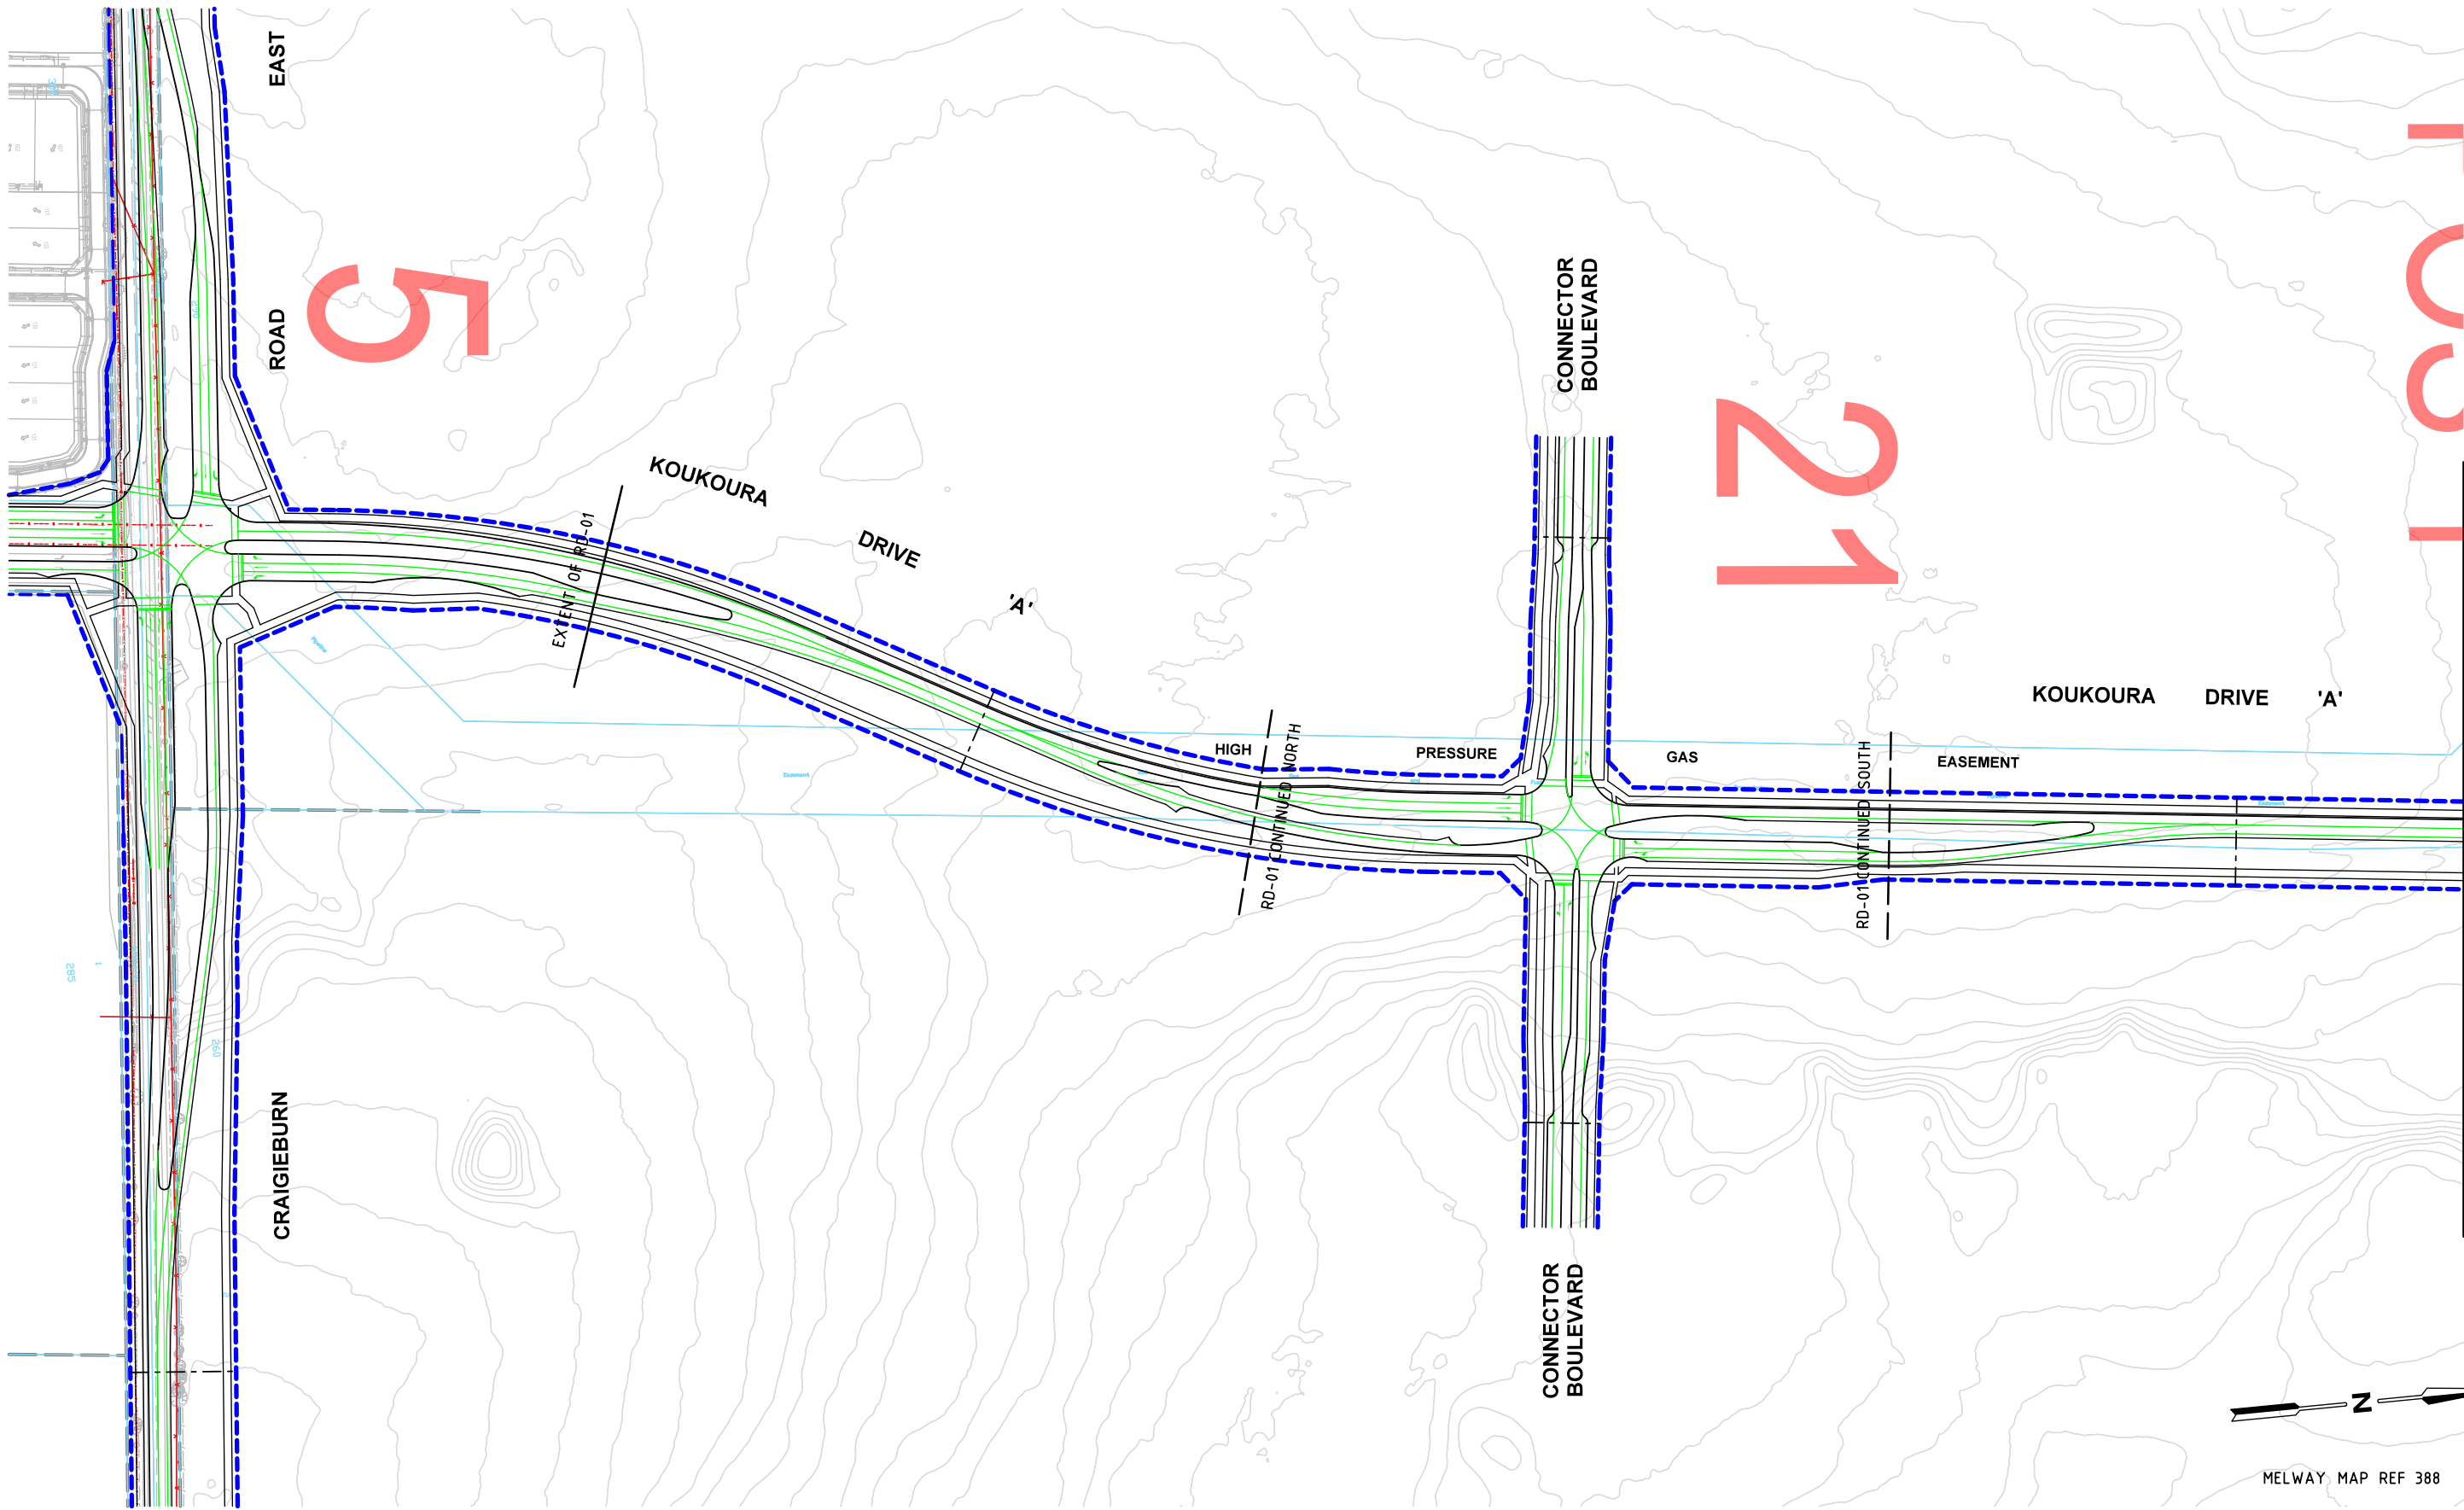

FOR CONTINUATION REFER TO CARDNO SHEET NUMBER V160221T-DG-2552

Rev	Date	Description	Drawn	Appr.
1	21.10.2016	ISSUED FOR INFORMATION	BVH	DH

© Cardno Limited All Rights Reserved.
This document is produced by Cardno Limited solely for the benefit of and use by the client in accordance with the terms of the retainer. Cardno Limited does not and shall not assume any responsibility or liability whatsoever to any third party arising out of any use or reliance by third party on the content of this document.

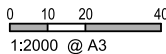

GENERAL NOTES
1. EXTENT OF WORKS BASE ON CG140690




Cardno
Shaping the Future

ABN: 47 106 610 913
501 Swanston Street, Melbourne, VIC Australia 3000
Phone (+61 3) 8415 7777 Fax (+61 3) 8415 7788
Email: victoria@cardno.com.au Web: www.cardno.com.au/victoria


Drawn	B.HARWOOD
Designed	B.HARWOOD
Checked	DAVID HO
Authorised	DAVID HO

Client	MPA
Project	WOLLERT PSP WOLLERT
Title	INTERIM DESIGN FUNCTIONAL LAYOUT KOUKOURA DRAIVE 'A'


Status	PRELIMINARY NOT TO BE USED FOR CONSTRUCTION PURPOSES		
Date	16.03.16	Scale	1:2000
Drawing Number	V160221T-DG-2551	Size	A3
Revision			1

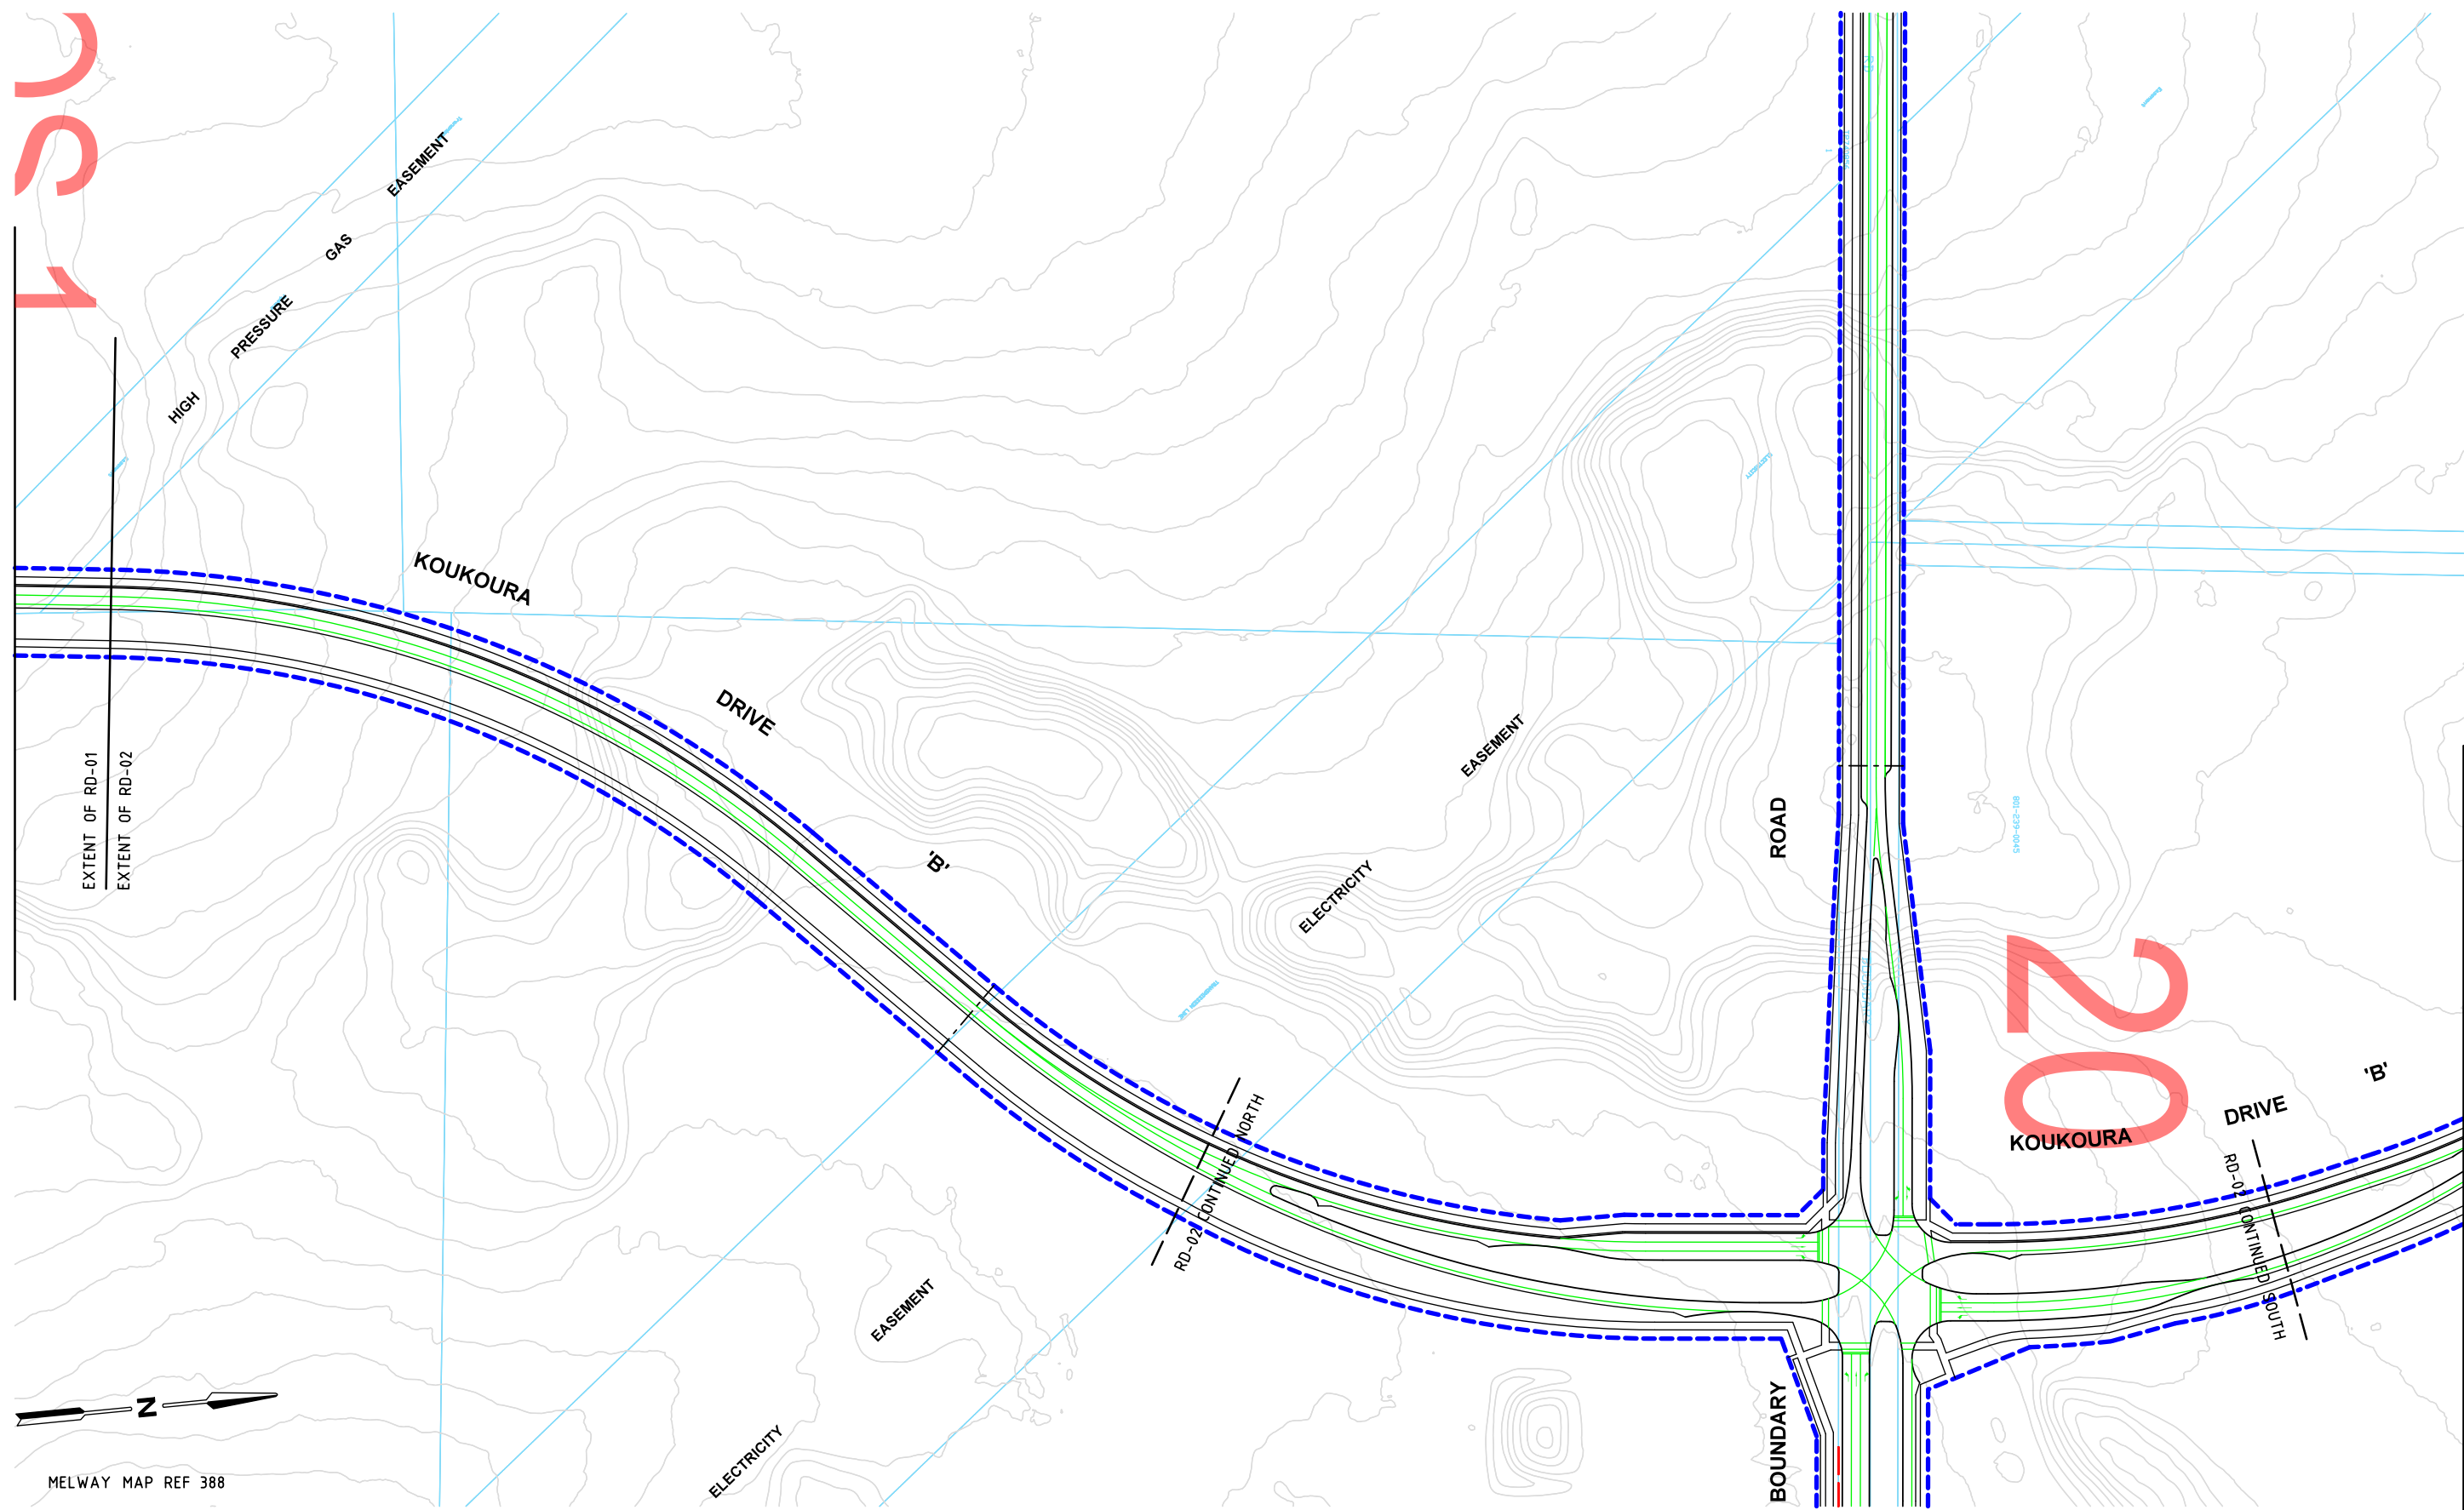

		© Cardno Limited All Rights Reserved. This document is produced by Cardno Limited solely for the benefit of and use by the client in accordance with the terms of the retainer. Cardno Limited does not and shall not assume any responsibility or liability whatsoever to any third party arising out of any use or reliance by third party on the content of this document.		0102040 1:2000 @ A3		GENERAL NOTES 1. EXTENT OF WORKS BASED ON CG140690		ABN: 47 106 610 913 501 Swanston Street, Melbourne, VIC Australia 3000 Phone (+61 3) 8415 7777 Fax (+61 3) 8415 7788 Email: victoria@cardno.com.au Web: www.cardno.com.au/victoria		Drawn B.HARWOOD Designed B.HARWOOD Checked DAVID HO Authorised DAVID HO		Client MPA Project WOLLERT PSP WOLLERT Title INTERIM DESIGN FUNCTIONAL LAYOUT KOUKOURA DRIVE 'A & B' Drawing Number V160221T-DG-2552		Status PRELIMINARY NOT TO BE USED FOR CONSTRUCTION PURPOSES Date 16.03.16 Scale 1:2000 Size A3 Revision 1	
1	21.10.2016	ISSUED FOR INFORMATION		BVH	DH										
Rev	Date	Description		Drawn	Appr.										

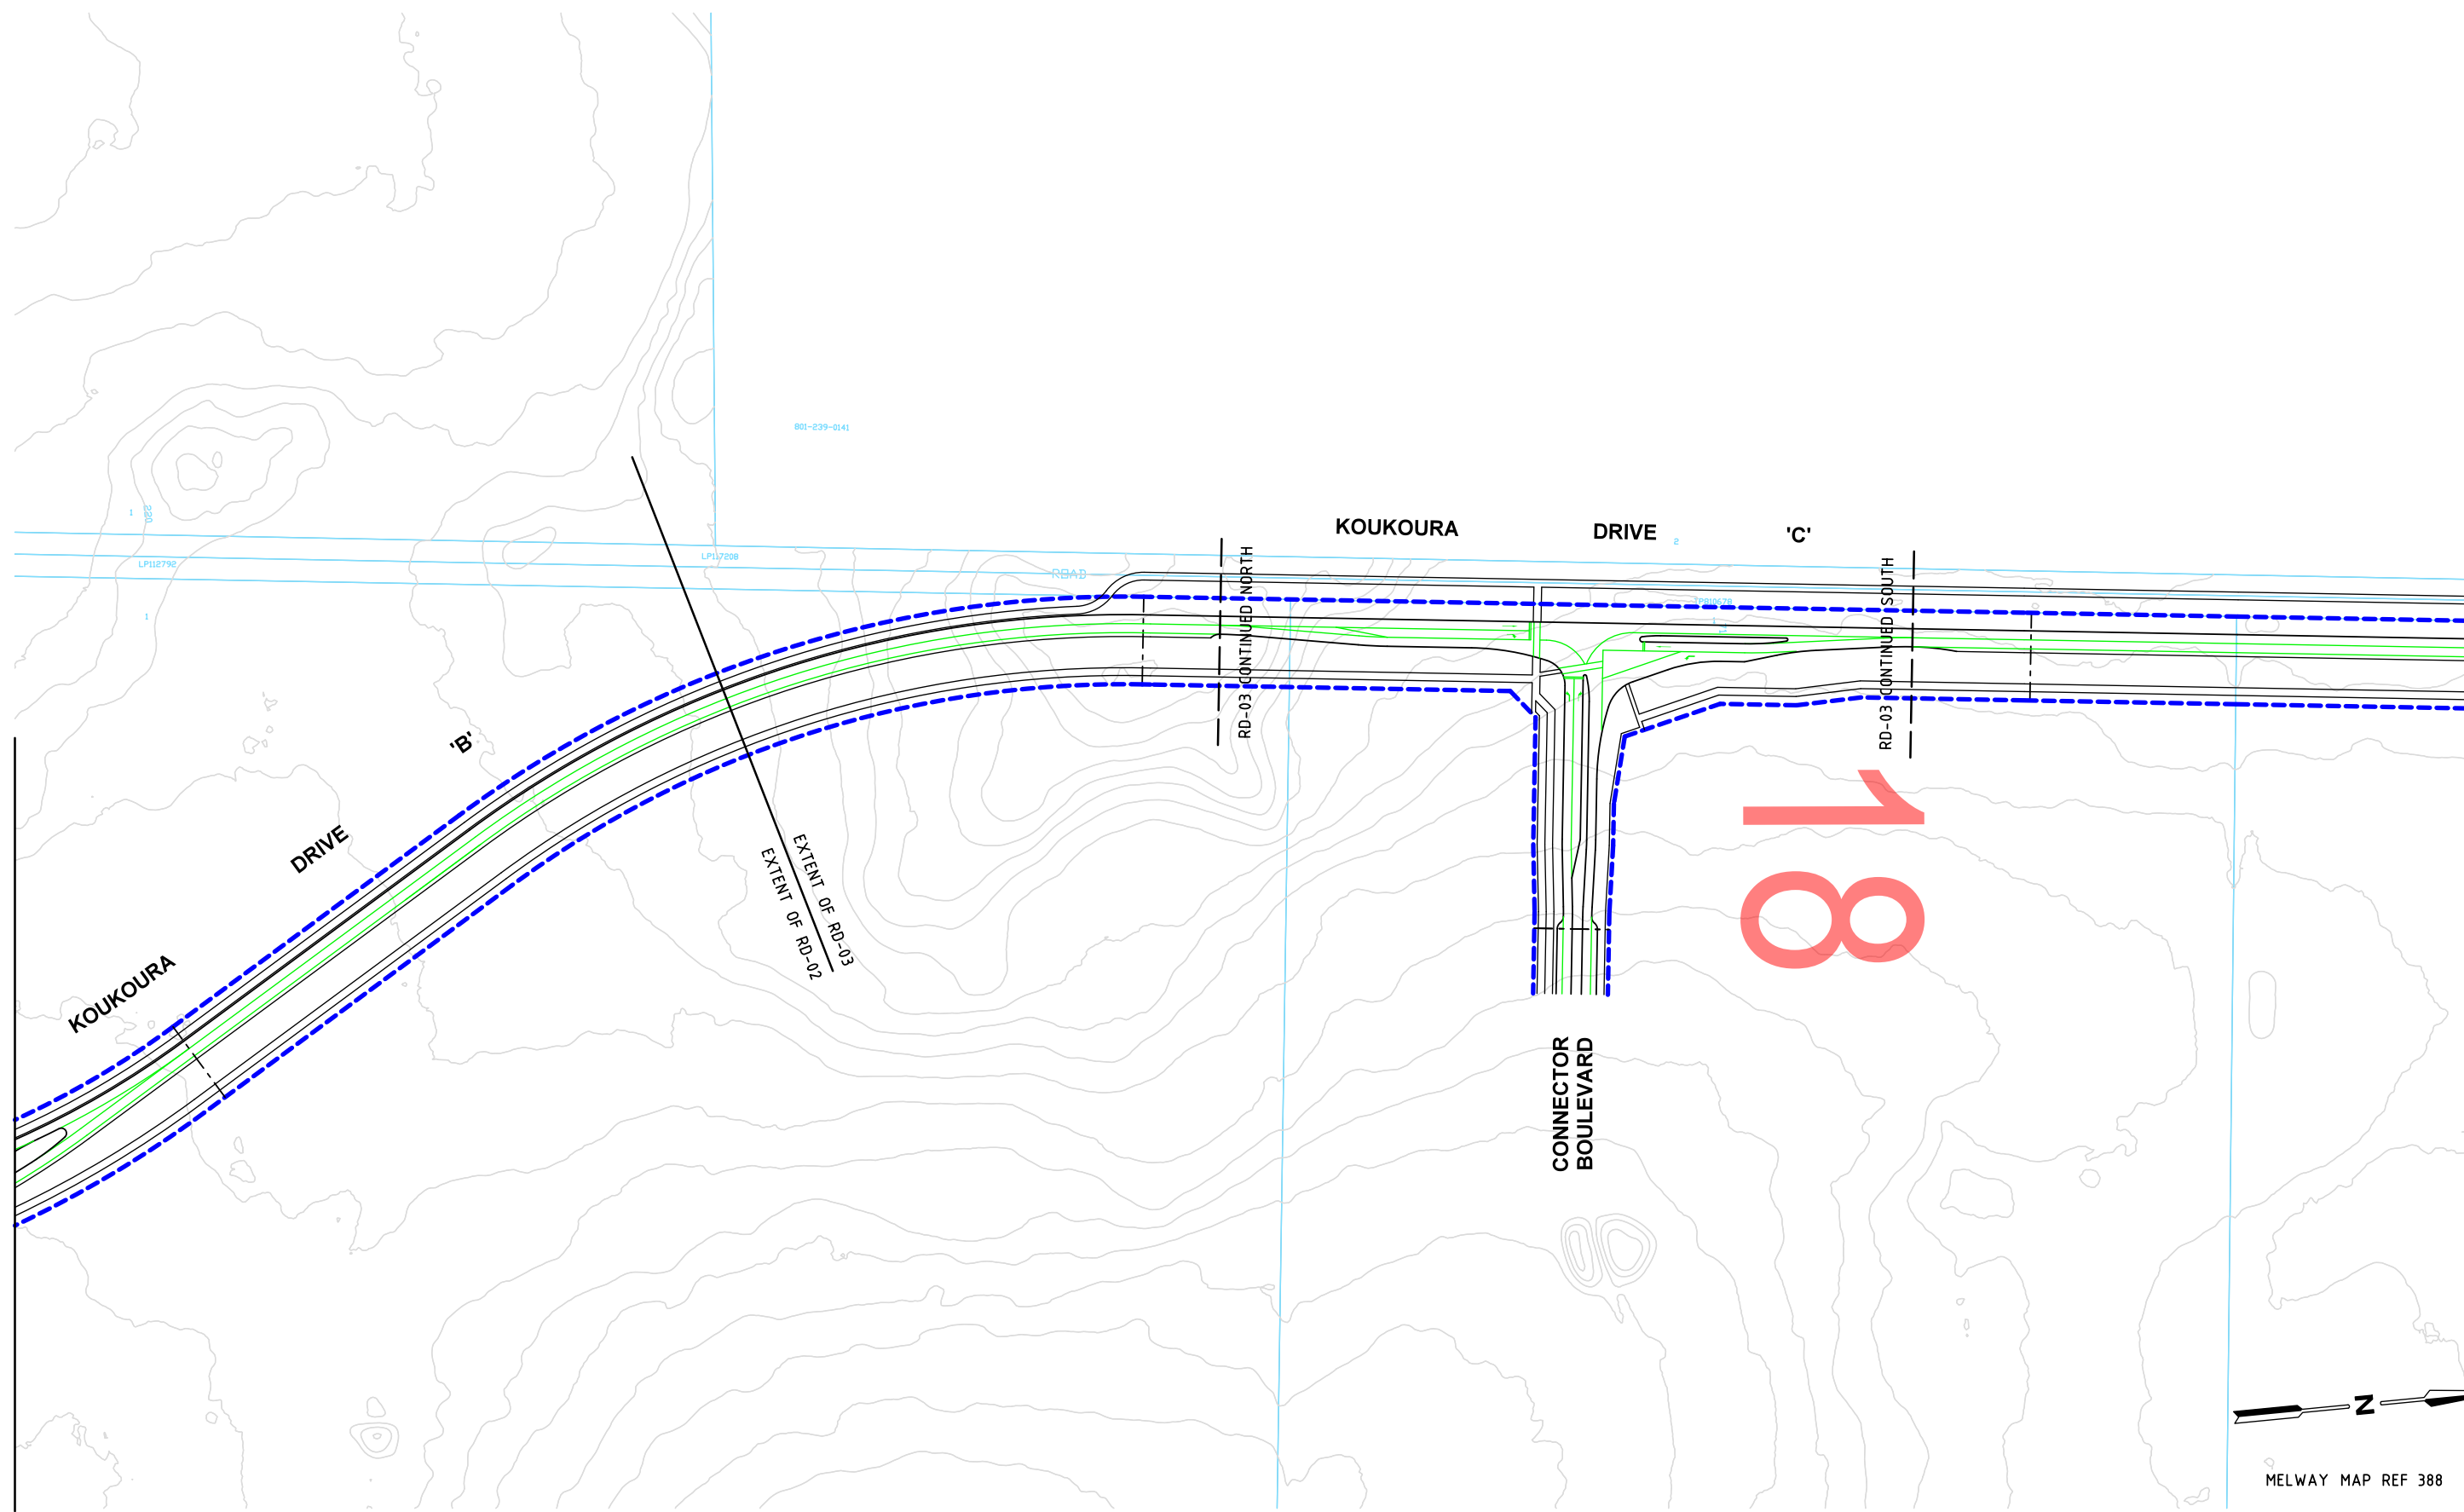[illegible]

© Cardno Limited All Rights Reserved.
This document is produced by Cardno Limited solely for the benefit of and use by the client in accordance with the terms of the retainer. Cardno Limited does not and shall not assume any responsibility or liability whatsoever to any third party arising out of any use or reliance by third party on the content of this document.

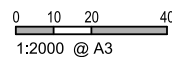

GENERAL NOTES

1. EXTENT OF WORKS BASED ON CG140690



ABN: 47 106 610 913
501 Swanston Street, Melbourne, VIC Australia 3000
Phone (+61 3) 8415 7777 Fax (+61 3) 8415 7788
Email: victoria@cardno.com.au Web: www.cardno.com.au/victoria

Drawn	B.HARWOOD
Designed	B.HARWOOD
Checked	DAVID HO
Authorised	DAVID HO



Client **MPA**

Project	WOLLERT PSP WOLLERT
---------	------------------------

Title	INTERIM DESIGN FUNCTIONAL LAYOUT KOUKOURA DRIVE 'B & C'
-------	---

Status **PRELIMINARY**
NOT TO BE USED FOR CONSTRUCTION PURPOSES


Date	16.03.16	Scale	1:2000	Size	A3
Drawing Number				Revision	
V160221T-DG-2553				1	

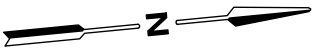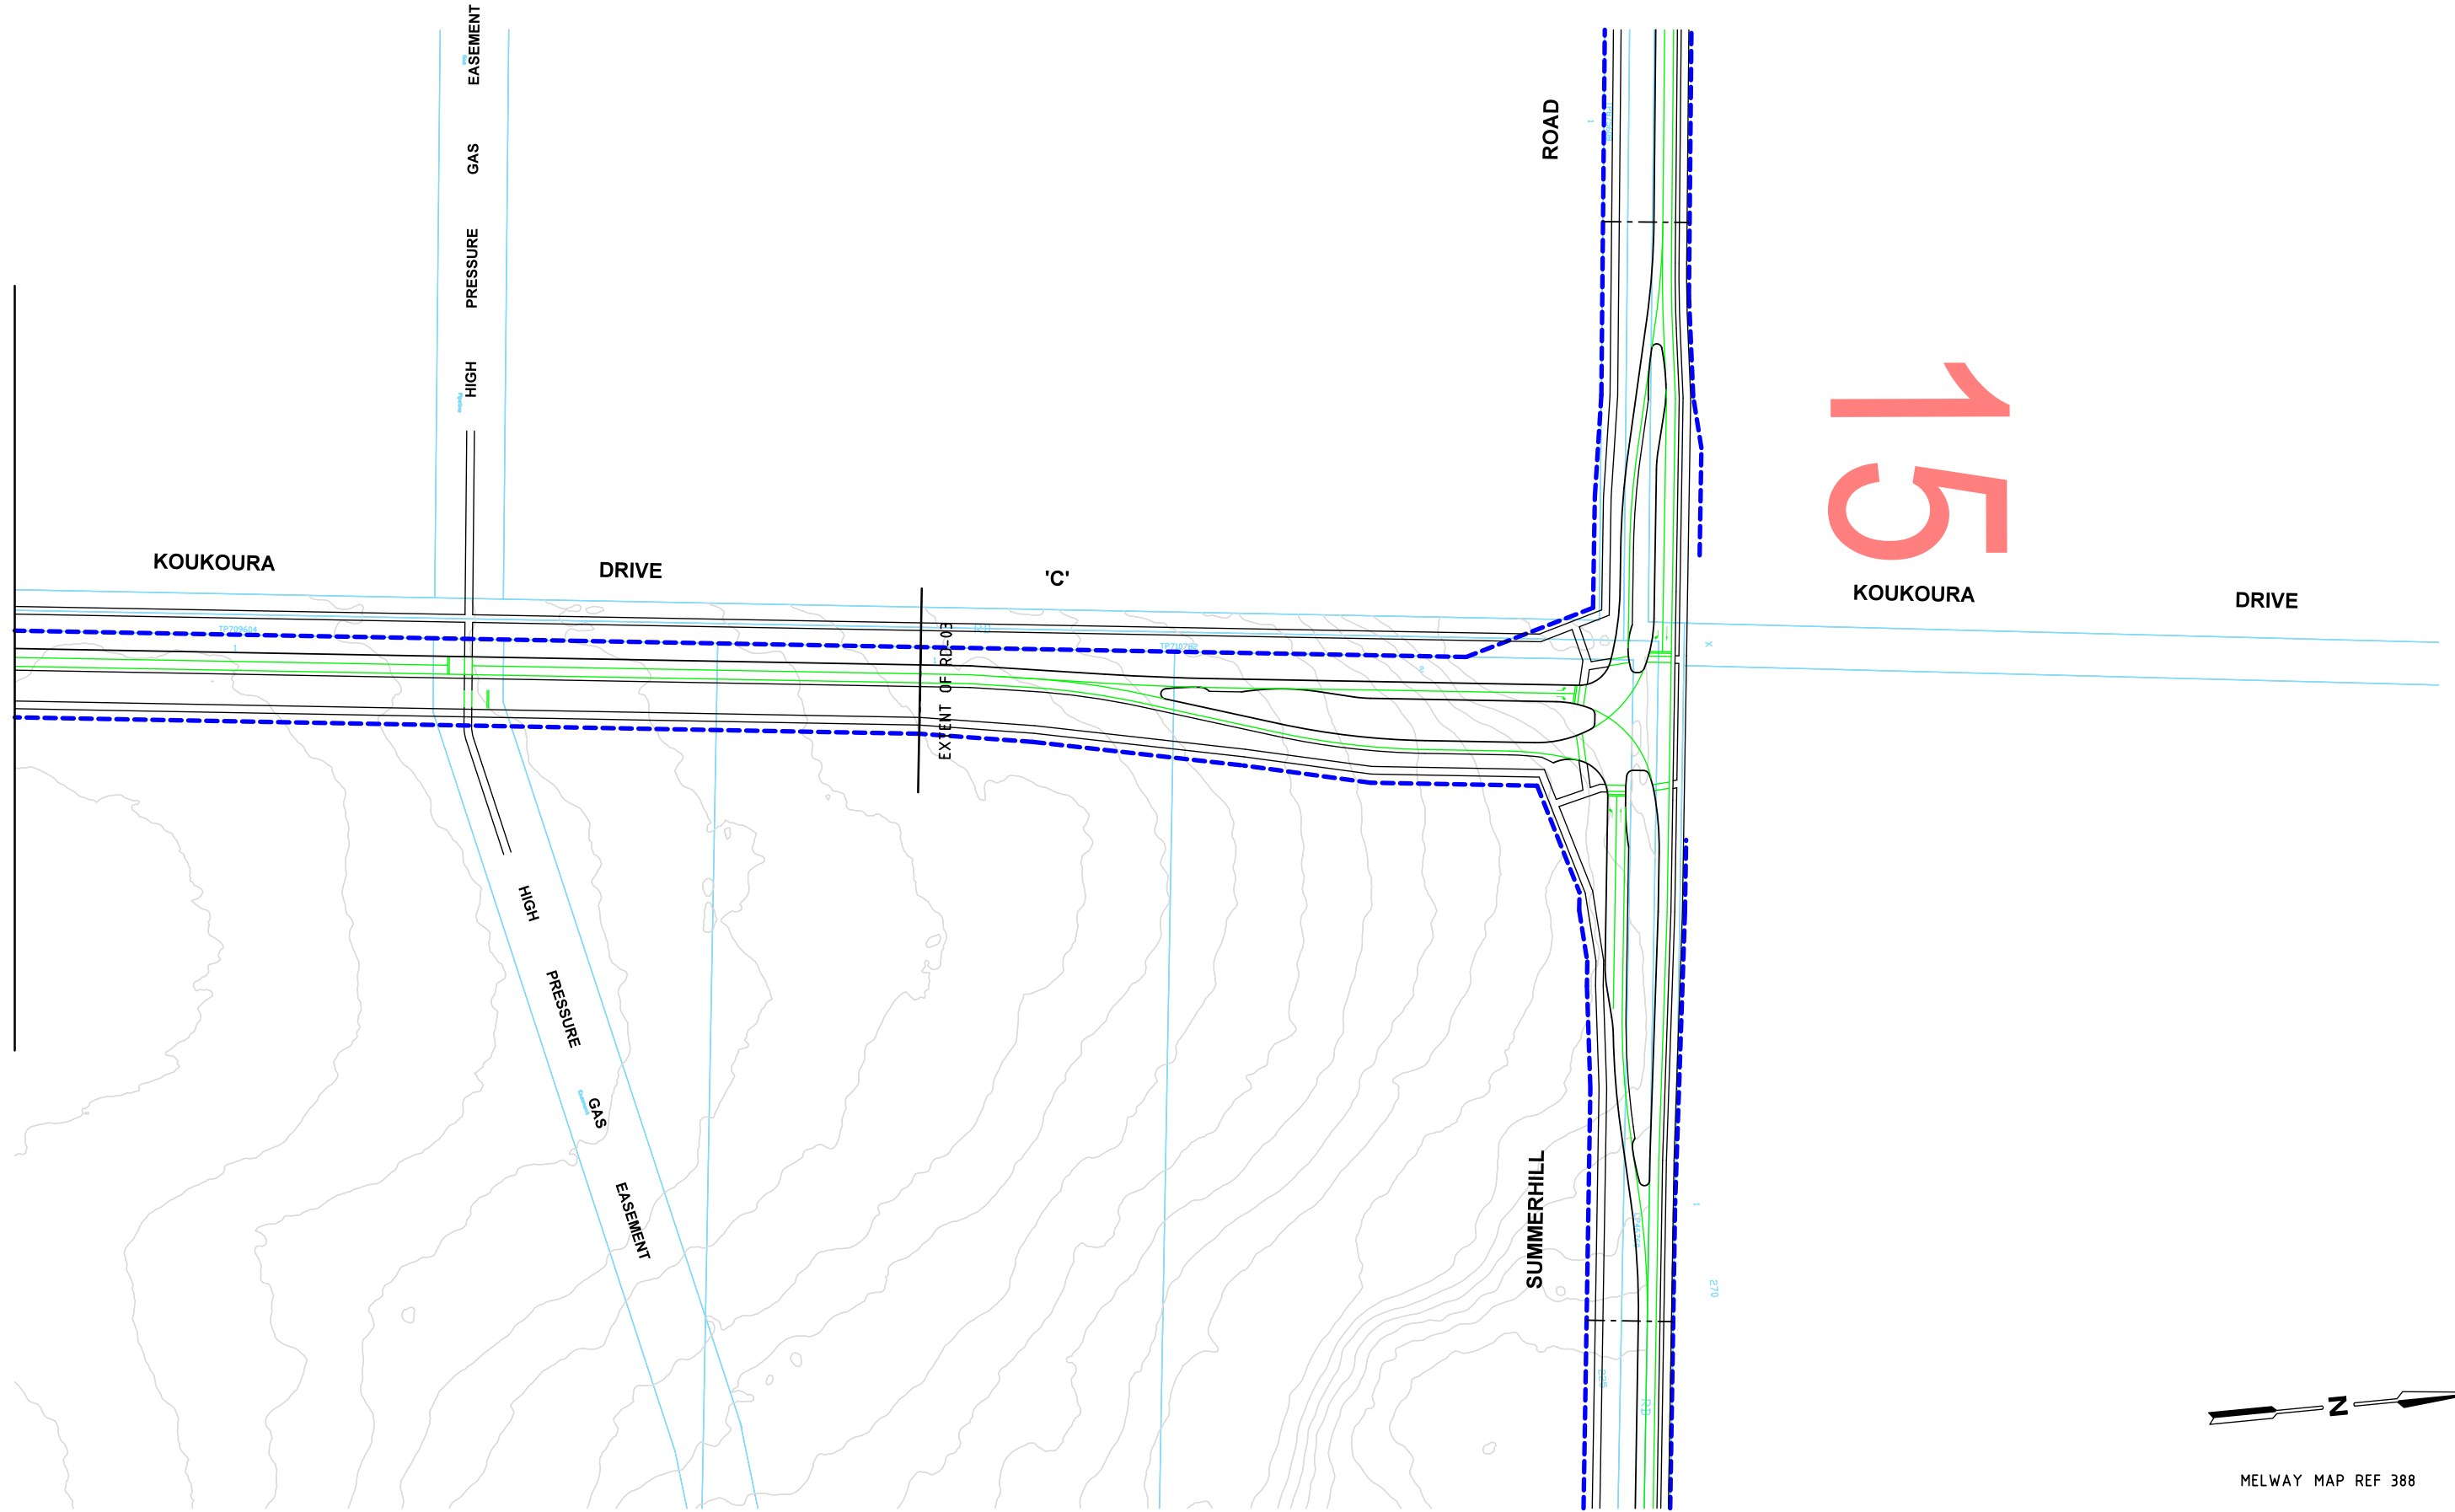

MELWAY MAP REF 388

[illegible]

© Cardno Limited All Rights Reserved.
This document is produced by Cardno Limited solely for the benefit of and use by the client in accordance with the terms of the retainer. Cardno Limited does not and shall not assume any responsibility or liability whatsoever to any third party arising out of any use or reliance by third party on the content of this document.

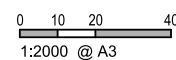

GENERAL NOTES

1. EXTENT OF WORKS BASED ON CG140690




ABN: 47 106 610 913
501 Swanston Street, Melbourne, VIC Australia 3000
Phone (+61 3) 8415 7777 Fax (+61 3) 8415 7788
Email: victoria@cardno.com.au Web: www.cardno.com.au/victoria

Drawn	B.HARWOOD
Designed	B.HARWOOD
Checked	DAVID HO
Authorised	DAVID HO


Client	MPA
Project	WOLLERT PSP WOLLERT
Title	INTERIM DESIGN FUNCTIONAL LAYOUT KOUKOURA DRIVE 'C'

Status		PRELIMINARY	
NOT TO BE USED FOR CONSTRUCTION PURPOSES			
Date	16.03.16	Scale	1:2000
		Size	A3
Drawing Number		Revision	
V160221T-DG-2554		1	

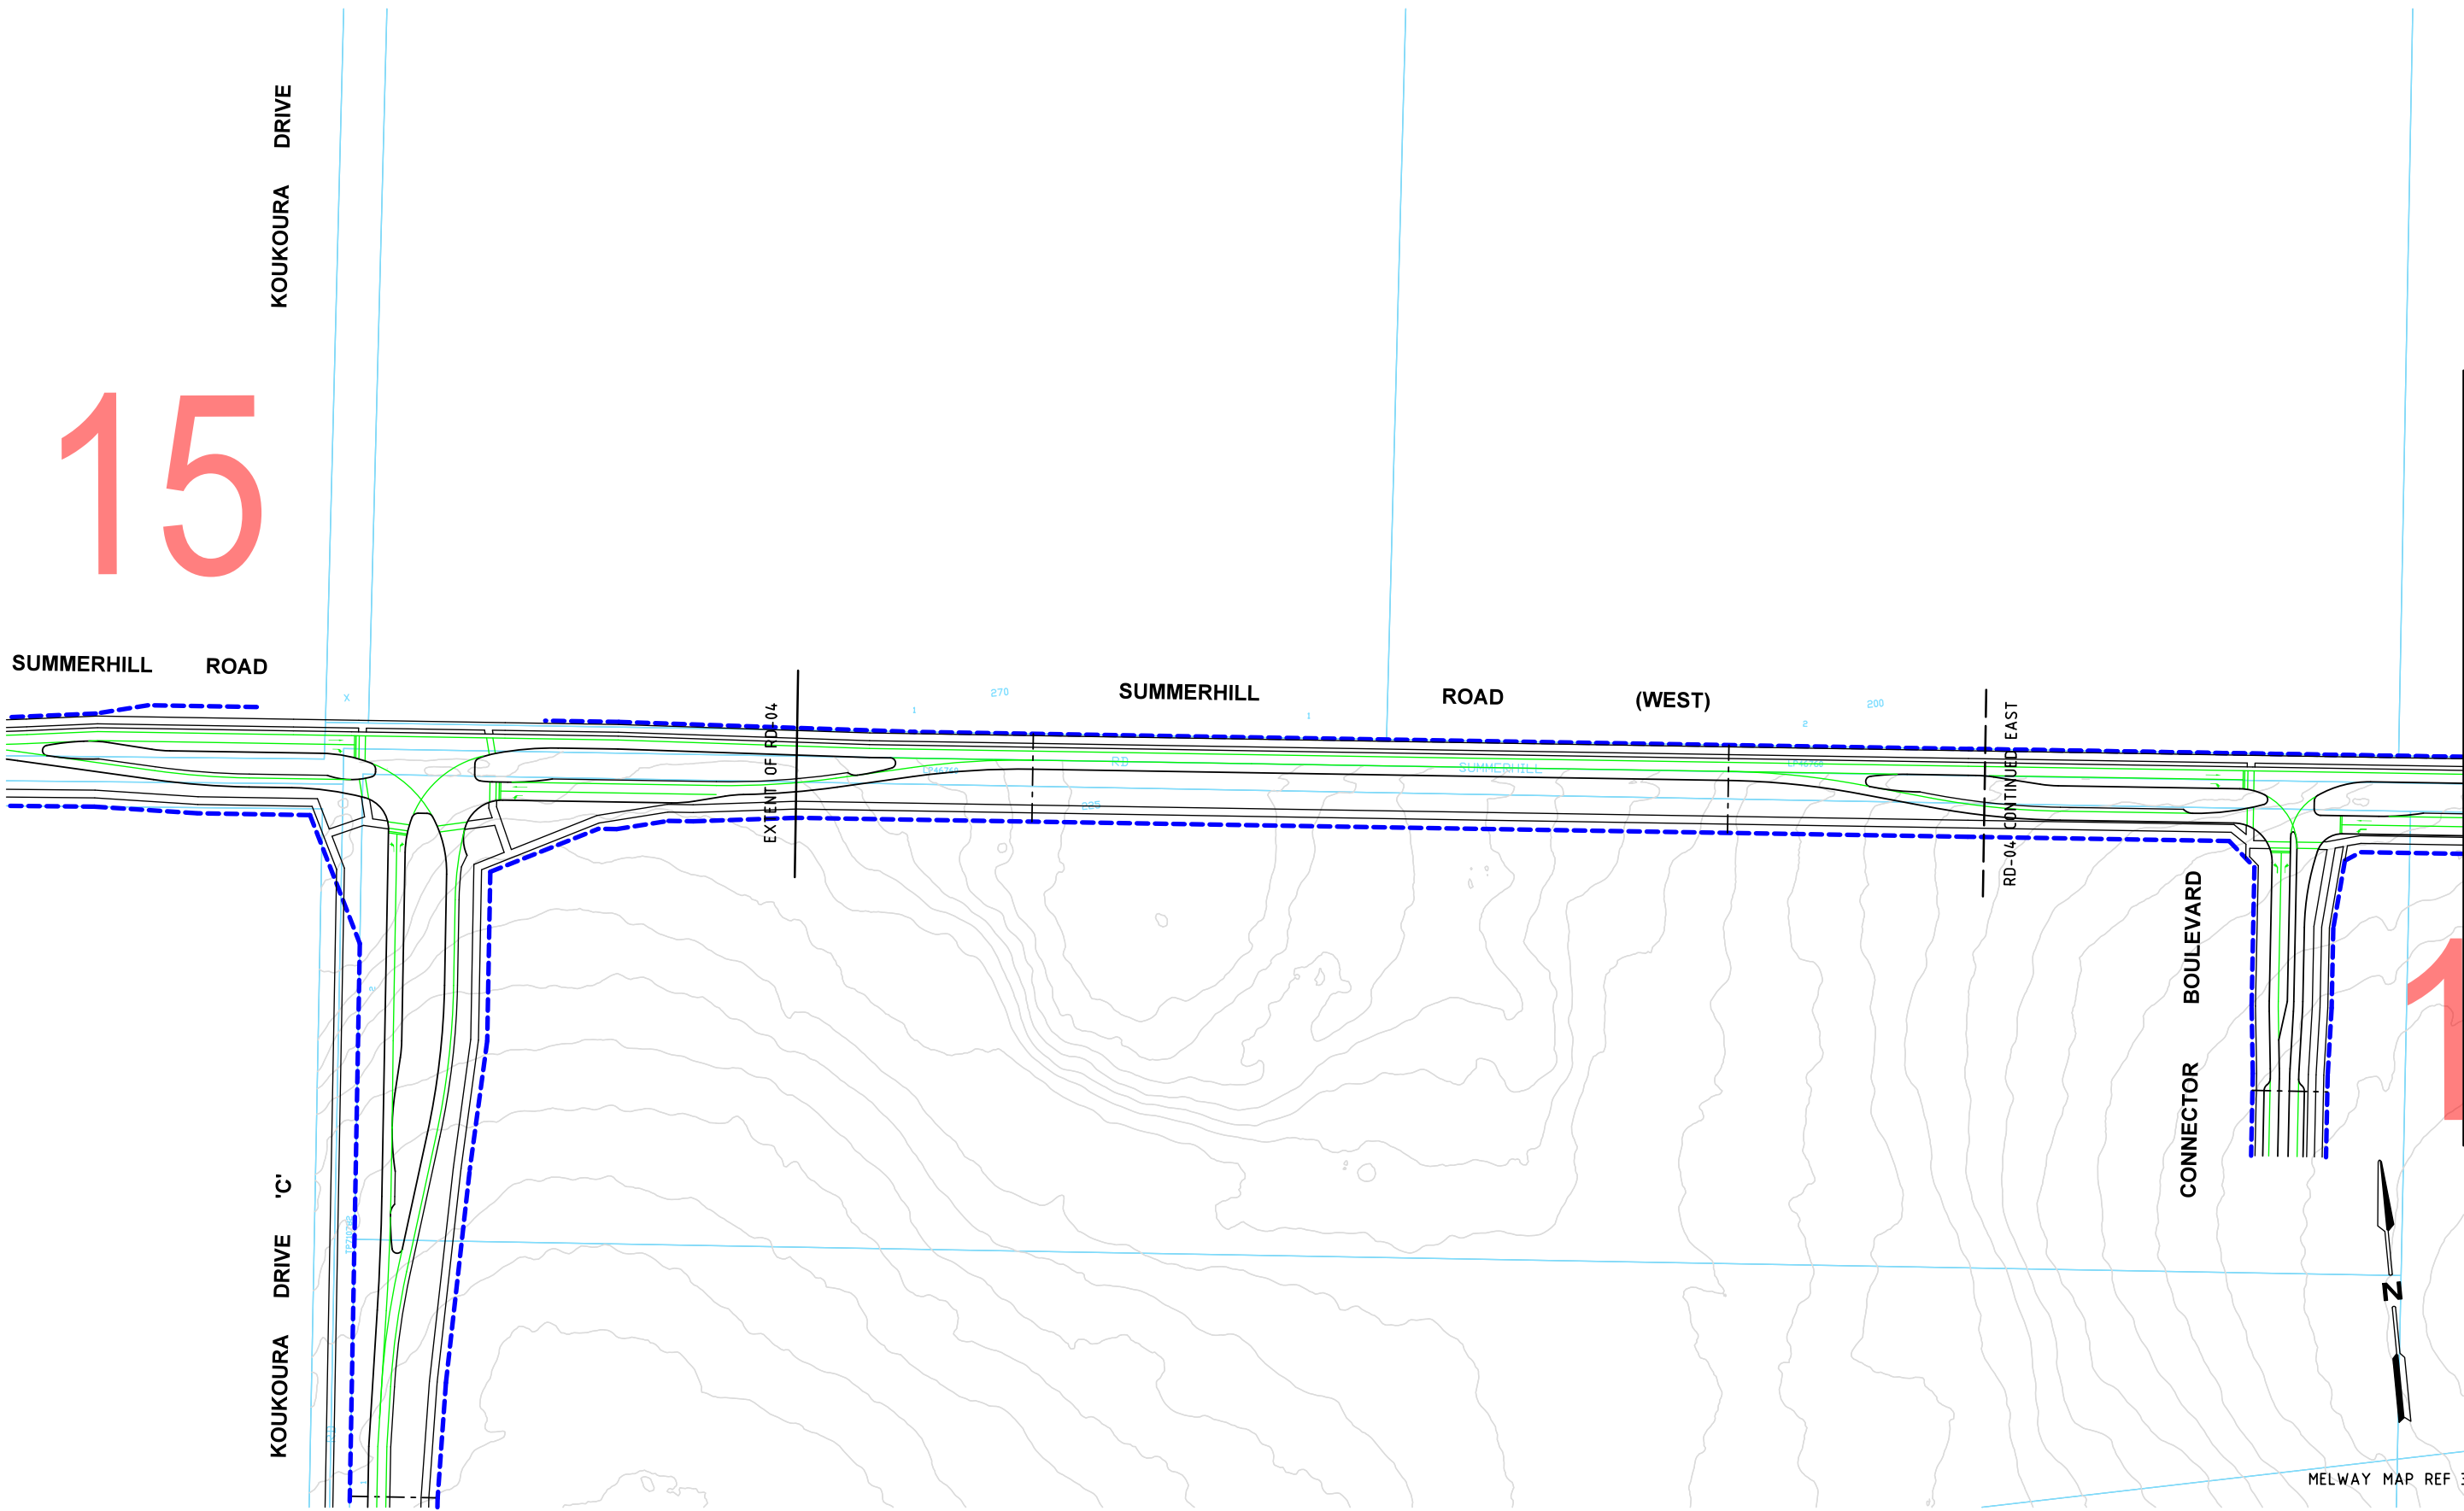

Rev	Date	Description	Drawn	Appr.
1	21.10.2016	ISSUED FOR INFORMATION	BVH	DH

© Cardno Limited All Rights Reserved.
 This document is produced by Cardno Limited solely for the benefit of and use by the client in accordance with the terms of the retainer. Cardno Limited does not and shall not assume any responsibility or liability whatsoever to any third party arising out of any use or reliance by third party on the content of this document.

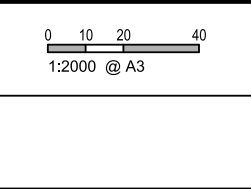

GENERAL NOTES
 1. EXTENT OF WORKS BASED ON CG140690


Cardno
 Shaping the Future

ABN: 47 106 610 913
 501 Swanston Street, Melbourne, VIC Australia 3000
 Phone (+61 3) 8415 7777 Fax (+61 3) 8415 7788
 Email: victoria@cardno.com.au Web: www.cardno.com.au/victoria

Drawn	B.HARWOOD
Designed	B.HARWOOD
Checked	DAVID HO
Authorised	DAVID HO


Client	MPA
Project	WOLLERT PSP WOLLERT
Title	INTERIM DESIGN FUNCTIONAL LAYOUT SUMMERHILL ROAD (WEST)

Status	PRELIMINARY NOT TO BE USED FOR CONSTRUCTION PURPOSES		
Date	16.03.16	Scale	1:2000
Drawing Number	V160221T-DG-2555	Size	A3
		Revision	1

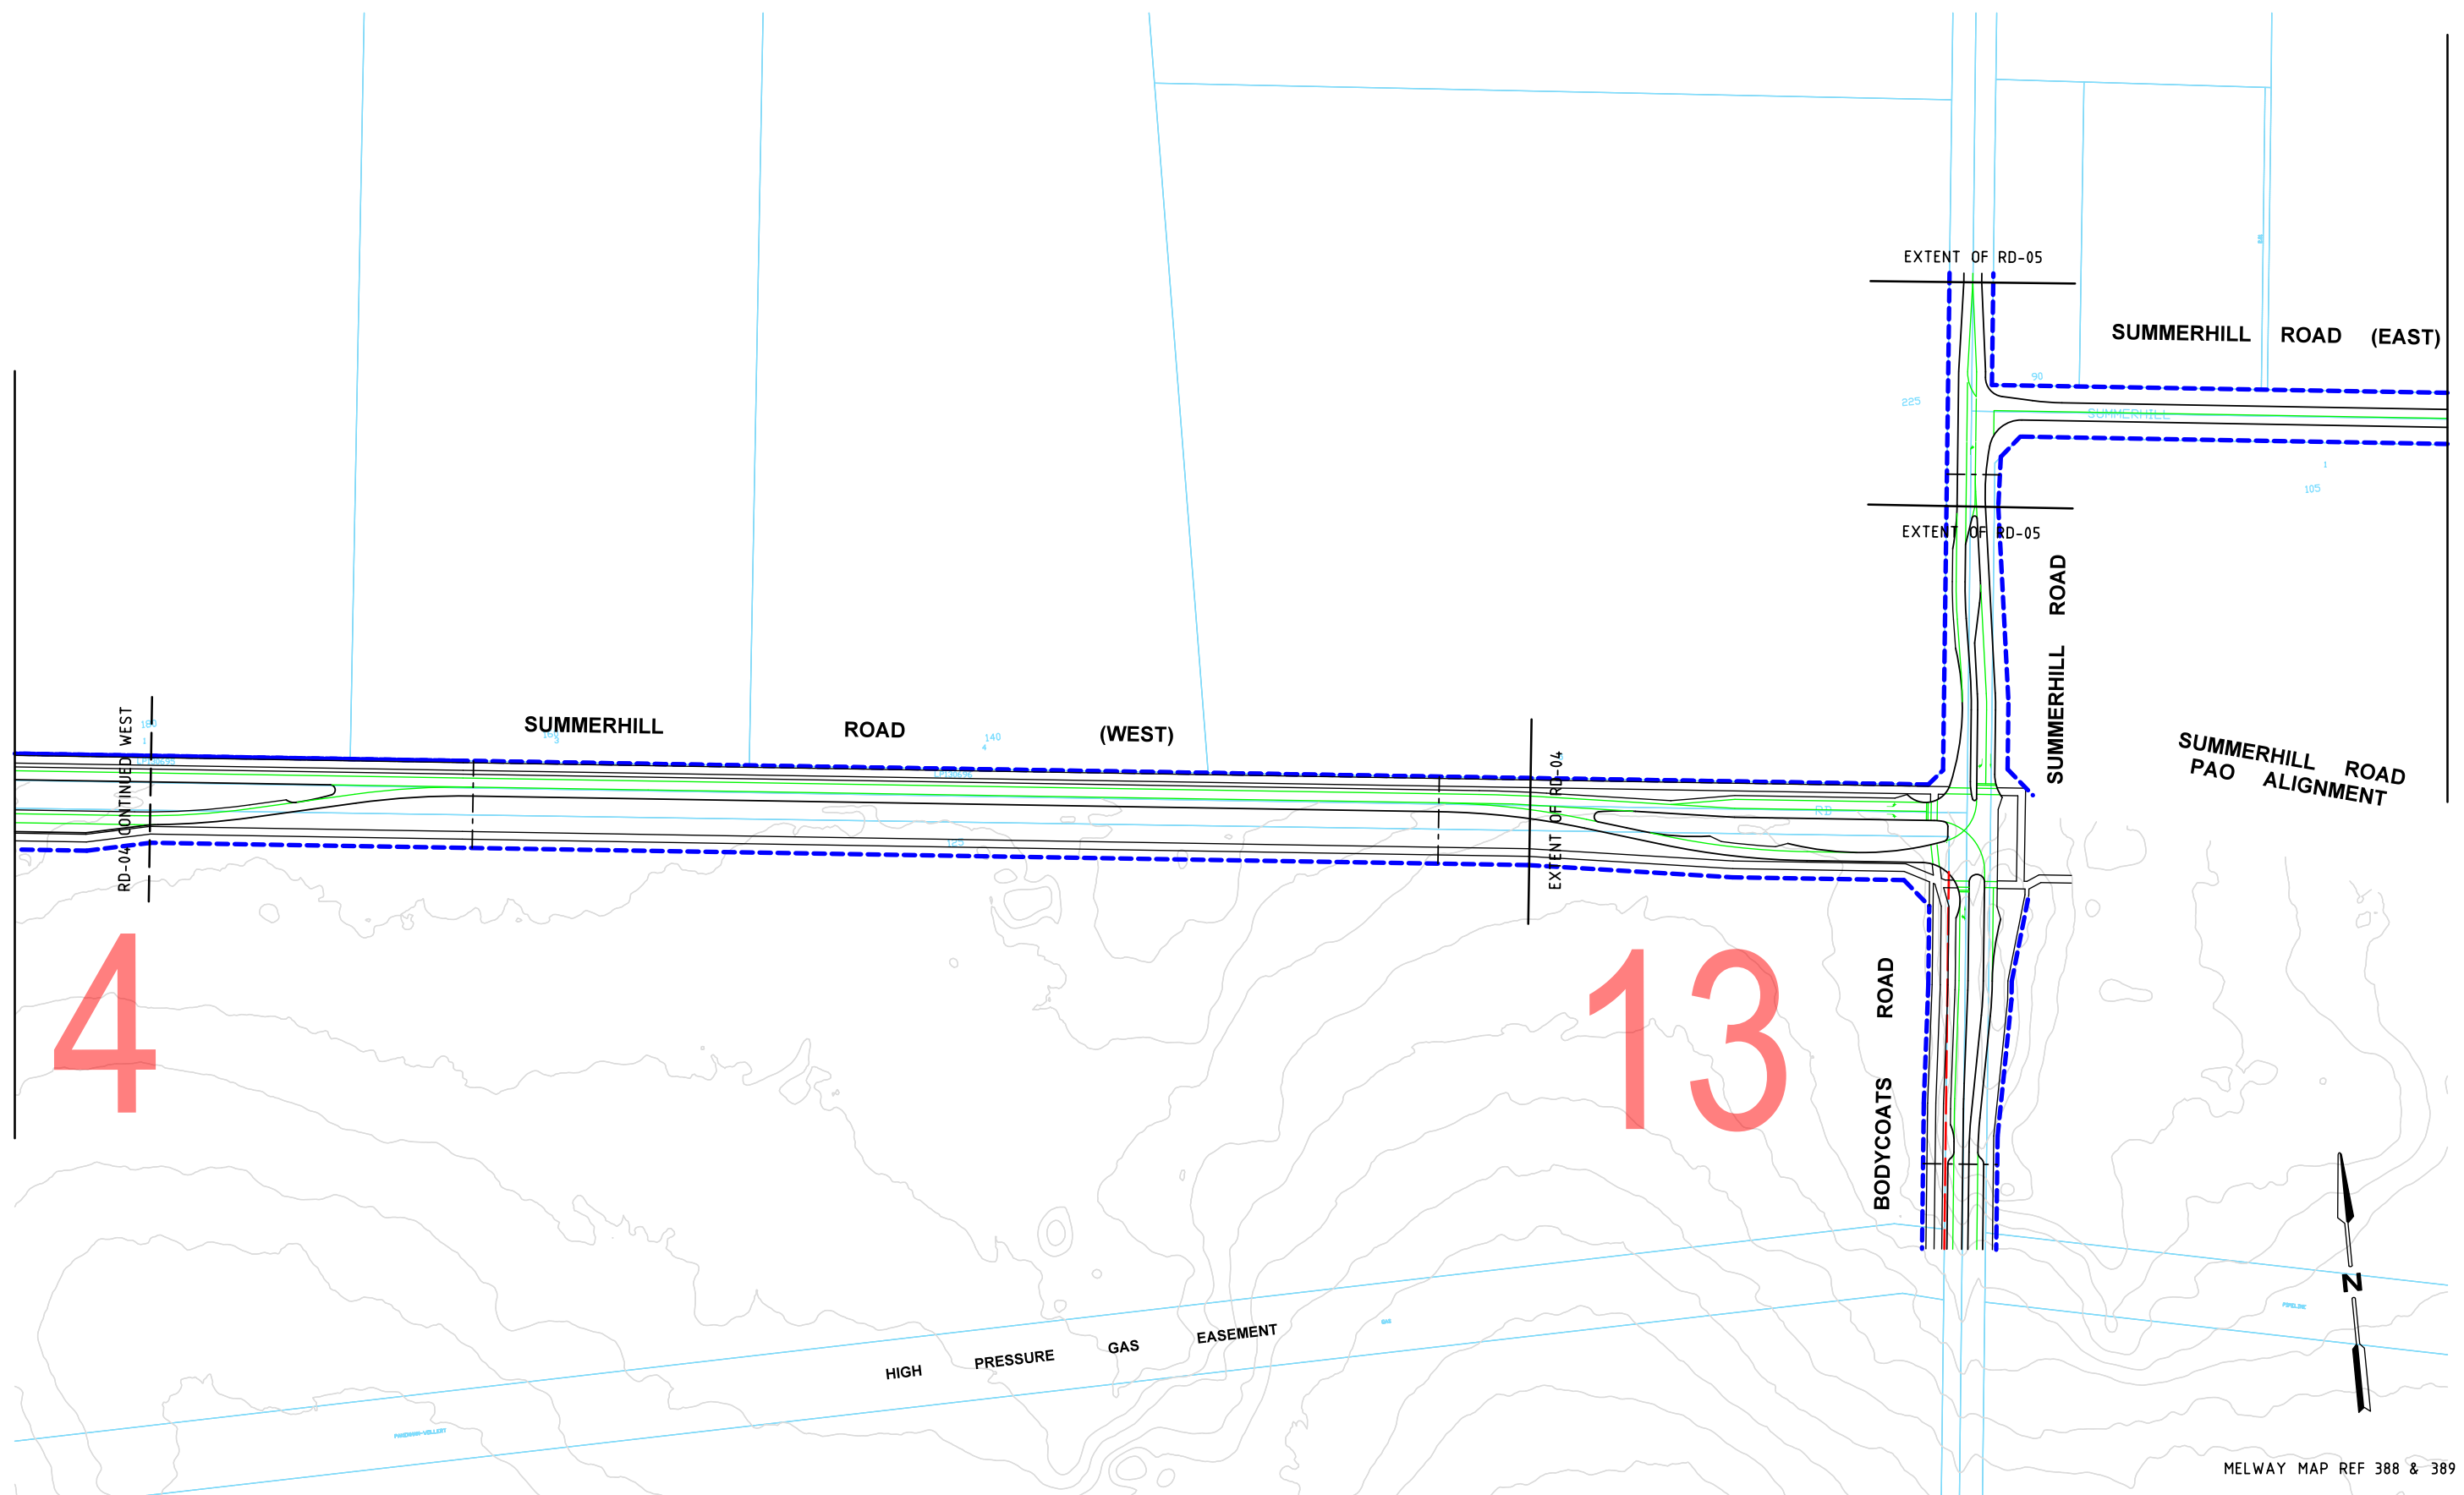


		© Cardno Limited All Rights Reserved. This document is produced by Cardno Limited solely for the benefit of and use by the client in accordance with the terms of the retainer. Cardno Limited does not and shall not assume any responsibility or liability whatsoever to any third party arising out of any use or reliance by third party on the content of this document.		0102040 1:2000 @ A3		GENERAL NOTES 1. EXTENT OF WORKS BASED ON CG140690		ABN: 47 106 610 913 501 Swanston Street, Melbourne, VIC Australia 3000 Phone (+61 3) 8415 7777 Fax (+61 3) 8415 7788 Email: victoria@cardno.com.au Web: www.cardno.com.au/victoria		Drawn B.HARWOOD Designed B.HARWOOD Checked DAVID HO Authorised DAVID HO		Client MPA Project WOLLERT PSP WOLLERT Title INTERIM DESIGN FUNCTIONAL LAYOUT SUMMERHILL ROAD (WEST & EAST)		Status PRELIMINARY NOT TO BE USED FOR CONSTRUCTION PURPOSES Date 16.03.16 Scale 1:2000 Size A3 Drawing Number V160221T-DG-2556 Revision 1	
1	21.10.2016	ISSUED FOR INFORMATION		BVH	DH										
Rev	Date	Description		Drawn	Appr.										

FOR CONTINUATION REFER TO CARDNO SHEET NUMBER V160221T-DG-2556

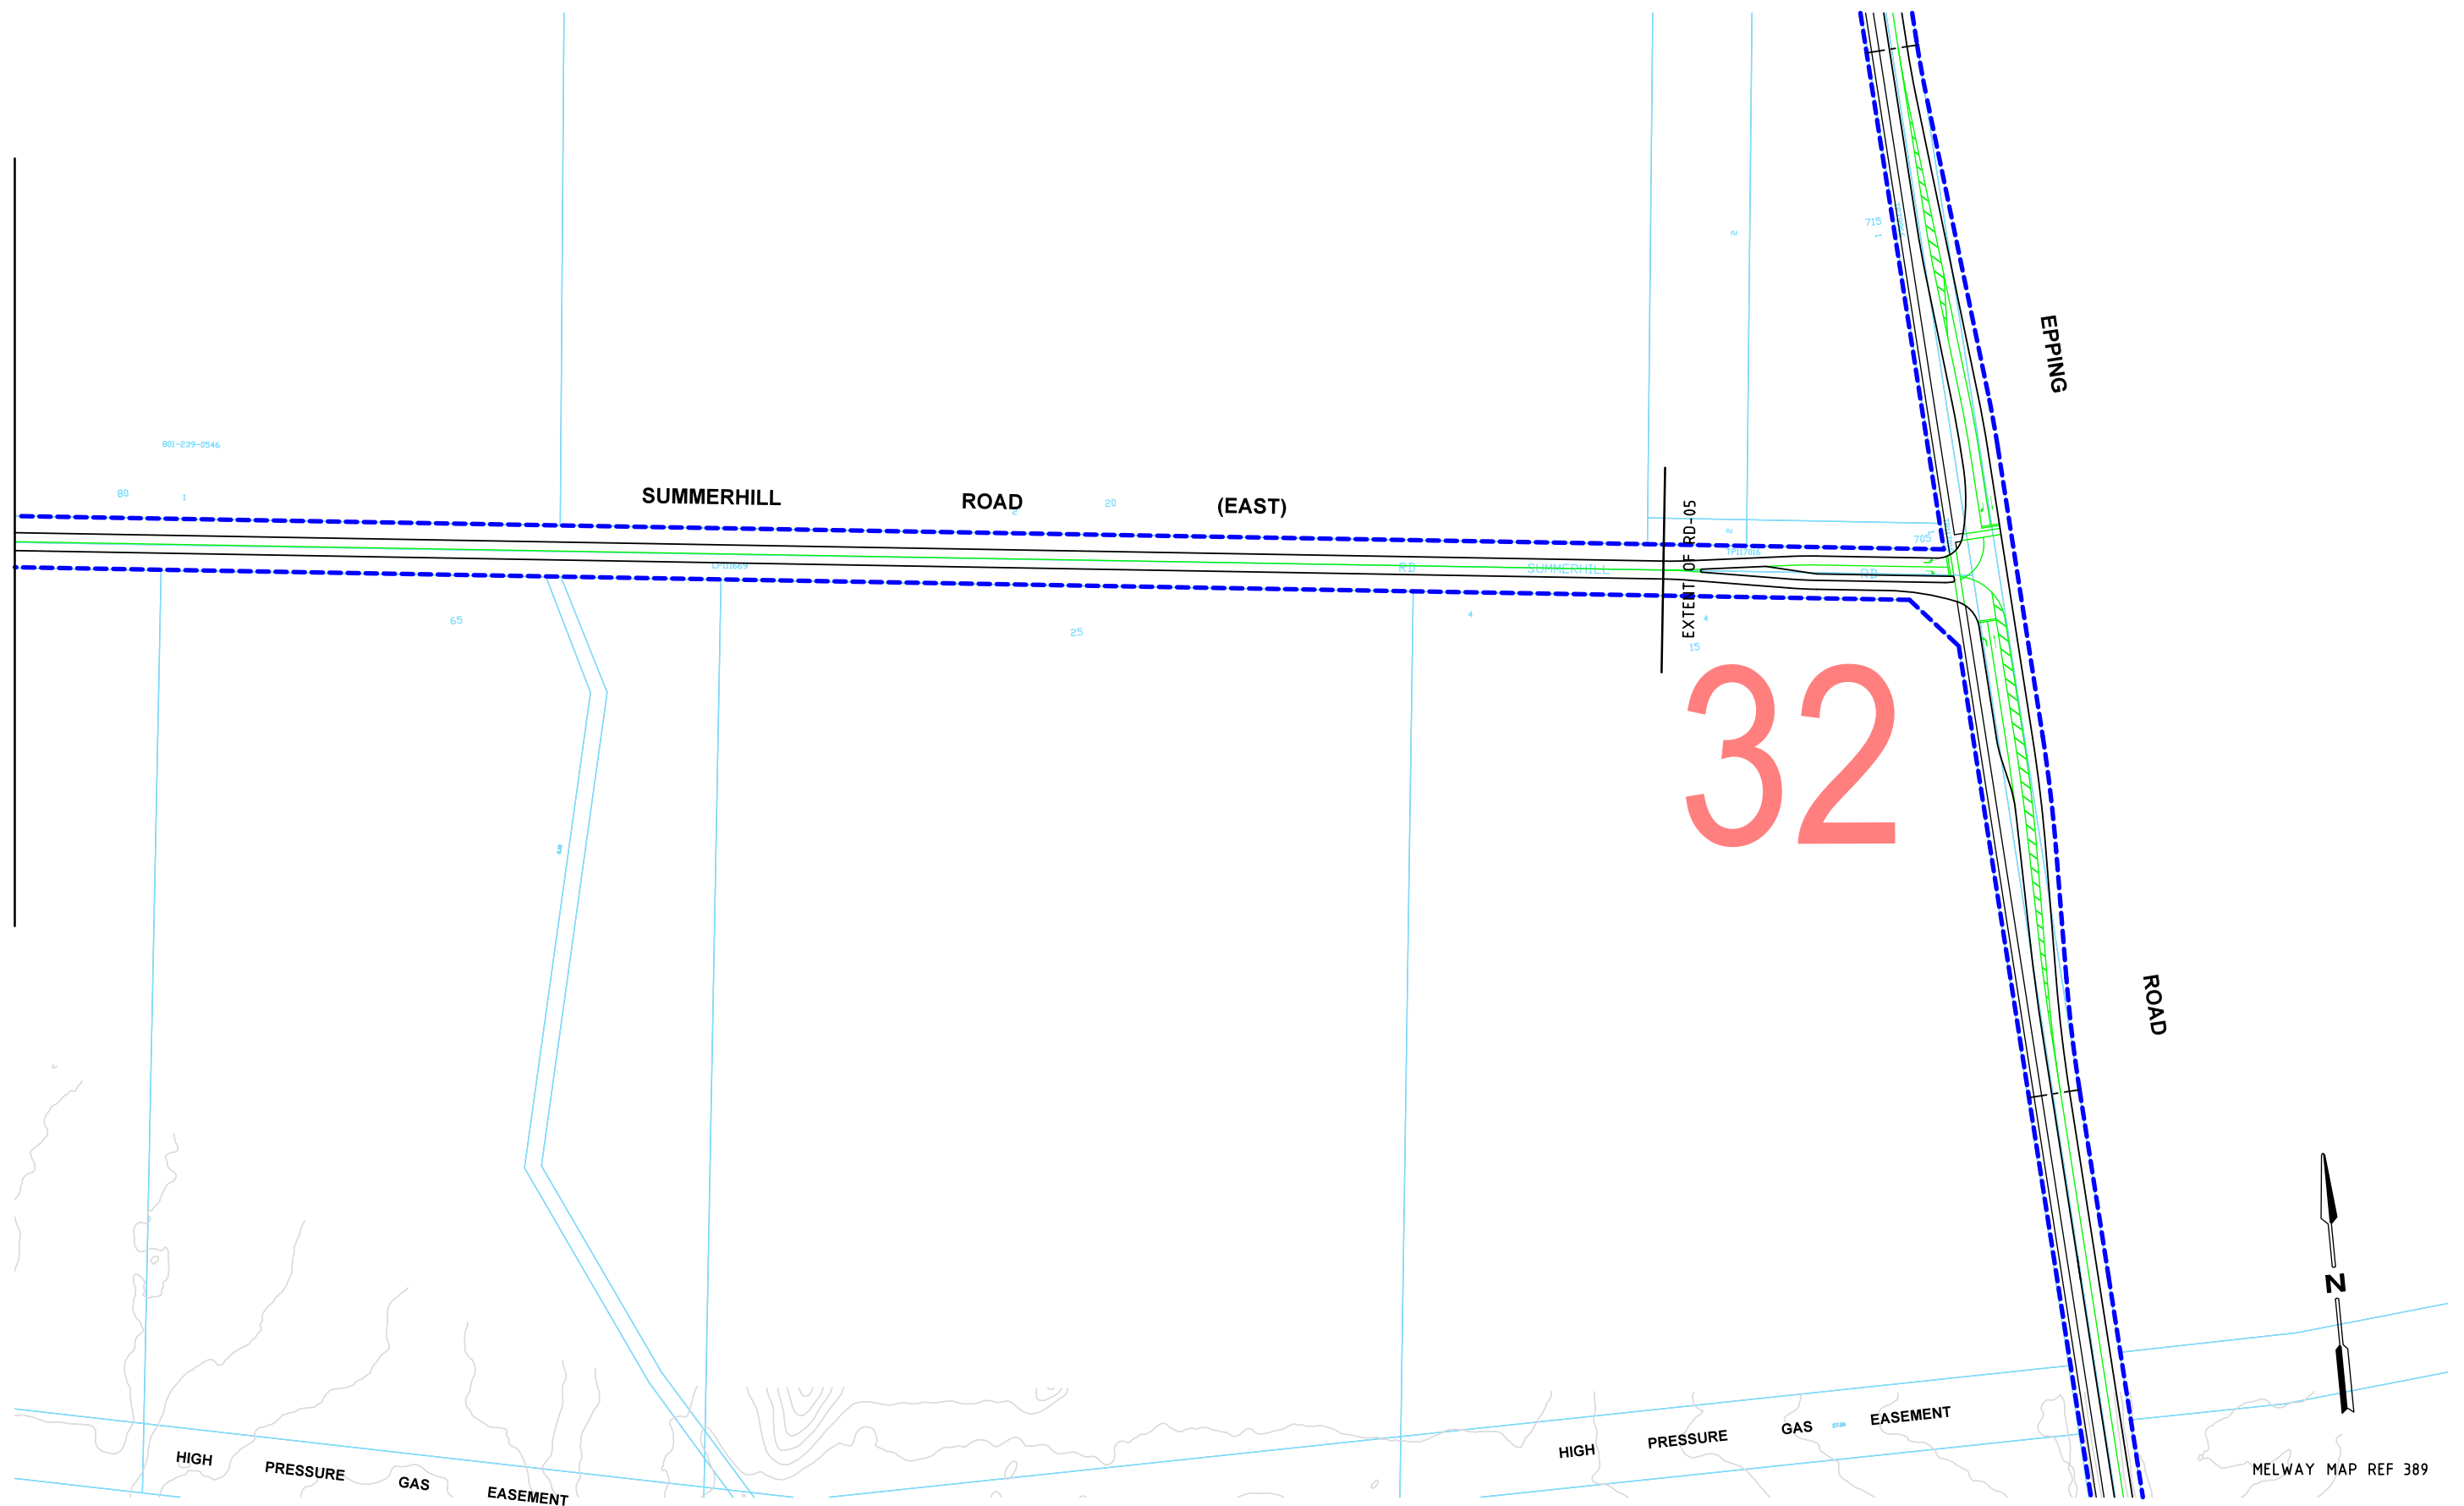[illegible]

© Cardno Limited All Rights Reserved.
This document is produced by Cardno Limited solely for the benefit of and use by the client in accordance with the terms of the retainer. Cardno Limited does not and shall not assume any responsibility or liability whatsoever to any third party arising out of any use or reliance by third party on the content of this document.

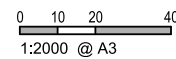

GENERAL NOTES

1. EXTENT OF WORKS BASED ON CG140690




ABN: 47 106 610 913
501 Swanston Street, Melbourne, VIC Australia 3000
Phone (+61 3) 8415 7777 Fax (+61 3) 8415 7788
Email: victoria@cardno.com.au Web: www.cardno.com.au/victoria

Drawn	B.HARWOOD
Designed	B.HARWOOD
Checked	DAVID HO
Authorised	DAVID HO

Client	MPA
Project	WOLLERT PSP WOLLERT
Title	INTERIM DESIGN FUNCTIONAL LAYOUT SUMMERHILL ROAD (EAST)


Status PRELIMINARY NOT TO BE USED FOR CONSTRUCTION PURPOSES		
Date 16.03.16	Scale 1:2000	Size A3
Drawing Number V160221T-DG-2557		Revision 1

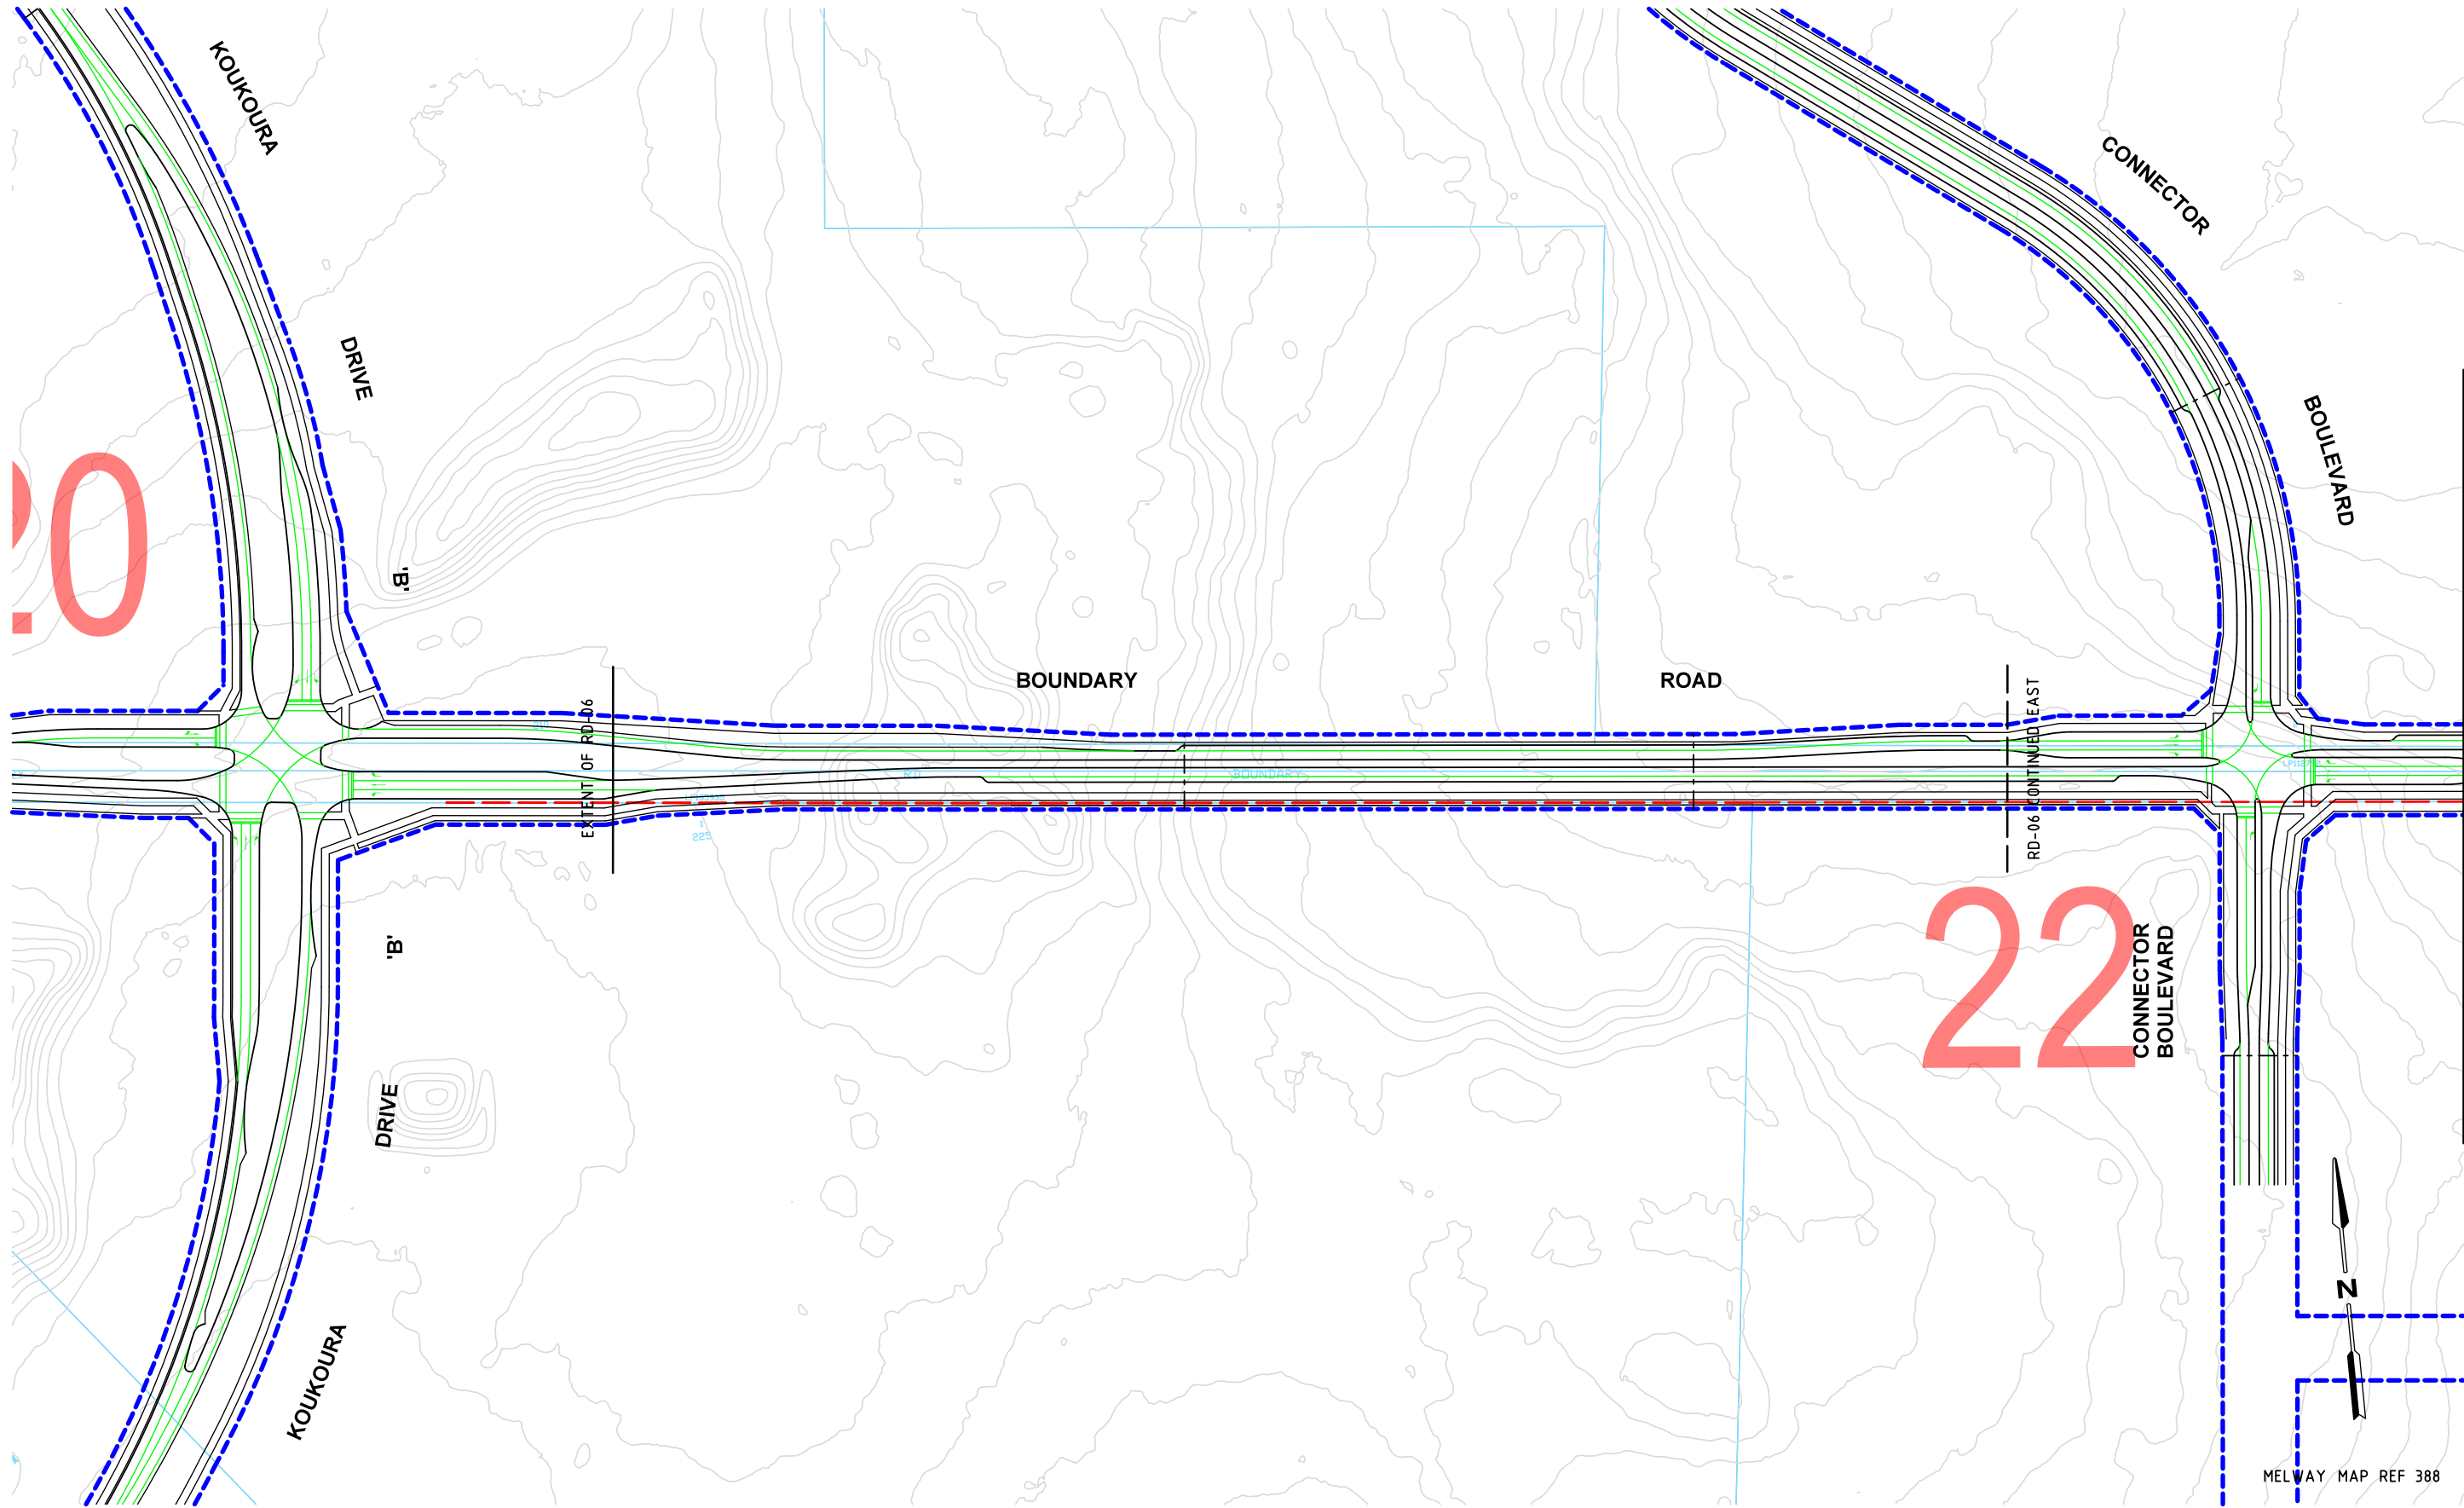

FOR CONTINUATION REFER TO CARDNO SHEET NUMBER V160221T-DG-2559

Rev	Date	Description	Drawn	Appr.
1	21.10.2016	ISSUED FOR INFORMATION	BVH	DH

© Cardno Limited All Rights Reserved.
This document is produced by Cardno Limited solely for the benefit of and use by the client in accordance with the terms of the retainer. Cardno Limited does not and shall not assume any responsibility or liability whatsoever to any third party arising out of any use or reliance by third party on the content of this document.

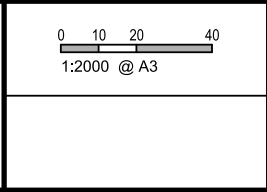

GENERAL NOTES
1. EXTENT OF WORKS BASED ON CG140690



Cardno
Shaping the Future


ABN: 47 106 610 913
501 Swanston Street, Melbourne, VIC Australia 3000
Phone (+61 3) 8415 7777 Fax (+61 3) 8415 7788
Email: victoria@cardno.com.au Web: www.cardno.com.au/victoria

Drawn	B.HARWOOD
Designed	B.HARWOOD
Checked	DAVID HO
Authorised	DAVID HO

Client	MPA
Project	WOLLERT PSP WOLLERT
Title	INTERIM DESIGN FUNCTIONAL LAYOUT BOUNDARY ROAD

Status	PRELIMINARY NOT TO BE USED FOR CONSTRUCTION PURPOSES		
Date	16.03.16	Scale	1:2000
Drawing Number	V160221T-DG-2558	Size	A3
Revision			1

FOR CONTINUATION REFER TO CARDNO SHEET NUMBER V160221T-DG-2558

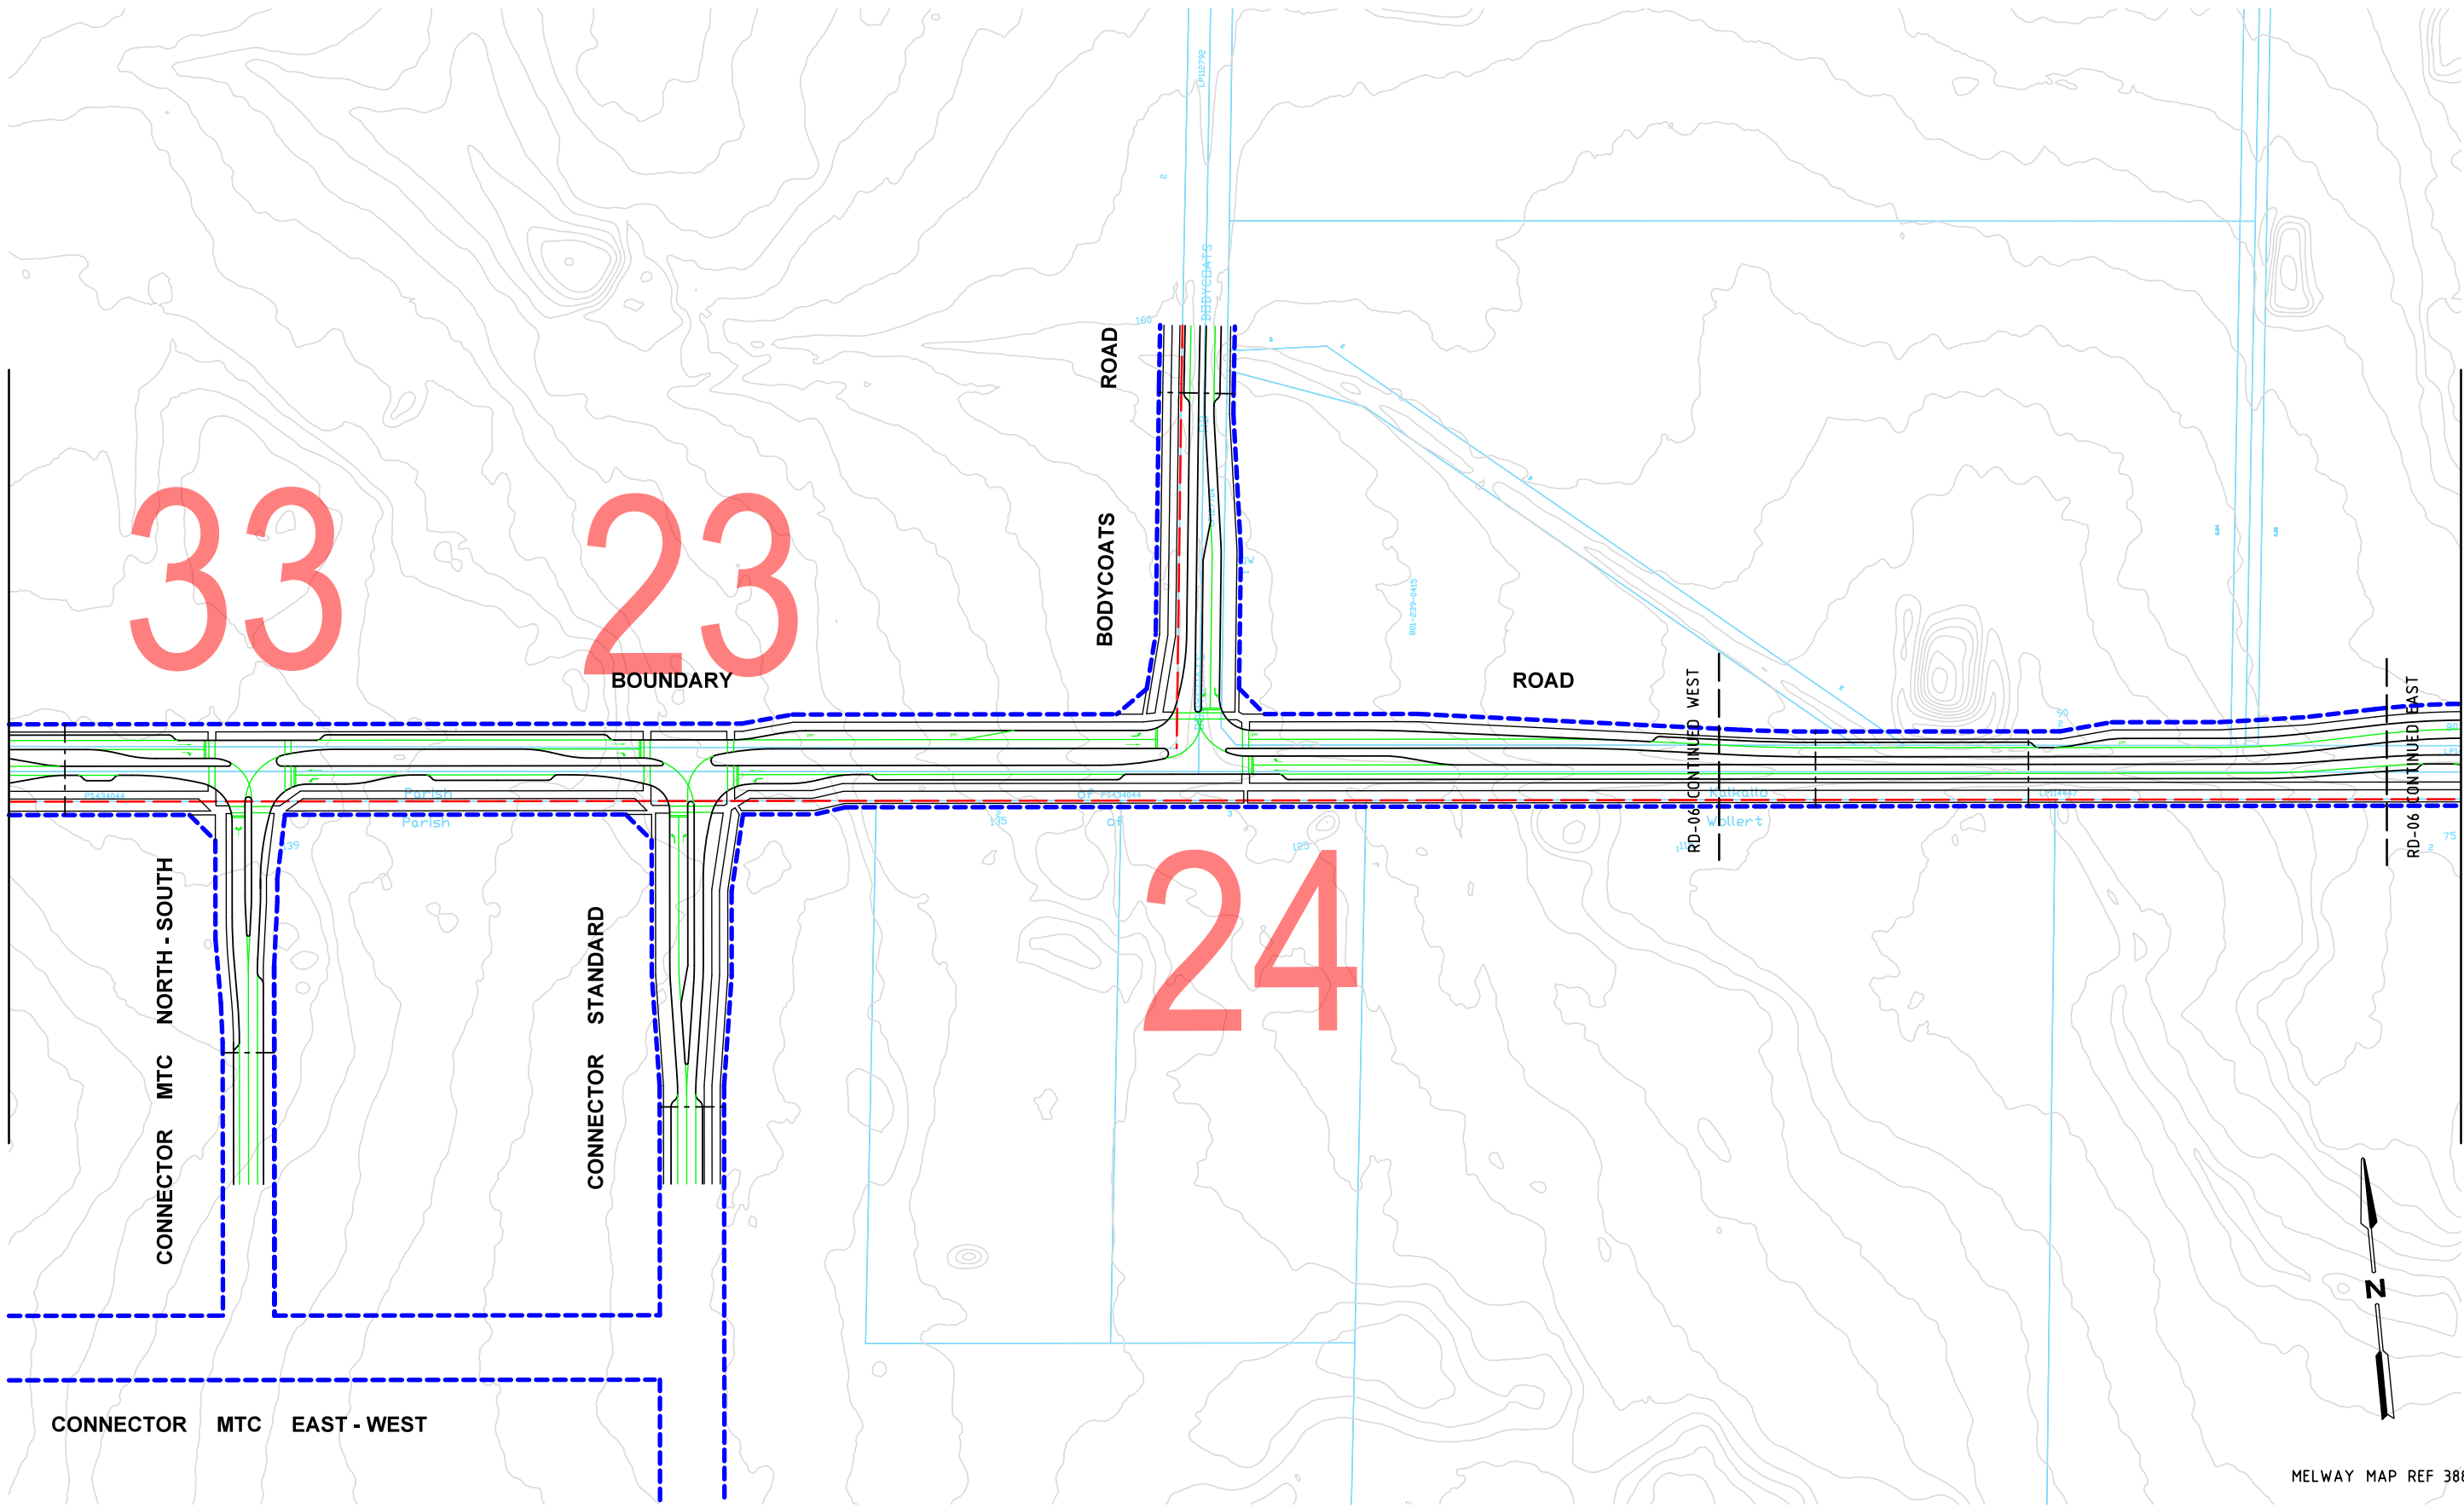

MELWAY MAP REF 388

FOR CONTINUATION REFER TO CARDNO SHEET NUMBER V160221T-DG-2560

Rev	Date	Description	Drawn	Appr.
1	21.10.2016	ISSUED FOR INFORMATION	BVH	DH

© Cardno Limited All Rights Reserved.
This document is produced by Cardno Limited solely for the benefit of and use by the client in accordance with the terms of the retainer. Cardno Limited does not and shall not assume any responsibility or liability whatsoever to any third party arising out of any use or reliance by third party on the content of this document.

0 10 20 40
1:2000 @ A3


GENERAL NOTES
1. EXTENT OF WORKS BASED ON CG140690



Drawn	B.HARWOOD
Designed	B.HARWOOD
Checked	DAVID HO
Authorised	DAVID HO

Client	MPA
Project	WOLLERT PSP WOLLERT
Title	INTERIM DESIGN FUNCTIONAL LAYOUT BOUNDARY ROAD

Status	PRELIMINARY NOT TO BE USED FOR CONSTRUCTION PURPOSES		
Date	16.03.16	Scale	1:2000
Drawing Number	V160221T-DG-2559	Size	A3
Revision	1		

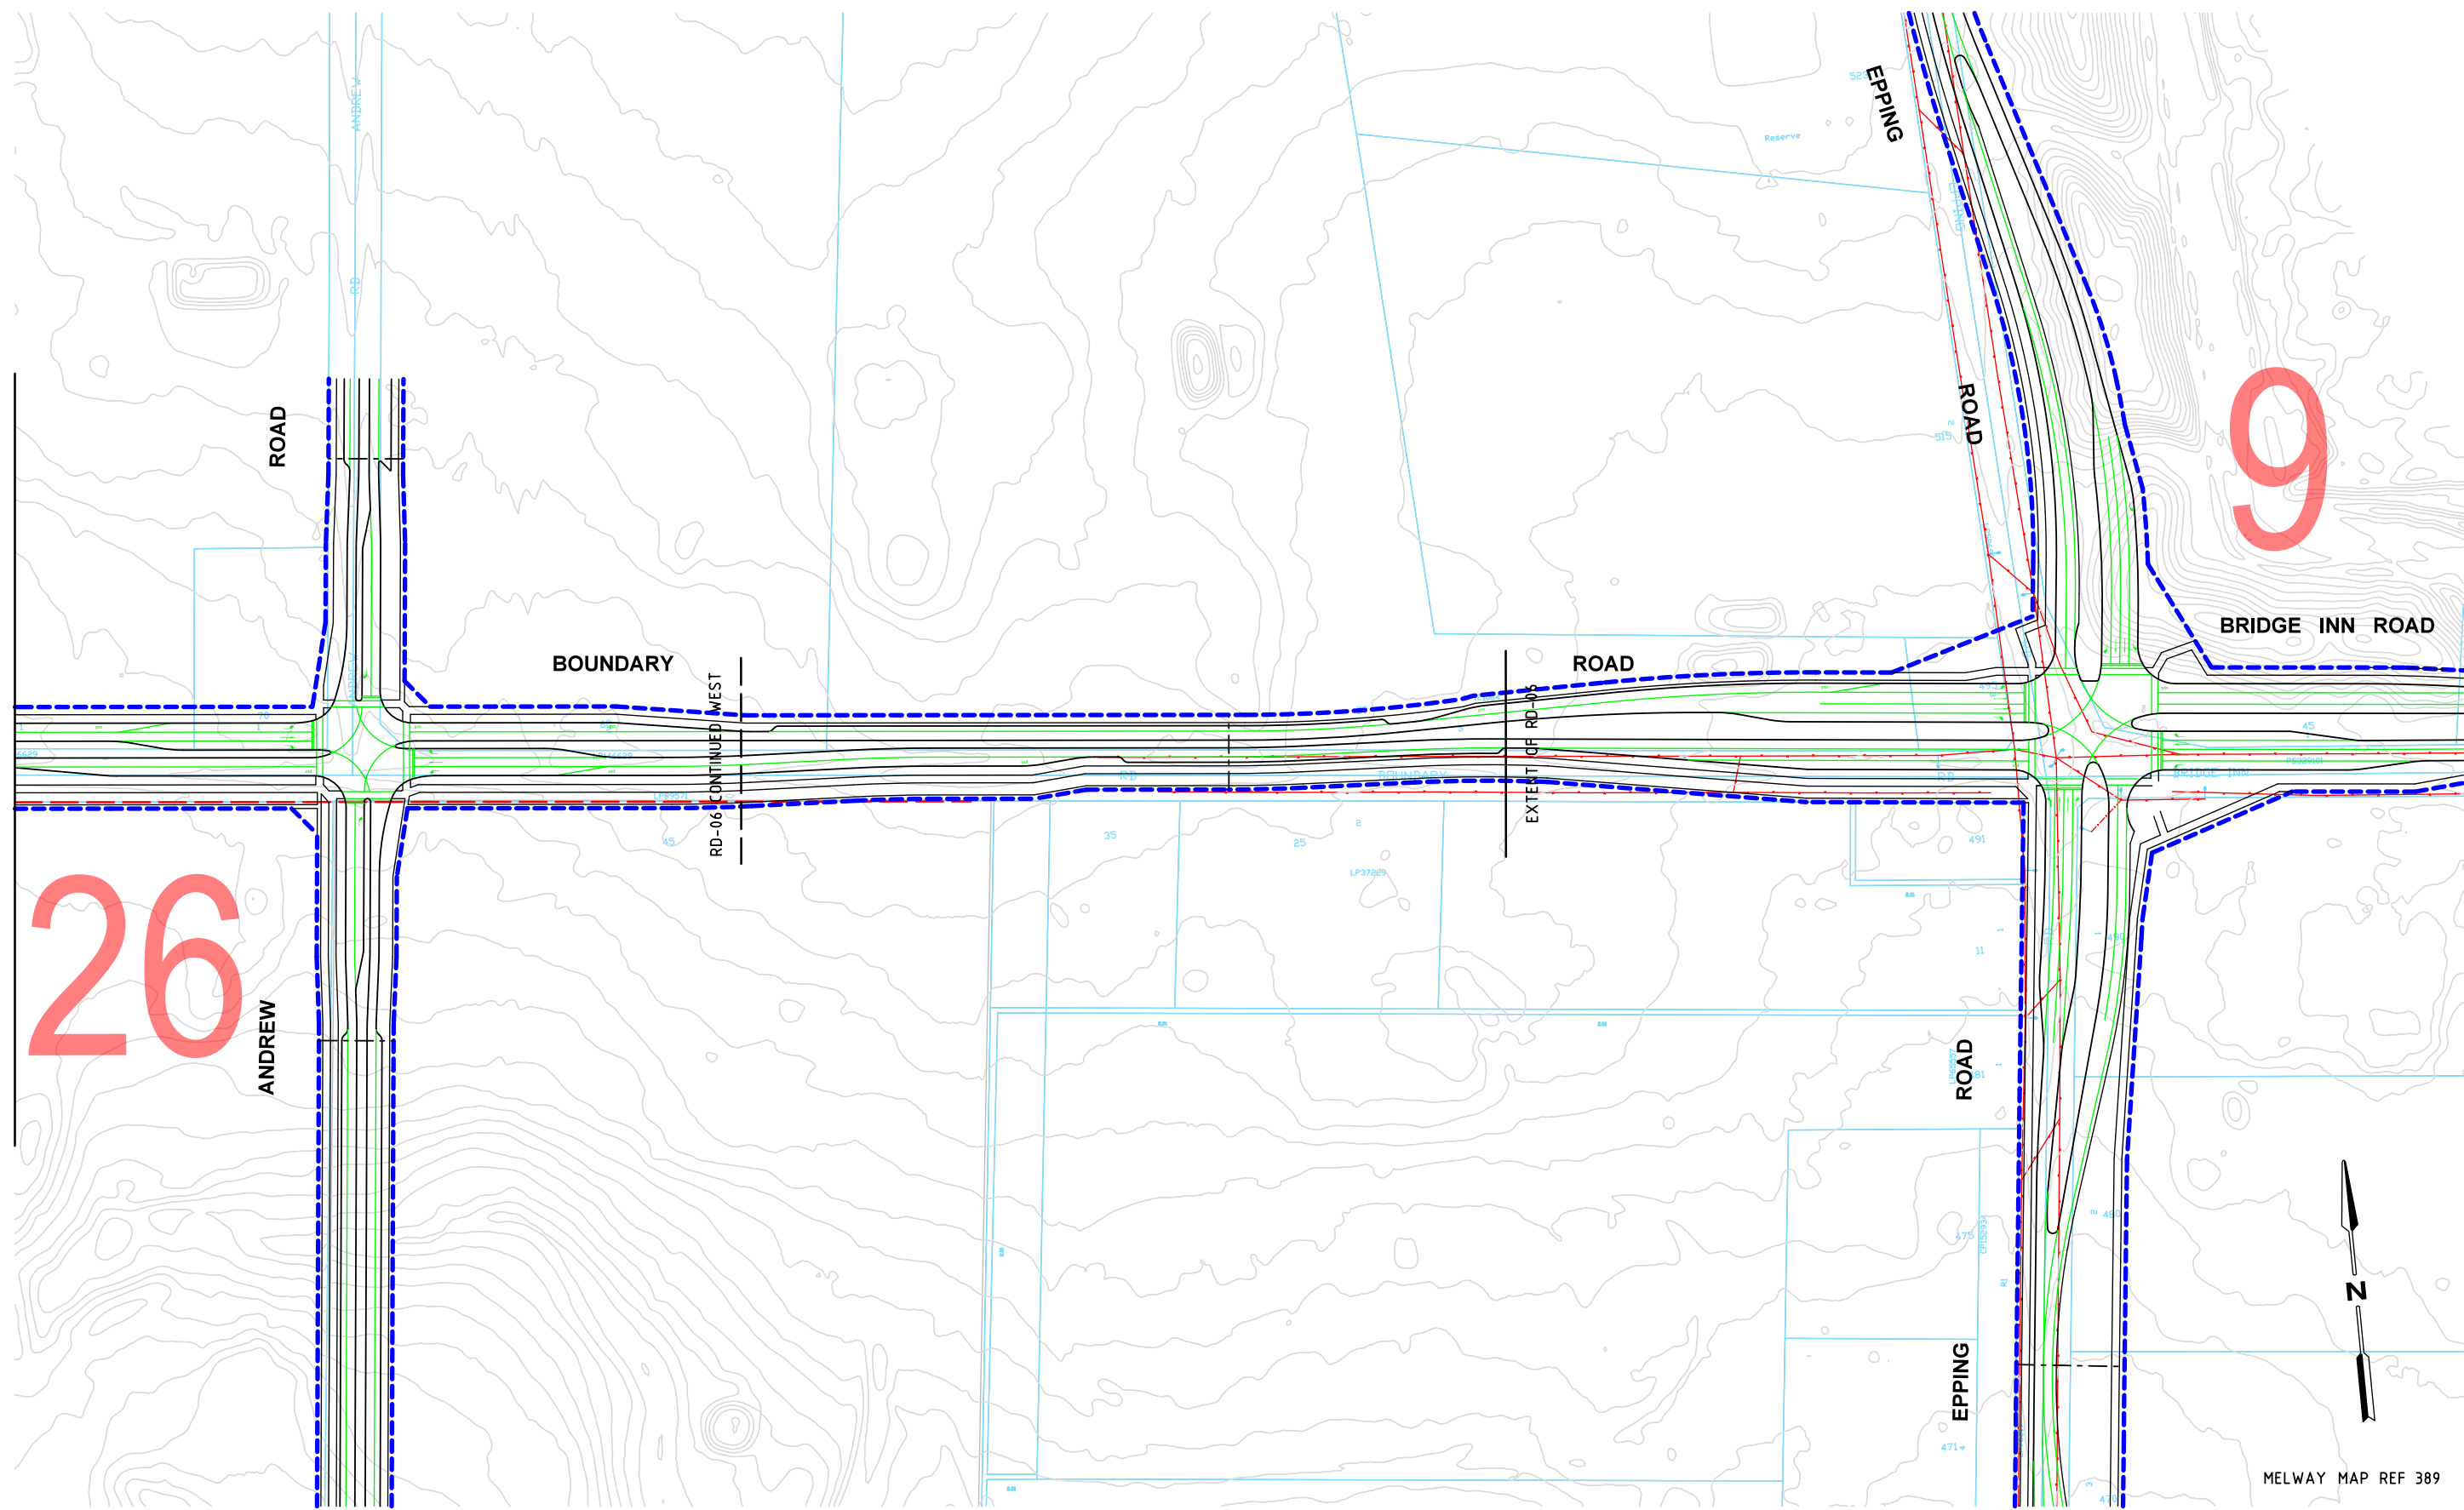[illegible]


WOLLERT PSP
ULTIMATE ALIGNMENT DESIGN

DRAWING LIST

V160221T-DG-1105	COVER SHEET
V160221T-DG-2651	CRAIGIEBURN ROAD EAST ALIGNMENT
V160221T-DG-2652	CRAIGIEBURN ROAD EAST ALIGNMENT
V160221T-DG-2653	CRAIGIEBURN ROAD EAST ALIGNMENT
V160221T-DG-2654	CRAIGIEBURN ROAD EAST ALIGNMENT
V160221T-DG-2655	CRAIGIEBURN ROAD EAST / LEHMANN'S ROAD ALIGNMENT
V160221T-DG-2656	LEHMANN'S ROAD ALIGNMENT
V160221T-DG-2660	EPPING ROAD ALIGNMENT
V160221T-DG-2661	EPPING ROAD ALIGNMENT
V160221T-DG-2662	EPPING ROAD ALIGNMENT
V160221T-DG-2663	EPPING ROAD ALIGNMENT
V160221T-DG-2670	KOUKOURA DRIVE 'A' ALIGNMENT
V160221T-DG-2671	KOUKOURA DRIVE 'A' & 'B' ALIGNMENT
V160221T-DG-2672	KOUKOURA DRIVE 'B' & 'C' ALIGNMENT
V160221T-DG-2673	KOUKOURA DRIVE 'C' ALIGNMENT
V160221T-DG-2680	BOUNDARY ROAD ALIGNMENT
V160221T-DG-2681	BOUNDARY ROAD ALIGNMENT
V160221T-DG-2682	BOUNDARY ROAD ALIGNMENT
V160221T-DG-2683	BOUNDARY ROAD ALIGNMENT
V160221T-DG-2690	SUMMERHILL ROAD ALIGNMENT
V160221T-DG-2691	SUMMERHILL ROAD ALIGNMENT
V160221T-DG-2692	SUMMERHILL ROAD ALIGNMENT

LEGEND

	PROPOSED ROAD RESERVE BOUNDARY
	PROPOSED FUTURE RAIL
	EXISTING TITLE BOUNDARY
	EXISTING DRYSTONE WALL
	EXTENT OF BATTER

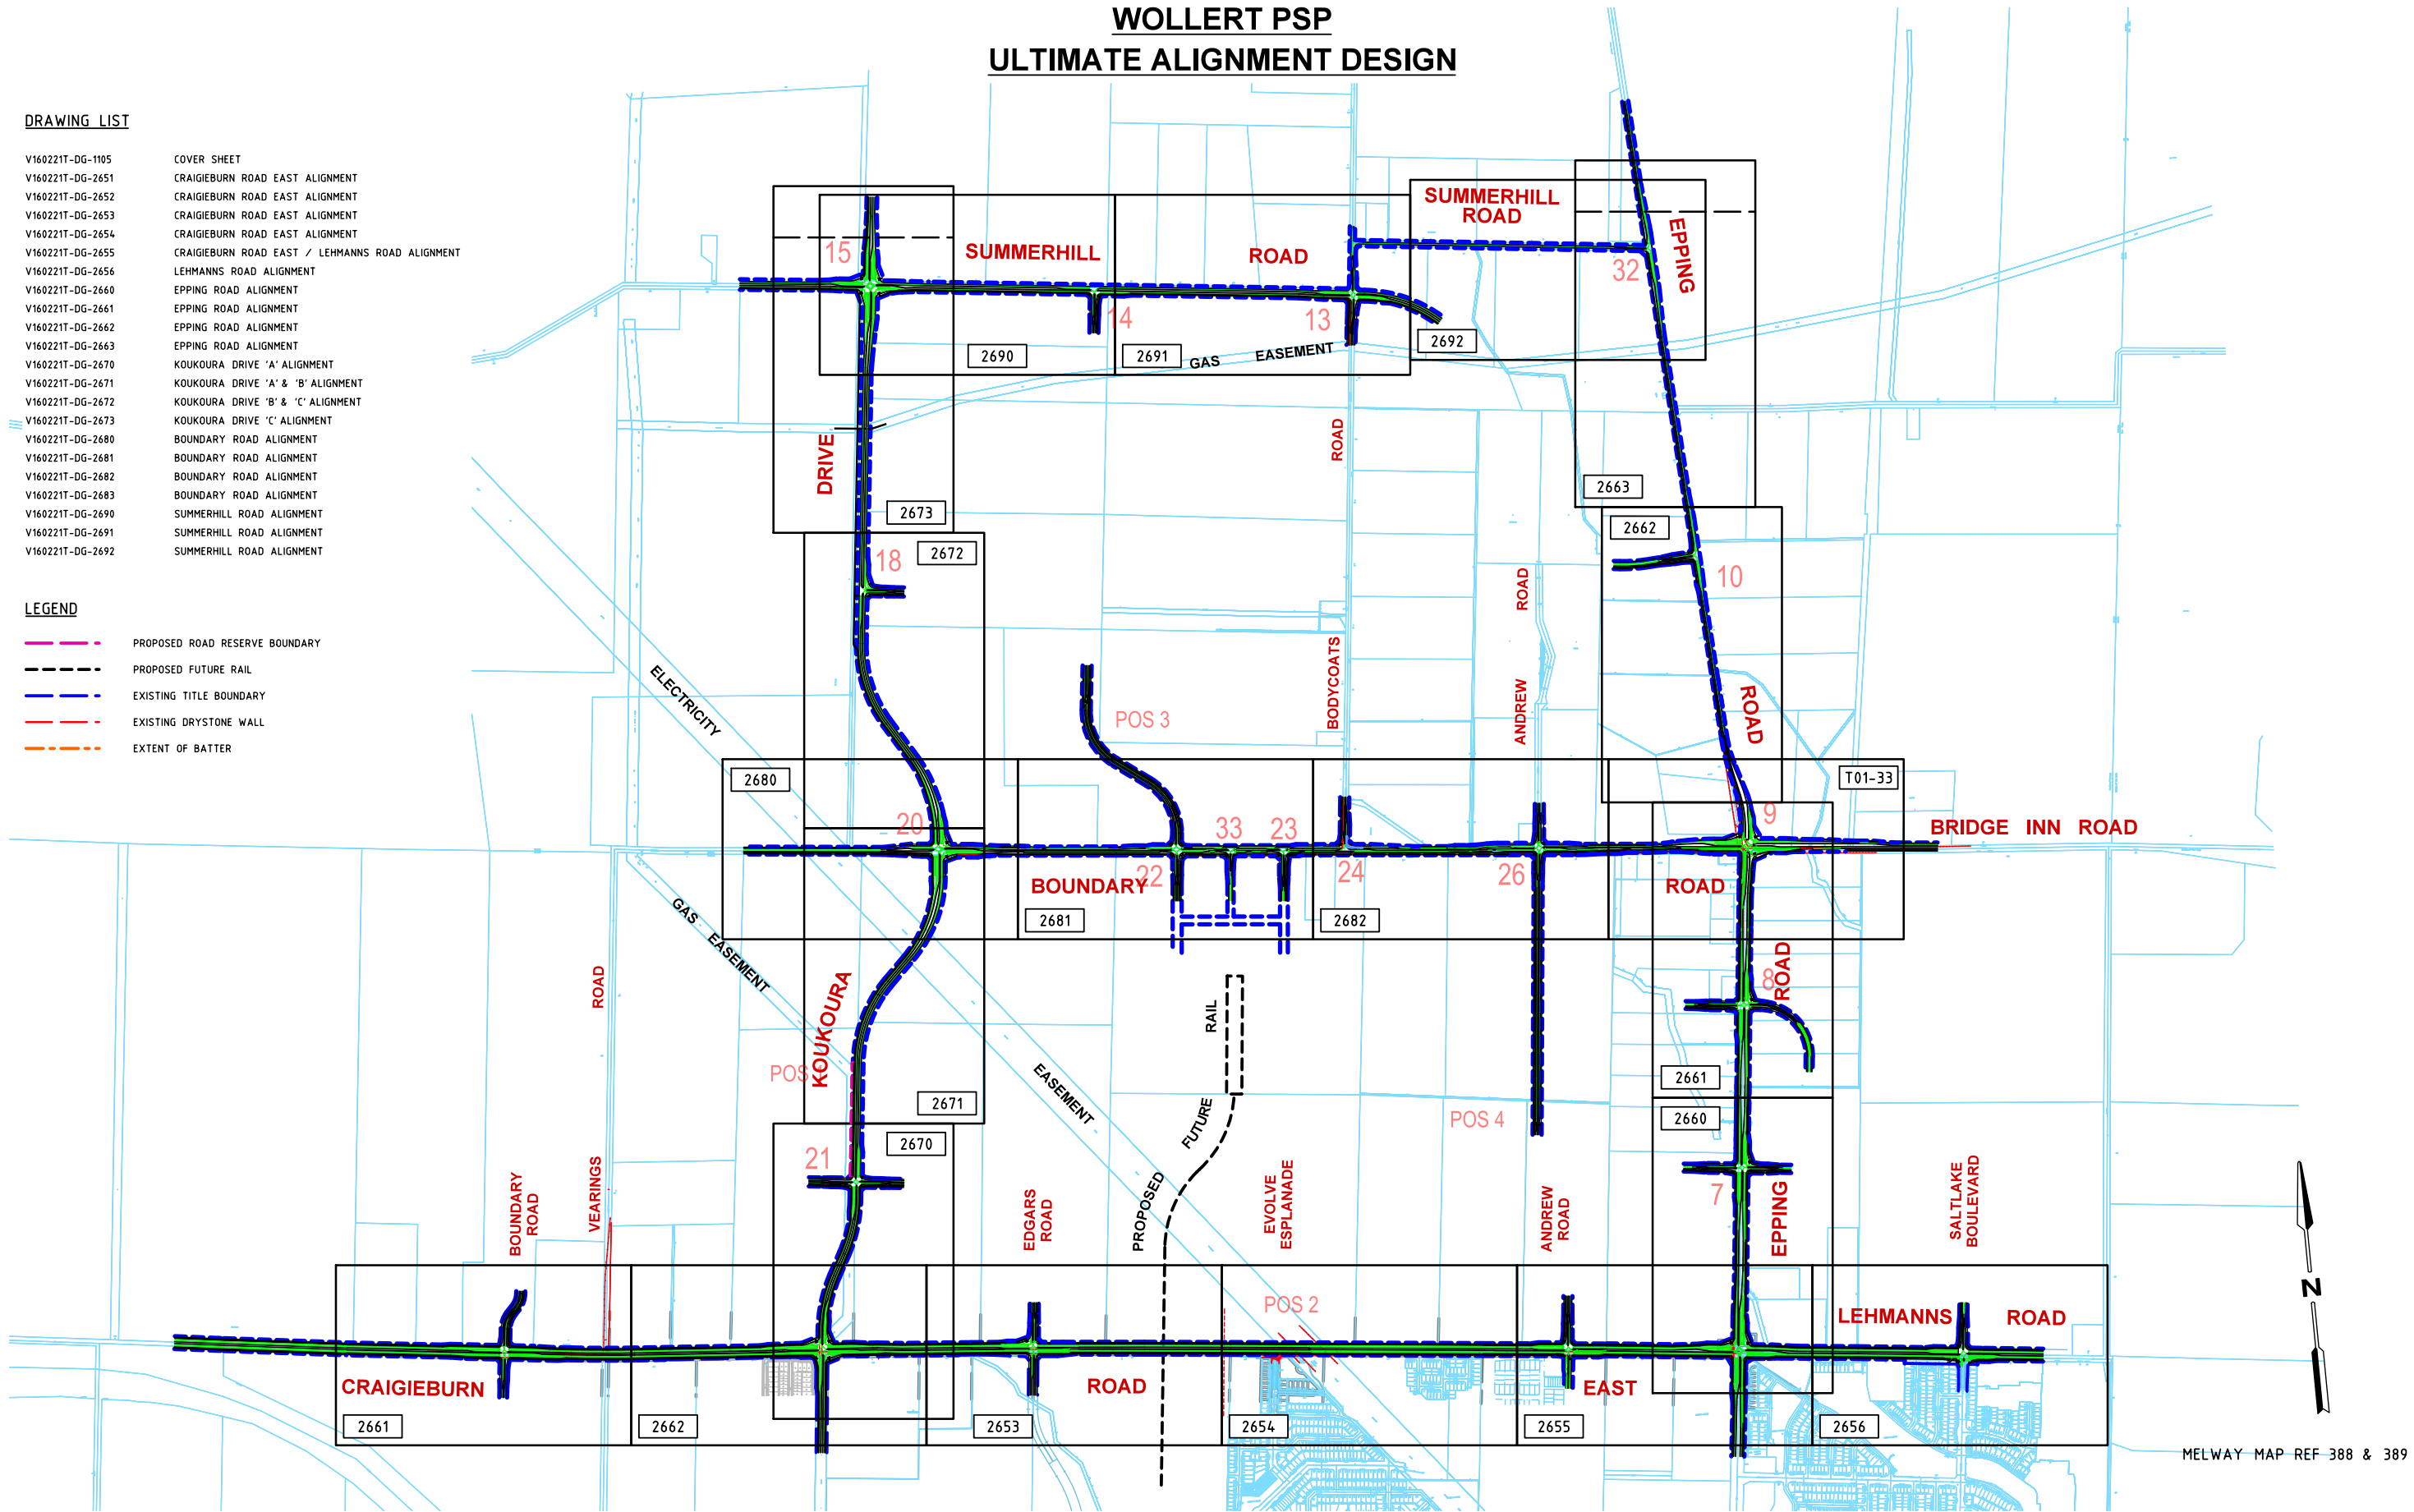

MELWAY MAP REF 388 & 389

Rev	Date	Description	Drawn	Appr.
1	21.10.2016	ISSUED FOR INFORMATION	EC	DH

© Cardno Limited All Rights Reserved.
This document is produced by Cardno Limited solely for the benefit of and use by the client in accordance with the terms of the retainer. Cardno Limited does not and shall not assume any responsibility or liability whatsoever to any third party arising out of any use or reliance by third party on the content of this document.

0 100 200 400
1:20000 @ A3




ABN: 47 106 610 913
501 Swanston Street, Melbourne, VIC Australia 3000
Phone (+61 3) 8415 7777 Fax (+61 3) 8415 7788
Email: victoria@cardno.com.au Web: www.cardno.com.au/victoria


Drawn	A.YIANNOUDES
Designed	B.HARWOOD
Checked	DAVID HO
Authorised	DAVID HO

Client	MPA
Project	WOLLERT PSP WOLLERT
Title	ULTIMATE ALIGNMENT DESIGN FUNCTIONAL LAYOUT COVER SHEET - LOCALITY PLAN


Status	PRELIMINARY NOT TO BE USED FOR CONSTRUCTION PURPOSES		
Date	16.03.16	Scale	1:20000
Drawing Number	V160221T-DG-1105	Size	A3
		Revision	1

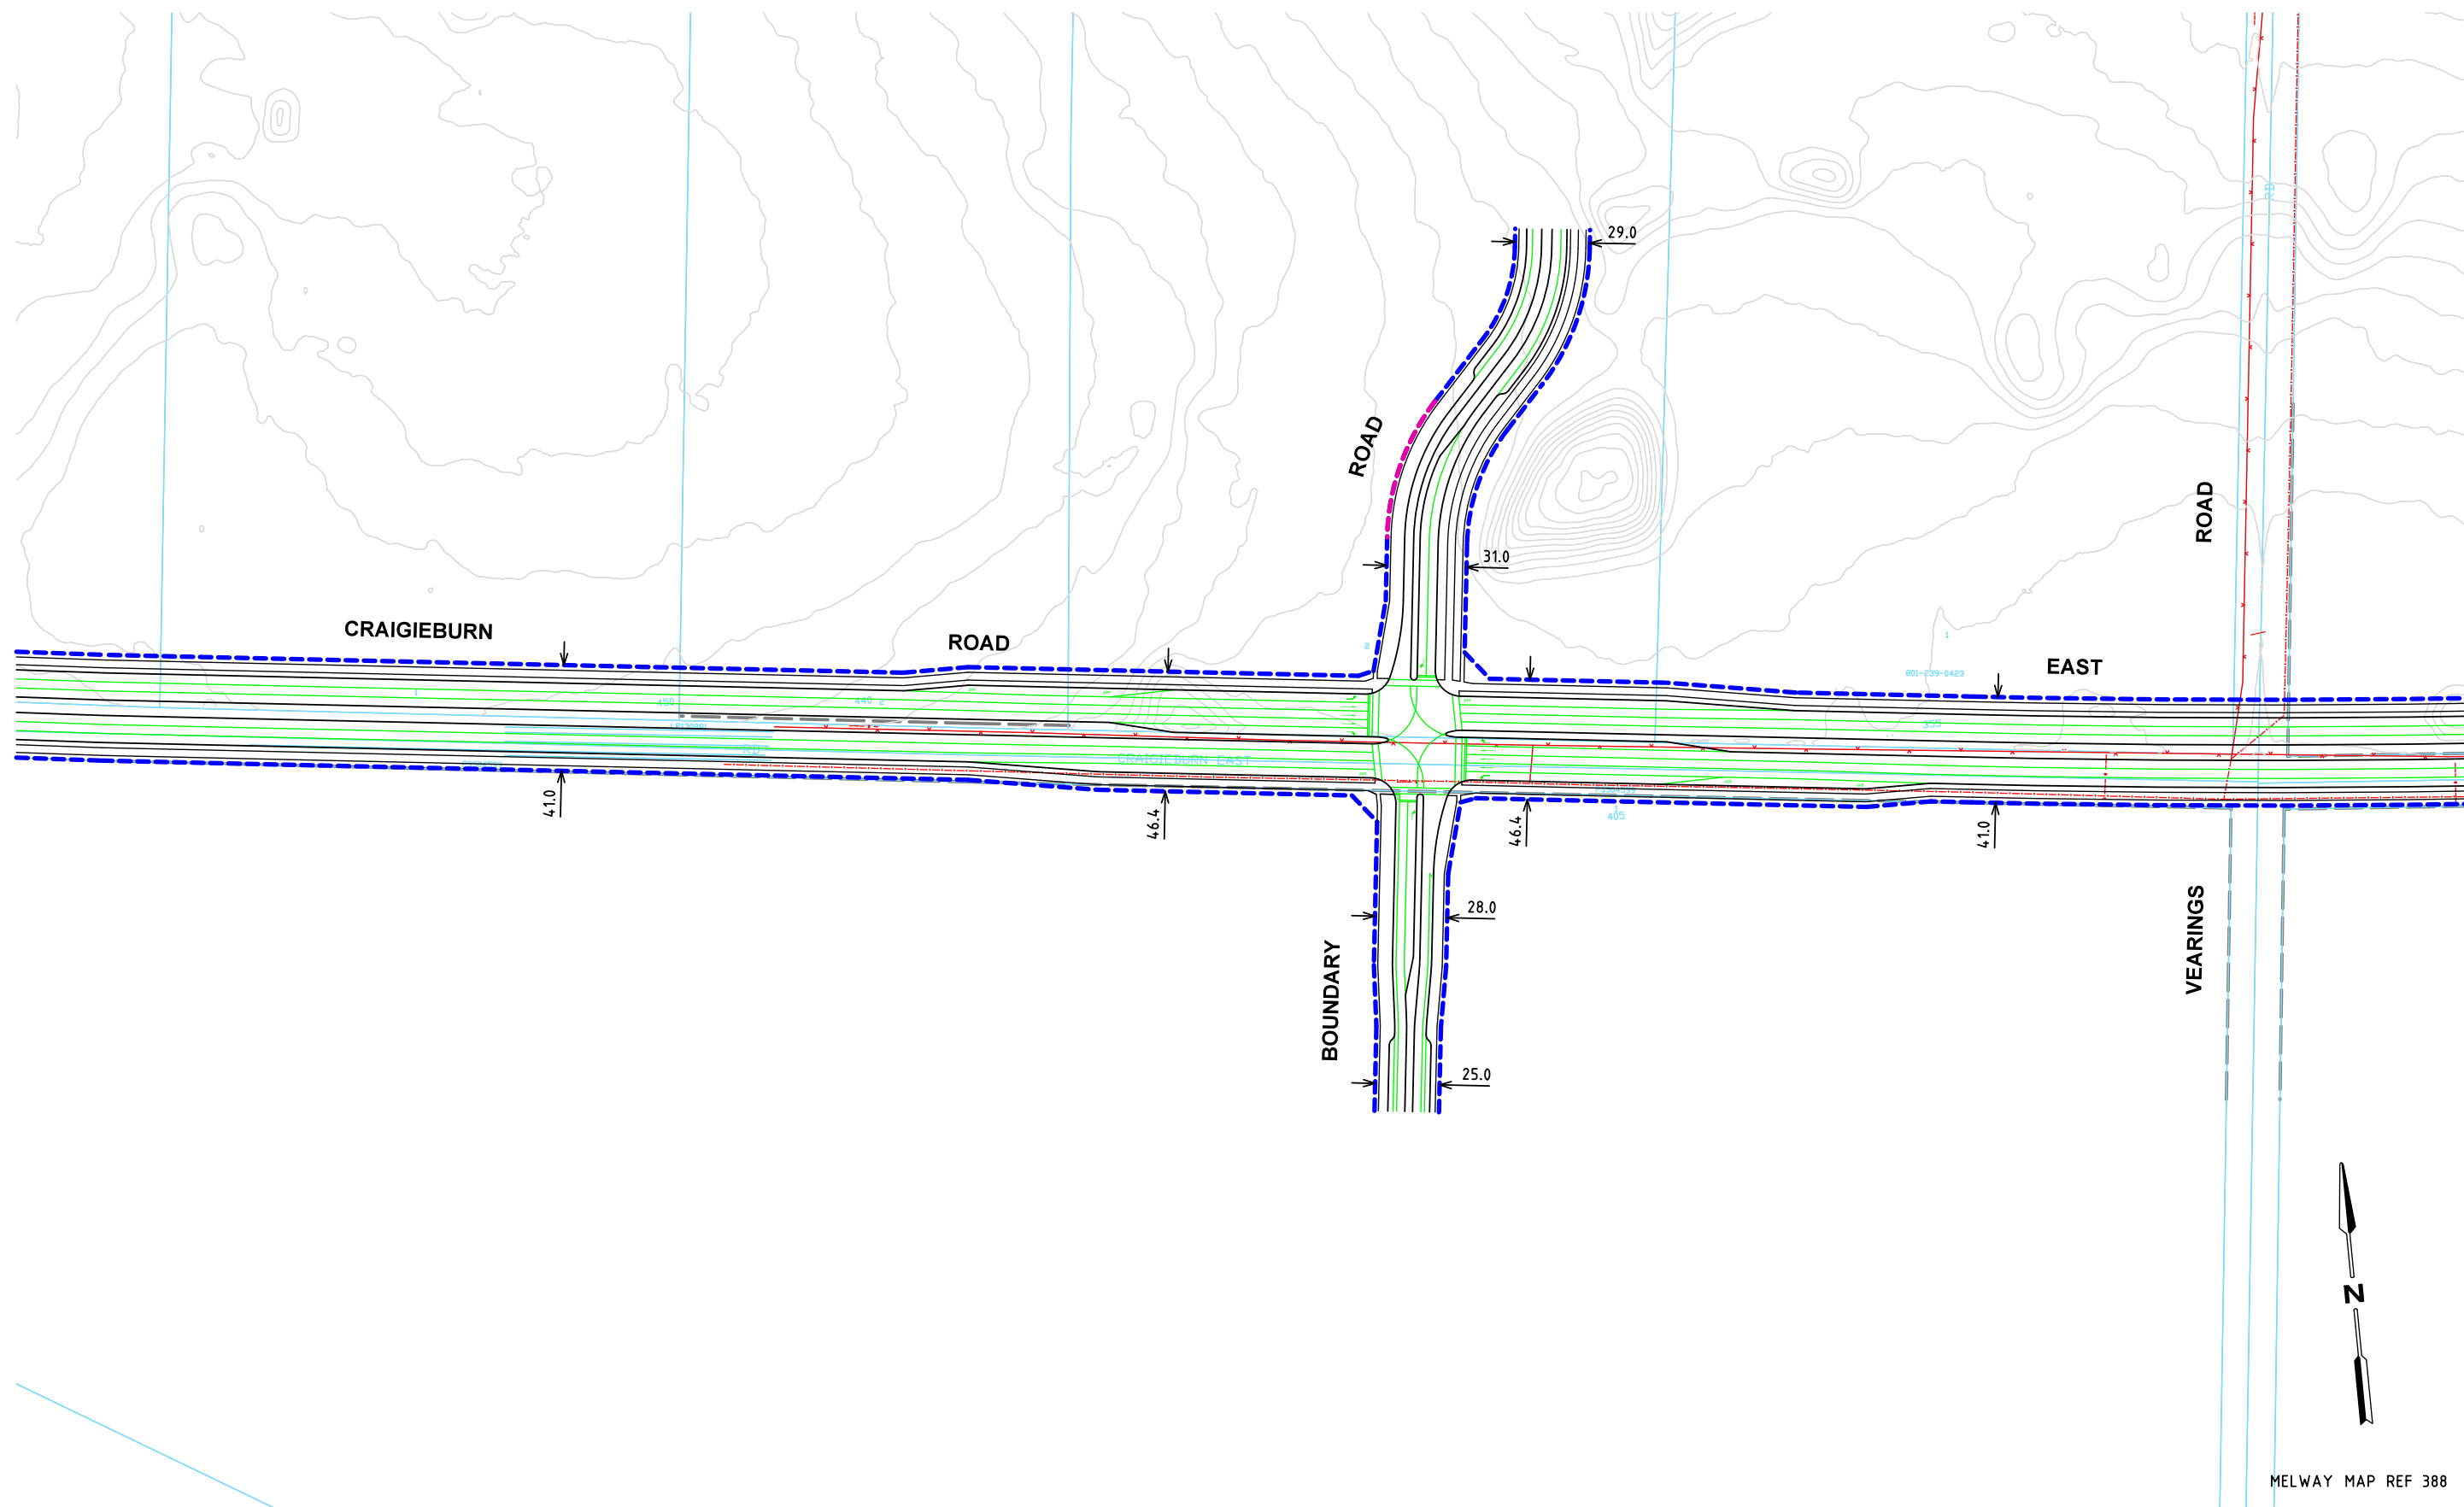[illegible]

FOR CONTINUATION REFER TO CARDNO SHEET NUMBER V160221T-DG-2651

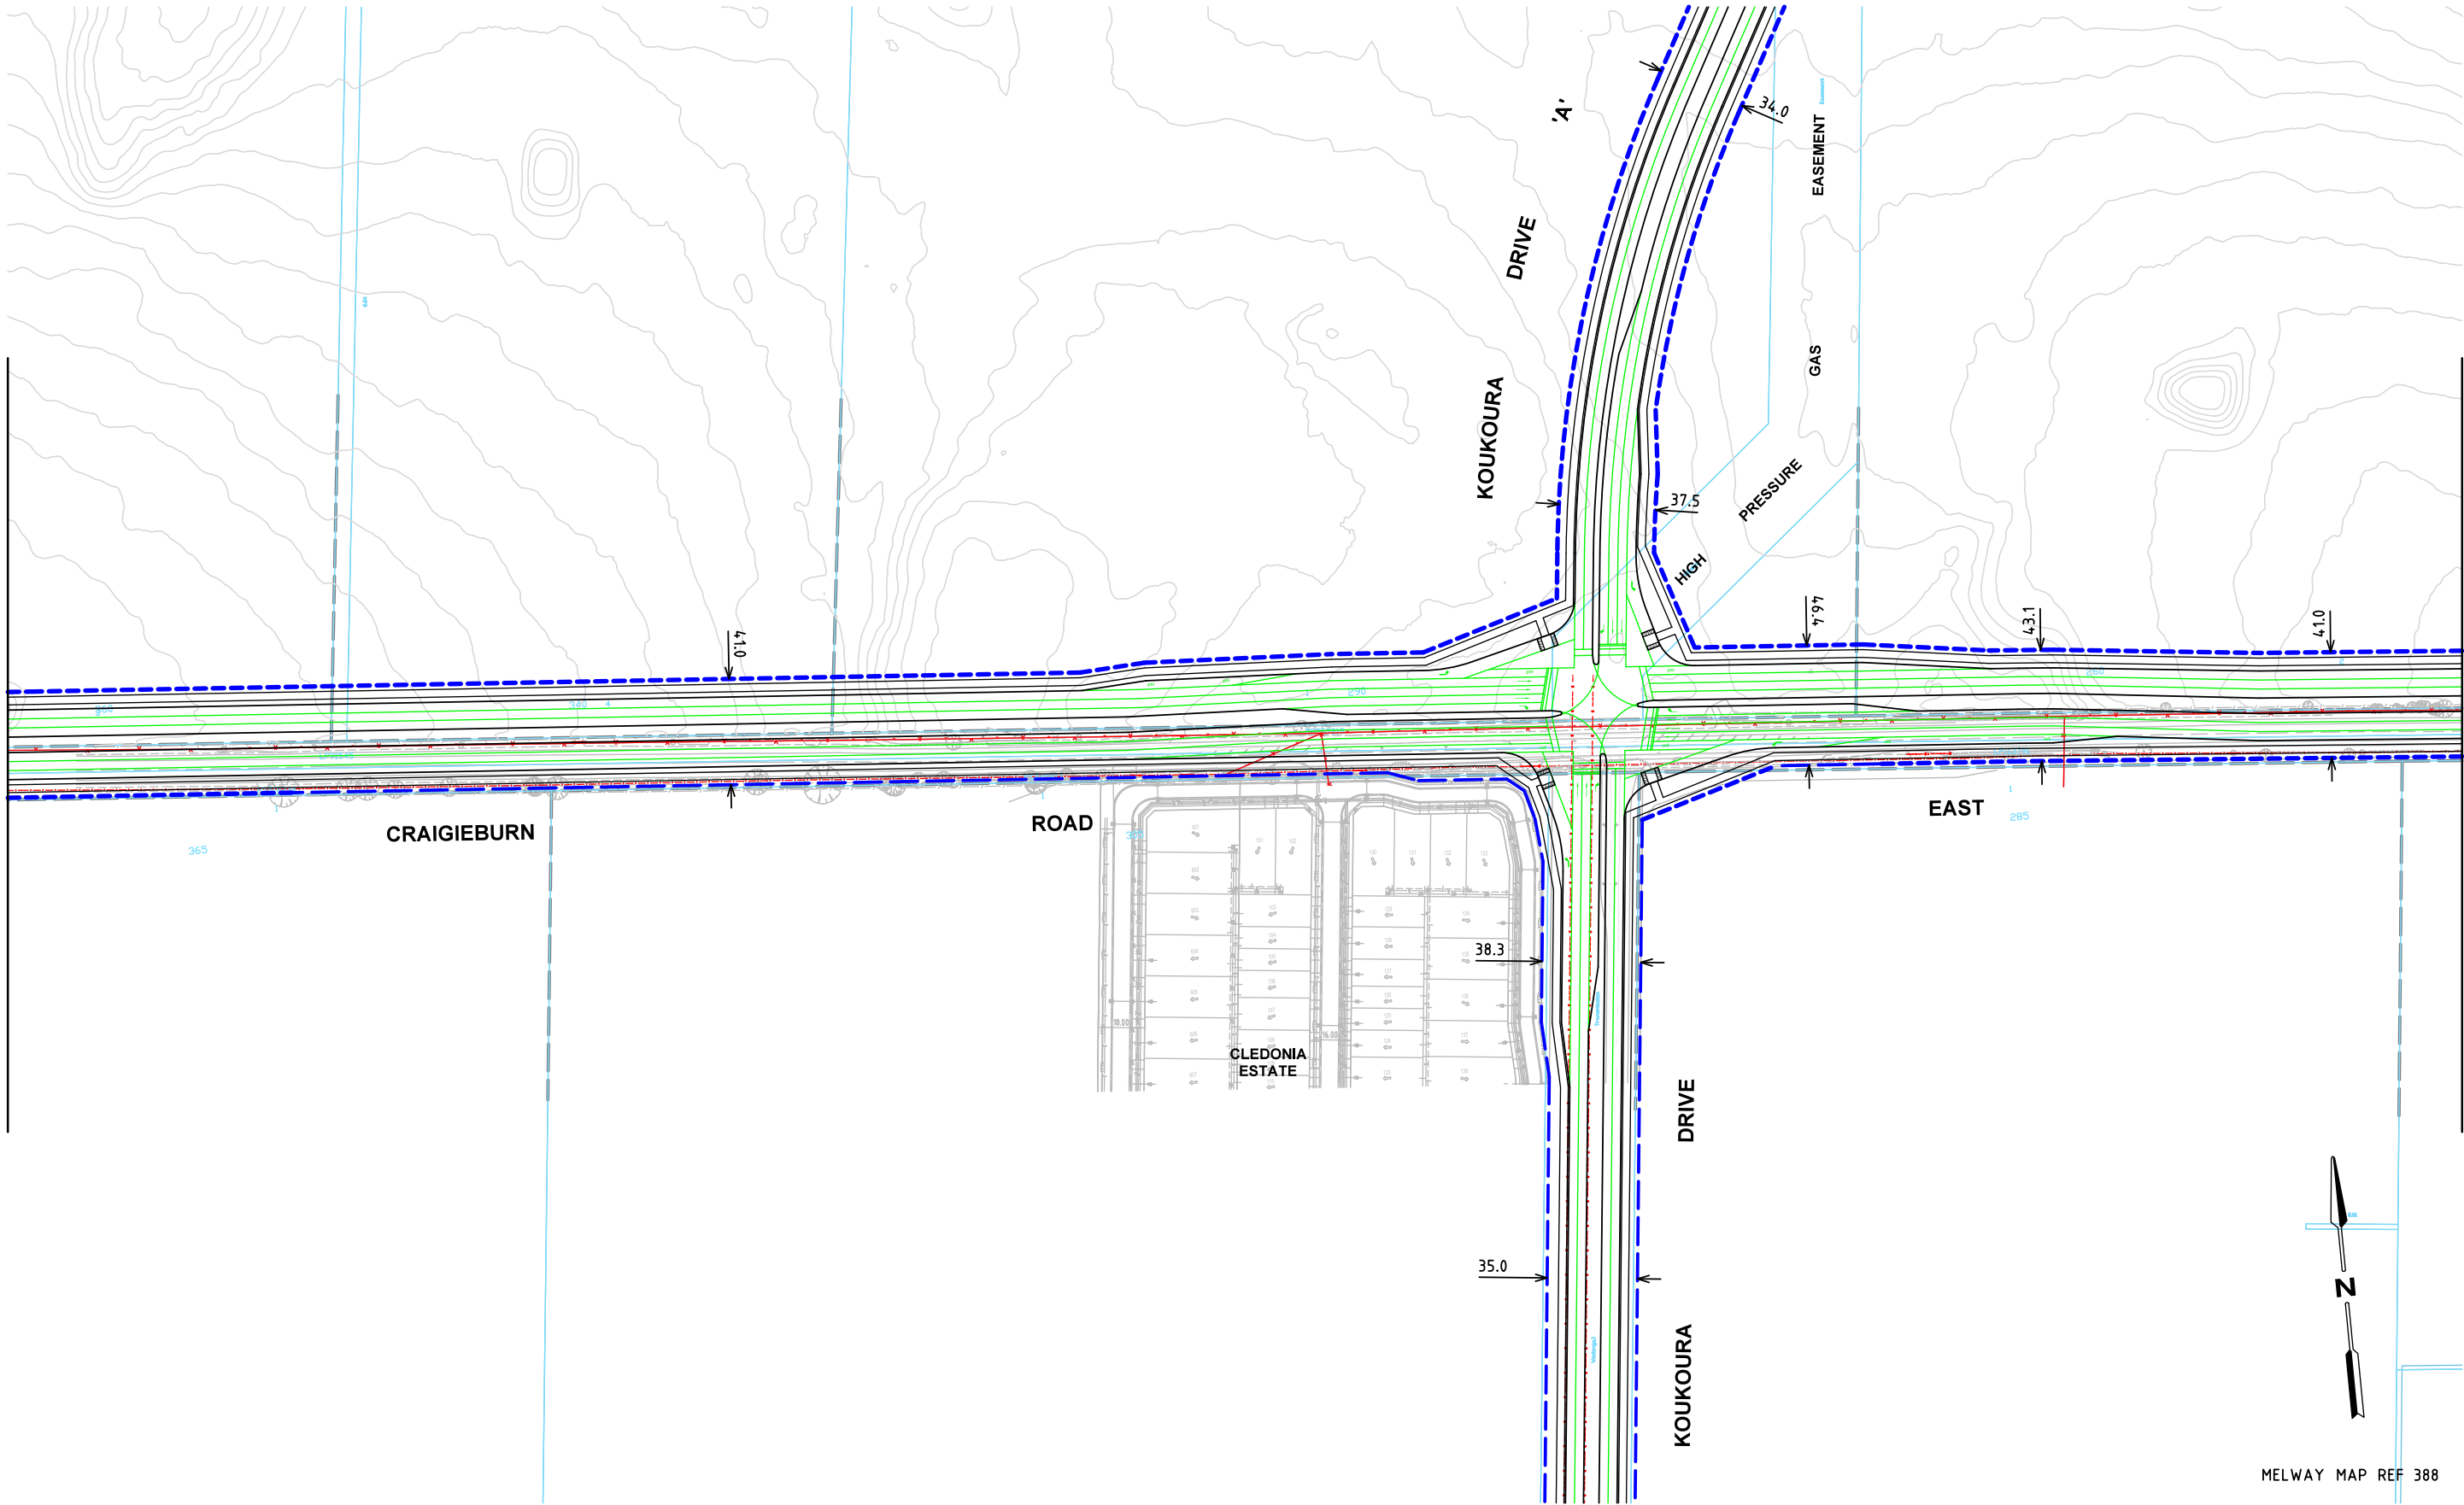


FOR CONTINUATION REFER TO CARDNO SHEET NUMBER V160221T-DG-2653

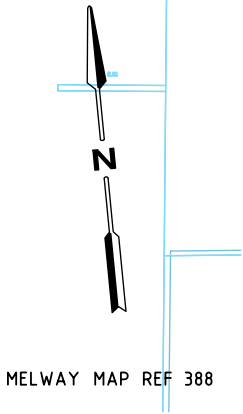

Rev	Date	Description	Drawn	Appr.
1	21.10.2016	ISSUED FOR INFORMATION	BVH	DH

© Cardno Limited All Rights Reserved.
This document is produced by Cardno Limited solely for the benefit of and use by the client in accordance with the terms of the retainer. Cardno Limited does not and shall not assume any responsibility or liability whatsoever to any third party arising out of any use or reliance by third party on the content of this document.

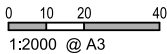

**Cardno**
Shaping the Future

ABN: 47 106 610 913
501 Swanston Street, Melbourne, VIC Australia 3000
Phone (+61 3) 8415 7777 Fax (+61 3) 8415 7788
Email: victoria@cardno.com.au Web: www.cardno.com.au/victoria


Drawn	B.HARWOOD
Designed	A.YIANNOUDIS
Checked	DAVID HO
Authorised	DAVID HO

Client	MPA
Project	WOLLERT PSP WOLLERT
Title	ULTIMATE DESIGN FUNCTIONAL LAYOUT CRAIGIEBURN ROAD EAST ALIGNMENT

Status	PRELIMINARY NOT TO BE USED FOR CONSTRUCTION PURPOSES		
Date	16.03.16	Scale	1:2000
Drawing Number	V160221T-DG-2652	Size	A3
		Revision	1

FOR CONTINUATION REFER TO CARDNO SHEET NUMBER V160221T-DG-2652

FOR CONTINUATION REFER TO CARDNO SHEET NUMBER V160221T-DG-2654

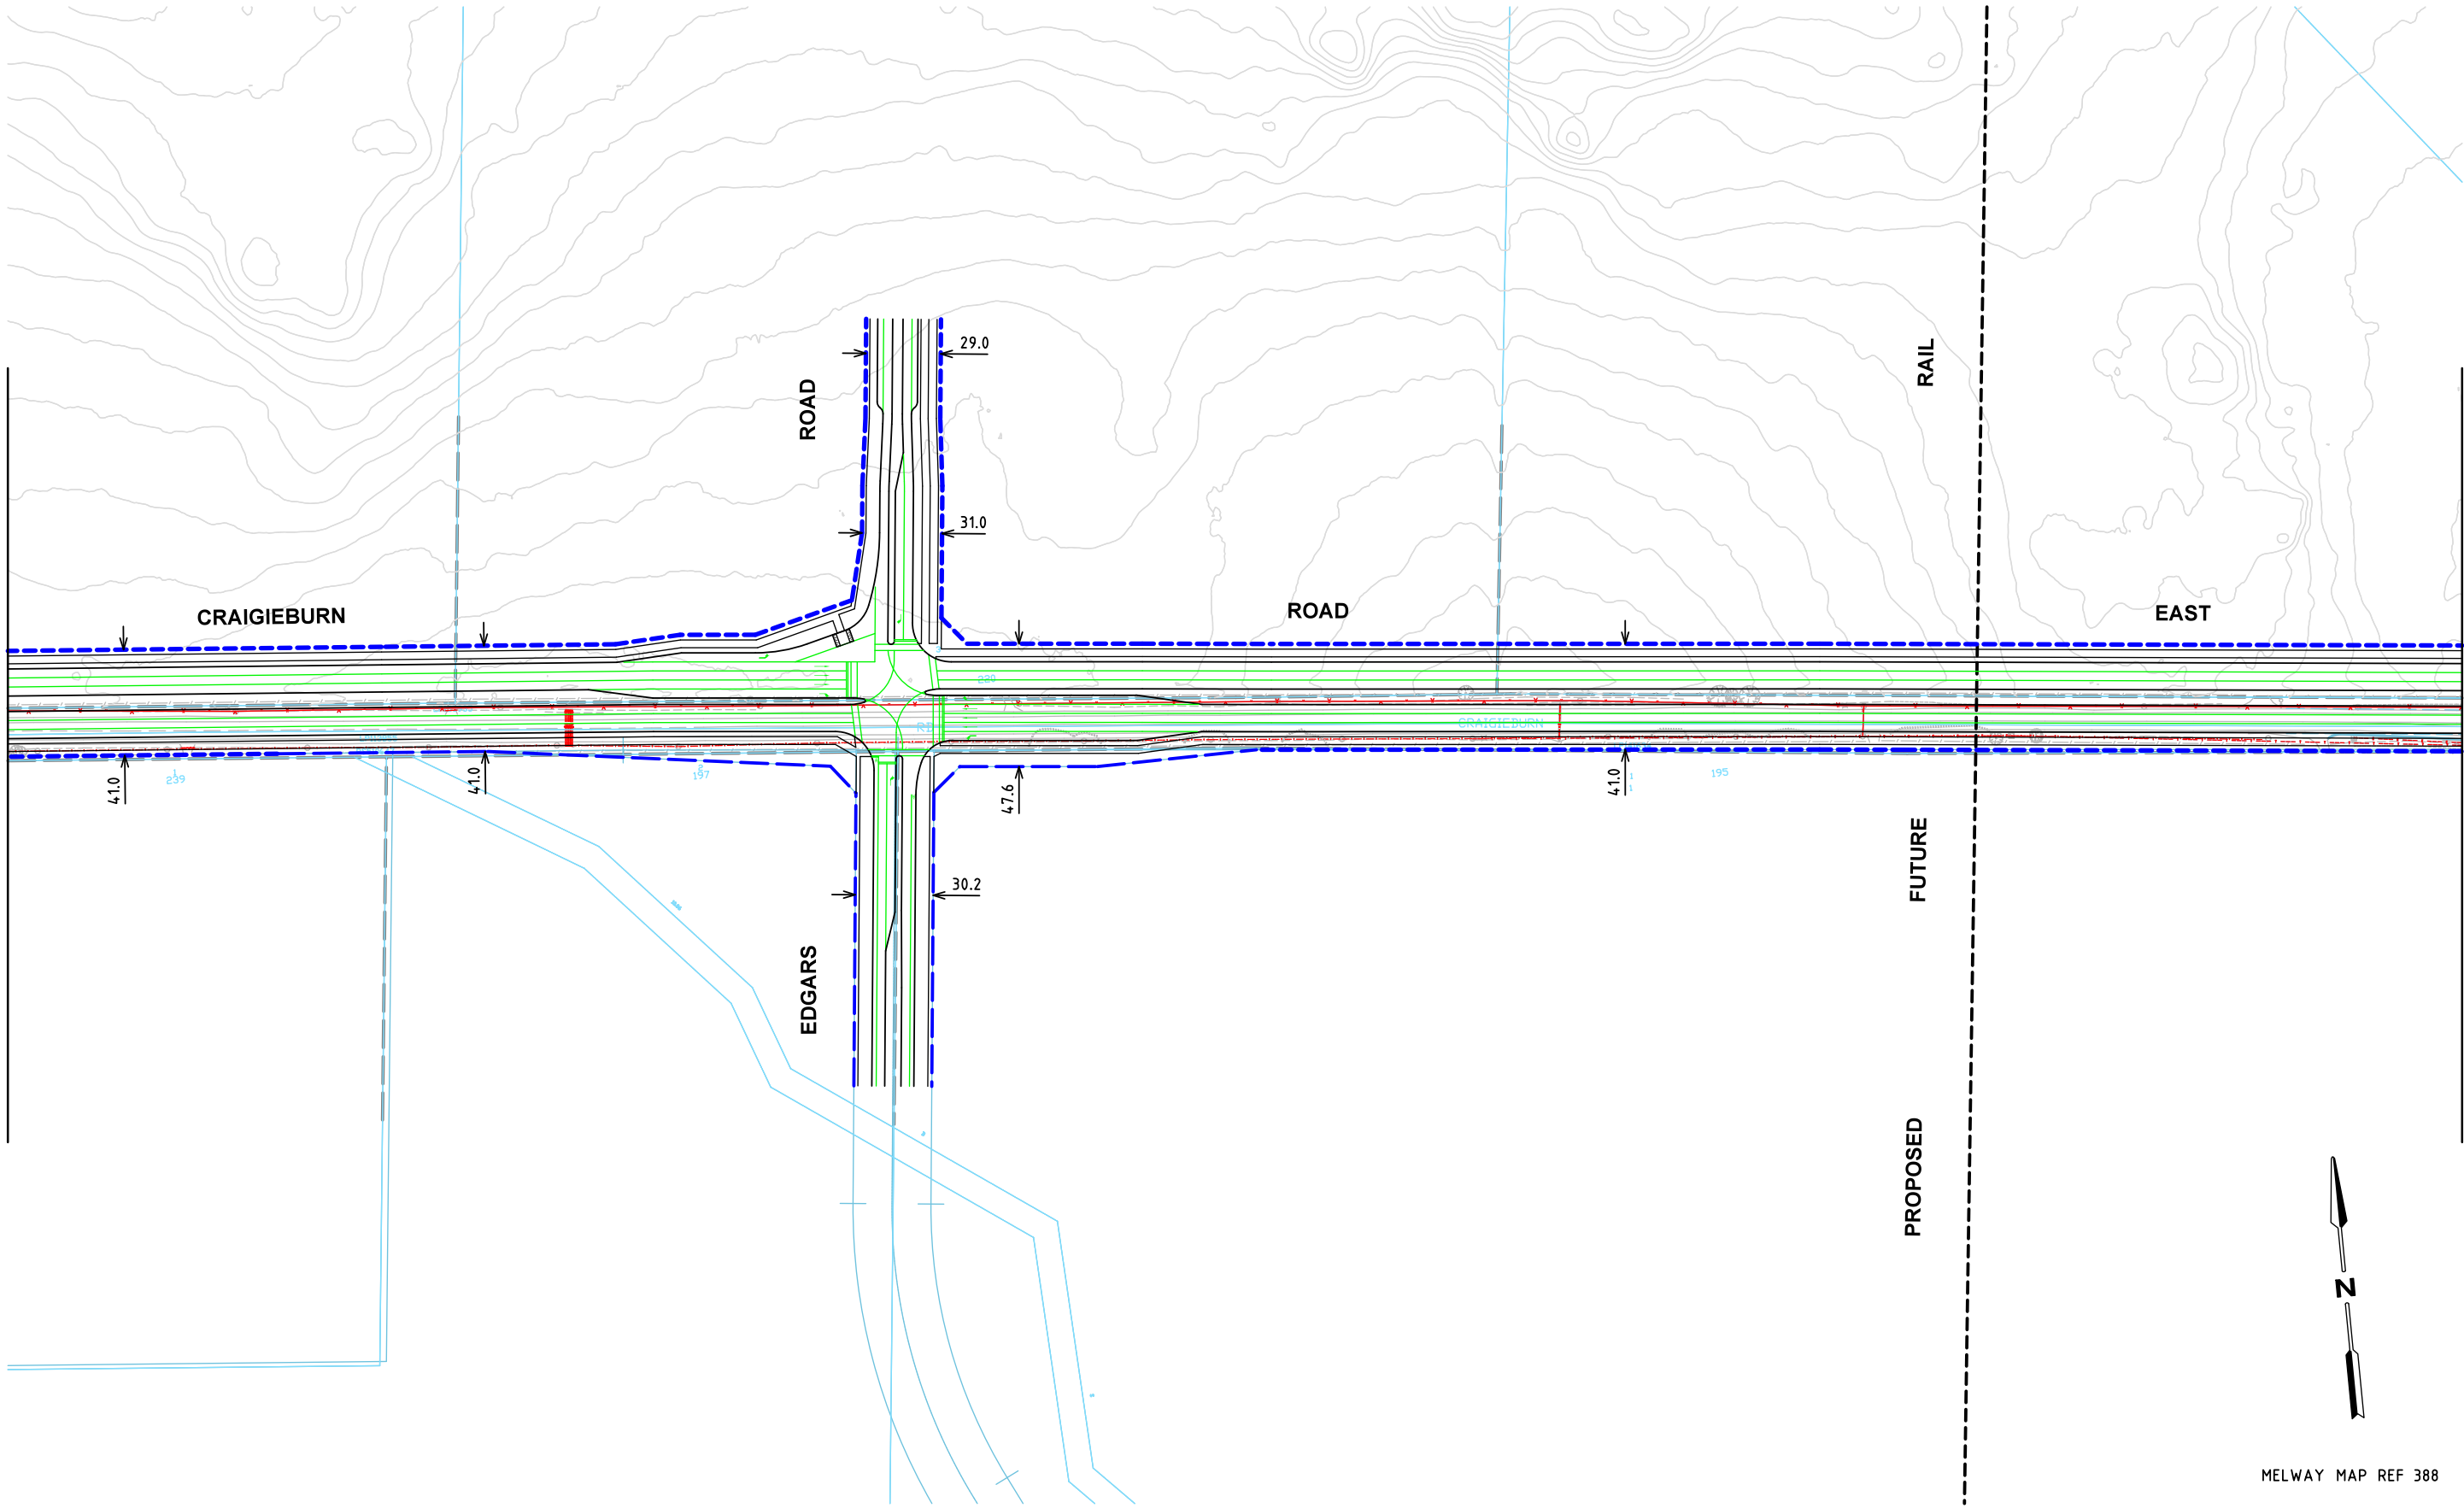

MELWAY MAP REF 388

Rev	Date	Description	Drawn	Appr.
1	21.10.2016	ISSUED FOR INFORMATION	BVH	DH

© Cardno Limited All Rights Reserved.
This document is produced by Cardno Limited solely for the benefit of and use by the client in accordance with the terms of the retainer. Cardno Limited does not and shall not assume any responsibility or liability whatsoever to any third party arising out of any use or reliance by third party on the content of this document.

0 10 20 40
1:2000 @ A3

**Cardno**
Shaping the Future


ABN: 47 106 610 913
501 Swanston Street, Melbourne, VIC Australia 3000
Phone (+61 3) 8415 7777 Fax (+61 3) 8415 7788
Email: victoria@cardno.com.au Web: www.cardno.com.au/victoria

Drawn	B.HARWOOD
Designed	A.YIANNOUDES
Checked	DAVID HO
Authorised	DAVID HO

Client	MPA
Project	WOLLERT PSP WOLLERT
Title	ULTIMATE DESIGN FUNCTIONAL LAYOUT CRAIGIEBURN ROAD EAST ALIGNMENT

Status	PRELIMINARY NOT TO BE USED FOR CONSTRUCTION PURPOSES		
Date	16.03.16	Scale	1:2000
Drawing Number	V160221T-DG-2653	Size	A3
		Revision	1

FOR CONTINUATION REFER TO CARDNO SHEET NUMBER V160221T-DG-2653

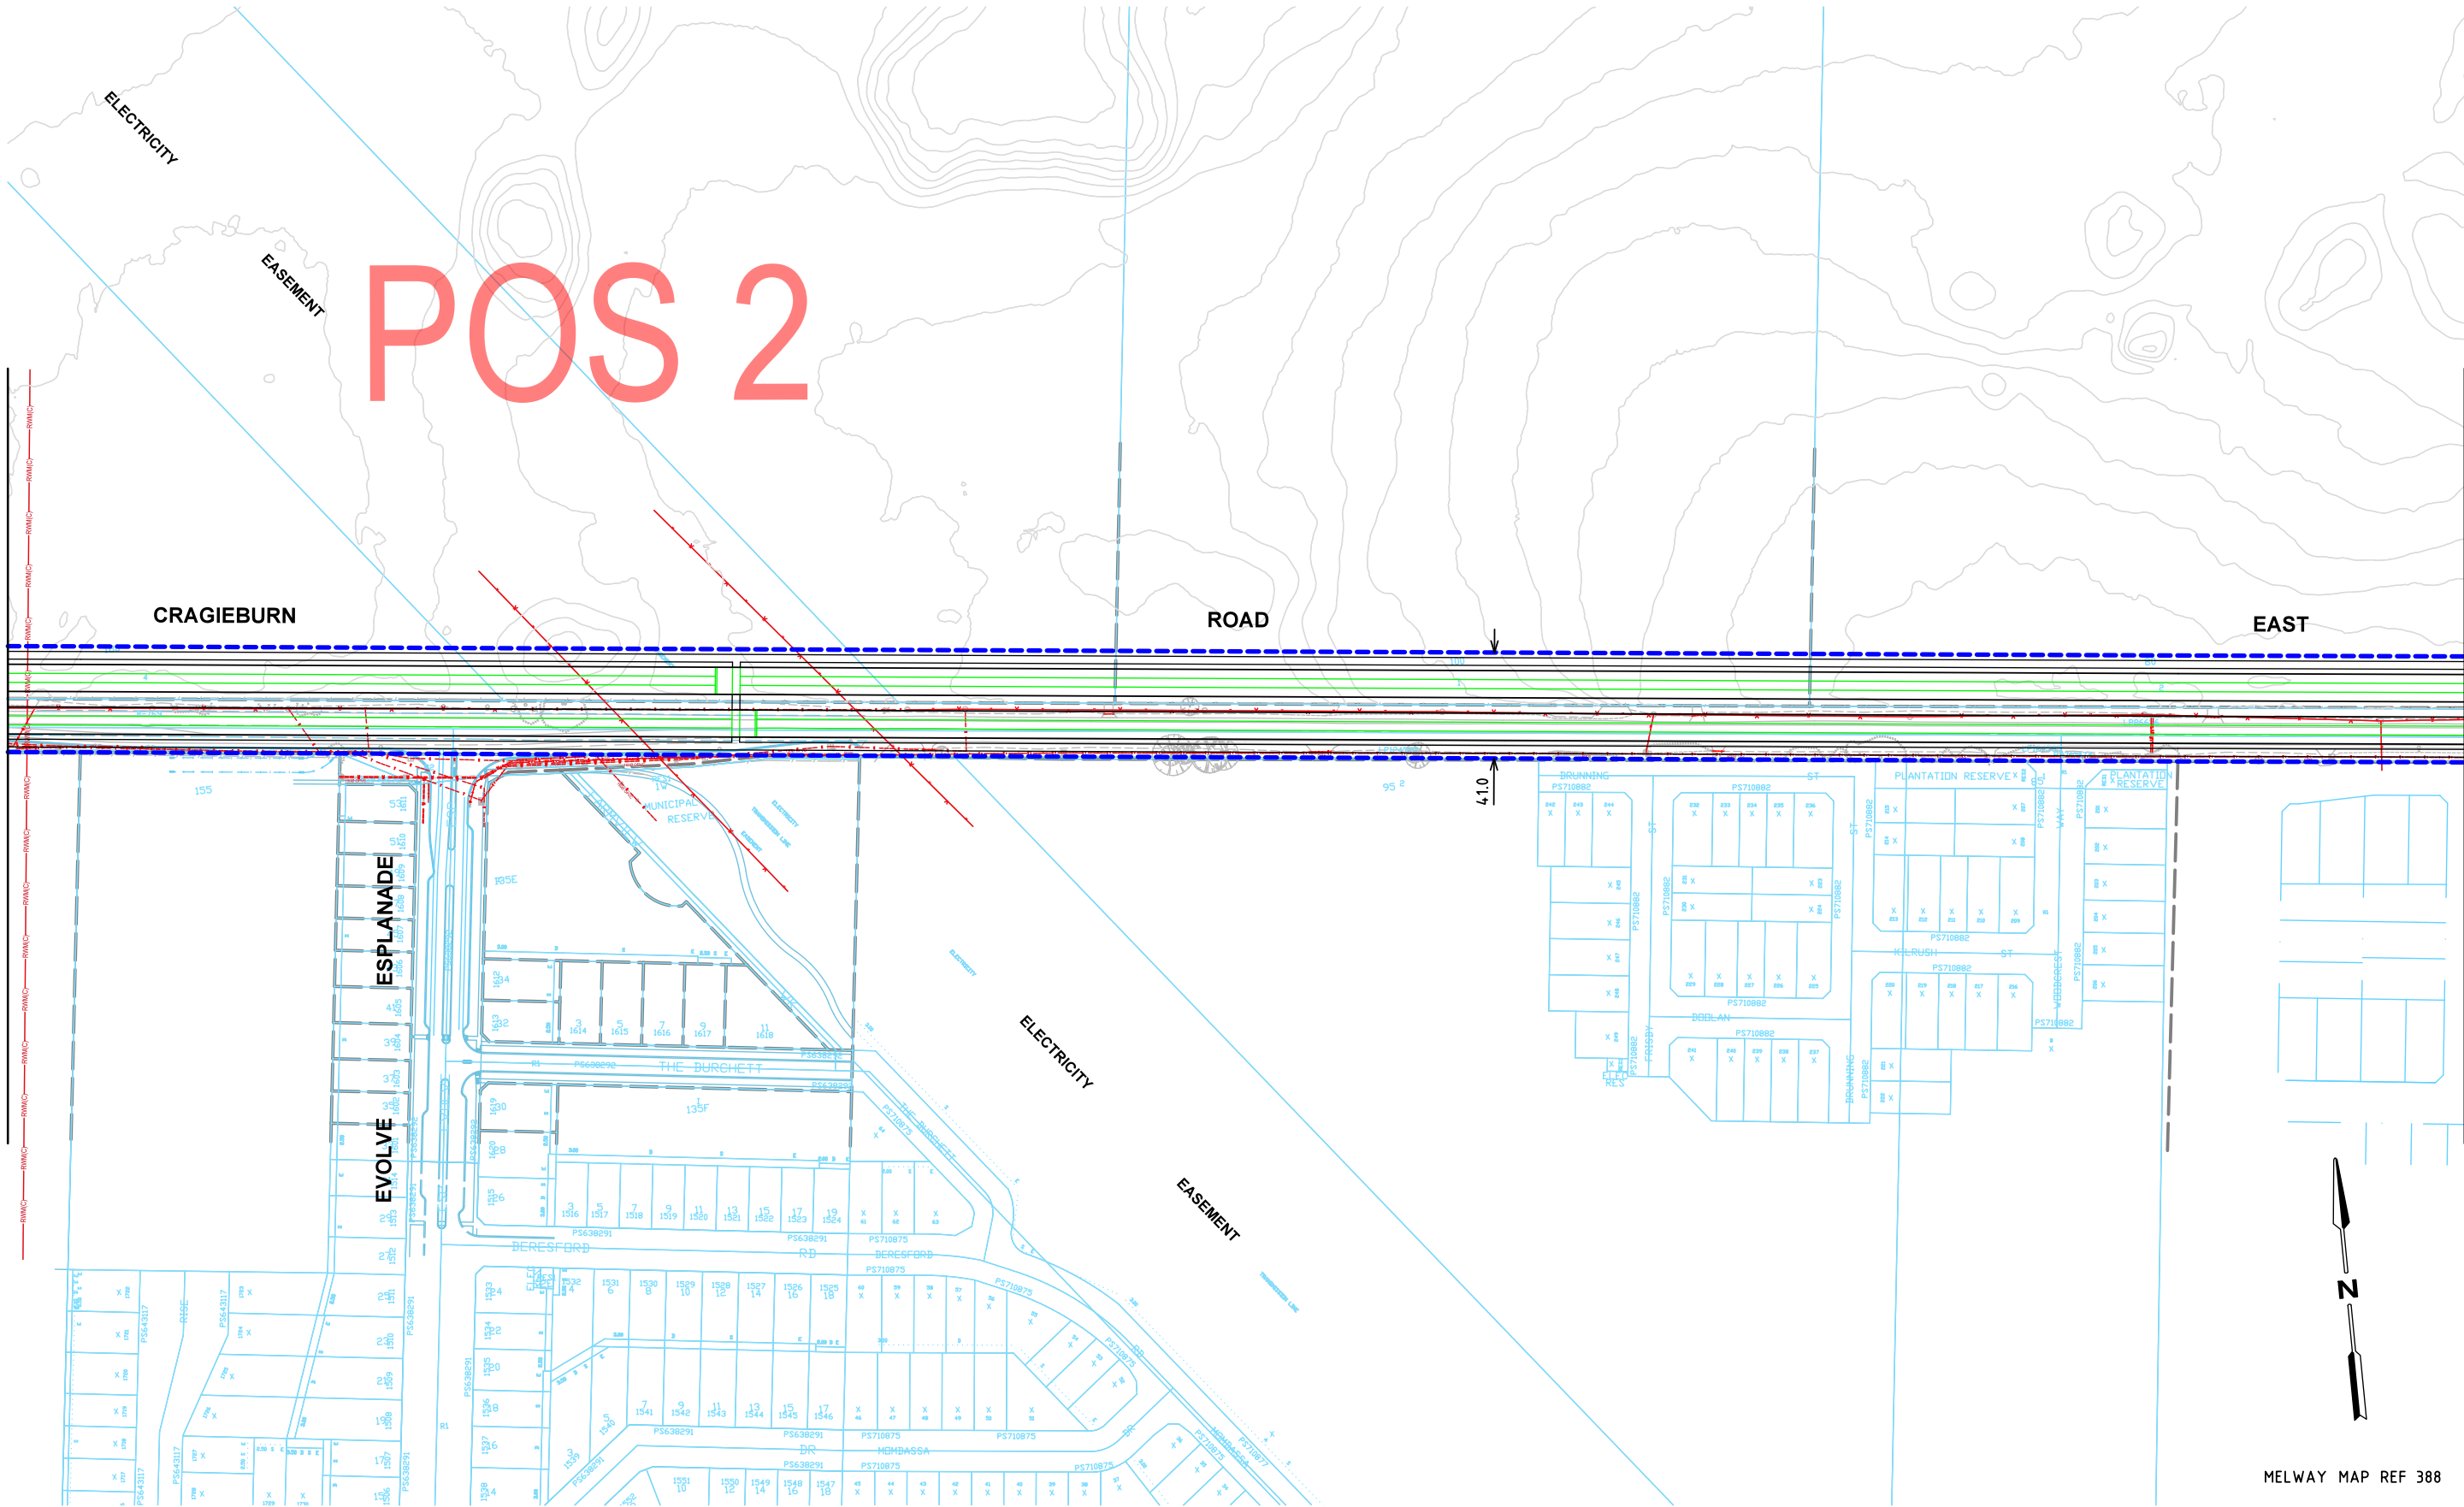

FOR CONTINUATION REFER TO CARDNO SHEET NUMBER V160221T-DG-2655

MELWAY MAP REF 388

Rev	Date	Description	Drawn	Appr.
1	21.10.2016	ISSUED FOR INFORMATION	BVH	DH

© Cardno Limited All Rights Reserved.
This document is produced by Cardno Limited solely for the benefit of and use by the client in accordance with the terms of the retainer. Cardno Limited does not and shall not assume any responsibility or liability whatsoever to any third party arising out of any use or reliance by third party on the content of this document.

0 10 20 40
1:2000 @ A3




Drawn	B.HARWOOD
Designed	A.YIANNOUDES
Checked	DAVID HO
Authorised	DAVID HO

Client	MPA
Project	WOLLERT PSP WOLLERT
Title	ULTIMATE DESIGN FUNCTIONAL LAYOUT CRAIGIEBURN ROAD EAST ALIGNMENT

Status	PRELIMINARY NOT TO BE USED FOR CONSTRUCTION PURPOSES		
Date	16.03.16	Scale	1:2000
Drawing Number	V160221T-DG-2654	Size	A3
Revision	1		

FOR CONTINUATION REFER TO CARDNO SHEET NUMBER V160221T-DG-2654

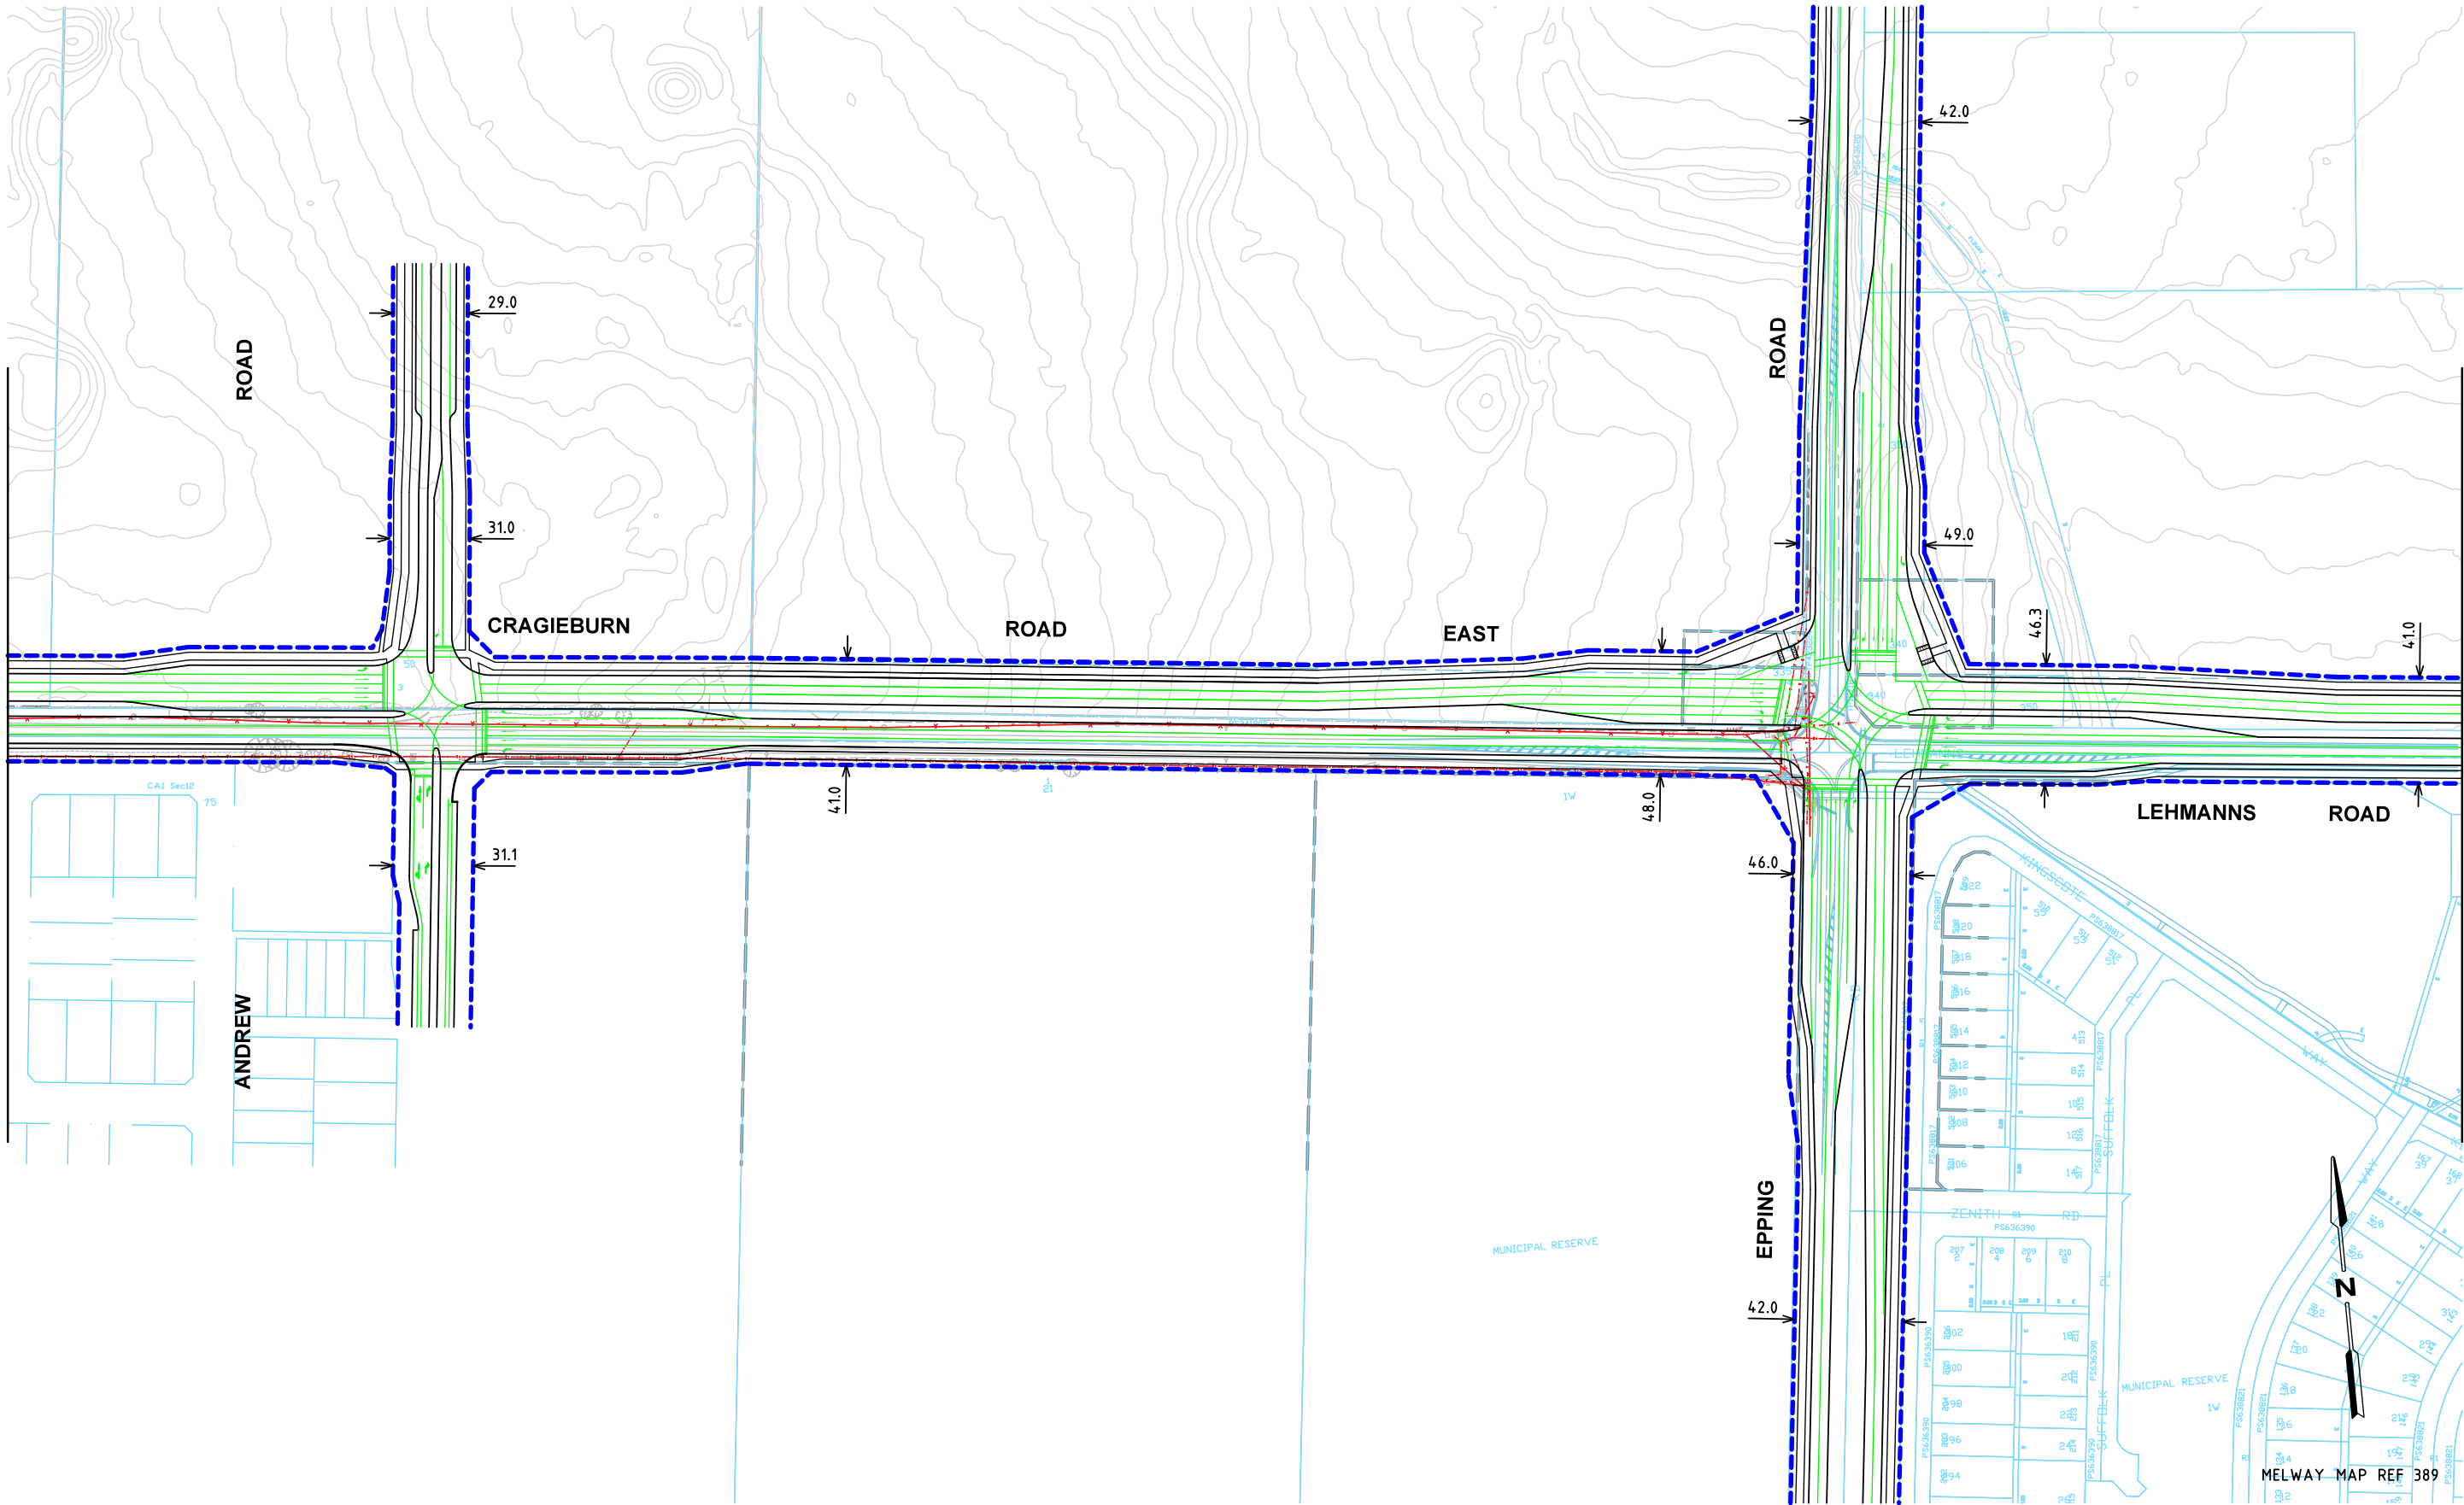

FOR CONTINUATION REFER TO CARDNO SHEET NUMBER V160221T-DG-2656

Rev	Date	Description	Drawn	Appr.
1	21.10.2016	ISSUED FOR INFORMATION	BVH	DH

© Cardno Limited All Rights Reserved.
This document is produced by Cardno Limited solely for the benefit of and use by the client in accordance with the terms of the retainer. Cardno Limited does not and shall not assume any responsibility or liability whatsoever to any third party arising out of any use or reliance by third party on the content of this document.

0 10 20 40
1:2000 @ A3

**Cardno**
Shaping the Future


ABN: 47 106 610 913
501 Swanston Street, Melbourne, VIC Australia 3000
Phone (+61 3) 8415 7777 Fax (+61 3) 8415 7788
Email: victoria@cardno.com.au Web: www.cardno.com.au/victoria

Drawn	B.HARWOOD
Designed	A.YIANNOUCES
Checked	DAVID HO
Authorised	DAVID HO

Client	MPA
Project	WOLLERT PSP WOLLERT
Title	ULTIMATE DESIGN FUNCTIONAL LAYOUT CRAIGIEBURN ROAD EAST / LEHMANNS ROAD ALIGNMENT

Status	PRELIMINARY NOT TO BE USED FOR CONSTRUCTION PURPOSES		
Date	16.03.16	Scale	1:2000
Drawing Number	V160221T-DG-2655	Size	A3
		Revision	1

FOR CONTINUATION REFER TO CARDNO SHEET NUMBER V160221T-DG-2655

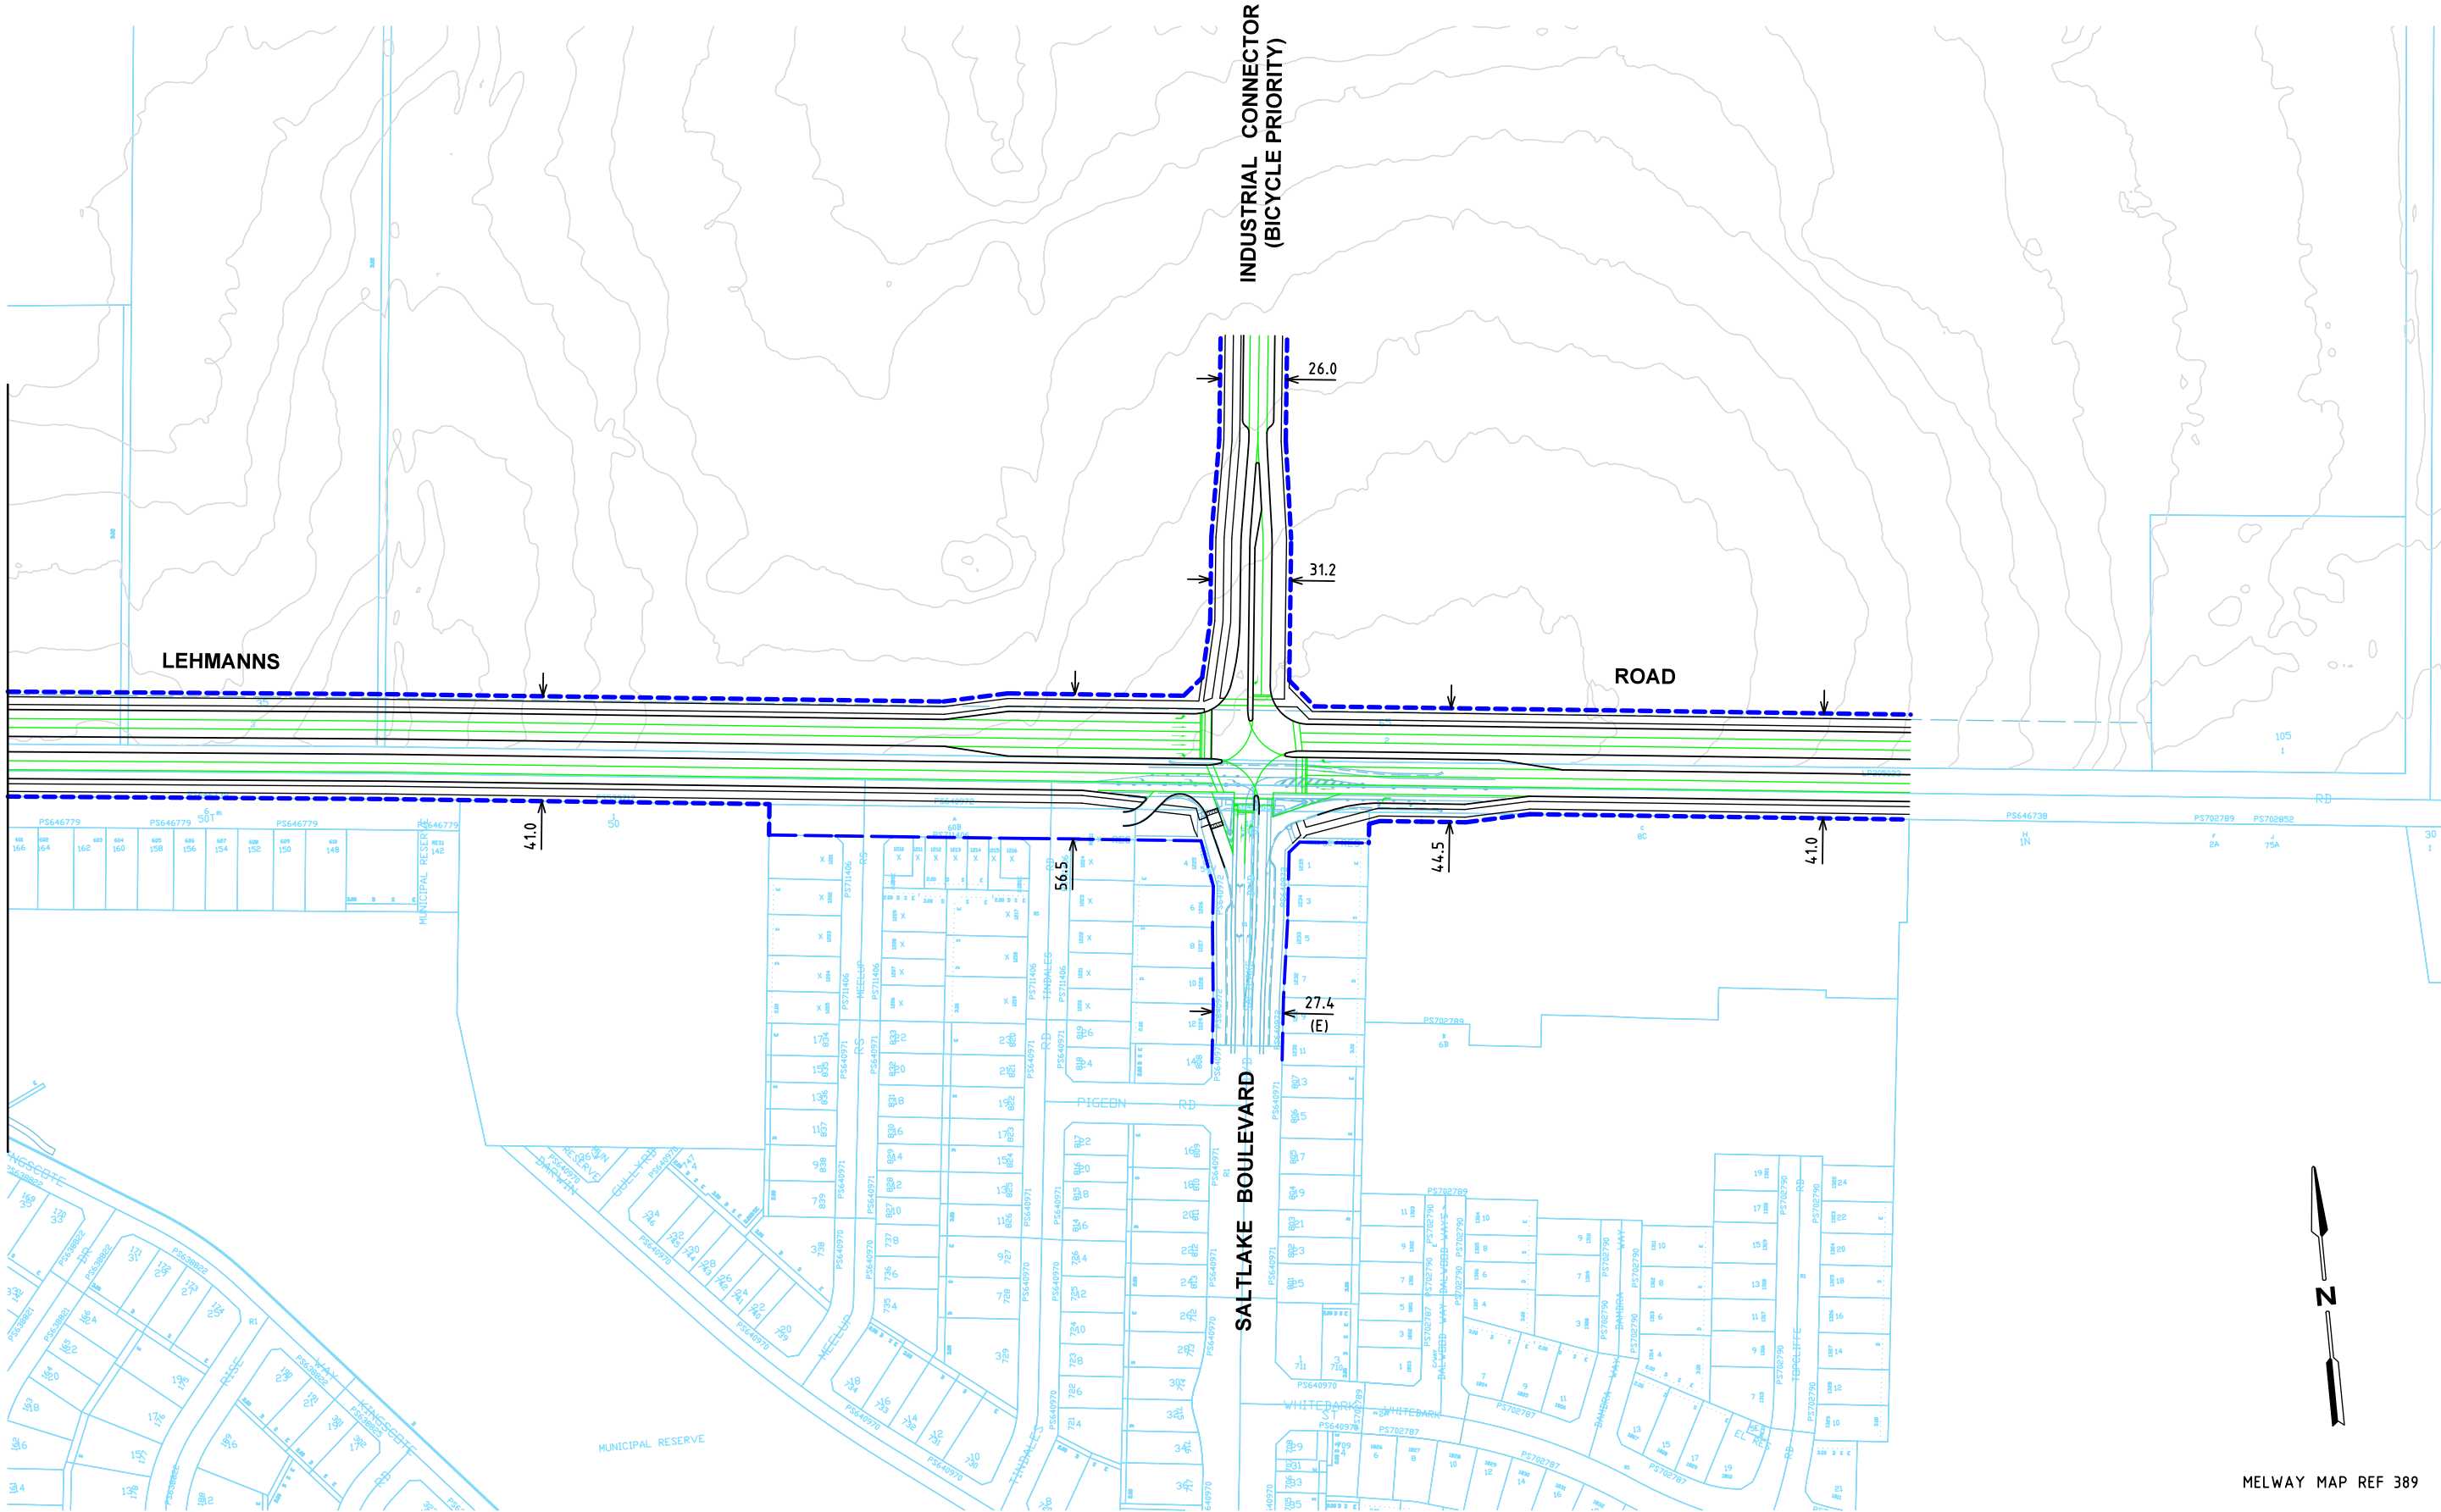

MELWAY MAP REF 389

Rev	Date	Description	Drawn	Appr.
1	21.10.2016	ISSUED FOR INFORMATION	BVH	DH

© Cardno Limited All Rights Reserved.
This document is produced by Cardno Limited solely for the benefit of and use by the client in accordance with the terms of the retainer. Cardno Limited does not and shall not assume any responsibility or liability whatsoever to any third party arising out of any use or reliance by third party on the content of this document.

0 10 20 40
1:2000 @ A3


**Cardno**
Shaping the Future

ABN: 47 106 610 913
501 Swanston Street, Melbourne, VIC Australia 3000
Phone (+61 3) 8415 7777 Fax (+61 3) 8415 7788
Email: victoria@cardno.com.au Web: www.cardno.com.au/victoria

Drawn	B.HARWOOD
Designed	A.YIANNOUCES
Checked	DAVID HO
Authorised	DAVID HO

Client	MPA
Project	WOLLERT PSP WOLLERT
Title	ULTIMATE DESIGN FUNCTIONAL LAYOUT LEHMANNS ROAD ALIGNMENT

Status	PRELIMINARY NOT TO BE USED FOR CONSTRUCTION PURPOSES		
Date	16.03.16	Scale	1:2000
Drawing Number	V160221T-DG-2656	Size	A3
		Revision	1

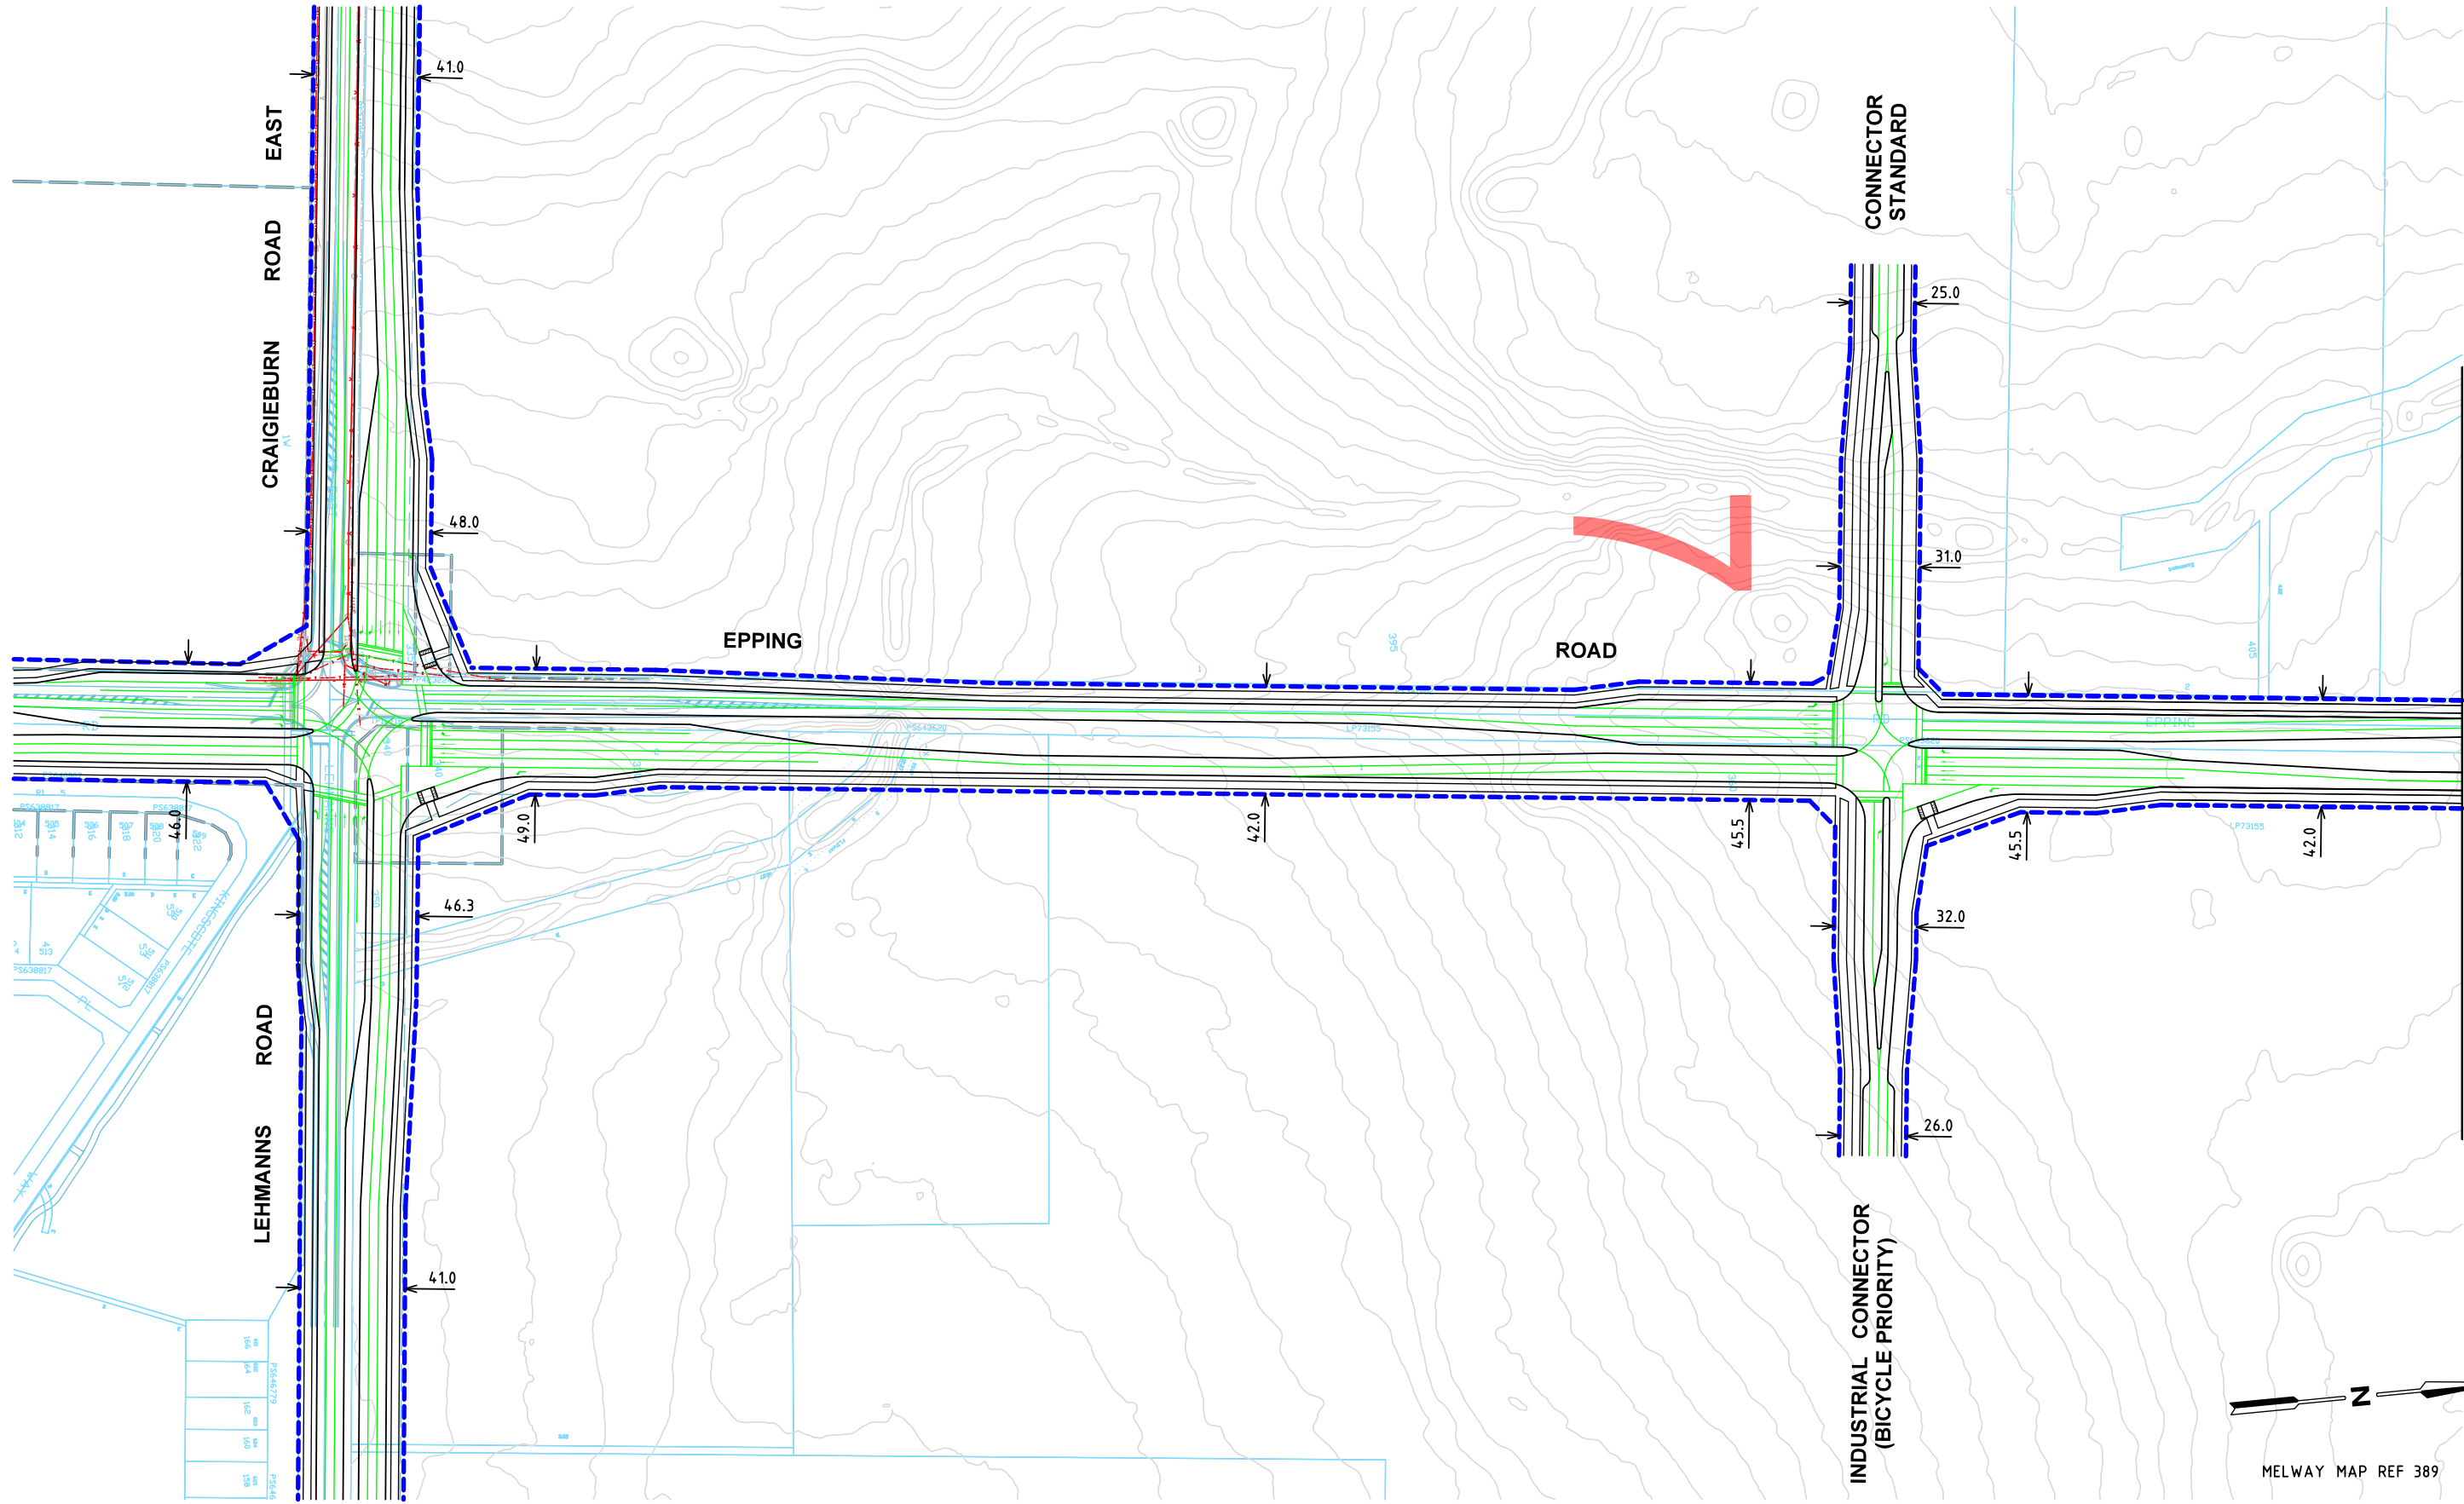

FOR CONTINUATION REFER TO CARDNO SHEET NUMBER V160221T-DG-2661

Rev	Date	Description	Drawn	Appr.
1	21.10.2016	ISSUED FOR INFORMATION	BVH	DH

© Cardno Limited All Rights Reserved.
This document is produced by Cardno Limited solely for the benefit of and use by the client in accordance with the terms of the retainer. Cardno Limited does not and shall not assume any responsibility or liability whatsoever to any third party arising out of any use or reliance by third party on the content of this document.

0 10 20 40
1:2000 @ A3

**Cardno**
Shaping the Future


ABN: 47 106 610 913
501 Swanston Street, Melbourne, VIC Australia 3000
Phone (+61 3) 8415 7777 Fax (+61 3) 8415 7788
Email: victoria@cardno.com.au Web: www.cardno.com.au/victoria

Drawn	B.HARWOOD
Designed	A.YIANNOUDIS
Checked	DAVID HO
Authorised	DAVID HO

Client	MPA
Project	WOLLERT PSP WOLLERT
Title	ULTIMATE DESIGN FUNCTIONAL LAYOUT EPPING ROAD ALIGNMENT

Status	PRELIMINARY NOT TO BE USED FOR CONSTRUCTION PURPOSES		
Date	16.03.16	Scale	1:2000
Drawing Number	V160221T-DG-2660	Size	A3
		Revision	1

FOR CONTINUATION REFER TO CARDNO SHEET NUMBER V160221T-DG-2660

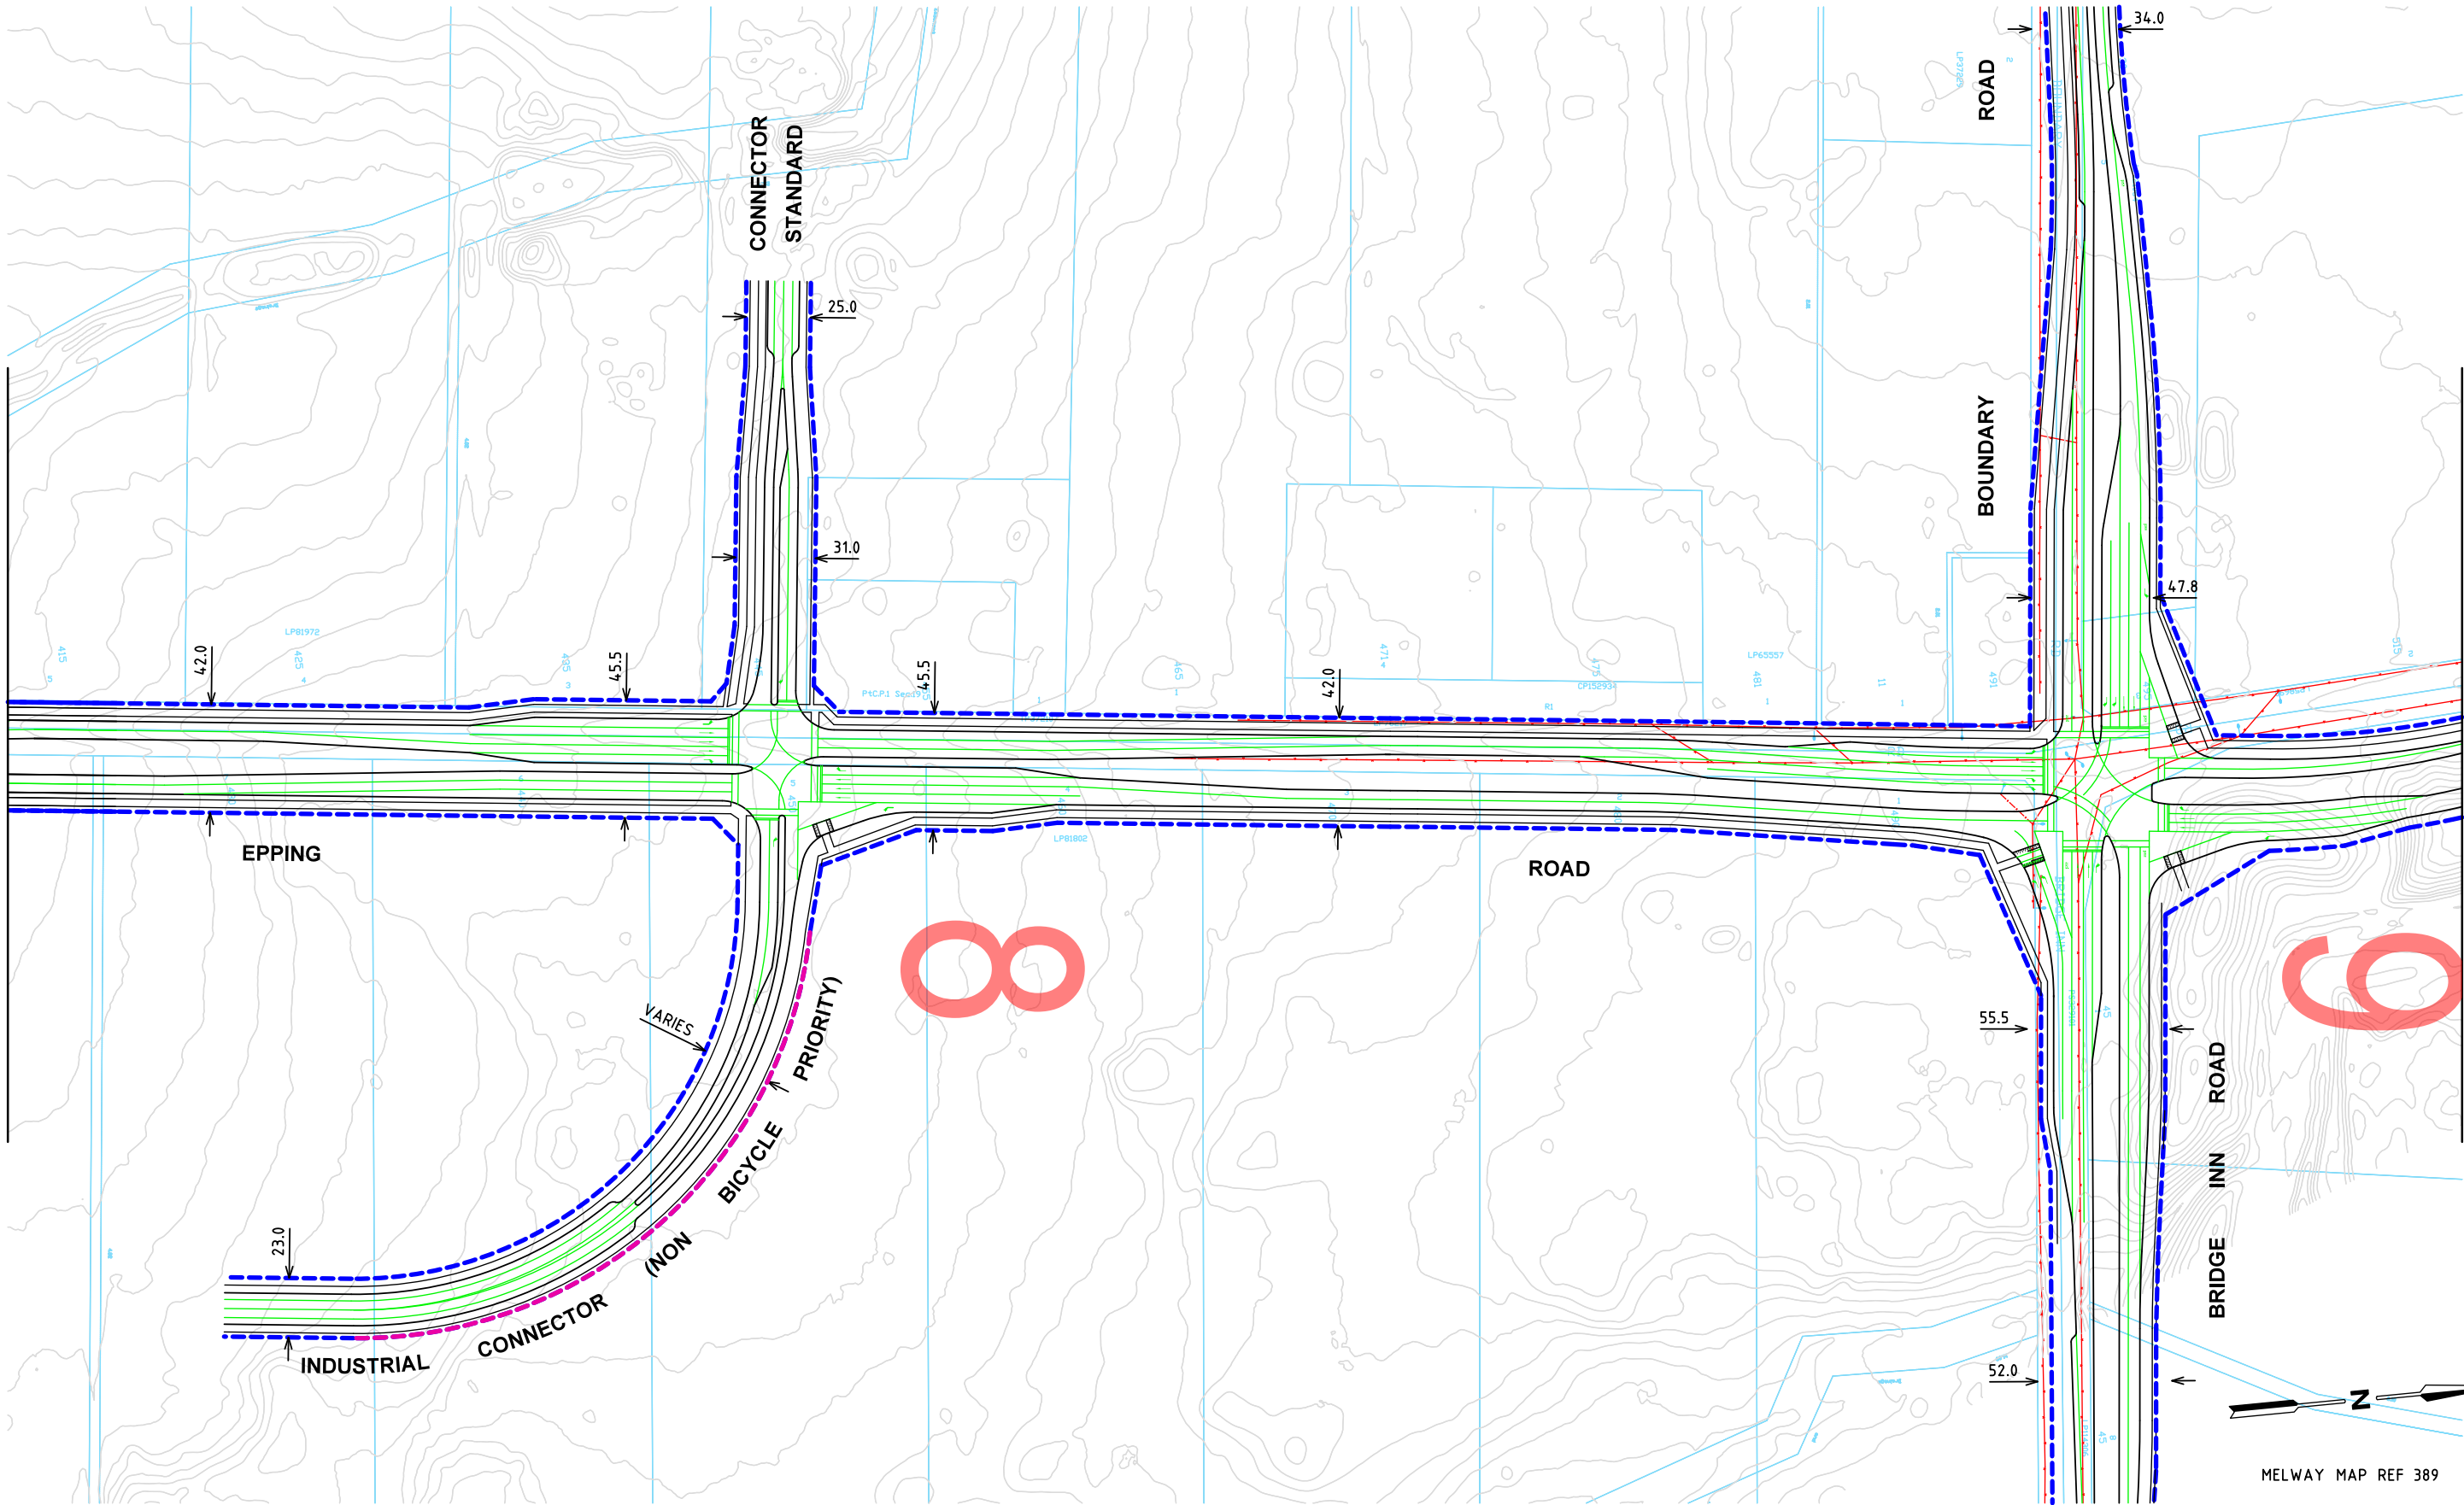

FOR CONTINUATION REFER TO CARDNO SHEET NUMBER V160221T-DG-2662

Rev	Date	Description	Drawn	Appr.
1	21.10.2016	ISSUED FOR INFORMATION	BVH	DH

© Cardno Limited All Rights Reserved.
This document is produced by Cardno Limited solely for the benefit of and use by the client in accordance with the terms of the retainer. Cardno Limited does not and shall not assume any responsibility or liability whatsoever to any third party arising out of any use or reliance by third party on the content of this document.

0 10 20 40
1:2000 @ A3




Drawn	B.HARWOOD
Designed	A.YIANNOUES
Checked	DAVID HO
Authorised	DAVID HO

Client	MPA
Project	WOLLERT PSP WOLLERT
Title	ULTIMATE DESIGN FUNCTIONAL LAYOUT EPPING ROAD ALIGNMENT

Status	PRELIMINARY NOT TO BE USED FOR CONSTRUCTION PURPOSES		
Date	16.03.16	Scale	1:2000
Drawing Number	V160221T-DG-2661	Size	A3
		Revision	1

FOR CONTINUATION REFER TO CARDNO SHEET NUMBER V160221T-DG-2661

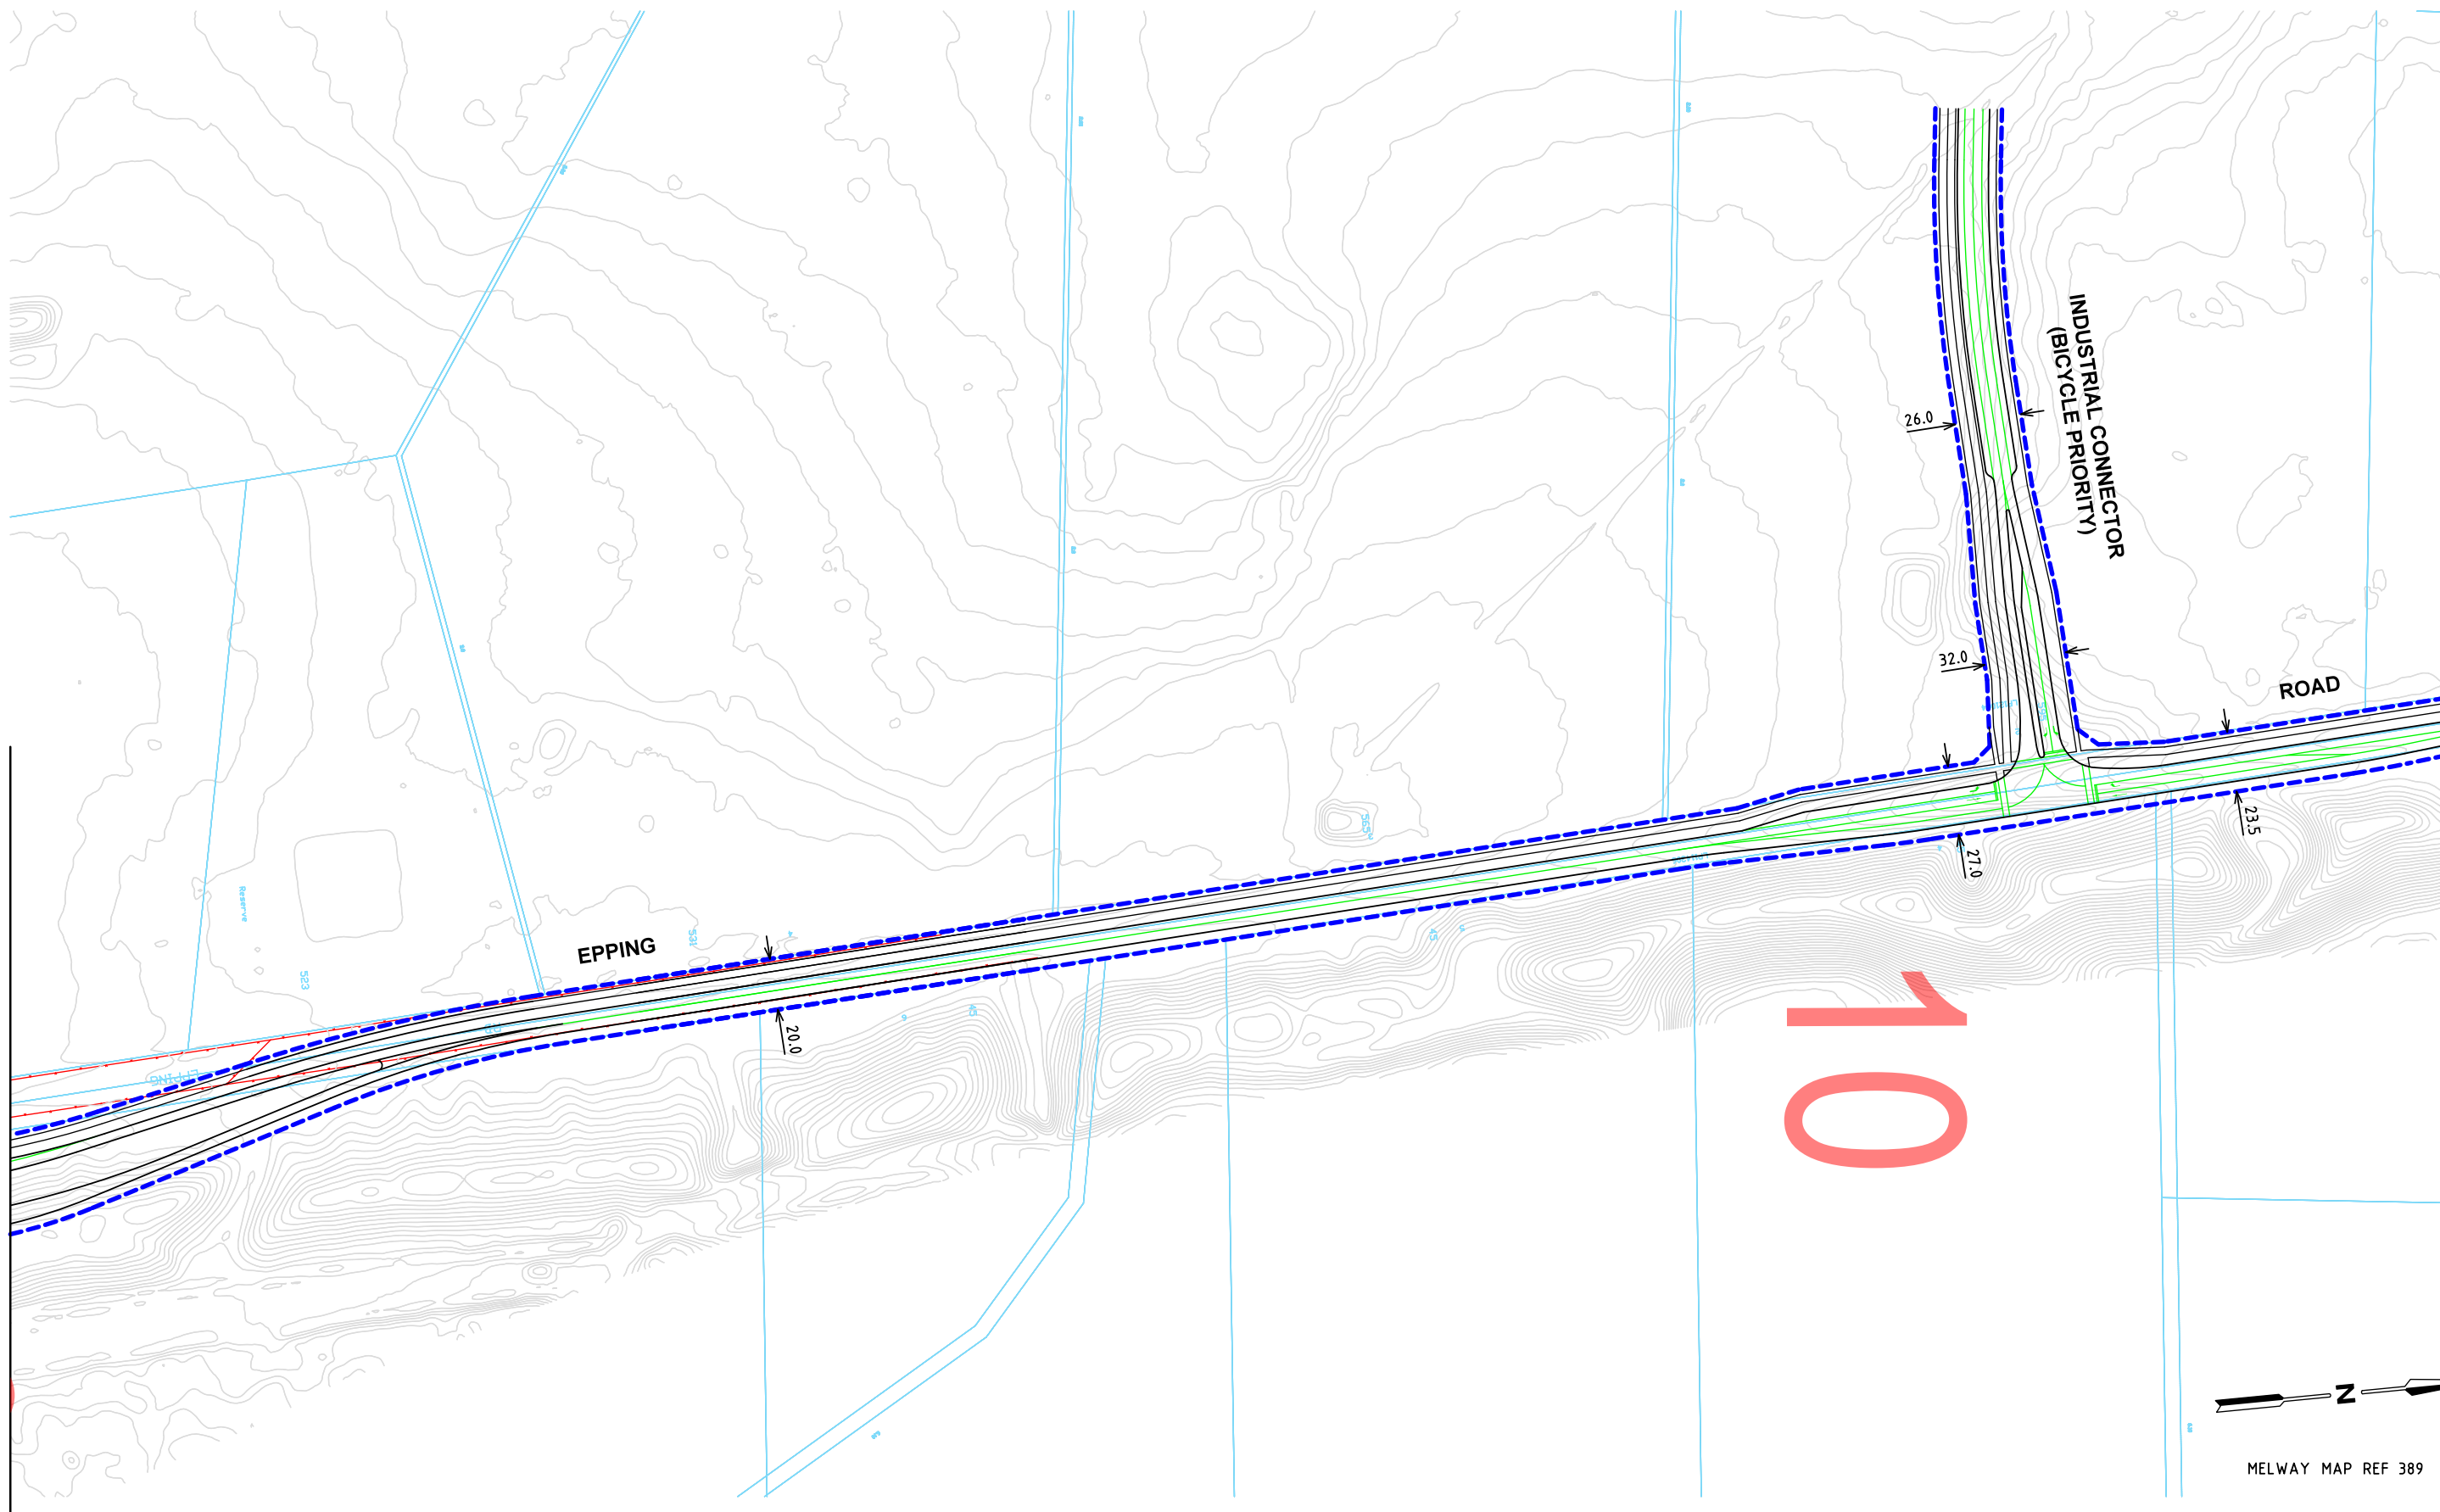


FOR CONTINUATION REFER TO CARDNO SHEET NUMBER V160221T-DG-2663

[illegible]

© Cardno Limited All Rights Reserved.

This document is produced by Cardno Limited solely for the benefit of and use by the client in accordance with the terms of the retainer. Cardno Limited does not and shall not assume any responsibility or liability whatsoever to any third party arising out of any use or reliance by third party on the content of this document.

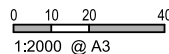


Drawn	B.HARWOOD
Designed	A.YIANNOUDES
Checked	DAVID HO
Authorised	DAVID HO

Client	MPA
Project	WOLLERT PSP WOLLERT
Title	ULTIMATE DESIGN FUNCTIONAL LAYOUT EPPING ROAD ALIGNMENT


Status			PRELIMINARY		
NOT TO BE USED FOR CONSTRUCTION PURPOSES					
Date		Scale		Size	
16.03.16		1:2000		A3	
Drawing Number				Revision	
V160221T-DG-2662				1	

FOR CONTINUATION REFER TO CARDNO SHEET NUMBER V160221T-DG-2662

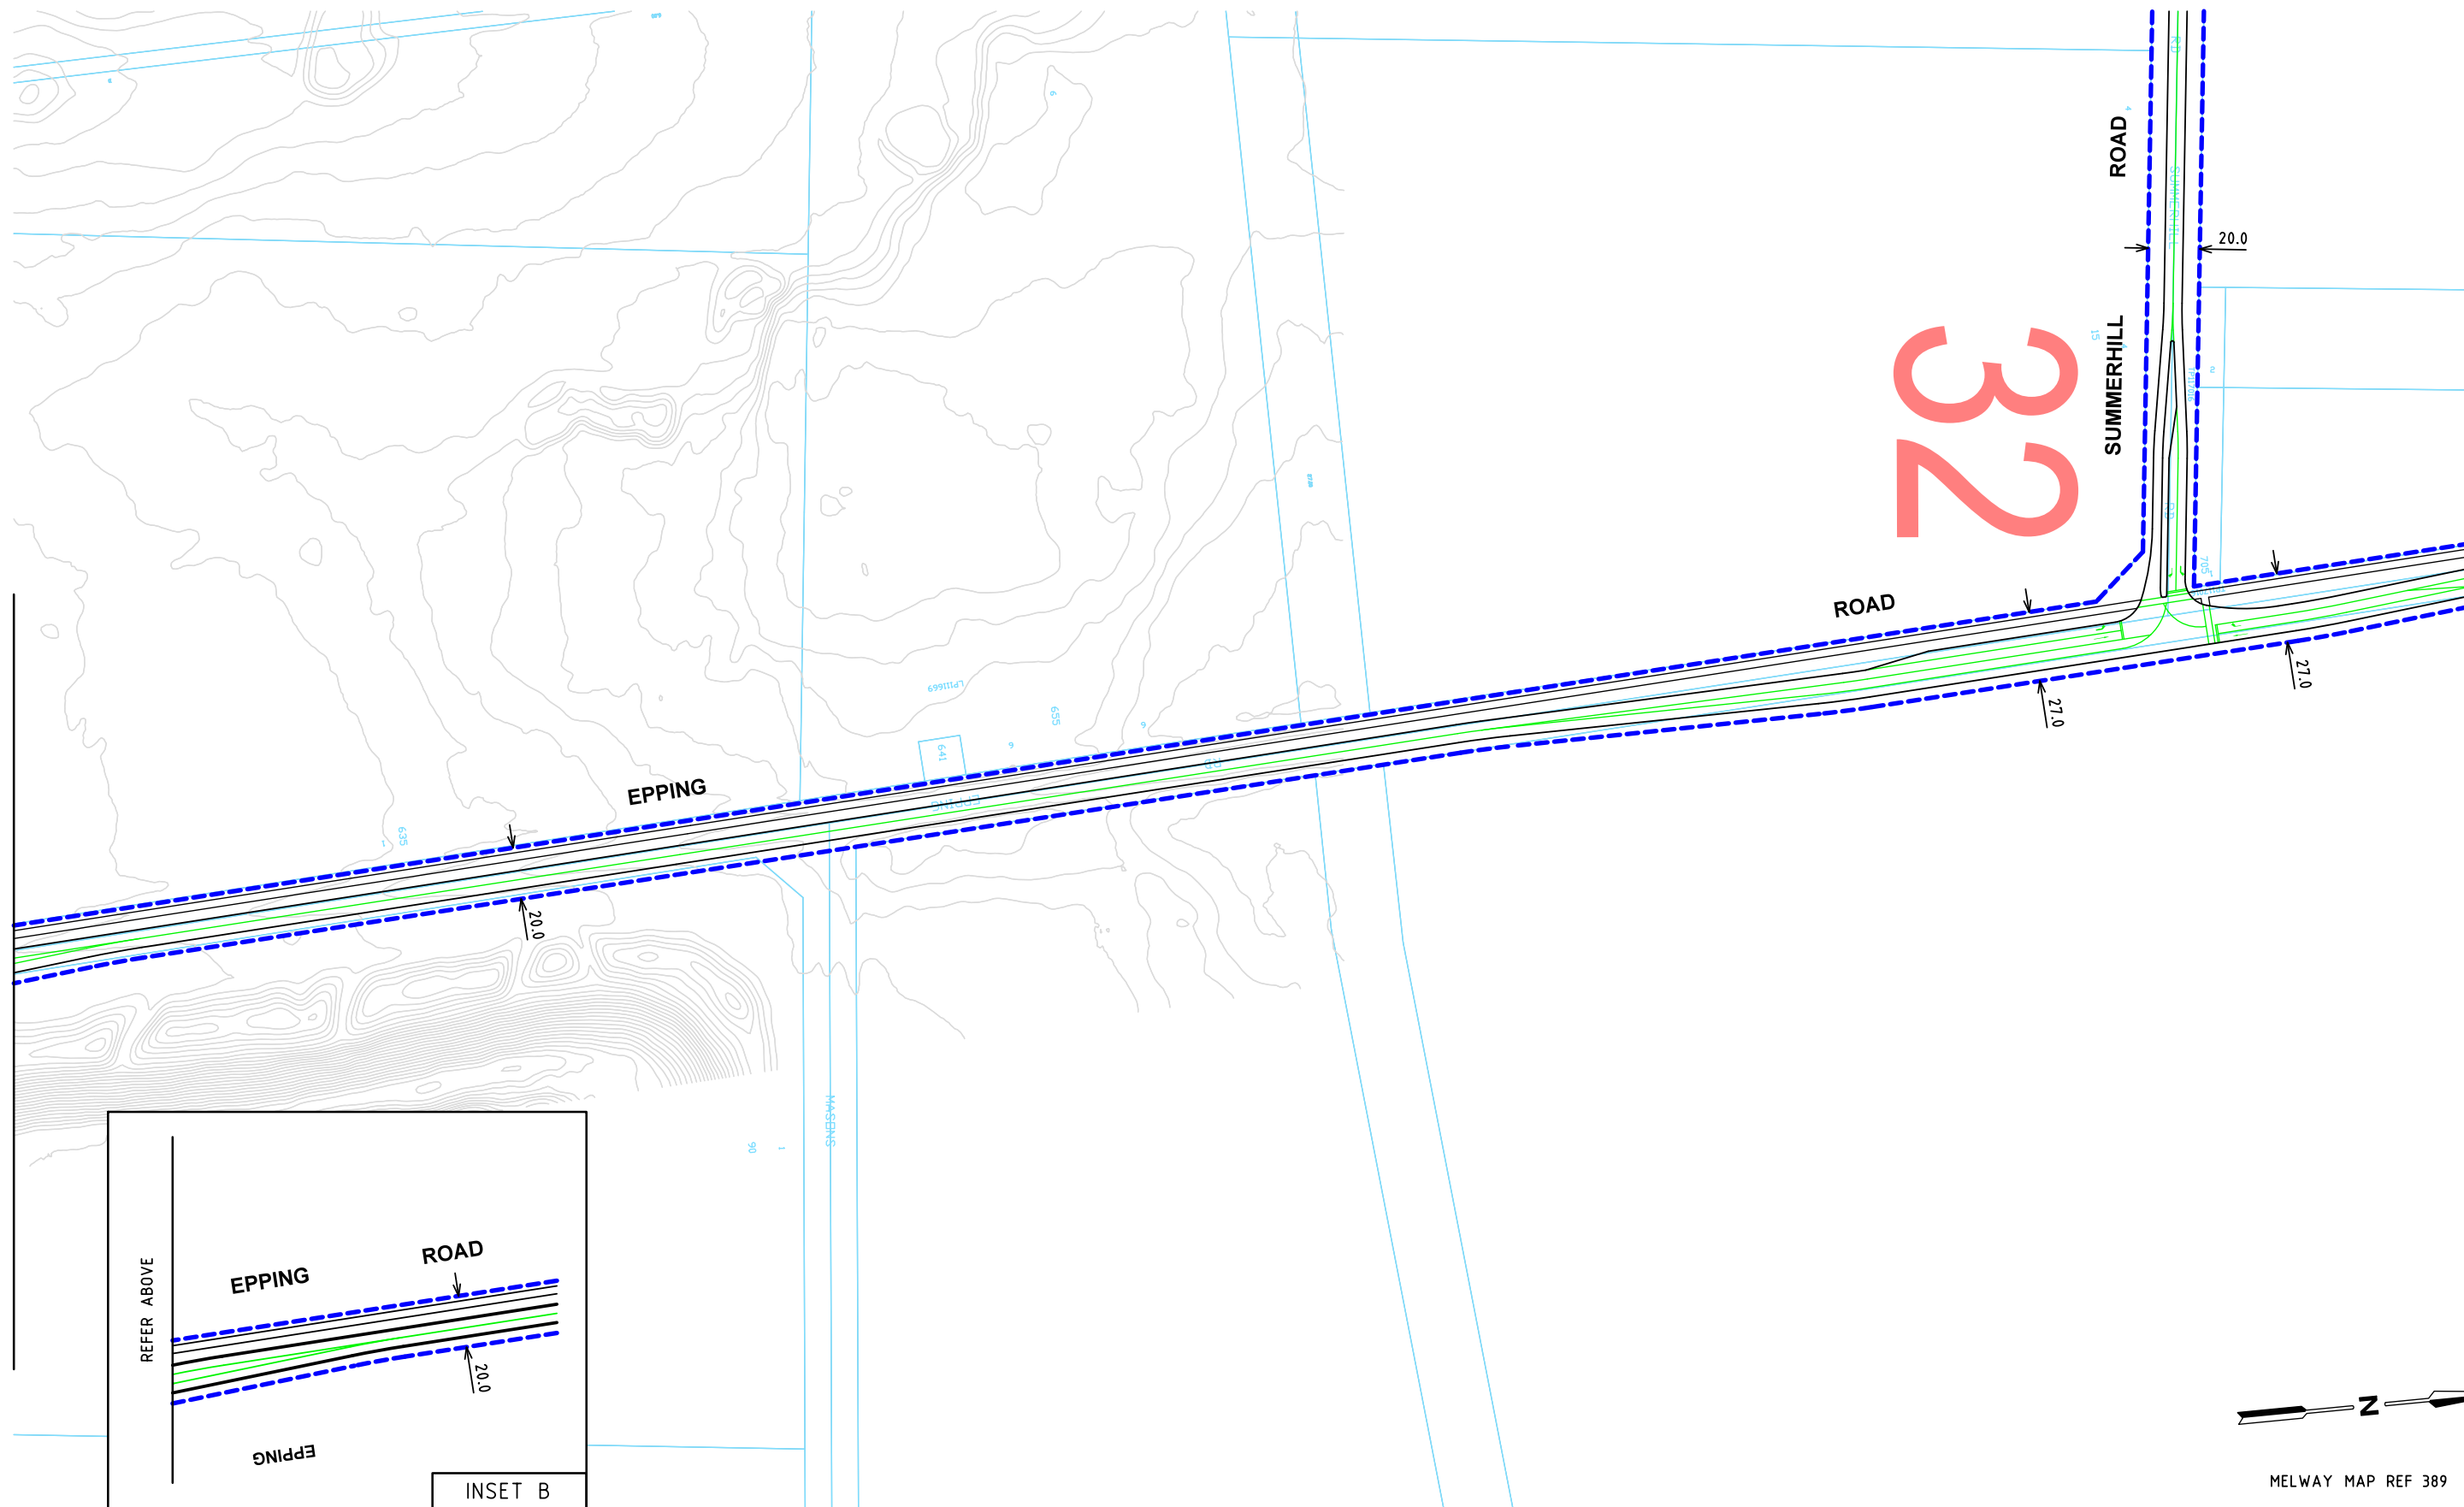[illegible]


© Cardno Limited All Rights Reserved.

This document is produced by Cardno Limited solely for the benefit of and use by the client in accordance with the terms of the retainer. Cardno Limited does not and shall not assume any responsibility or liability whatsoever to any third party arising out of any use or reliance by third party on the content of this document.

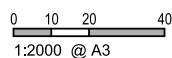

Drawn	Client MPA		
Designed	Project WOLLERT PSP WOLLERT	Status PRELIMINARY NOT TO BE USED FOR CONSTRUCTION PURPOSES	
Checked		Date 16.03.16	Scale 1:2000
DAVID HO	Title ULTIMATE DESIGN FUNCTIONAL LAYOUT EPPING ROAD ALIGNMENT	Drawing Number V160221T-DG-2663	Size A3
Authorised	DAVID HO	Revision 1	

CAD File: W:\2016\0001-0500\160221T_PSP70_Wollert\Traffic\Drafting\CADD\04 Drawings\01 CAD\160221T-DG-2670.dgn
DATE PLOTTED: 21/10/2016 11:12:57 AM
BY: egan.cook

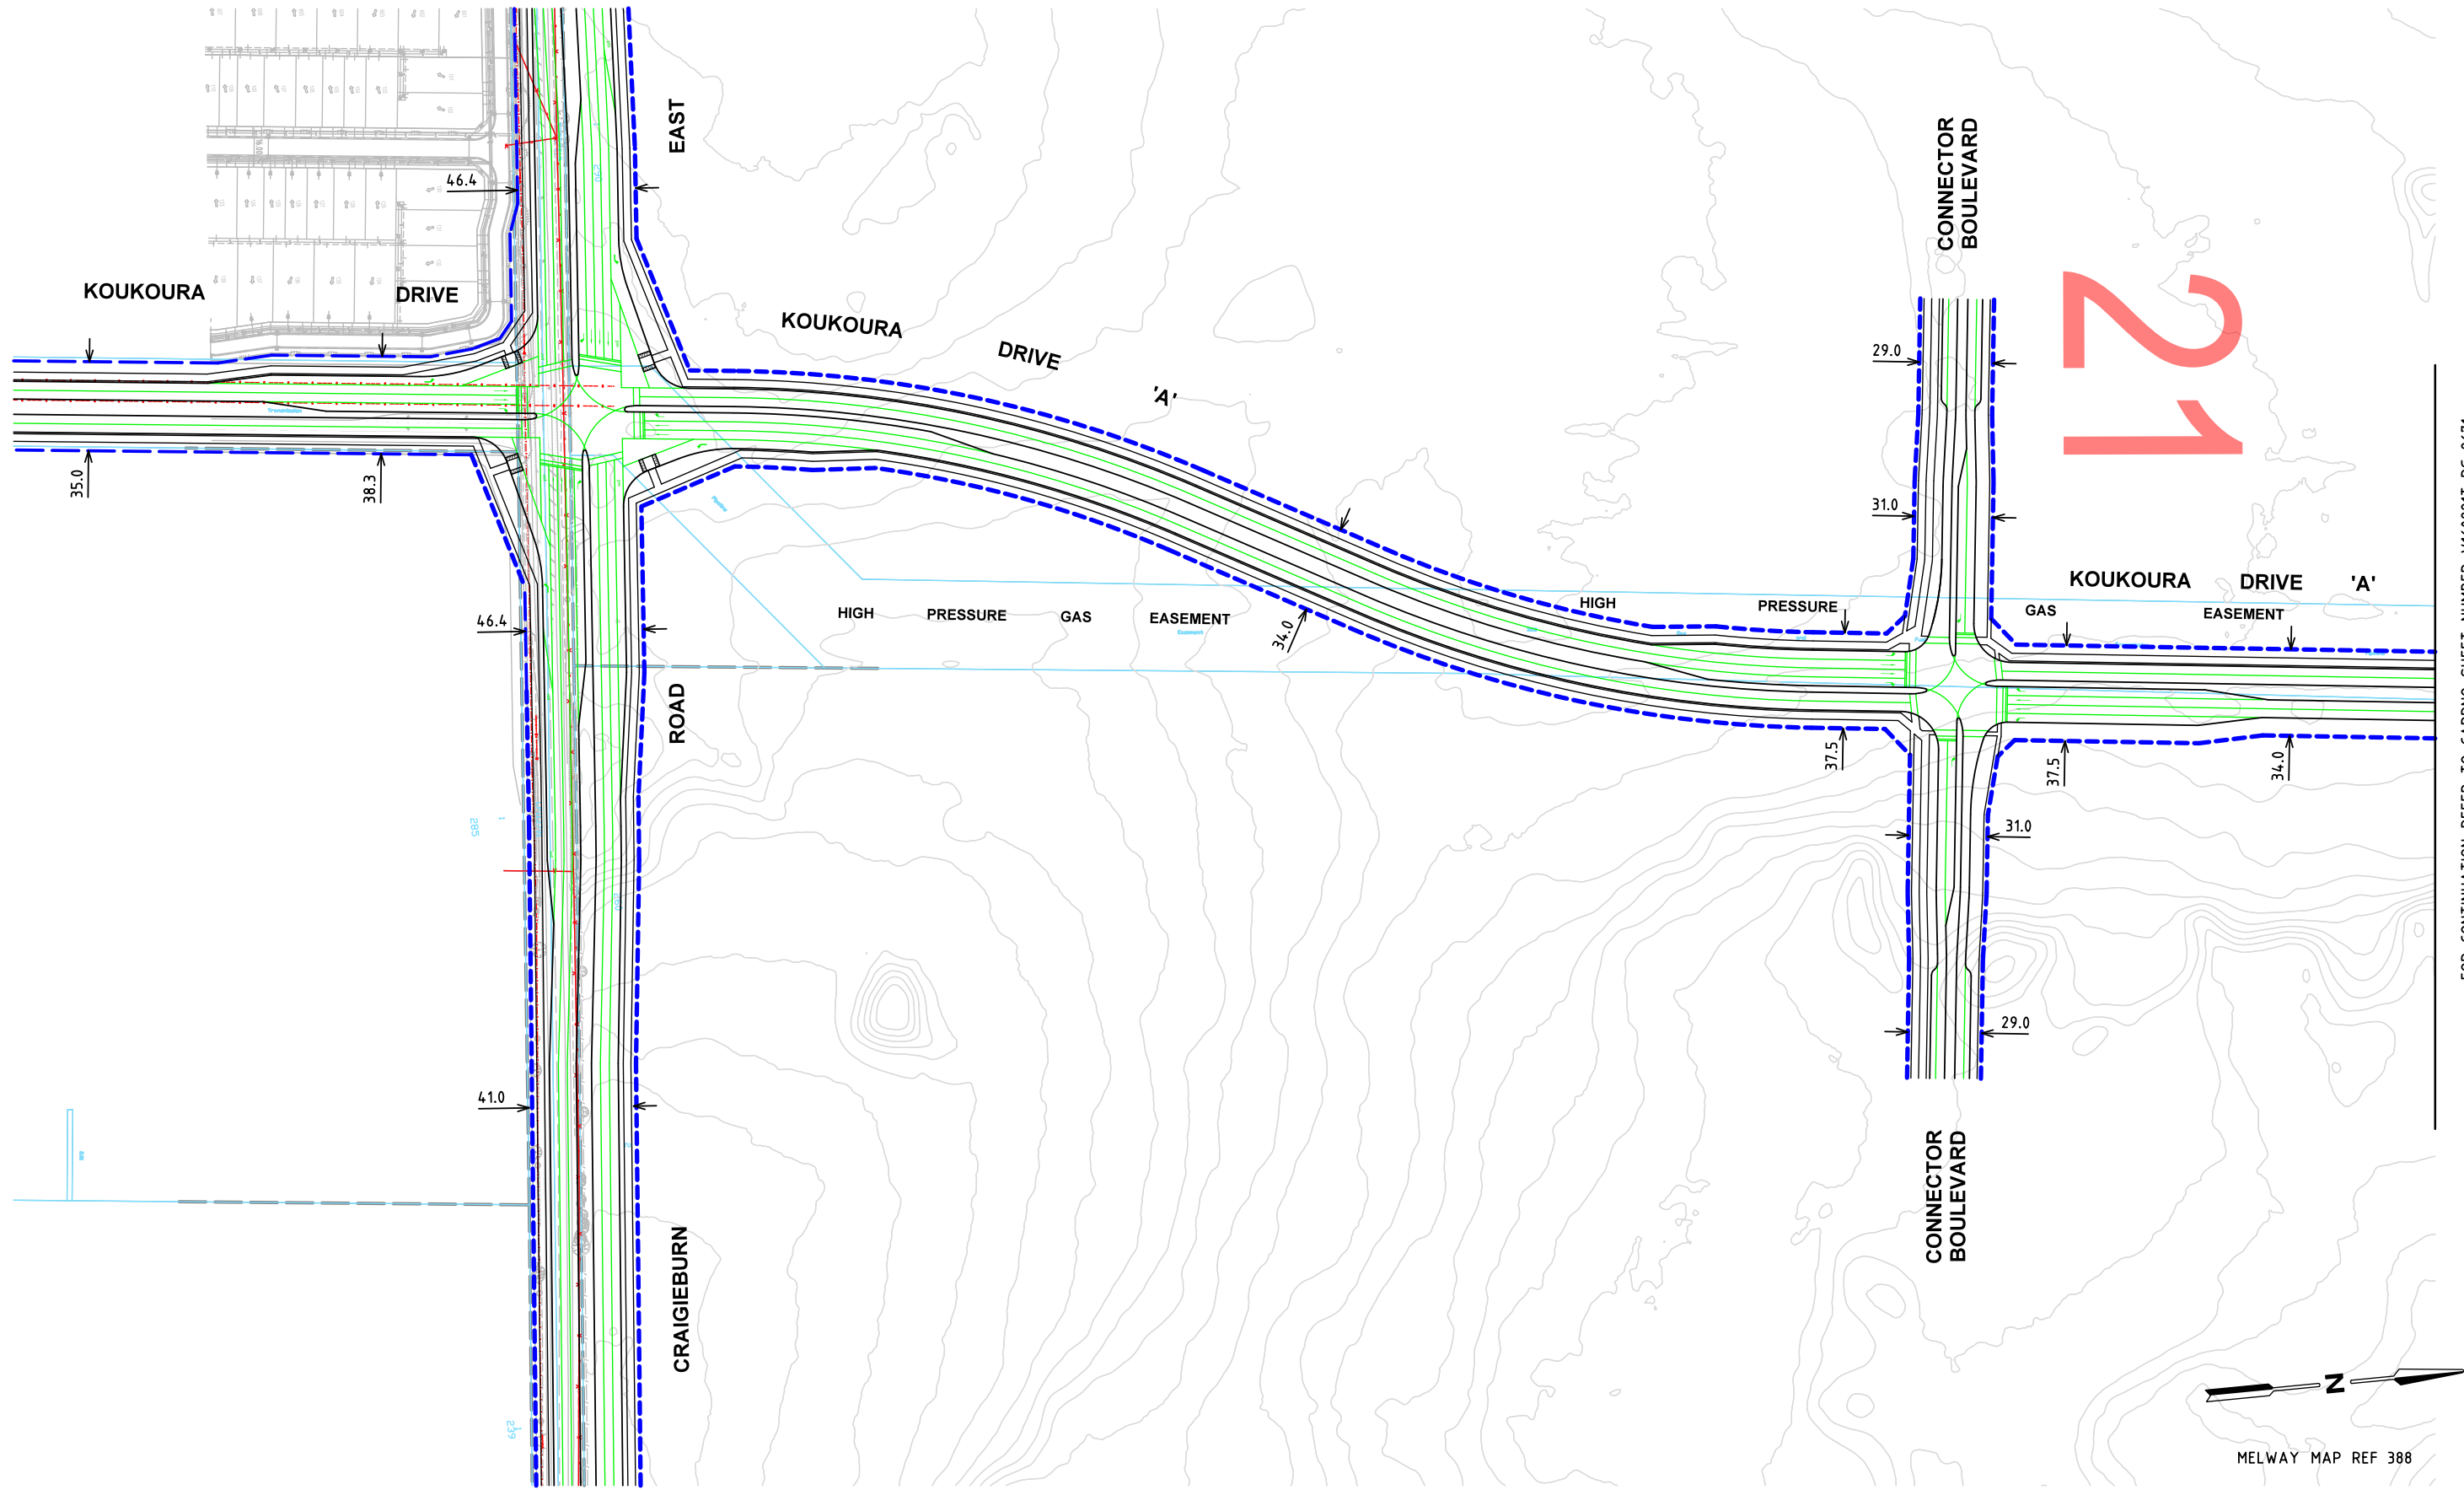

FOR CONTINUATION REFER TO CARDNO SHEET NUMBER V160221T-DG-2671

Rev	Date	Description	Drawn	Appr.
1	21.10.2016	ISSUED FOR INFORMATION	BVH	DH

© Cardno Limited All Rights Reserved.
This document is produced by Cardno Limited solely for the benefit of and use by the client in accordance with the terms of the retainer. Cardno Limited does not and shall not assume any responsibility or liability whatsoever to any third party arising out of any use or reliance by third party on the content of this document.

0 10 20 40
1:2000 @ A3

Cardno
Shaping the Future

ABN: 47 106 610 913
501 Swanston Street, Melbourne, VIC Australia 3000
Phone (+61 3) 8415 7777 Fax (+61 3) 8415 7788
Email: victoria@cardno.com.au Web: www.cardno.com.au/victoria


Drawn	B.HARWOOD
Designed	A.YIANNOUDIS
Checked	DAVID HO
Authorised	DAVID HO

Client	MPA
Project	WOLLERT PSP WOLLERT
Title	ULTIMATE DESIGN FUNCTIONAL LAYOUT KOUKOURA DRIVE 'A' ALIGNMENT

Status	PRELIMINARY NOT TO BE USED FOR CONSTRUCTION PURPOSES		
Date	16.03.16	Scale	1:2000
Drawing Number	V160221T-DG-2670	Size	A3
Revision			1

CAD File: W:\2016\0001-0500\160221T_PSP70_Wollert\Traffic\Drafting\CADD\04 Drawings\01 CAD\160221T-DG-2671.dgn
DATE PLOTTED: 21/10/2016 11:12:59 AM
BY: egan.cook

FOR CONTINUATION REFER TO CARDNO SHEET NUMBER V160221T-DG-2670

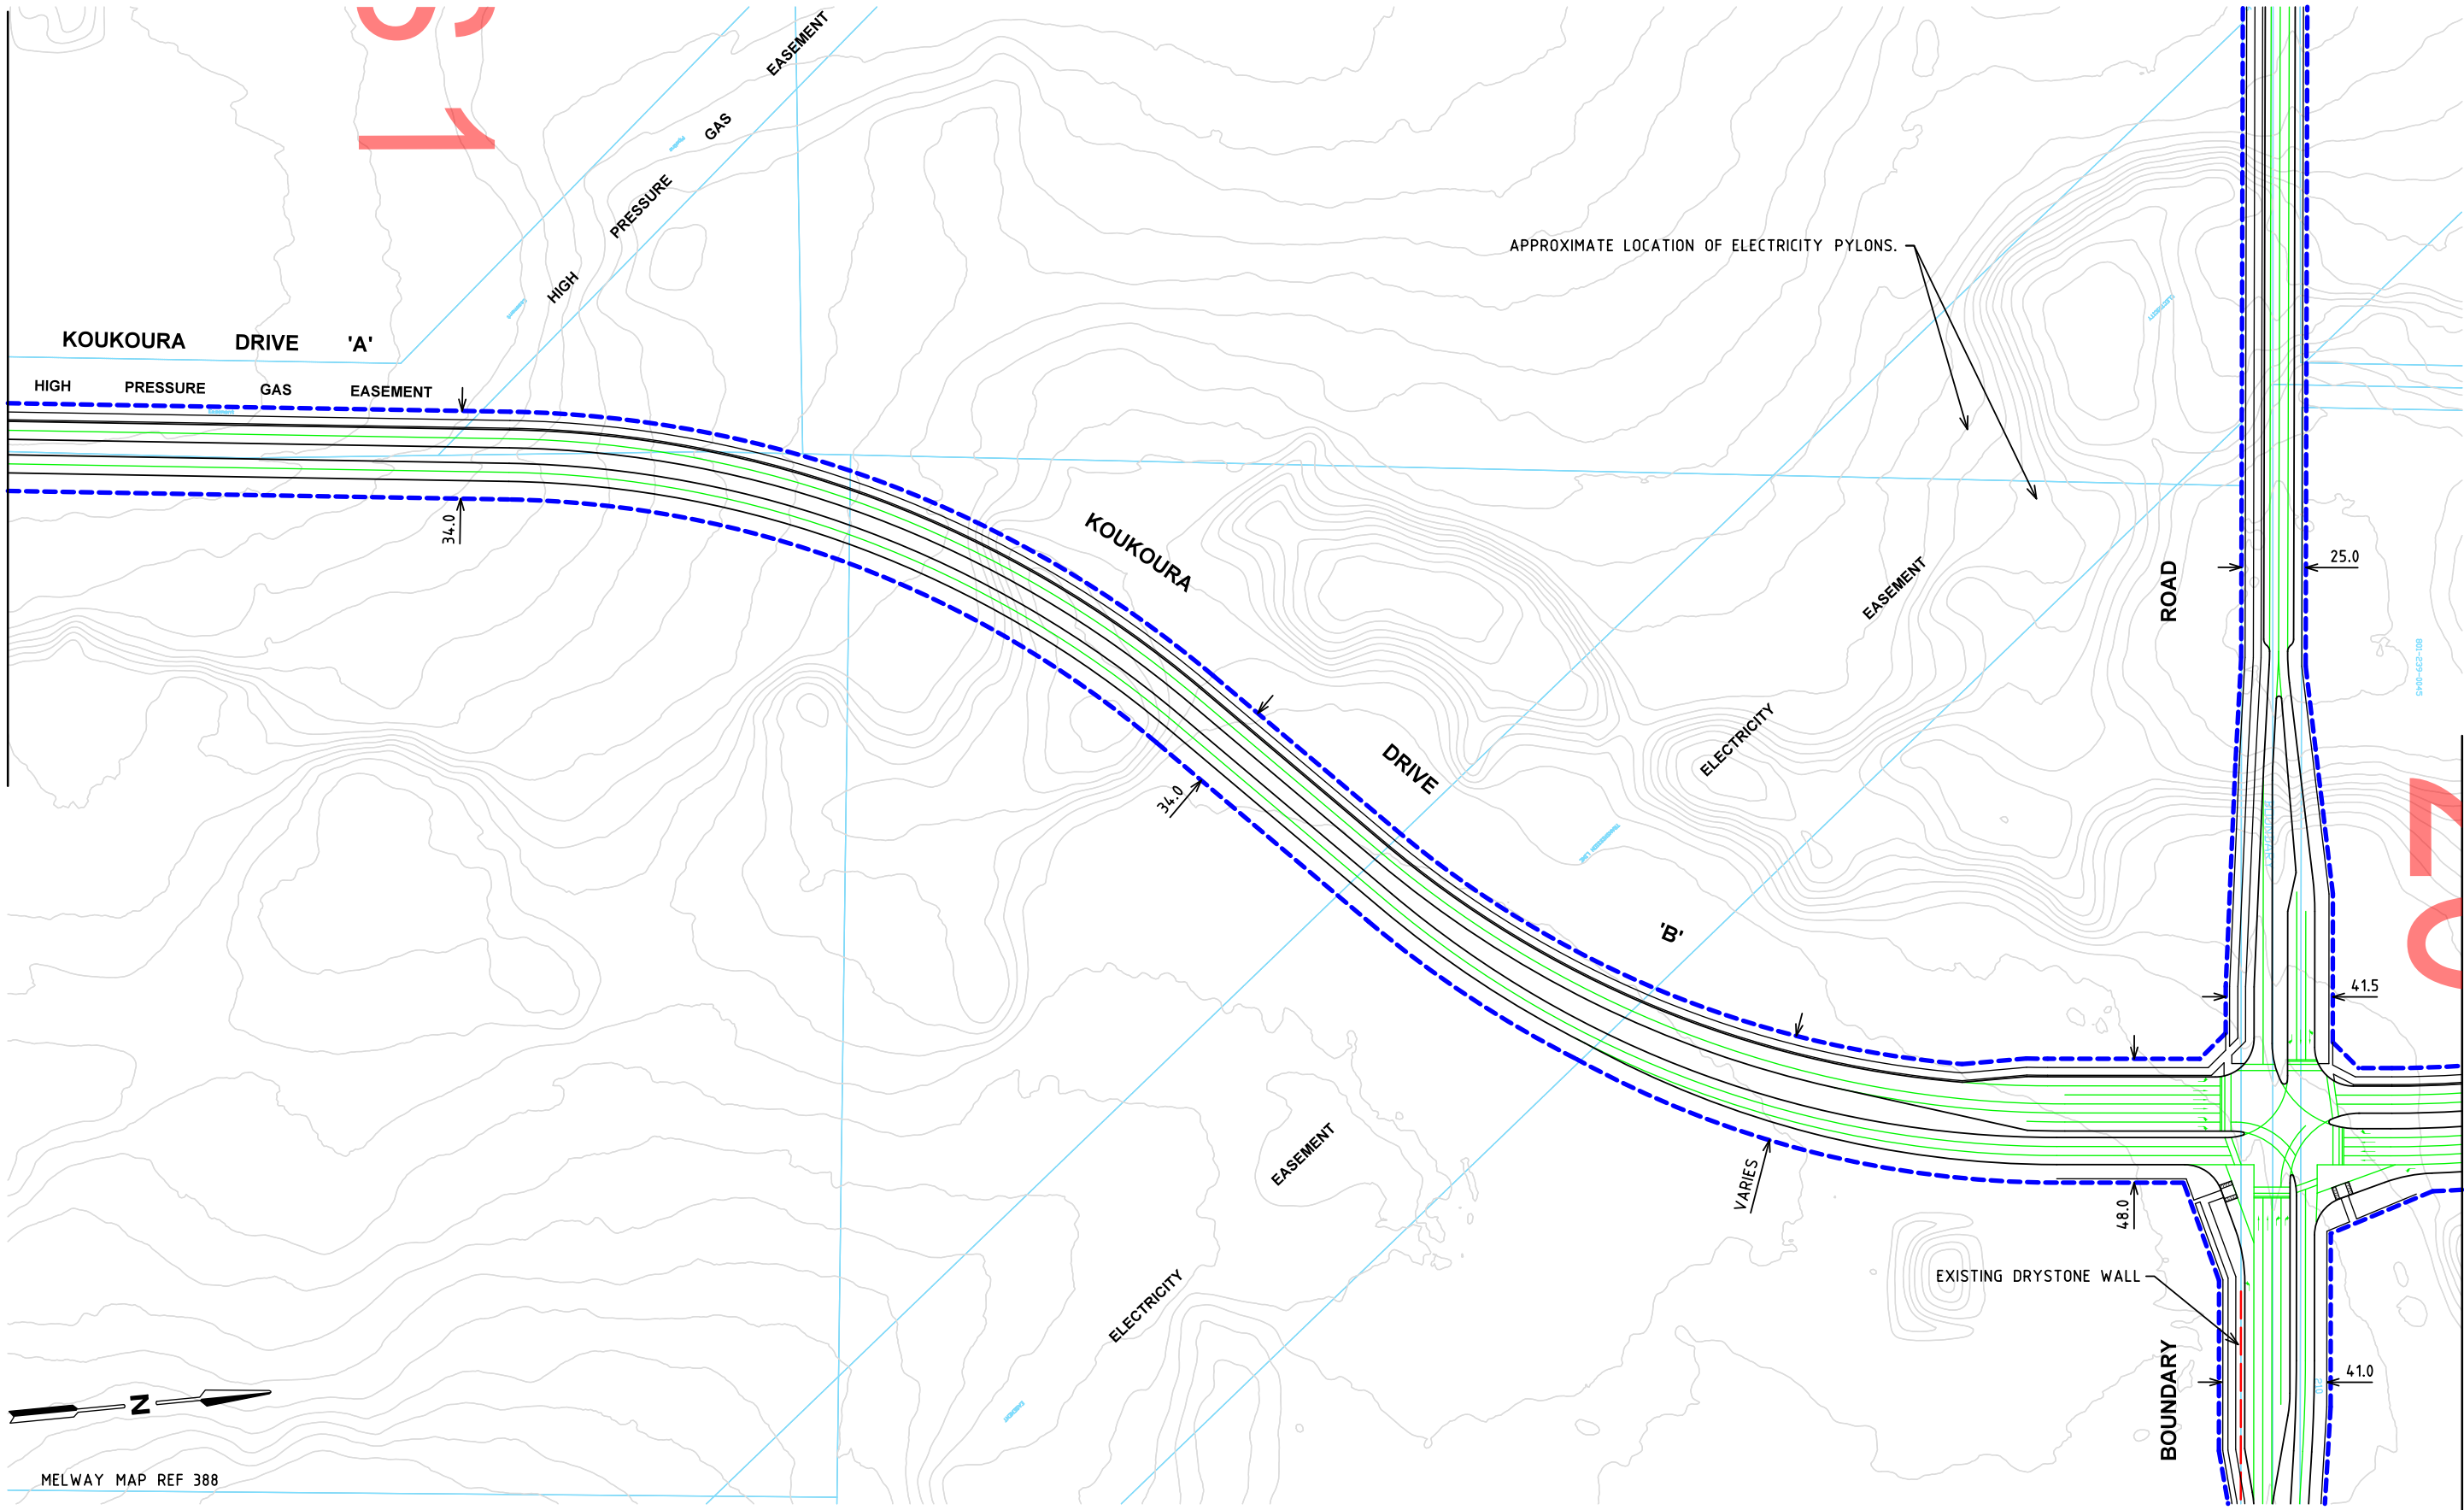

FOR DISCUSSION ONLY

FOR CONTINUATION REFER TO CARDNO SHEET NUMBER V160221T-DG-2672

Rev	Date	Description	Drawn	Appr.
1	21.10.2016	ISSUED FOR INFORMATION	BVH	DH

© Cardno Limited All Rights Reserved.
This document is produced by Cardno Limited solely for the benefit of and use by the client in accordance with the terms of the retainer. Cardno Limited does not and shall not assume any responsibility or liability whatsoever to any third party arising out of any use or reliance by third party on the content of this document.

0 10 20 40
1:2000 @ A3

Cardno
Shaping the Future


ABN: 47 106 610 913
501 Swanston Street, Melbourne, VIC Australia 3000
Phone (+61 3) 8415 7777 Fax (+61 3) 8415 7788
Email: victoria@cardno.com.au Web: www.cardno.com.au/victoria

Drawn	B.HARWOOD
Designed	A.YIANNOUCES
Checked	DAVID HO
Authorised	DAVID HO

Client	MPA
Project	WOLLERT PSP WOLLERT
Title	ULTIMATE DESIGN FUNCTIONAL LAYOUT KOUKOURA DRIVE 'A' & 'B' ALIGNMENT

Status	PRELIMINARY NOT TO BE USED FOR CONSTRUCTION PURPOSES		
Date	16.03.16	Scale	1:2000
Drawing Number	V160221T-DG-2671	Size	A3
		Revision	1

FOR CONTINUATION REFER TO CARDNO SHEET NUMBER V160221T-DG-2671

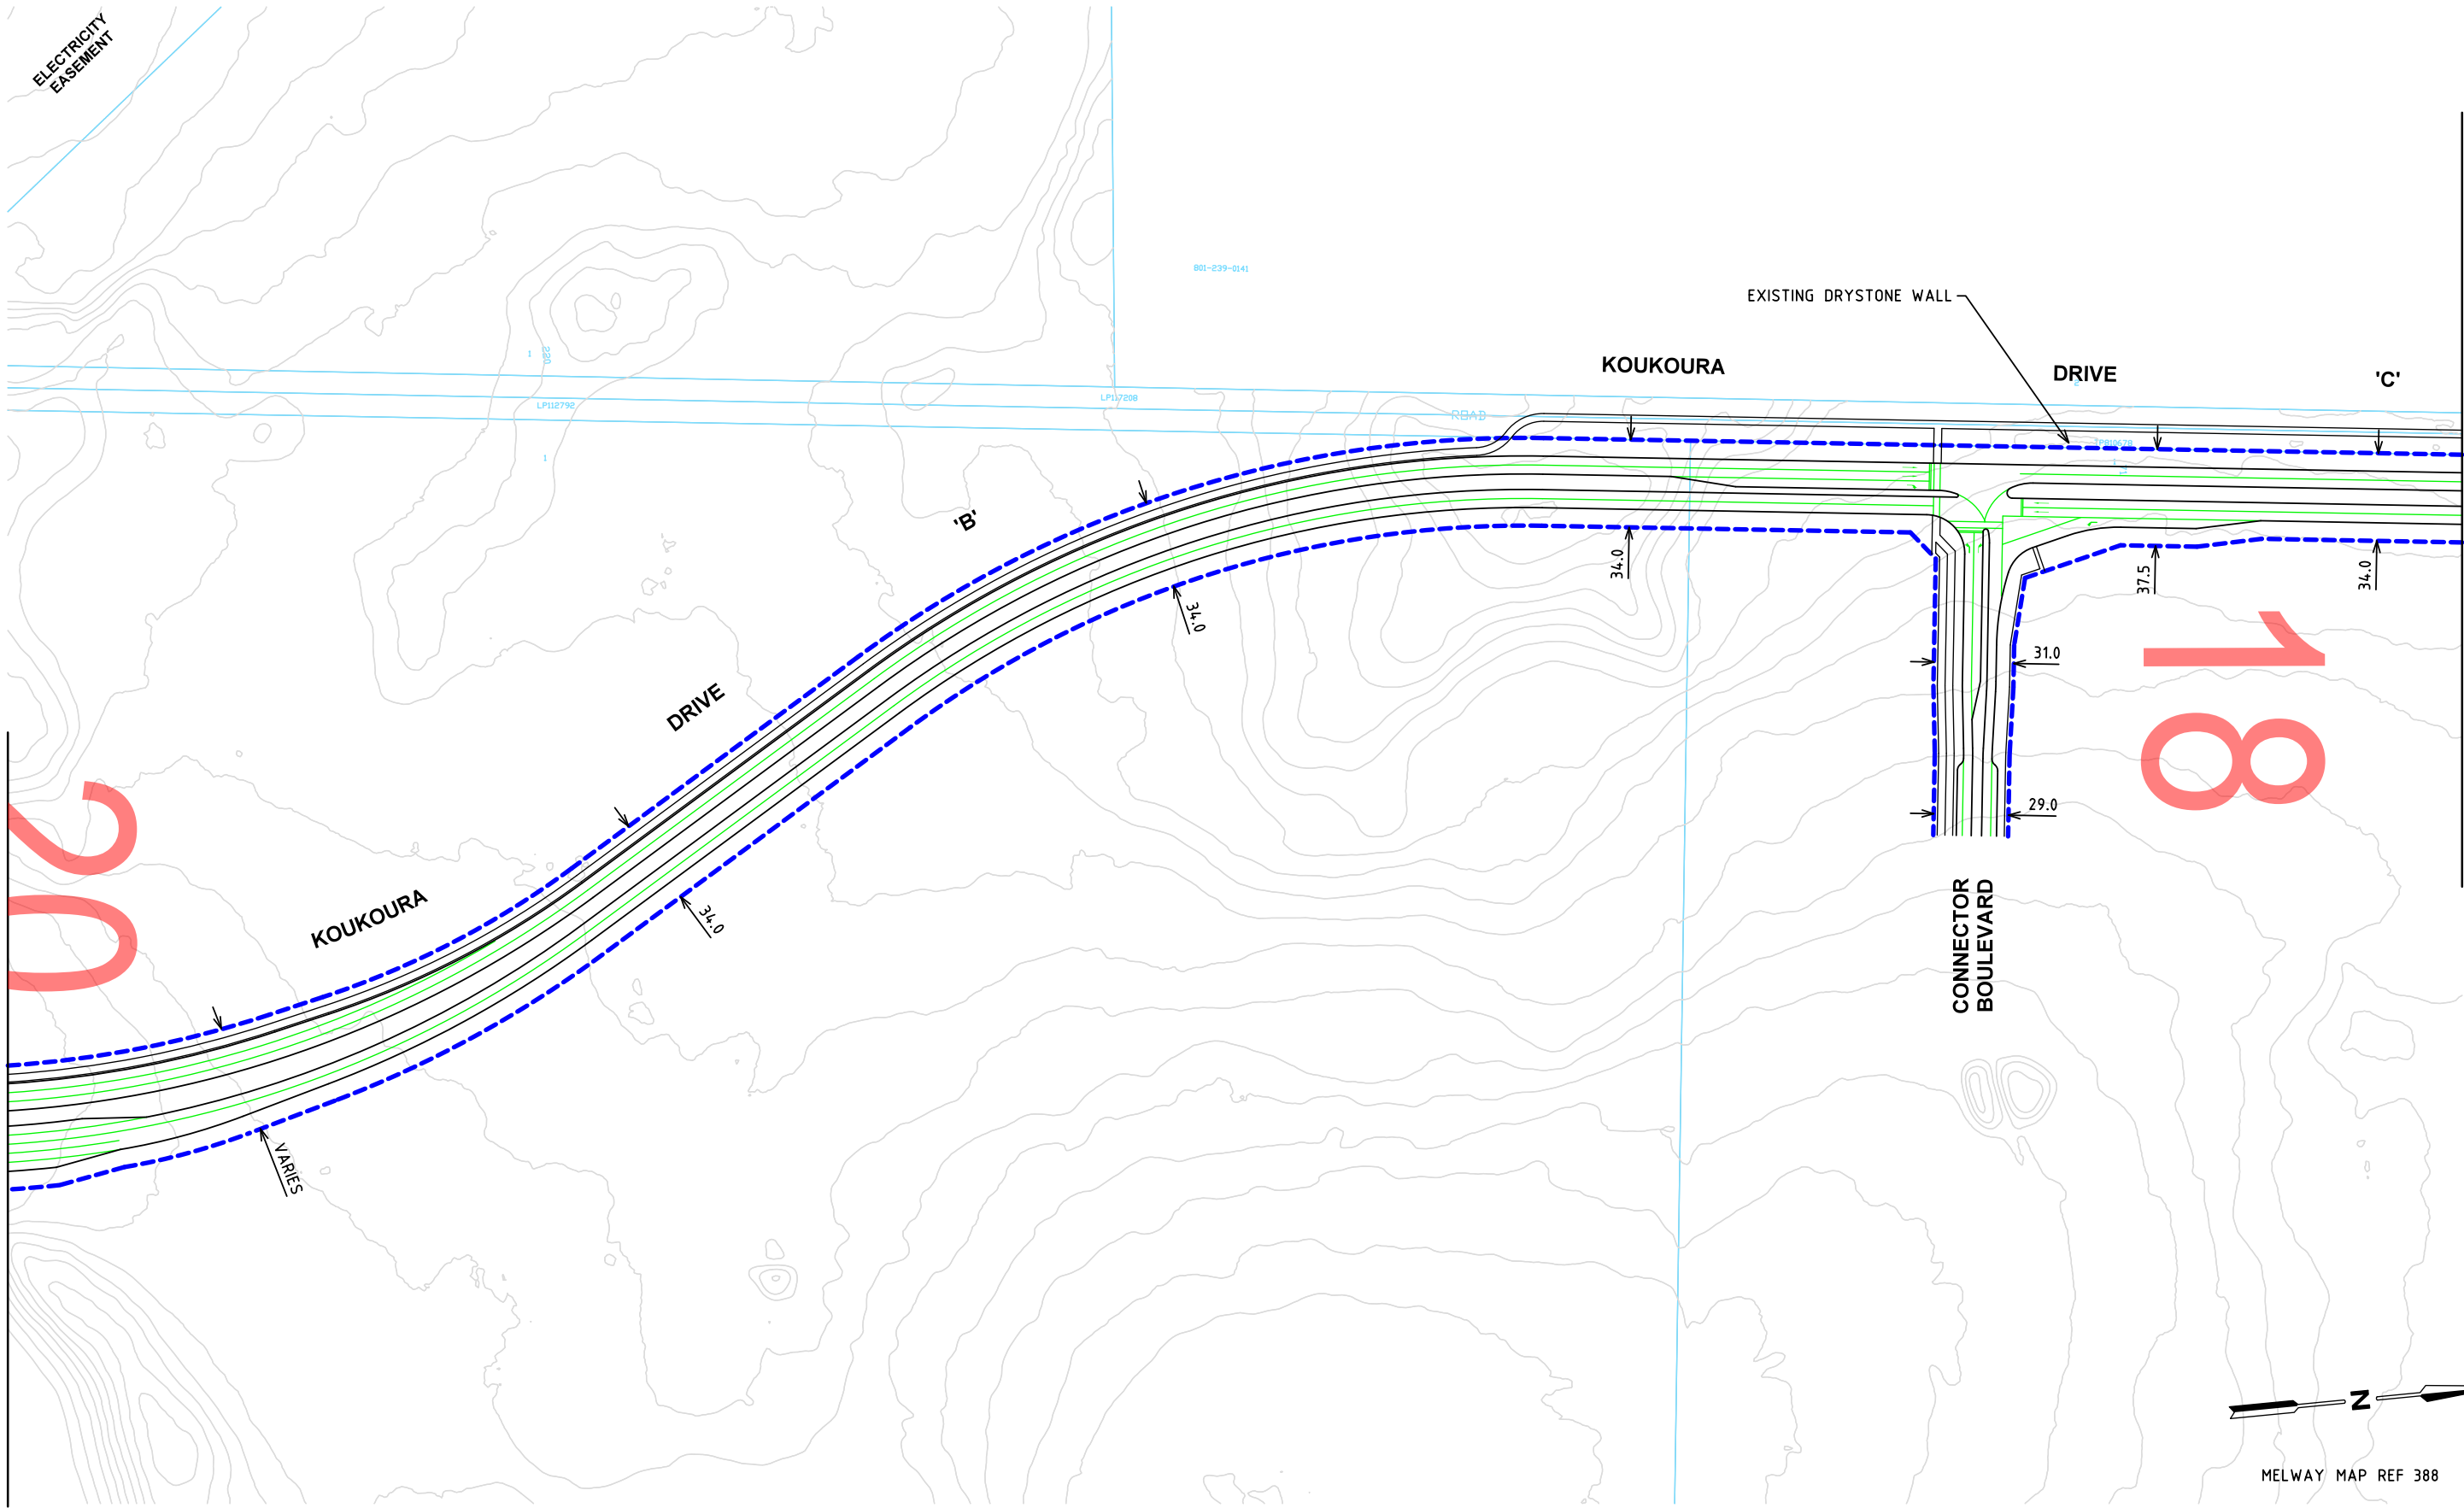

FOR CONTINUATION REFER TO CARDNO SHEET NUMBER V160221T-DG-2673

Rev	Date	Description	Drawn	Appr.
1	21.10.2016	ISSUED FOR INFORMATION	BVH	DH

© Cardno Limited All Rights Reserved.
This document is produced by Cardno Limited solely for the benefit of and use by the client in accordance with the terms of the retainer. Cardno Limited does not and shall not assume any responsibility or liability whatsoever to any third party arising out of any use or reliance by third party on the content of this document.

0 10 20 40
1:2000 @ A3

**Cardno**
Shaping the Future


ABN: 47 106 610 913
501 Swanston Street, Melbourne, VIC Australia 3000
Phone (+61 3) 8415 7777 Fax (+61 3) 8415 7788
Email: victoria@cardno.com.au Web: www.cardno.com.au/victoria

Drawn	B.HARWOOD
Designed	A.YIANNOUDES
Checked	DAVID HO
Authorised	DAVID HO

Client	MPA
Project	WOLLERT PSP WOLLERT
Title	ULTIMATE DESIGN FUNCTIONAL LAYOUT KOUKOURA DRIVE 'B' & 'C' ALIGNMENT


Status	PRELIMINARY NOT TO BE USED FOR CONSTRUCTION PURPOSES		
Date	16.03.16	Scale	1:2000
Drawing Number	V160221T-DG-2672	Size	A3
		Revision	1

FOR CONTINUATION REFER TO CARDNO SHEET NUMBER V160221T-DG-2672

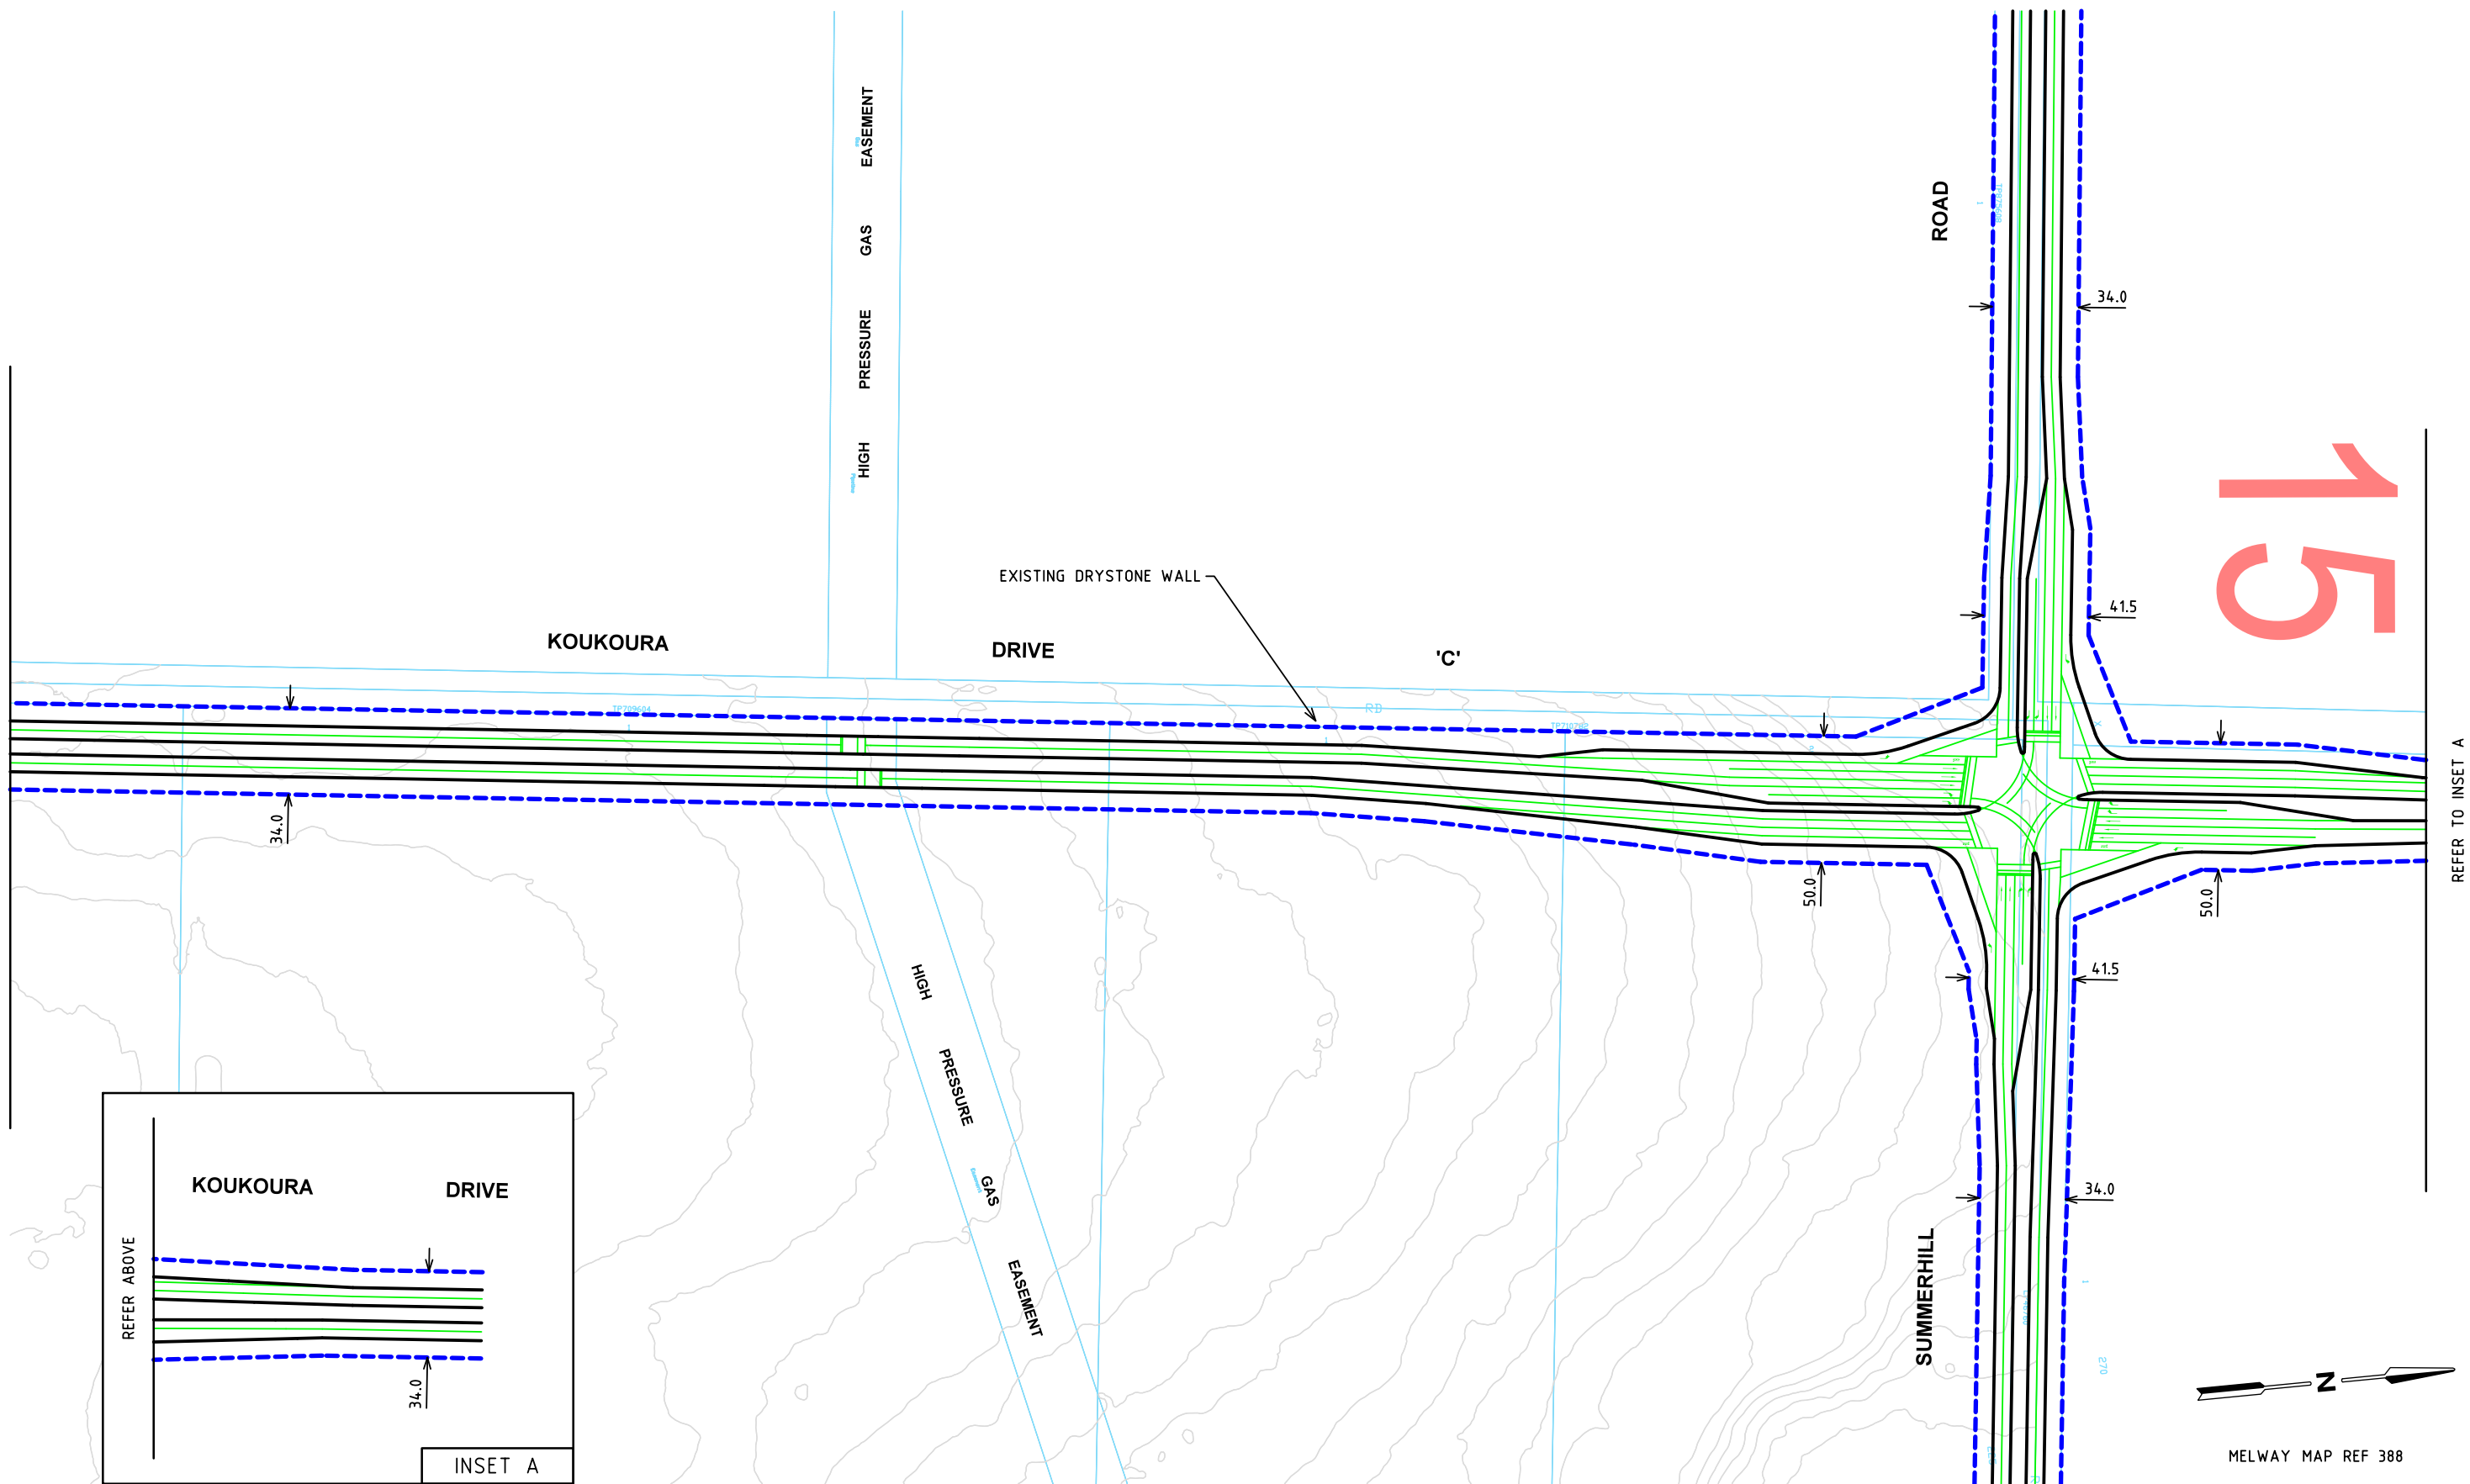[illegible]

© Cardno Limited All Rights Reserved.


This document is produced by Cardno Limited solely for the benefit of and use by the client in accordance with the terms of the retainer. Cardno Limited does not and shall not assume any responsibility or liability whatsoever to any third party arising out of any use or reliance by third party on the content of this document.

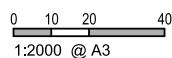


Cardno
Shaping the Future

ABN: 47 106 610 913
501 Swanston Street, Melbourne, VIC Australia 3000
Phone (+61 3) 8415 7777 Fax (+61 3) 8415 7788
Email: victoria@cardno.com.au Web: www.cardno.com.au/victoria

Drawn	Client MPA		
Designed	Project WOLLERT PSP WOLLERT	Status PRELIMINARY NOT TO BE USED FOR CONSTRUCTION PURPOSES	
Checked		Date 16.03.16	Scale 1:2000
Authorised	Title ULTIMATE DESIGN FUNCTIONAL LAYOUT KOUKOURA DRIVE 'C' ALIGNMENT	Drawing Number V160221T-DG-2673	Size A3 Revision 1

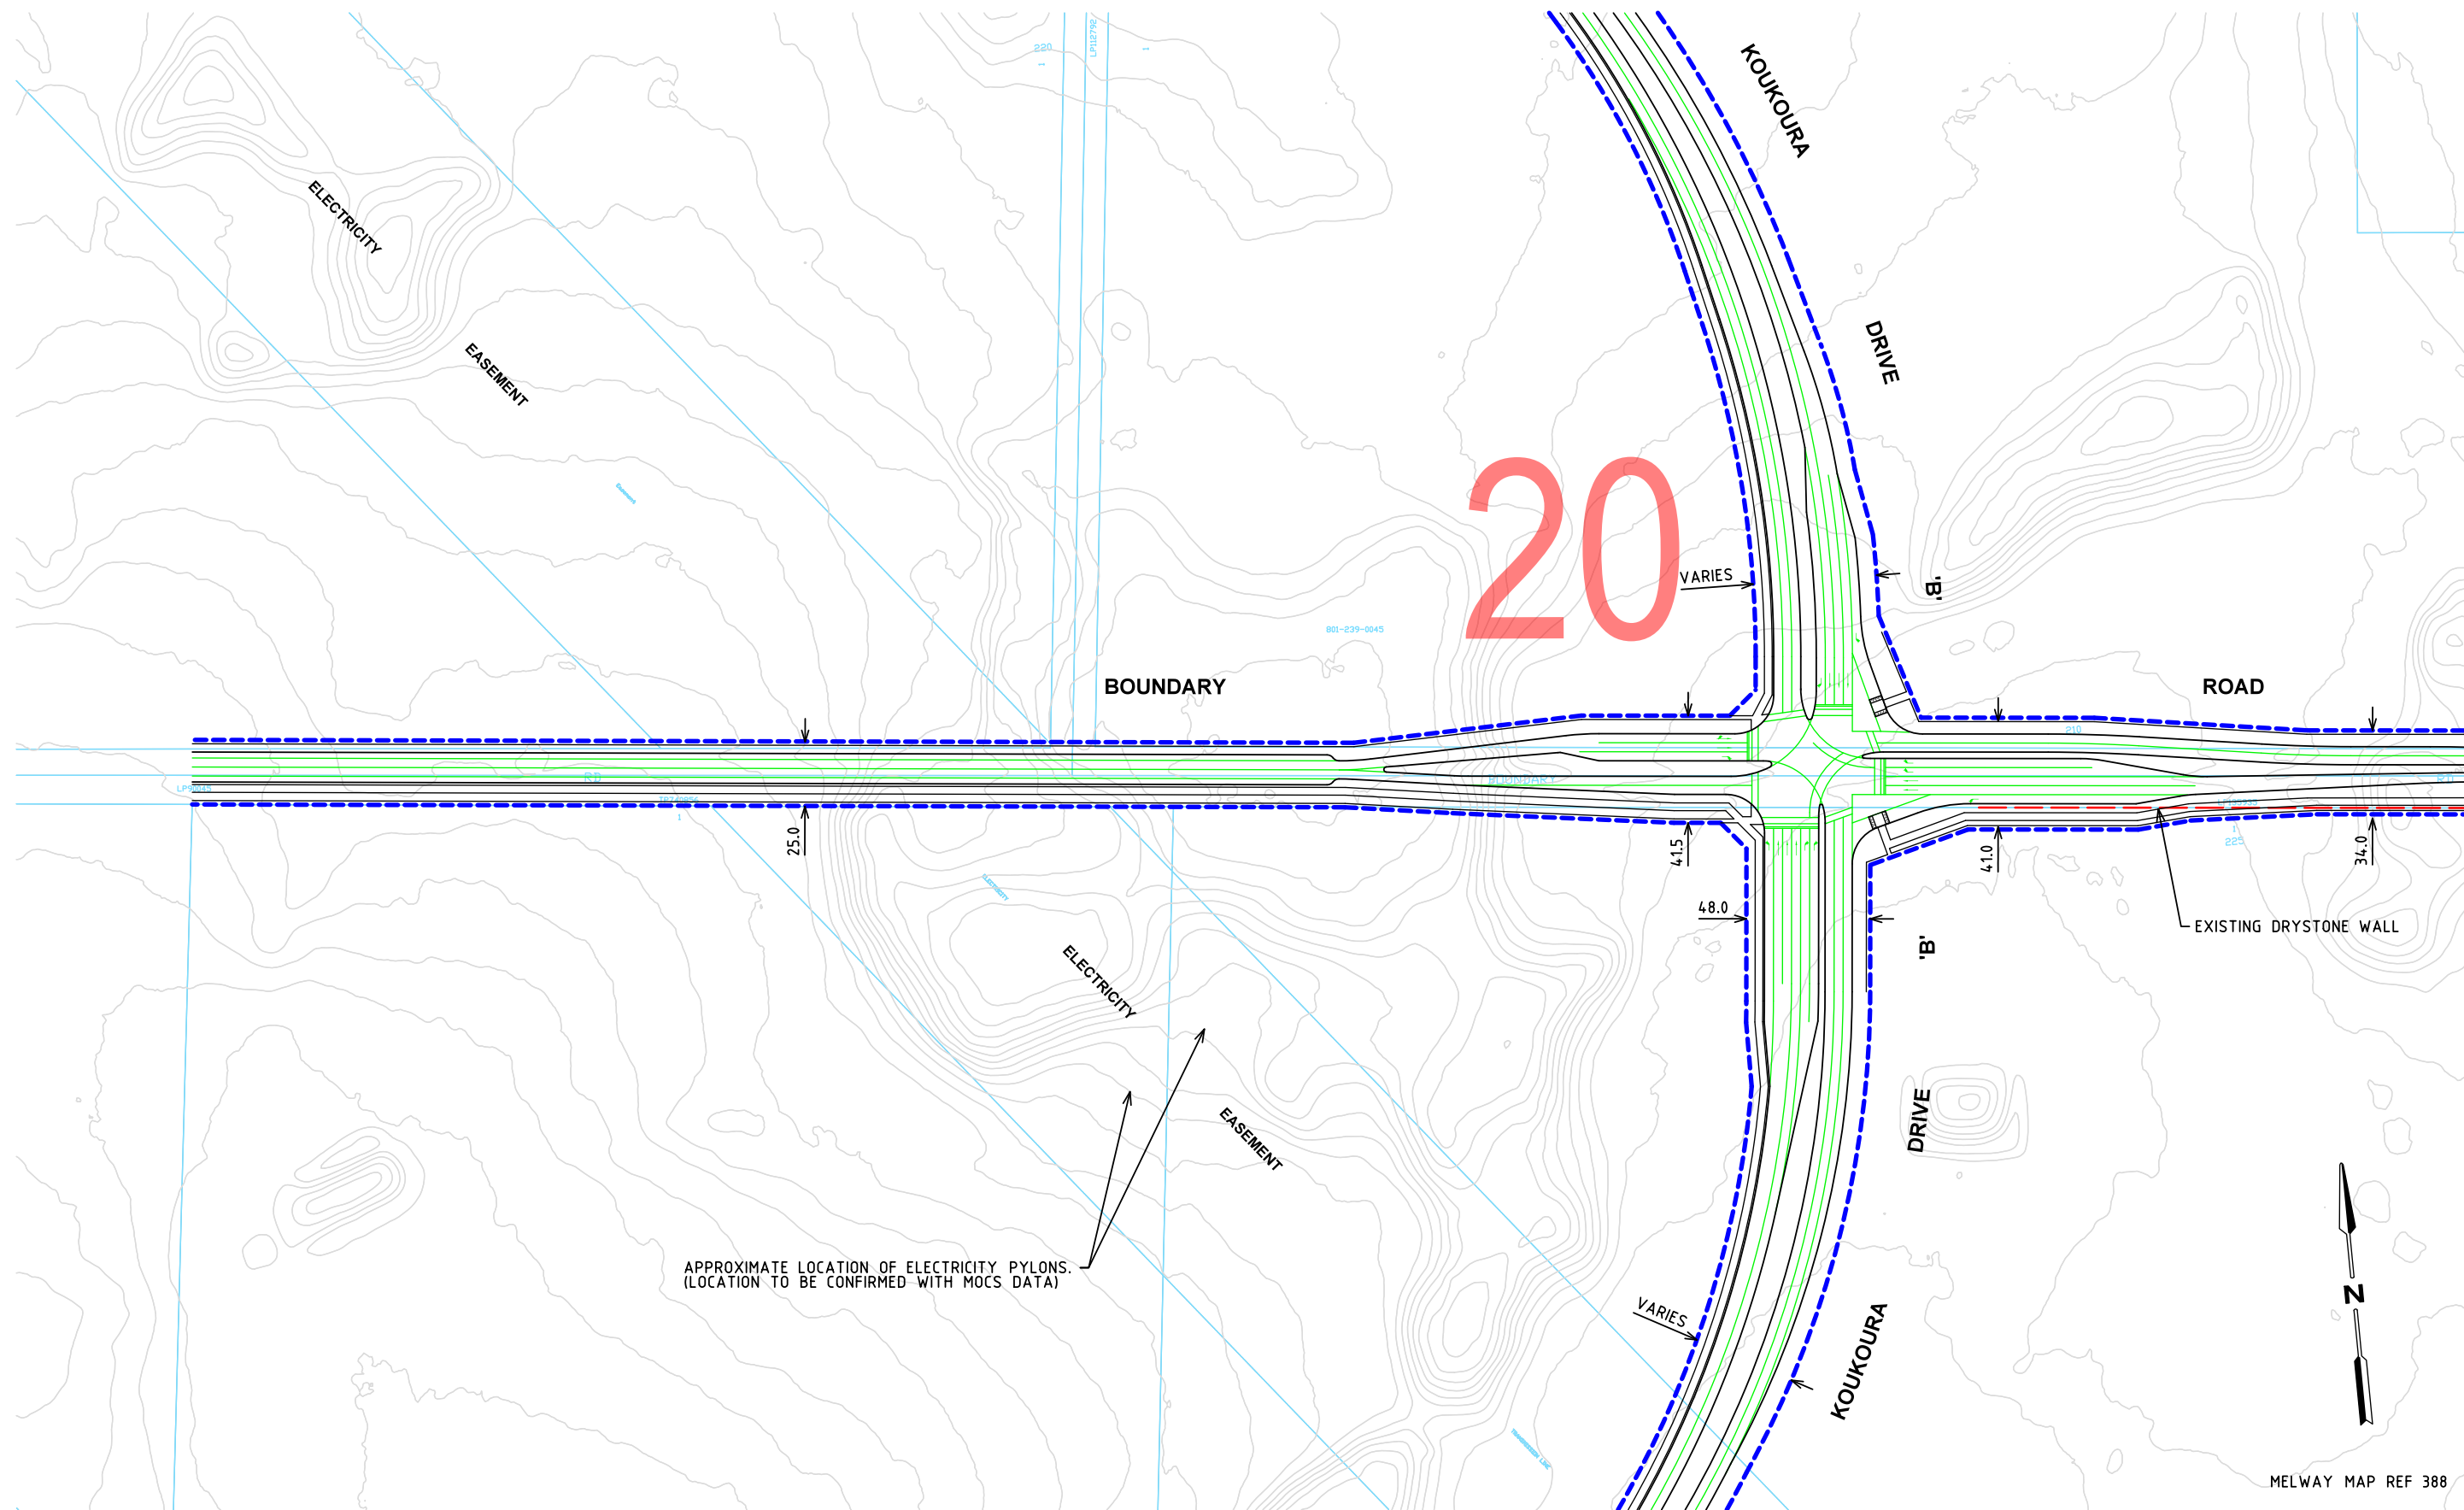[illegible]

FOR CONTINUATION REFER TO CARDNO SHEET NUMBER V160221T-DG-2680

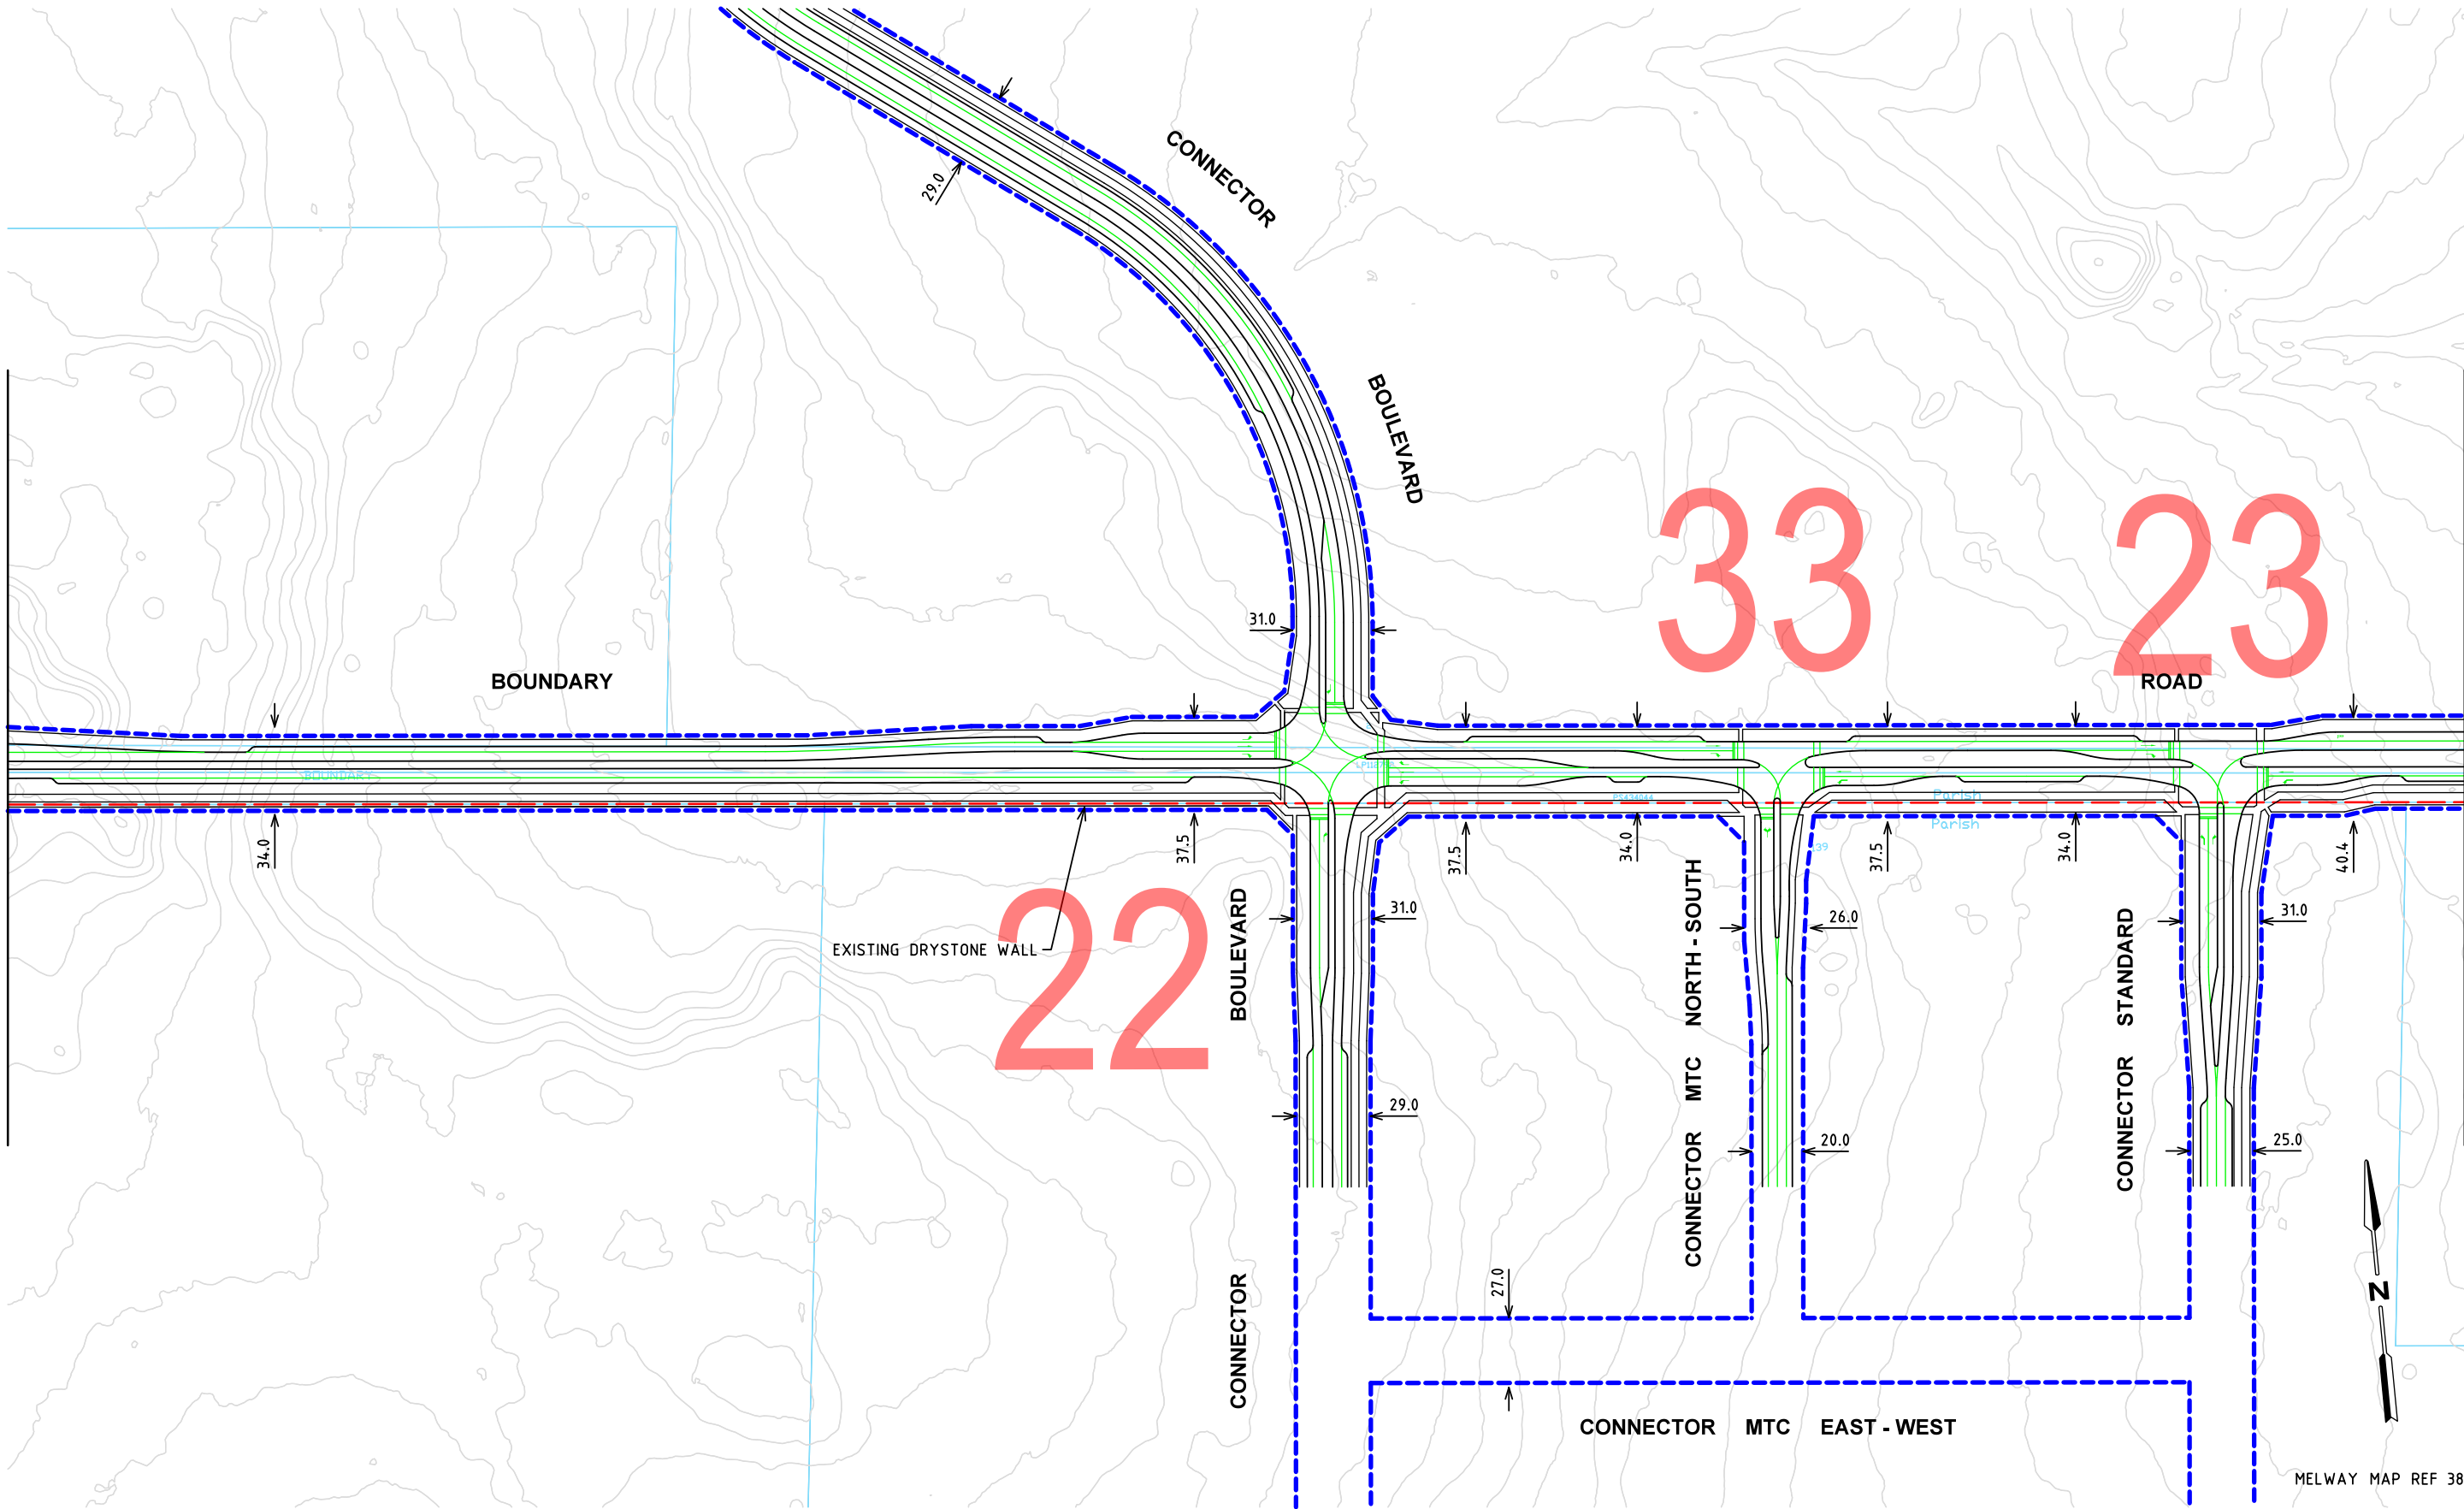

FOR CONTINUATION REFER TO CARDNO SHEET NUMBER V160221T-DG-2682

Rev	Date	Description	Drawn	Appr.
1	21.10.2016	ISSUED FOR INFORMATION	BVH	DH

© Cardno Limited All Rights Reserved.
This document is produced by Cardno Limited solely for the benefit of and use by the client in accordance with the terms of the retainer. Cardno Limited does not and shall not assume any responsibility or liability whatsoever to any third party arising out of any use or reliance by third party on the content of this document.

0 10 20 40
1:2000 @ A3




Drawn	B.HARWOOD
Designed	A.YIANNOUDIS
Checked	DAVID HO
Authorised	DAVID HO

Client	MPA
Project	WOLLERT PSP WOLLERT
Title	ULTIMATE DESIGN FUNCTIONAL LAYOUT BOUNDARY ROAD ALIGNMENT

Status	PRELIMINARY NOT TO BE USED FOR CONSTRUCTION PURPOSES		
Date	16.03.16	Scale	1:2000
Drawing Number	V160221T-DG-2681	Size	A3
		Revision	1

FOR CONTINUATION REFER TO CARDNO SHEET NUMBER V160221T-DG-2681

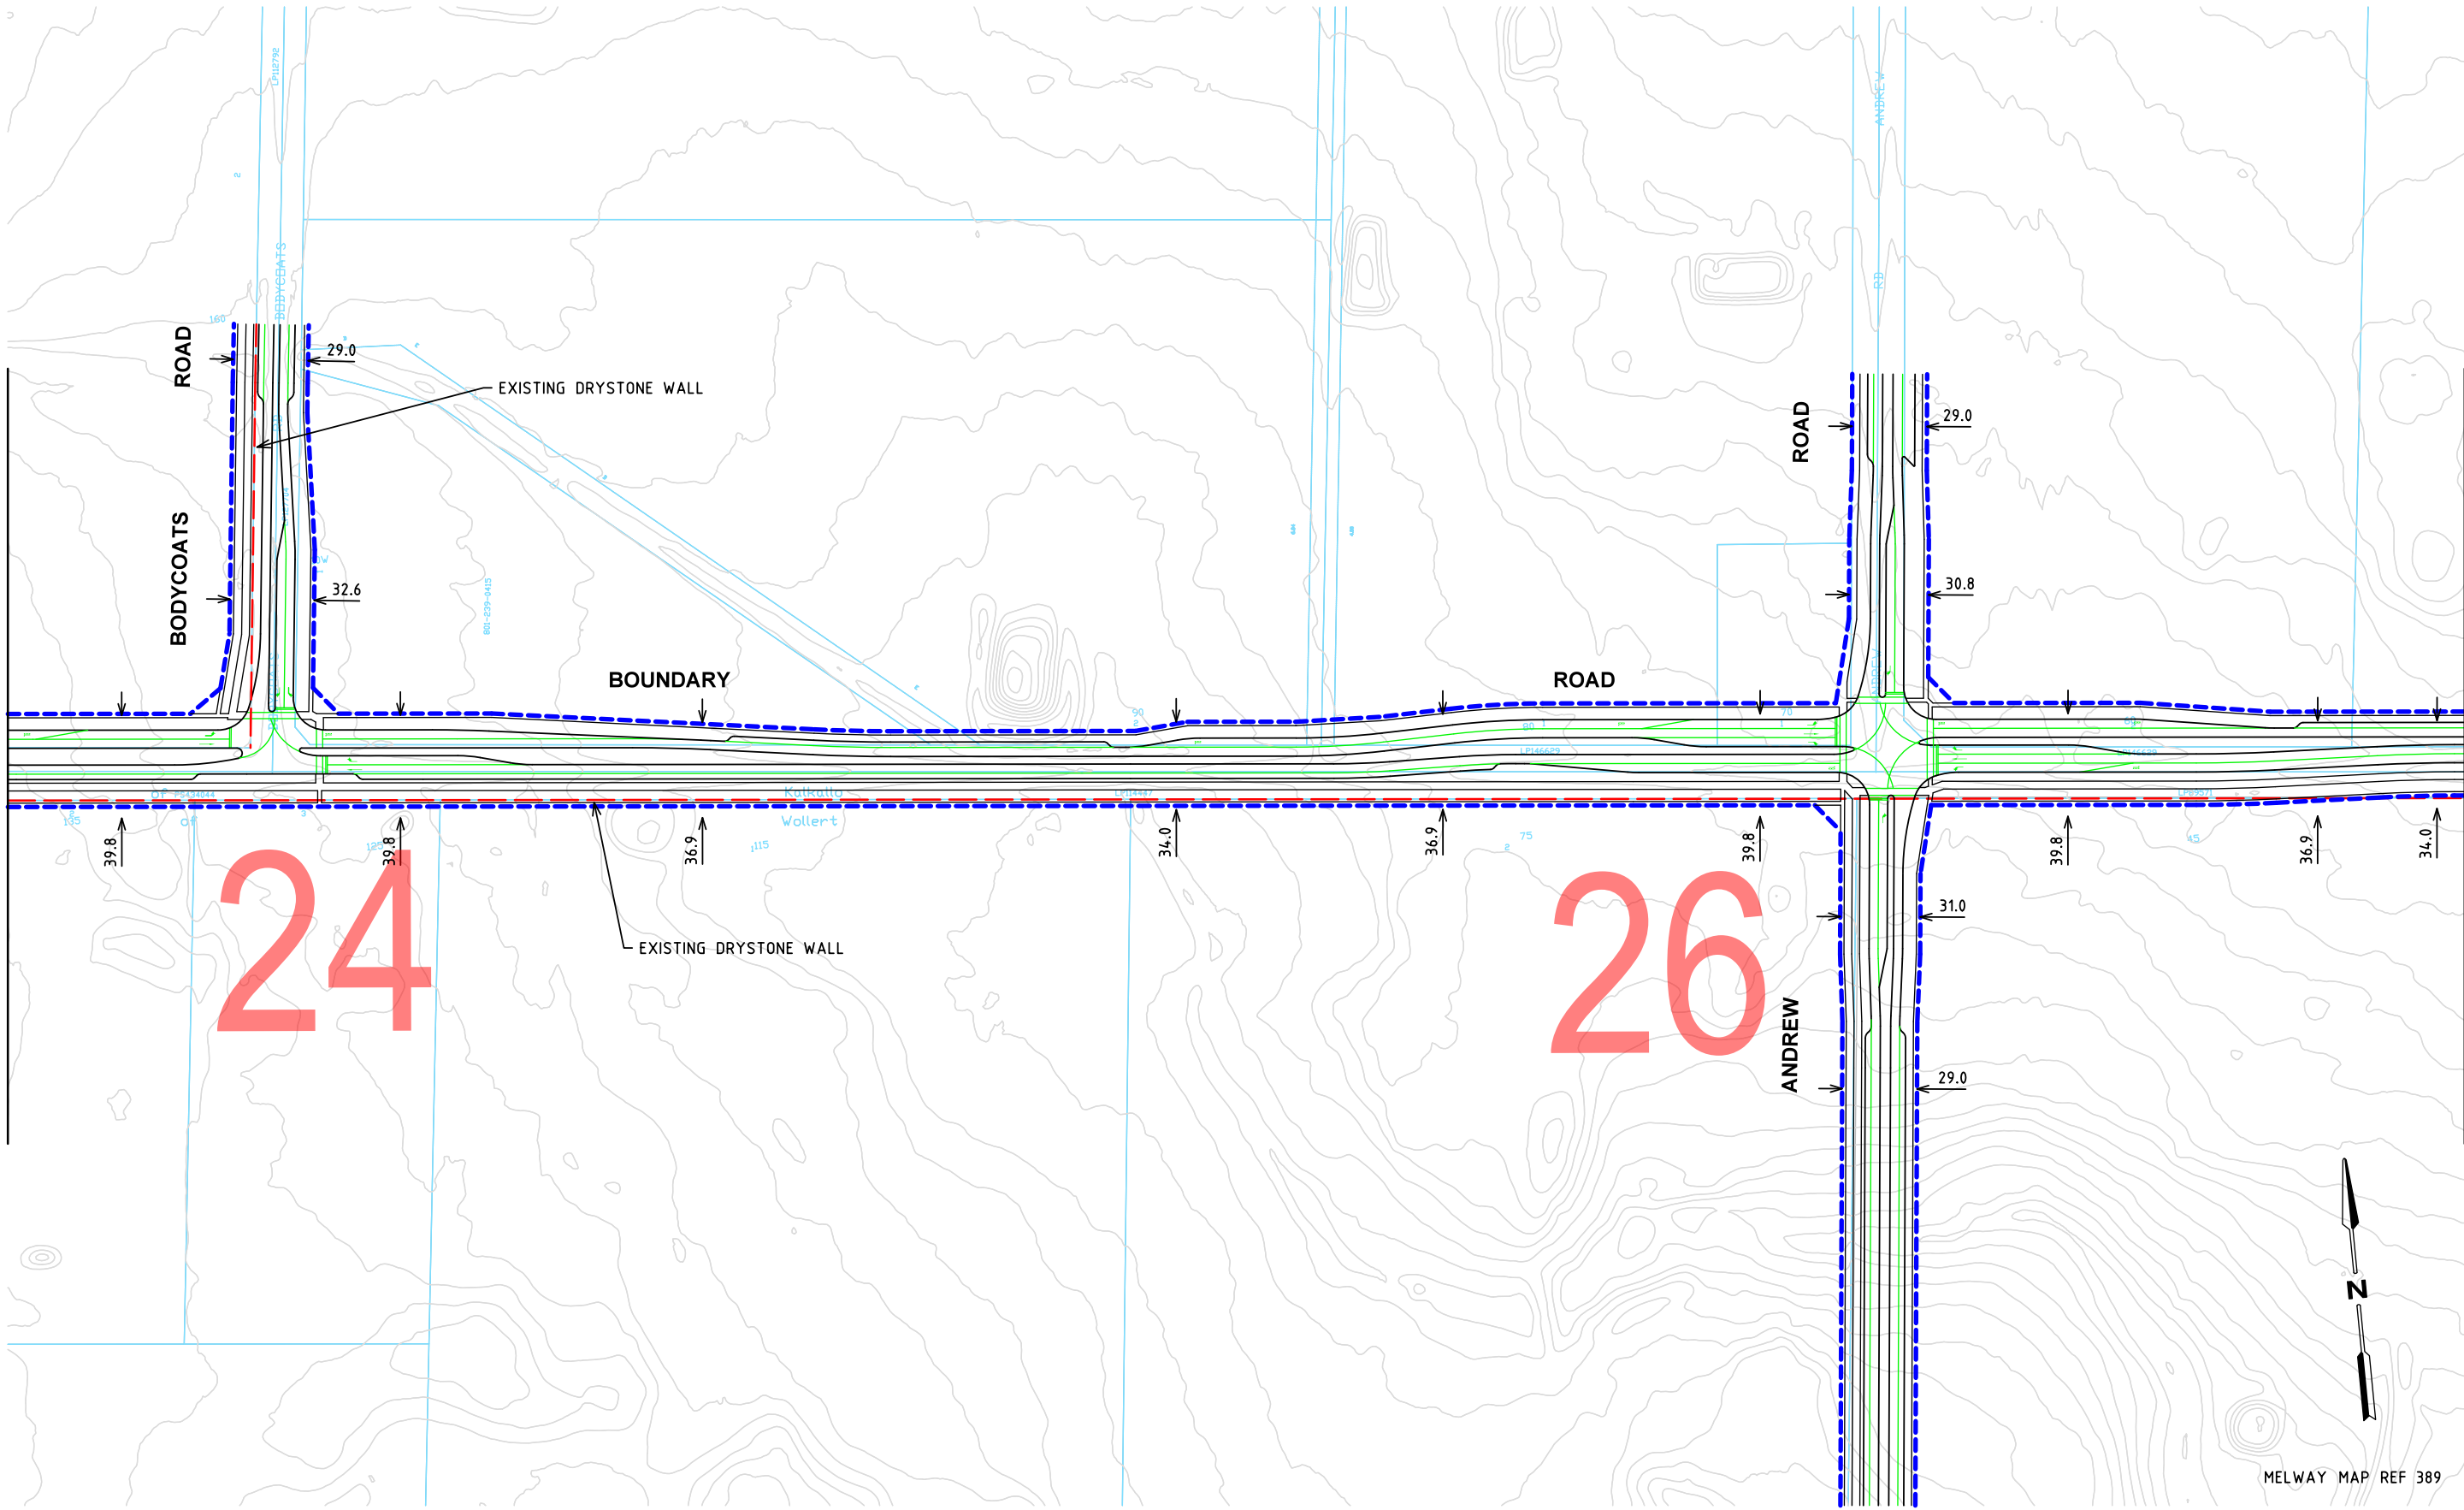

FOR CONTINUATION REFER TO CARDNO SHEET NUMBER V160221T-DG-2683

Rev	Date	Description	Drawn	Appr.
1	21.10.2016	ISSUED FOR INFORMATION	BVH	DH

© Cardno Limited All Rights Reserved.
This document is produced by Cardno Limited solely for the benefit of and use by the client in accordance with the terms of the retainer. Cardno Limited does not and shall not assume any responsibility or liability whatsoever to any third party arising out of any use or reliance by third party on the content of this document.

0 10 20 40
1:2000 @ A3




ABN: 47 106 610 913
501 Swanston Street, Melbourne, VIC Australia 3000
Phone (+61 3) 8415 7777 Fax (+61 3) 8415 7788
Email: victoria@cardno.com.au Web: www.cardno.com.au/victoria

Drawn	B.HARWOOD
Designed	A.YIANNOUDIS
Checked	DAVID HO
Authorised	DAVID HO

Client	MPA
Project	WOLLERT PSP WOLLERT
Title	ULTIMATE DESIGN FUNCTIONAL LAYOUT BOUNDARY ROAD ALIGNMENT

Status	PRELIMINARY NOT TO BE USED FOR CONSTRUCTION PURPOSES		
Date	16.03.16	Scale	1:2000
Drawing Number	V160221T-DG-2682	Size	A3
		Revision	1

FOR CONTINUATION REFER TO CARDNO SHEET NUMBER V160221T-DG-2682

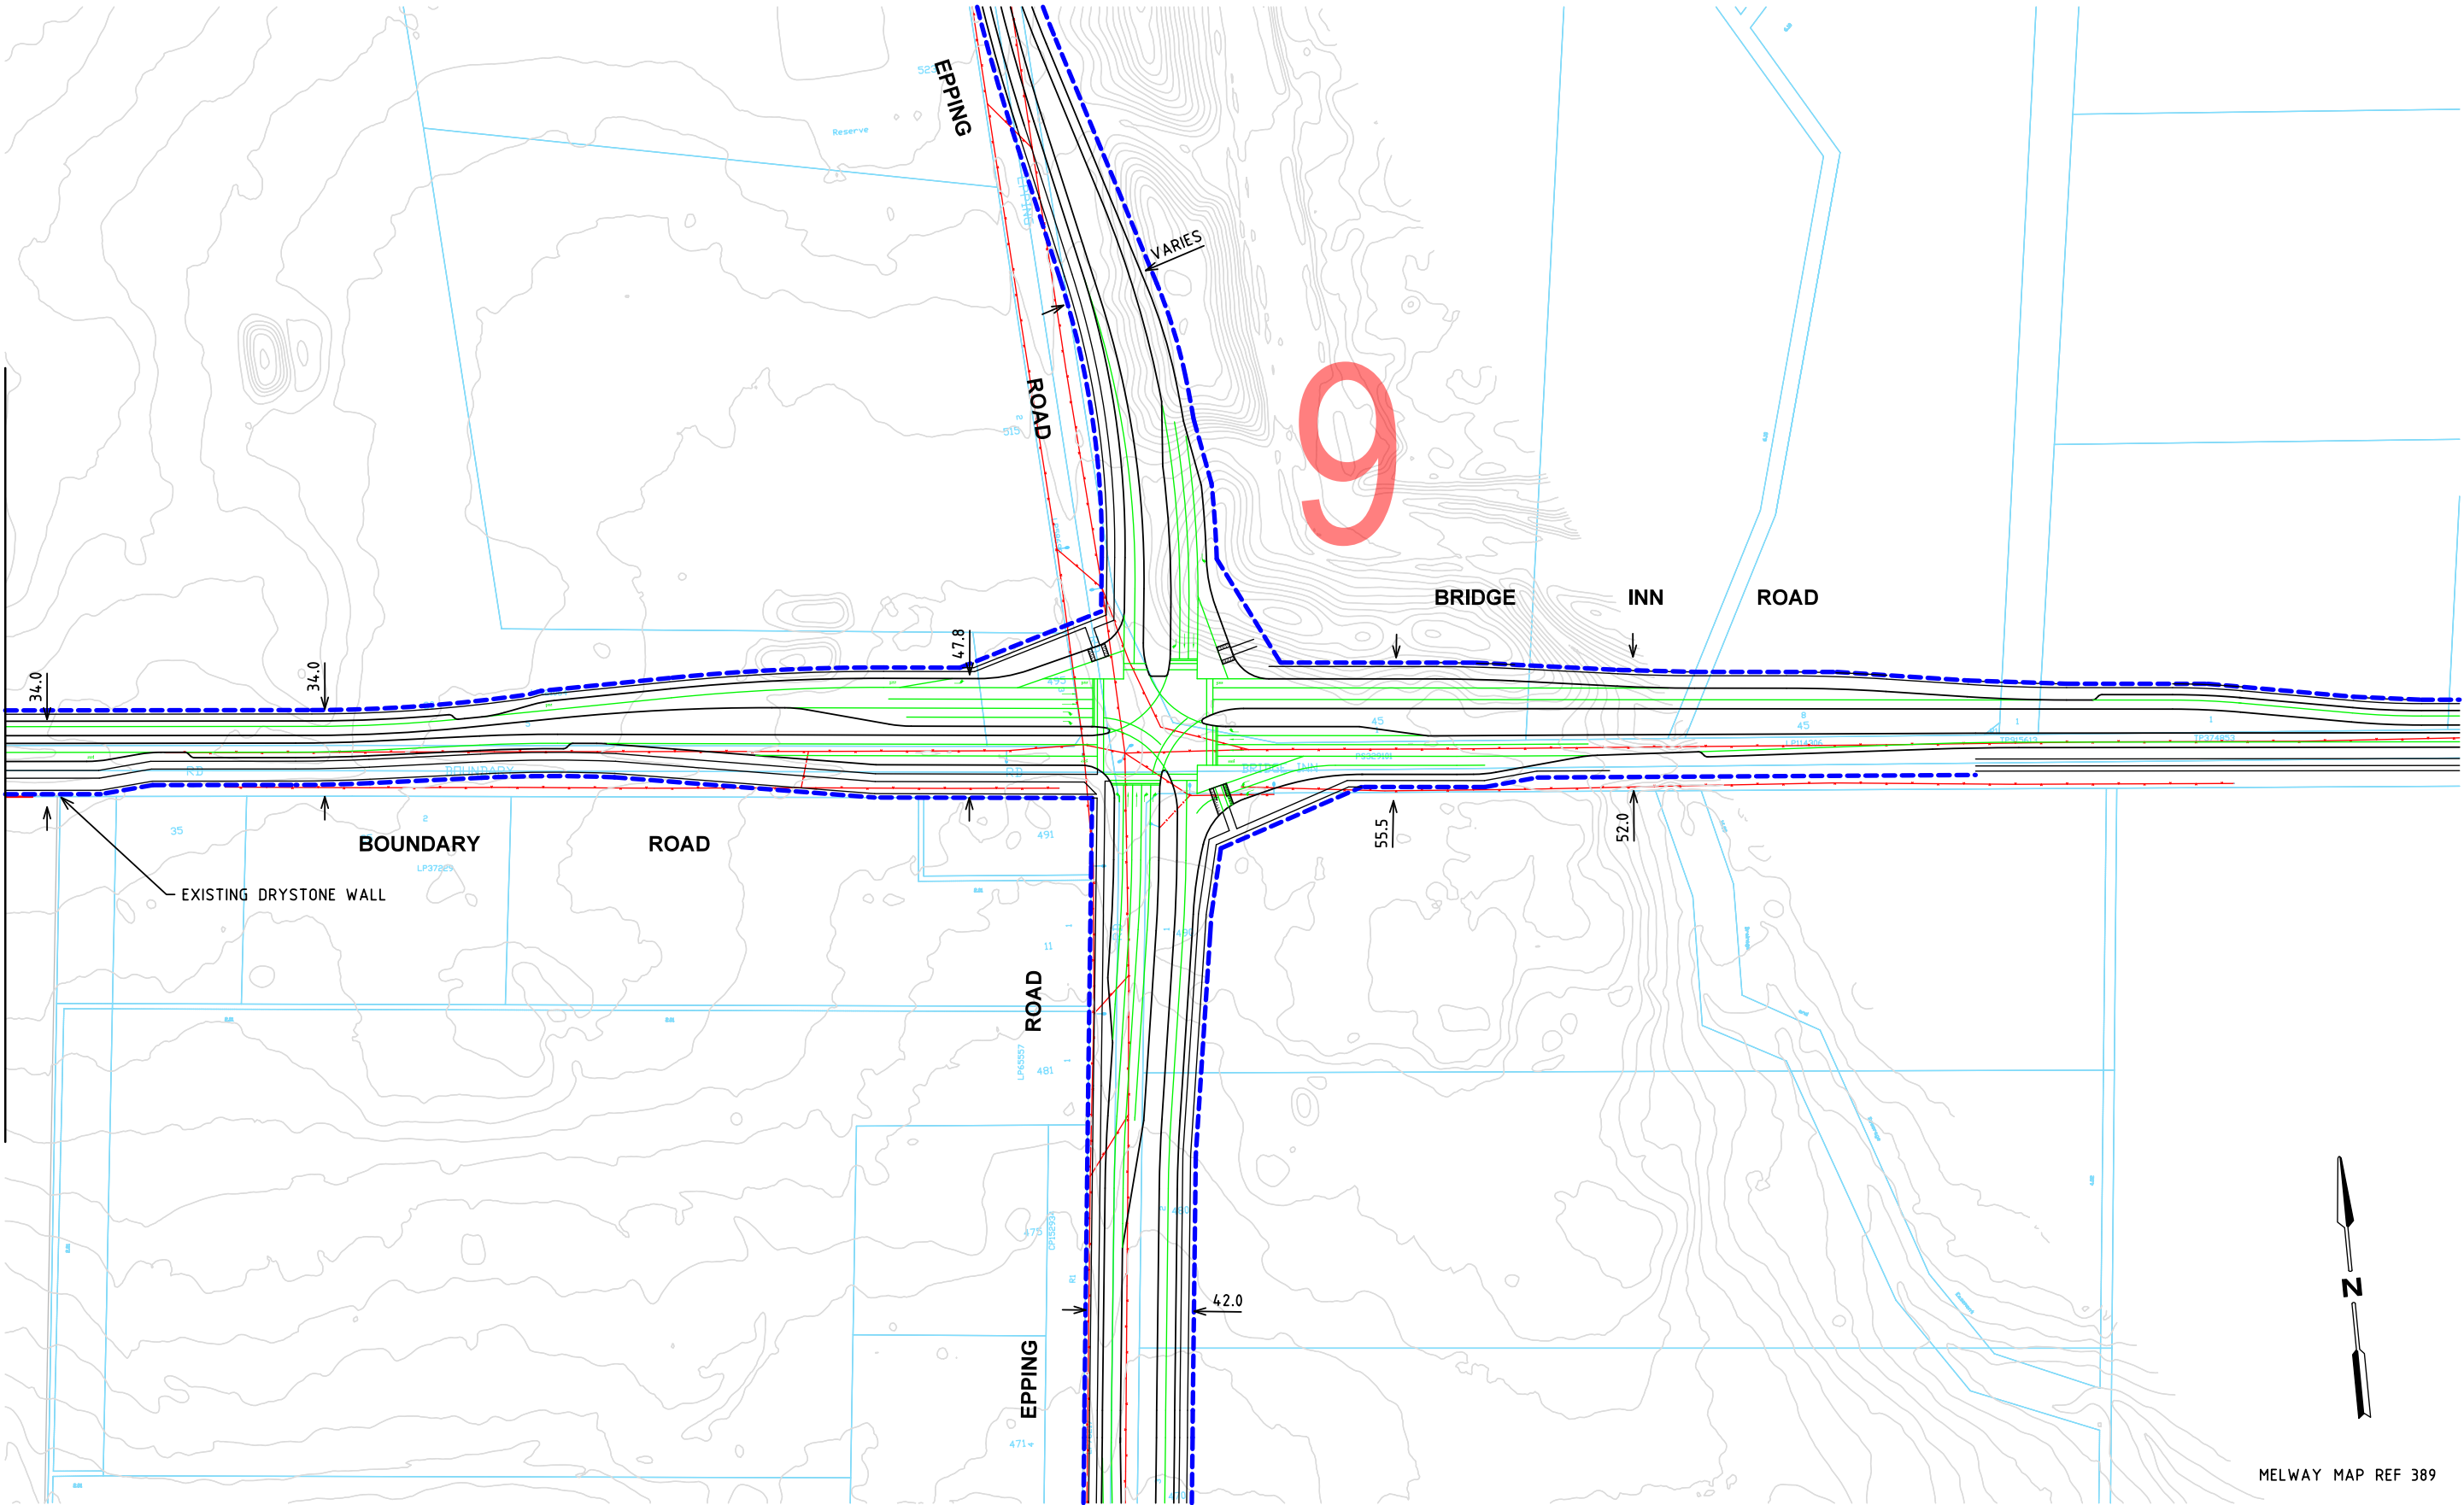

MELWAY MAP REF 389

Rev	Date	Description	Drawn	Appr.
1	21.10.2016	ISSUED FOR INFORMATION	BVH	DH

© Cardno Limited All Rights Reserved.
This document is produced by Cardno Limited solely for the benefit of and use by the client in accordance with the terms of the retainer. Cardno Limited does not and shall not assume any responsibility or liability whatsoever to any third party arising out of any use or reliance by third party on the content of this document.

0 10 20 40
1:2000 @ A3


**Cardno**
Shaping the Future

ABN: 47 106 610 913
501 Swanston Street, Melbourne, VIC Australia 3000
Phone (+61 3) 8415 7777 Fax (+61 3) 8415 7788
Email: victoria@cardno.com.au Web: www.cardno.com.au/victoria

Drawn	B.HARWOOD
Designed	A.YIANNOUDIS
Checked	DAVID HO
Authorised	DAVID HO

Client	MPA
Project	WOLLERT PSP WOLLERT
Title	ULTIMATE DESIGN FUNCTIONAL LAYOUT BOUNDARY ROAD ALIGNMENT

Status	PRELIMINARY NOT TO BE USED FOR CONSTRUCTION PURPOSES		
Date	16.03.16	Scale	1:2000
Drawing Number	V160221T-DG-2683	Size	A3
		Revision	1

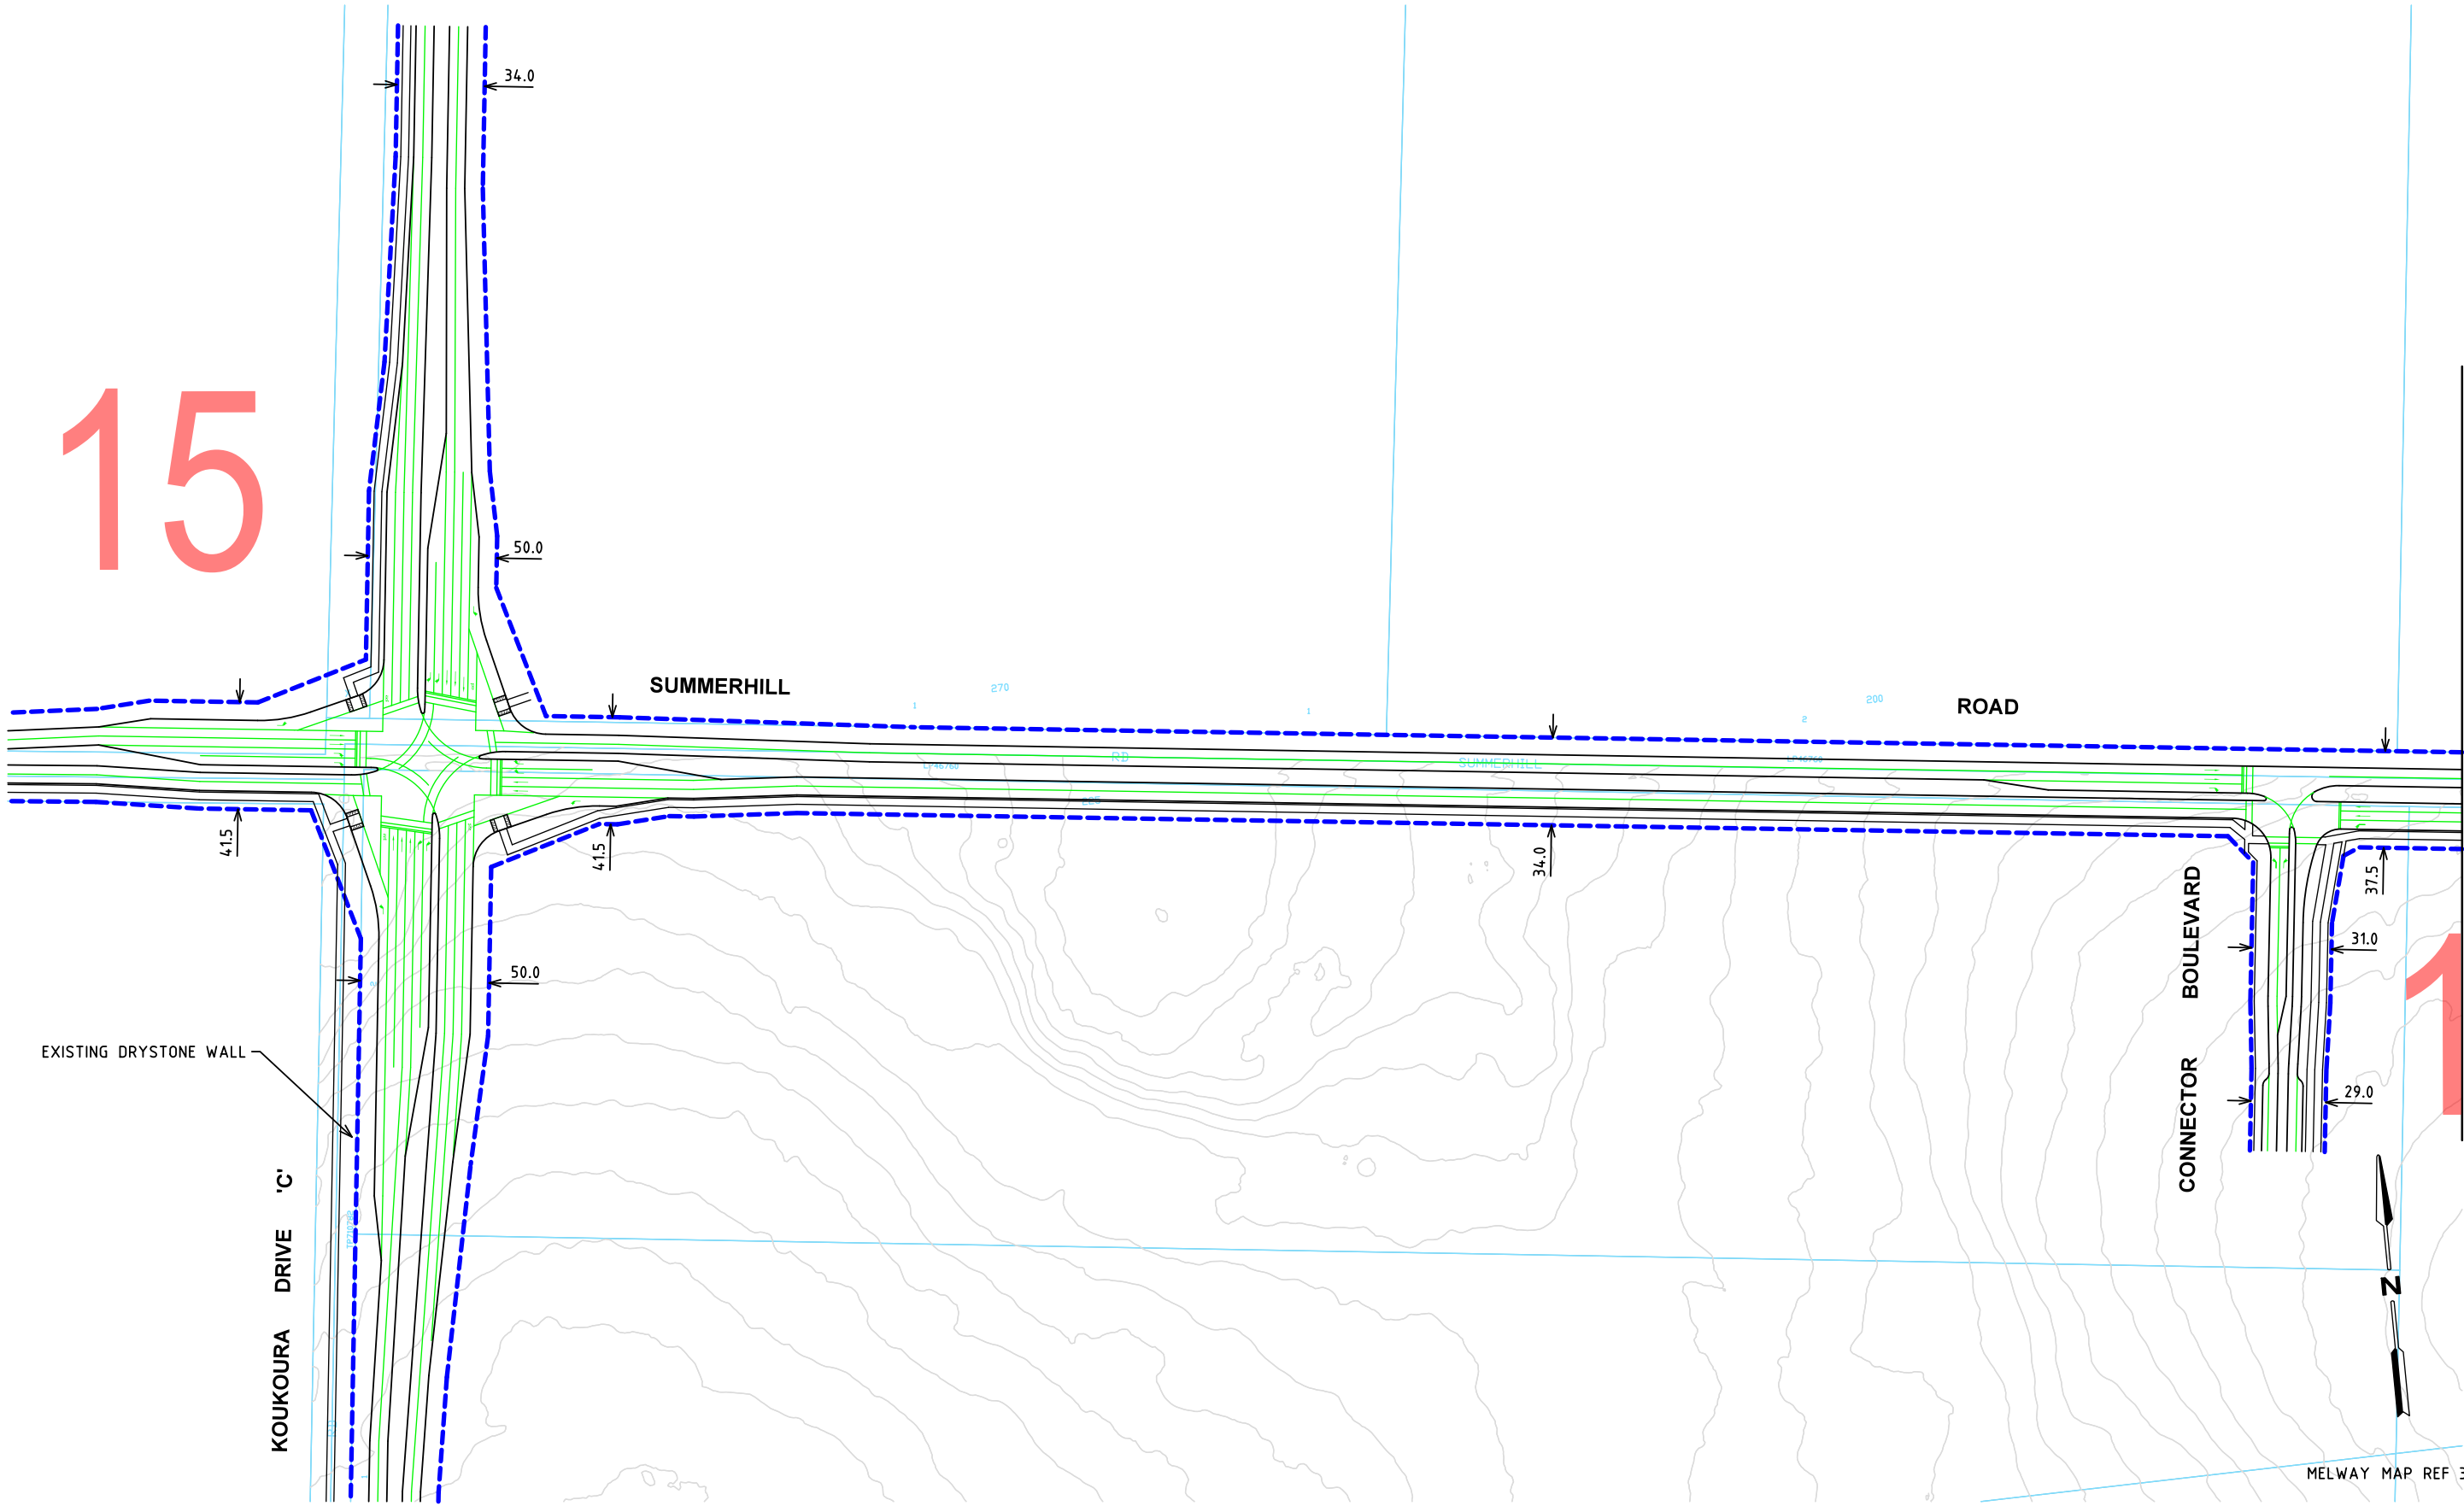

FOR CONTINUATION REFER TO CARDNO SHEET NUMBER V160221T-DG-2691

Rev	Date	Description	Drawn	Appr.
1	21.10.2016	ISSUED FOR INFORMATION	BVH	DH

© Cardno Limited All Rights Reserved.
This document is produced by Cardno Limited solely for the benefit of and use by the client in accordance with the terms of the retainer. Cardno Limited does not and shall not assume any responsibility or liability whatsoever to any third party arising out of any use or reliance by third party on the content of this document.

0 10 20 40
1:2000 @ A3




Drawn	B.HARWOOD
Designed	A.YIANNOUDIS
Checked	DAVID HO
Authorised	DAVID HO

Client	MPA
Project	WOLLERT PSP WOLLERT
Title	ULTIMATE DESIGN FUNCTIONAL LAYOUT SUMMERHILL ROAD ALIGNMENT

Status	PRELIMINARY NOT TO BE USED FOR CONSTRUCTION PURPOSES		
Date	16.03.16	Scale	1:2000
Drawing Number	V160221T-DG-2690	Size	A3
		Revision	1

FOR CONTINUATION REFER TO CARDNO SHEET NUMBER V160221T-DG-2690

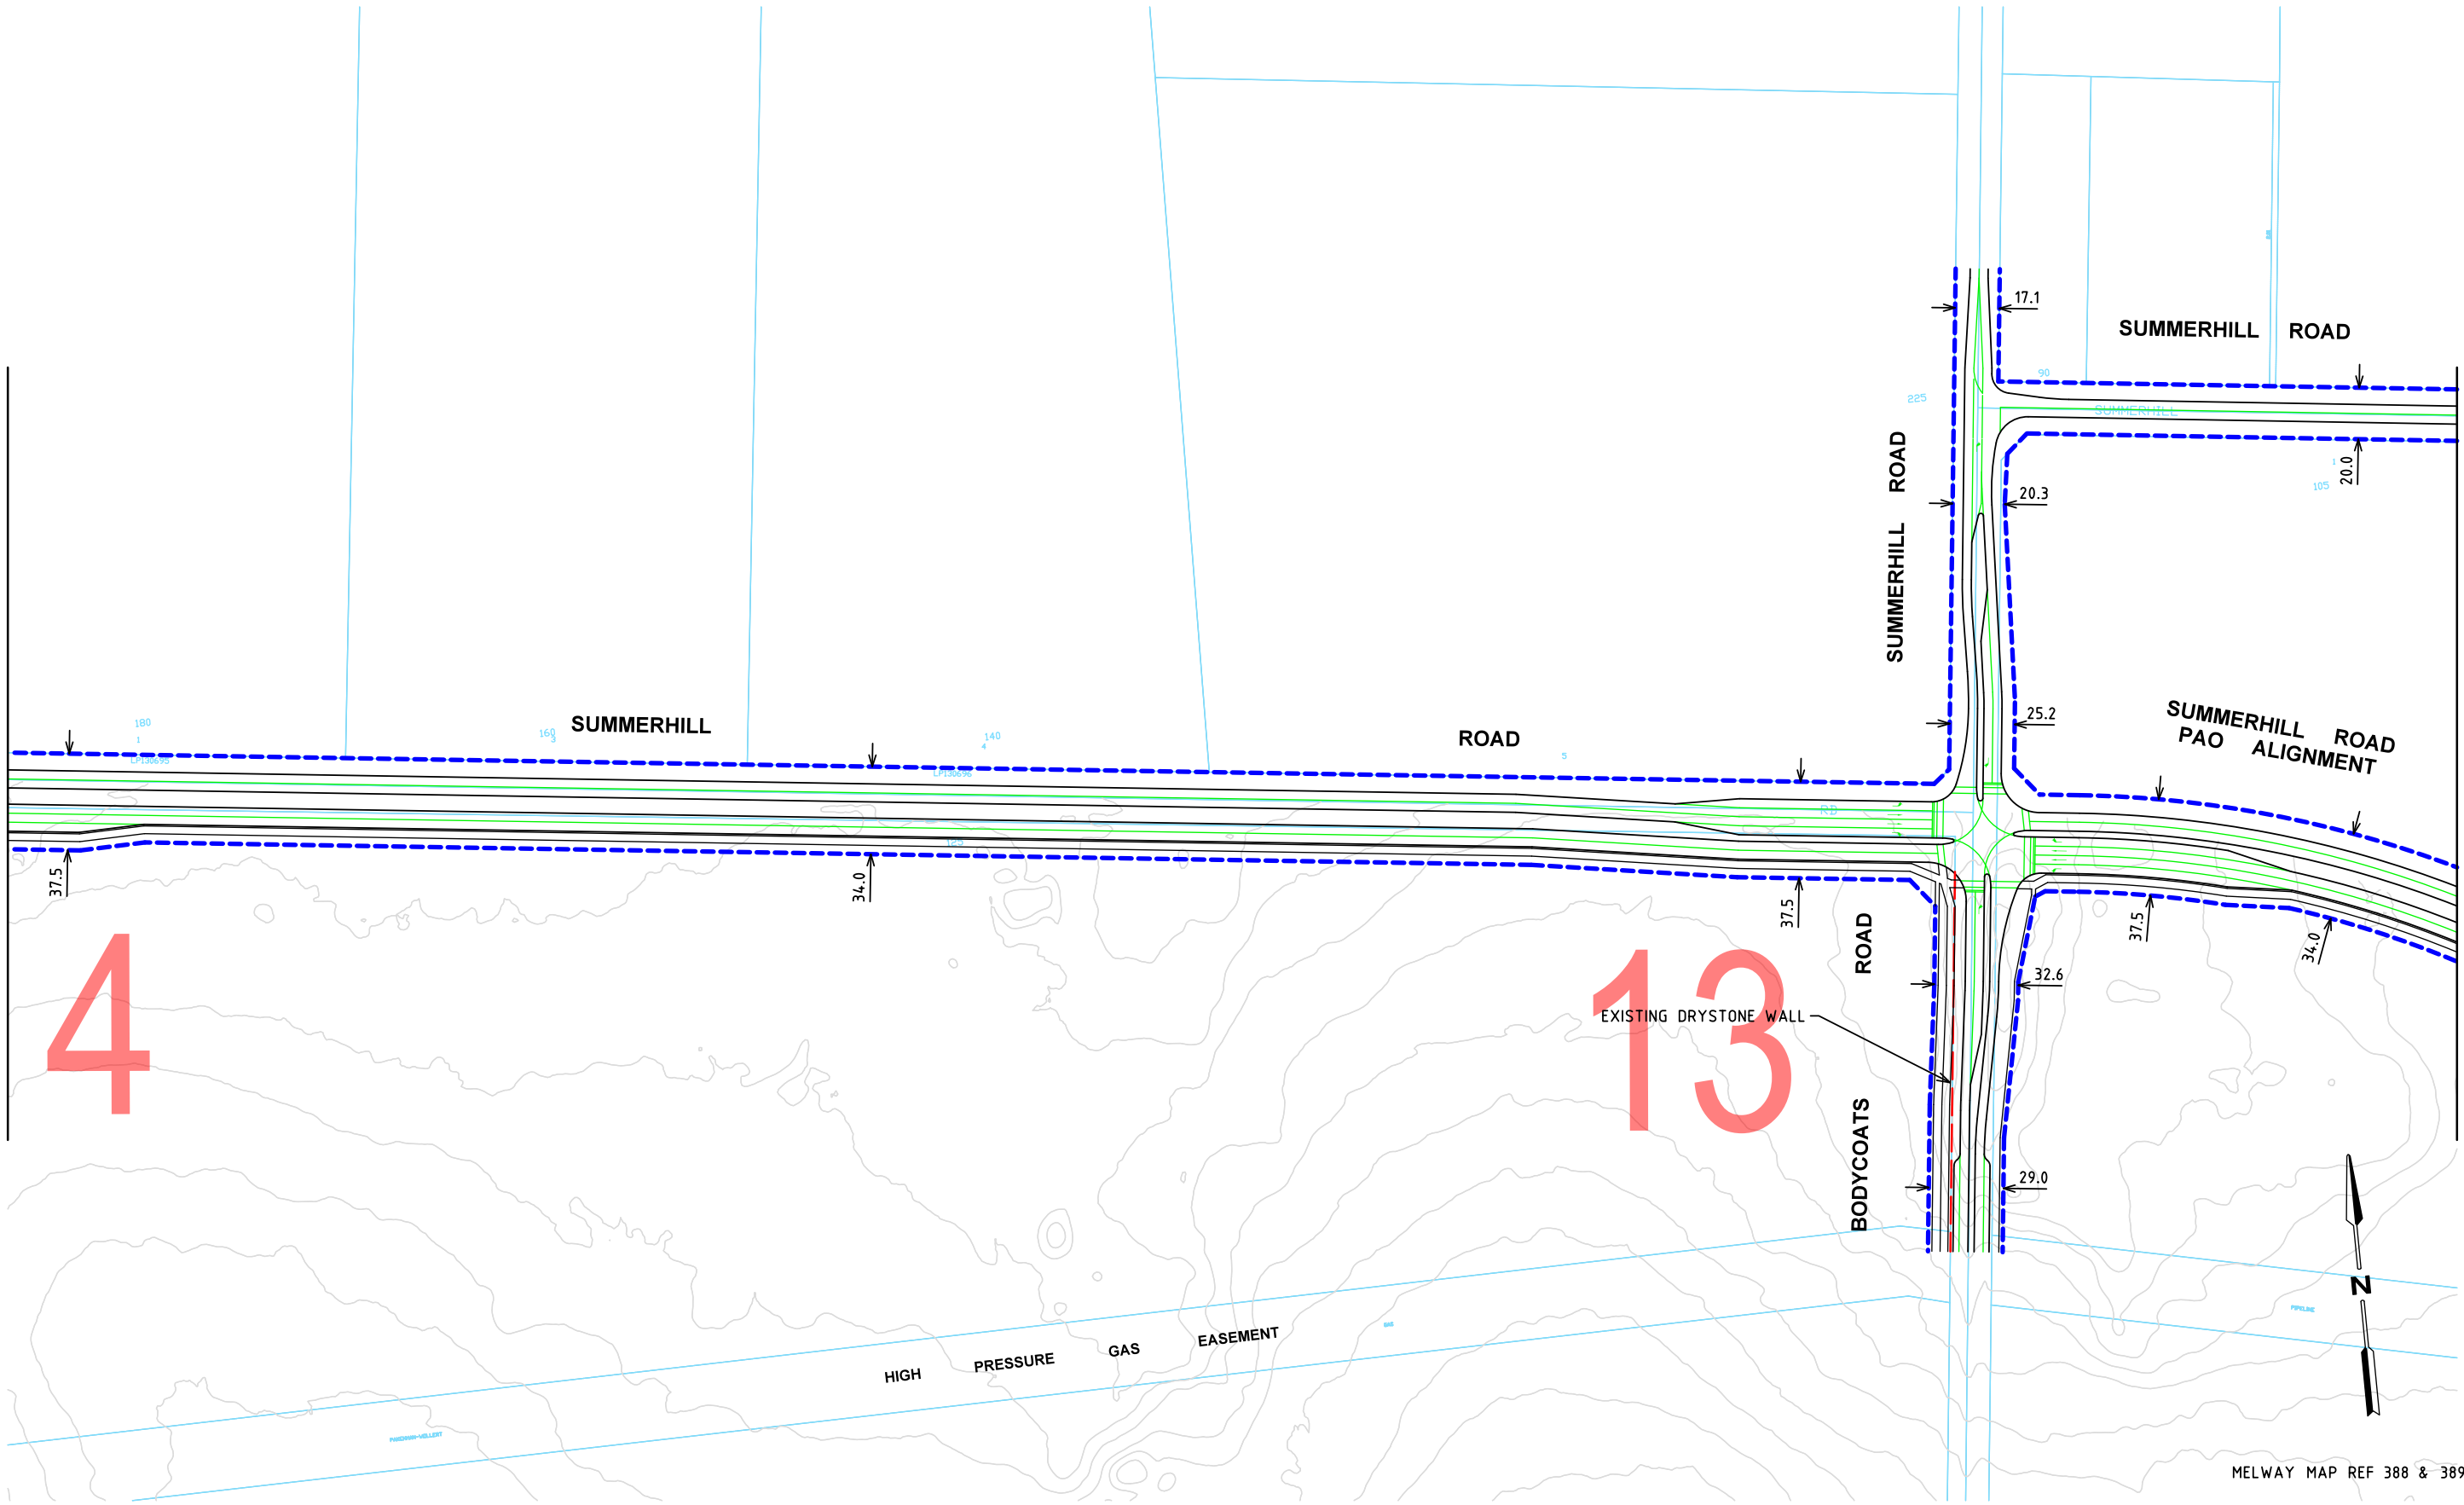

FOR CONTINUATION REFER TO CARDNO SHEET NUMBER V160221T-DG-2692

MELWAY MAP REF 388 & 389

Rev	Date	Description	Drawn	Appr.
1	21.10.2016	ISSUED FOR INFORMATION	BVH	DH

© Cardno Limited All Rights Reserved.
This document is produced by Cardno Limited solely for the benefit of and use by the client in accordance with the terms of the retainer. Cardno Limited does not and shall not assume any responsibility or liability whatsoever to any third party arising out of any use or reliance by third party on the content of this document.

0 10 20 40
1:2000 @ A3





ABN: 47 106 610 913
501 Swanston Street, Melbourne, VIC Australia 3000
Phone (+61 3) 8415 7777 Fax (+61 3) 8415 7788
Email: victoria@cardno.com.au Web: www.cardno.com.au/victoria

Drawn	B.HARWOOD
Designed	A.YIANNOUES
Checked	DAVID HO
Authorised	DAVID HO

Client	MPA
Project	WOLLERT PSP WOLLERT
Title	ULTIMATE DESIGN FUNCTIONAL LAYOUT SUMMERHILL ROAD ALIGNMENT

Status	PRELIMINARY NOT TO BE USED FOR CONSTRUCTION PURPOSES		
Date	16.03.16	Scale	1:2000
Drawing Number	V160221T-DG-2691	Size	A3
		Revision	1

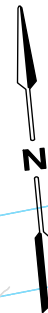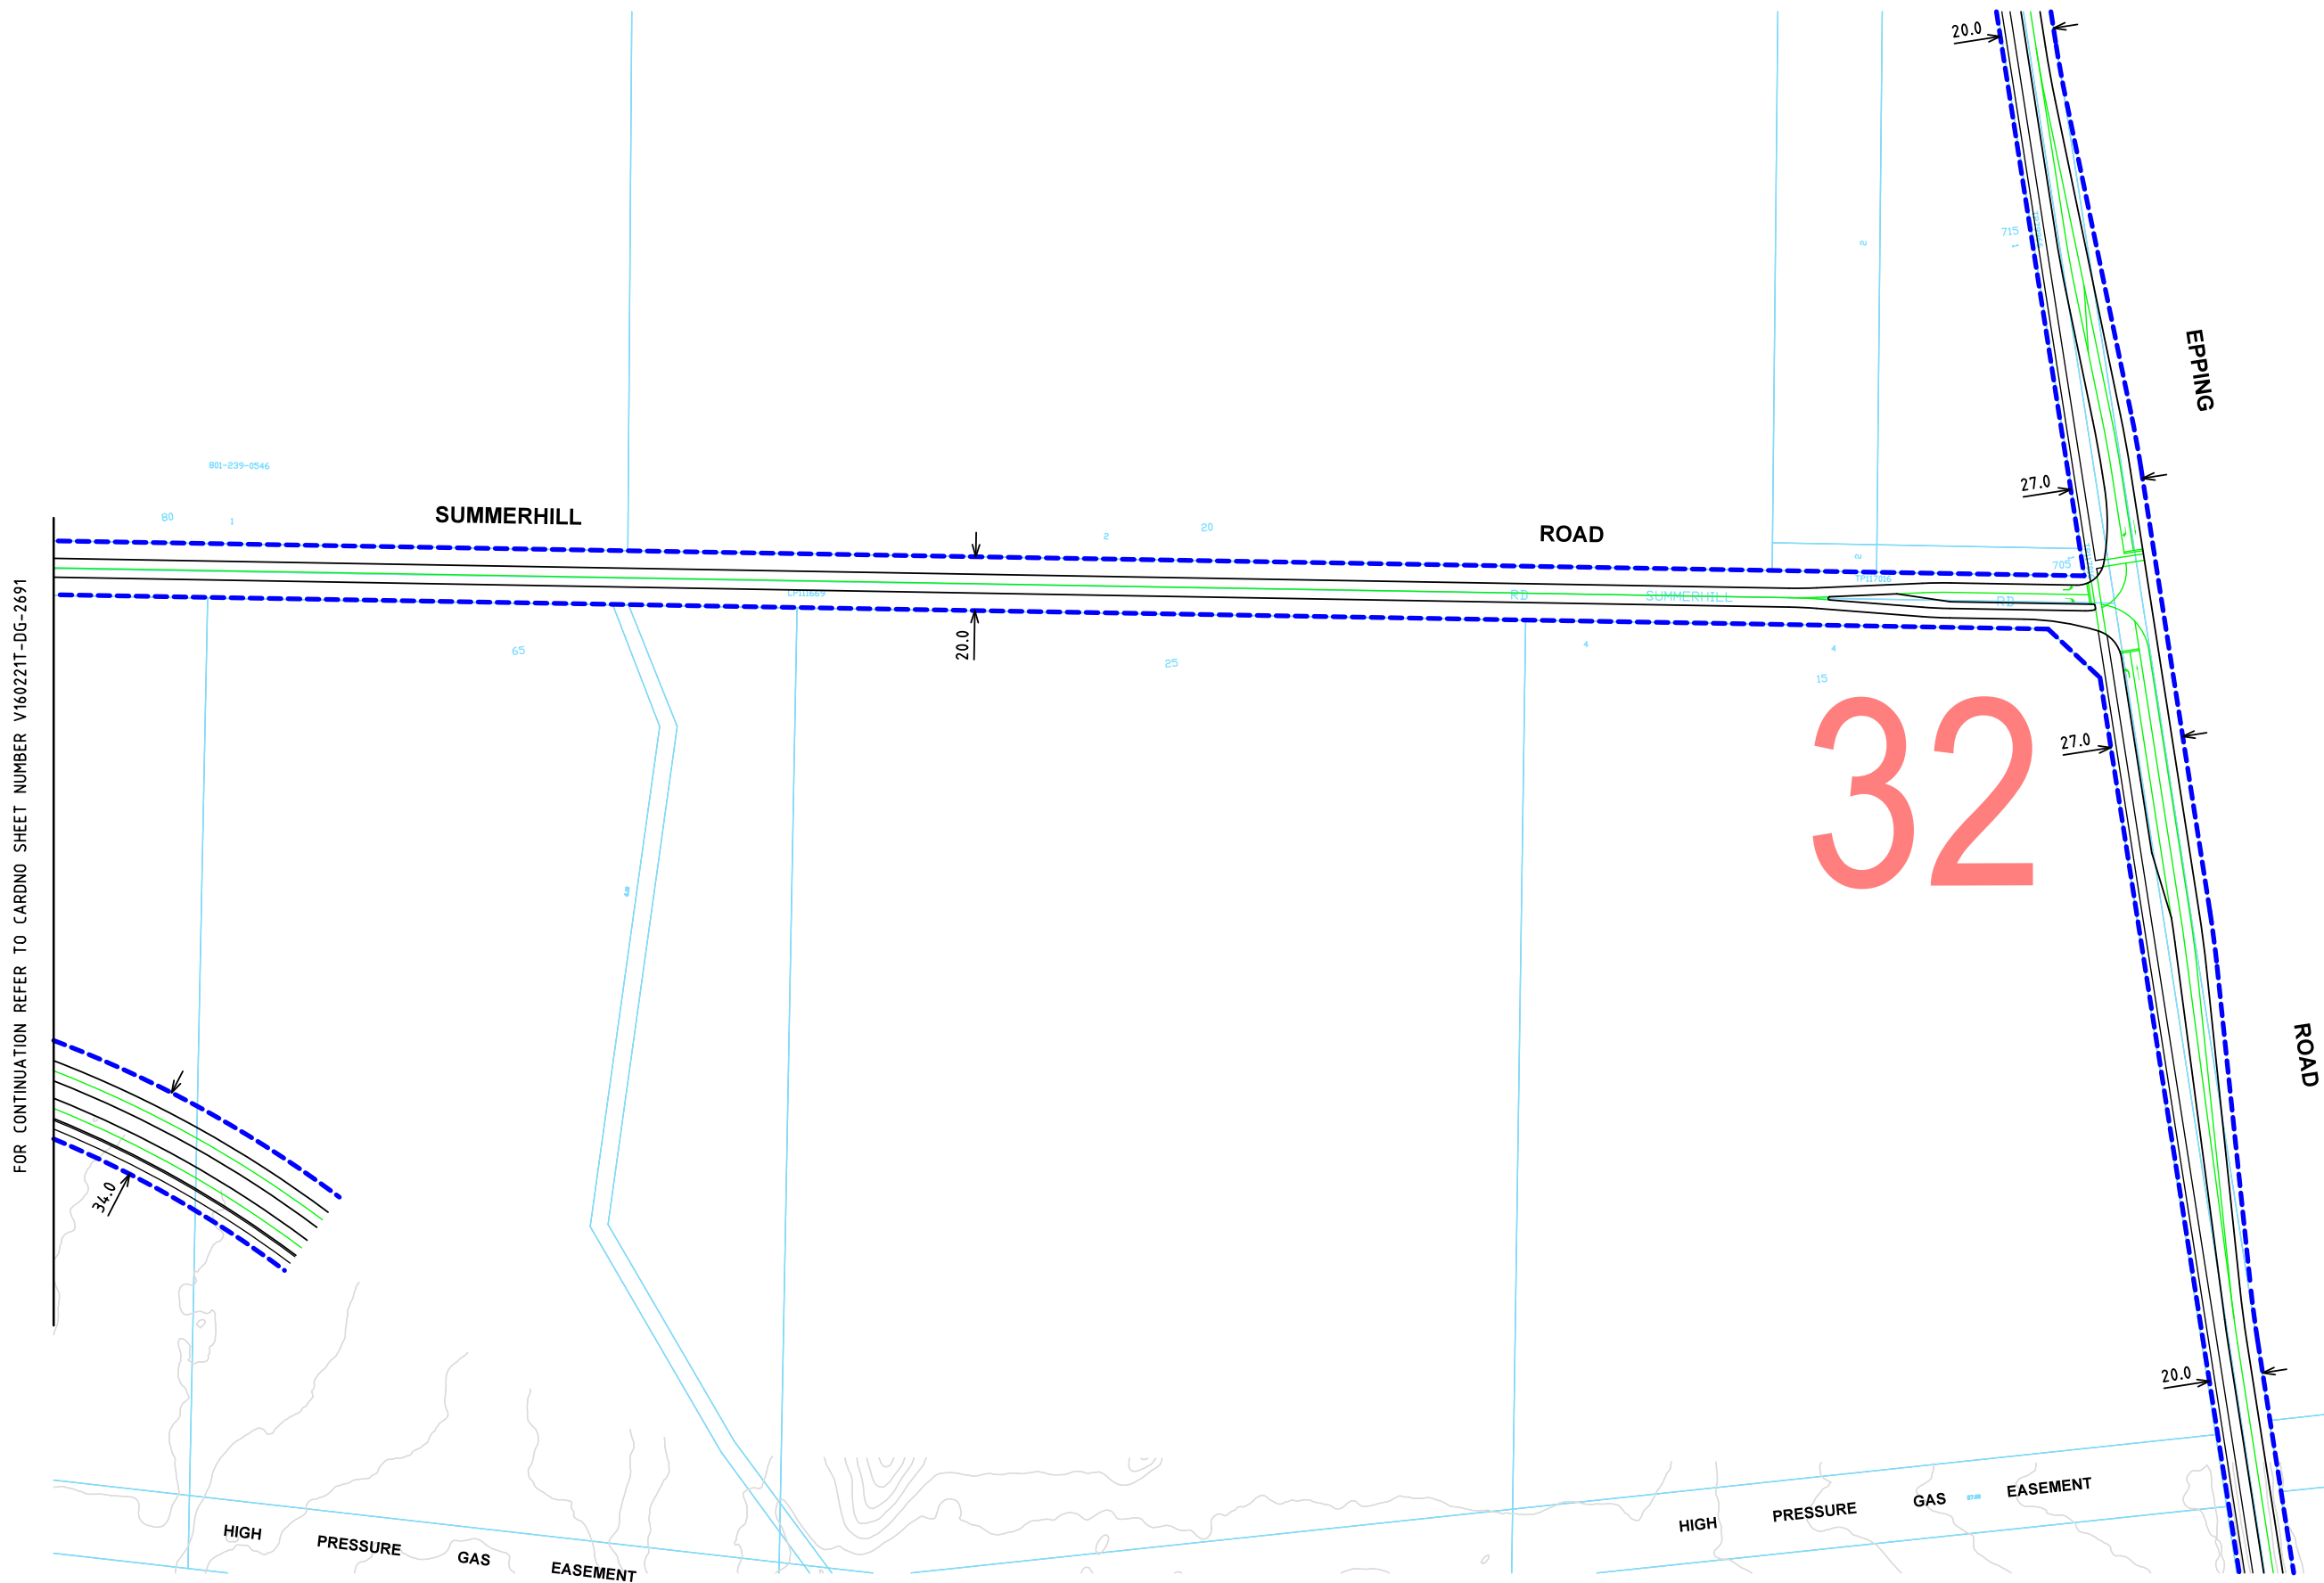

MELWAY MAP REF 389

[illegible]

BY: User:egan.cook

DATE PLOTTED: 21/10/2016 5:22:38 PM

CAD File: M:\2016\0001-0500\Wollert\PSP70_WollertTrafficDrafting\CADD\04 Drawings\01 CAD\W160221T-DG-1103.dgn


DRAWING LIST

V160221T-DG-1103	COVER SHEET
V160221T-DG-2701	CRAIGIEBURN ROAD EAST AND BOUNDARY ROAD INTERSECTION
V160221T-DG-2702	CRAIGIEBURN ROAD EAST AND KOUKOURA INTERSECTION
V160221T-DG-2703	CRAIGIEBURN ROAD EAST AND EDGARS ROAD INTERSECTION
V160221T-DG-2704	CRAIGIEBURN ROAD EAST ANDREW ROAD INTERSECTION
V160221T-DG-2705	CRAIGIEBURN ROAD EAST AND EPPING ROAD INTERSECTION
V160221T-DG-2708	EPPING ROAD INTERSECTION NORTH OF LEHMANNS ROAD
V160221T-DG-2709	EPPING ROAD SOUTH OF BOUNDARY ROAD INTERSECTION

LEGEND

	PROPOSED ROAD RESERVE BOUNDARY
	PROPOSED FUTURE RAIL
	EXISTING TITLE BOUNDARY
	EXISTING DRYSTONE WALL

WOLLERT PSP
PRE-INTERIM DESIGN

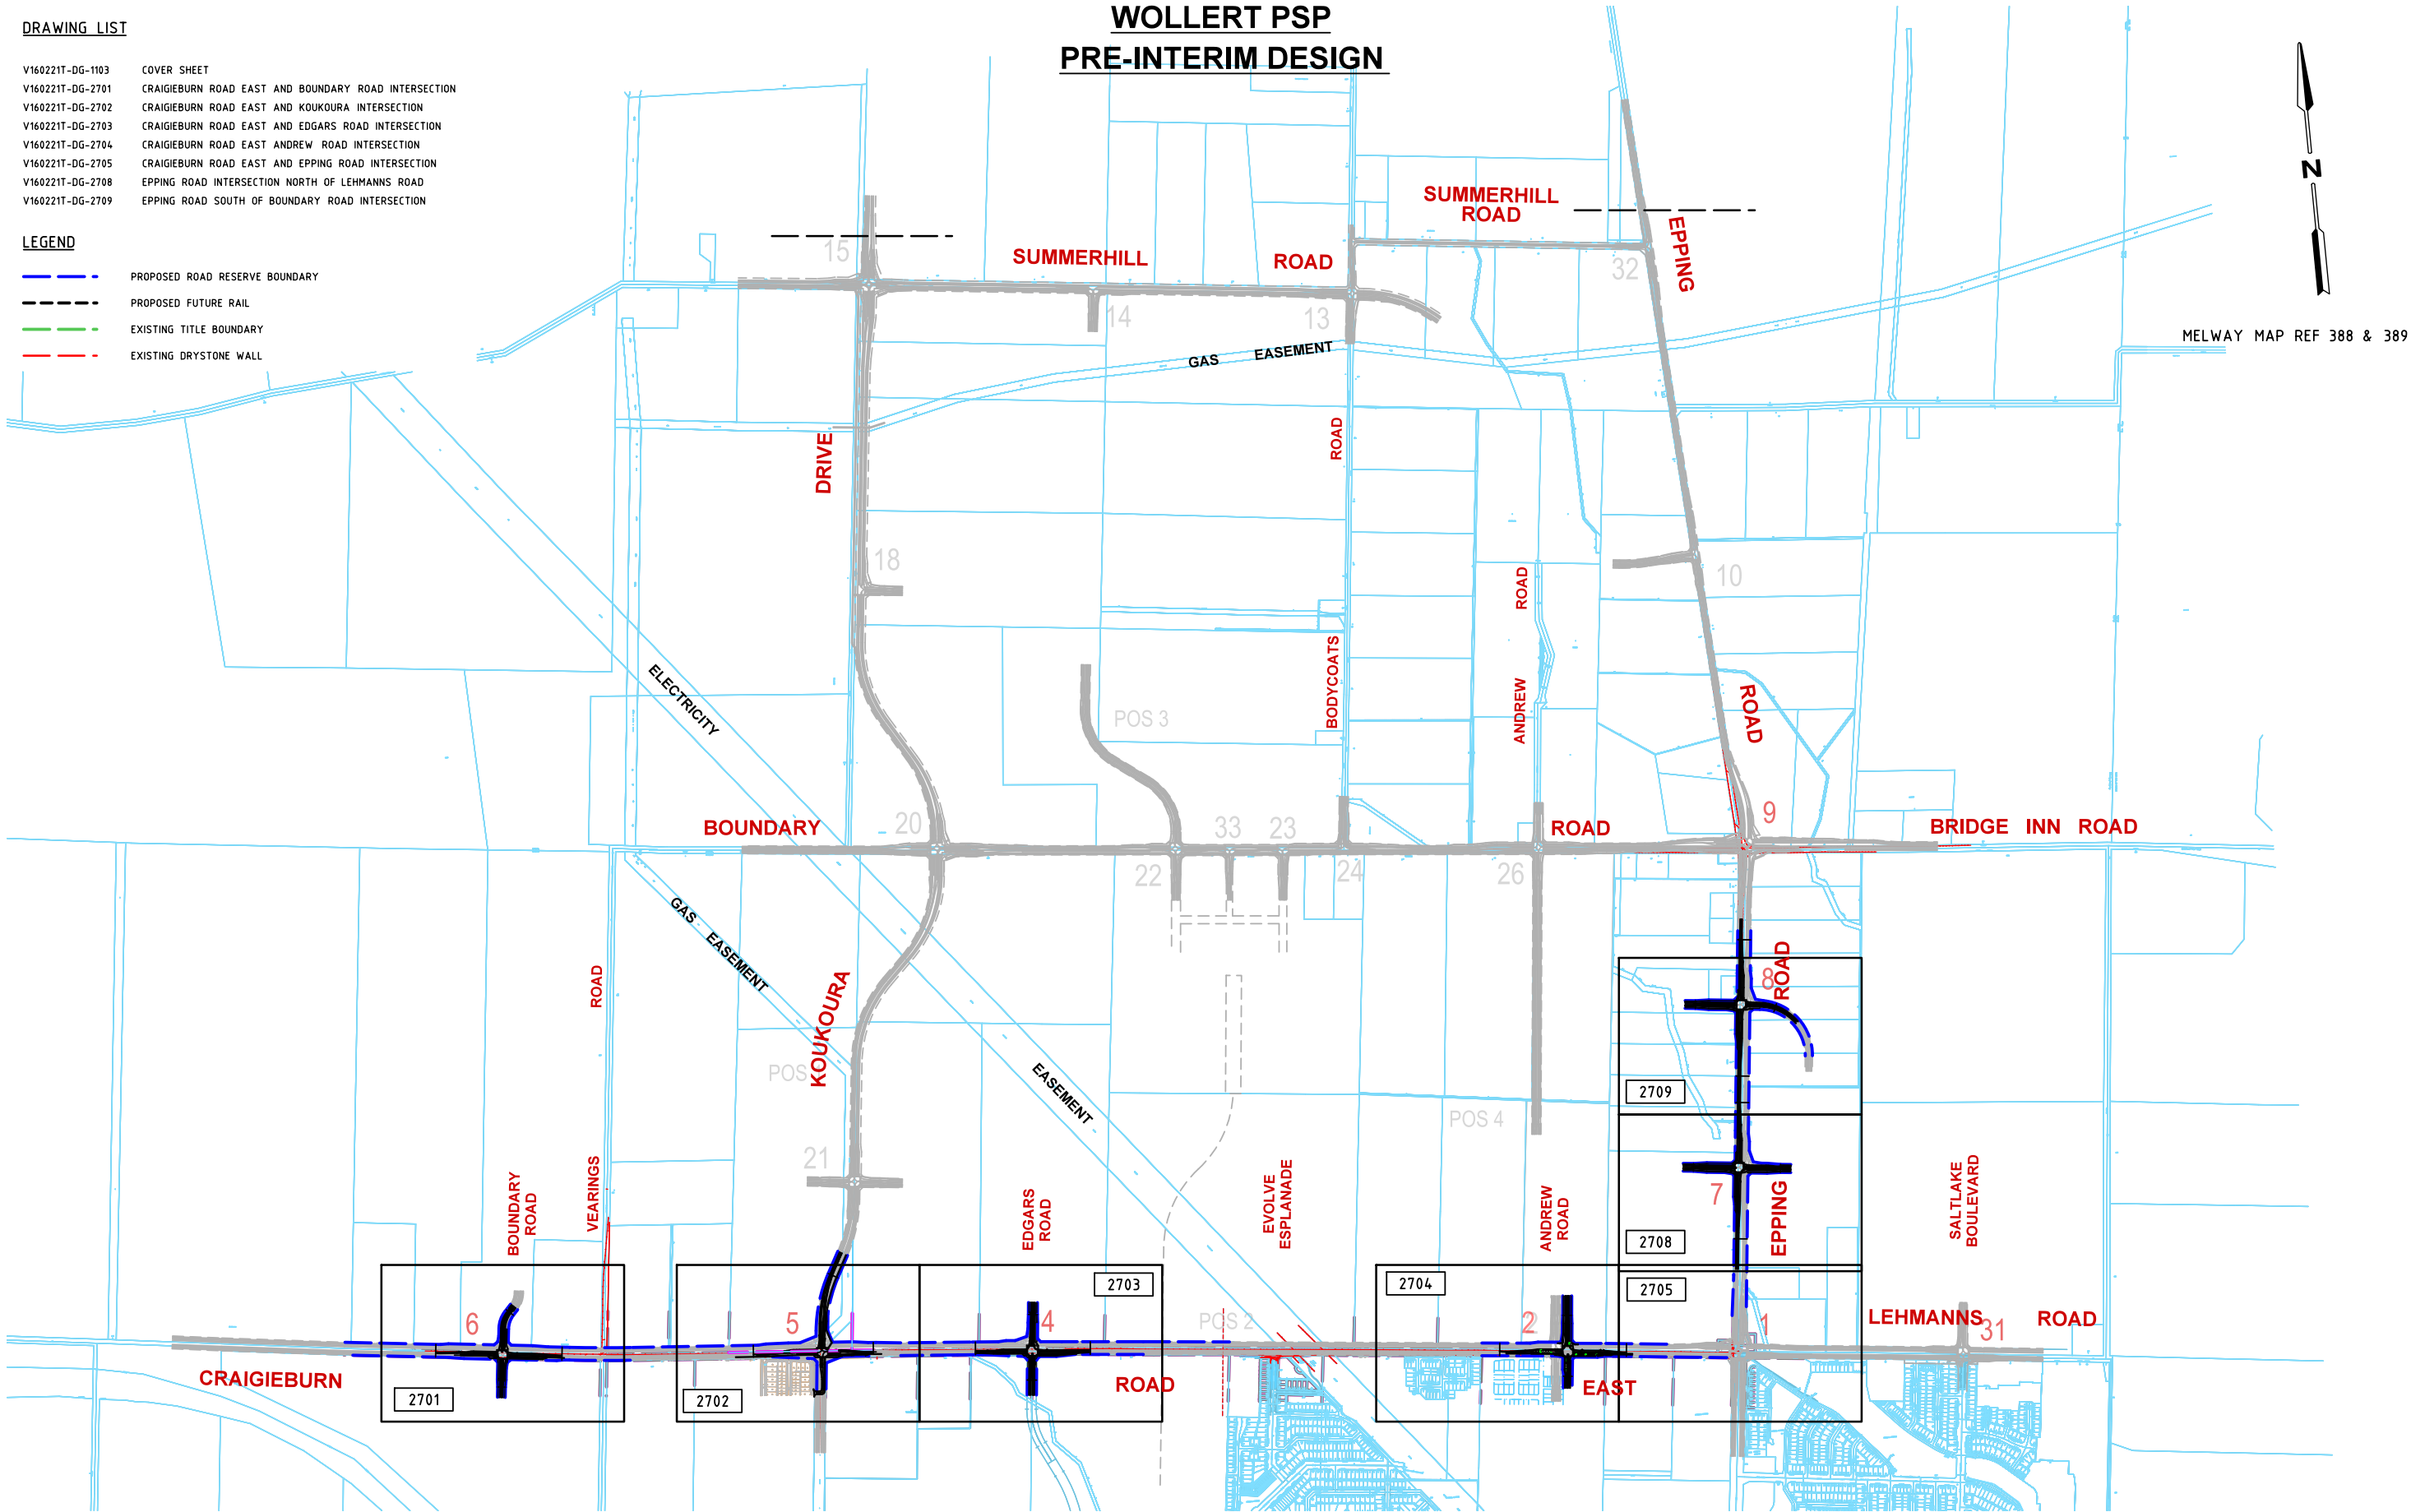

MELWAY MAP REF 388 & 389

Rev	Date	Description	Drawn	Appr.
3	20.04.2016	COMMENTS ADDED	BVH	DH
2	22.03.2016	ISSUE FOR COMMENTS	BVH	DH
1	11.03.2016	ISSUED FOR INFORMATION	BVH	DH

© Cardno Limited All Rights Reserved.
This document is produced by Cardno Limited solely for the benefit of and use by the client in accordance with the terms of the retainer. Cardno Limited does not and shall not assume any responsibility or liability whatsoever to any third party arising out of any use or reliance by third party on the content of this document.

0 100 200 400
1:20000 @ A3

WARNING
BEWARE OF UNDERGROUND SERVICES
THE LOCATIONS OF UNDERGROUND SERVICES SHOWN ARE APPROXIMATE ONLY AND THEIR EXACT POSITION SHOULD BE PROVIDED ON SITE.




ABN: 47 106 610 913
501 Swanston Street, Melbourne, VIC Australia 3000
Phone (+61 3) 8415 7777 Fax (+61 3) 8415 7788
Email: victoria@cardno.com.au Web: www.cardno.com.au/victoria

Drawn	B.HARWOOD
Designed	B.HARWOOD
Checked	DAVID HO
Authorised	DAVID HO

Client	MPA
Project	WOLLERT PSP WOLLERT
Title	PRE INTERIM DESIGN FUNCTIONAL LAYOUT OVERVIEW - LOCALITY PLAN

Status	PRELIMINARY NOT TO BE USED FOR CONSTRUCTION PURPOSES		
Date	16.03.16	Scale	1:20000
Drawing Number	V160221T-DG-1103	Size	A3
		Revision	3

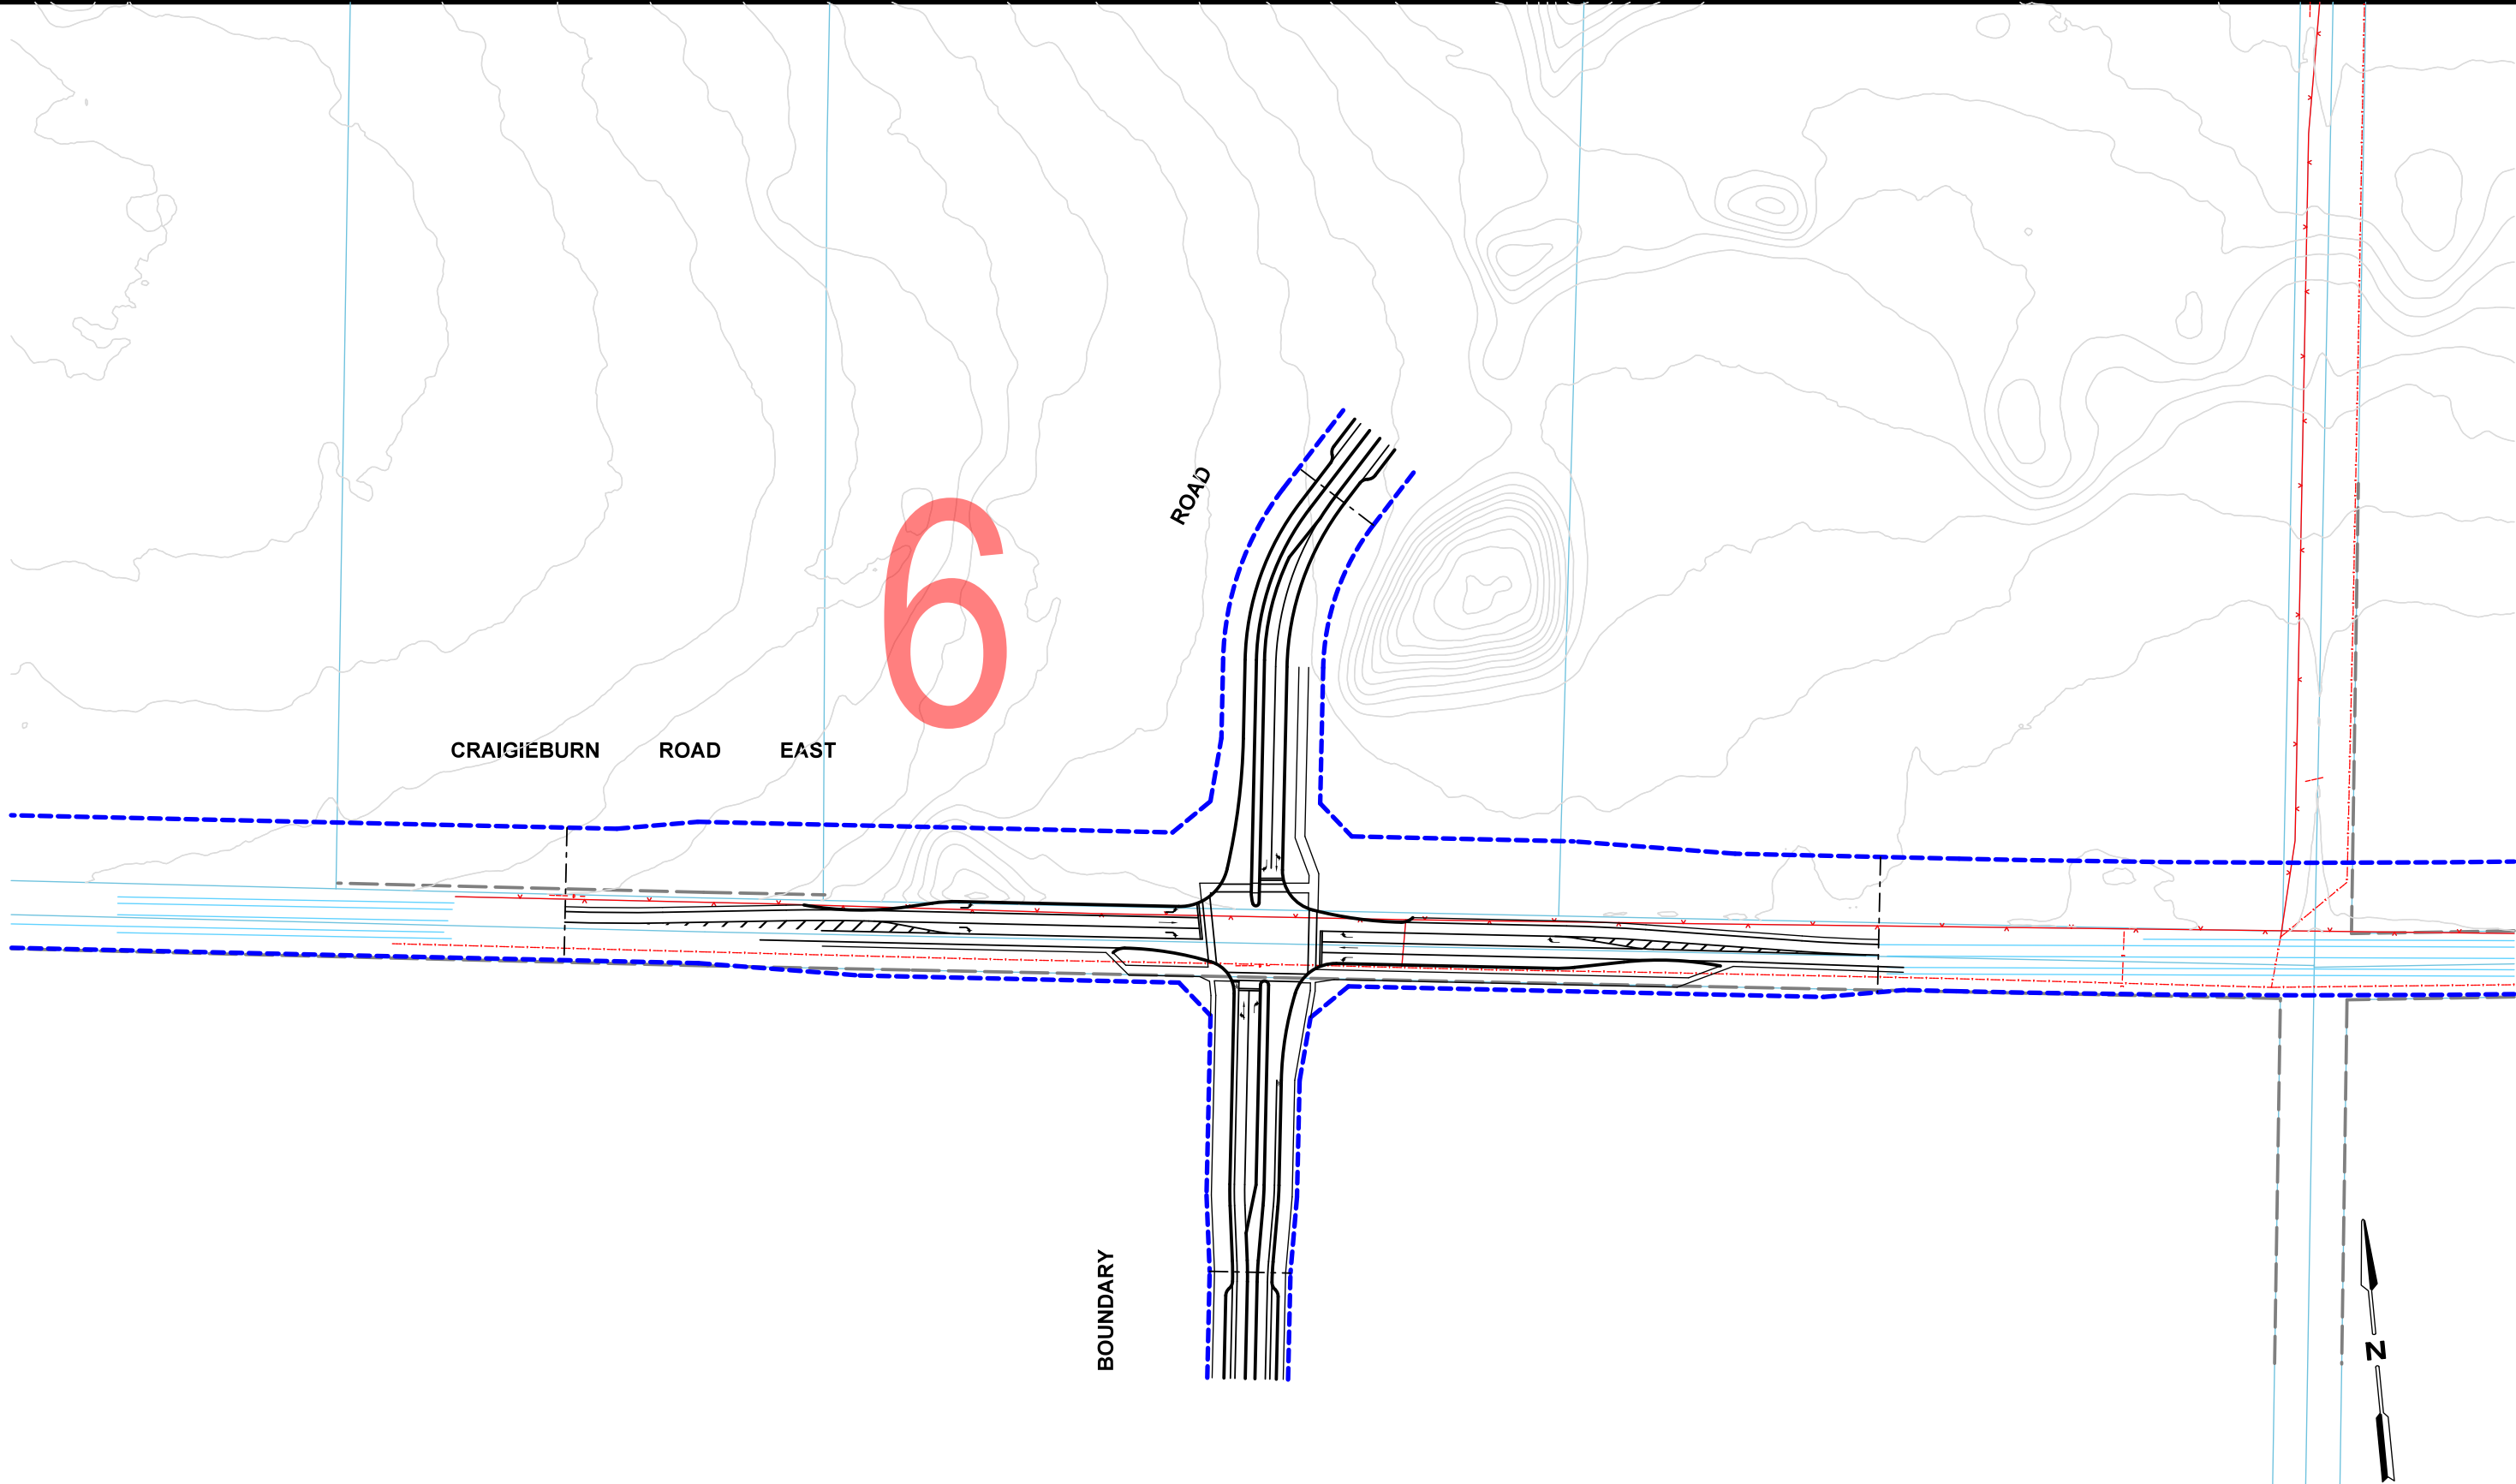

MELWAY MAP REF 388

FOR DISCUSSION ONLY

Rev	Date	Description	Drawn	Appr.
3	20.04.2016	COMMENTS ADDED	BVH	DH
2	11.04.2016	ISSUE FOR COMMENTS	BVH	DH
1	15.03.2016	ISSUED FOR INFORMATION	BVH	DH

© Cardno Limited All Rights Reserved.
This document is produced by Cardno Limited solely for the benefit of and use by the client in accordance with the terms of the retainer. Cardno Limited does not and shall not assume any responsibility or liability whatsoever to any third party arising out of any use or reliance by third party on the content of this document.

0 10 20 40
1:2000 @ A3

WARNING
BEWARE OF UNDERGROUND SERVICES
THE LOCATIONS OF UNDERGROUND SERVICES SHOWN ARE APPROXIMATE ONLY AND THEIR EXACT POSITION SHOULD BE PROVEN ON SITE.

**Cardno**
Shaping the Future


ABN: 47 106 610 913
501 Swanston Street, Melbourne, VIC Australia 3000
Phone (+61 3) 8415 7777 Fax (+61 3) 8415 7788
Email: victoria@cardno.com.au Web: www.cardno.com.au/victoria

Drawn	B.HARWOOD
Designed	B.HARWOOD
Checked	DAVID HO
Authorised	DAVID HO

Client	MPA
Project	WOLLERT PSP WOLLERT
Title	PRE INTERIM DESIGN FUNCTIONAL LAYOUT CRAIGIEBURN ROAD AND BOUNDARY ROAD

Status	PRELIMINARY NOT TO BE USED FOR CONSTRUCTION PURPOSES		
Date	15.03.16	Scale	1:2000
Drawing Number	V160221T-DG-2701	Size	A3
		Revision	3

CAD File: W:\2016\0001-0500\160221T_PSP70_Wollert\Traffic\Drafting\CADD\04 Drawings\01 CAD\160221T-DG-2702.dgn
DATE PLOTTED: 21/10/2016 11:13:31 AM
BY: egan.cook

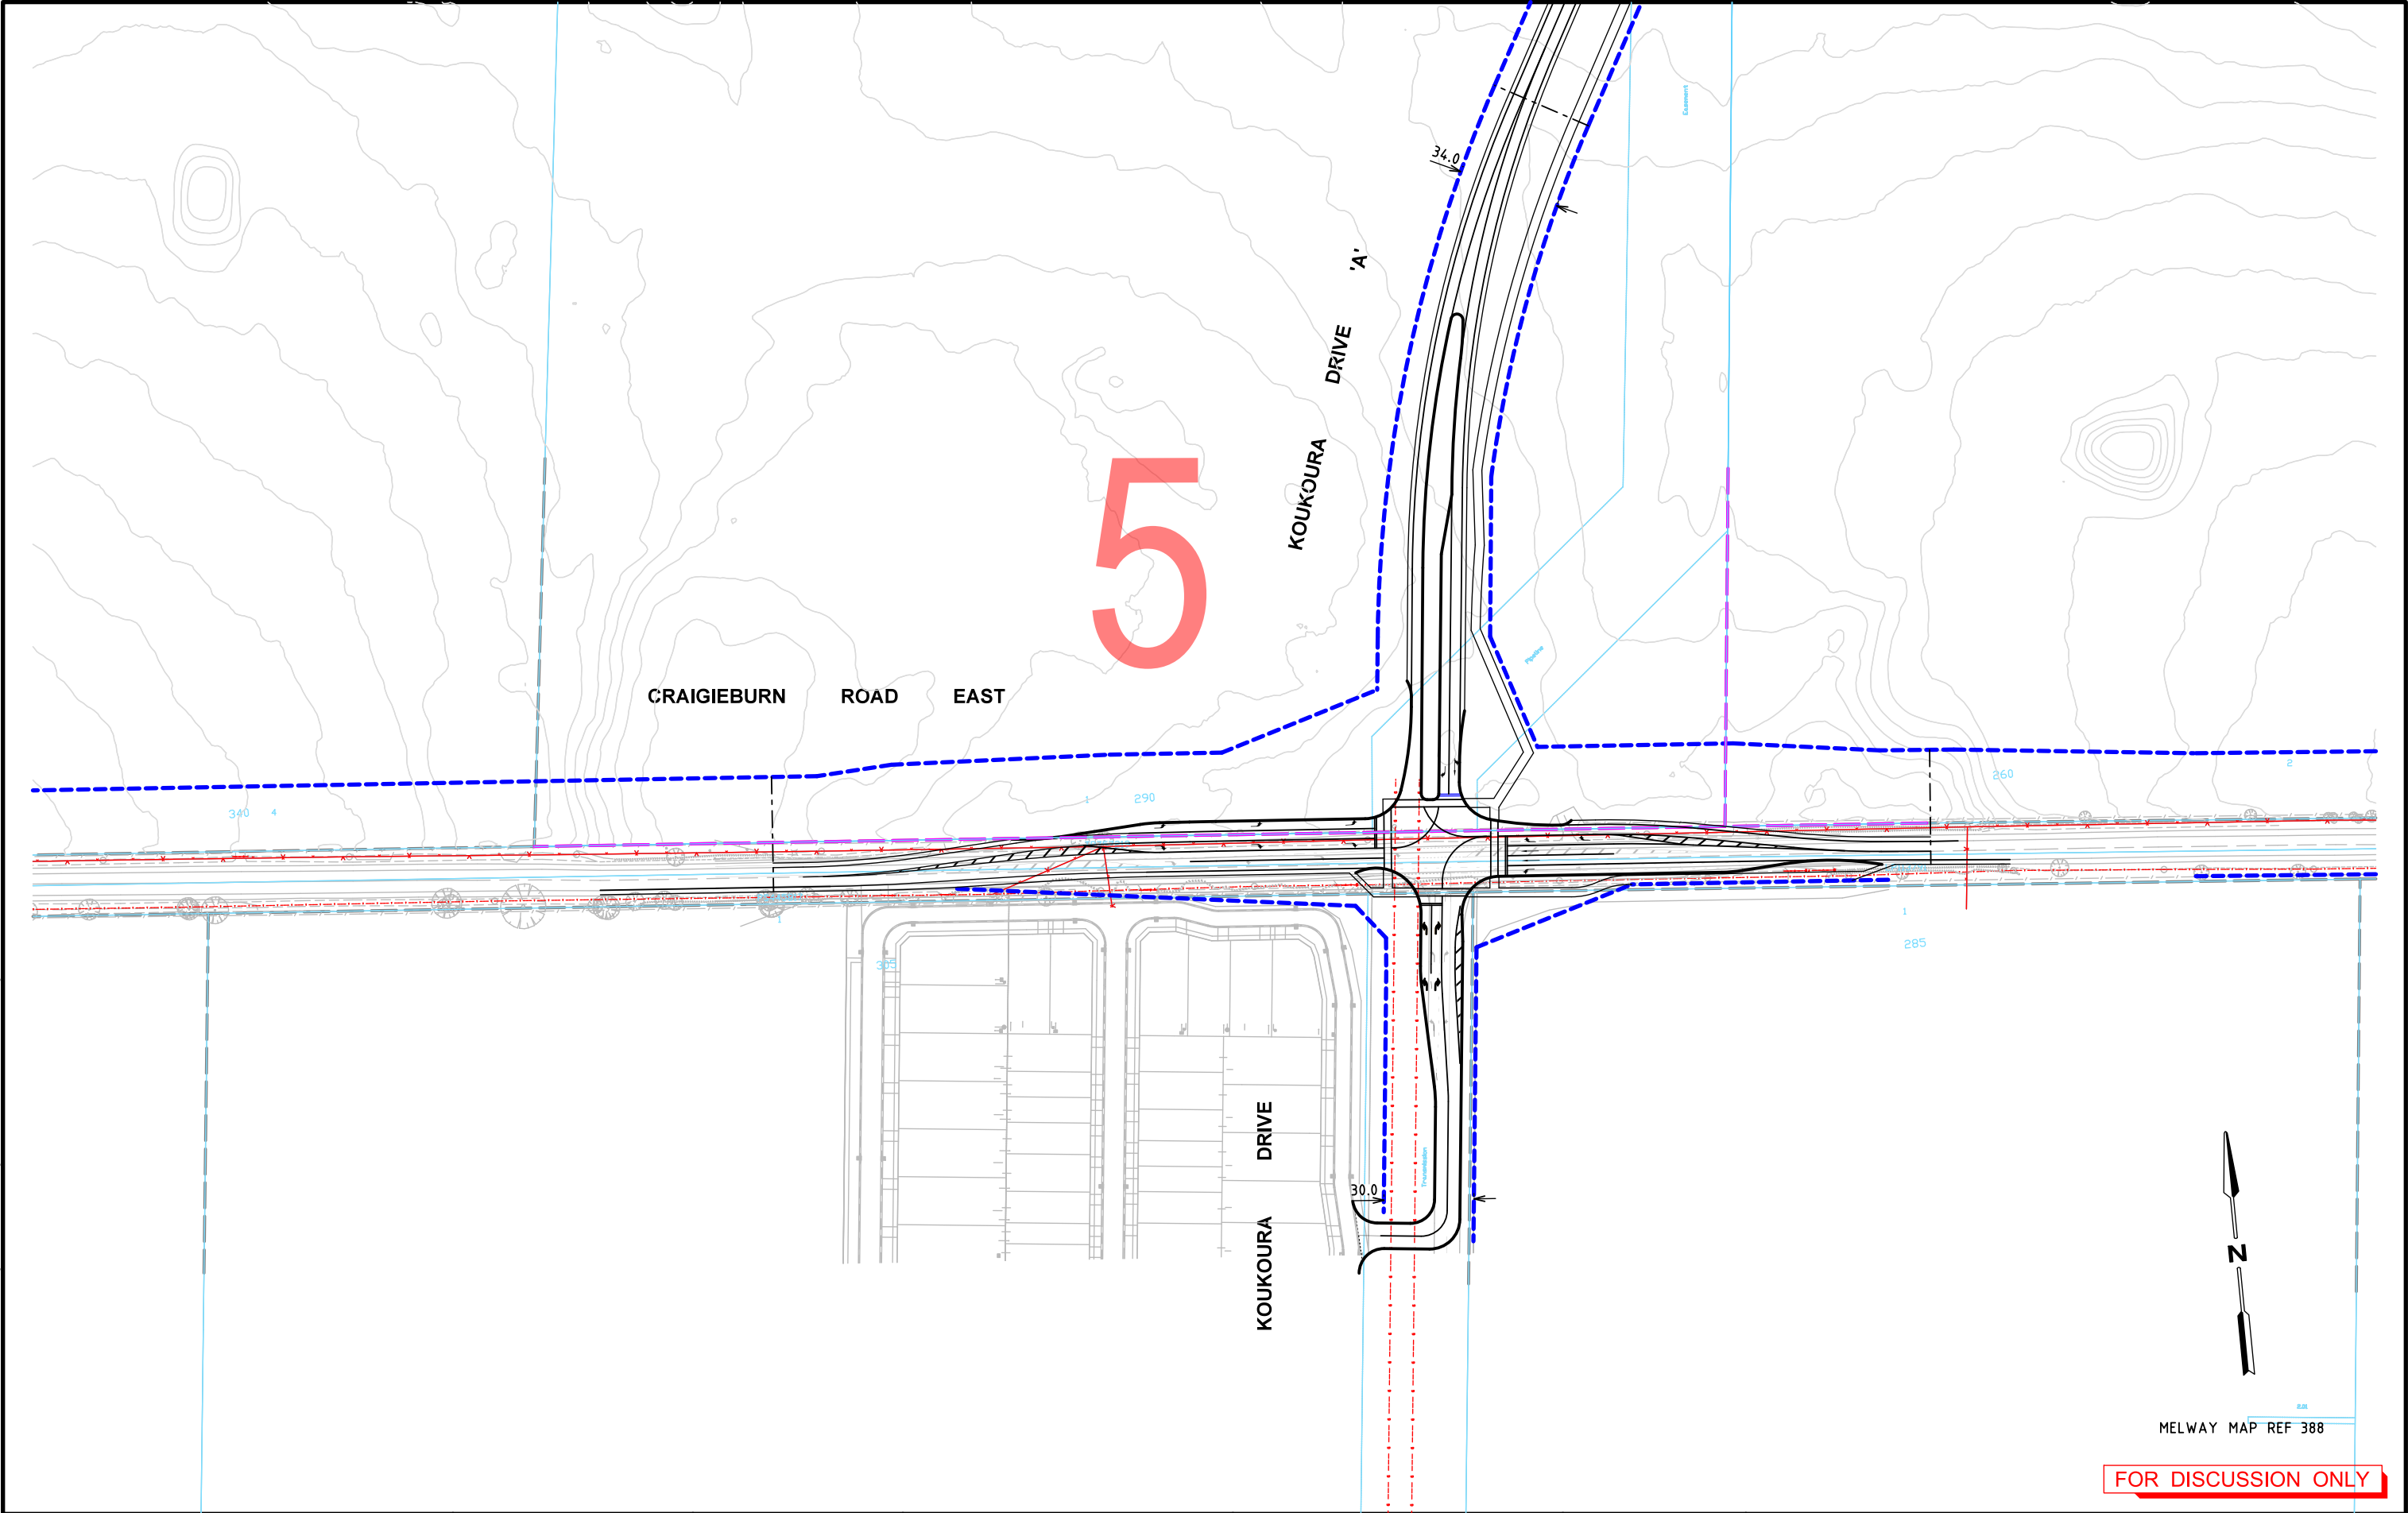

Rev	Date	Description	Drawn	Appr.
2	20.04.2016	COMMENTS ADDED	BVH	DH
1	15.03.2016	ISSUED FOR INFORMATION	BVH	DH

© Cardno Limited All Rights Reserved.
This document is produced by Cardno Limited solely for the benefit of and use by the client in accordance with the terms of the retainer. Cardno Limited does not and shall not assume any responsibility or liability whatsoever to any third party arising out of any use or reliance by third party on the content of this document.


0 10 20 40
1:2000 @ A3
WARNING
BEWARE OF UNDERGROUND SERVICES
THE LOCATIONS OF UNDERGROUND SERVICES SHOWN ARE APPROXIMATE ONLY AND THEIR EXACT POSITION SHOULD BE PROVEN ON SITE.



Drawn	B.HARWOOD
Designed	B.HARWOOD
Checked	DAVID HO
Authorised	DAVID HO

Client	MPA
Project	WOLLERT PSP WOLLERT
Title	PRE INTERIM DESIGN FUNCTIONAL LAYOUT CRAIGIEBURN ROAD AND KOUKOURA DRIVE

Status	PRELIMINARY NOT TO BE USED FOR CONSTRUCTION PURPOSES		
Date	15.03.16	Scale	1:2000
Drawing Number	V160221T-DG-2702		
Size	A3	Revision	2

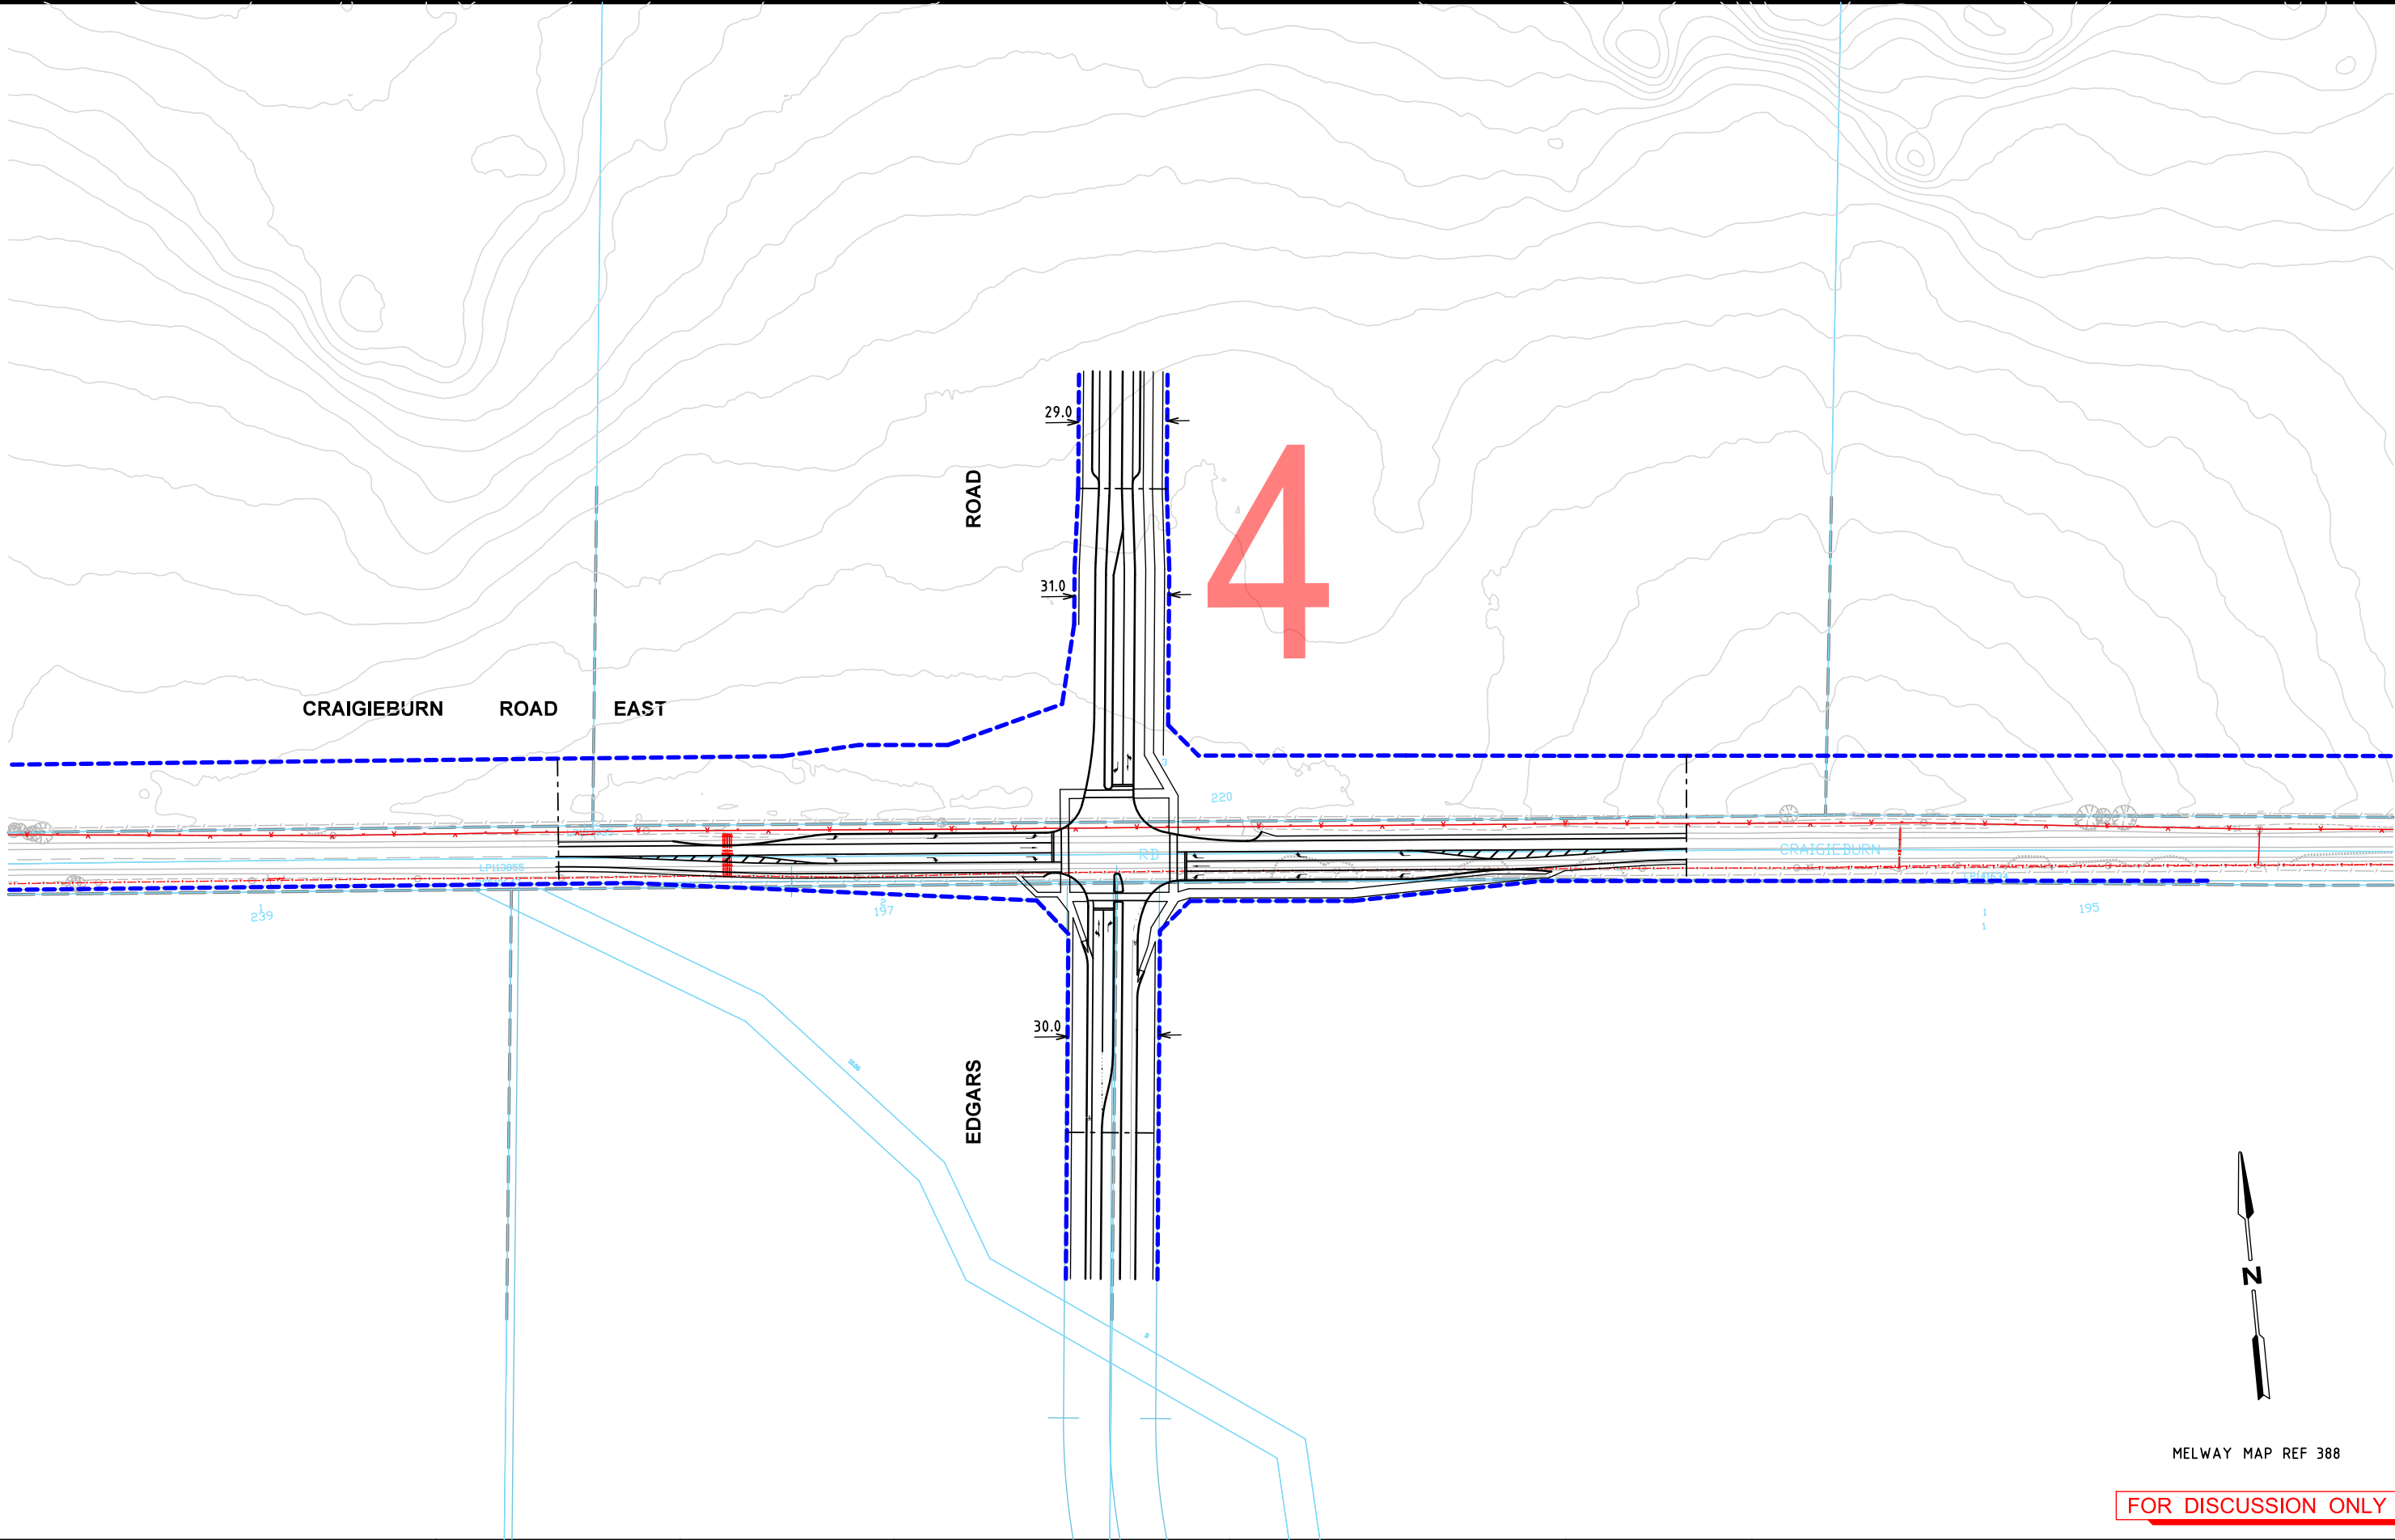

FOR DISCUSSION ONLY

Rev	Date	Description	Drawn	Appr.
3	20.04.2016	COMMENTS ADDED	BVH	DH
2	11.04.2016	ISSUE FOR COMMENTS	BVH	DH
1	15.03.2016	ISSUED FOR INFORMATION	BVH	DH

© Cardno Limited All Rights Reserved.
This document is produced by Cardno Limited solely for the benefit of and use by the client in accordance with the terms of the retainer. Cardno Limited does not and shall not assume any responsibility or liability whatsoever to any third party arising out of any use or reliance by third party on the content of this document.

0 10 20 40
1:2000 @ A3


WARNING
BEWARE OF UNDERGROUND SERVICES
THE LOCATIONS OF UNDERGROUND SERVICES SHOWN ARE APPROXIMATE ONLY AND THEIR EXACT POSITION SHOULD BE PROVEN ON SITE.

 **Cardno**
Shaping the Future
ABN: 47 106 610 913
501 Swanston Street, Melbourne, VIC Australia 3000
Phone (+61 3) 8415 7777 Fax (+61 3) 8415 7788
Email: victoria@cardno.com.au Web: www.cardno.com.au/victoria

Drawn	B.HARWOOD
Designed	B.HARWOOD
Checked	DAVID HO
Authorised	DAVID HO

Client	MPA
Project	WOLLERT PSP WOLLERT
Title	PRE INTERIM DESIGN FUNCTIONAL LAYOUT CRAIGIEBURN ROAD AND EDGARS ROAD

Status	PRELIMINARY NOT TO BE USED FOR CONSTRUCTION PURPOSES		
Date	02.03.16	Scale	1:2000
Drawing Number	V160221T-DG-2703	Size	A3
		Revision	3

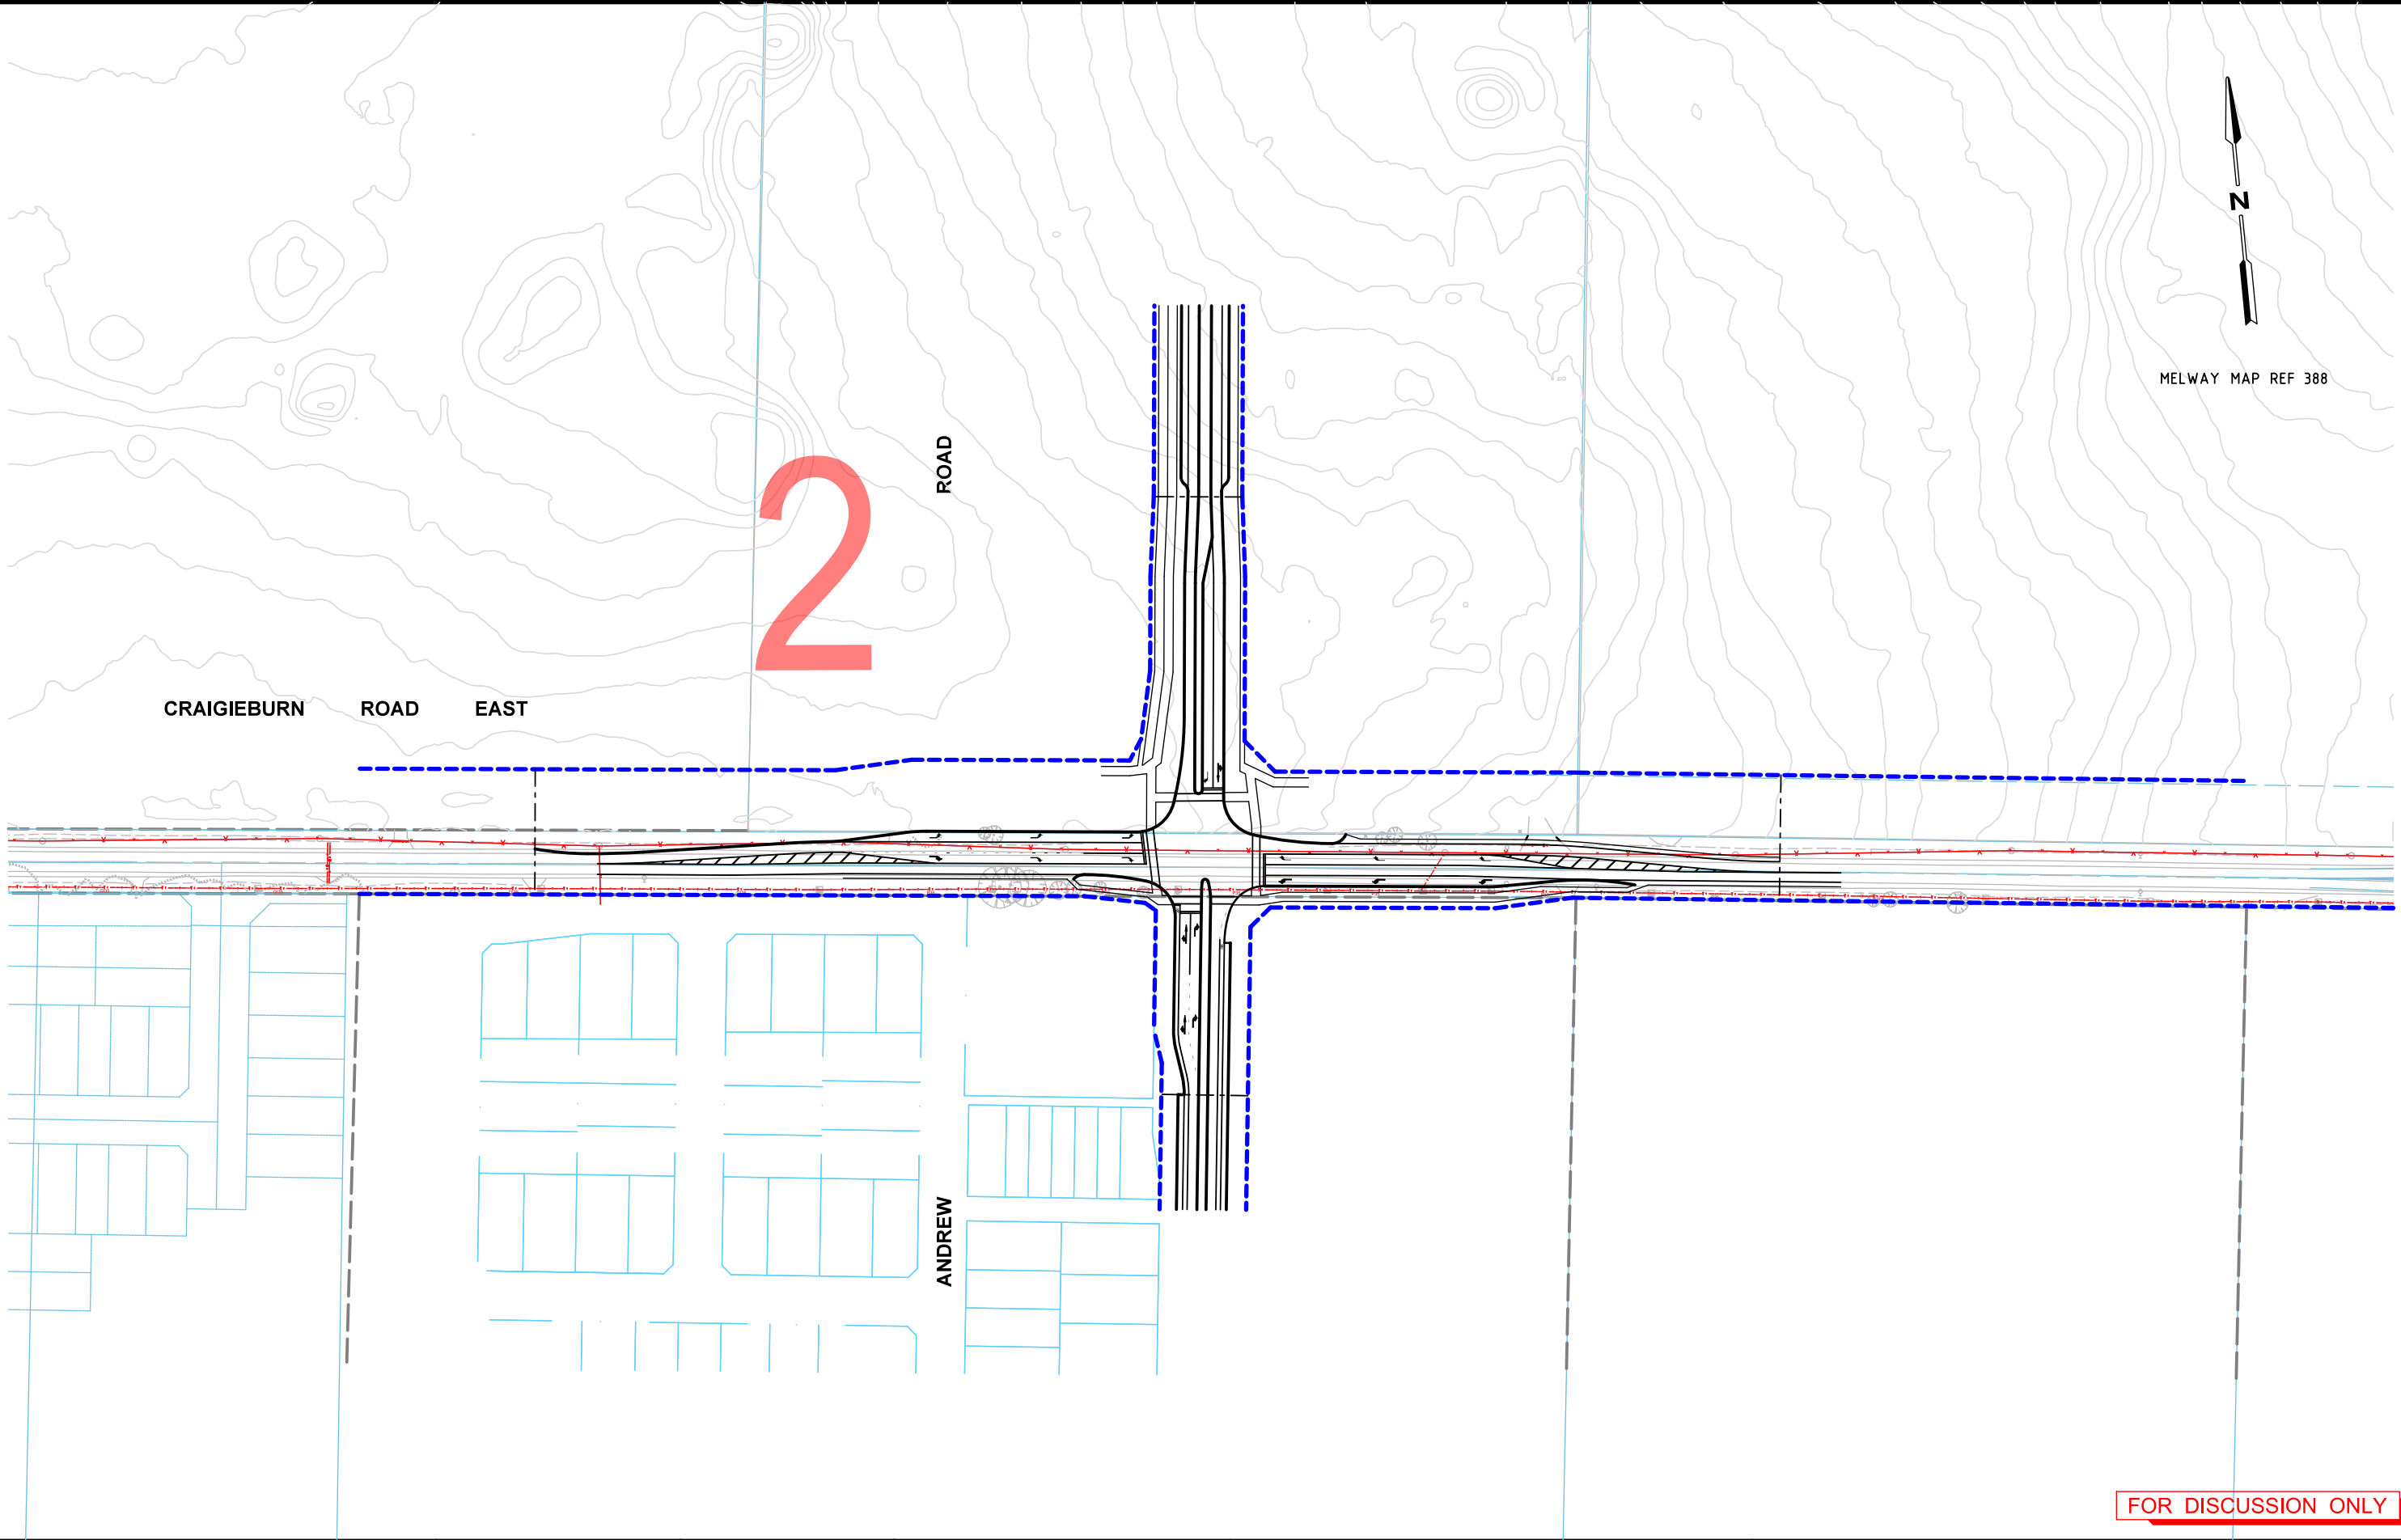

Rev	Date	Description	Drawn	Appr.
3	20.04.2016	COMMENTS ADDED	BVH	DH
2	11.04.2016	ISSUE FOR COMMENTS	BVH	DH
1	15.03.2016	ISSUED FOR INFORMATION	BVH	DH

© Cardno Limited All Rights Reserved.
This document is produced by Cardno Limited solely for the benefit of and use by the client in accordance with the terms of the retainer. Cardno Limited does not and shall not assume any responsibility or liability whatsoever to any third party arising out of any use or reliance by third party on the content of this document.

0102040

1:2000 @ A3

WARNING

BEWARE OF UNDERGROUND SERVICES

THE LOCATIONS OF UNDERGROUND SERVICES SHOWN ARE APPROXIMATE ONLY AND THEIR EXACT POSITION SHOULD BE PROVEN ON SITE.





Cardno
Shaping the Future

ABN: 47 106 610 913

501 Swanston Street, Melbourne, VIC Australia 3000


Phone (+61 3) 8415 7777 Fax (+61 3) 8415 7788

Email: victoria@cardno.com.au Web: www.cardno.com.au/victoria

Drawn	B.HARWOOD
Designed	B.HARWOOD
Checked	DAVID HO
Authorised	DAVID HO

Client	MPA
Project	WOLLERT PSP WOLLERT
Title	PRE INTERIM DESIGN FUNCTIONAL LAYOUT CRAIGIEBURN ROAD AND ANDREWS ROAD

Status	PRELIMINARY NOT TO BE USED FOR CONSTRUCTION PURPOSES		
Date	15.03.16	Scale	1:2000
Drawing Number	V160221T-DG-2704	Size	A3
		Revision	3

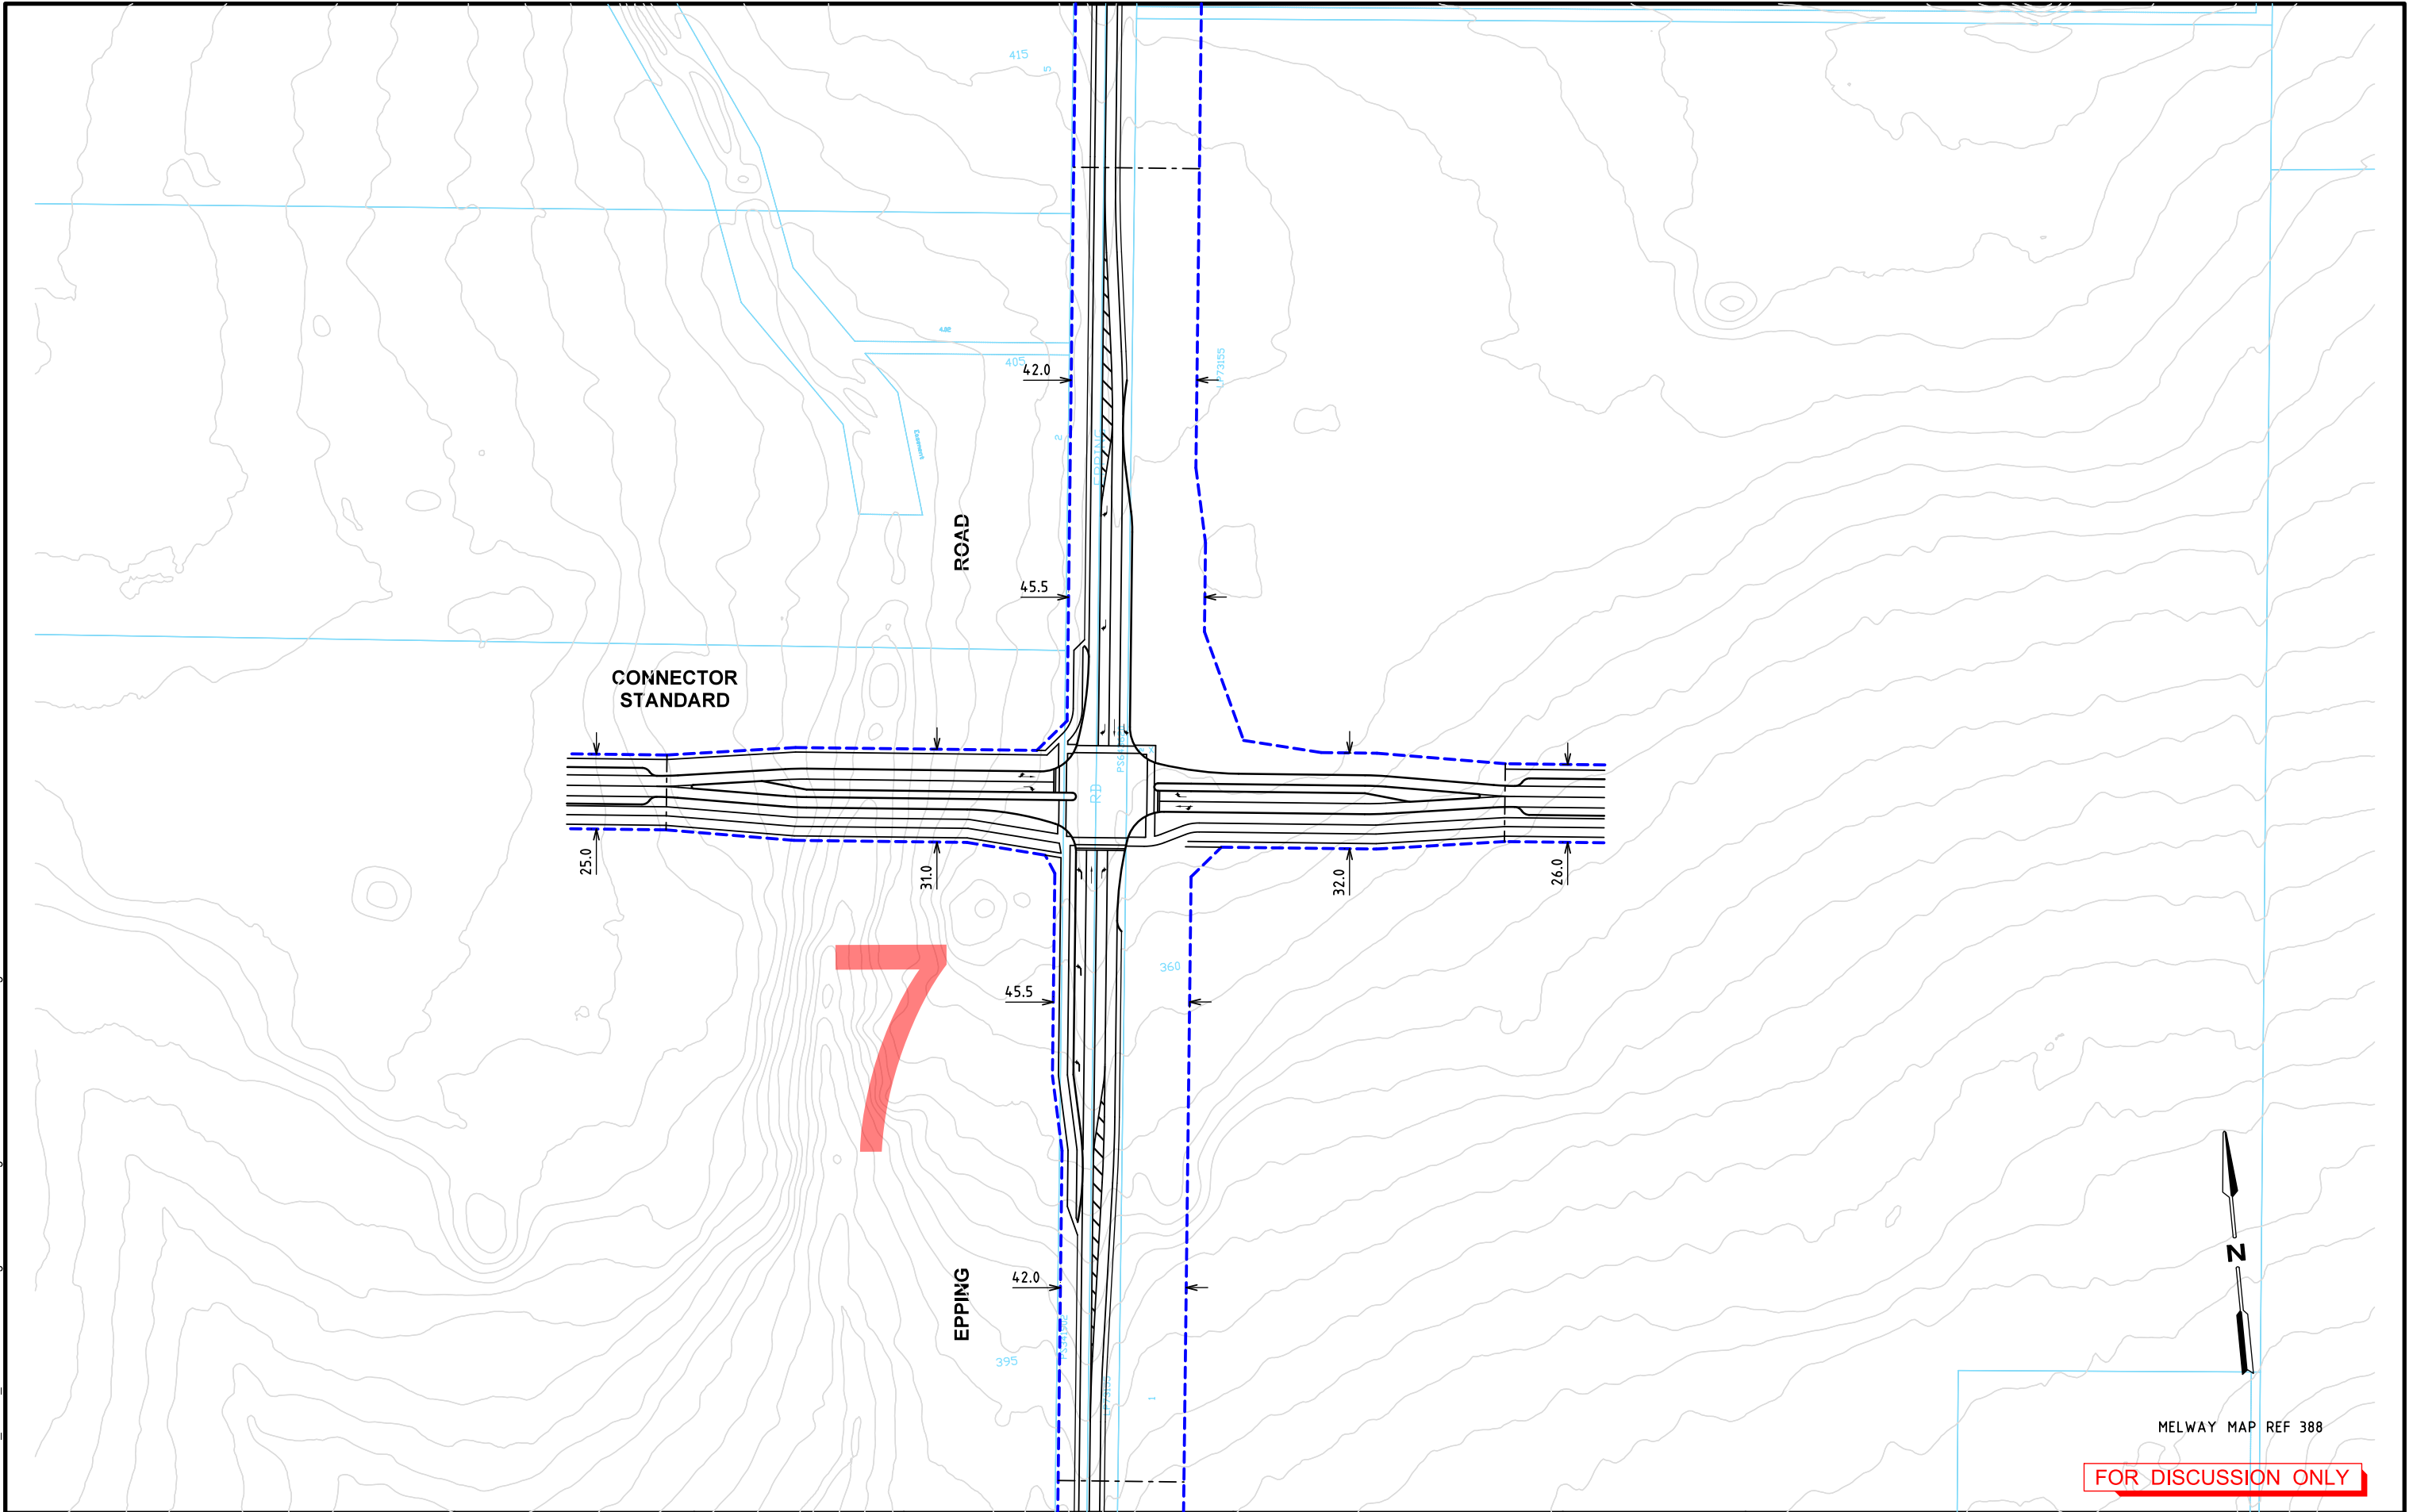

Rev	Date	Description	Drawn	Appr.
2	20.04.2016	COMMENTS ADDED	BVH	DH
1	22.03.2016	ISSUED FOR INFORMATION	BVH	DH

© Cardno Limited All Rights Reserved.
This document is produced by Cardno Limited solely for the benefit of and use by the client in accordance with the terms of the retainer. Cardno Limited does not and shall not assume any responsibility or liability whatsoever to any third party arising out of any use or reliance by third party on the content of this document.

0 10 20 40
1:2000 @ A3
WARNING
BEWARE OF UNDERGROUND SERVICES
THE LOCATIONS OF UNDERGROUND SERVICES SHOWN ARE APPROXIMATE ONLY AND THEIR EXACT POSITION SHOULD BE PROVEN ON SITE.




ABN: 47 106 610 913
501 Swanston Street, Melbourne, VIC Australia 3000
Phone (+61 3) 8415 7777 Fax (+61 3) 8415 7788
Email: victoria@cardno.com.au Web: www.cardno.com.au/victoria

Drawn	B.HARWOOD
Designed	B.HARWOOD
Checked	DAVID HO
Authorised	DAVID HO

Client	MPA
Project	WOLLERT PSP WOLLERT
Title	PRE INTERIM DESIGN FUNCTIONAL LAYOUT EPPING ROAD NORTH OF LEHMANN'S ROAD

Status	PRELIMINARY NOT TO BE USED FOR CONSTRUCTION PURPOSES		
Date	18.03.16	Scale	1:2000
Drawing Number	V160221T-DG-2708	Size	A3
Revision			2

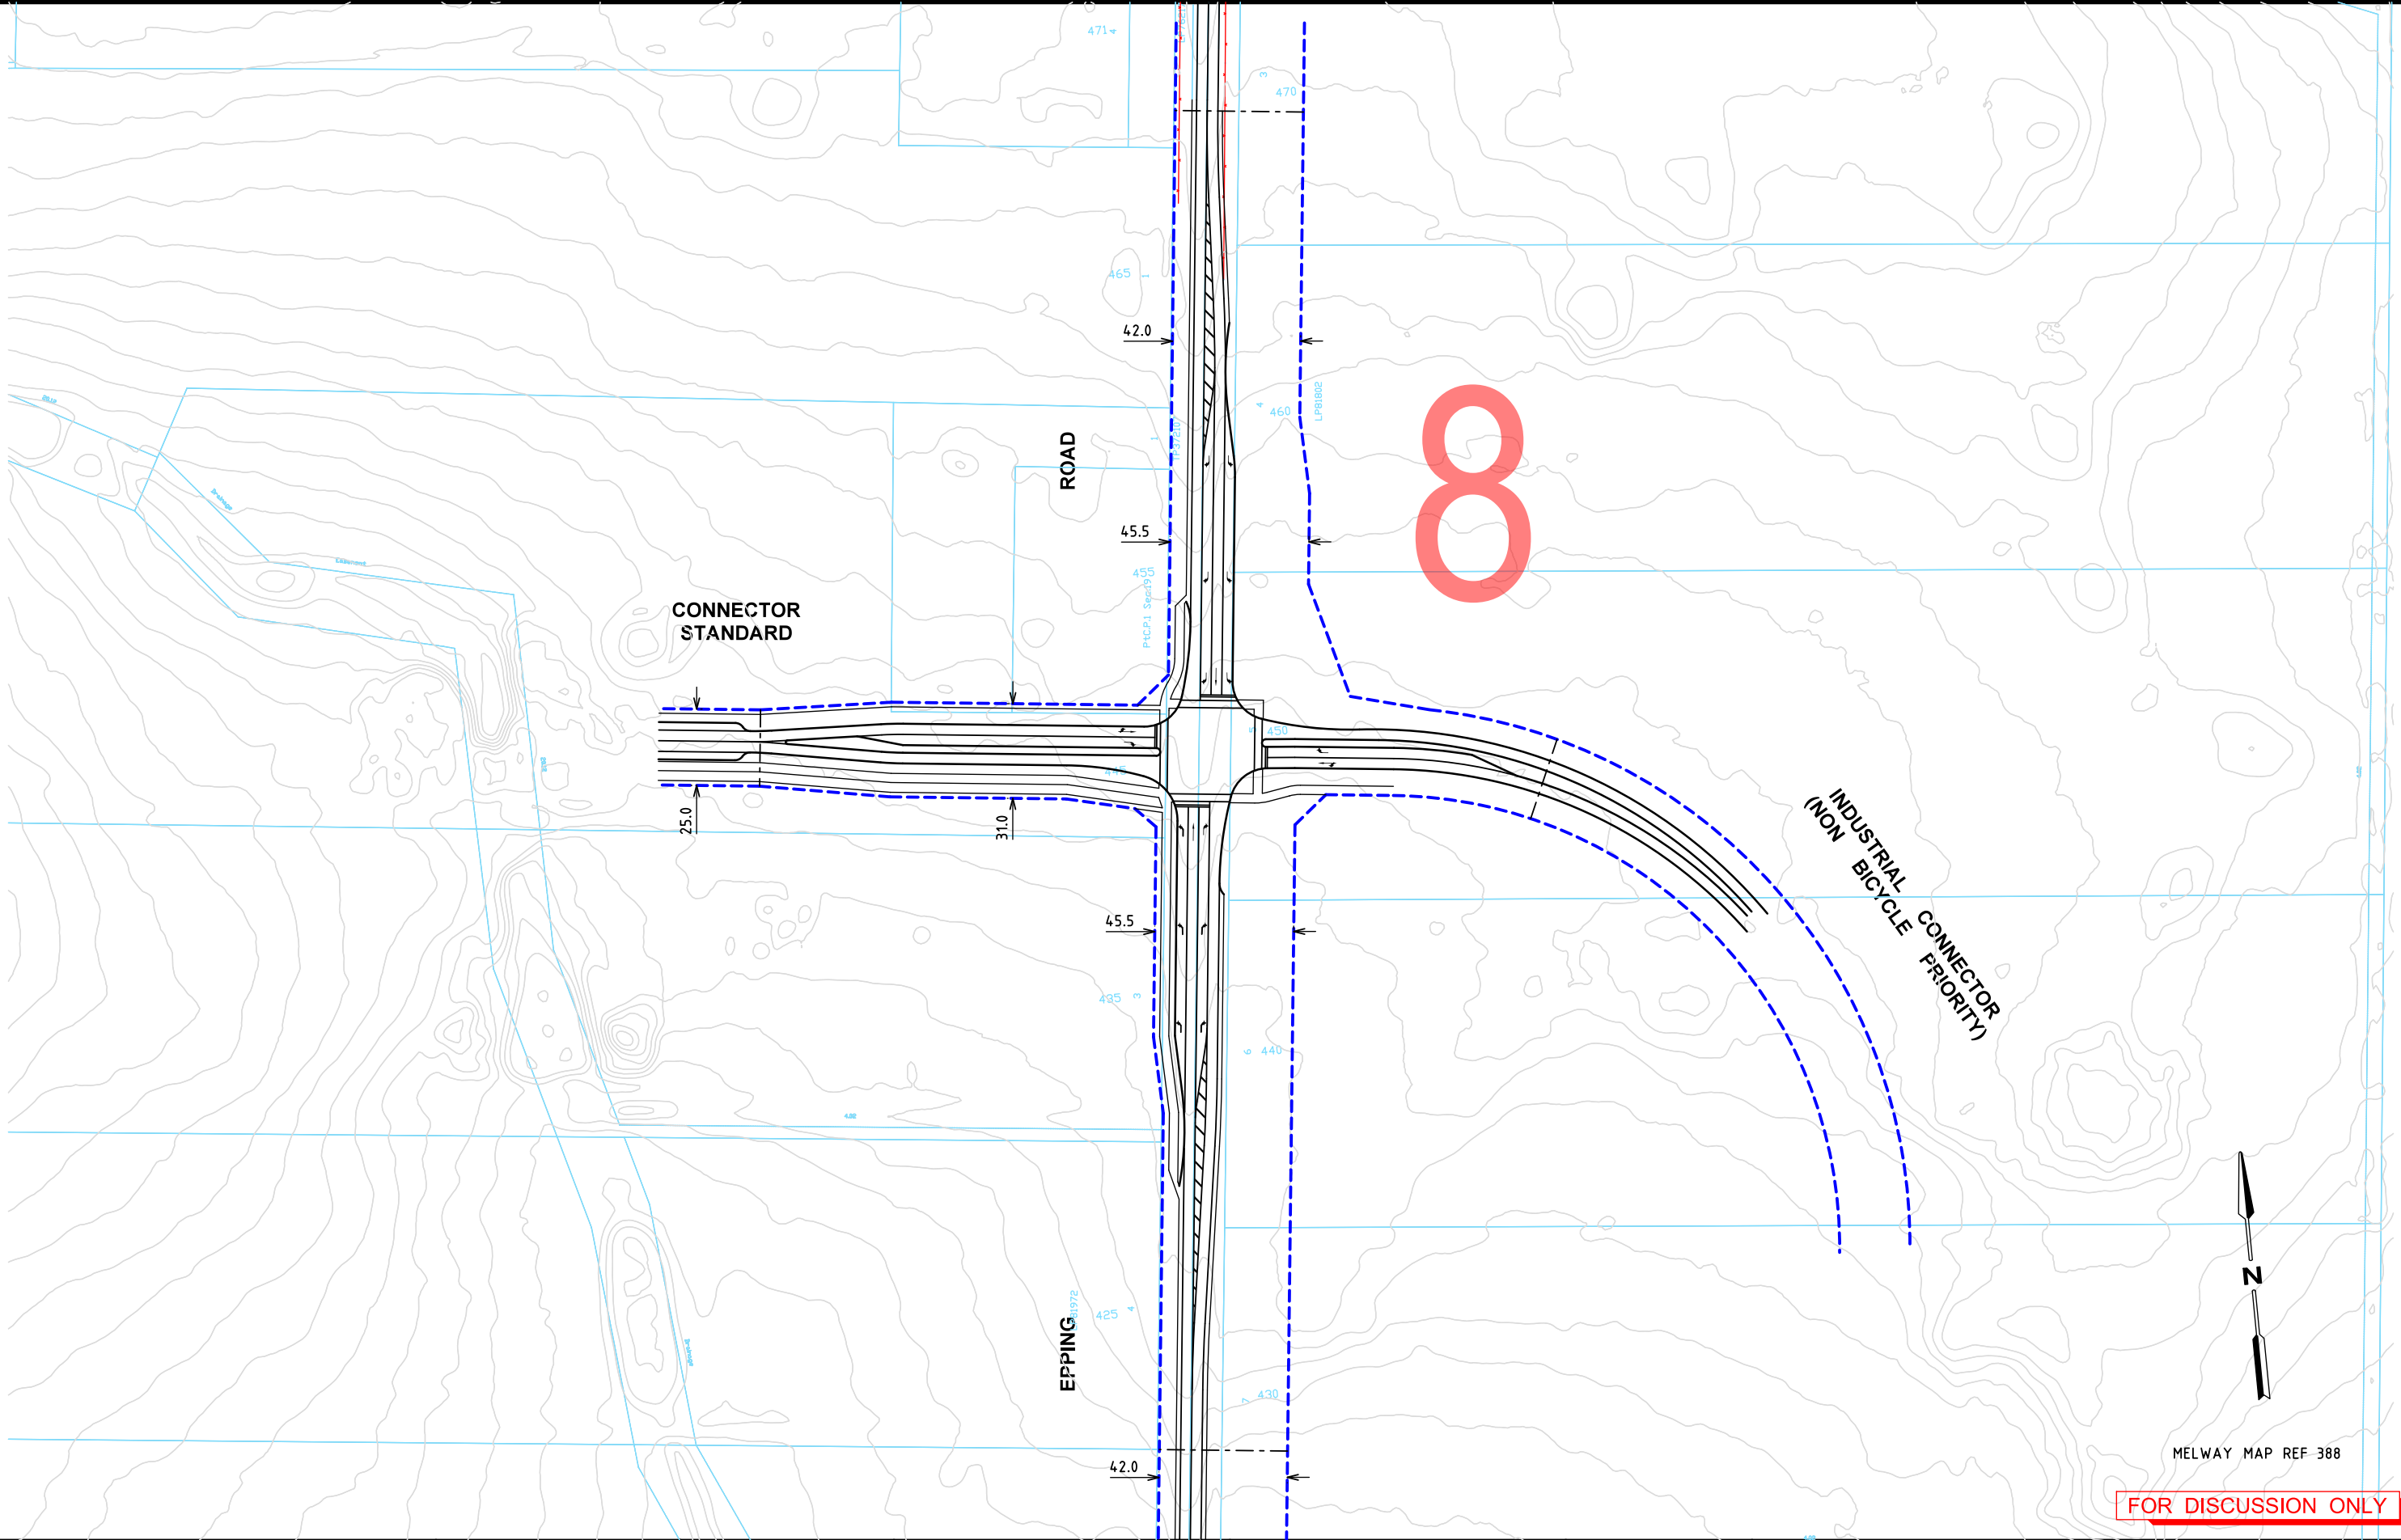

MELWAY MAP REF 388

FOR DISCUSSION ONLY

Rev	Date	Description	Drawn	Appr.
2	20.04.2016	COMMENTS ADDED	BVH	DH
1	22.03.2016	ISSUED FOR INFORMATION	BVH	DH

© Cardno Limited All Rights Reserved.
This document is produced by Cardno Limited solely for the benefit of and use by the client in accordance with the terms of the retainer. Cardno Limited does not and shall not assume any responsibility or liability whatsoever to any third party arising out of any use or reliance by third party on the content of this document.

0 10 20 40
1:2000 @ A3

WARNING
BEWARE OF UNDERGROUND SERVICES
THE LOCATIONS OF UNDERGROUND SERVICES SHOWN ARE APPROXIMATE ONLY AND THEIR EXACT POSITION SHOULD BE PROVEN ON SITE.

**Cardno**
Shaping the Future

ABN: 47 106 610 913
501 Swanston Street, Melbourne, VIC Australia 3000
Phone (+61 3) 8415 7777 Fax (+61 3) 8415 7788
Email: victoria@cardno.com.au Web: www.cardno.com.au/victoria

Drawn	B.HARWOOD
Designed	B.HARWOOD
Checked	DAVID HO
Authorised	DAVID HO

Client	MPA
Project	WOLLERT PSP WOLLERT
Title	PRE INTERIM DESIGN FUNCTIONAL LAYOUT EPPING ROAD SOUTH OF BOUNDARY ROAD


Status	PRELIMINARY NOT TO BE USED FOR CONSTRUCTION PURPOSES		
Date	18.03.16	Scale	1:2000
Drawing Number	V160221T-DG-2709	Size	A3
Revision			2

DRAWING LIST

V160221T-DG-1101	COVER SHEET
V160221T-DG-2501	CRAIGIEBURN ROAD EAST AND BOUNDARY ROAD INTERSECTION
V160221T-DG-2502	CRAIGIEBURN ROAD EAST AND KOUKOURA INTERSECTION
V160221T-DG-2503	CRAIGIEBURN ROAD EAST AND EDGARS ROAD INTERSECTION
V160221T-DG-2504	CRAIGIEBURN ROAD EAST ANDREW ROAD INTERSECTION
V160221T-DG-2505	CRAIGIEBURN ROAD EAST AND EPPING ROAD INTERSECTION
V160221T-DG-2506	LEHMANNS ROAD AND SALT LAKE BOULEVARD INTERSECTION
V160221T-DG-2507	KOUKOURS DRIVE NORTH OF CRAIGIEBURN ROAD EAST INTERSECTION
V160221T-DG-2508	EPPING ROAD INTERSECTION NORTH OF LEHMANNS ROAD
V160221T-DG-2509	EPPING ROAD SOUTH OF BOUNDARY ROAD INTERSECTION
V160221T-DG-2510	BOUNDARY ROAD AND KOUKOURA DRIVE INTERSECTION
V160221T-DG-2511	BOUNDARY ROAD INTERSECTIONS EAST OF KOUKOURA DRIVE
V160221T-DG-2512	BOUNDARY ROAD / BODYCOATS ROAD AND ANDREW ROAD INTERSECTIONS
V160221T-DG-2513	BOUNDARY ROAD / EPPING ROAD AND BRIDGE INN ROAD INTERSECTION
V160221T-DG-2514	KOUKOURA DRIVE INTERSECTION NORTH OF BOUNDARY ROAD
V160221T-DG-2515	EPPING ROAD INTERSECTION NORTH OF BOUNDARY ROAD
V160221T-DG-2516	SUMMERHILL ROAD AND KOUKOURA DRIVE INTERSECTION
V160221T-DG-2517	SUMMERHILL ROAD INTERSECTION EAST OF KOUKOURA DRIVE
V160221T-DG-2518	SUMMERHILL ROAD AND BODYCOATS ROAD INTERSECTION
V160221T-DG-2519	SUMMERHILL ROAD ROAD AND EPPING ROAD INTERSECTION

LEGEND

	PROPOSED ROAD RESERVE BOUNDARY
	PROPOSED FUTURE RAIL
	EXISTING TITLE BOUNDARY
	EXISTING DRYSTONE WALL

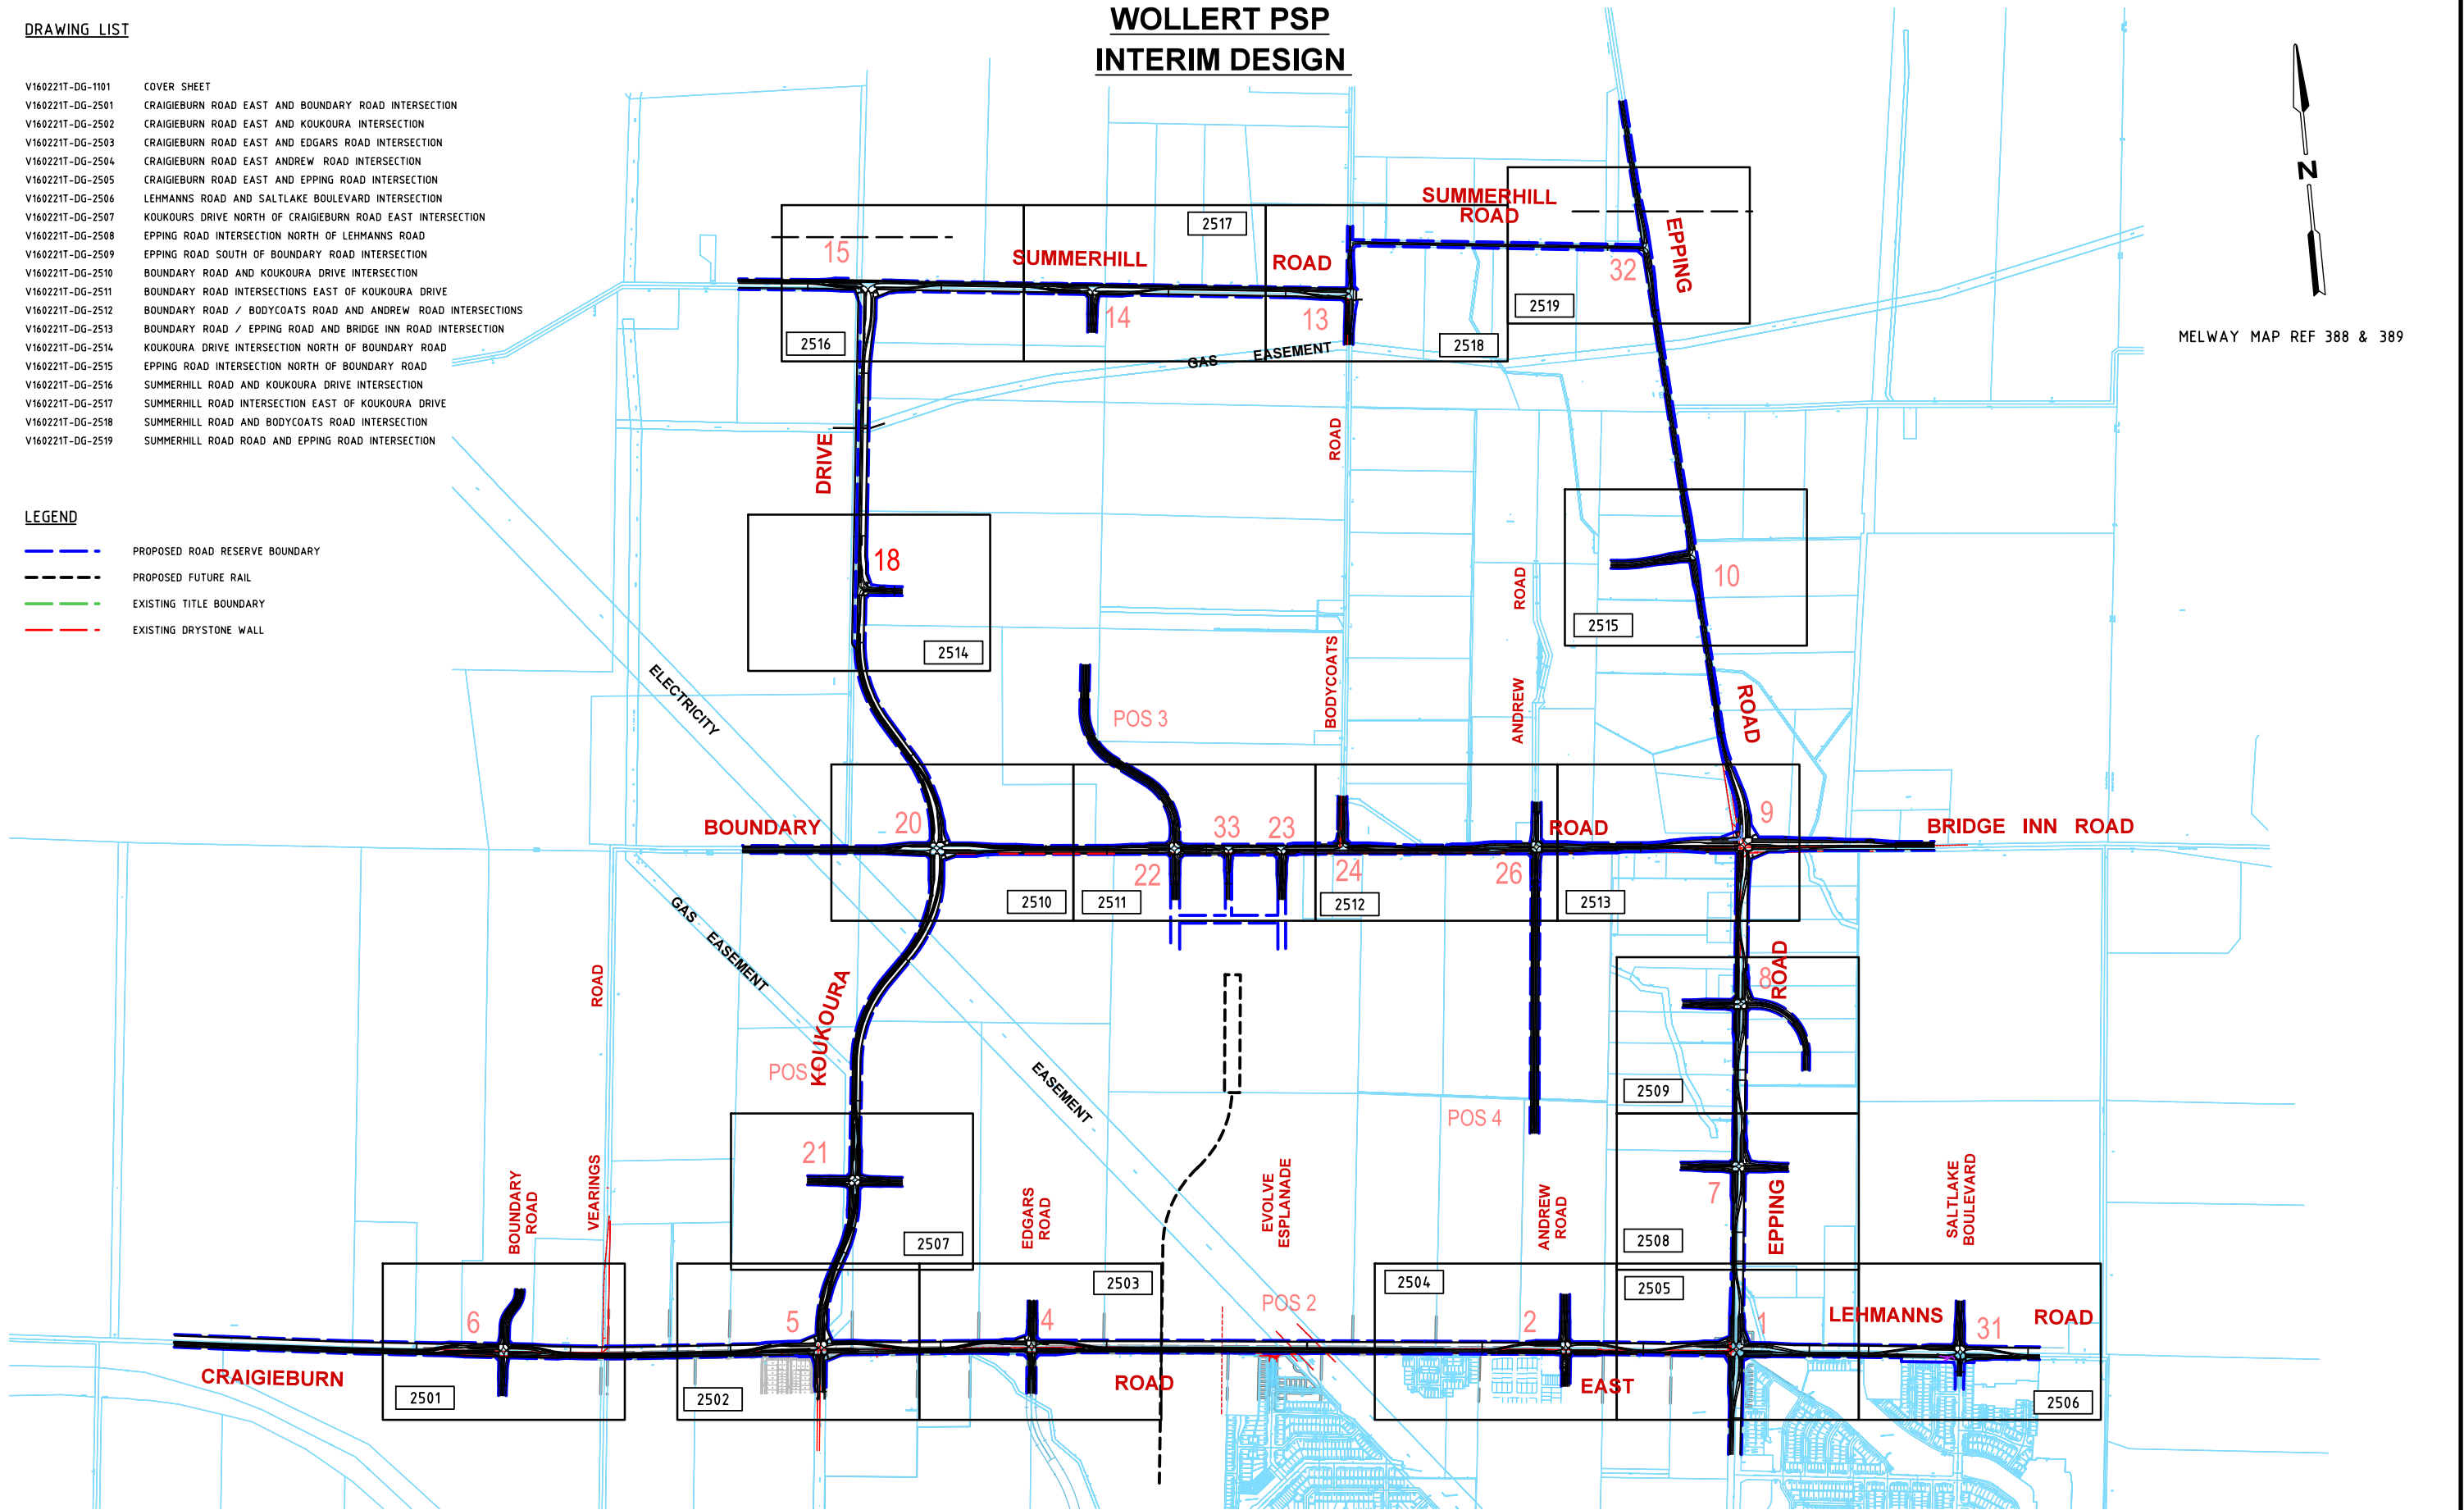

Rev	Date	Description	Drawn	Appr.
3	20.04.2016	COMMENTS ADDED	BVH	DH
2	18.03.2016	ISSUED FOR INFORMATION	BVH	DH
1	16.03.2016	ISSUED FOR INFORMATION	BVH	DH

© Cardno Limited All Rights Reserved.
This document is produced by Cardno Limited solely for the benefit of and use by the client in accordance with the terms of the retainer. Cardno Limited does not and shall not assume any responsibility or liability whatsoever to any third party arising out of any use or reliance by third party on the content of this document.

0 100 200 400
1:20000 @ A3

WARNING
BEWARE OF UNDERGROUND SERVICES
THE LOCATIONS OF UNDERGROUND SERVICES SHOWN ARE APPROXIMATE ONLY AND THEIR EXACT POSITION SHOULD BE PROVIDED ON SITE.


**Cardno**
Shaping the Future

ABN: 47 106 610 913
501 Swanston Street, Melbourne, VIC Australia 3000
Phone (+61 3) 8415 7777 Fax (+61 3) 8415 7788
Email: victoria@cardno.com.au Web: www.cardno.com.au/victoria

Drawn	B.HARWOOD
Designed	B.HARWOOD
Checked	DAVID HO
Authorised	DAVID HO

Client	MPA
Project	WOLLERT PSP WOLLERT
Title	INTERIM DESIGN FUNCTIONAL LAYOUT OVERVIEW - LOCALITY PLAN

Status	PRELIMINARY NOT TO BE USED FOR CONSTRUCTION PURPOSES		
Date	16.03.16	Scale	1:20000
Drawing Number	V160221T-DG-1101	Size	A3
		Revision	3

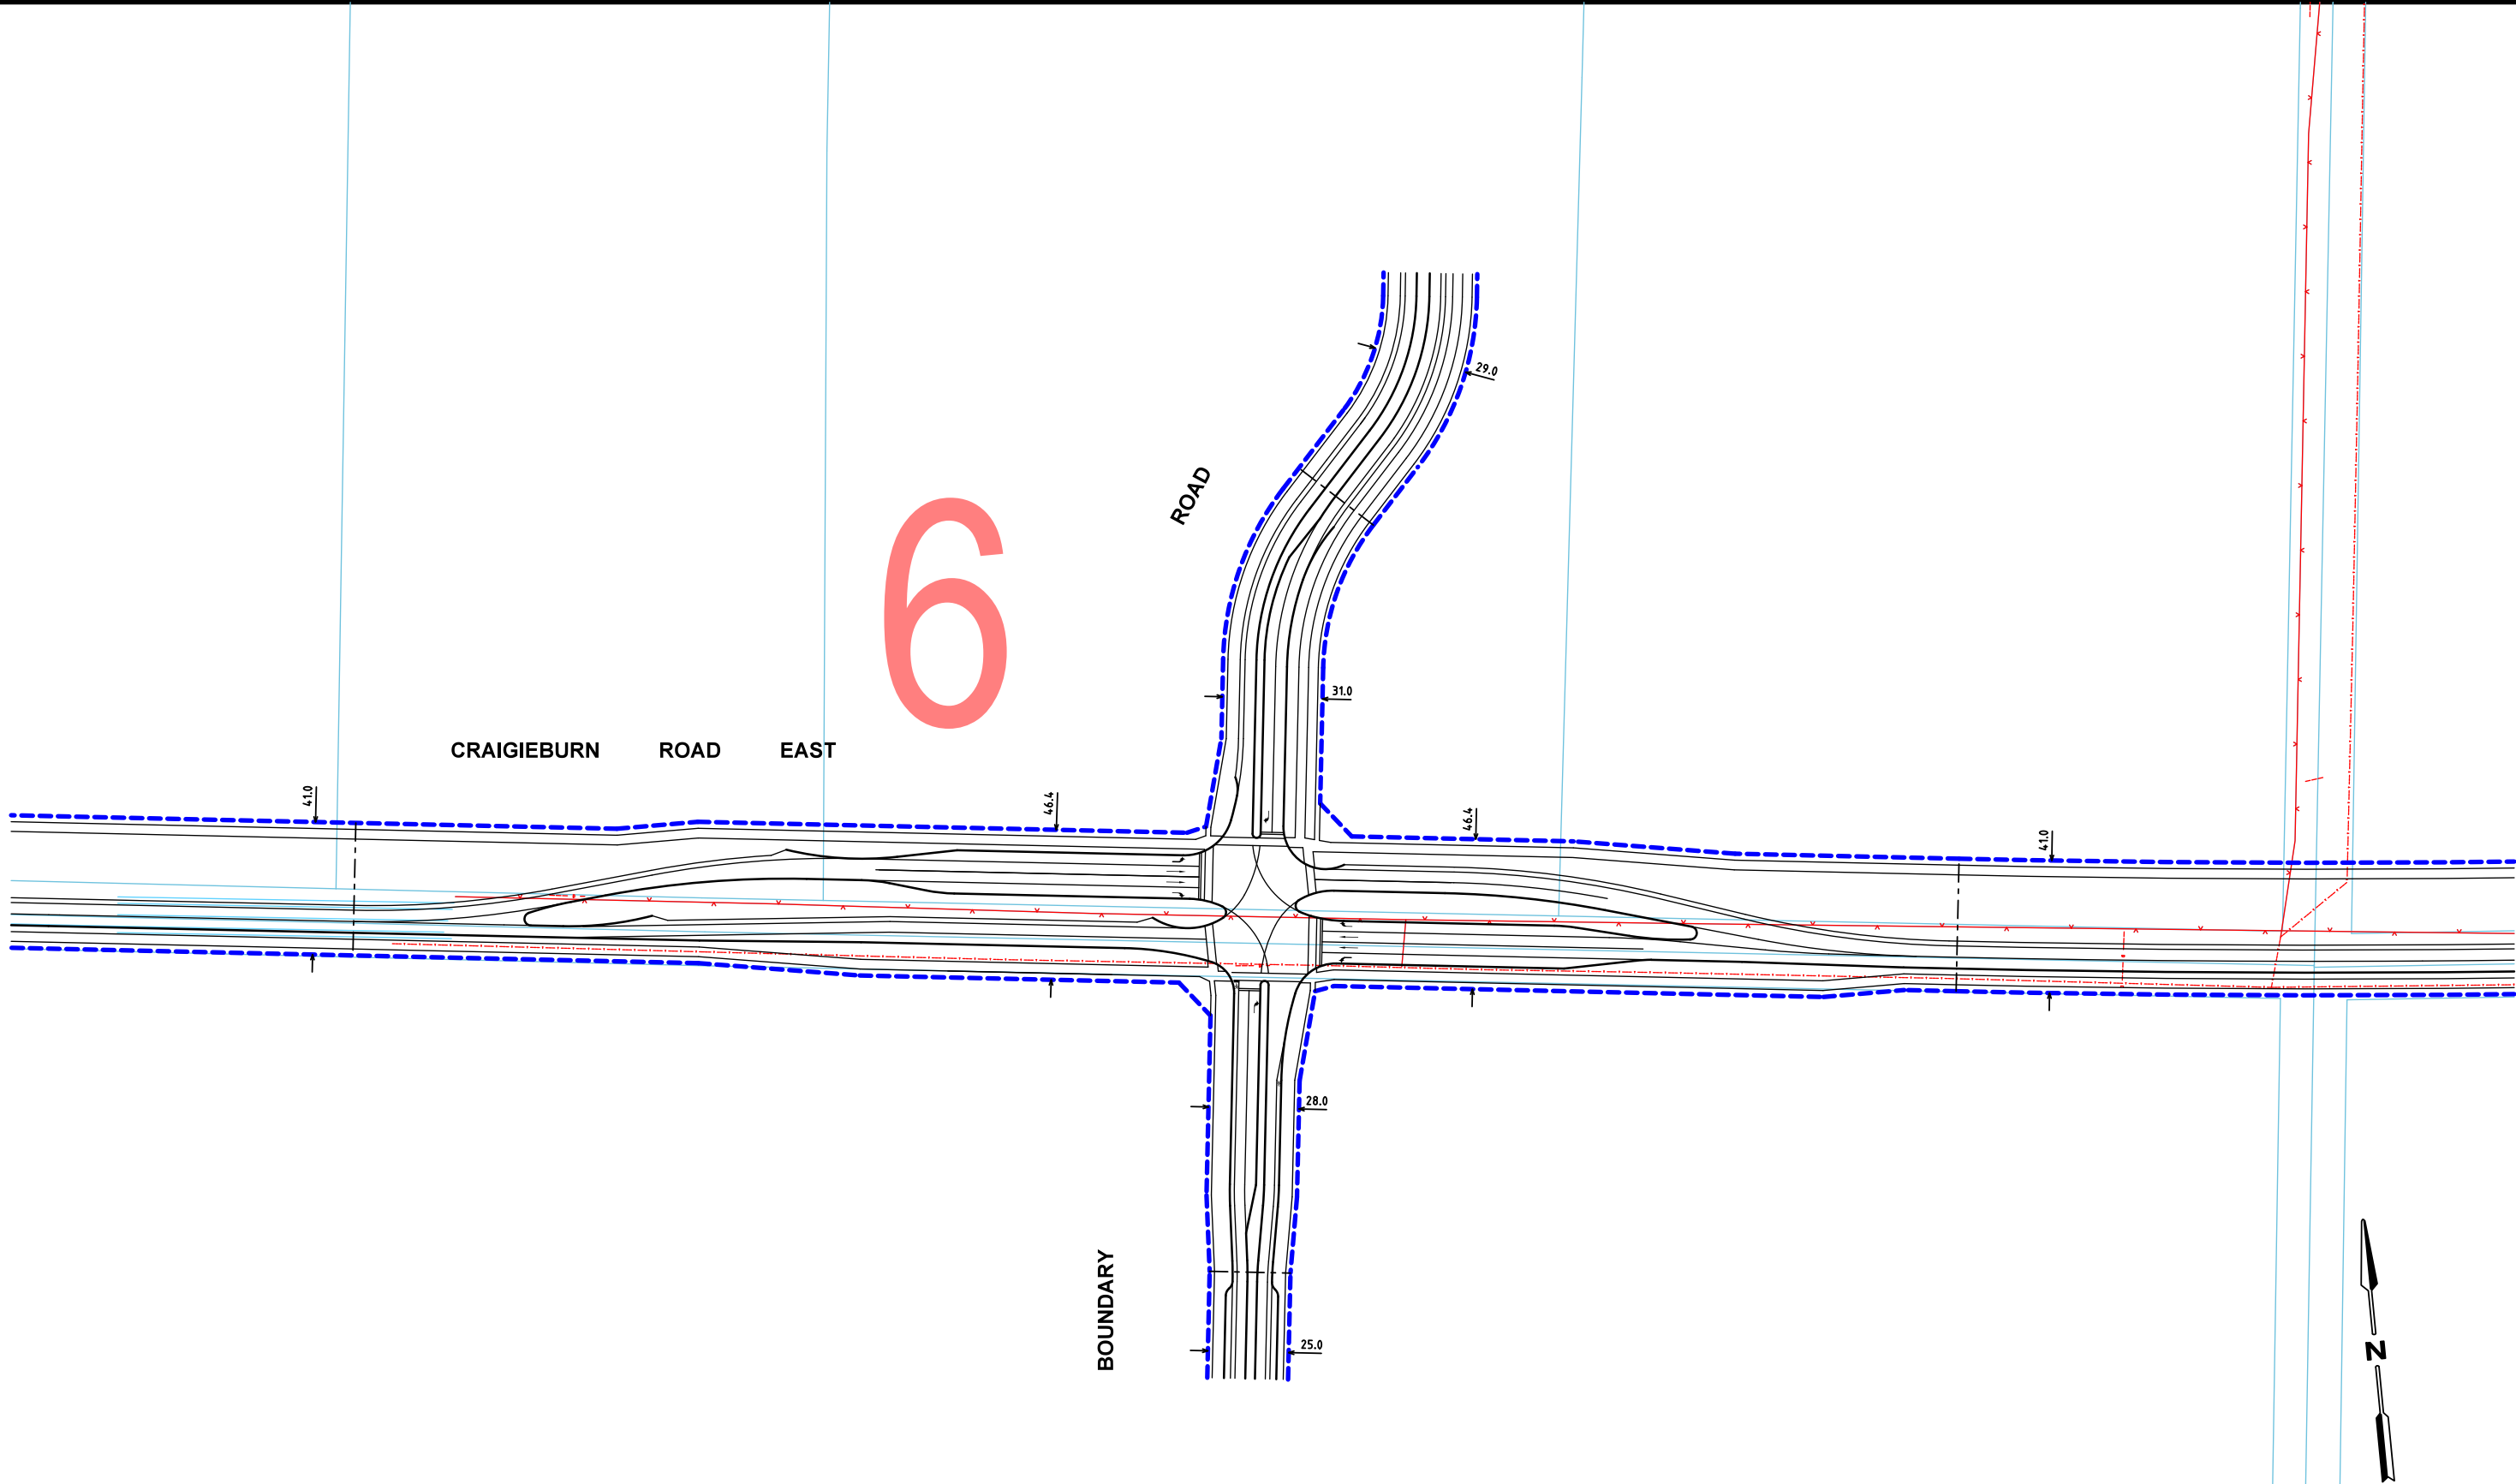

MELWAY MAP REF 388

FOR DISCUSSION ONLY

Rev	Date	Description	Drawn	Appr.
3	20.04.2016	COMMENTS ADDED	BVH	DH
2	21.03.2016	ISSUE FOR COMMENT	BVH	DH
1	16.03.2016	ISSUED FOR INFORMATION	SGM	DH

© Cardno Limited All Rights Reserved.
This document is produced by Cardno Limited solely for the benefit of and use by the client in accordance with the terms of the retainer. Cardno Limited does not and shall not assume any responsibility or liability whatsoever to any third party arising out of any use or reliance by third party on the content of this document.

0 10 20 40
1:2000 @ A3

WARNING
BEWARE OF UNDERGROUND SERVICES
THE LOCATIONS OF UNDERGROUND SERVICES SHOWN ARE APPROXIMATE ONLY AND THEIR EXACT POSITION SHOULD BE PROVEN ON SITE.




Cardno
Shaping the Future

ABN: 47 106 610 913
501 Swanston Street, Melbourne, VIC Australia 3000
Phone (+61 3) 8415 7777 Fax (+61 3) 8415 7788
Email: victoria@cardno.com.au Web: www.cardno.com.au/victoria

Drawn	B.HARWOOD
Designed	B.HARWOOD
Checked	DAVID HO
Authorised	DAVID HO

Client	MPA
Project	WOLLERT PSP WOLLERT
Title	INTERIM DESIGN FUNCTIONAL LAYOUT CRAIGIEBURN ROAD AND BOUNDARY ROAD

Status	PRELIMINARY NOT TO BE USED FOR CONSTRUCTION PURPOSES		
Date	16.03.16	Scale	1:2000
Drawing Number	V160221T-DG-2501	Size	A3
Revision	3		

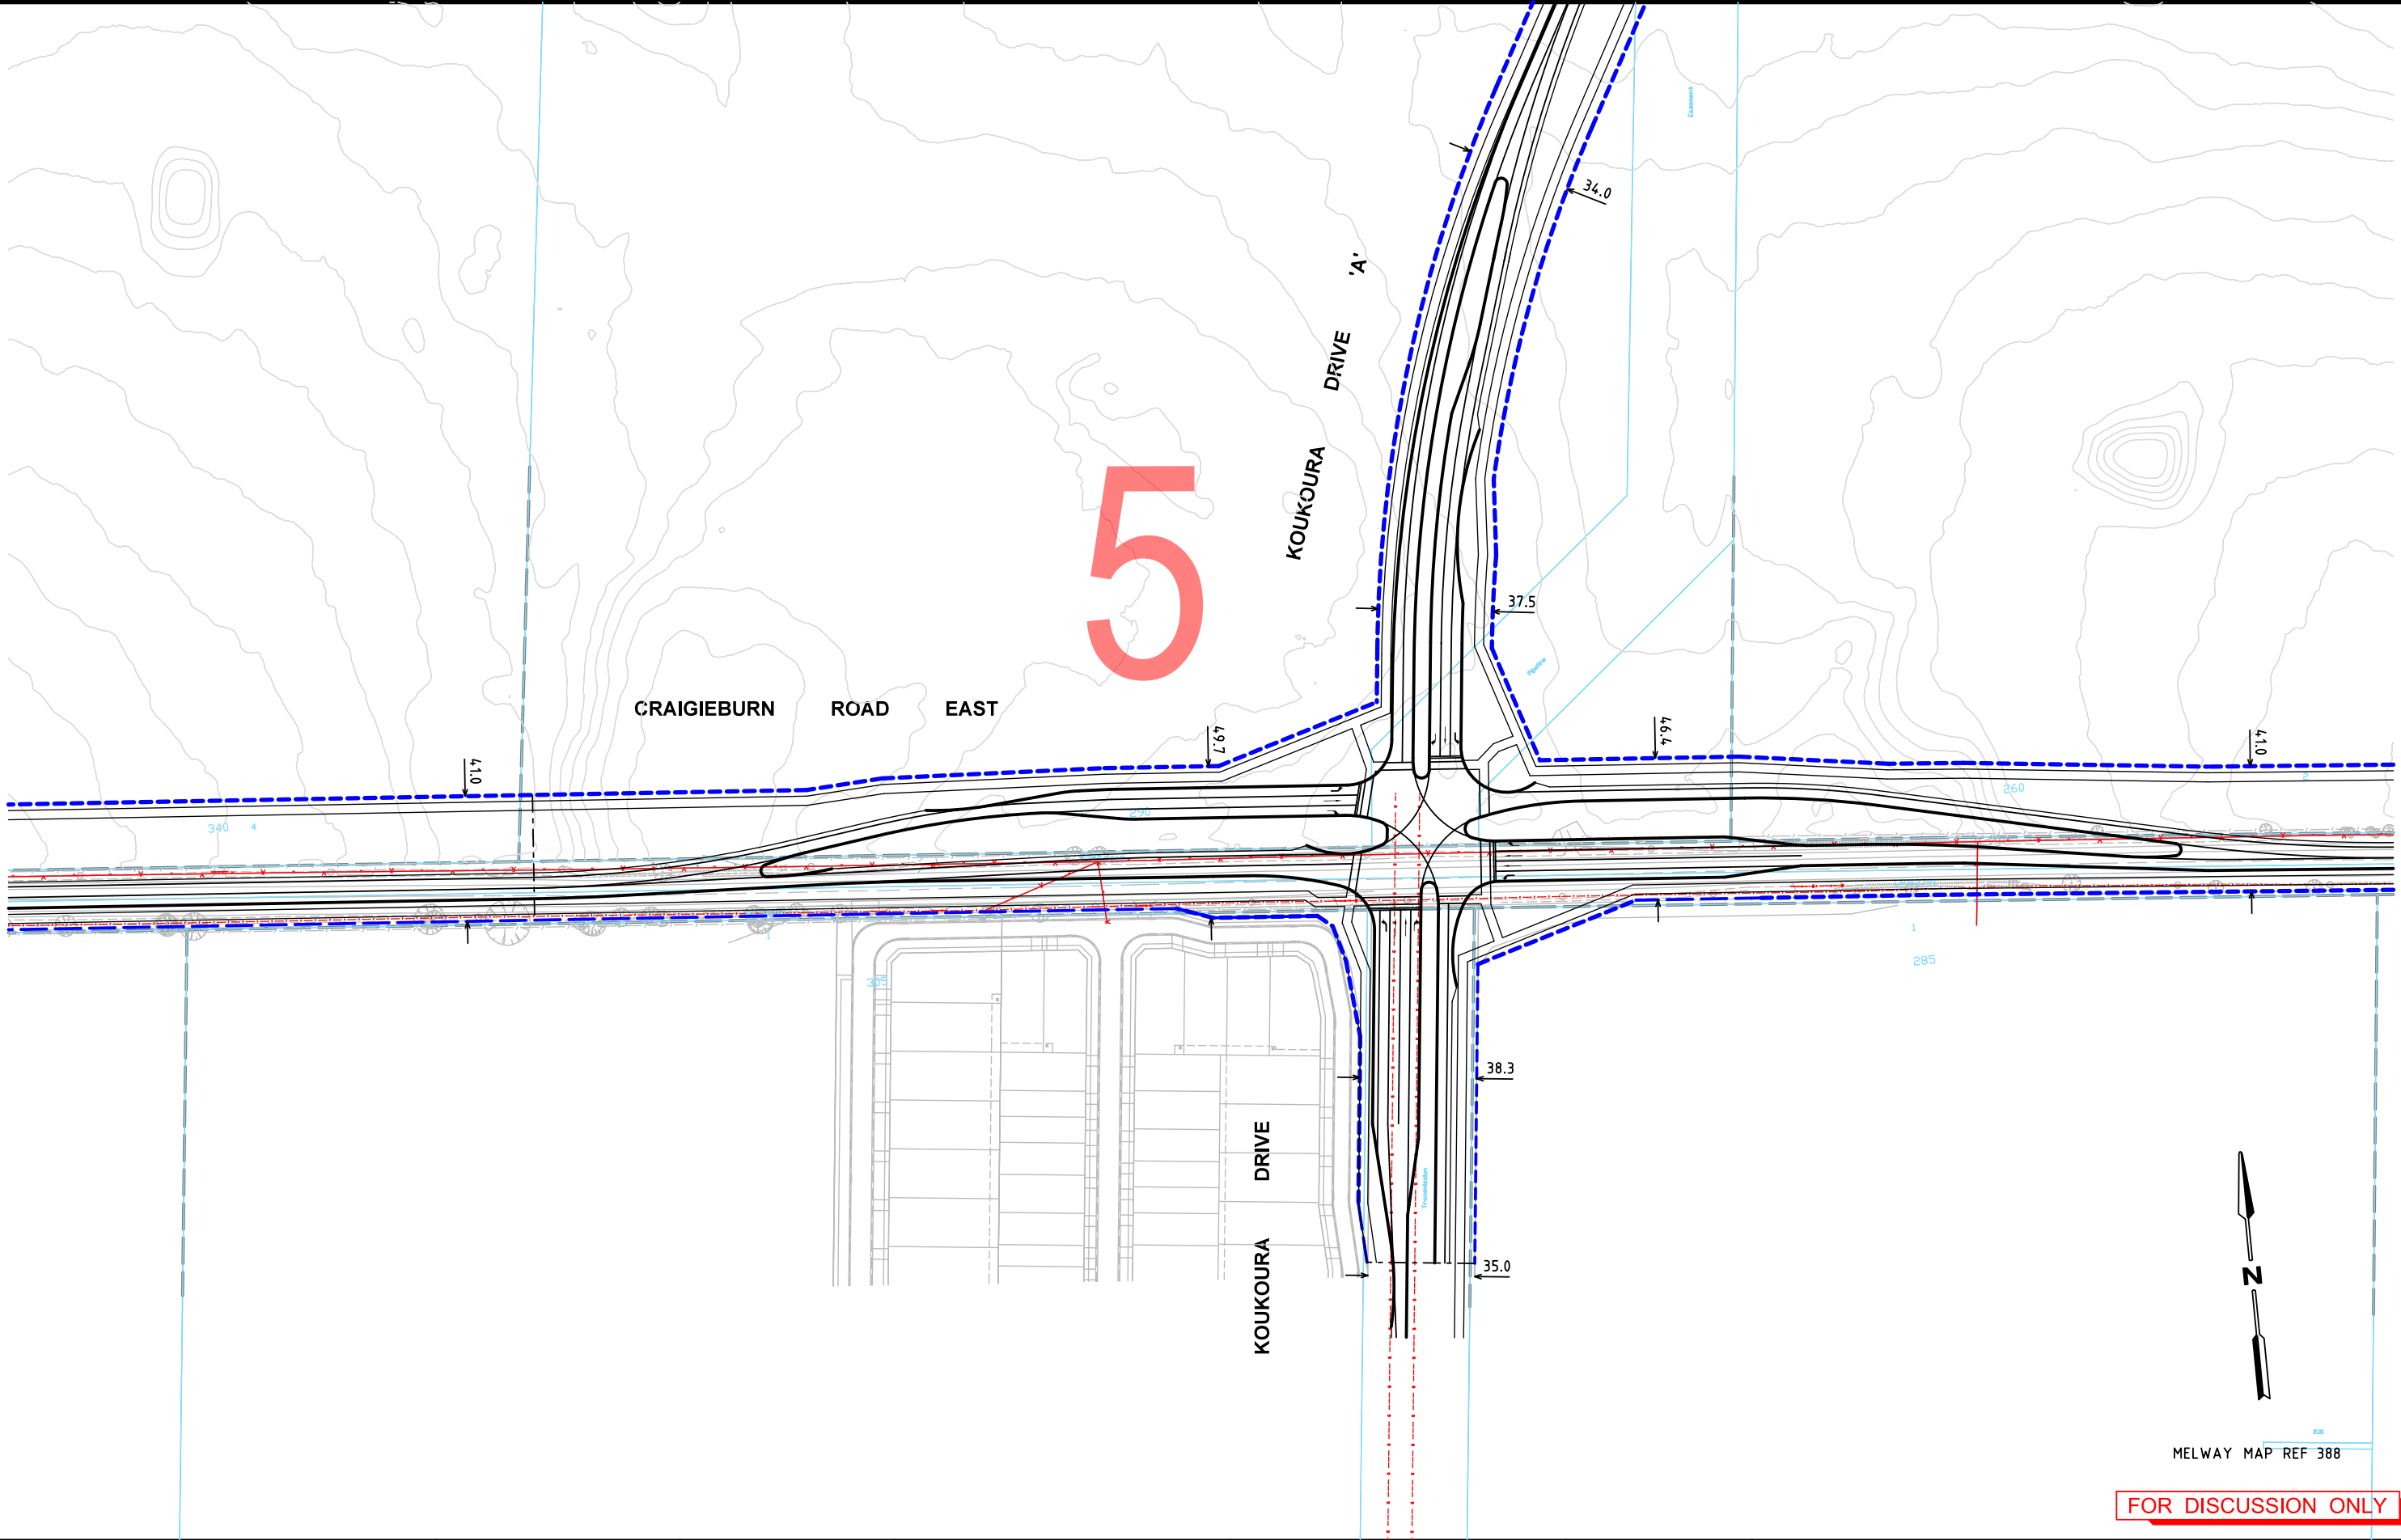

Rev	Date	Description	Drawn	Appr.
3	20.04.2016	COMMENTS ADDED	BVH	DH
2	21.03.2016	ISSUE FOR COMMENT	BVH	DH
1	16.03.2016	ISSUED FOR INFORMATION	SGM	DH

© Cardno Limited All Rights Reserved.
This document is produced by Cardno Limited solely for the benefit of and use by the client in accordance with the terms of the retainer. Cardno Limited does not and shall not assume any responsibility or liability whatsoever to any third party arising out of any use or reliance by third party on the content of this document.


0 10 20 40
1:2000 @ A3
WARNING
BEWARE OF UNDERGROUND SERVICES
THE LOCATIONS OF UNDERGROUND SERVICES SHOWN ARE APPROXIMATE ONLY AND THEIR EXACT POSITION SHOULD BE PROVEN ON SITE.



Drawn	B.HARWOOD
Designed	B.HARWOOD
Checked	DAVID HO
Authorised	DAVID HO

Client	MPA
Project	WOLLERT PSP WOLLERT
Title	INTERIM DESIGN FUNCTIONAL LAYOUT CRAIGIEBURN ROAD AND KOUKOURA DRIVE

Status	PRELIMINARY NOT TO BE USED FOR CONSTRUCTION PURPOSES
Date	02.03.16
Scale	1:2000
Size	A3
Drawing Number	V160221T-DG-2502
Revision	3

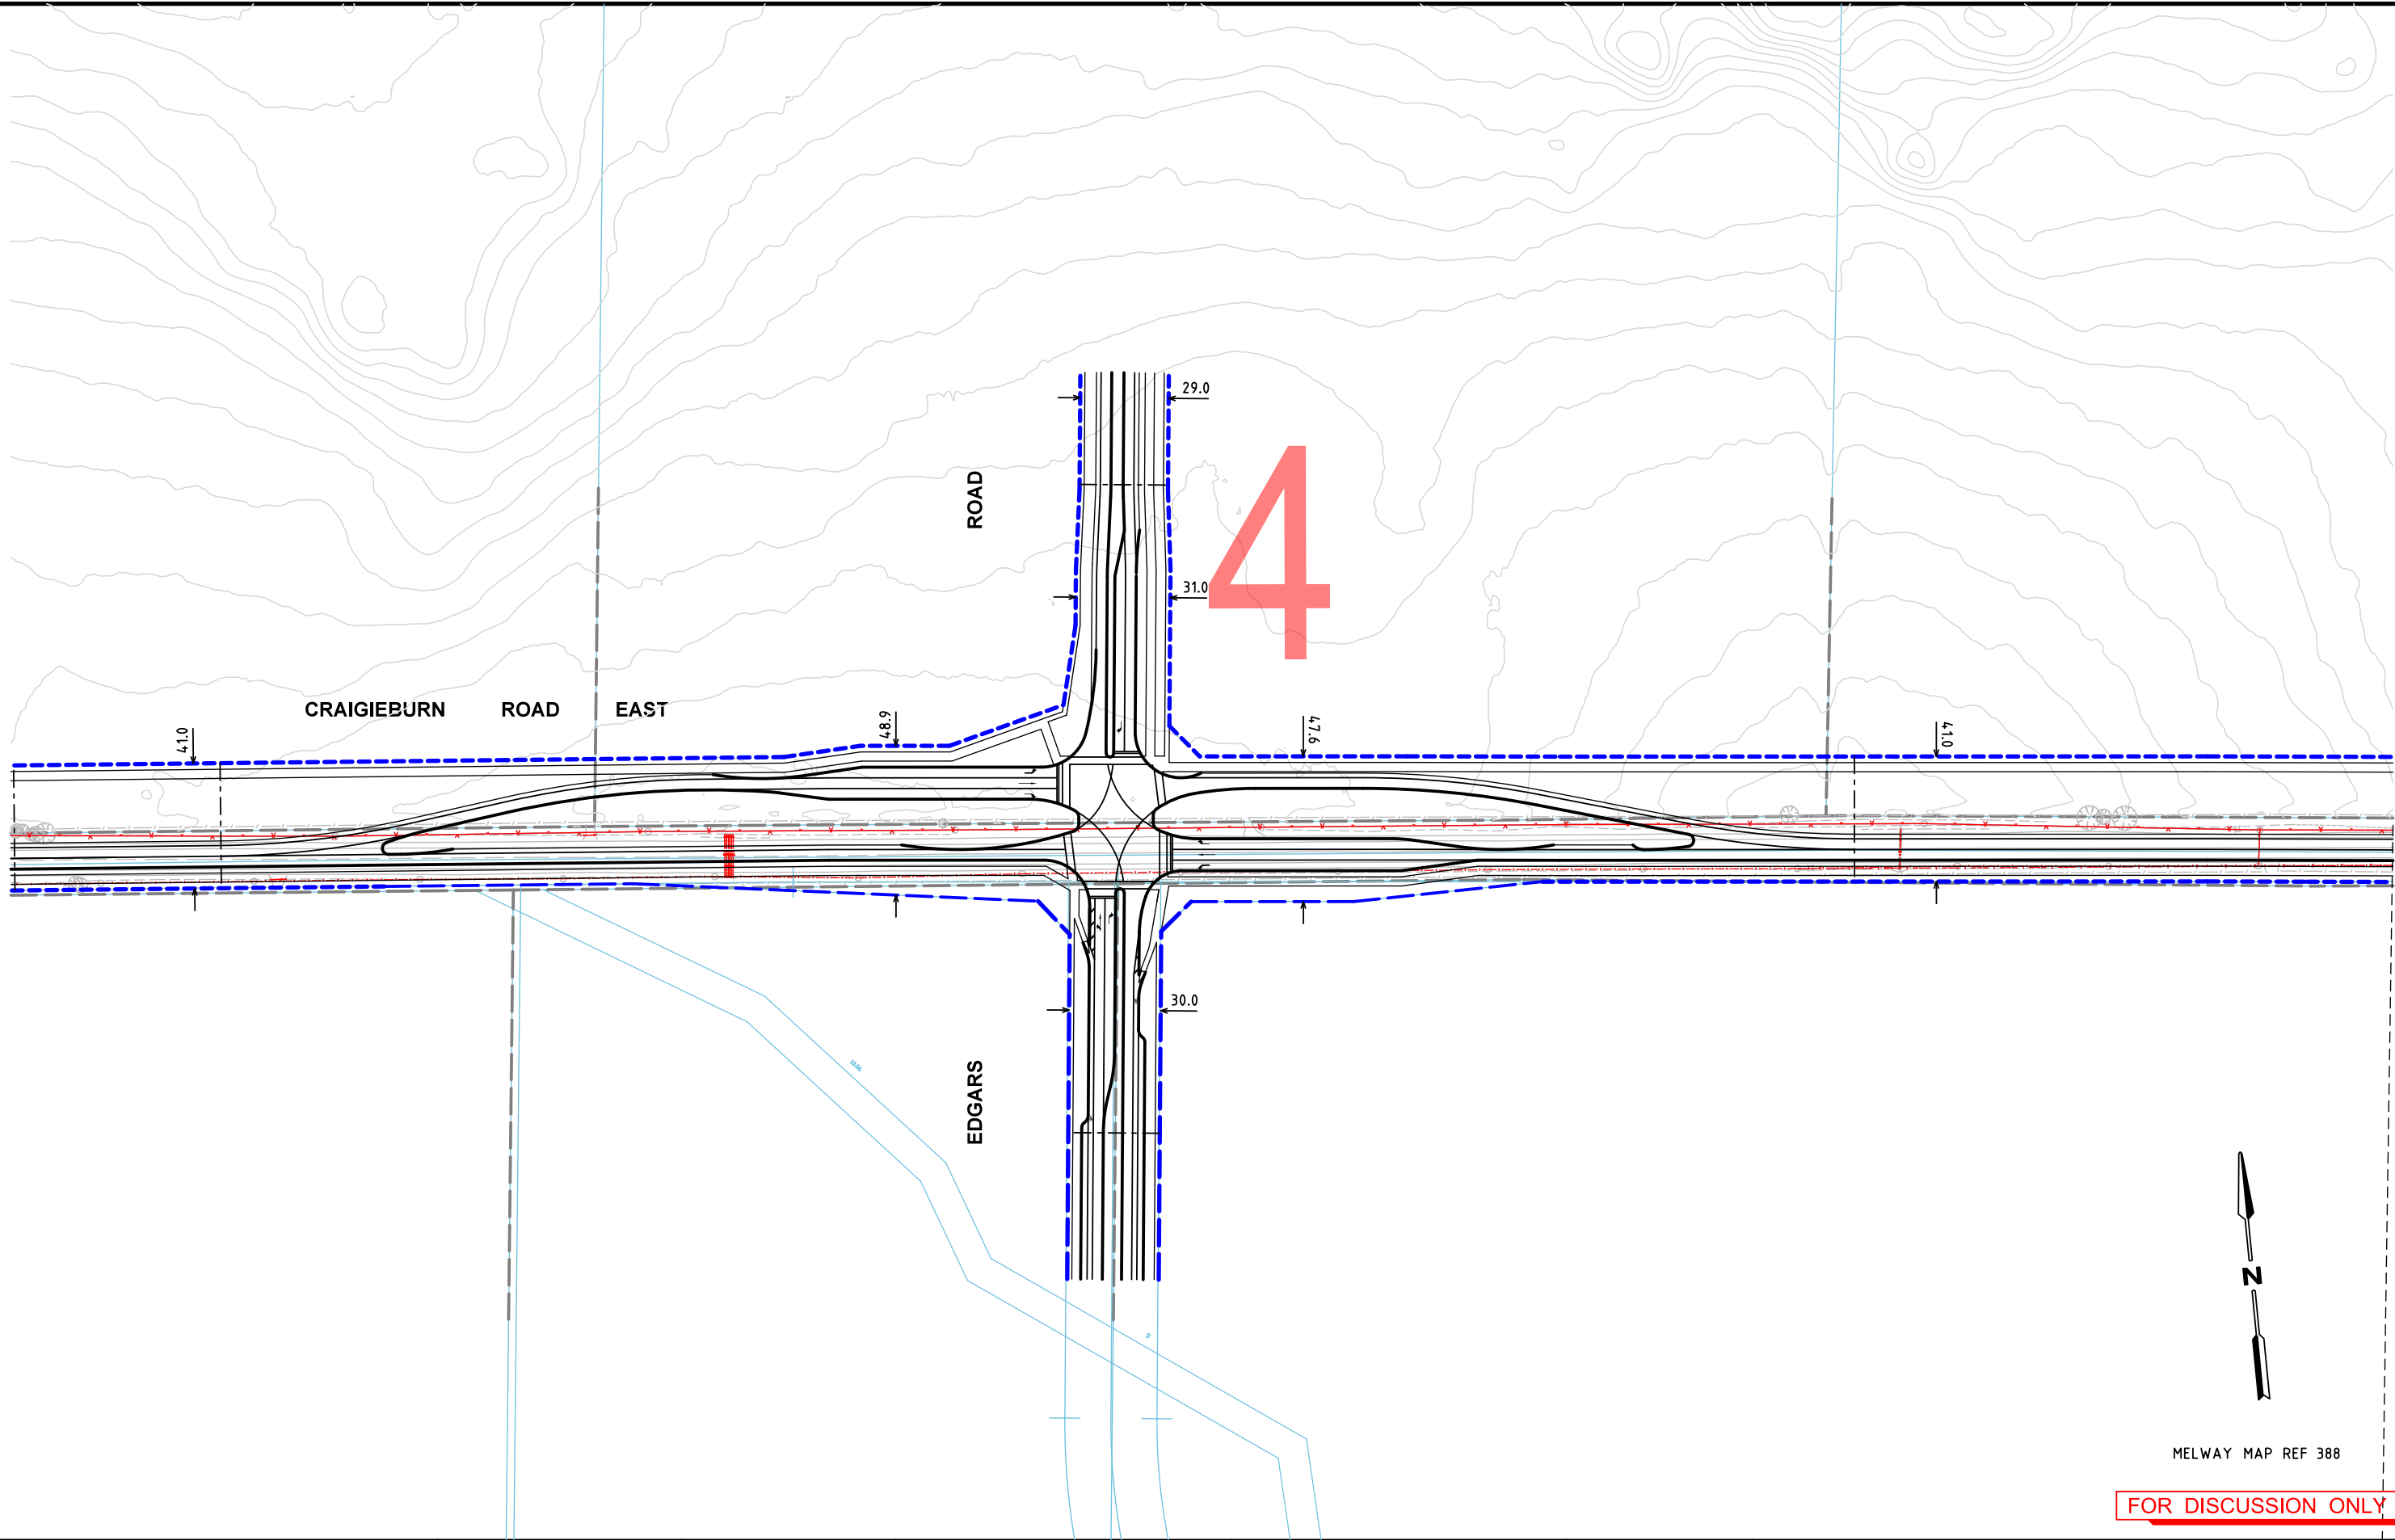

FOR DISCUSSION ONLY

Rev	Date	Description	Drawn	Appr.
3	20.04.2016	COMMENTS ADDED	BVH	DH
2	21.03.2016	ISSUE FOR COMMENT	BVH	DH
1	16.03.2016	ISSUED FOR INFORMATION	SGM	DH

© Cardno Limited All Rights Reserved.
This document is produced by Cardno Limited solely for the benefit of and use by the client in accordance with the terms of the retainer. Cardno Limited does not and shall not assume any responsibility or liability whatsoever to any third party arising out of any use or reliance by third party on the content of this document.

0 10 20 40
1:2000 @ A3

WARNING
BEWARE OF UNDERGROUND SERVICES
THE LOCATIONS OF UNDERGROUND SERVICES SHOWN ARE APPROXIMATE ONLY AND THEIR EXACT POSITION SHOULD BE PROVEN ON SITE.




ABN: 47 106 610 913
501 Swanston Street, Melbourne, VIC Australia 3000
Phone (+61 3) 8415 7777 Fax (+61 3) 8415 7788
Email: victoria@cardno.com.au Web: www.cardno.com.au/victoria

Drawn	S. MCKENZIE
Designed	S. MCKENZIE
Checked	DAVID HO
Authorised	DAVID HO

Client	MPA
Project	WOLLERT PSP WOLLERT
Title	INTERIM DESIGN FUNCTIONAL LAYOUT CRAIGIEBURN ROAD AND EDGARS ROAD

Status	PRELIMINARY NOT TO BE USED FOR CONSTRUCTION PURPOSES		
Date	02.03.16	Scale	1:2000
Drawing Number	V160221T-DG-2503	Size	A3
		Revision	3

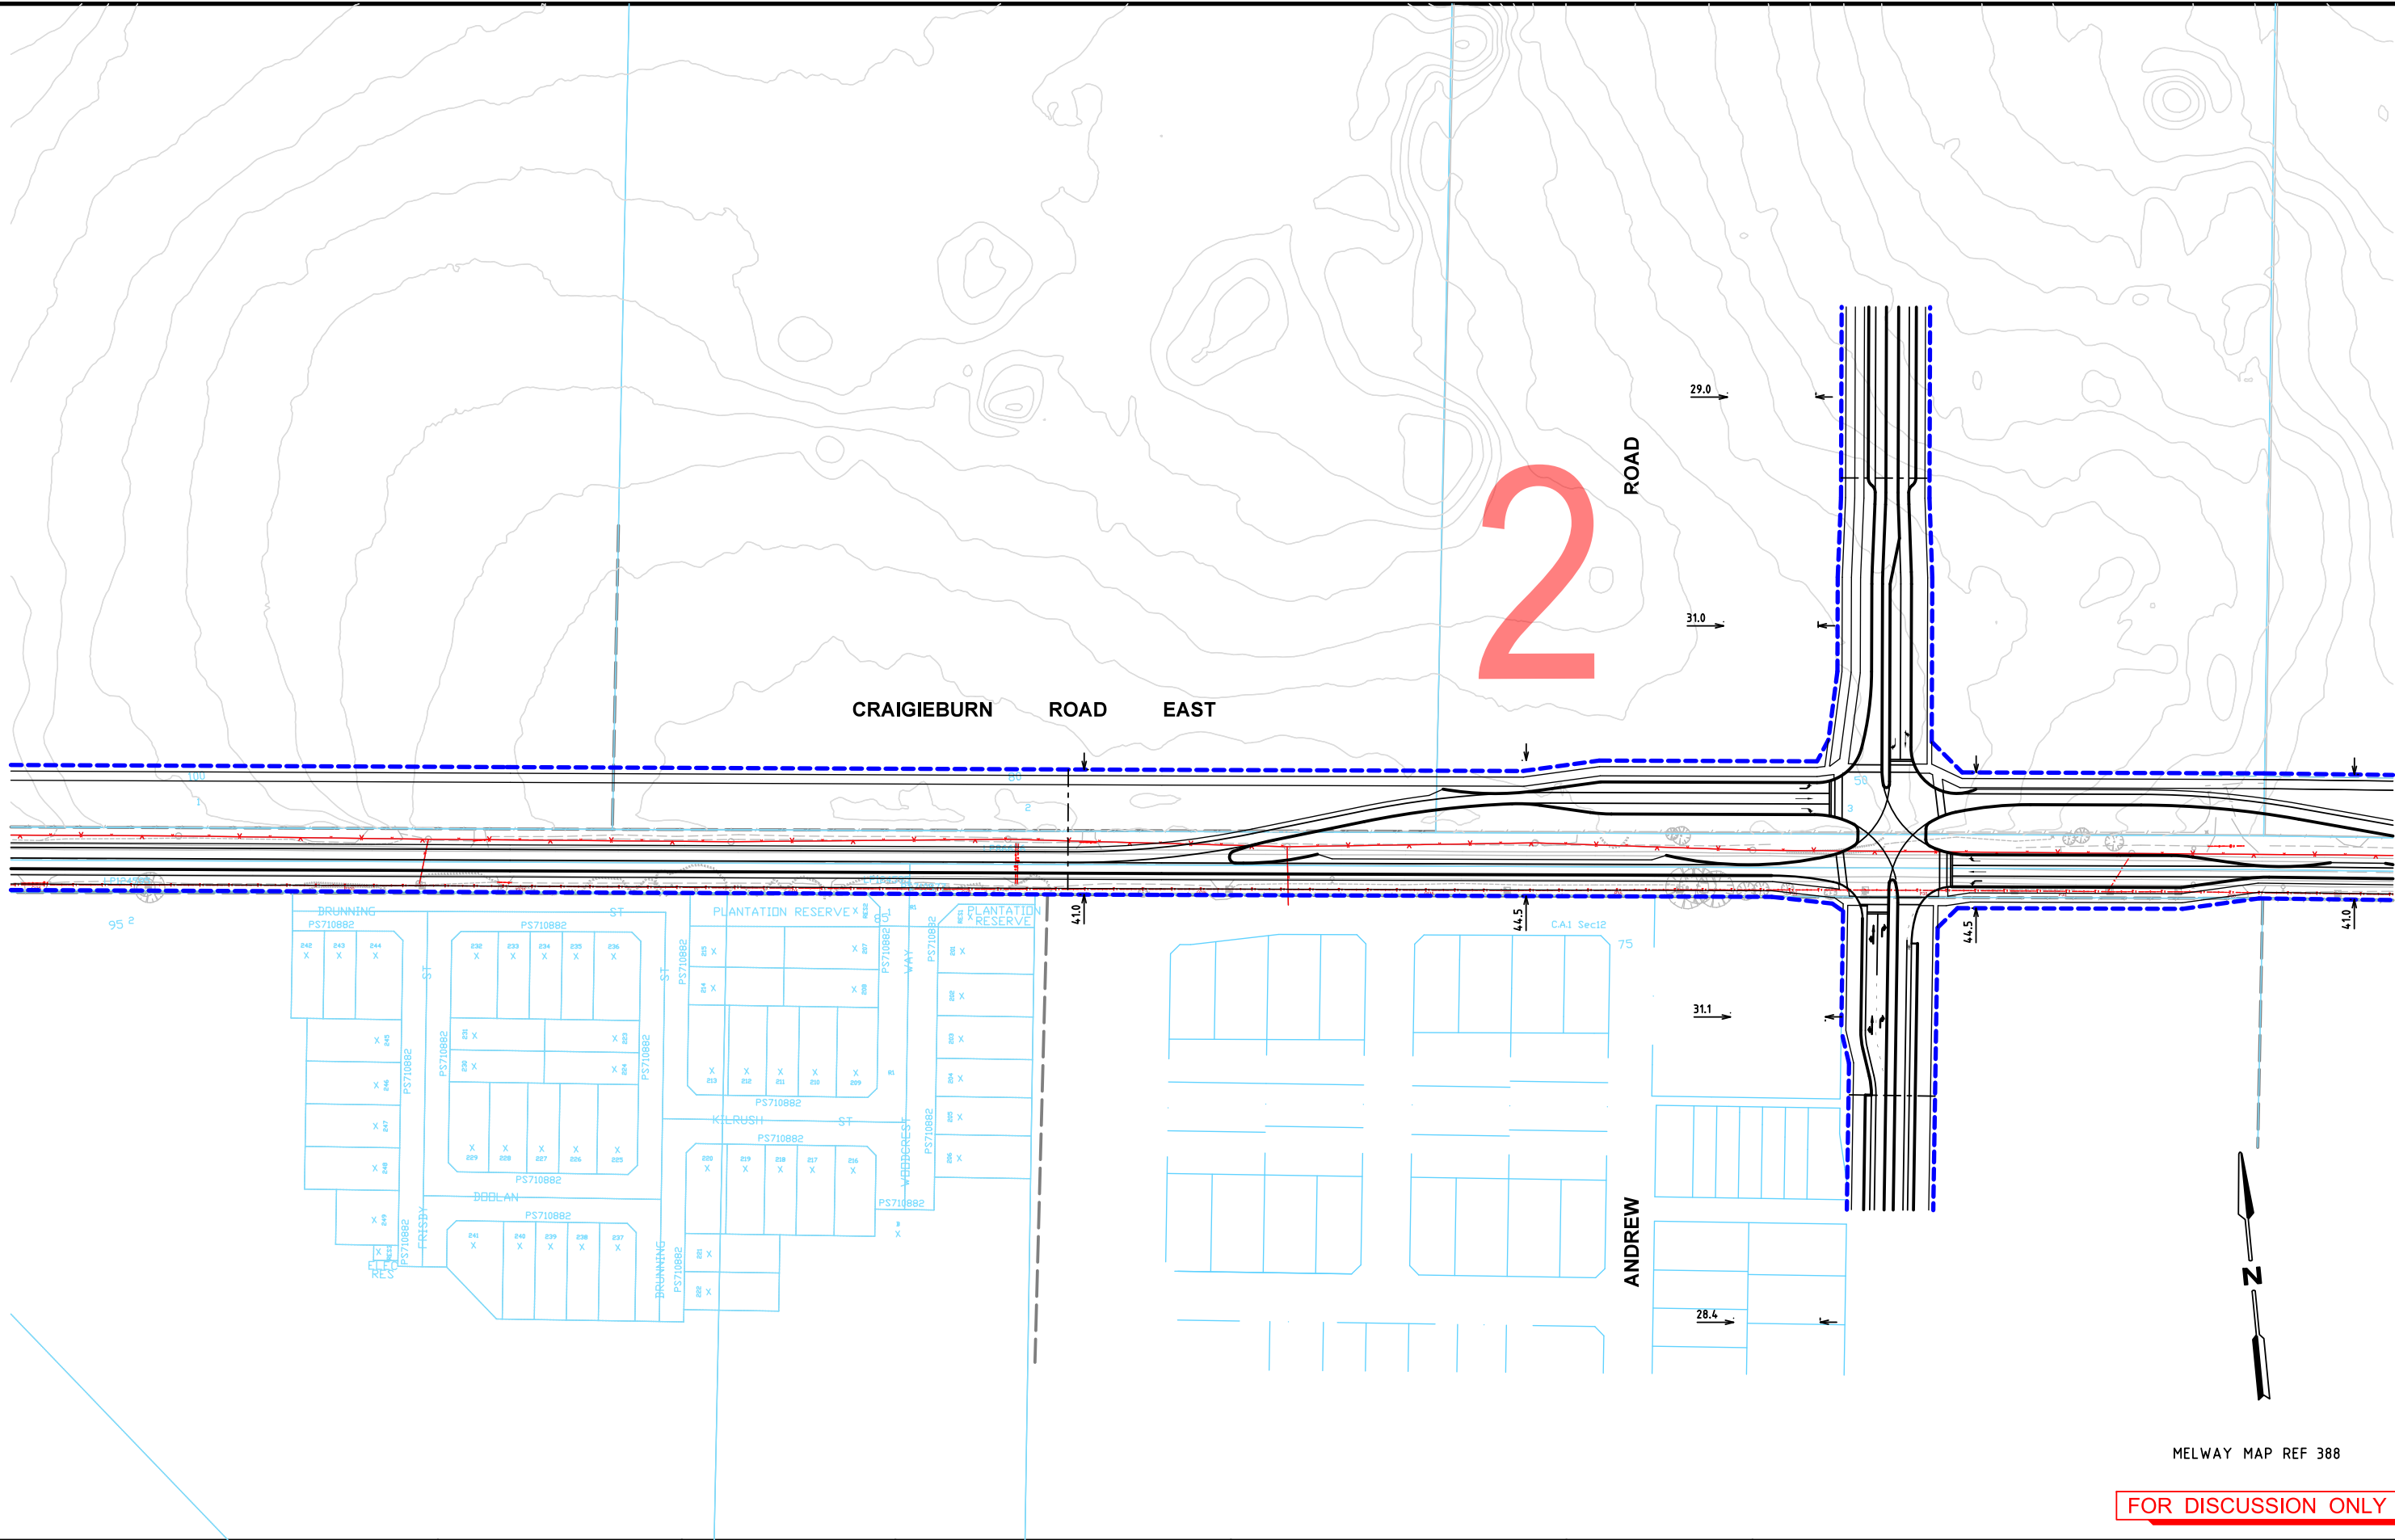

MELWAY MAP REF 388

FOR DISCUSSION ONLY

Rev	Date	Description	Drawn	Appr.
3	20.04.2016	COMMENTS ADDED	BVH	DH
2	21.03.2016	ISSUE FOR COMMENT	BVH	DH
1	16.03.2016	ISSUED FOR INFORMATION	BVH	DH

© Cardno Limited All Rights Reserved.
This document is produced by Cardno Limited solely for the benefit of and use by the client in accordance with the terms of the retainer. Cardno Limited does not and shall not assume any responsibility or liability whatsoever to any third party arising out of any use or reliance by third party on the content of this document.


0 10 20 40
1:2000 @ A3
WARNING
BEWARE OF UNDERGROUND SERVICES
THE LOCATIONS OF UNDERGROUND SERVICES SHOWN ARE APPROXIMATE ONLY AND THEIR EXACT POSITION SHOULD BE PROVEN ON SITE.

Cardno
Shaping the Future
ABN: 47 106 610 913
501 Swanston Street, Melbourne, VIC Australia 3000
Phone (+61 3) 8415 7777 Fax (+61 3) 8415 7788
Email: victoria@cardno.com.au Web: www.cardno.com.au/victoria

Drawn	B.HARWOOD
Designed	B.HARWOOD
Checked	DAVID HO
Authorised	DAVID HO

Client	MPA
Project	WOLLERT PSP WOLLERT
Title	INTERIM DESIGN FUNCTIONAL LAYOUT CRAIGIEBURN ROAD AND ANDREWS ROAD

Status	PRELIMINARY NOT TO BE USED FOR CONSTRUCTION PURPOSES		
Date	16.03.16	Scale	1:2000
Drawing Number	V160221T-DG-2504	Size	A3
Revision			3

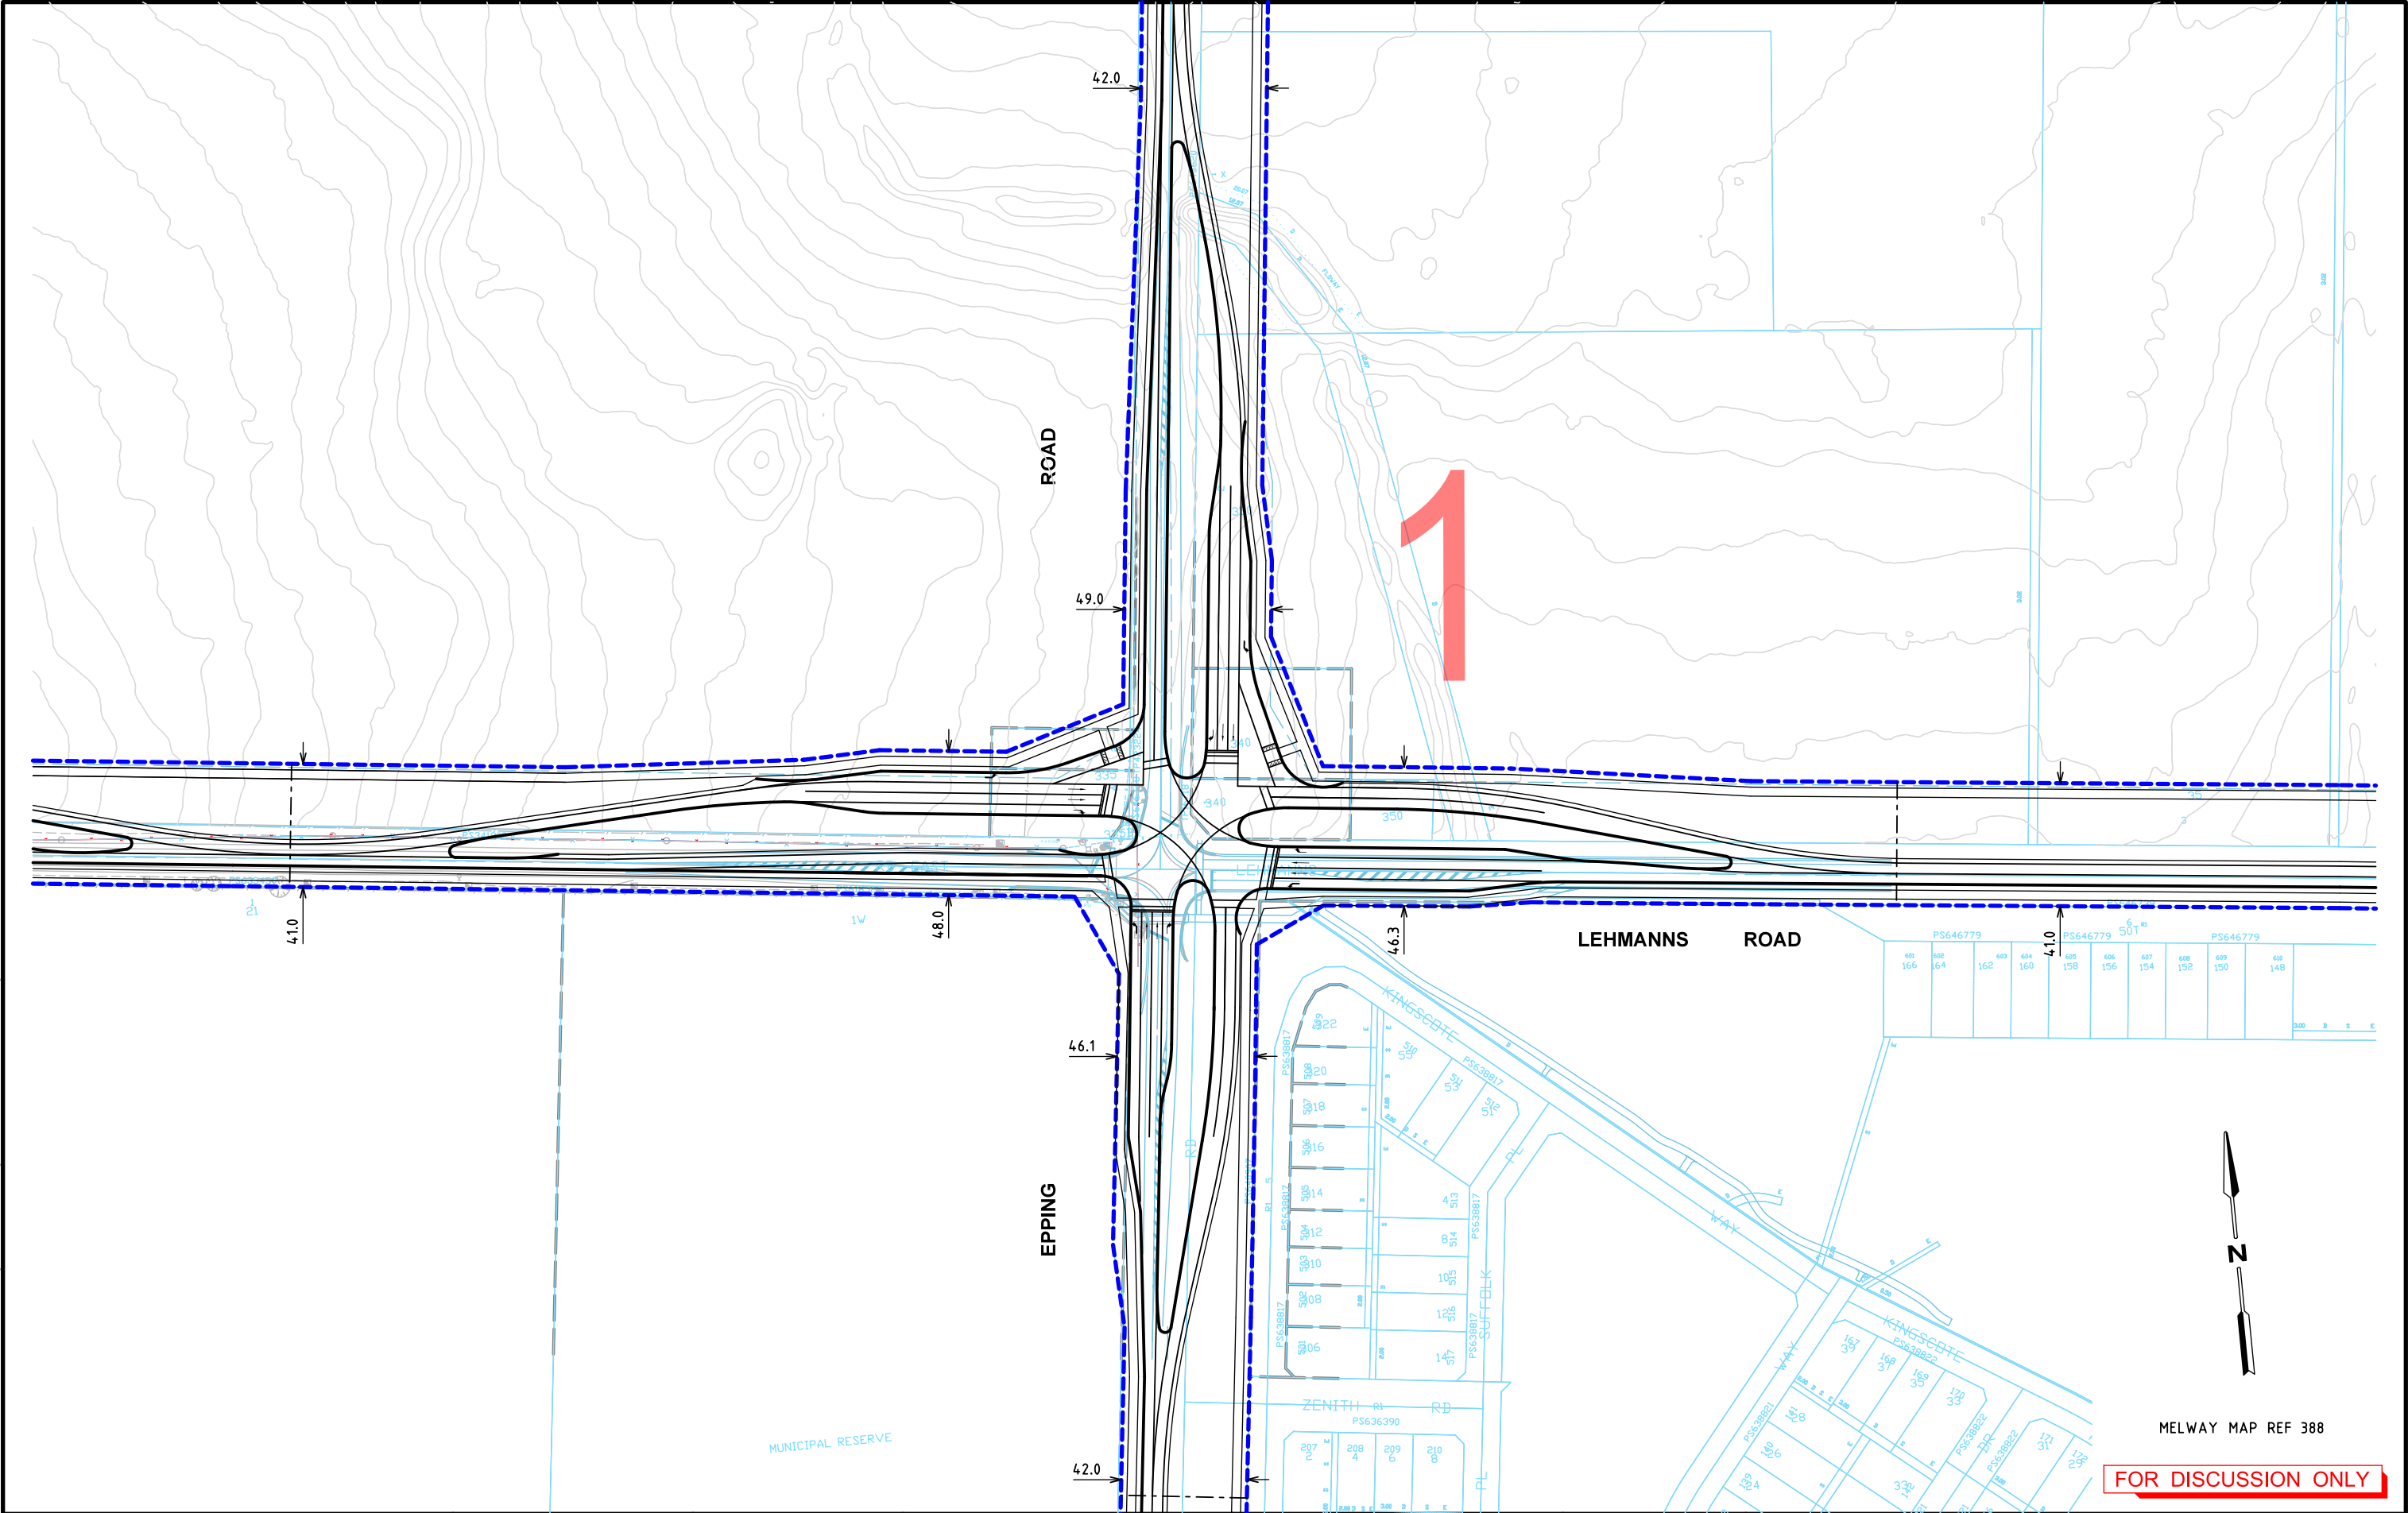

Rev	Date	Description	Drawn	Appr.
3	20.04.2016	COMMENTS ADDED	BVH	DH
2	22.03.2016	ISSUE FOR COMMENT	BVH	DH
1	16.03.2016	ISSUED FOR INFORMATION	BVH	DH

© Cardno Limited All Rights Reserved.
This document is produced by Cardno Limited solely for the benefit of and use by the client in accordance with the terms of the retainer. Cardno Limited does not and shall not assume any responsibility or liability whatsoever to any third party arising out of any use or reliance by third party on the content of this document.

0 10 20 40
1:2000 @ A3
WARNING
BEWARE OF UNDERGROUND SERVICES
THE LOCATIONS OF UNDERGROUND SERVICES SHOWN ARE APPROXIMATE ONLY AND THEIR EXACT POSITION SHOULD BE PROVEN ON SITE.




Cardno
Shaping the Future

ABN: 47 106 610 913
501 Swanston Street, Melbourne, VIC Australia 3000
Phone (+61 3) 8415 7777 Fax (+61 3) 8415 7788
Email: victoria@cardno.com.au Web: www.cardno.com.au/victoria

Drawn	B.HARWOOD
Designed	B.HARWOOD
Checked	DAVID HO
Authorised	DAVID HO

Client	MPA
Project	WOLLERT PSP WOLLERT
Title	INTERIM DESIGN FUNCTIONAL LAYOUT CRAIGIEBURN ROAD AND EPPING ROAD

Status	PRELIMINARY NOT TO BE USED FOR CONSTRUCTION PURPOSES		
Date	02.03.16	Scale	1:2000
Drawing Number	V160221T-DG-2505	Size	A3
		Revision	3

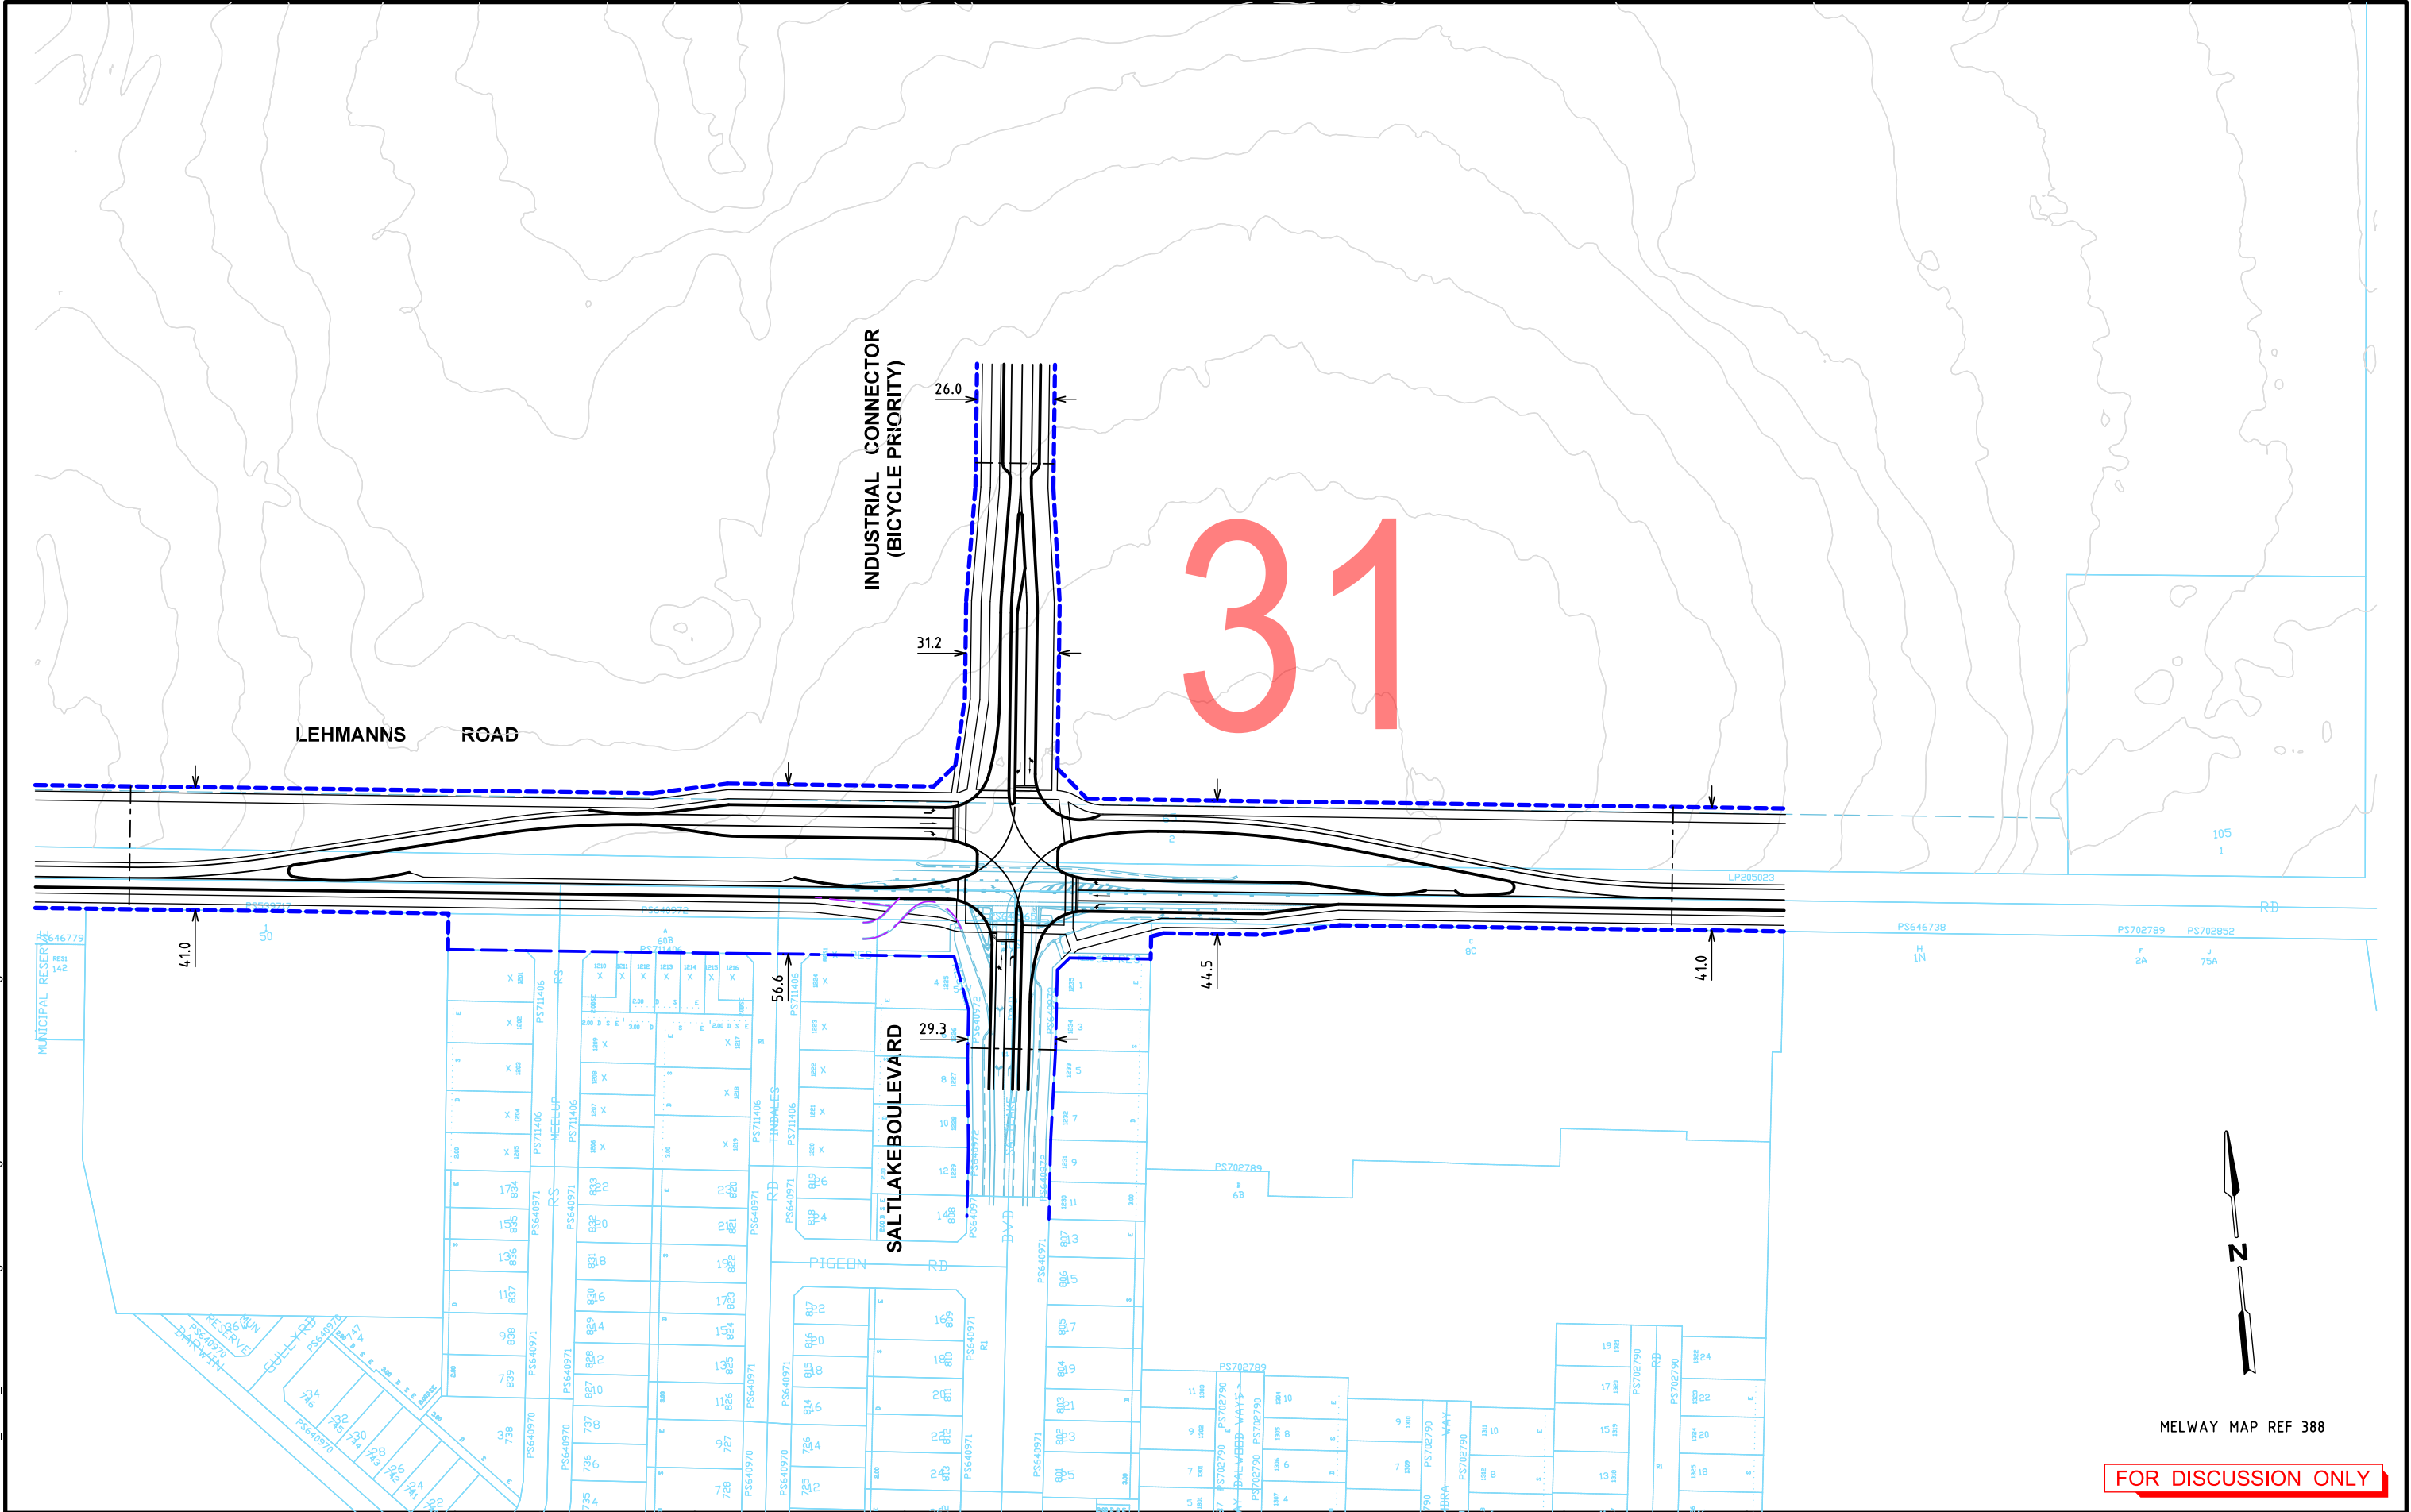

MELWAY MAP REF 388

FOR DISCUSSION ONLY

Rev	Date	Description	Drawn	Appr.
3	20.04.2016	COMMENTS ADDED	BVH	DH
2	22.03.2016	ISSUE FOR COMMENT	BVH	DH
1	16.03.2016	ISSUED FOR INFORMATION	BVH	DH

© Cardno Limited All Rights Reserved.
This document is produced by Cardno Limited solely for the benefit of and use by the client in accordance with the terms of the retainer. Cardno Limited does not and shall not assume any responsibility or liability whatsoever to any third party arising out of any use or reliance by third party on the content of this document.

0102040

1:2000 @ A3

WARNING

BEWARE OF UNDERGROUND SERVICES


THE LOCATIONS OF UNDERGROUND SERVICES SHOWN ARE APPROXIMATE ONLY AND THEIR EXACT POSITION SHOULD BE PROVEN ON SITE.



Drawn	B.HARWOOD
Designed	B.HARWOOD
Checked	DAVID HO
Authorised	DAVID HO

Client	MPA
Project	WOLLERT PSP WOLLERT
Title	INTERIM DESIGN FUNCTIONAL LAYOUT CRAIGIEBURN ROAD AND SALT LAKE BOULEVARD

Status	PRELIMINARY NOT TO BE USED FOR CONSTRUCTION PURPOSES		
Date	16.03.16	Scale	1:2000
Drawing Number	V160221T-DG-2506	Size	A3
		Revision	3

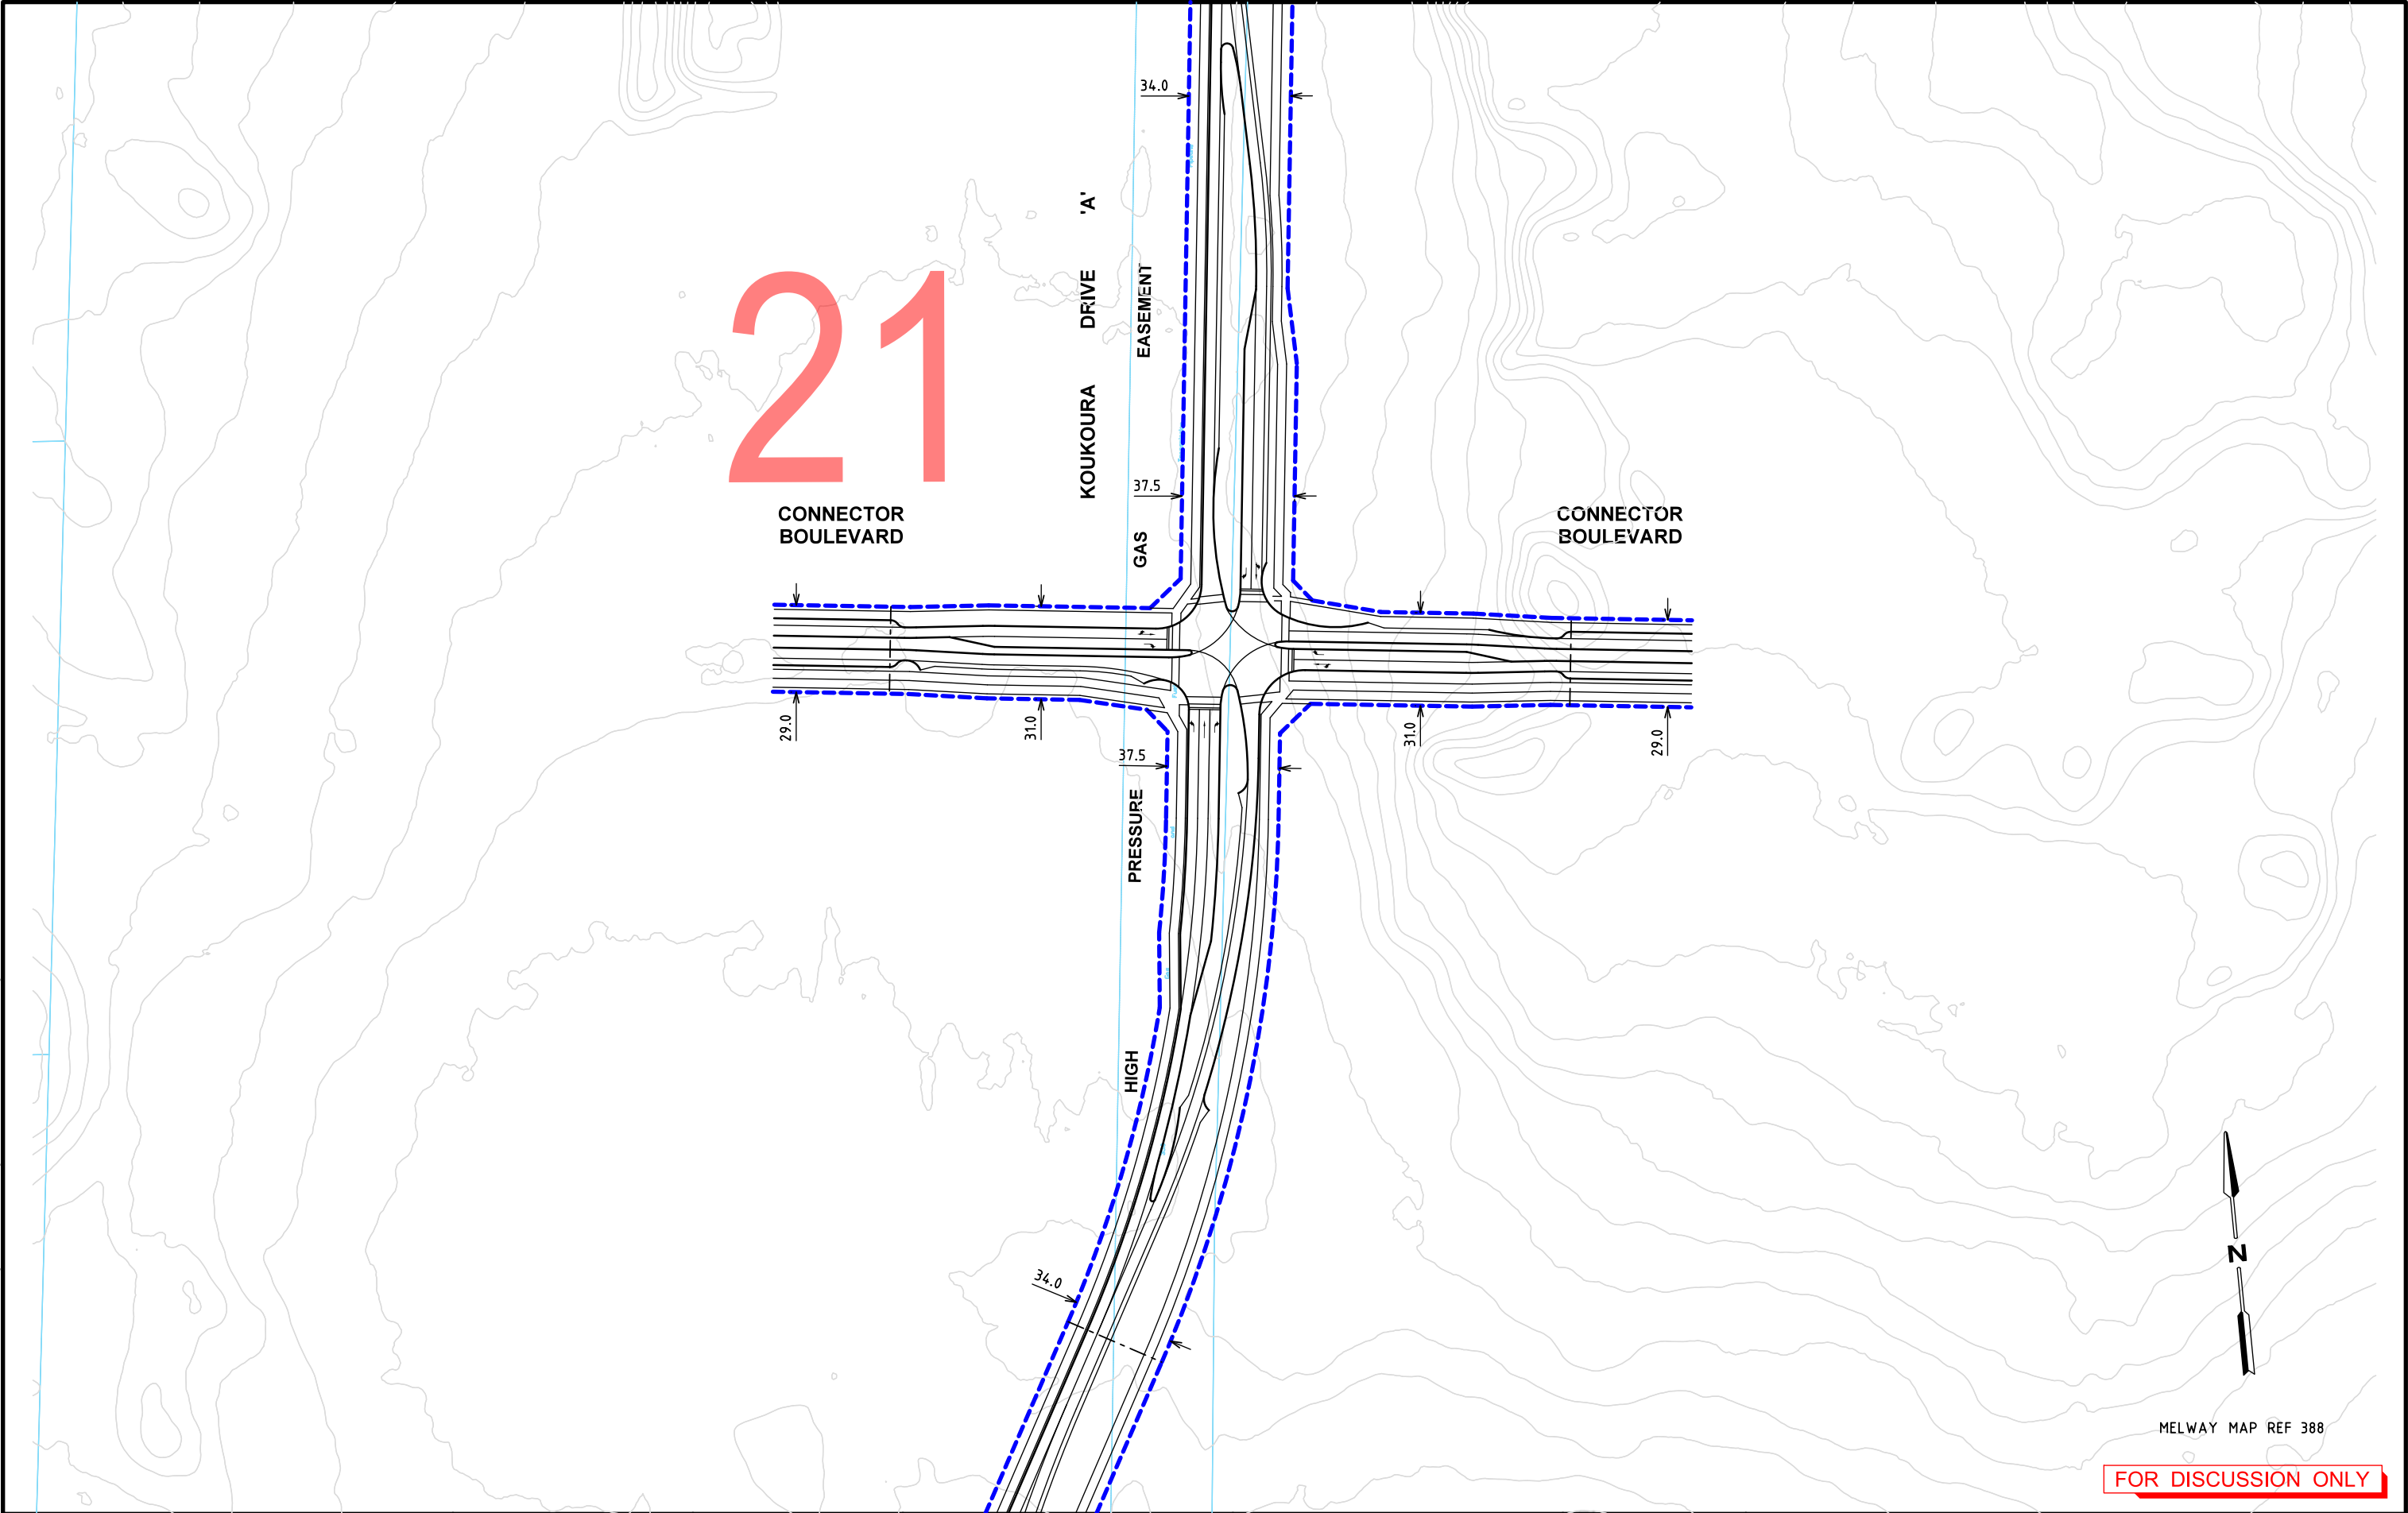

FOR DISCUSSION ONLY

Rev	Date	Description	Drawn	Appr.
3	20.04.2016	COMMENTS ADDED	BVH	DH
2	18.03.2016	ISSUE FOR INFORMATION	BVH	DH
1	22.03.2016	ISSUED FOR INFORMATION	BVH	DH

© Cardno Limited All Rights Reserved.
This document is produced by Cardno Limited solely for the benefit of and use by the client in accordance with the terms of the retainer. Cardno Limited does not and shall not assume any responsibility or liability whatsoever to any third party arising out of any use or reliance by third party on the content of this document.


0 10 20 40
1:2000 @ A3
WARNING
BEWARE OF UNDERGROUND SERVICES
THE LOCATIONS OF UNDERGROUND SERVICES SHOWN ARE APPROXIMATE ONLY AND THEIR EXACT POSITION SHOULD BE PROVEN ON SITE.




Drawn	B.HARWOOD
Designed	B.HARWOOD
Checked	DAVID HO
Authorised	DAVID HO


Client	MPA
Project	WOLLERT PSP WOLLERT
Title	INTERIM DESIGN FUNCTIONAL LAYOUT KOUKOURA DRIVE NORTH OF CRAIGIEBURN ROAD

Status	PRELIMINARY NOT TO BE USED FOR CONSTRUCTION PURPOSES		
Date	02.03.16	Scale	1:2000
Drawing Number	V160221T-DG-2507		
Revision	3		

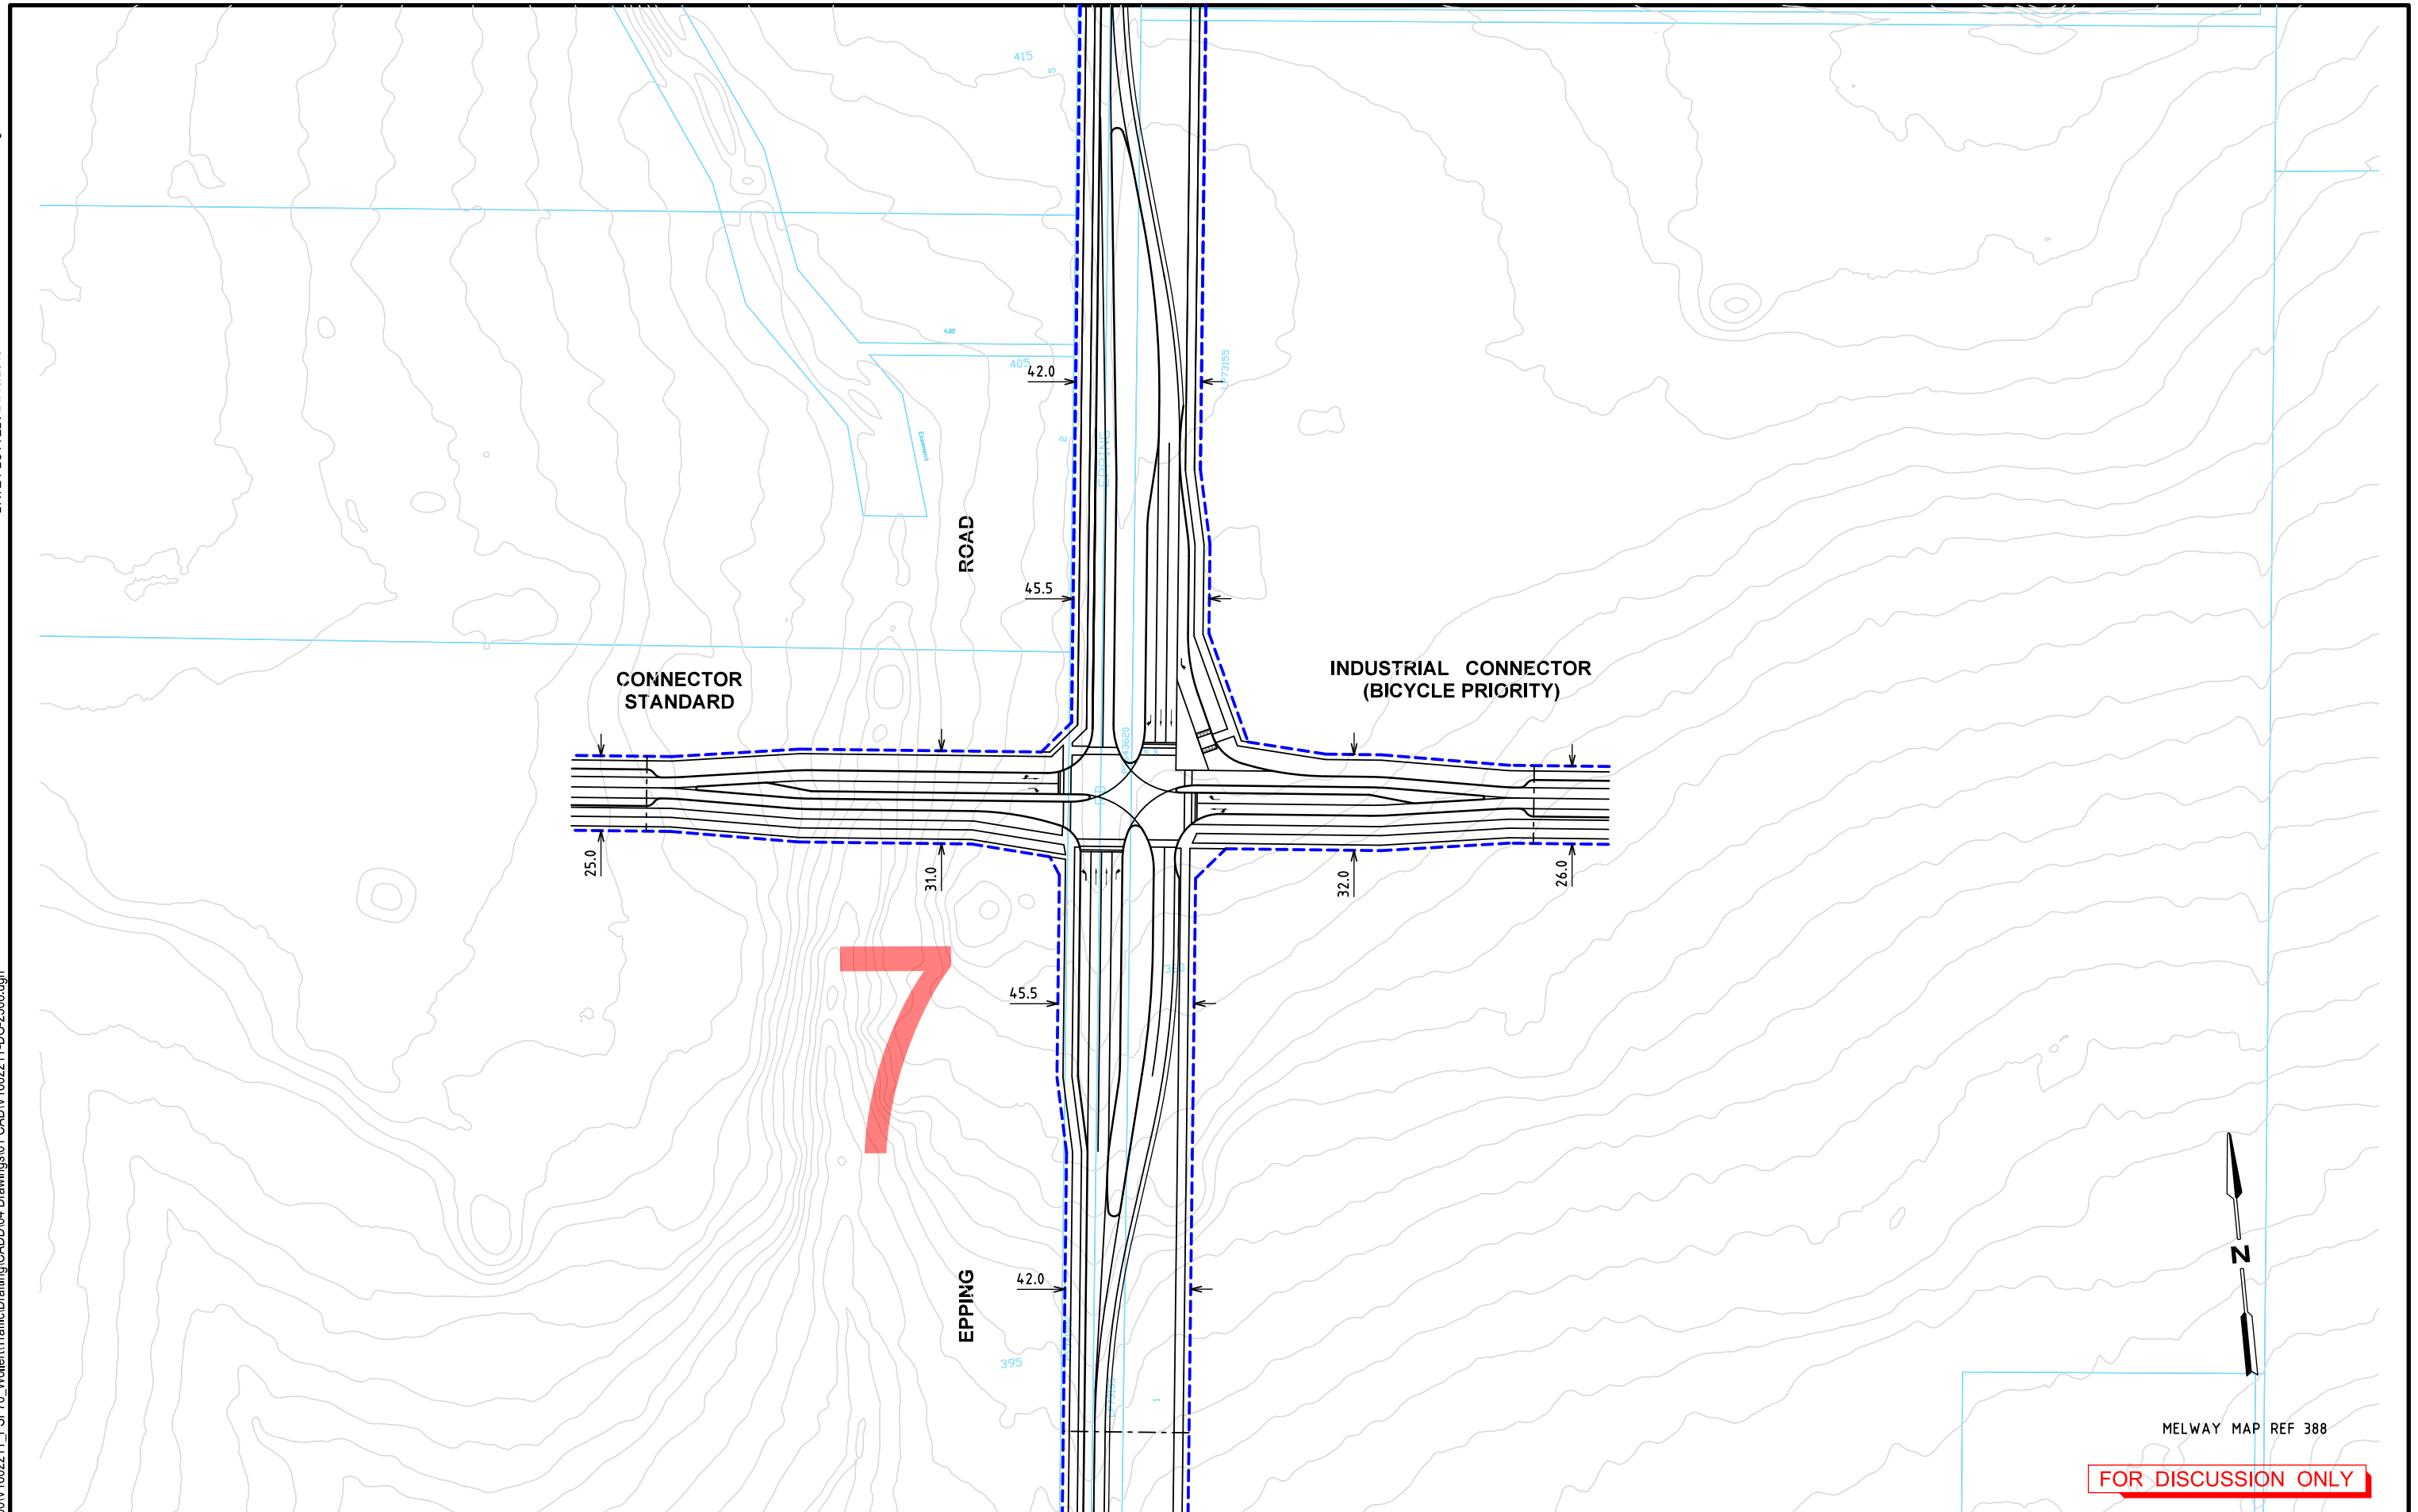[illegible]

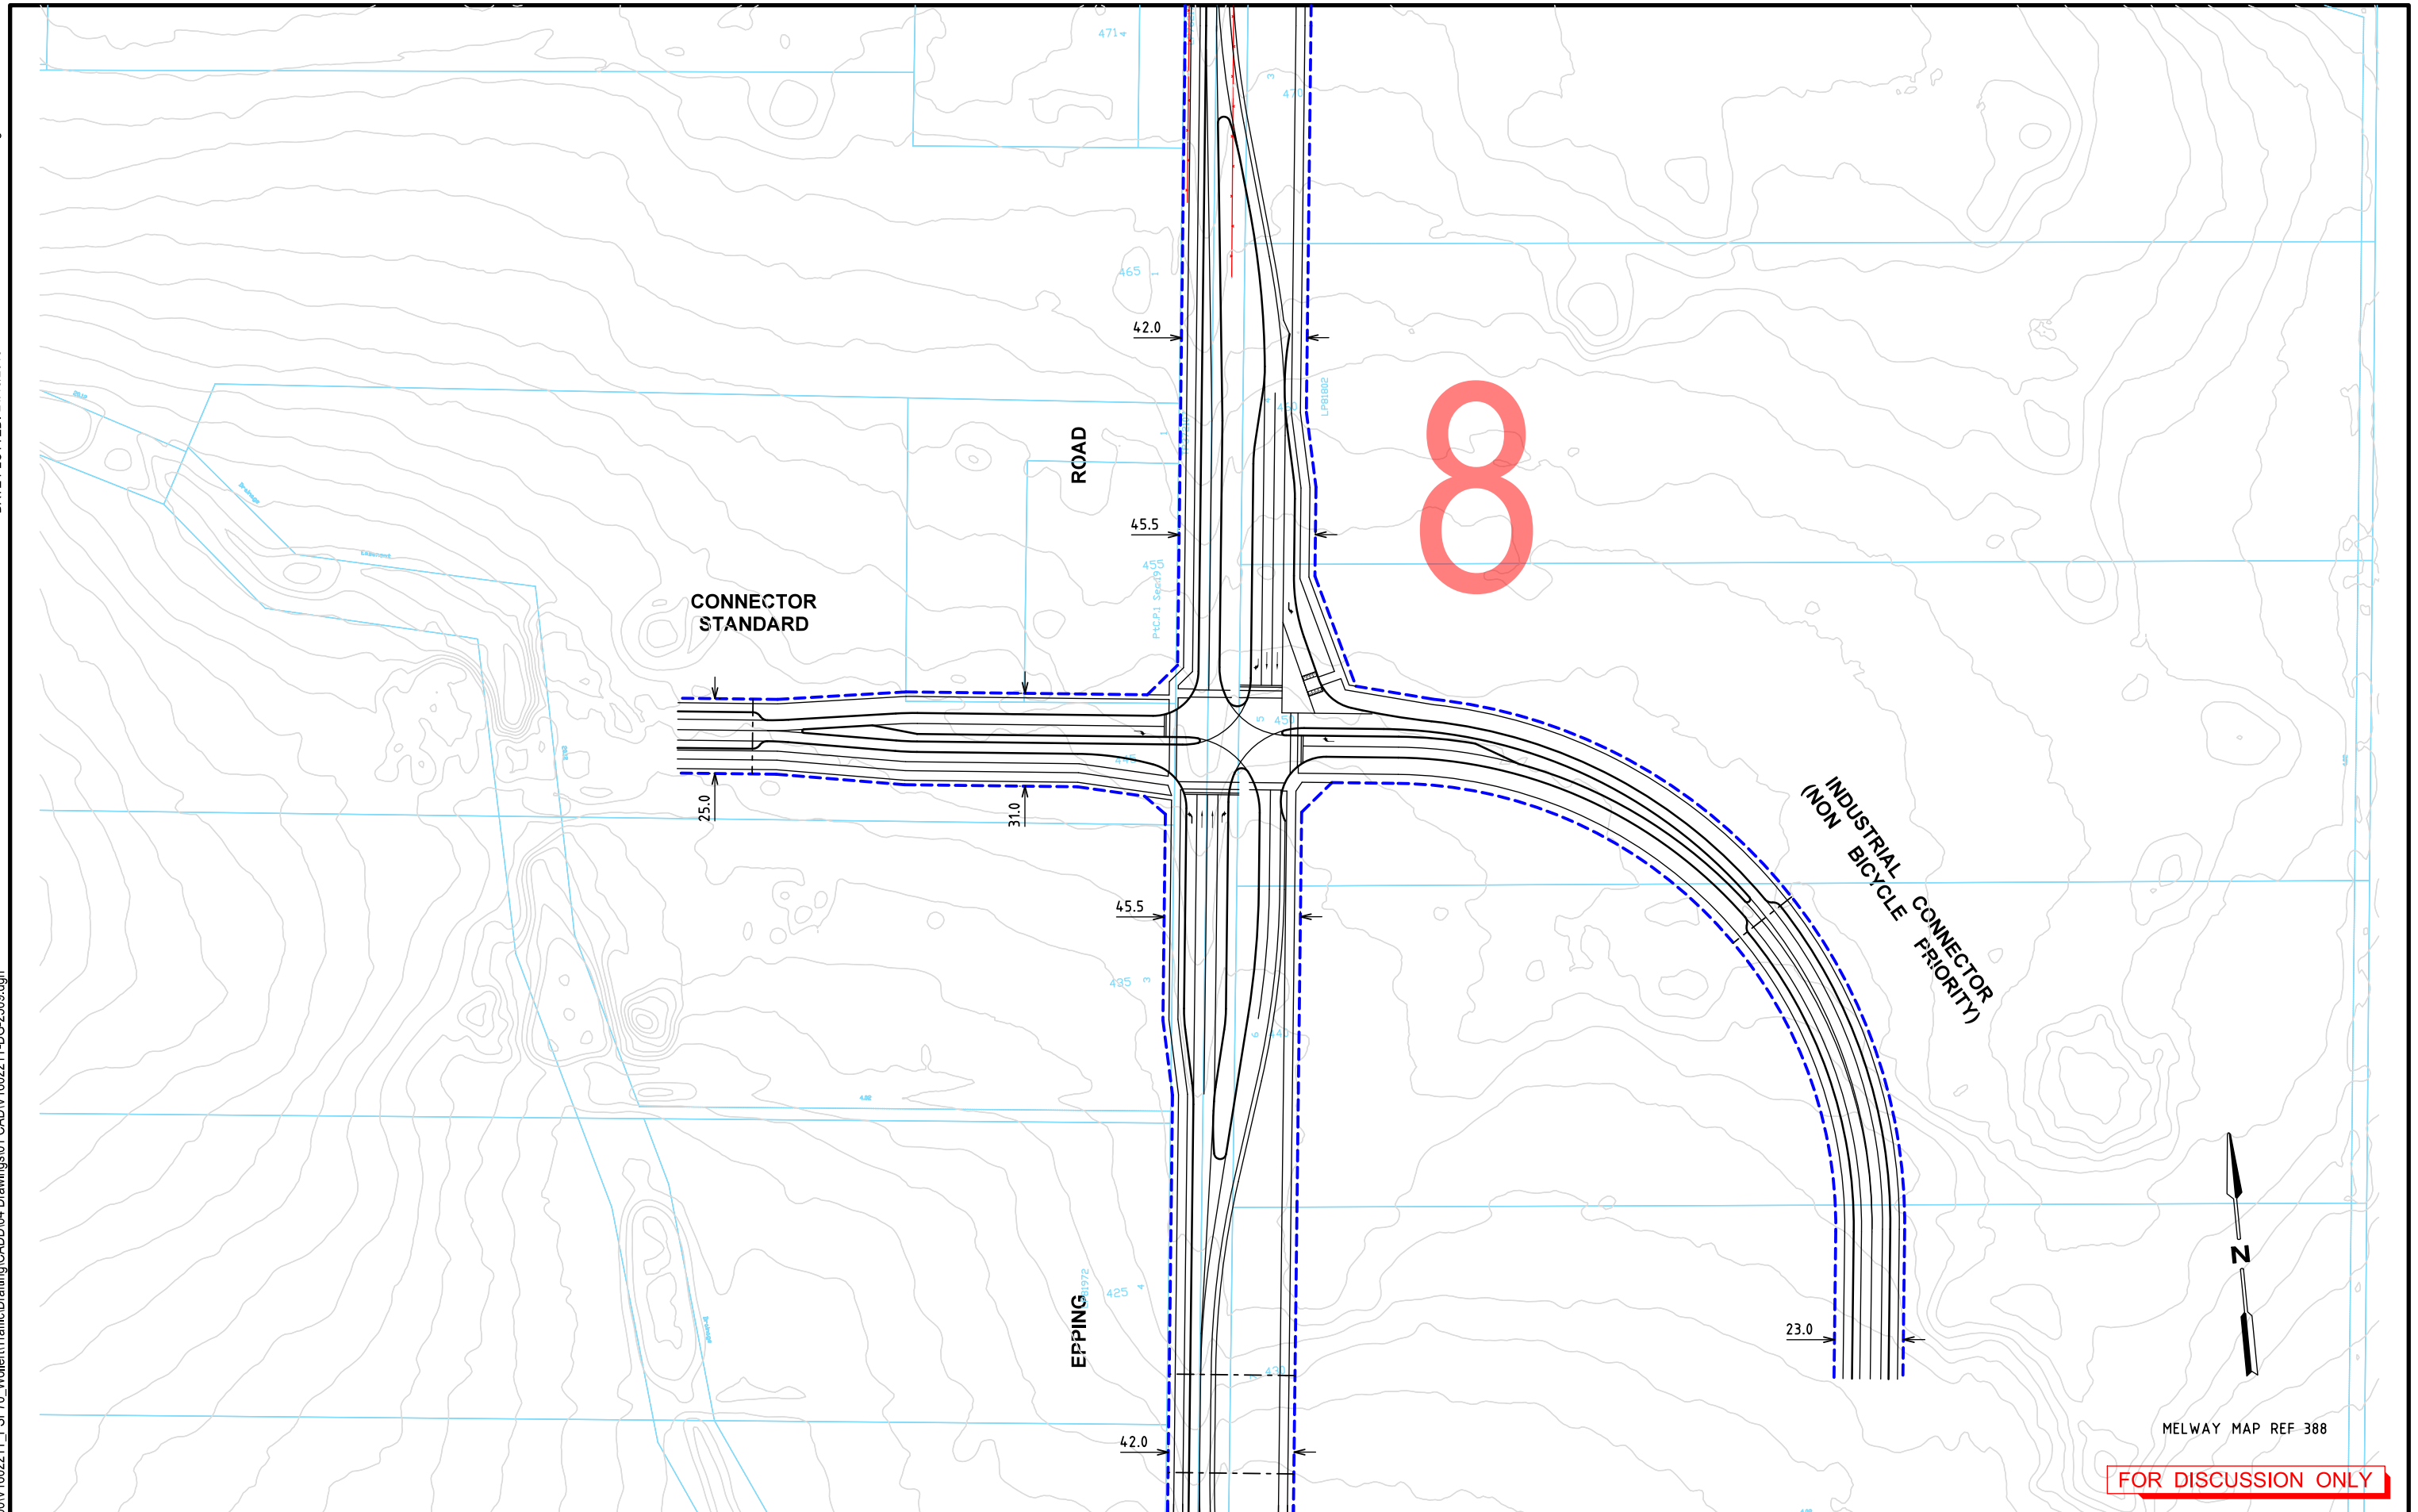

		© Cardno Limited All Rights Reserved. This document is produced by Cardno Limited solely for the benefit of and use by the client in accordance with the terms of the retainer. Cardno Limited does not and shall not assume any responsibility or liability whatsoever to any third party arising out of any use or reliance by third party on the content of this document.		 1:2000 @ A3		 Cardno Shaping the Future ABN: 47 106 610 913 501 Swanston Street, Melbourne, VIC Australia 3000 Phone (+61 3) 8415 7777 Fax (+61 3) 8415 7788 Email: victoria@cardno.com.au Web: www.cardno.com.au/victoria		Drawn B.HARWOOD Designed B.HARWOOD Checked DAVID HO Authorised DAVID HO		Client MPA Project WOLLERT PSP WOLLERT Title INTERIM DESIGN FUNCTIONAL LAYOUT FAPPING ROAD SOUTH OF BOUNDARY ROAD						Status PRELIMINARY NOT TO BE USED FOR CONSTRUCTION PURPOSES Date 18.03.16 Scale 1:2000 Size A3 Drawing Number V160221T-DG-2509 Revision 2			
--	--	--	--	---	--	--	--	--	--	--	--	--	--	--	--	--	--	--	--

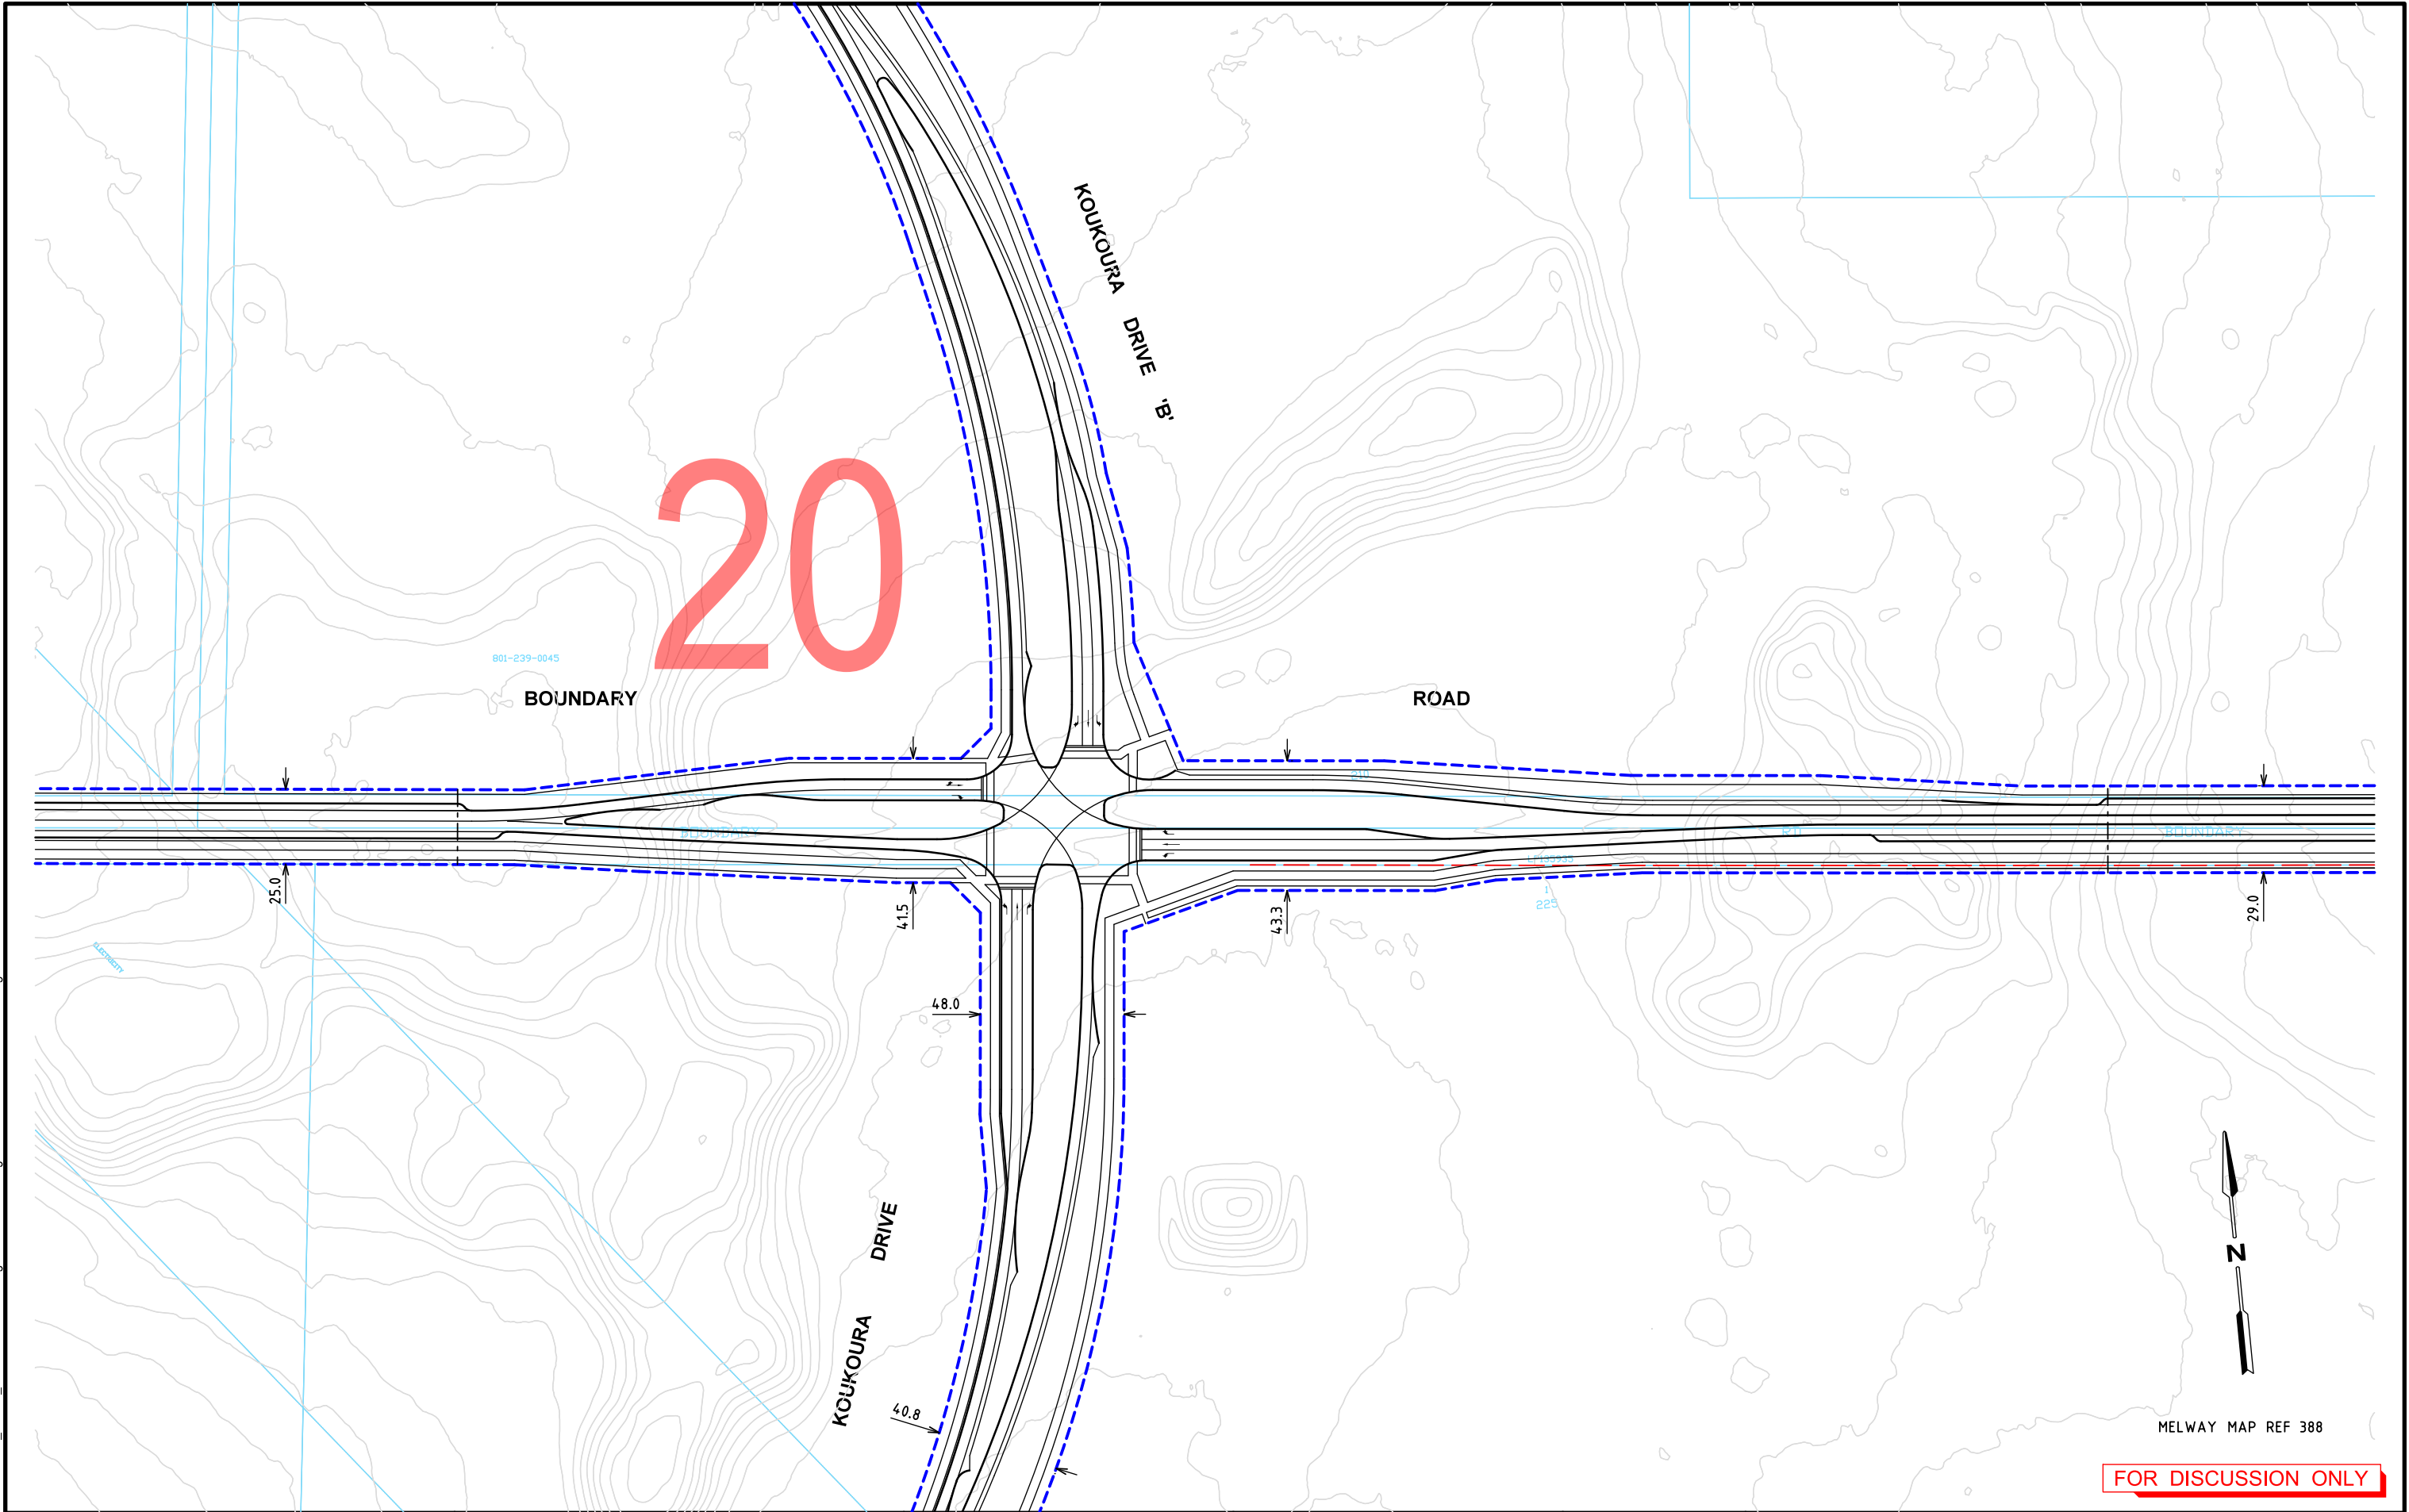

Rev	Date	Description	Drawn	Appr.
2	20.04.2016	COMMENTS ADDED	BVH	DH
1	22.03.2016	ISSUED FOR INFORMATION	BVH	DH

© Cardno Limited All Rights Reserved.
This document is produced by Cardno Limited solely for the benefit of and use by the client in accordance with the terms of the retainer. Cardno Limited does not and shall not assume any responsibility or liability whatsoever to any third party arising out of any use or reliance by third party on the content of this document.

0 10 20 40
1:2000 @ A3
WARNING
BEWARE OF UNDERGROUND SERVICES
THE LOCATIONS OF UNDERGROUND SERVICES SHOWN ARE APPROXIMATE ONLY AND THEIR EXACT POSITION SHOULD BE PROVEN ON SITE.



Drawn	B.HARWOOD
Designed	B.HARWOOD
Checked	DAVID HO
Authorised	DAVID HO


Client	MPA
Project	WOLLERT PSP WOLLERT
Title	INTERIM DESIGN FUNCTIONAL LAYOUT BOUNDARY ROAD AND KOUKOURA DRIVE

Status	PRELIMINARY NOT TO BE USED FOR CONSTRUCTION PURPOSES		
Date	18.03.16	Scale	1:2000
Drawing Number	V160221T-DG-2510		

Size	A3
Revision	2

DATE PLOTTED: 21/10/2016 11:10:23 AM BY: egan.cook

File: W:\2016\0001-0500\160221T_PSP70_Wollert\Traffic\Drafting\CADD\04 Drawings\01 CAD\160221T-DG-2511.dgn

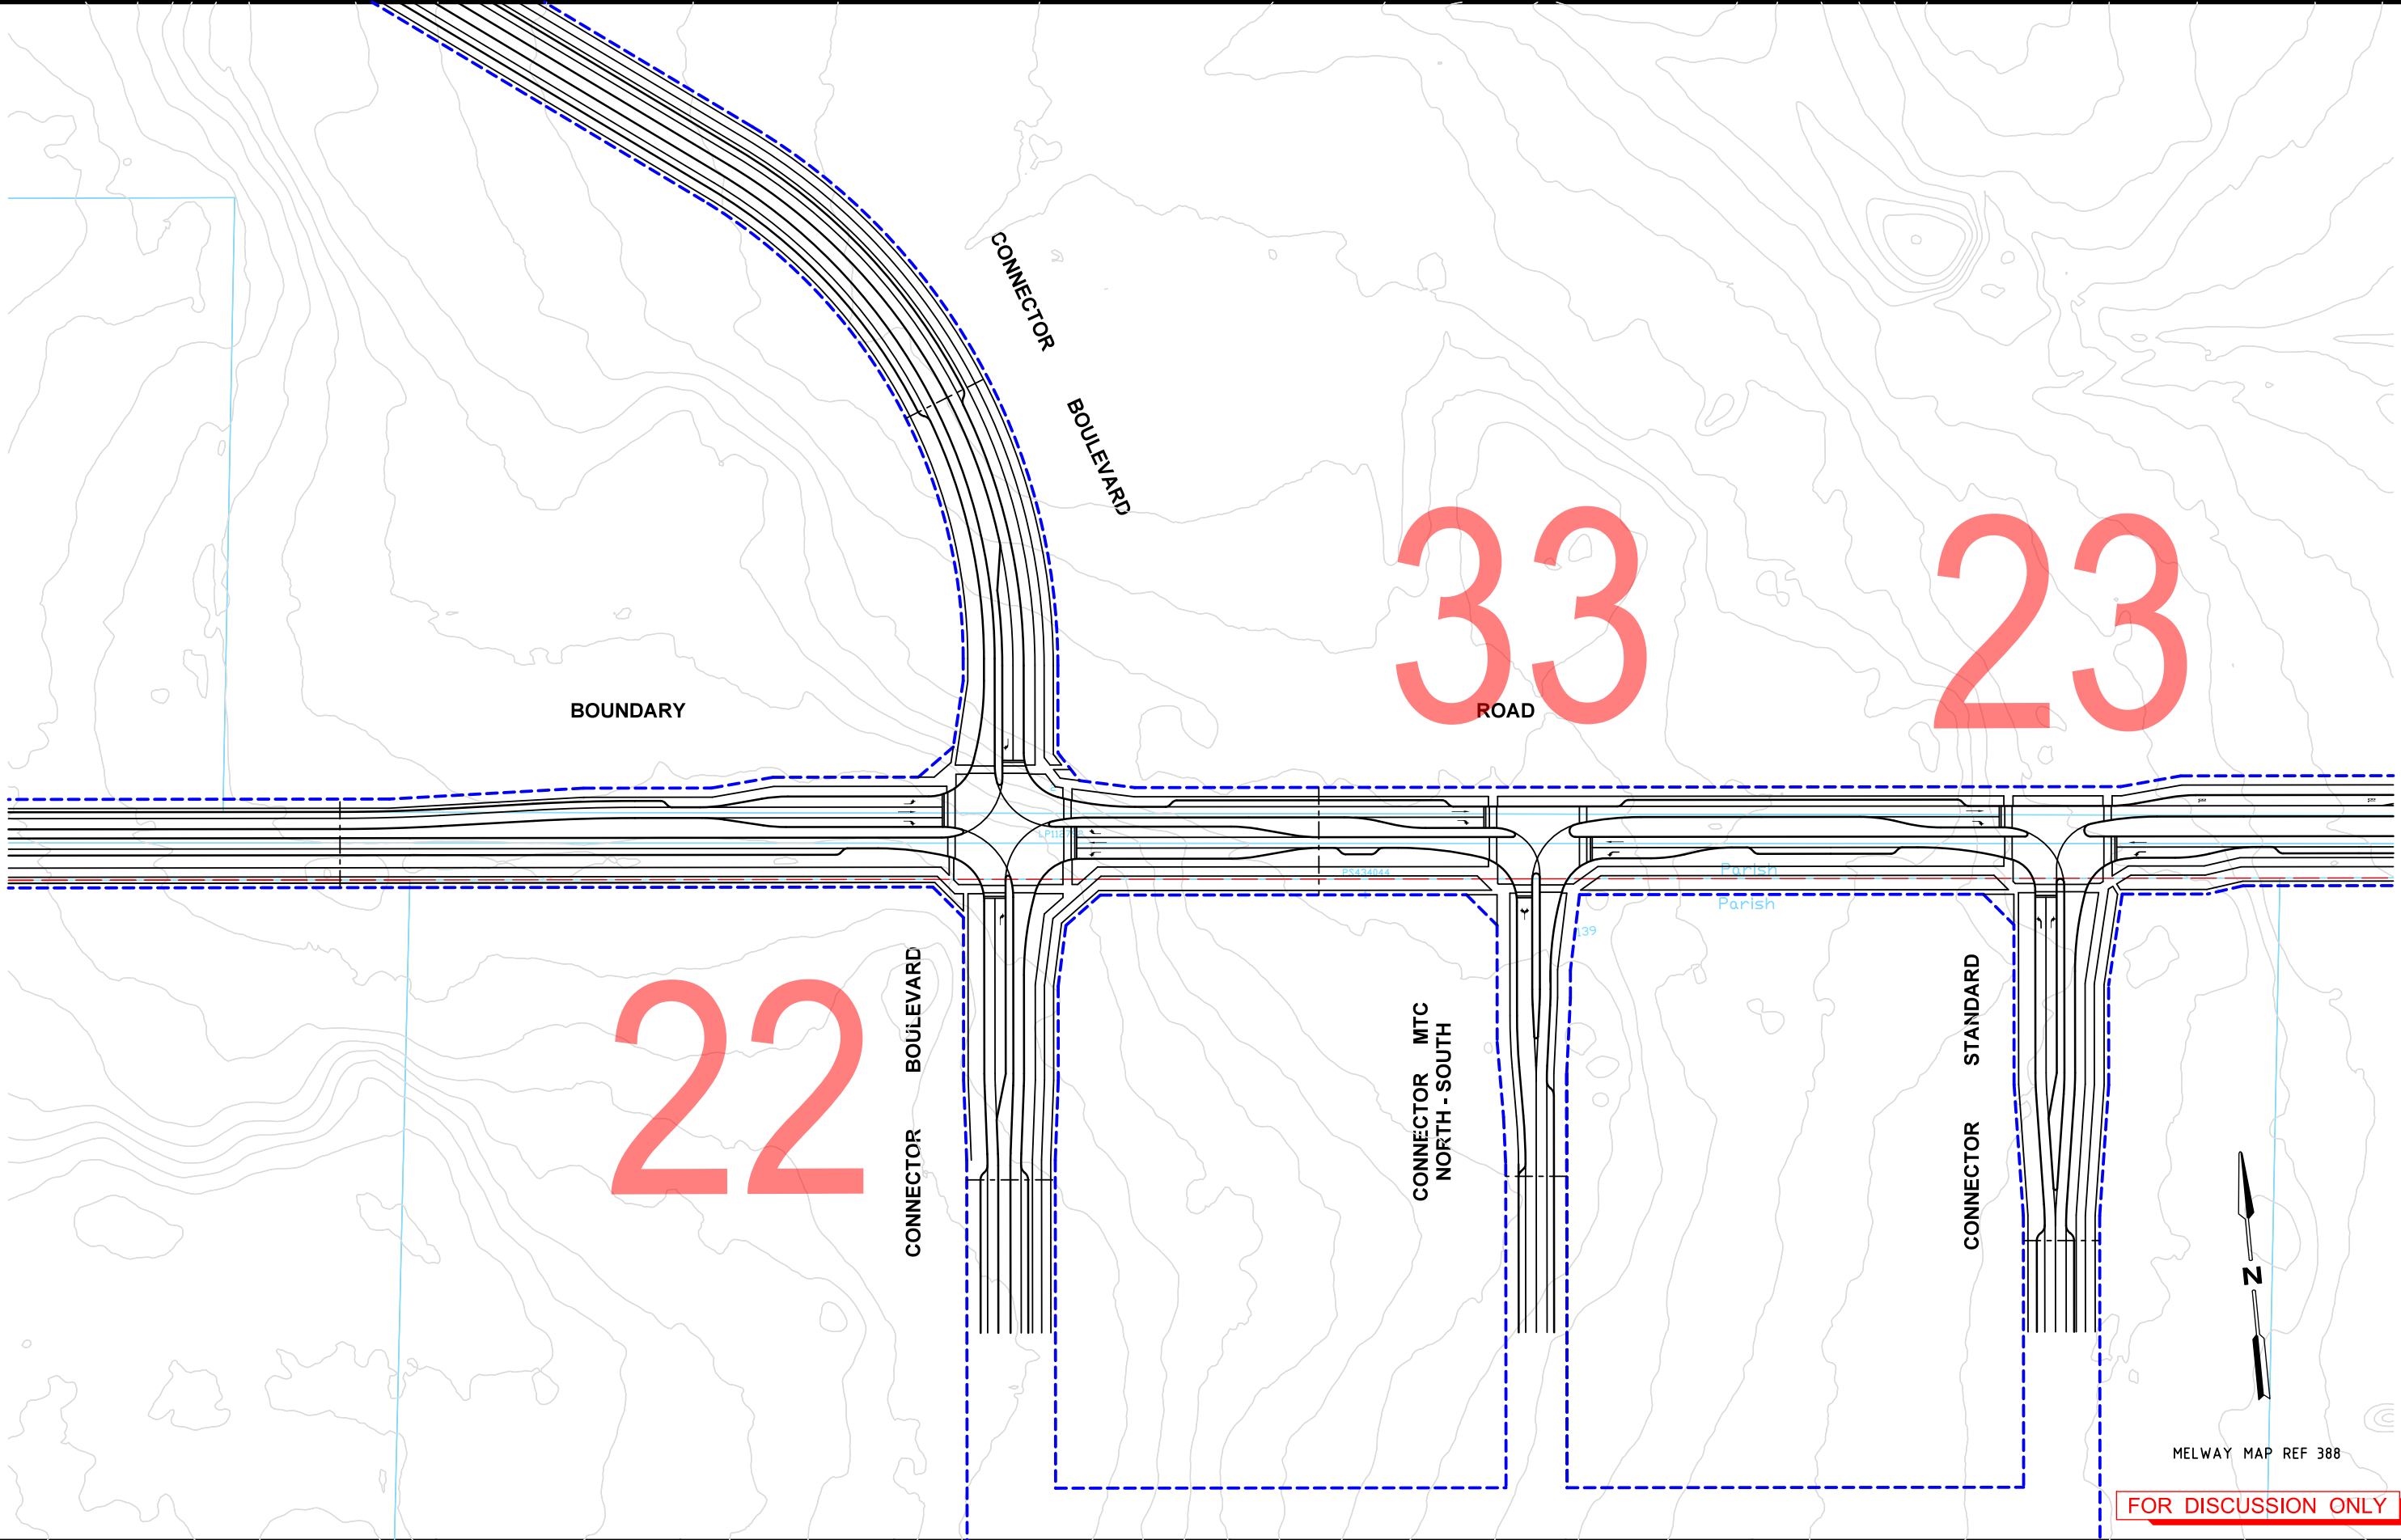

Rev	Date	Description	Drawn	Appr.
2	20.04.2016	COMMENTS ADDED	BVH	DH
1	22.03.2016	ISSUED FOR INFORMATION	BVH	DH

© Cardno Limited All Rights Reserved.
This document is produced by Cardno Limited solely for the benefit of and use by the client in accordance with the terms of the retainer. Cardno Limited does not and shall not assume any responsibility or liability whatsoever to any third party arising out of any use or reliance by third party on the content of this document.

0 10 20 40
1:2000 @ A3

WARNING
BEWARE OF UNDERGROUND SERVICES
THE LOCATIONS OF UNDERGROUND SERVICES SHOWN ARE APPROXIMATE ONLY AND THEIR EXACT POSITION SHOULD BE PROVEN ON SITE.




Drawn	B.HARWOOD
Designed	B.HARWOOD
Checked	DAVID HO
Authorised	DAVID HO

Client	MPA
Project	WOLLERT PSP WOLLERT
Title	INTERIM DESIGN (SAME AS ULTIMATE) FUNCTIONAL LAYOUT BOUNDARY ROAD EAST OF KOUKOURA DRIVE

Status	PRELIMINARY NOT TO BE USED FOR CONSTRUCTION PURPOSES		
Date	02.03.16	Scale	1:2000
Drawing Number	V160221T-DG-2511	Size	A3
		Revision	2

DATE PLOTTED: 21/10/2016 11:10:26 AM BY: egan.cook

CAD File: \\32016\0001-0500\160221T_PSP70_Wollert\Traffic\Drafting\CADD\04 Drawings\01 CAD\160221T-DG-2512.dgn

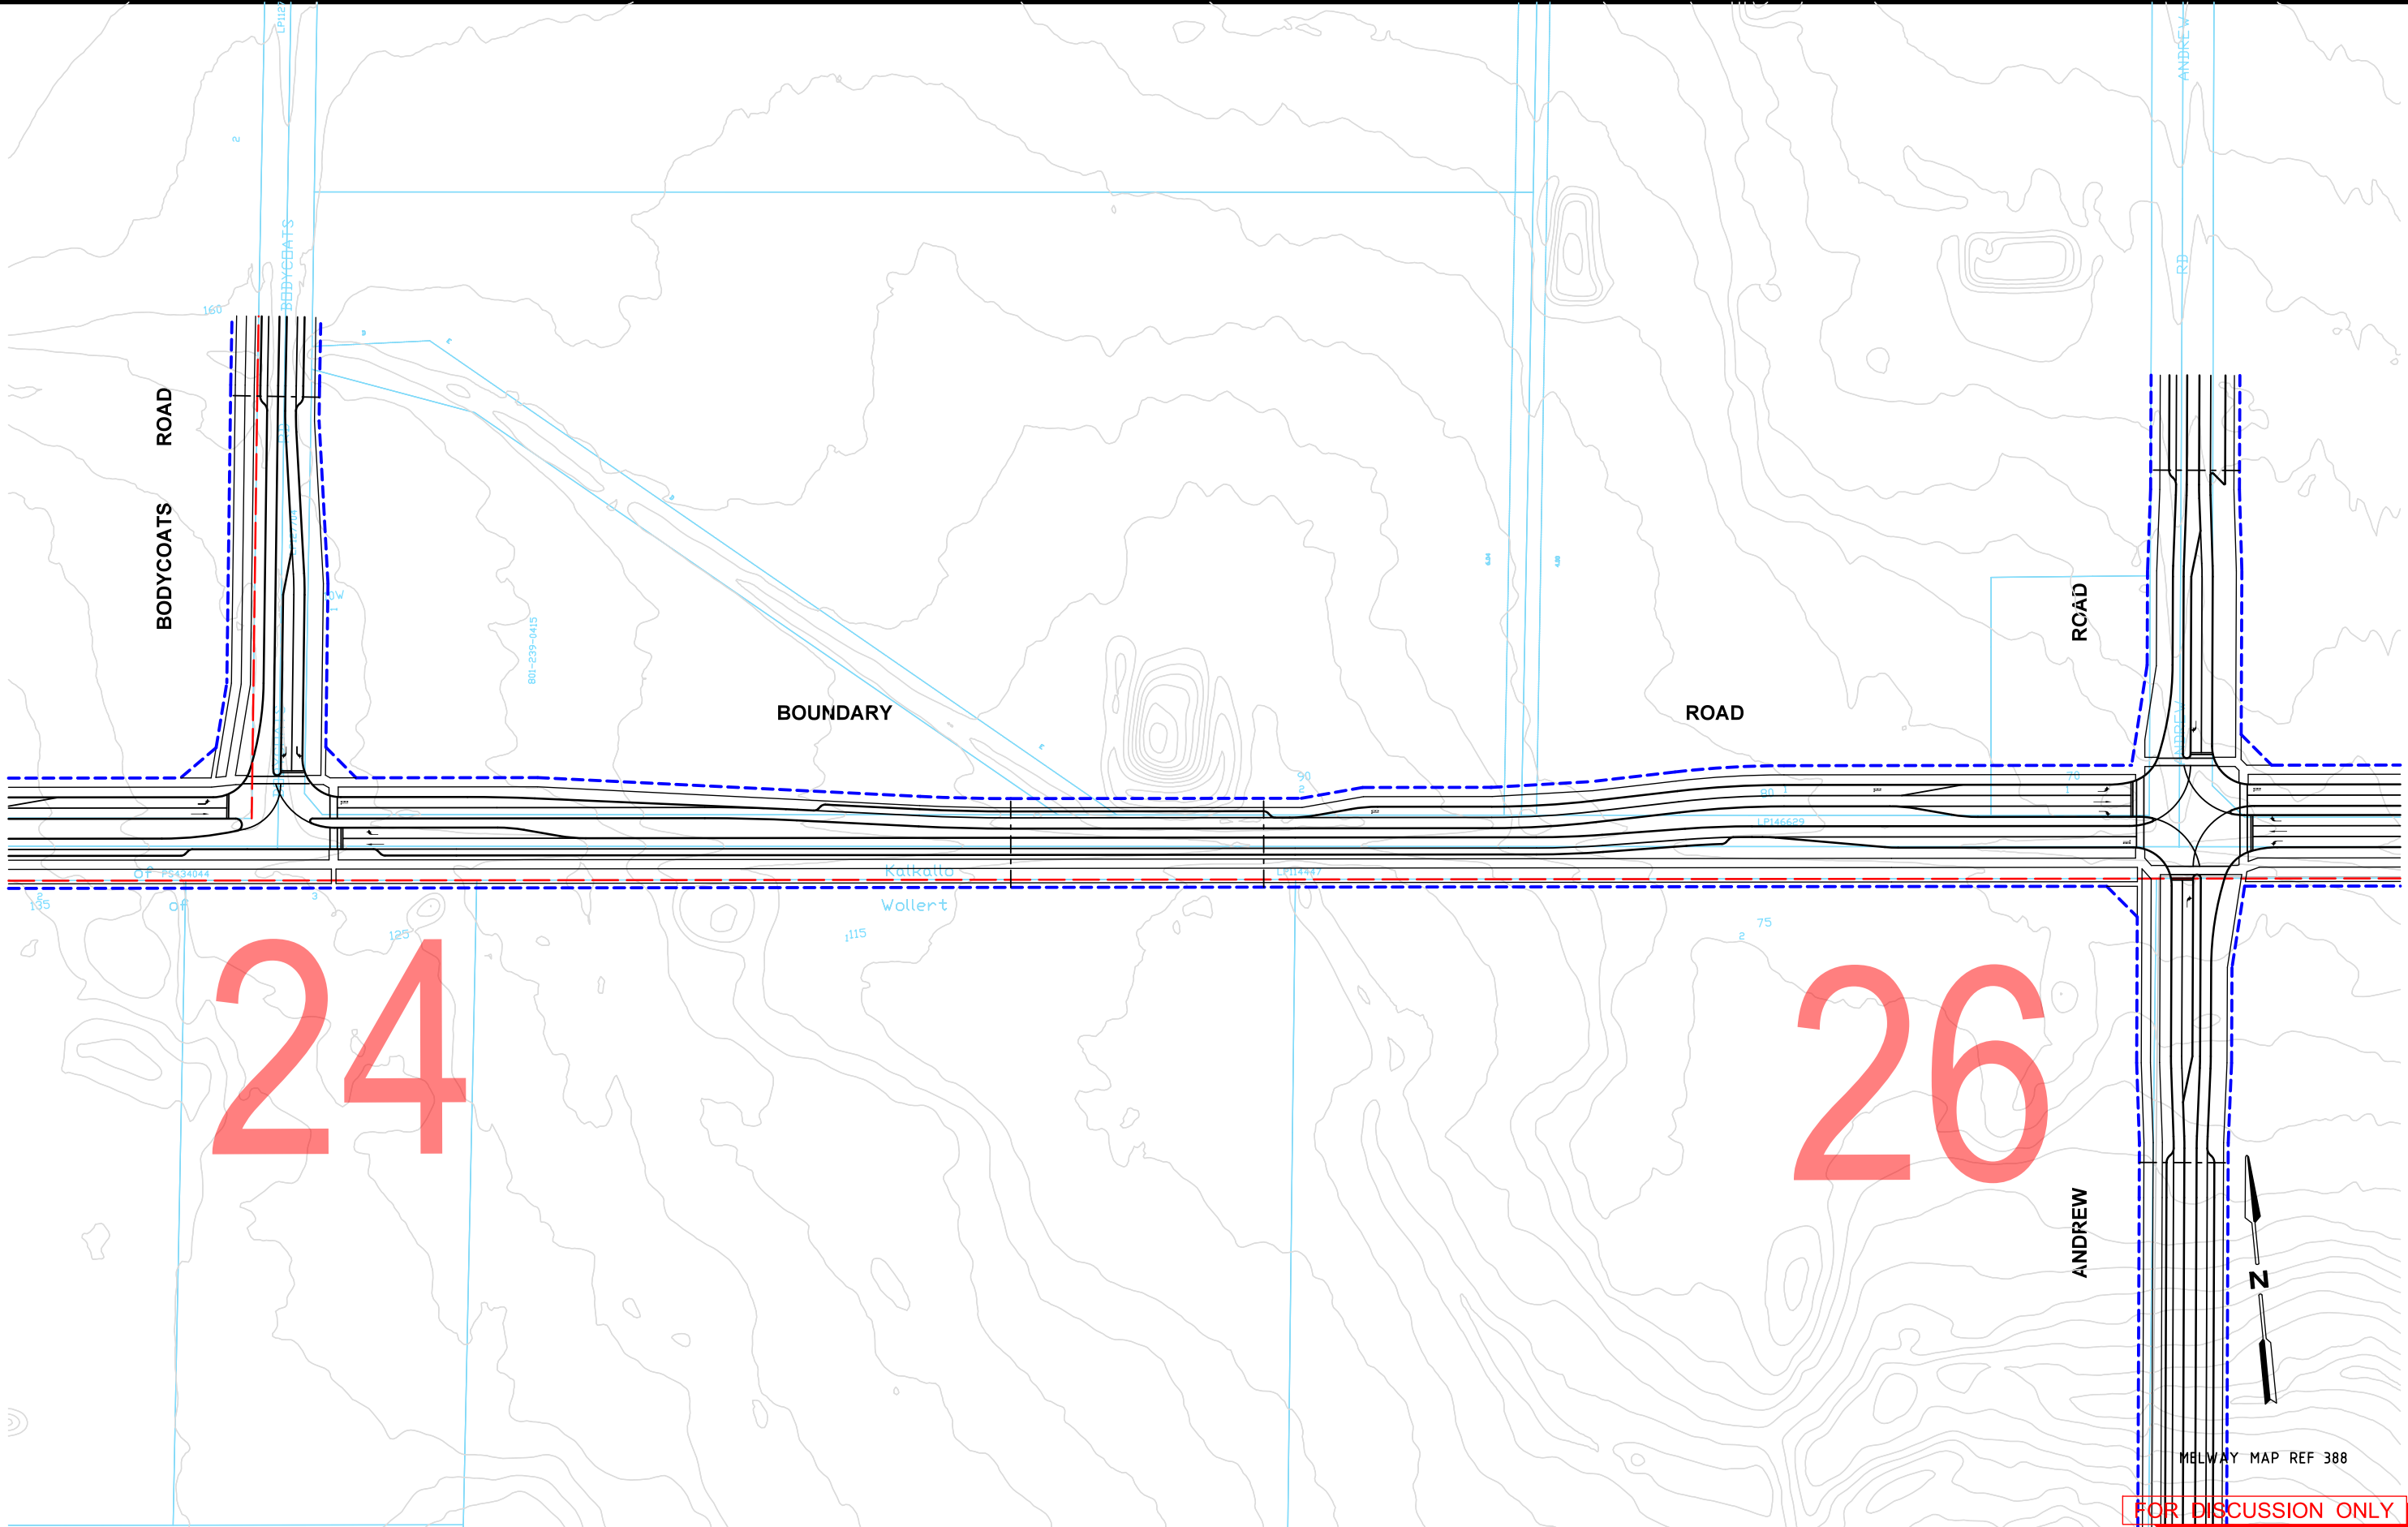

Rev	Date	Description	Drawn	Appr.
2	20.04.2016	COMMENTS ADDED	BVH	DH
1	DD.MM.YY	ISSUED FOR INFORMATION	XXX	DH

© Cardno Limited All Rights Reserved.
This document is produced by Cardno Limited solely for the benefit of and use by the client in accordance with the terms of the retainer. Cardno Limited does not and shall not assume any responsibility or liability whatsoever to any third party arising out of any use or reliance by third party on the content of this document.

0 10 20 40
1:2000 @ A3

WARNING
BEWARE OF UNDERGROUND SERVICES
THE LOCATIONS OF UNDERGROUND SERVICES SHOWN ARE APPROXIMATE ONLY AND THEIR EXACT POSITION SHOULD BE PROVEN ON SITE.


**Cardno**
Shaping the Future


ABN: 47 106 610 913
501 Swanston Street, Melbourne, VIC Australia 3000
Phone (+61 3) 8415 7777 Fax (+61 3) 8415 7788
Email: victoria@cardno.com.au Web: www.cardno.com.au/victoria

Drawn	B.HARWOOD
Designed	B.HARWOOD
Checked	DAVID HO
Authorised	DAVID HO

Client	MPA
Project	WOLLERT PSP WOLLERT
Title	INTERIM DESIGN (SAME AS ULTIMATE) FUNCTIONAL LAYOUT BOUNDARY ROAD / BODYCOATS AND ANDREW ROAD

Status	PRELIMINARY NOT TO BE USED FOR CONSTRUCTION PURPOSES		
Date	02.03.16	Scale	1:2000
Drawing Number	V160221T-DG-2512	Size	A3
Revision			2

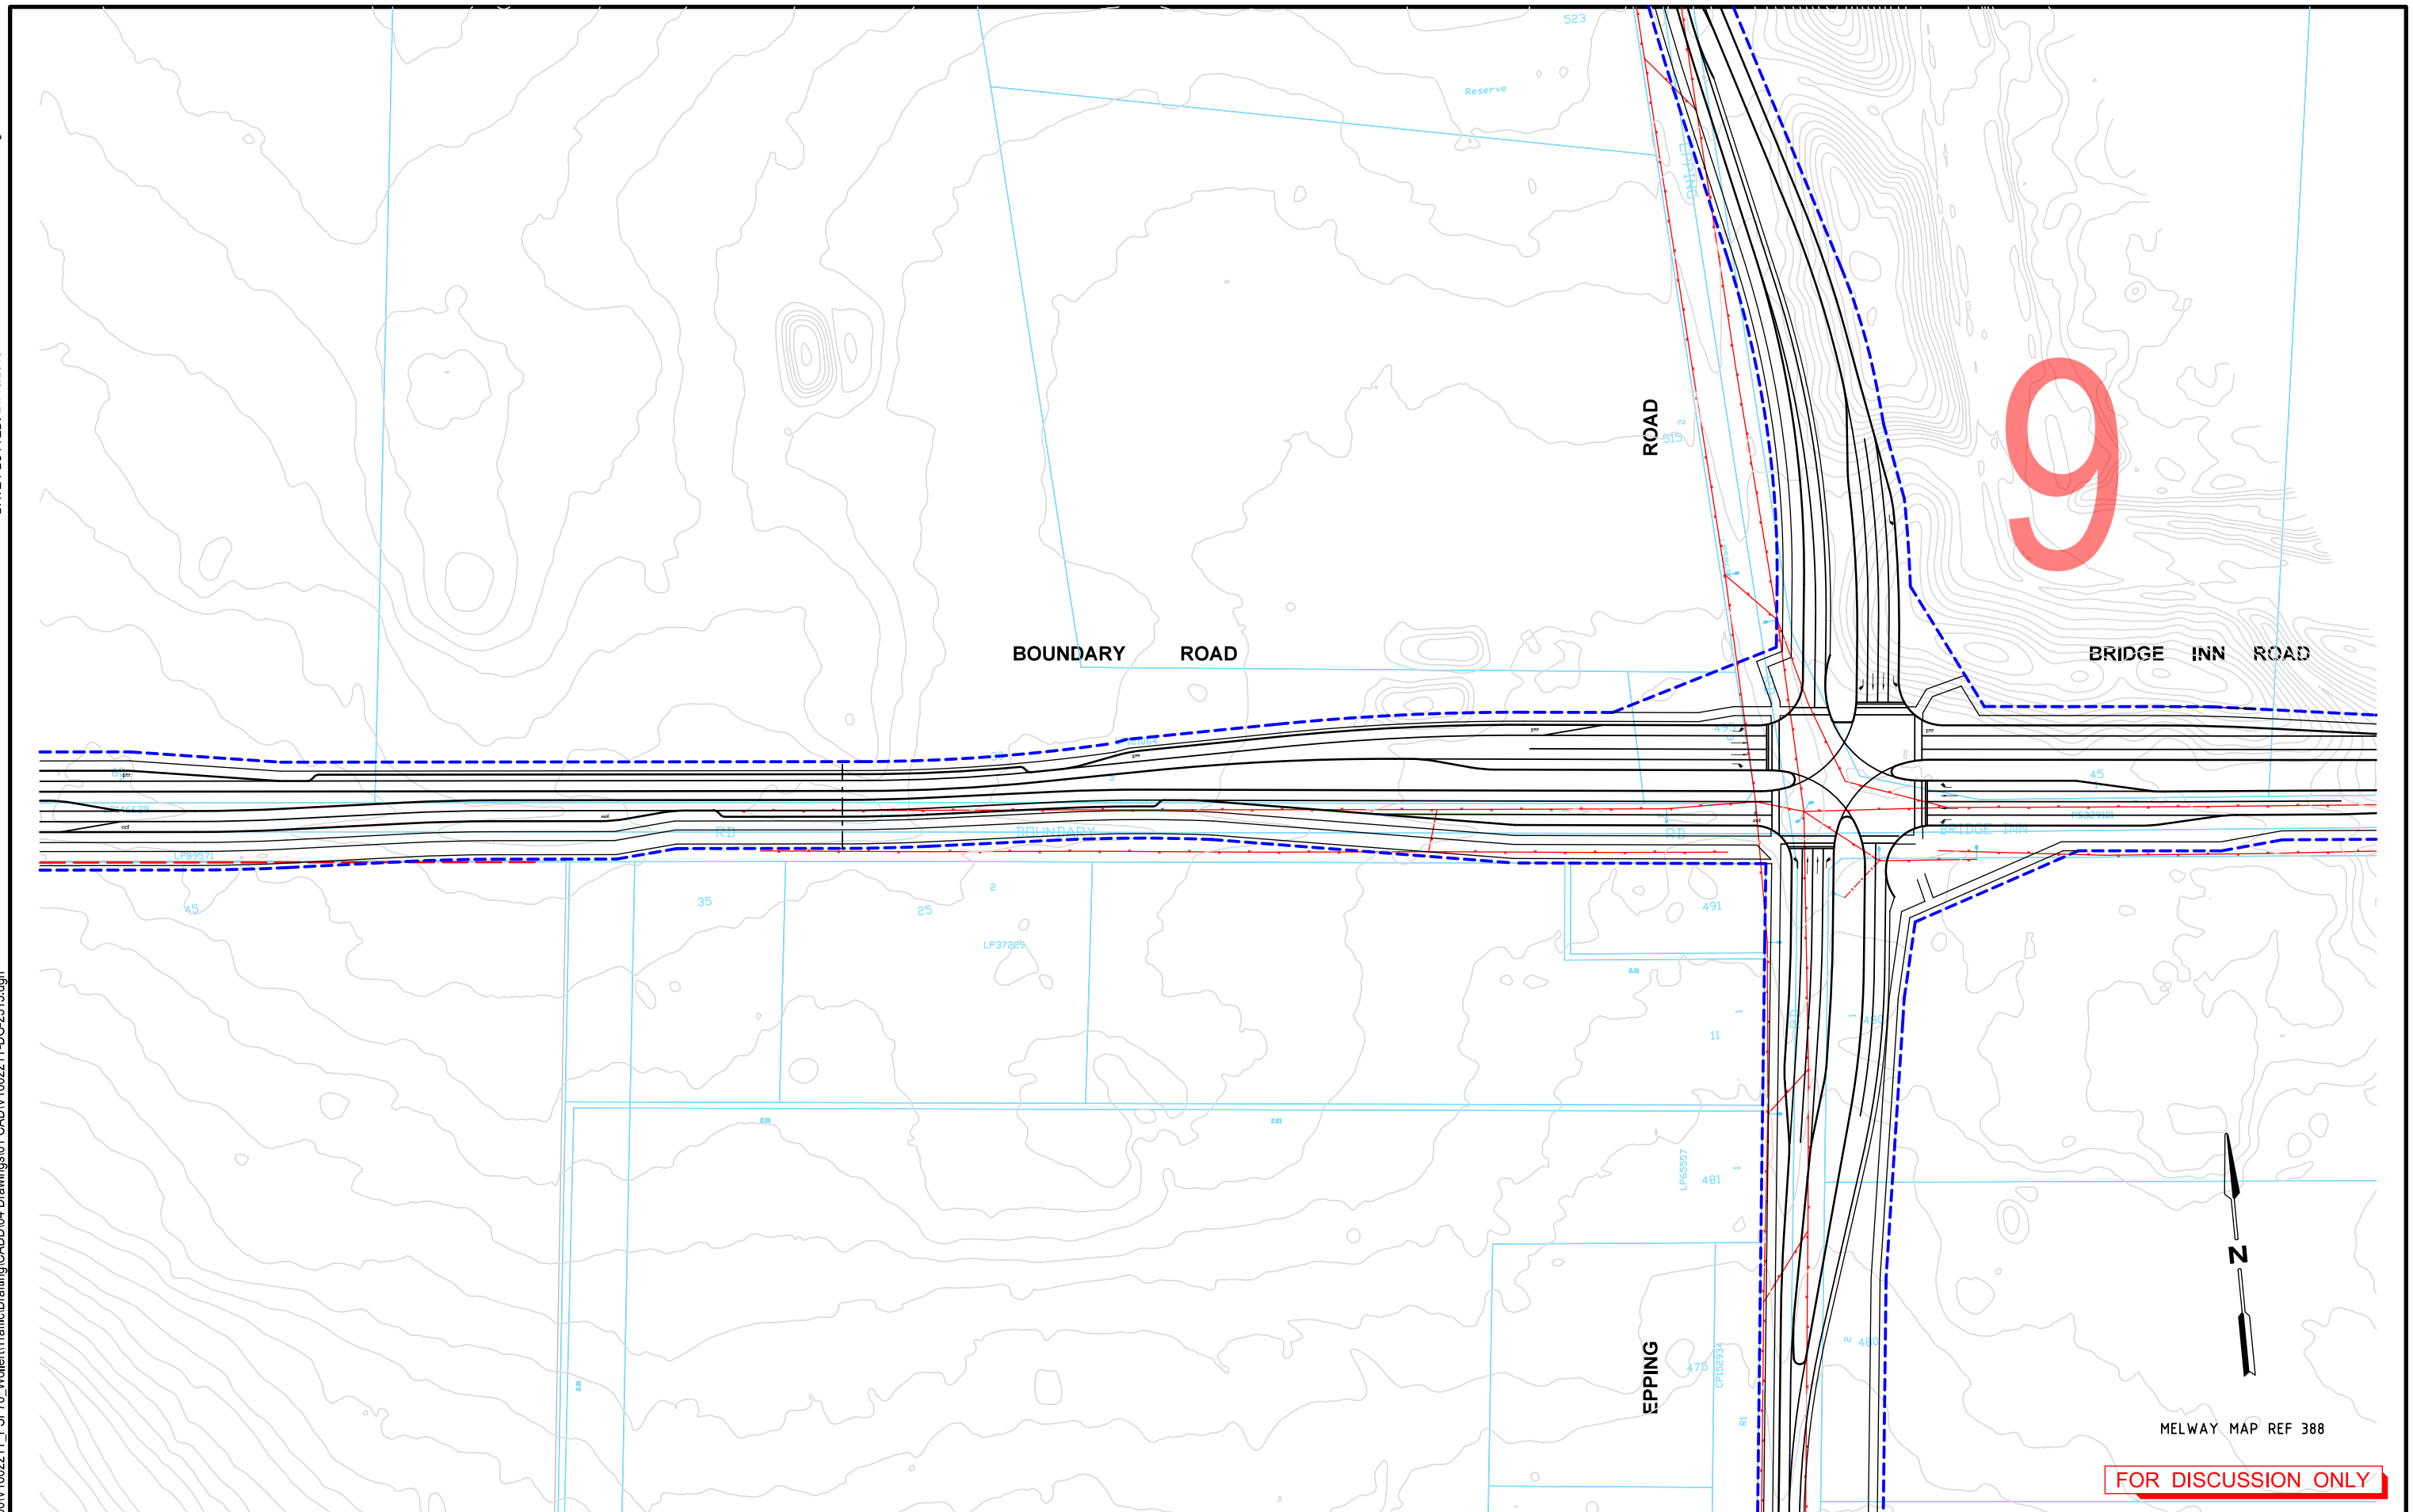[illegible]

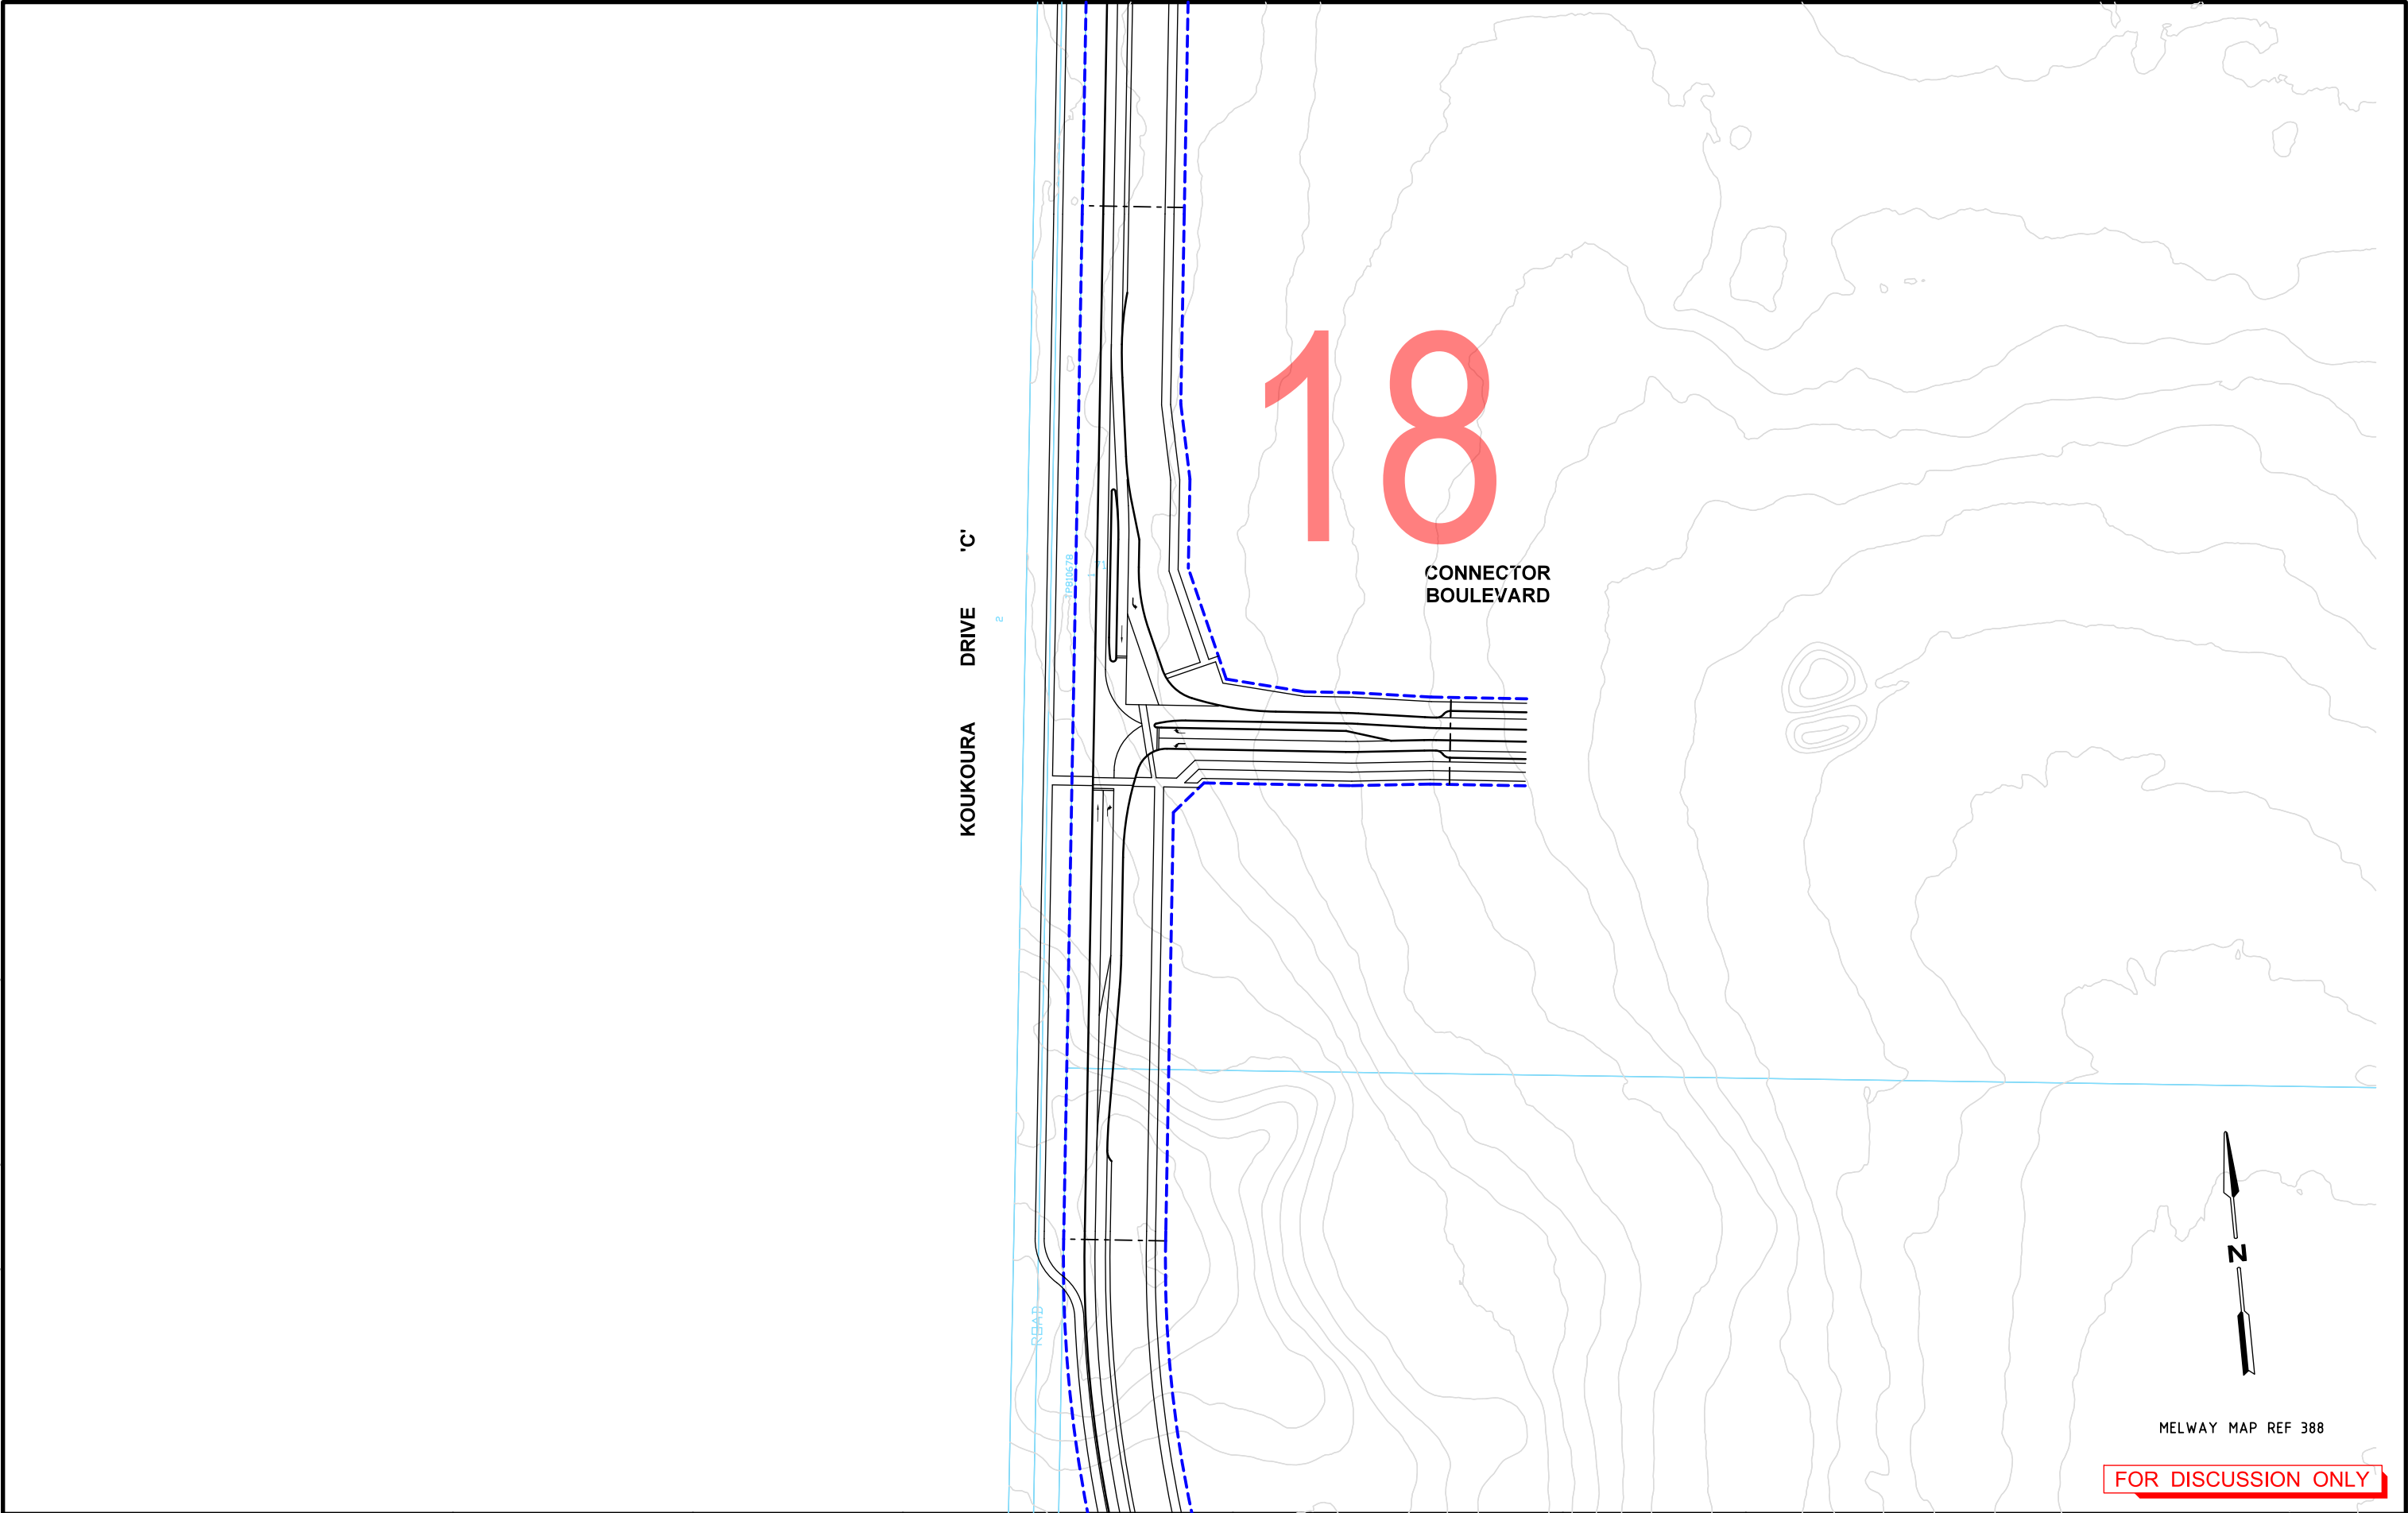

MELWAY MAP REF 388

FOR DISCUSSION ONLY

3	13.10.2016	AMENDED DESIGN	EC	DH	
2	20.04.2016	COMMENTS ADDED	BVH	DH	
1	DD.MM.YY	ISSUED FOR INFORMATION	XXX	DH	
Rev	Date	Description	Drawn	Appr.	

© Cardno Limited All Rights Reserved.
This document is produced by Cardno Limited solely for the benefit of and use by the client in accordance with the terms of the retainer. Cardno Limited does not and shall not assume any responsibility or liability whatsoever to any third party arising out of any use or reliance by third party on the content of this document.

0 10 20 40
1:2000 @ A3

WARNING
BEWARE OF UNDERGROUND SERVICES
THE LOCATIONS OF UNDERGROUND SERVICES SHOWN ARE APPROXIMATE ONLY AND THEIR EXACT POSITION SHOULD BE PROVEN ON SITE.


**Cardno**
Shaping the Future

ABN: 47 106 610 913
501 Swanston Street, Melbourne, VIC Australia 3000
Phone (+61 3) 8415 7777 Fax (+61 3) 8415 7788
Email: victoria@cardno.com.au Web: www.cardno.com.au/victoria

Drawn	E.COOK
Designed	A.YIANNOUDES
Checked	DAVID HO
Authorised	DAVID HO

Client	MPA
Project	WOLLERT PSP WOLLERT
Title	INTERIM DESIGN FUNCTIONAL LAYOUT KOUKOURA DRIVE NORTH OF BOUNDARY ROAD

Status	PRELIMINARY NOT TO BE USED FOR CONSTRUCTION PURPOSES		
Date	13.10.16	Scale	1:2000
Drawing Number	V160221T-DG-2514	Size	A3
		Revision	3

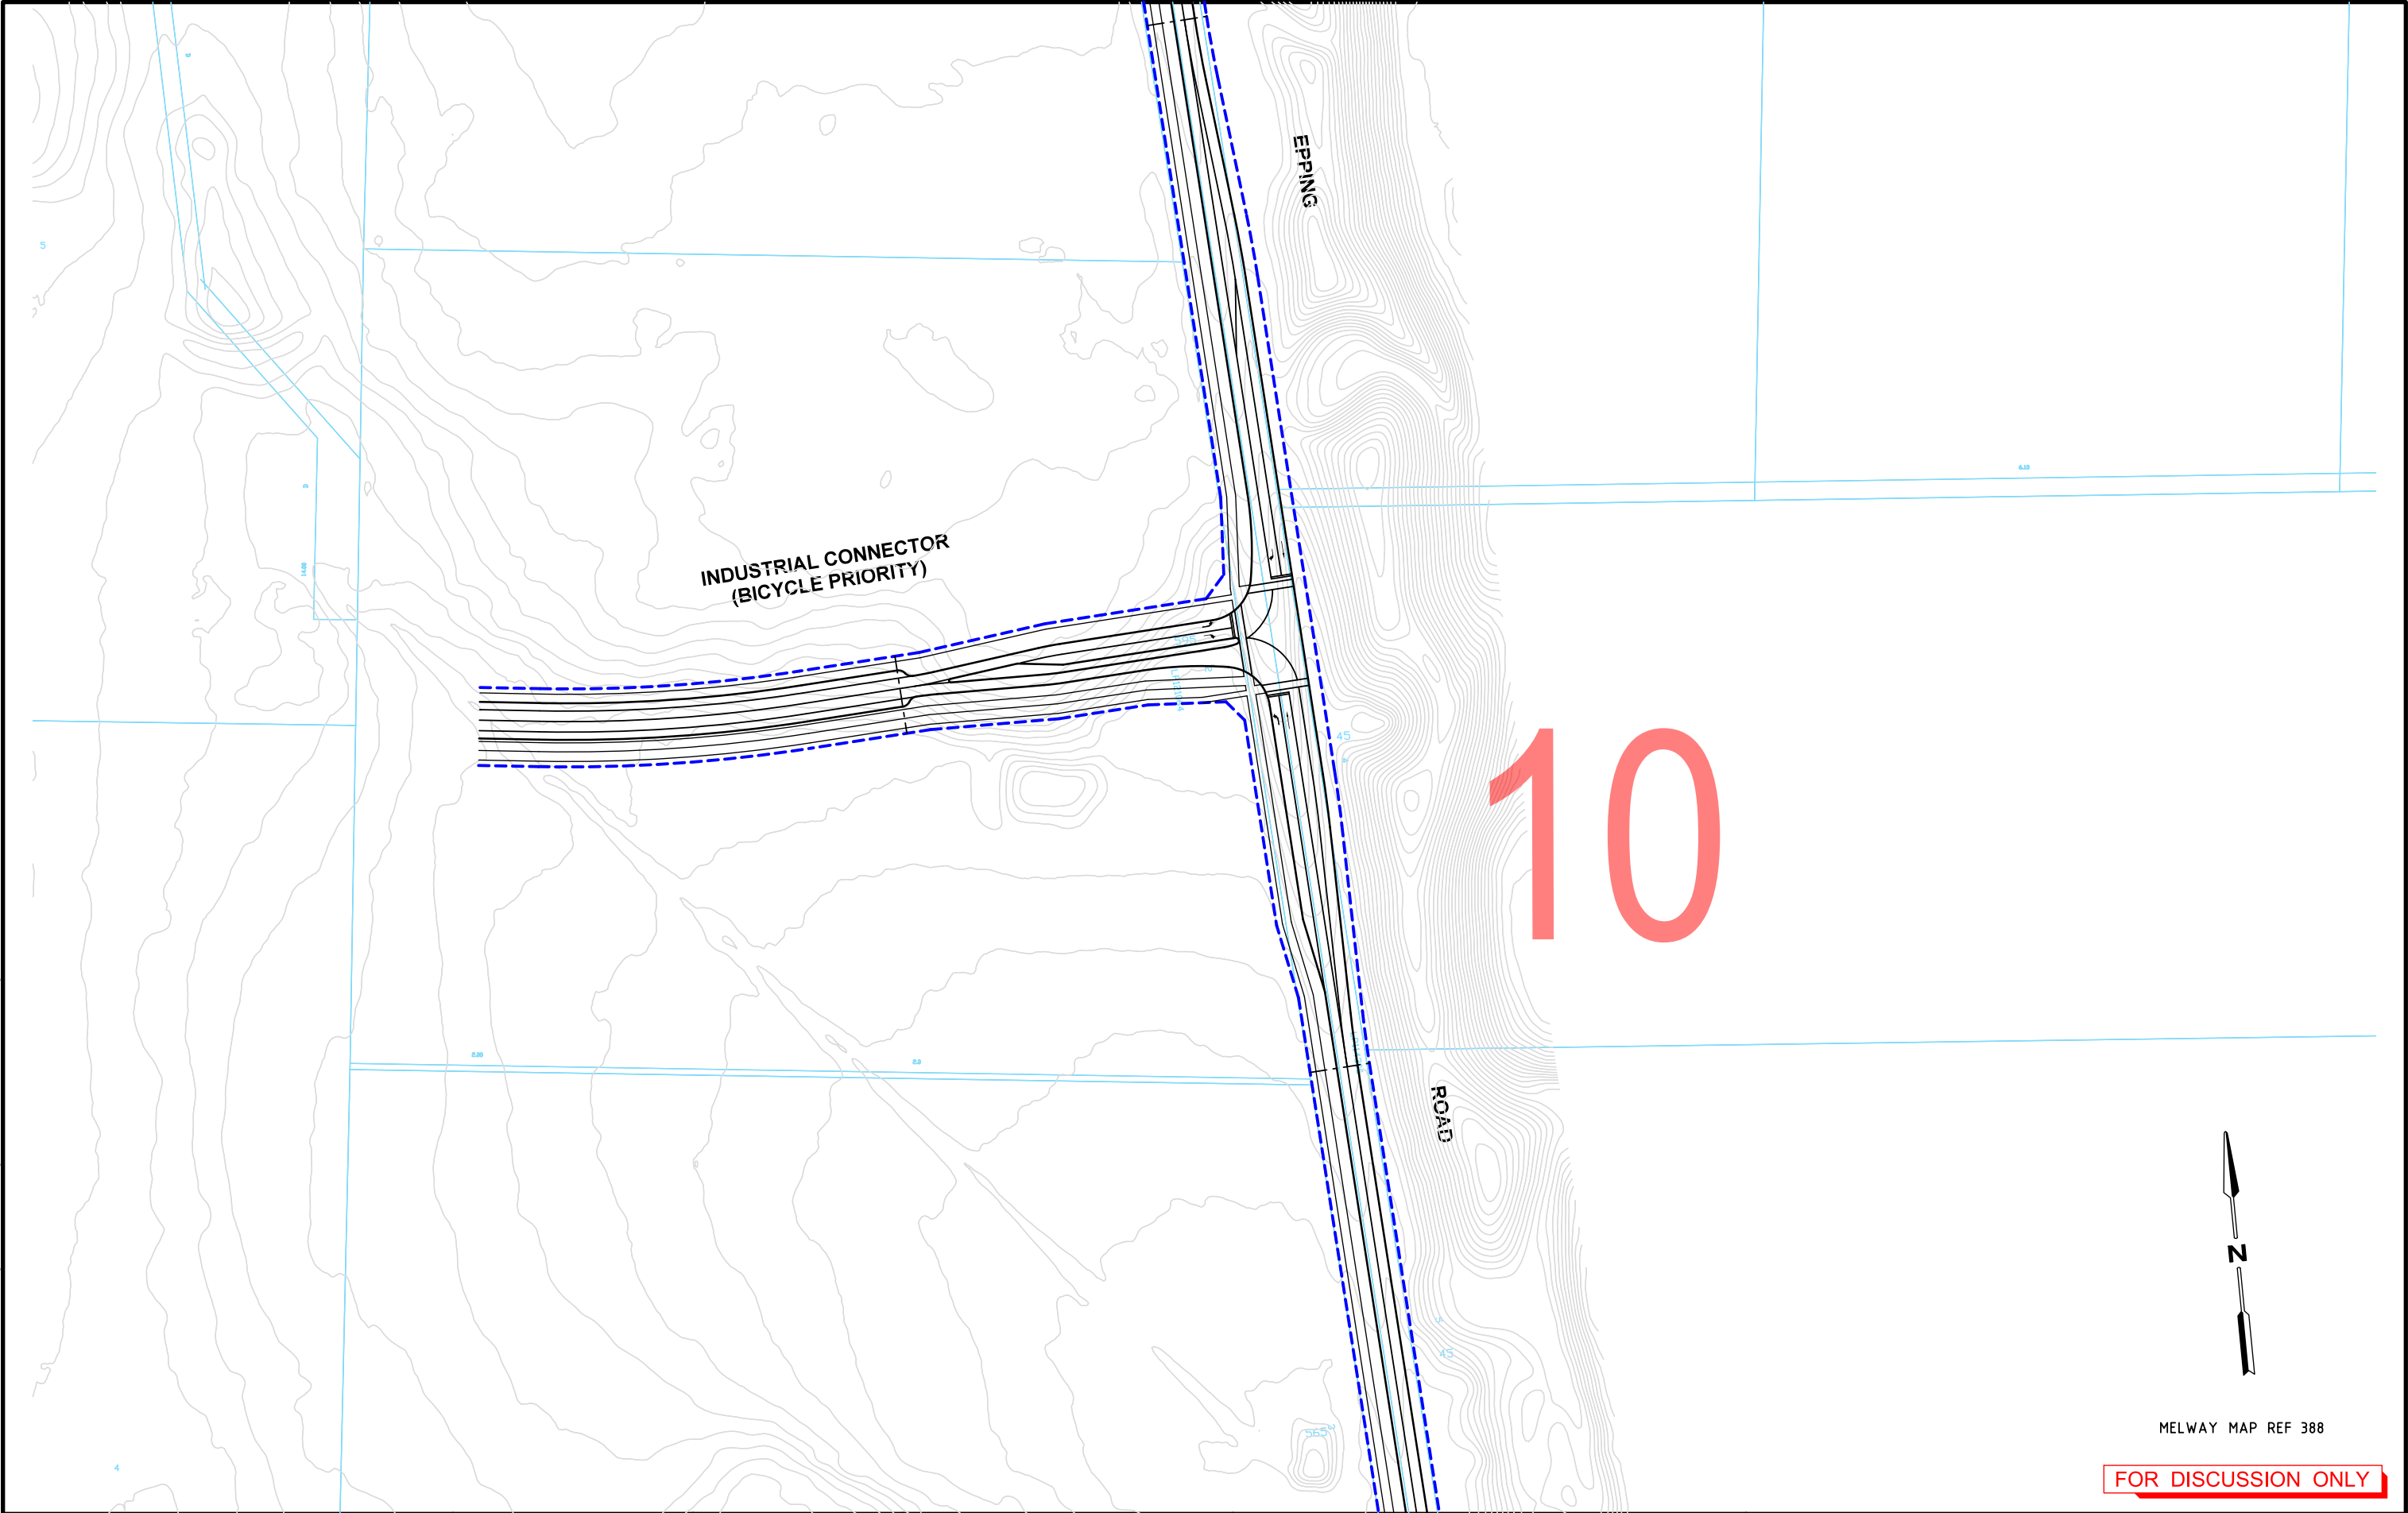

MELWAY MAP REF 388

FOR DISCUSSION ONLY

Rev	Date	Description	Drawn	Appr.
2	20.04.2016	COMMENTS ADDED	BVH	DH
1	22.03.2016	ISSUED FOR INFORMATION	BVH	DH

© Cardno Limited All Rights Reserved.
This document is produced by Cardno Limited solely for the benefit of and use by the client in accordance with the terms of the retainer. Cardno Limited does not and shall not assume any responsibility or liability whatsoever to any third party arising out of any use or reliance by third party on the content of this document.

0 10 20 40
1:2000 @ A3

WARNING
BEWARE OF UNDERGROUND SERVICES
THE LOCATIONS OF UNDERGROUND SERVICES SHOWN ARE APPROXIMATE ONLY AND THEIR EXACT POSITION SHOULD BE PROVEN ON SITE.

 **Cardno**
Shaping the Future
ABN: 47 106 610 913
501 Swanston Street, Melbourne, VIC Australia 3000
Phone (+61 3) 8415 7777 Fax (+61 3) 8415 7788
Email: victoria@cardno.com.au Web: www.cardno.com.au/victoria

Drawn	B.HARWOOD
Designed	B.HARWOOD
Checked	DAVID HO
Authorised	DAVID HO


Client	MPA
Project	WOLLERT PSP WOLLERT
Title	INTERIM DESIGN (SAME AS ULTIMATE) FUNCTIONAL LAYOUT EPPING ROAD NORTH OF BOUNDARY ROAD

Status	PRELIMINARY NOT TO BE USED FOR CONSTRUCTION PURPOSES		
Date	02.03.16	Scale	1:2000
Drawing Number	V160221T-DG-2515	Size	A3
Revision			2

DATE PLOTTED: 21/10/2016 11:10:39 AM BY: egan.cook

CAD File: W:\2016\0001-0500\160221T_PSP70_WollertTrafficDrafting\CADD\04 Drawings\01 CAD\160221T-DG-2516.dgn

15

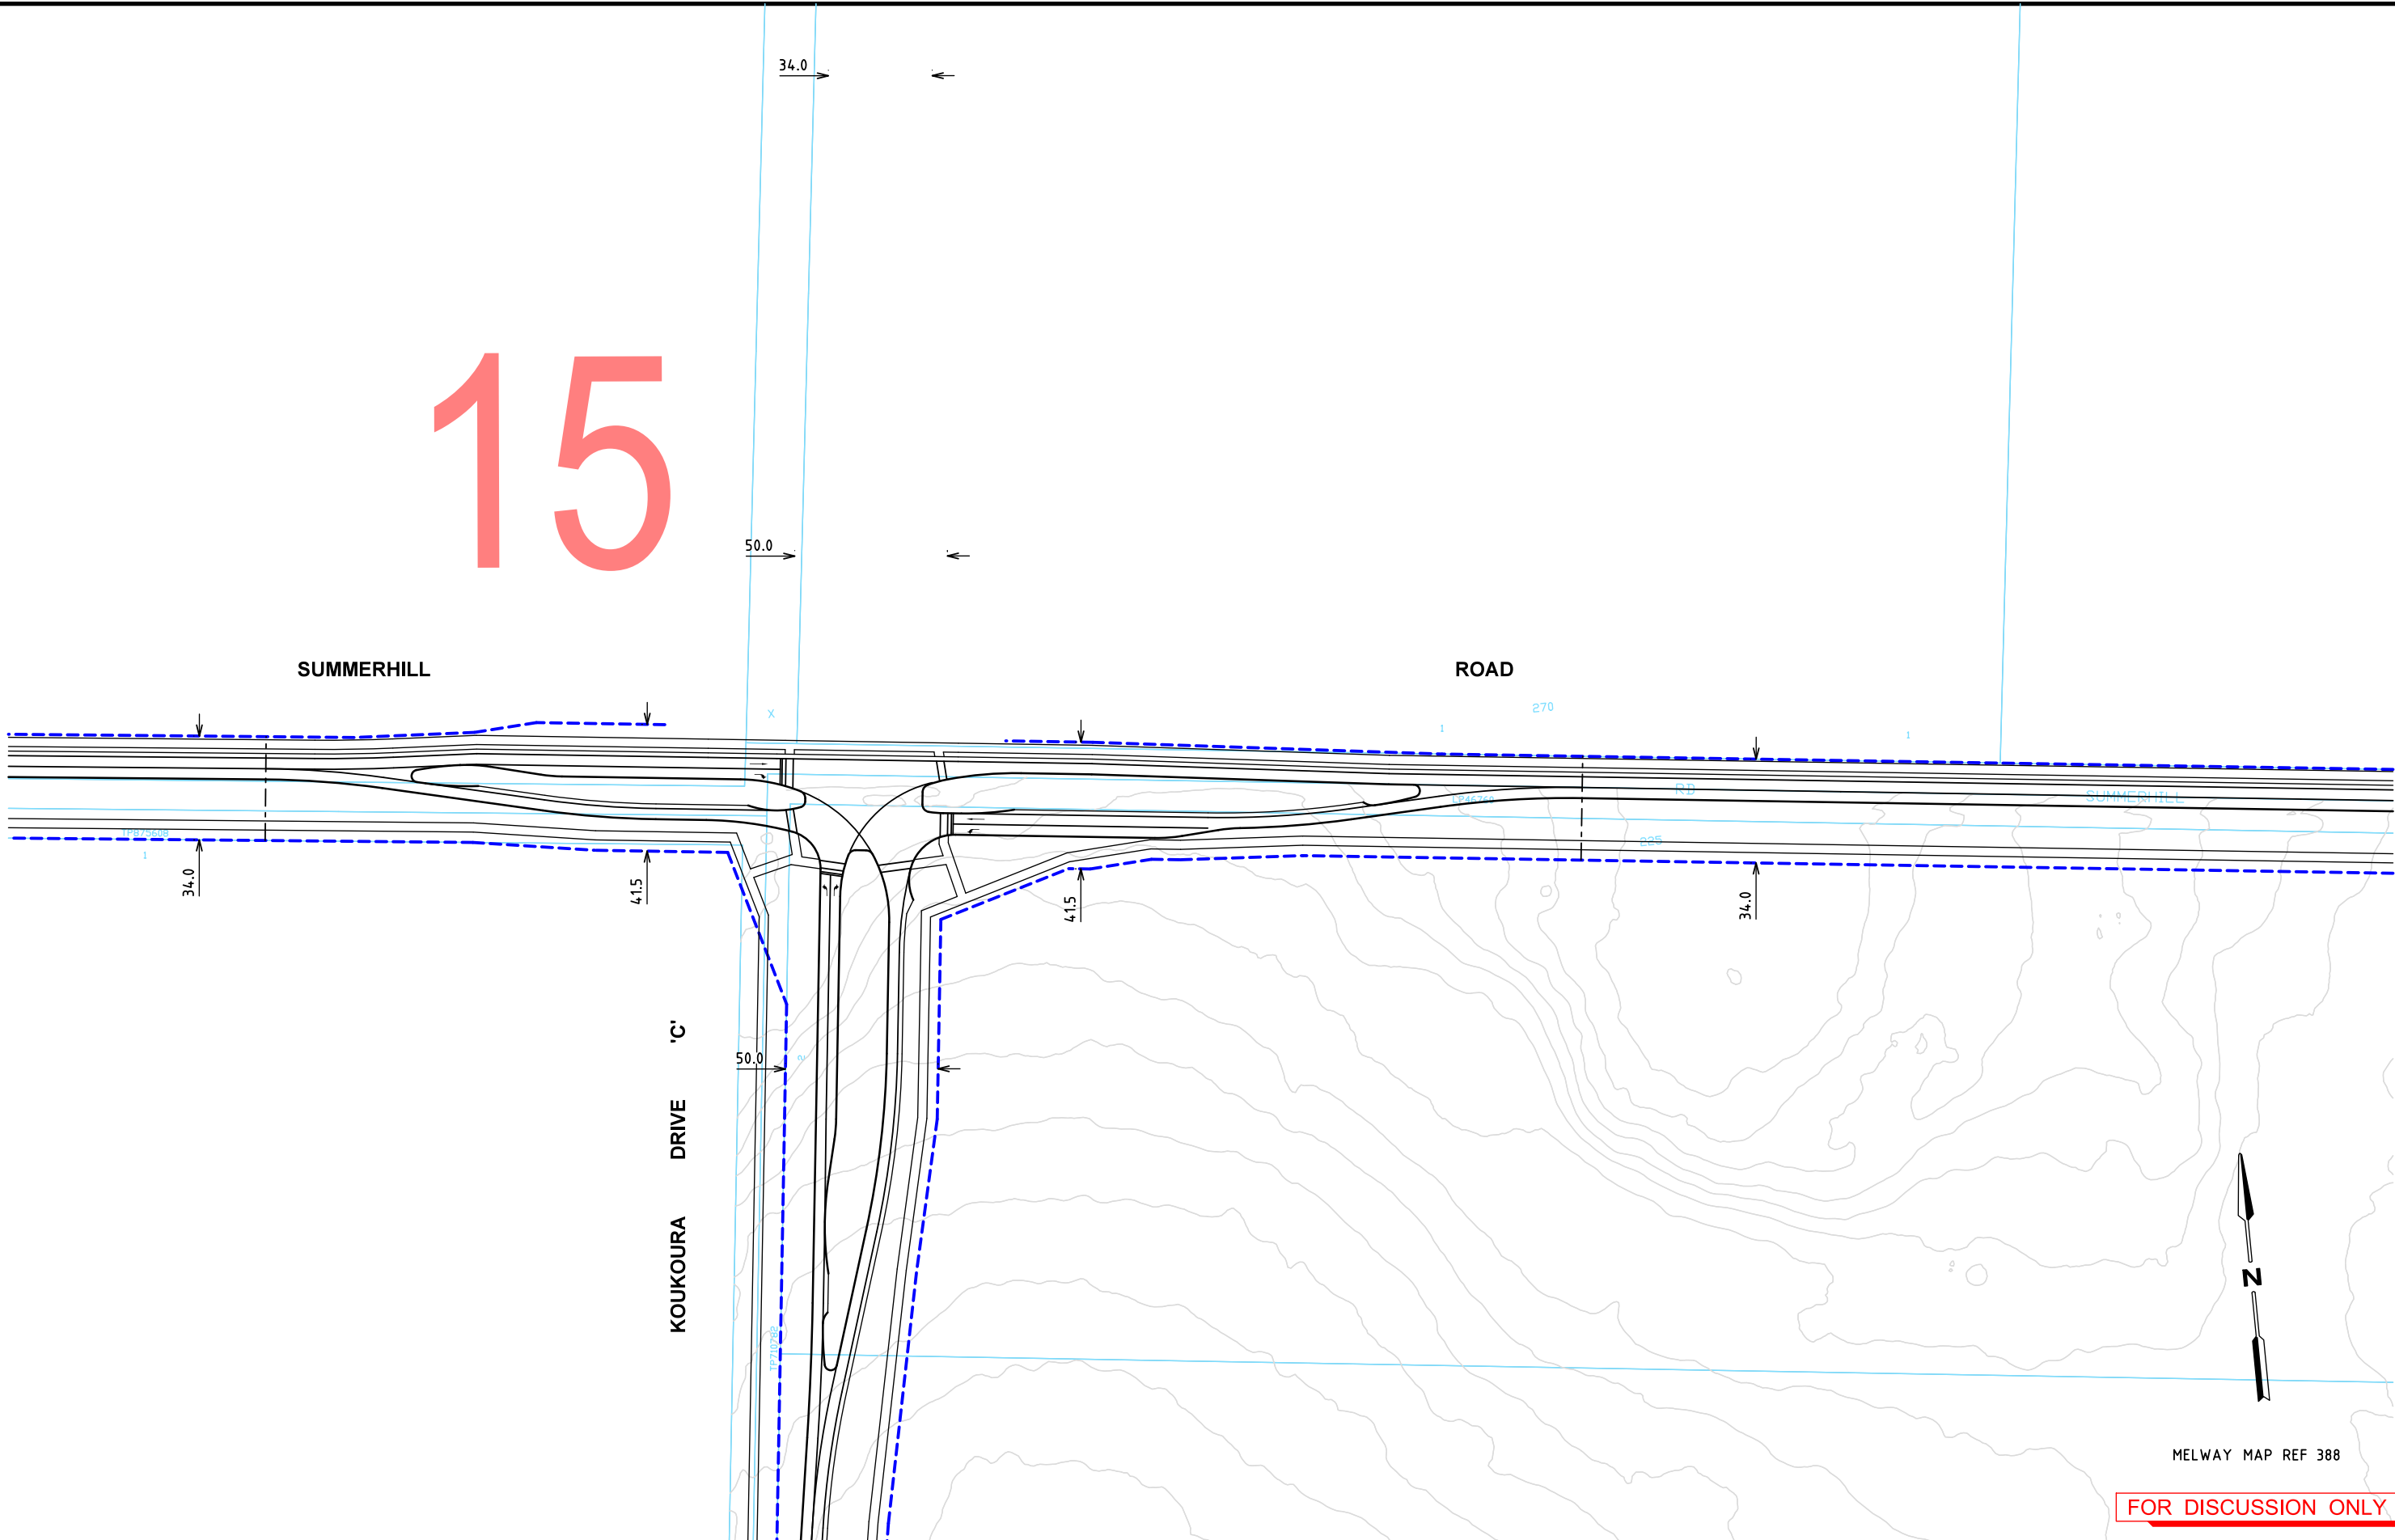

MELWAY MAP REF 388

FOR DISCUSSION ONLY

Rev	Date	Description	Drawn	Appr.
2	20.04.2016	COMMENTS ADDED	BVH	DH
1	22.03.2016	ISSUED FOR INFORMATION	BVH	DH

© Cardno Limited All Rights Reserved.
This document is produced by Cardno Limited solely for the benefit of and use by the client in accordance with the terms of the retainer. Cardno Limited does not and shall not assume any responsibility or liability whatsoever to any third party arising out of any use or reliance by third party on the content of this document.

0 10 20 40
1:2000 @ A3

WARNING
BEWARE OF UNDERGROUND SERVICES
THE LOCATIONS OF UNDERGROUND SERVICES SHOWN ARE APPROXIMATE ONLY AND THEIR EXACT POSITION SHOULD BE PROVEN ON SITE.




ABN: 47 106 610 913
501 Swanston Street, Melbourne, VIC Australia 3000
Phone (+61 3) 8415 7777 Fax (+61 3) 8415 7788
Email: victoria@cardno.com.au Web: www.cardno.com.au/victoria

Drawn	B.HARWOOD
Designed	B.HARWOOD
Checked	DAVID HO
Authorised	DAVID HO

Client	MPA
Project	WOLLERT PSP WOLLERT
Title	INTERIM DESIGN FUNCTIONAL LAYOUT SUMMERHILL ROAD AND KOUKOURA DRIVE

Status	PRELIMINARY NOT TO BE USED FOR CONSTRUCTION PURPOSES		
Date	18.03.16	Scale	1:2000
Drawing Number	V160221T-DG-2516	Size	A3
Revision			2

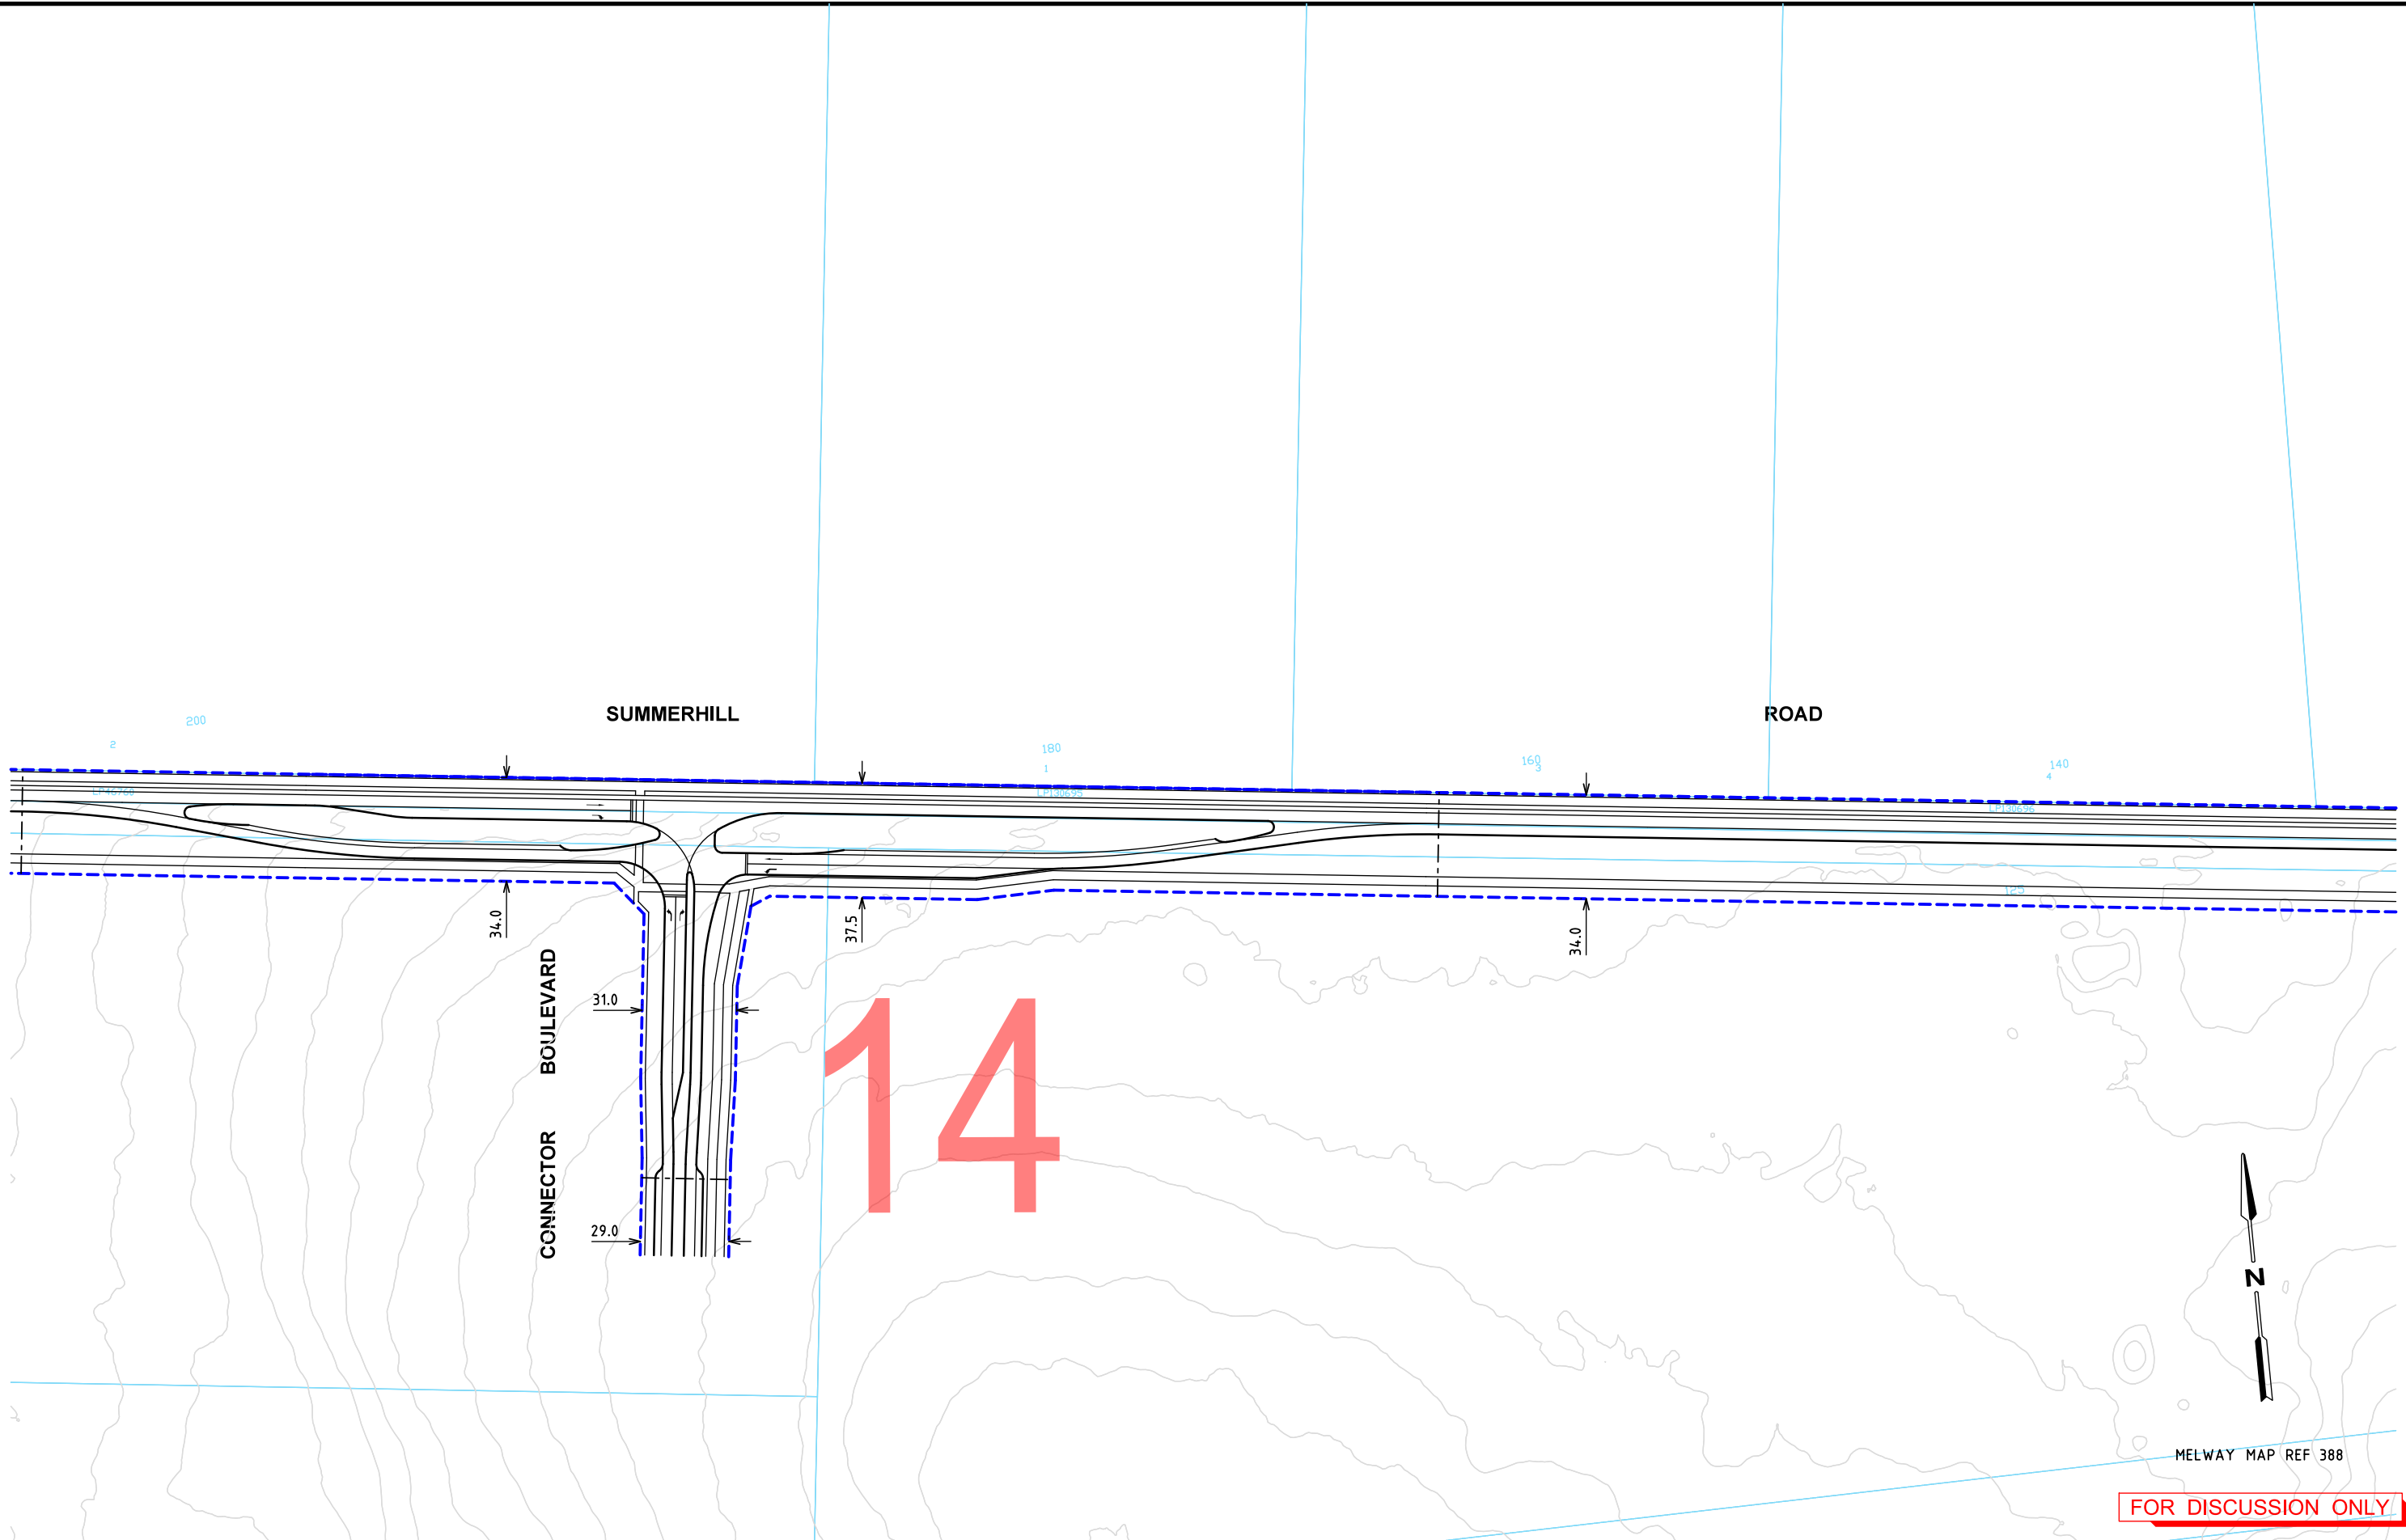

Rev	Date	Description	Drawn	Appr.
2	20.04.2016	COMMENTS ADDED	BVH	DH
1	22.03.2016	ISSUED FOR INFORMATION	BVH	DH

© Cardno Limited All Rights Reserved.
This document is produced by Cardno Limited solely for the benefit of and use by the client in accordance with the terms of the retainer. Cardno Limited does not and shall not assume any responsibility or liability whatsoever to any third party arising out of any use or reliance by third party on the content of this document.

0 10 20 40
1:2000 @ A3
WARNING
BEWARE OF UNDERGROUND SERVICES
THE LOCATIONS OF UNDERGROUND SERVICES SHOWN ARE APPROXIMATE ONLY AND THEIR EXACT POSITION SHOULD BE PROVEN ON SITE.





ABN: 47 106 610 913
501 Swanston Street, Melbourne, VIC Australia 3000
Phone (+61 3) 8415 7777 Fax (+61 3) 8415 7788
Email: victoria@cardno.com.au Web: www.cardno.com.au/victoria

Drawn	B.HARWOOD
Designed	B.HARWOOD
Checked	DAVID HO
Authorised	DAVID HO

Client	MPA
Project	WOLLERT PSP WOLLERT
Title	INTERIM DESIGN FUNCTIONAL LAYOUT SUMMERHILL ROAD EAST OF KOUKOURA DRIVE

Status	PRELIMINARY NOT TO BE USED FOR CONSTRUCTION PURPOSES		
Date	18.03.16	Scale	1:2000
Drawing Number	V160221T-DG-2517	Size	A3
Revision			2

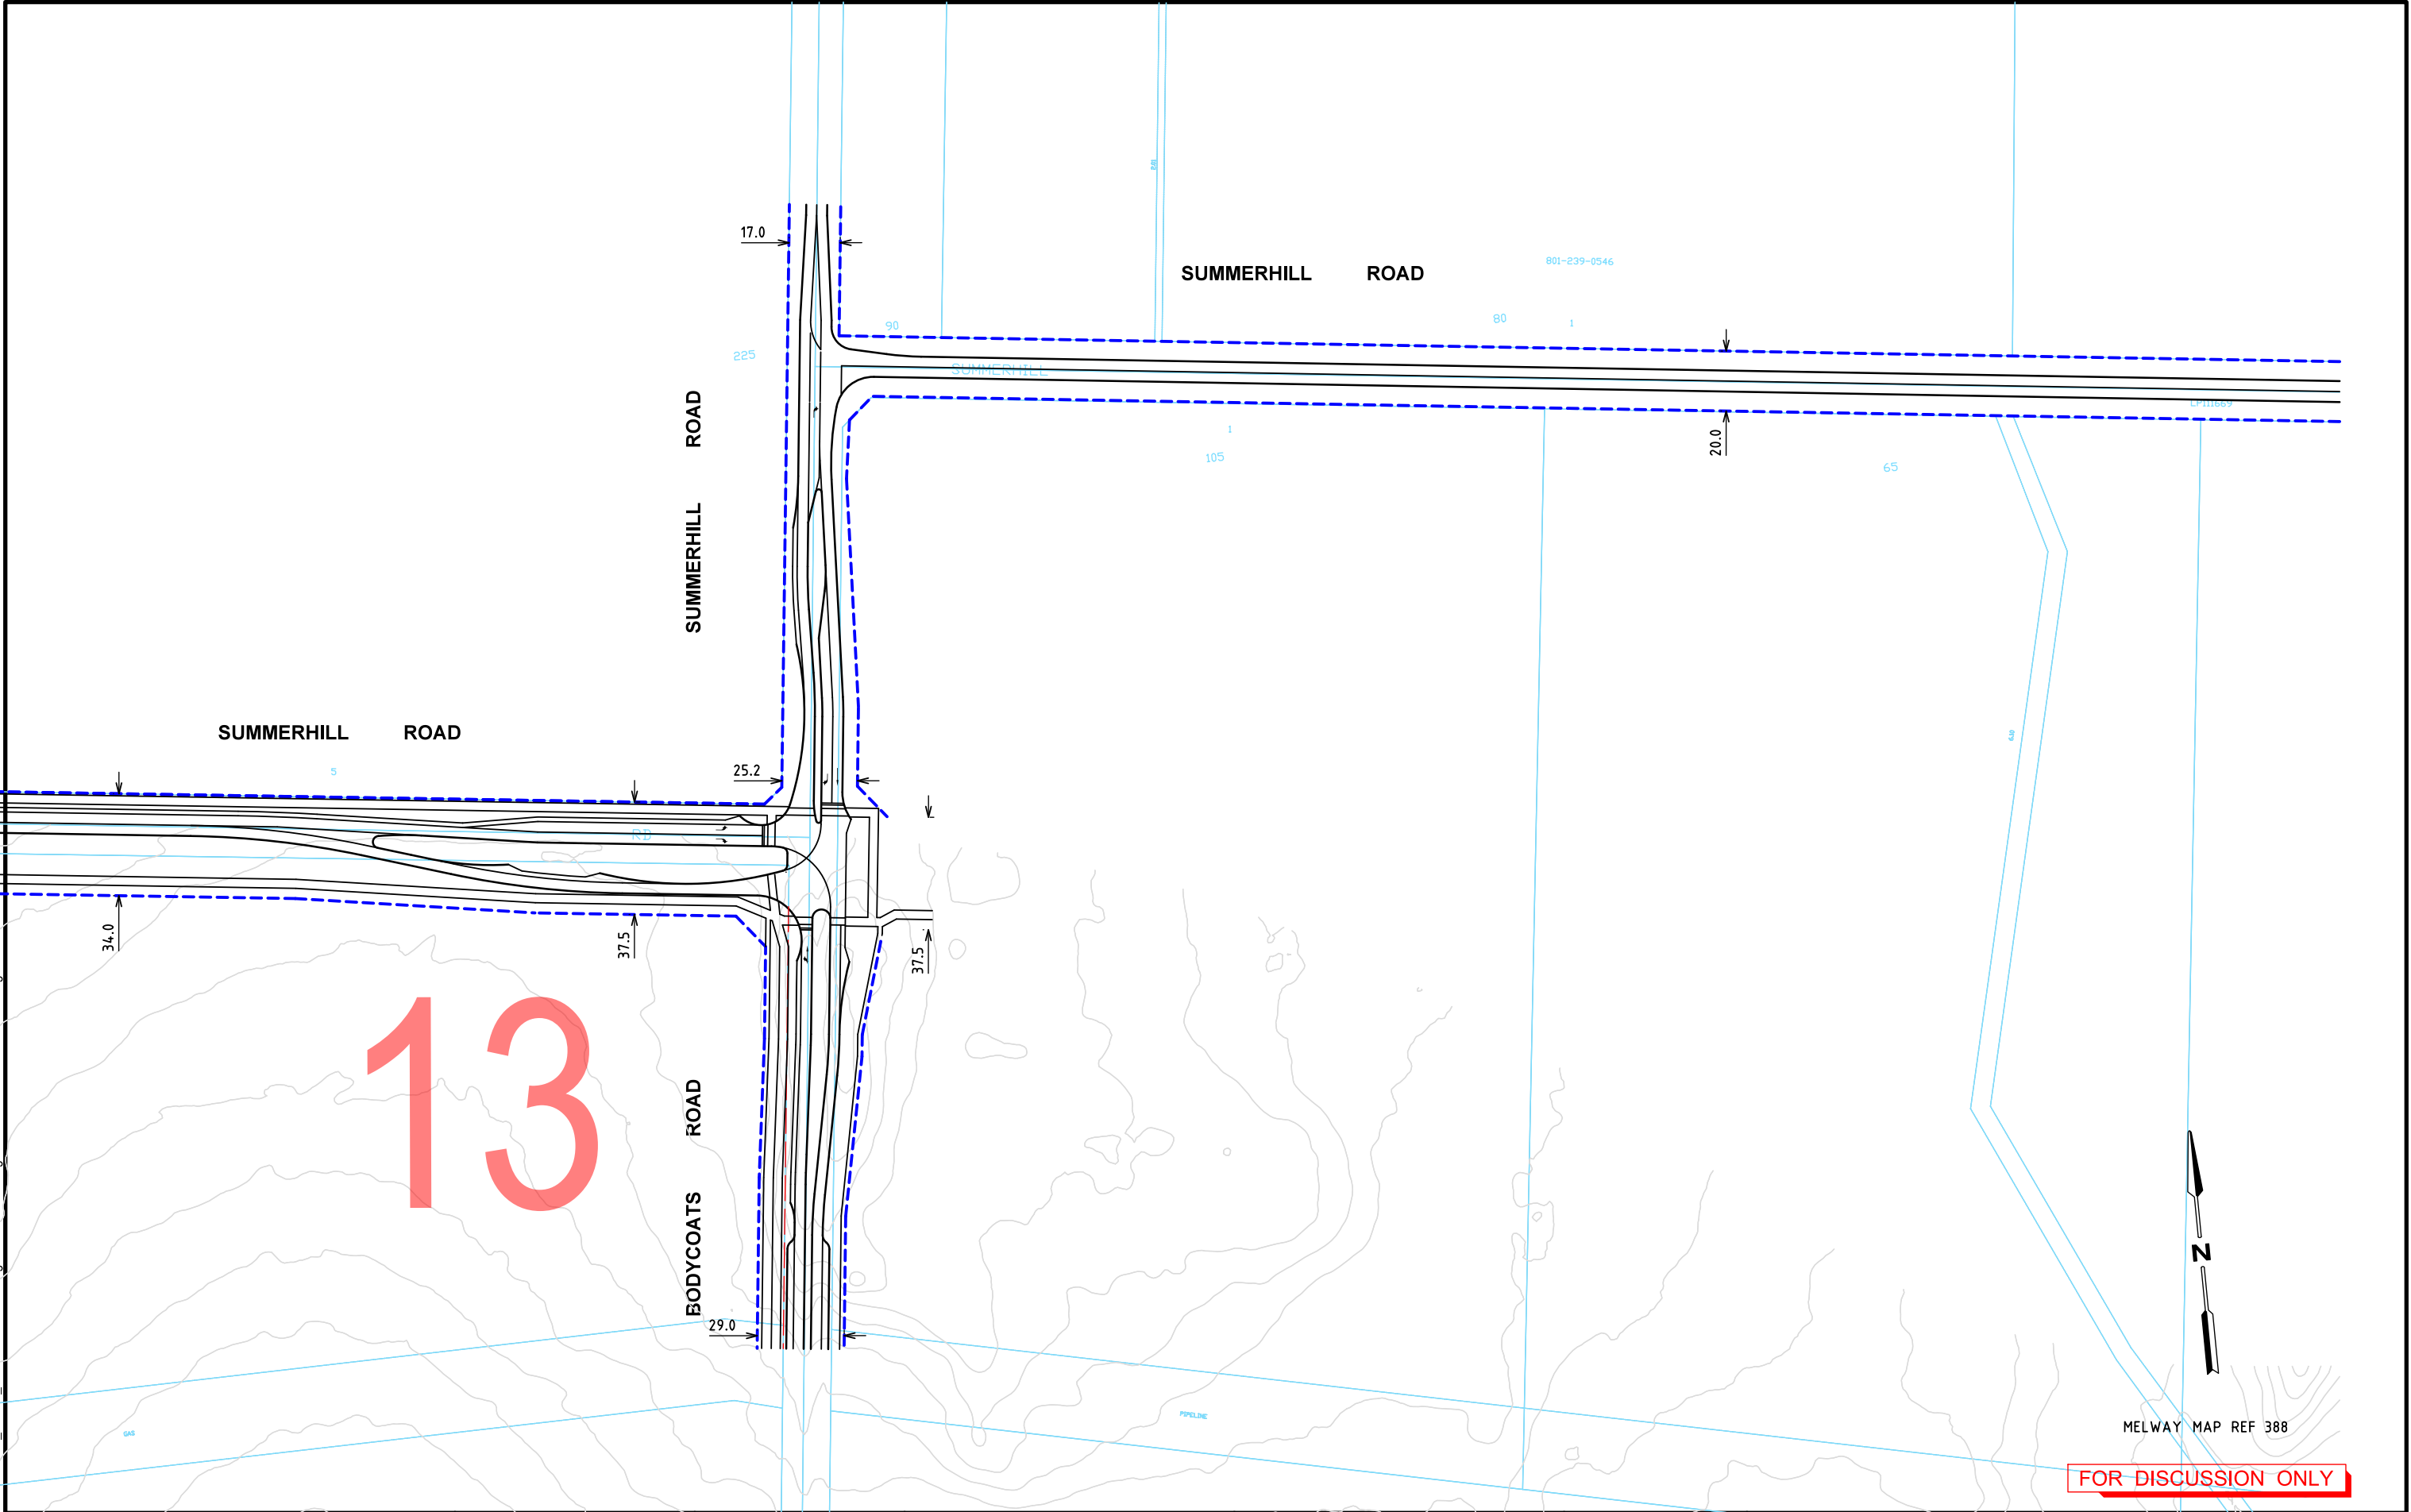

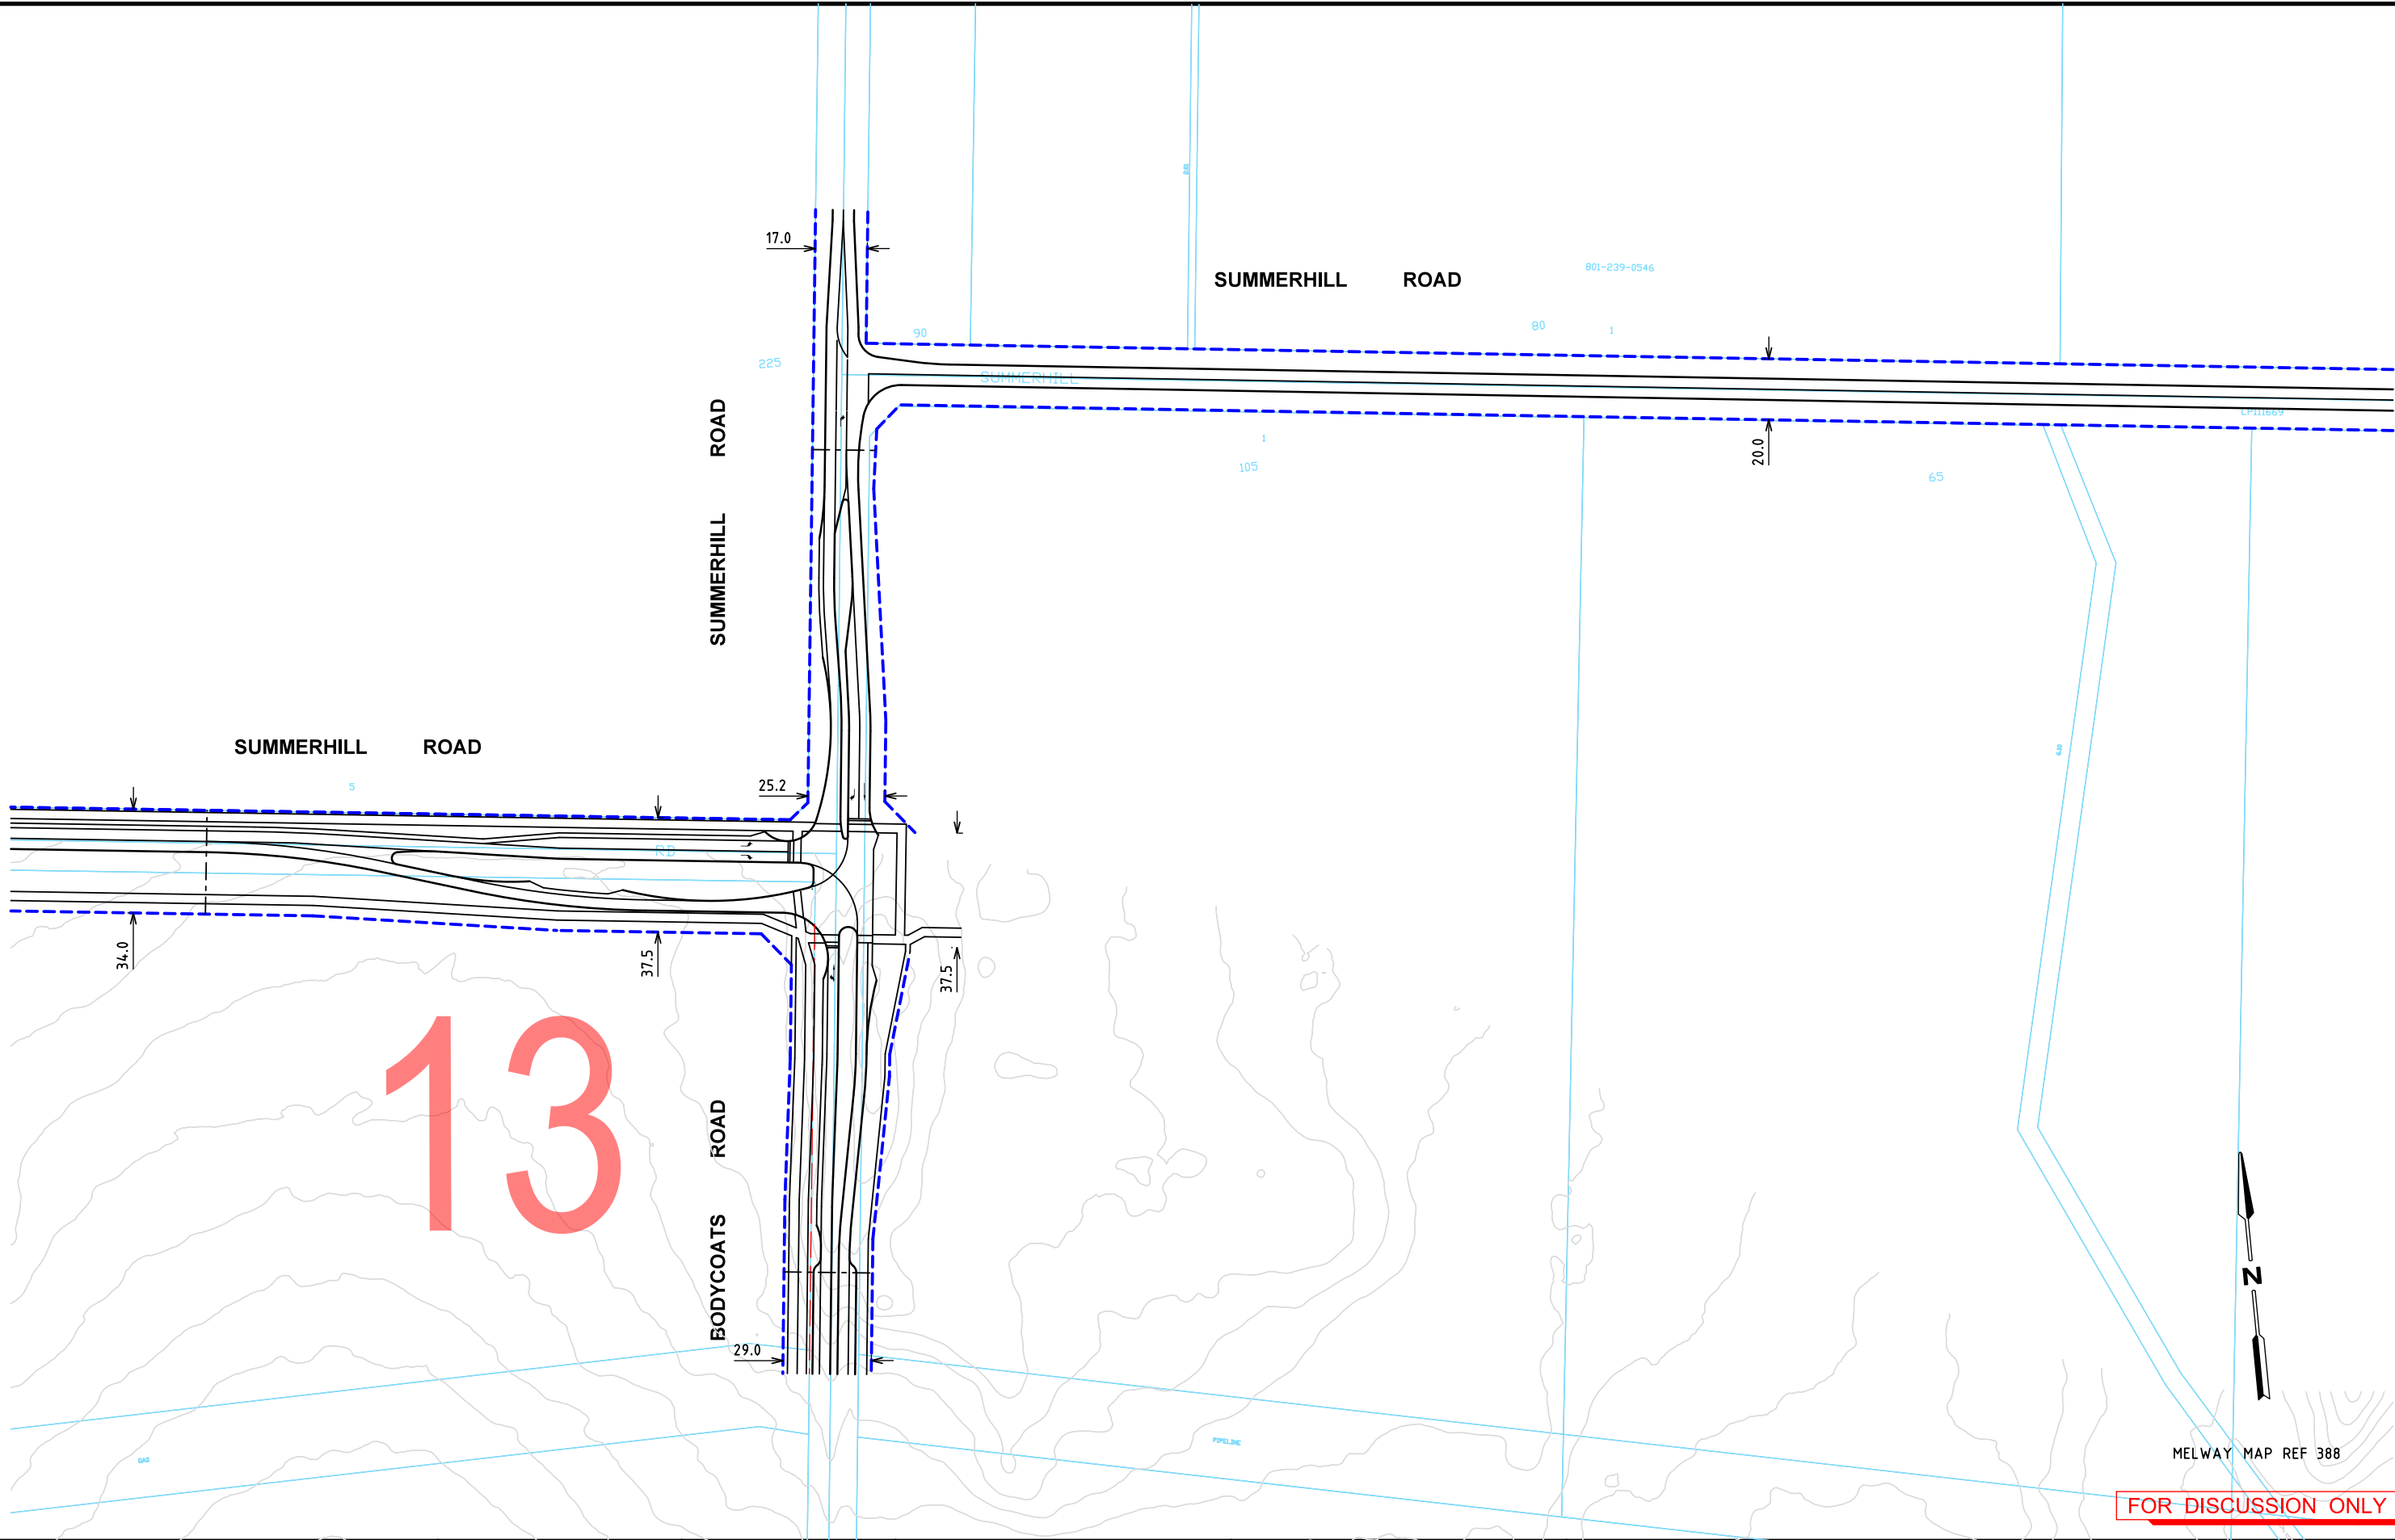

Rev	Date	Description	Drawn	Appr.
3	30.06.2016	NORTH BOUND RIGHT TURN REMOVED	BVH	DH
2	20.04.2016	COMMENTS ADDED	BVH	DH
1	22.03.2016	ISSUED FOR INFORMATION	BVH	DH

© Cardno Limited All Rights Reserved.
This document is produced by Cardno Limited solely for the benefit of and use by the client in accordance with the terms of the retainer. Cardno Limited does not and shall not assume any responsibility or liability whatsoever to any third party arising out of any use or reliance by third party on the content of this document.

0102040

1:2000 @ A3

WARNING

BEWARE OF UNDERGROUND SERVICES

THE LOCATIONS OF UNDERGROUND SERVICES SHOWN ARE APPROXIMATE ONLY AND THEIR EXACT POSITION SHOULD BE PROVEN ON SITE.





ABN: 47 106 610 913
501 Swanston Street, Melbourne, VIC Australia 3000
Phone (+61 3) 8415 7777 Fax (+61 3) 8415 7788
Email: victoria@cardno.com.au Web: www.cardno.com.au/victoria

Drawn	B.HARWOOD
Designed	B.HARWOOD
Checked	DAVID HO
Authorised	DAVID HO

Client	MPA
Project	WOLLERT PSP WOLLERT
Title	INTERIM DESIGN FUNCTIONAL LAYOUT SUMMERHILL ROAD AND BODYCOATS ROAD

Status	PRELIMINARY NOT TO BE USED FOR CONSTRUCTION PURPOSES		
Date	18.03.16	Scale	1:2000
Drawing Number	V160221T-DG-2518	Size	A3
		Revision	3

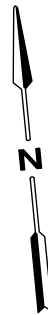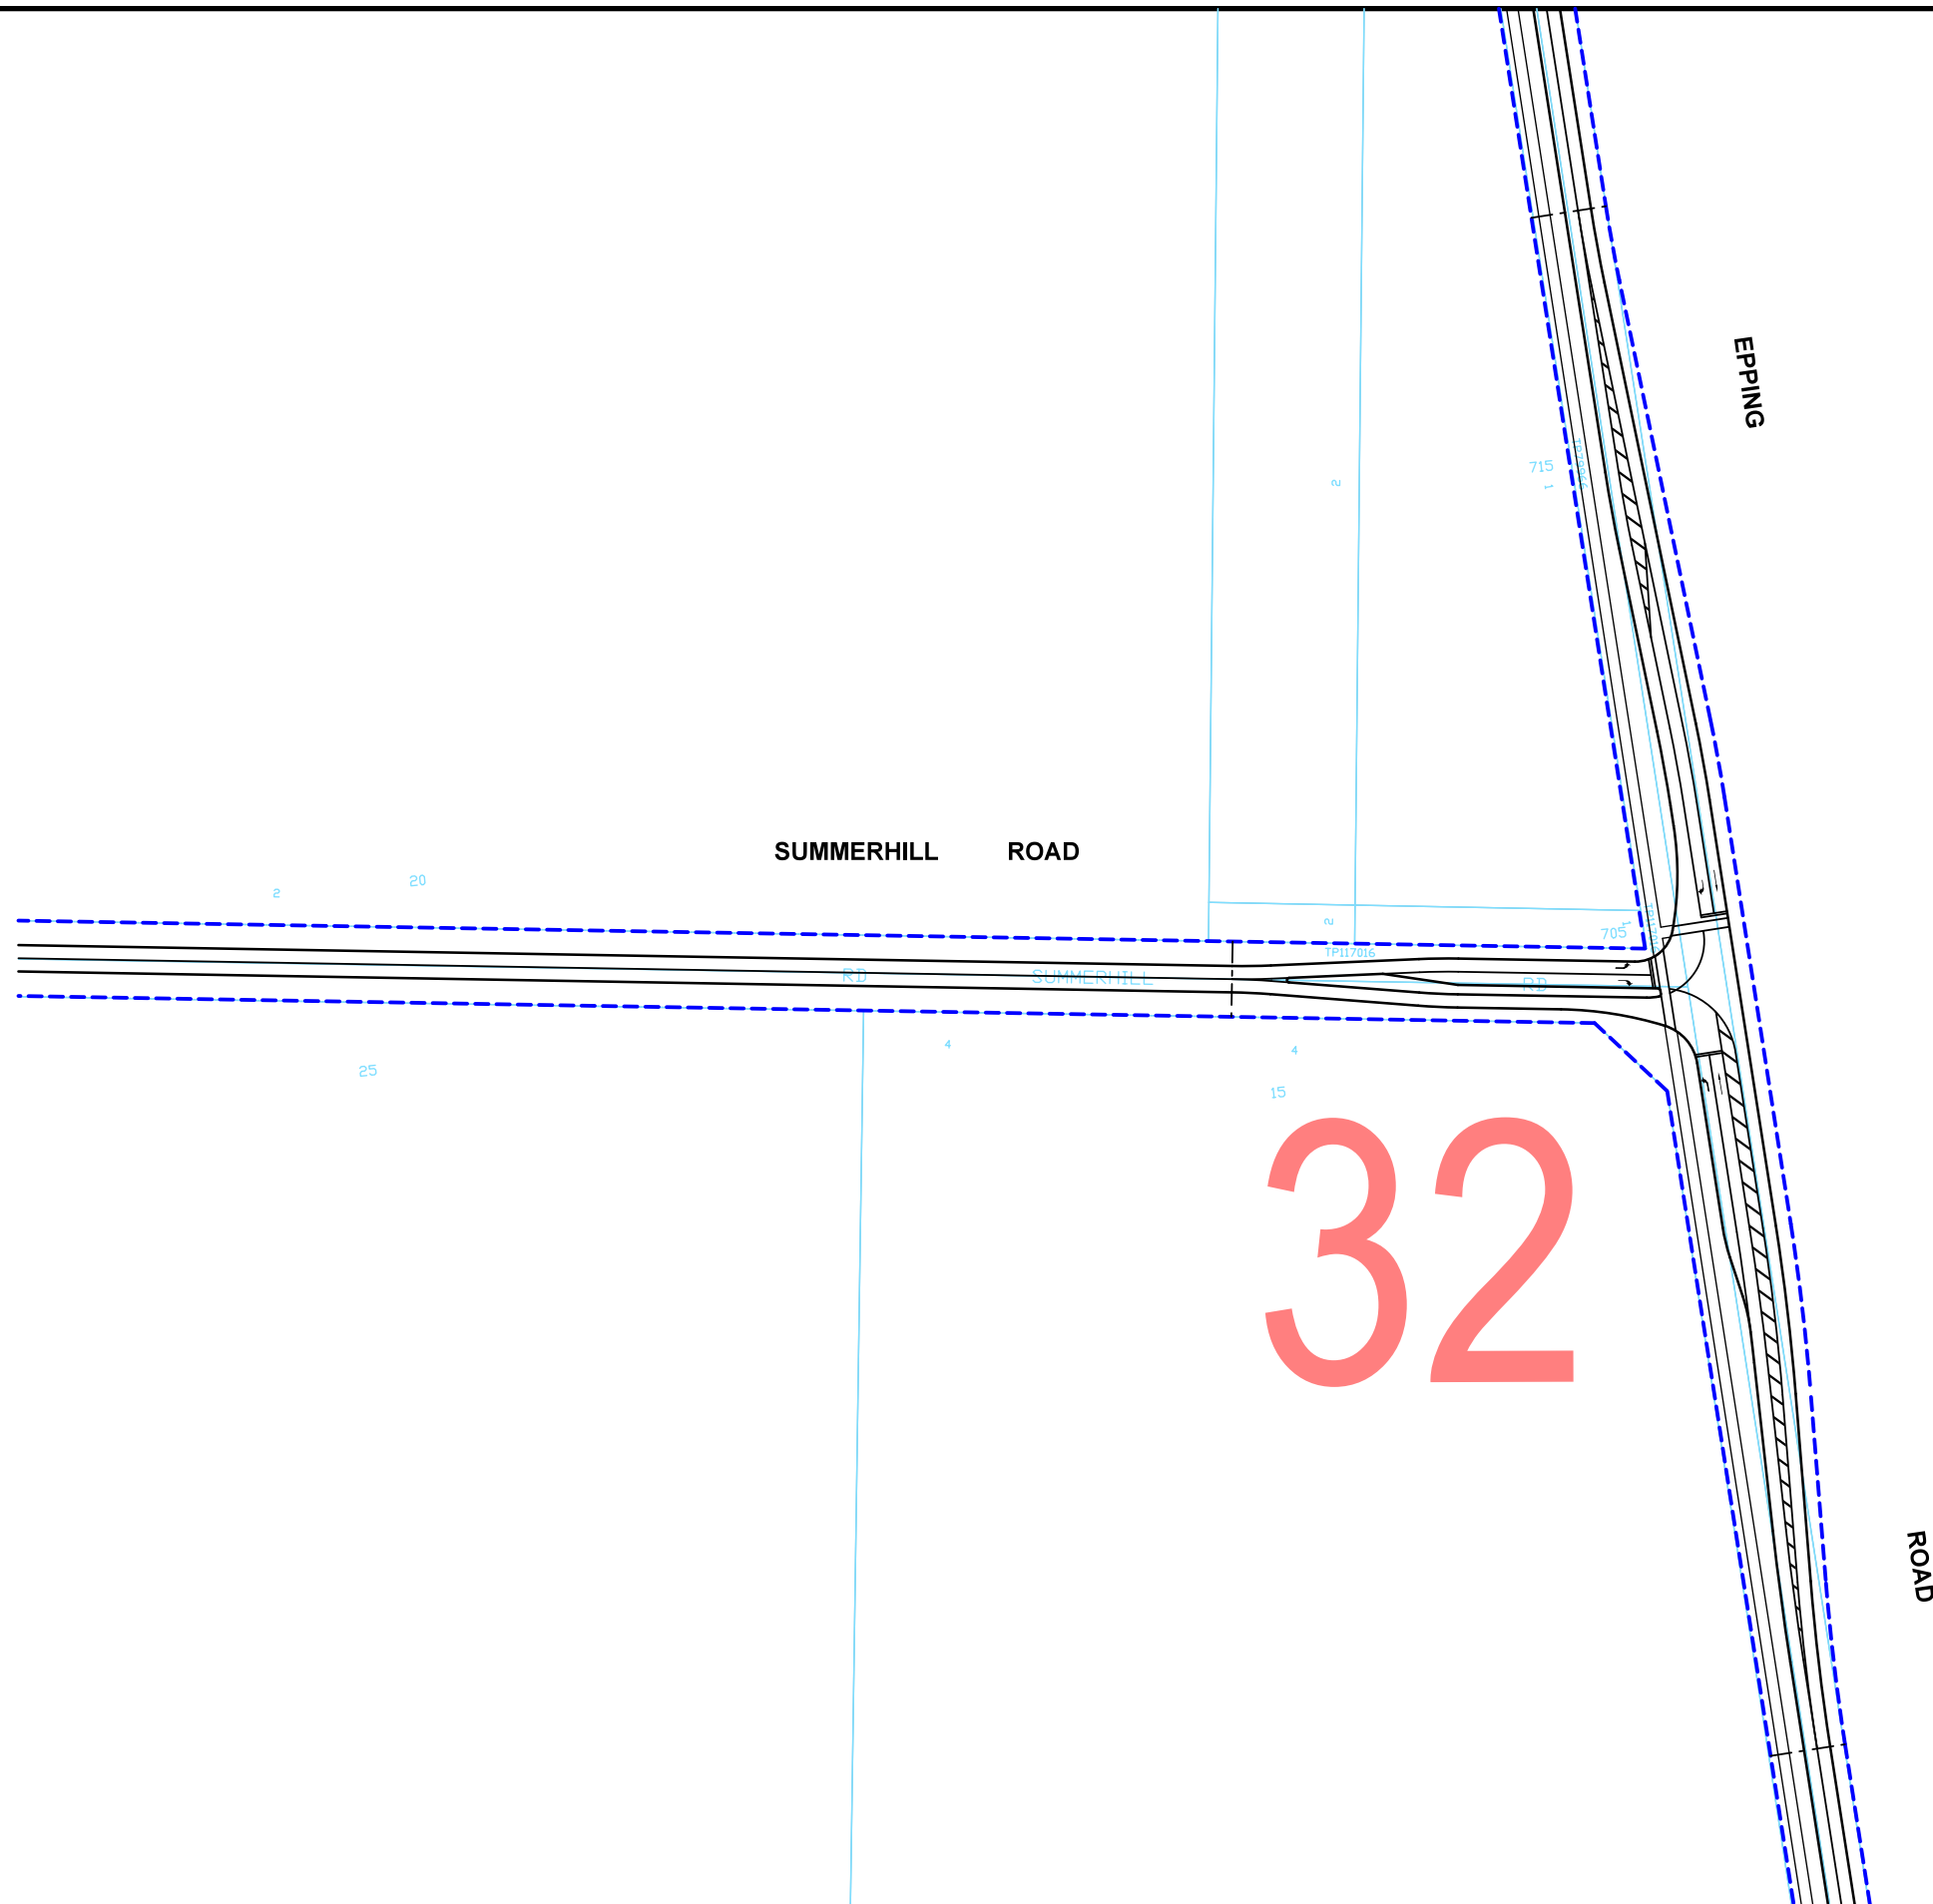


MELWAY MAP REF 388

FOR DISCUSSION ONLY

[illegible]

© Cardno Limited All Rights Reserved.
This document is produced by Cardno Limited solely for the benefit of and use by the client in accordance with the terms of the retainer. Cardno Limited does not and shall not assume any responsibility or liability whatsoever to any third party arising out of any use or reliance by third party on the content of this document.

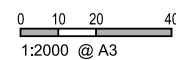

WARNING
BEWARE OF UNDERGROUND SERVICES
THE LOCATIONS OF UNDERGROUND SERVICES
SHOWN ARE APPROXIMATE ONLY AND THEIR
EXACT POSITION SHOULD BE PROVEN ON SITE.



ABN: 47 106 610 913
501 Swanston Street, Melbourne, VIC Australia 3000
Phone (+61 3) 8415 7777 Fax (+61 3) 8415 7788
Email: victoria@cardno.com.au Web: www.cardno.com.au/victoria

Drawn	B.HARWOOD
Designed	B.HARWOOD
Checked	DAVID HO
Authorised	DAVID HO

Client	MPA
Project	WOLLERT PSP WOLLERT
Title	INTERIM DESIGN (SAME AS ULTIMATE) FUNCTIONAL LAYOUT SUMMERHILL ROAD AND EPPING ROAD

Status PRELIMINARY NOT TO BE USED FOR CONSTRUCTION PURPOSES		
Date	02.03.16	Scale
		1:2000
Drawing Number	Revision	
V160221T-DG-2519	2	


DRAWING LIST

V160221T-DG-1102	COVER SHEET
V160221T-DG-2601	CRAIGIEBURN ROAD EAST AND BOUNDARY ROAD INTERSECTION
V160221T-DG-2602	CRAIGIEBURN ROAD EAST AND KOUKOURA INTERSECTION
V160221T-DG-2603	CRAIGIEBURN ROAD EAST AND EDGARS ROAD INTERSECTION
V160221T-DG-2604	CRAIGIEBURN ROAD EAST ANDREW ROAD INTERSECTION
V160221T-DG-2605	CRAIGIEBURN ROAD EAST AND EPPING ROAD INTERSECTION
V160221T-DG-2606	LEHMANN'S ROAD AND SALT LAKE BOULEVARD INTERSECTION
V160221T-DG-2607	KOUKOURS DRIVE NORTH OF CRAIGIEBURN ROAD EAST INTERSECTION
V160221T-DG-2608	EPPING ROAD INTERSECTION NORTH OF LEHMANN'S ROAD
V160221T-DG-2609	EPPING ROAD SOUTH OF BOUNDARY ROAD INTERSECTION
V160221T-DG-2610	BOUNDARY ROAD AND KOUKOURA DRIVE INTERSECTION
V160221T-DG-2611	BOUNDARY ROAD INTERSECTIONS EAST OF KOUKOURA DRIVE
V160221T-DG-2612	BOUNDARY ROAD / BODYCOATS ROAD AND ANDREW ROAD INTERSECTIONS
V160221T-DG-2613	BOUNDARY ROAD / EPPING ROAD AND BRIDGE INN ROAD INTERSECTION
V160221T-DG-2614	KOUKOURA DRIVE INTERSECTION NORTH OF BOUNDARY ROAD
V160221T-DG-2615	EPPING ROAD INTERSECTION NORTH OF BOUNDARY ROAD
V160221T-DG-2616	SUMMERHILL ROAD AND KOUKOURA DRIVE INTERSECTION
V160221T-DG-2617	SUMMERHILL ROAD INTERSECTION EAST OF KOUKOURA DRIVE
V160221T-DG-2618	SUMMERHILL ROAD AND BODYCOATS ROAD INTERSECTION
V160221T-DG-2619	SUMMERHILL ROAD ROAD AND EPPING ROAD INTERSECTION
V160221T-DG-2620	CRAIGIEBURN ROAD POS
V160221T-DG-2630	KOUKOURA DRIVE POS
V160221T-DG-2631	POS NORTHERN SCHOOL
V160221T-DG-2632	POS SOUTH EAST SCHOOL

LEGEND

	PROPOSED ROAD RESERVE BOUNDARY
	PROPOSED FUTURE RAIL
	EXISTING TITLE BOUNDARY
	EXISTING DRYSTONE WALL

WOLLERT PSP
ULTIMATE DESIGN

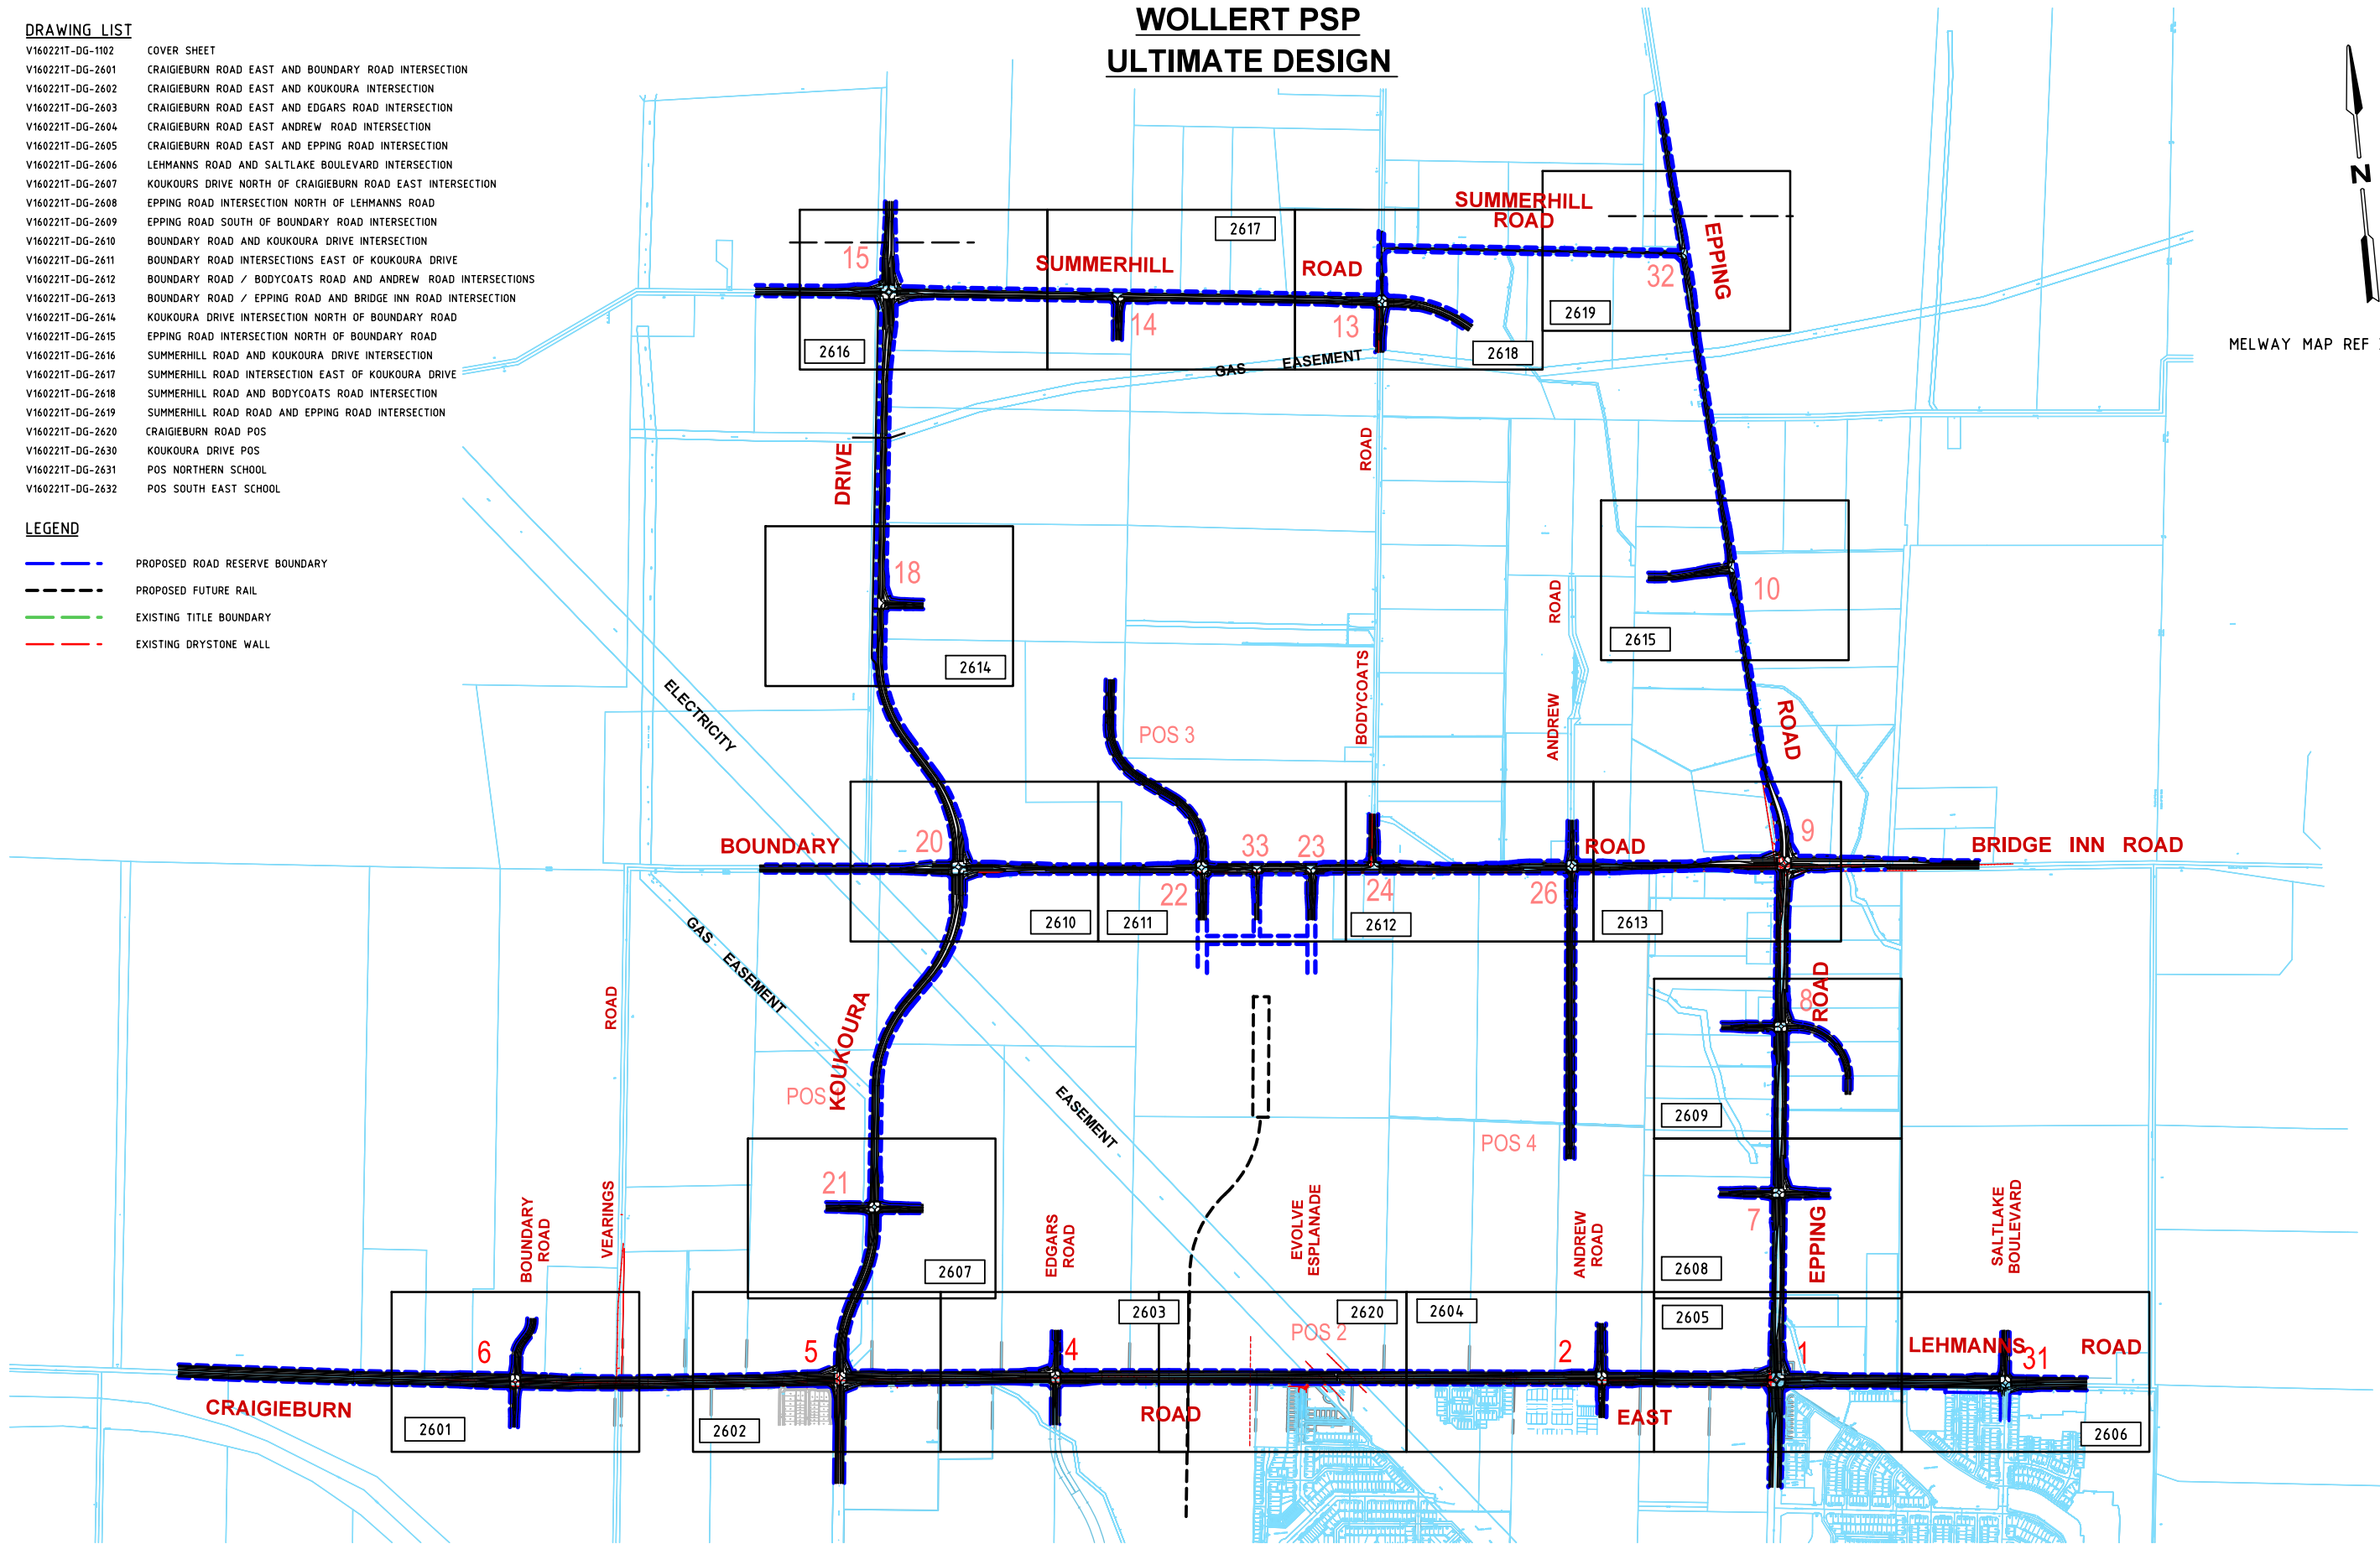

MELWAY MAP REF 388 & 389

Rev	Date	Description	Drawn	Appr.
3	20.04.2016	COMMENTS ADDED	BVH	DH
2	18.03.2016	ISSUED FOR INFORMATION	BVH	DH
1	11.03.2016	ISSUED FOR INFORMATION	BVH	DH

© Cardno Limited All Rights Reserved.
This document is produced by Cardno Limited solely for the benefit of and use by the client in accordance with the terms of the retainer. Cardno Limited does not and shall not assume any responsibility or liability whatsoever to any third party arising out of any use or reliance by third party on the content of this document.

0 100 200 400
1:20000 @ A3

WARNING
BEWARE OF UNDERGROUND SERVICES
THE LOCATIONS OF UNDERGROUND SERVICES SHOWN ARE APPROXIMATE ONLY AND THEIR EXACT POSITION SHOULD BE PROVIDED ON SITE.


**Cardno**
Shaping the Future

ABN: 47 106 610 913
501 Swanston Street, Melbourne, VIC Australia 3000
Phone (+61 3) 8415 7777 Fax (+61 3) 8415 7788
Email: victoria@cardno.com.au Web: www.cardno.com.au/victoria

Drawn	B.HARWOOD
Designed	B.HARWOOD
Checked	DAVID HO
Authorised	DAVID HO

Client	MPA
Project	WOLLERT PSP WOLLERT
Title	ULTIMATE DESIGN FUNCTIONAL LAYOUT OVERVIEW - LOCALITY PLAN

Status	PRELIMINARY NOT TO BE USED FOR CONSTRUCTION PURPOSES		
Date	16.03.16	Scale	1:20000
Drawing Number	V160221T-DG-1102		Revision
			3

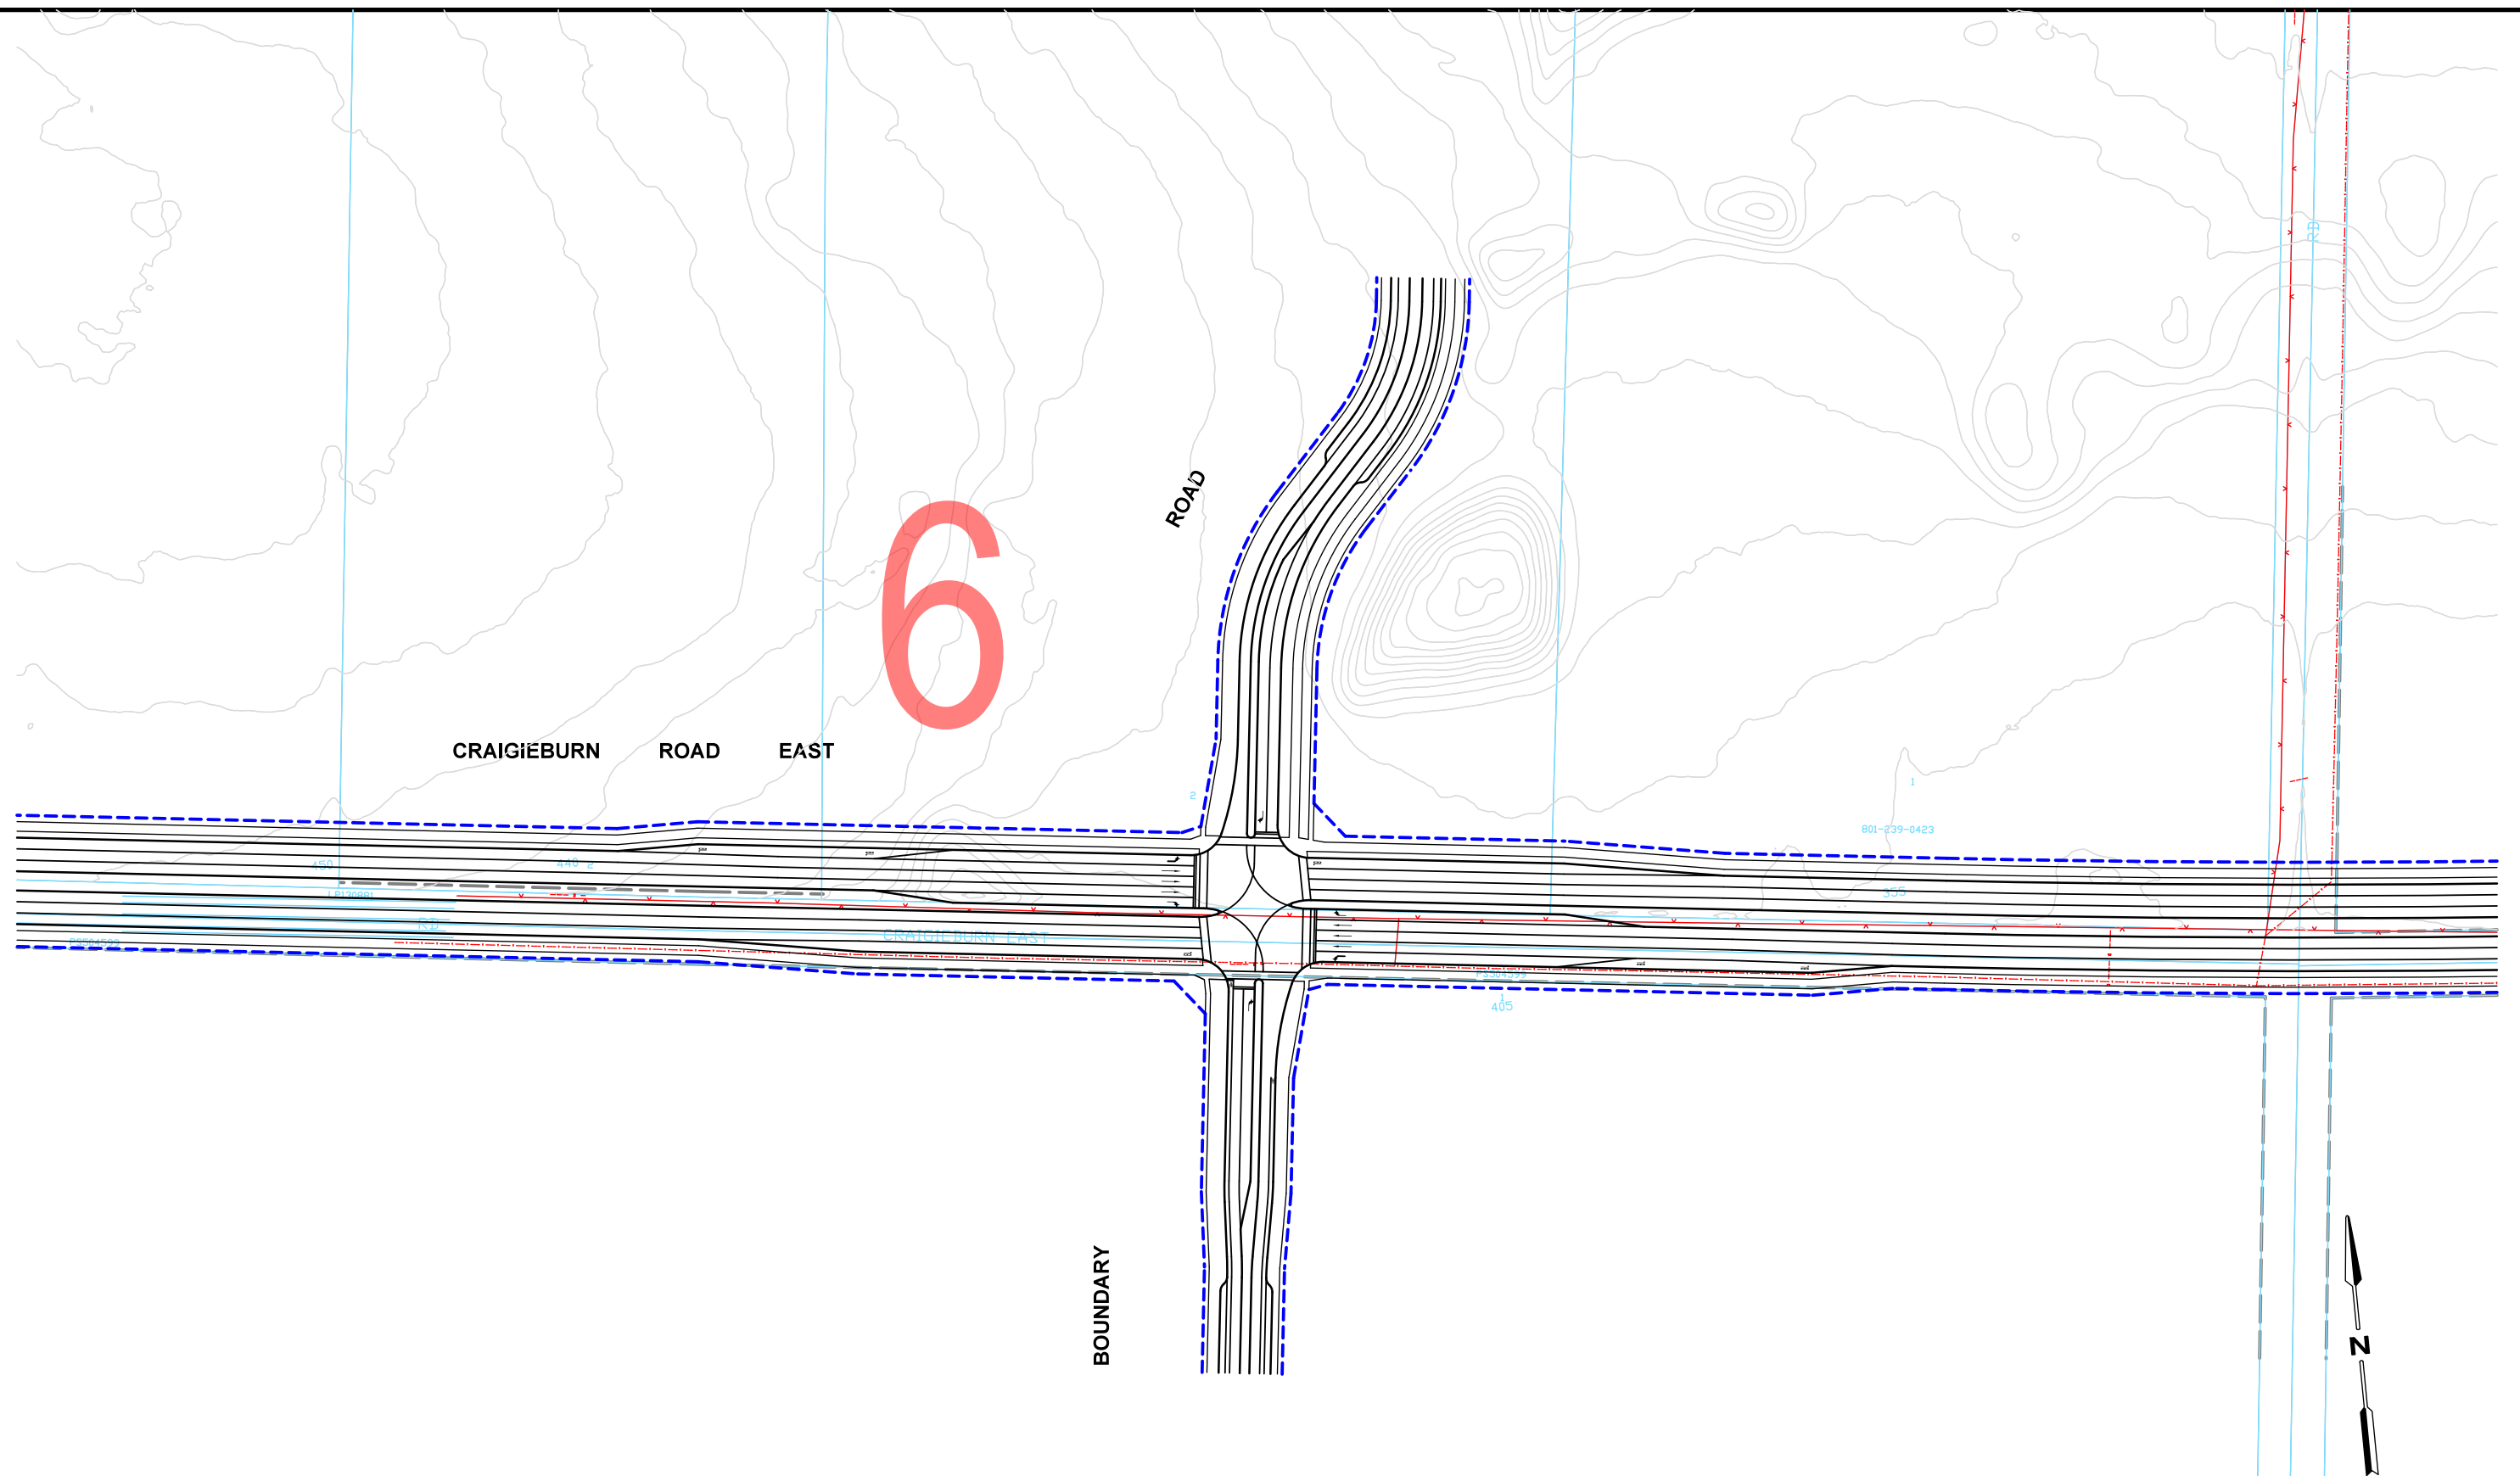


MELWAY MAP REF 388

FOR DISCUSSION ONLY

[illegible]

DATE PLOTTED: 21/10/2016 11:11:24 AM
BY: egan.cook
CAD File: W:\2016\0001-0500\160221T_PSP70_Wollert\Traffic\Drafting\CADD\04 Drawings\01 CAD\160221T-DG-2602.dgn

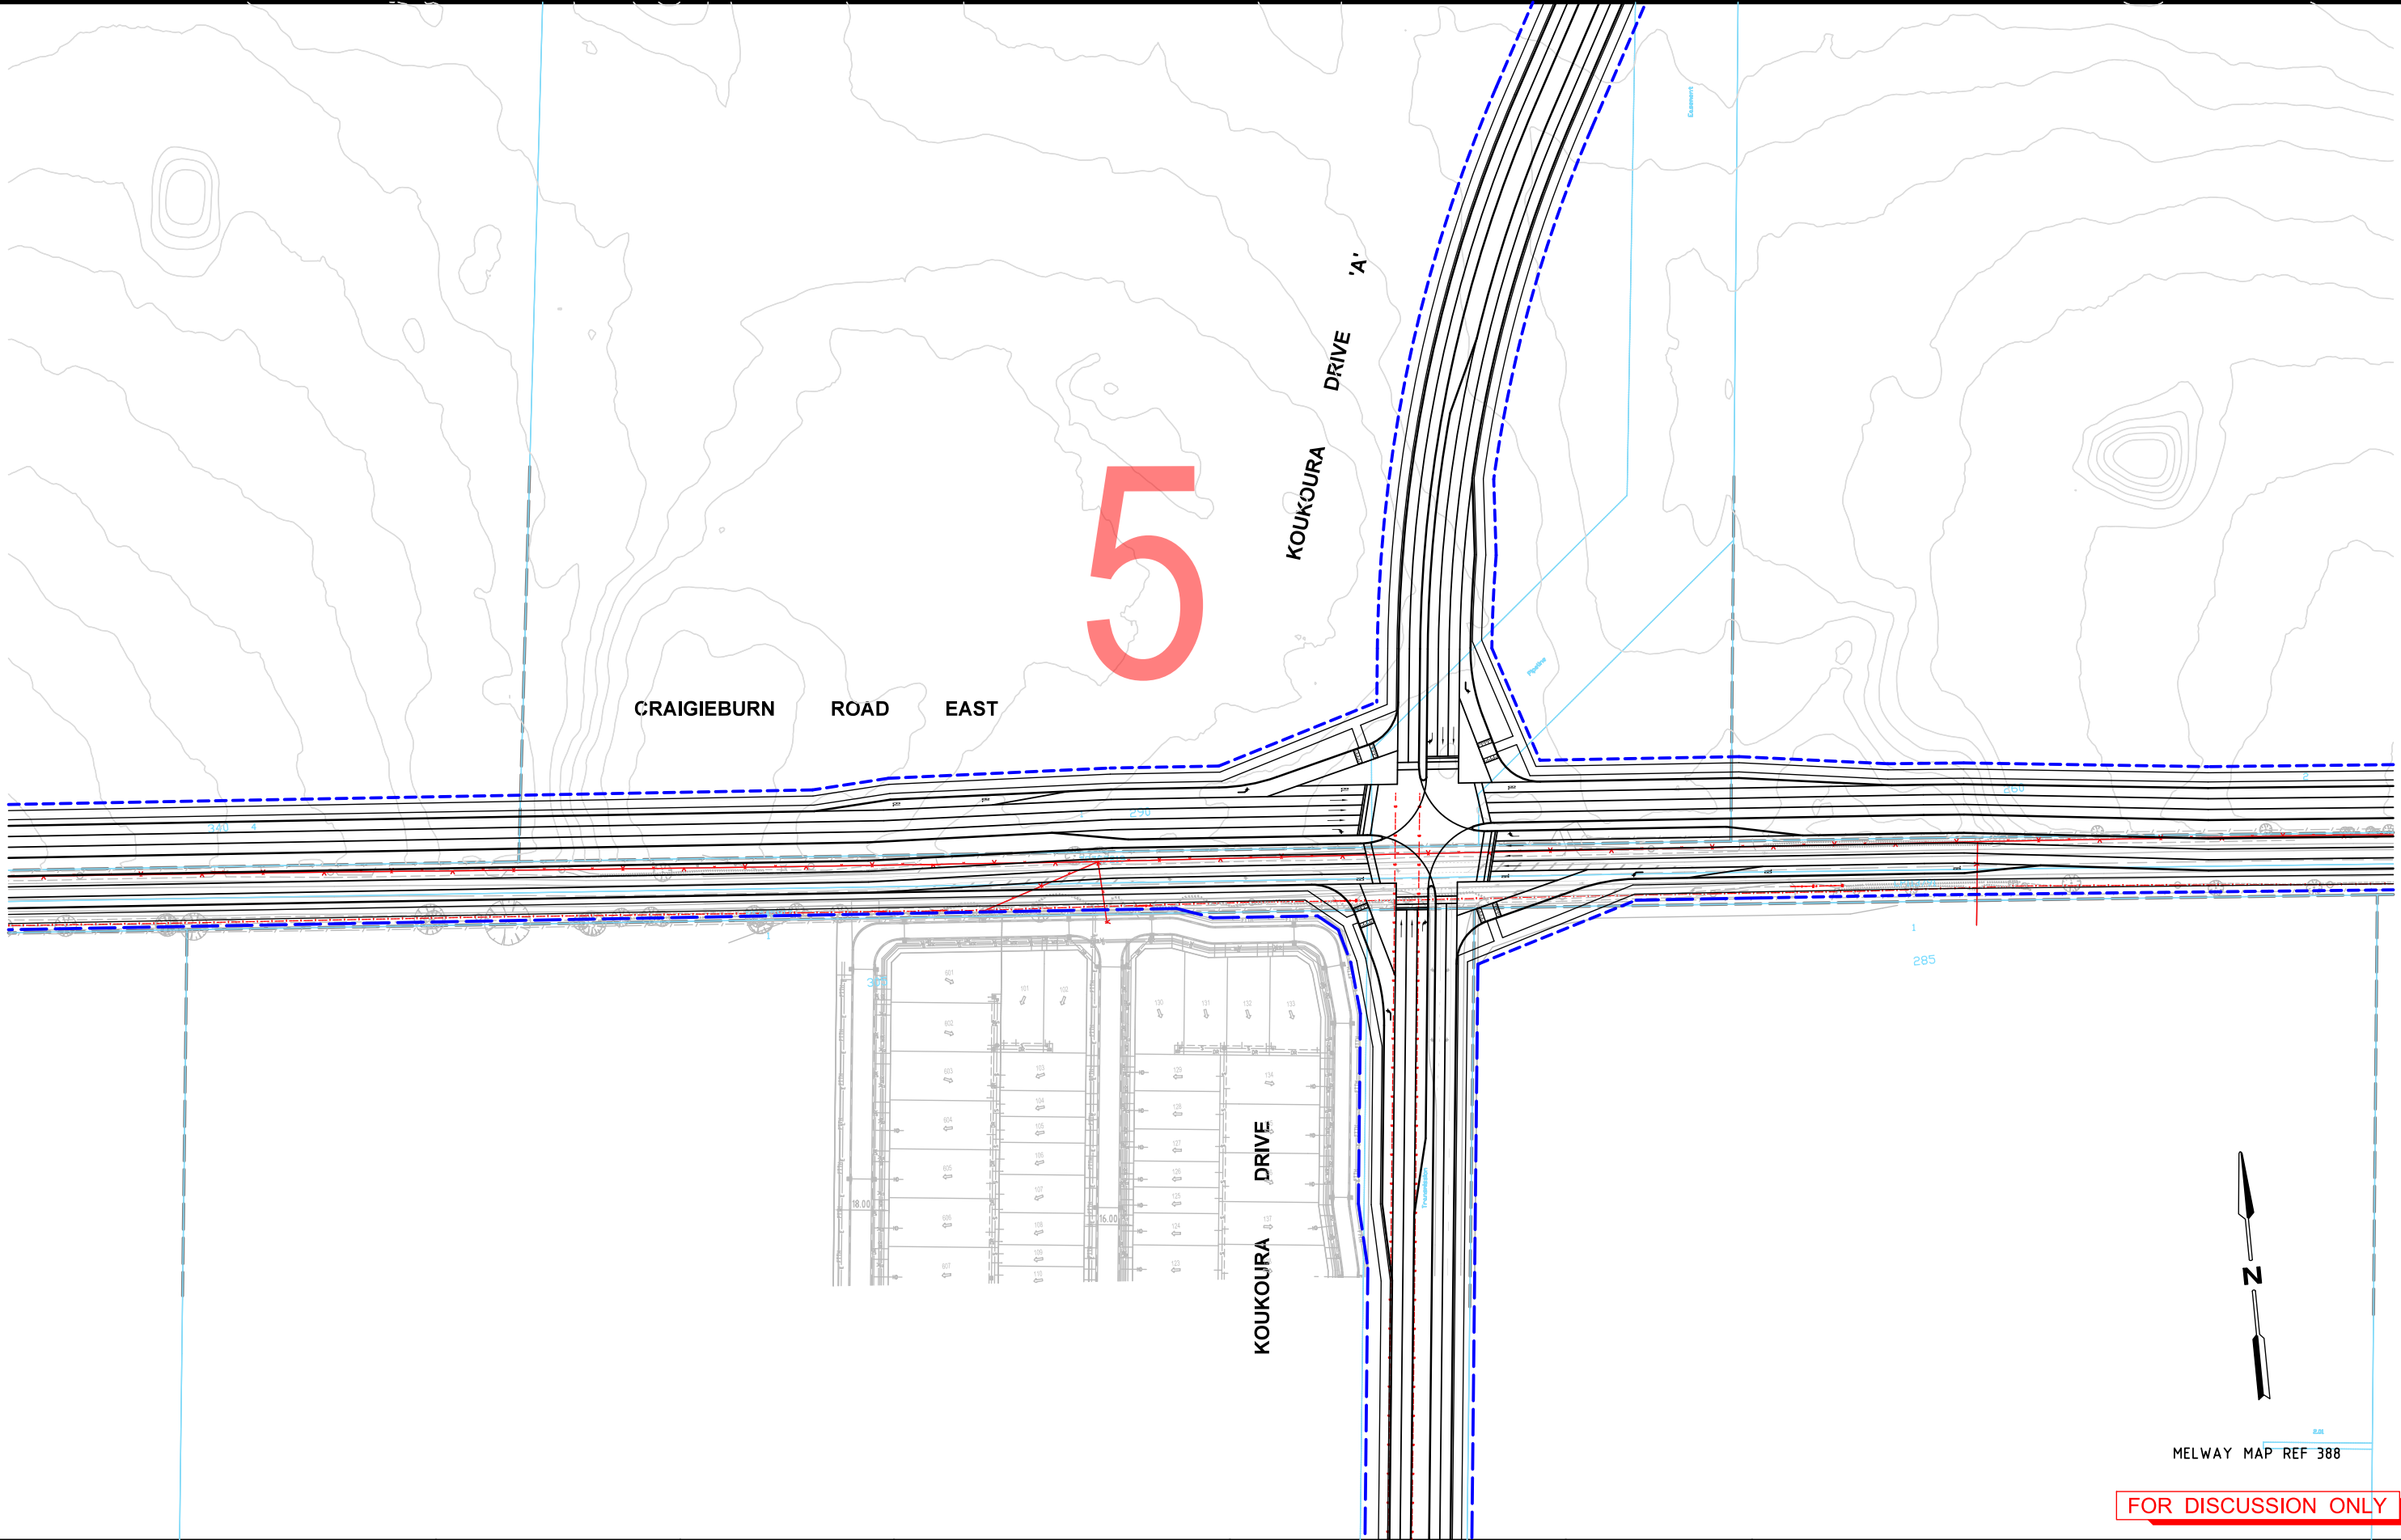

Rev	Date	Description	Drawn	Appr.
1	20.04.2016	ISSUED FOR INFORMATION	BVH	DH

© Cardno Limited All Rights Reserved.
This document is produced by Cardno Limited solely for the benefit of and use by the client in accordance with the terms of the retainer. Cardno Limited does not and shall not assume any responsibility or liability whatsoever to any third party arising out of any use or reliance by third party on the content of this document.

0 10 20 40
1:2000 @ A3


WARNING
BEWARE OF UNDERGROUND SERVICES
THE LOCATIONS OF UNDERGROUND SERVICES SHOWN ARE APPROXIMATE ONLY AND THEIR EXACT POSITION SHOULD BE PROVEN ON SITE.

 **Cardno**
Shaping the Future
ABN: 47 106 610 913
501 Swanston Street, Melbourne, VIC Australia 3000
Phone (+61 3) 8415 7777 Fax (+61 3) 8415 7788
Email: victoria@cardno.com.au Web: www.cardno.com.au/victoria

Drawn	B.HARWOOD
Designed	A.YIANNOUDIS
Checked	DAVID HO
Authorised	DAVID HO

Client	MPA
Project	WOLLERT PSP WOLLERT
Title	ULTIMATE DESIGN FUNCTIONAL LAYOUT CRAIGIEBURN ROAD AND KOUKOURA DRIVE

Status	PRELIMINARY NOT TO BE USED FOR CONSTRUCTION PURPOSES		
Date	02.03.16	Scale	1:2000
Drawing Number	V160221T-DG-2602	Size	A3
Revision	1		

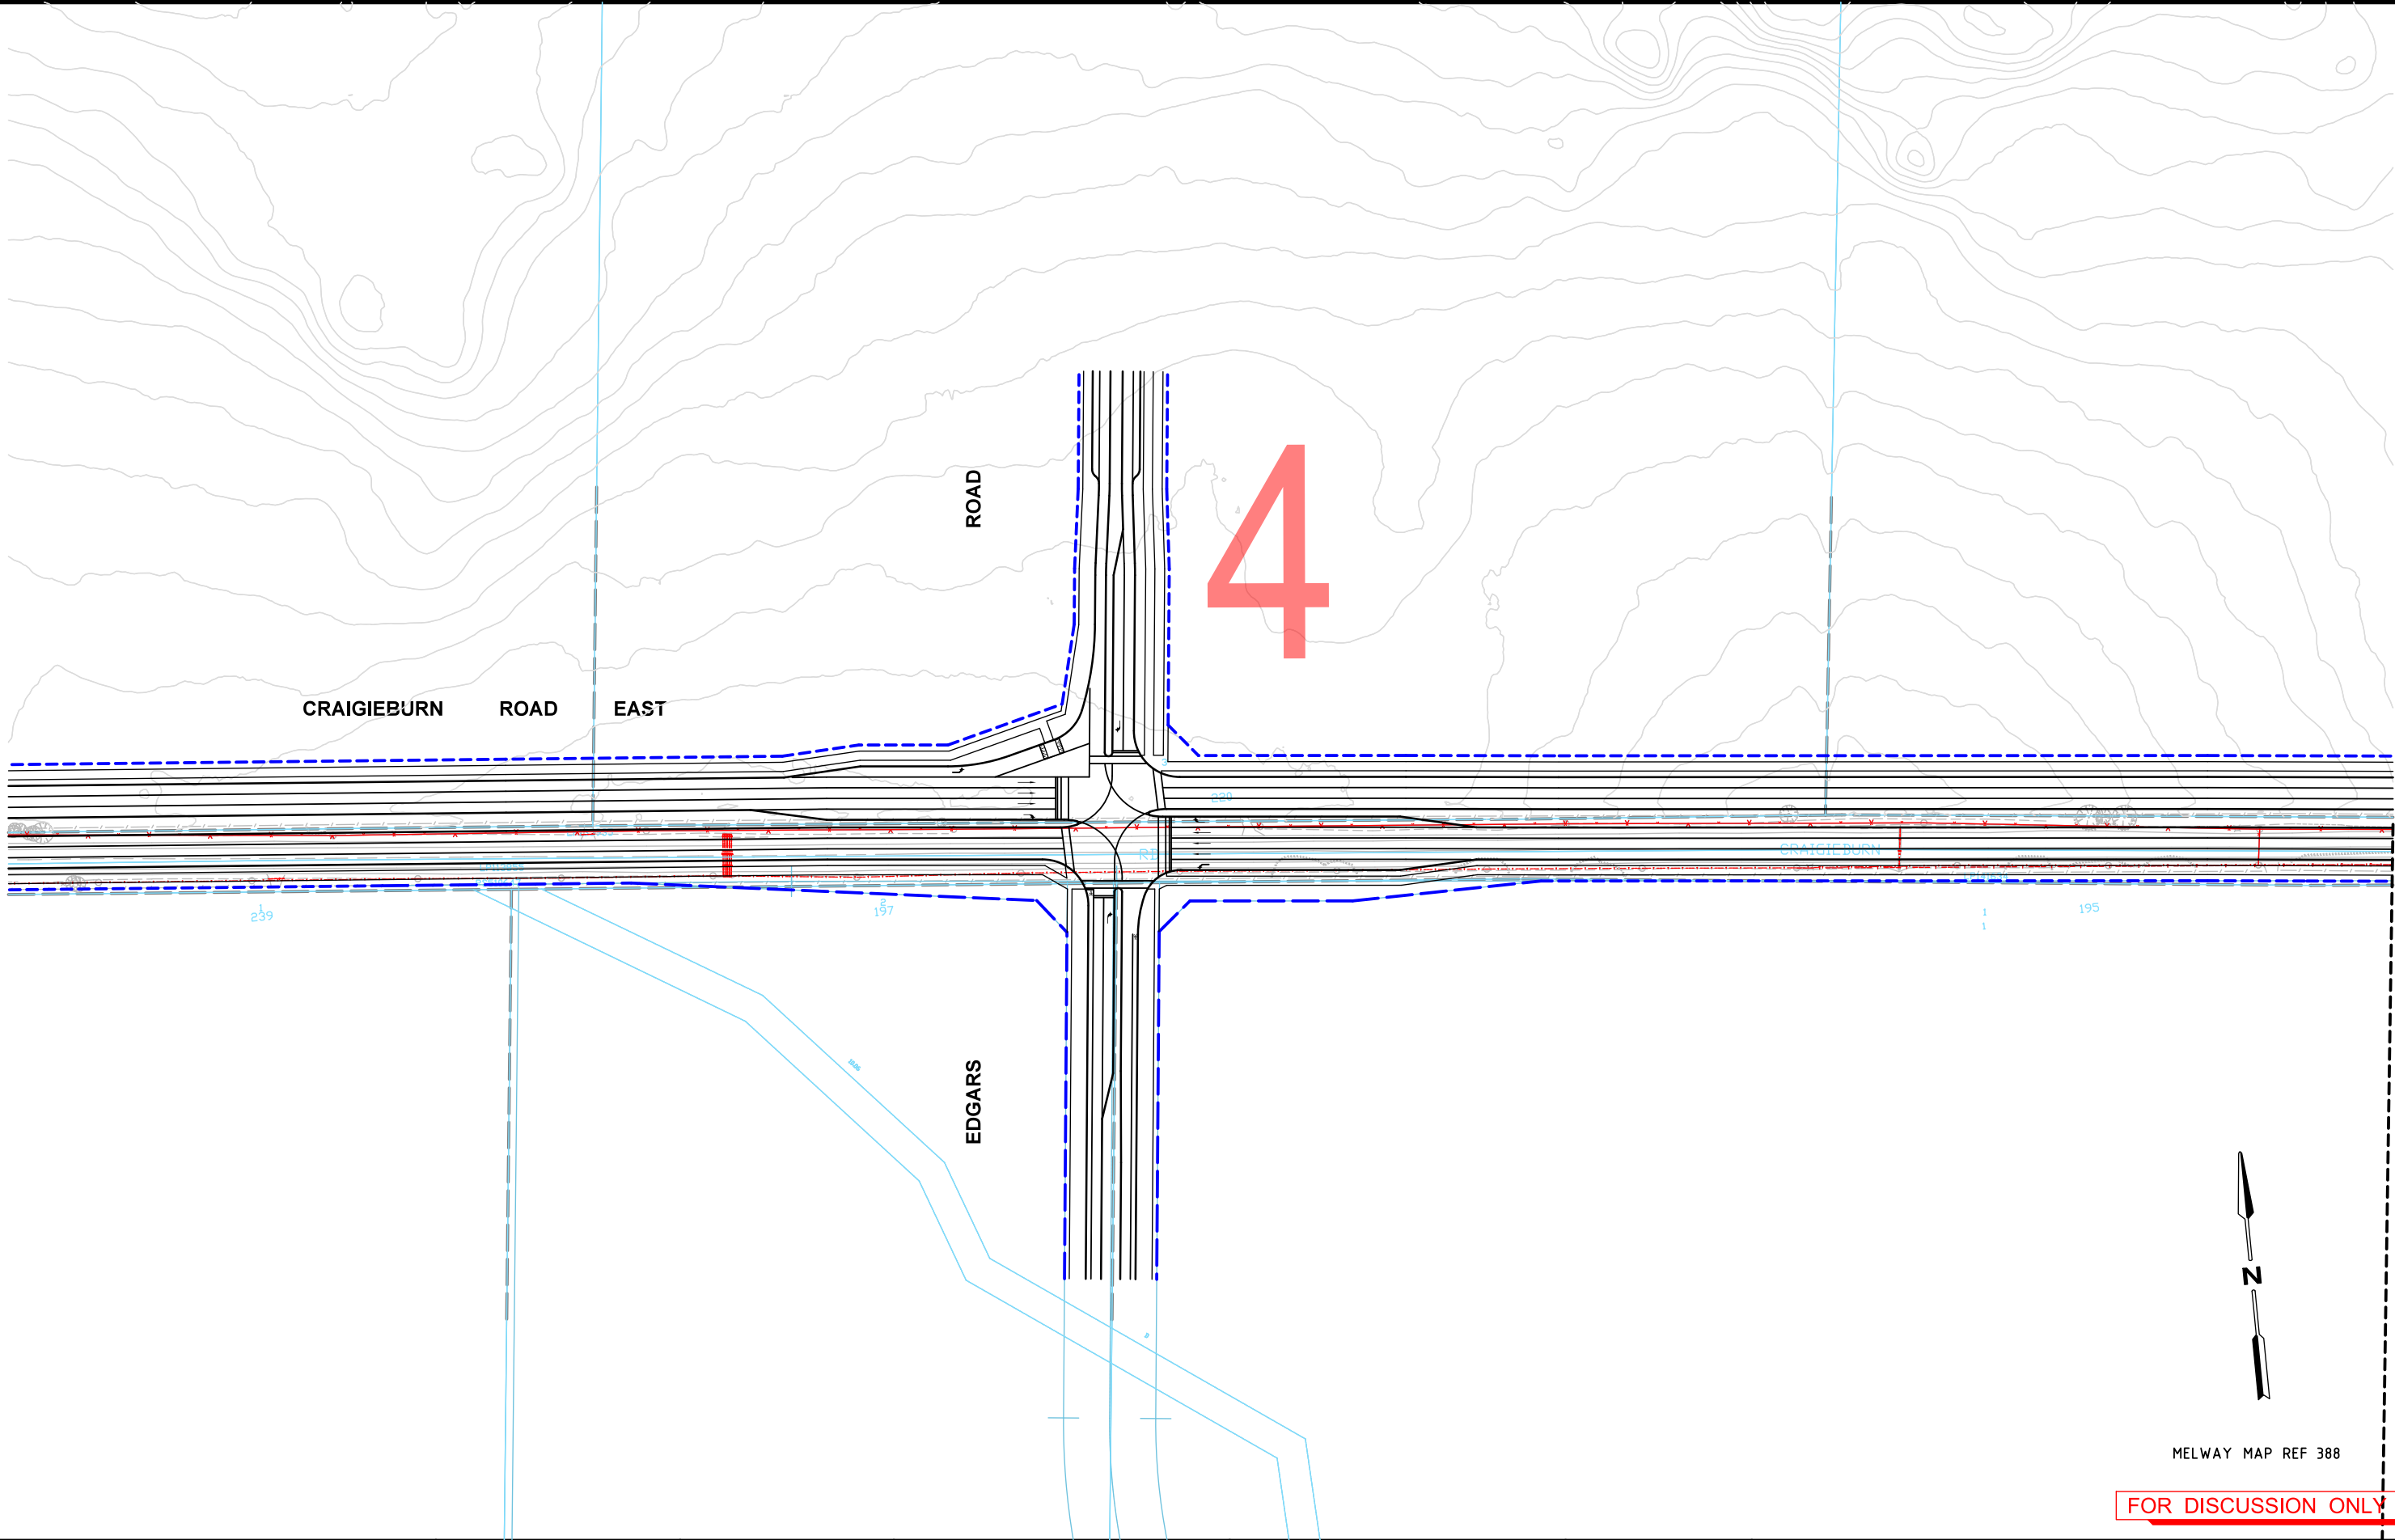

MELWAY MAP REF 388

FOR DISCUSSION ONLY

Rev	Date	Description	Drawn	Appr.
1	20.04.2016	ISSUED FOR INFORMATION	BVH	DH

© Cardno Limited All Rights Reserved.
This document is produced by Cardno Limited solely for the benefit of and use by the client in accordance with the terms of the retainer. Cardno Limited does not and shall not assume any responsibility or liability whatsoever to any third party arising out of any use or reliance by third party on the content of this document.

0 10 20 40
1:2000 @ A3

WARNING
BEWARE OF UNDERGROUND SERVICES
THE LOCATIONS OF UNDERGROUND SERVICES SHOWN ARE APPROXIMATE ONLY AND THEIR EXACT POSITION SHOULD BE PROVEN ON SITE.


**Cardno**
Shaping the Future

ABN: 47 106 610 913
501 Swanston Street, Melbourne, VIC Australia 3000
Phone (+61 3) 8415 7777 Fax (+61 3) 8415 7788
Email: victoria@cardno.com.au Web: www.cardno.com.au/victoria

Drawn	B.HARWOOD
Designed	A.YIANNOUDES
Checked	DAVID HO
Authorised	DAVID HO

Client	MPA
Project	WOLLERT PSP WOLLERT
Title	ULTIMATE DESIGN FUNCTIONAL LAYOUT CRAIGIEBURN ROAD AND EDGARS ROAD

Status	PRELIMINARY NOT TO BE USED FOR CONSTRUCTION PURPOSES		
Date	02.03.16	Scale	1:2000
Drawing Number	V160221T-DG-2603	Size	A3
		Revision	1

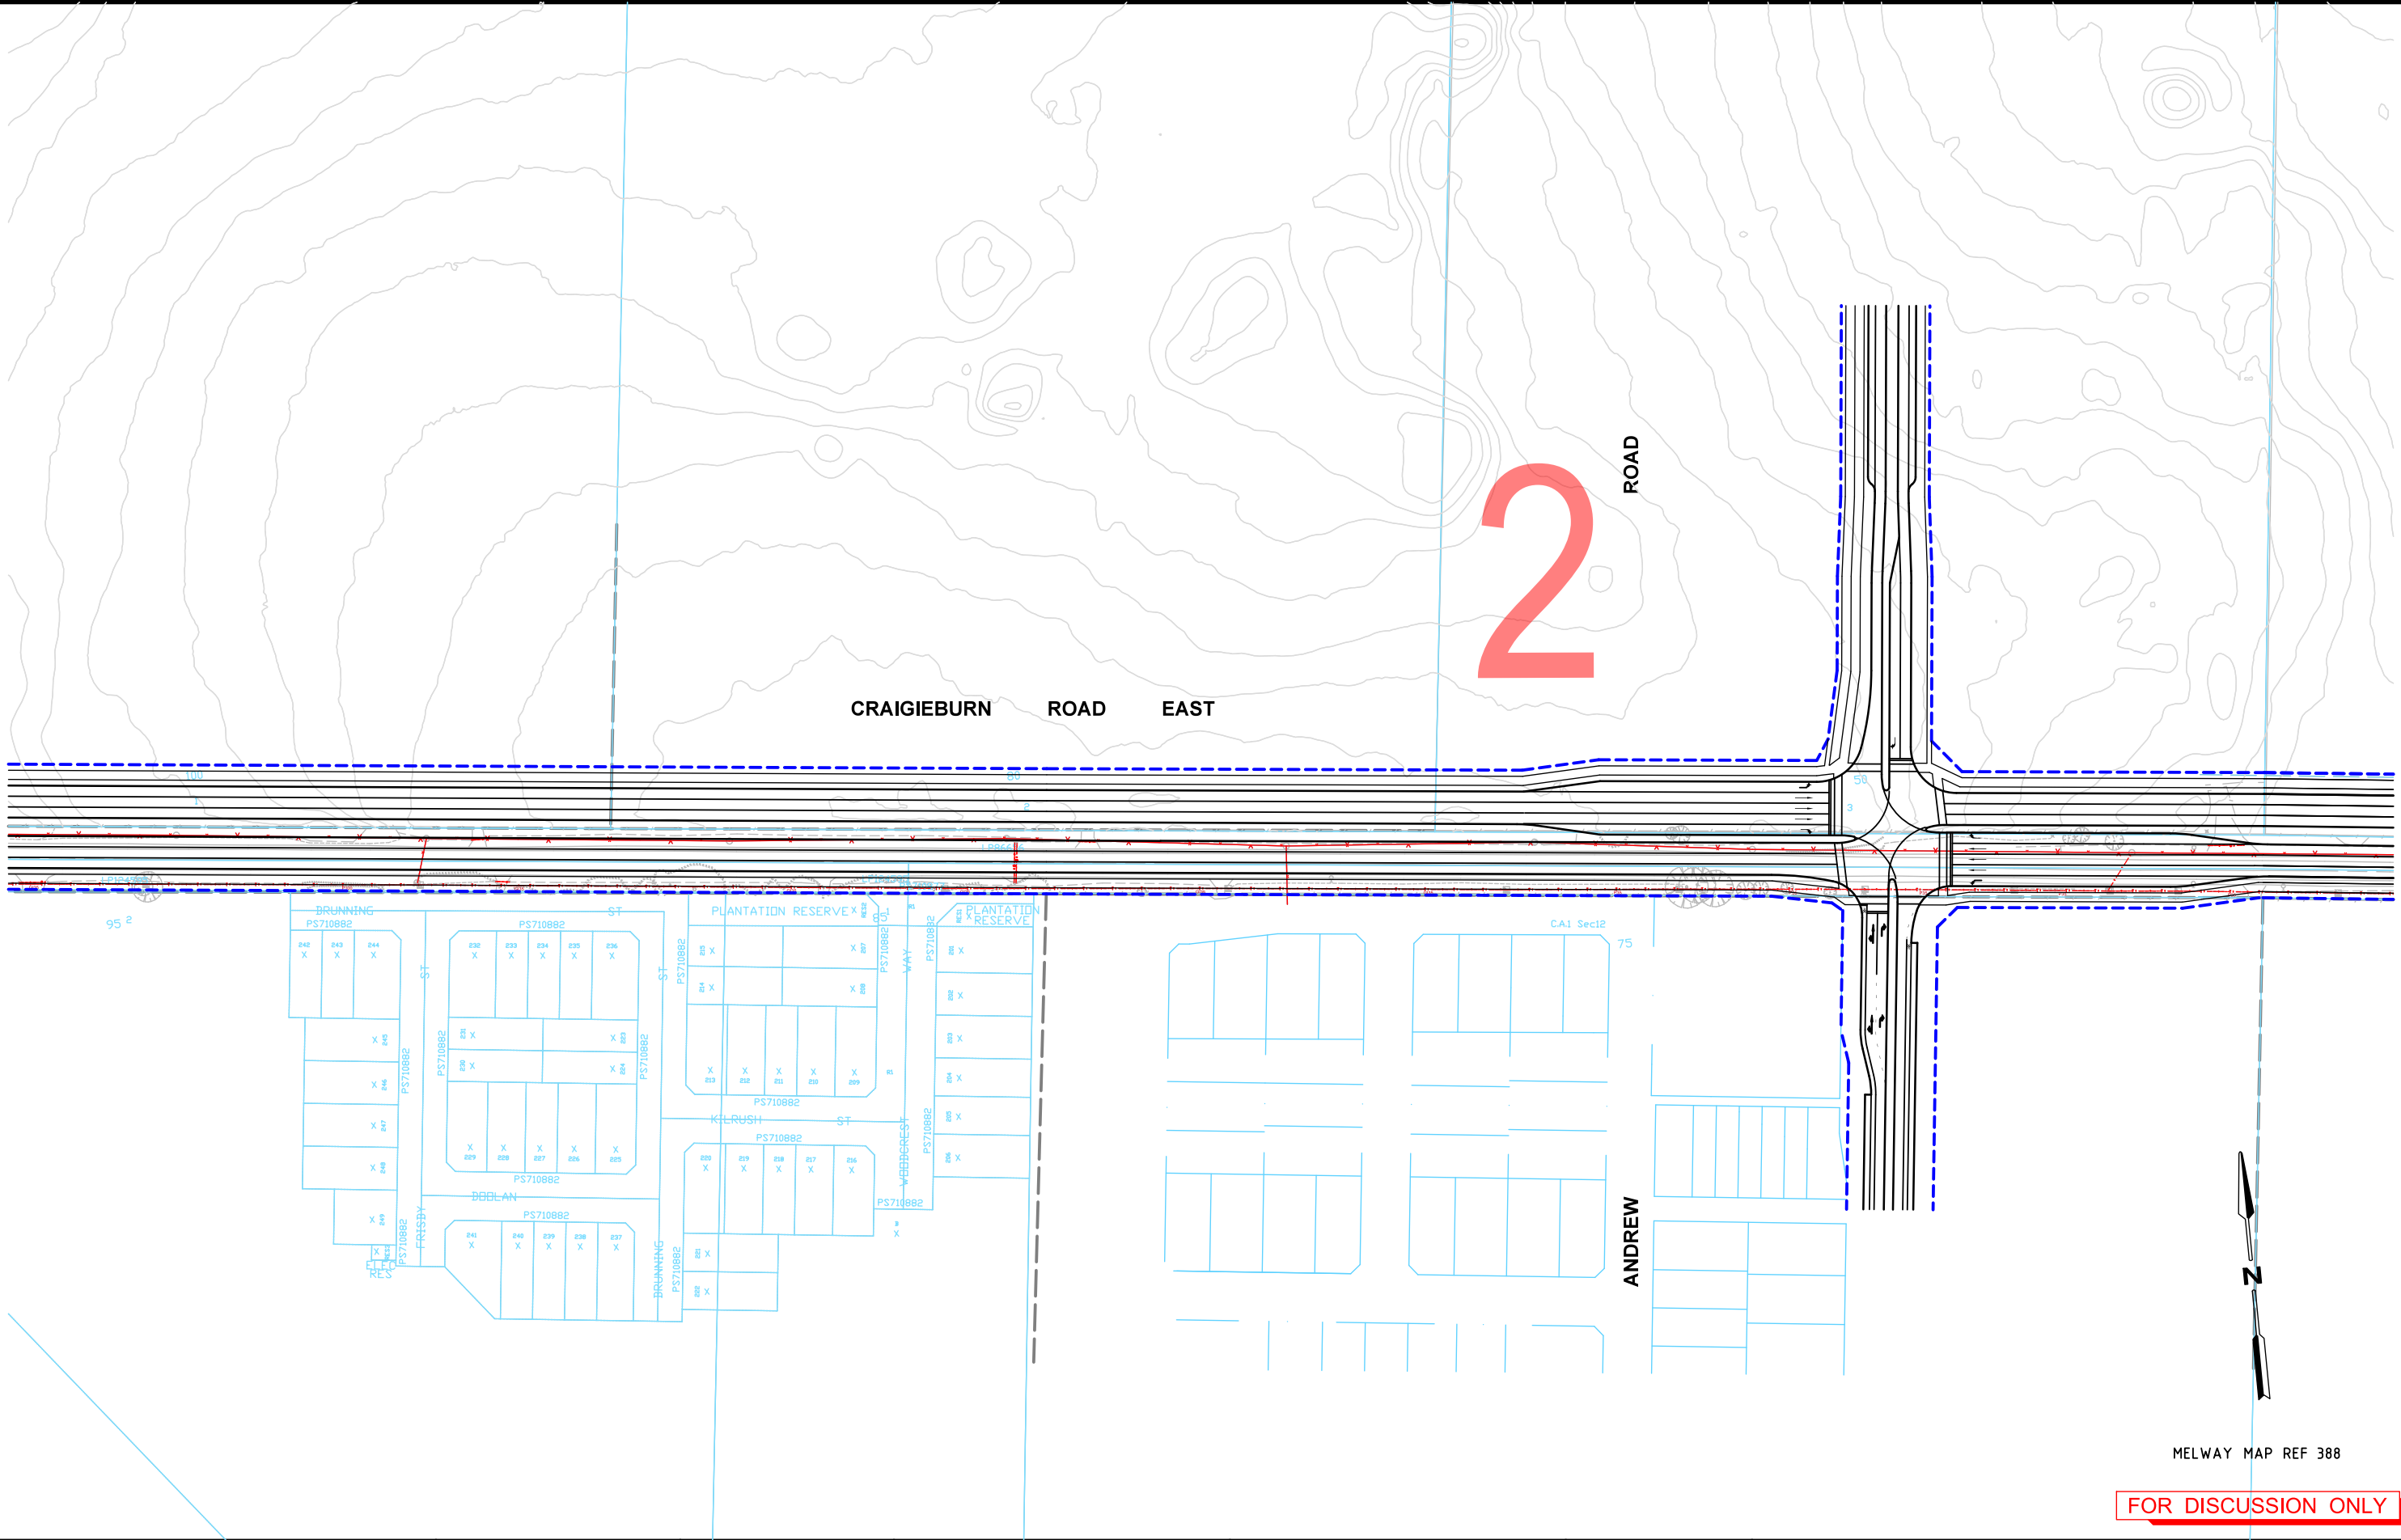

MELWAY MAP REF 388

FOR DISCUSSION ONLY

Rev	Date	Description	Drawn	Appr.
1	20.04.2016	ISSUED FOR INFORMATION	BVH	DH

© Cardno Limited All Rights Reserved.
This document is produced by Cardno Limited solely for the benefit of and use by the client in accordance with the terms of the retainer. Cardno Limited does not and shall not assume any responsibility or liability whatsoever to any third party arising out of any use or reliance by third party on the content of this document.

0 10 20 40
1:2000 @ A3

WARNING
BEWARE OF UNDERGROUND SERVICES
THE LOCATIONS OF UNDERGROUND SERVICES SHOWN ARE APPROXIMATE ONLY AND THEIR EXACT POSITION SHOULD BE PROVEN ON SITE.


**Cardno**
Shaping the Future

ABN: 47 106 610 913
501 Swanston Street, Melbourne, VIC Australia 3000
Phone (+61 3) 8415 7777 Fax (+61 3) 8415 7788
Email: victoria@cardno.com.au Web: www.cardno.com.au/victoria

Drawn	B.HARWOOD
Designed	A.YIANNOUDIS
Checked	DAVID HO
Authorised	DAVID HO

Client	MPA
Project	WOLLERT PSP WOLLERT
Title	ULTIMATE DESIGN FUNCTIONAL LAYOUT CRAIGIEBURN ROAD AND ANDREWS ROAD

Status	PRELIMINARY NOT TO BE USED FOR CONSTRUCTION PURPOSES		
Date	02.03.16	Scale	1:2000
Drawing Number	V160221T-DG-2604	Size	A3
		Revision	1

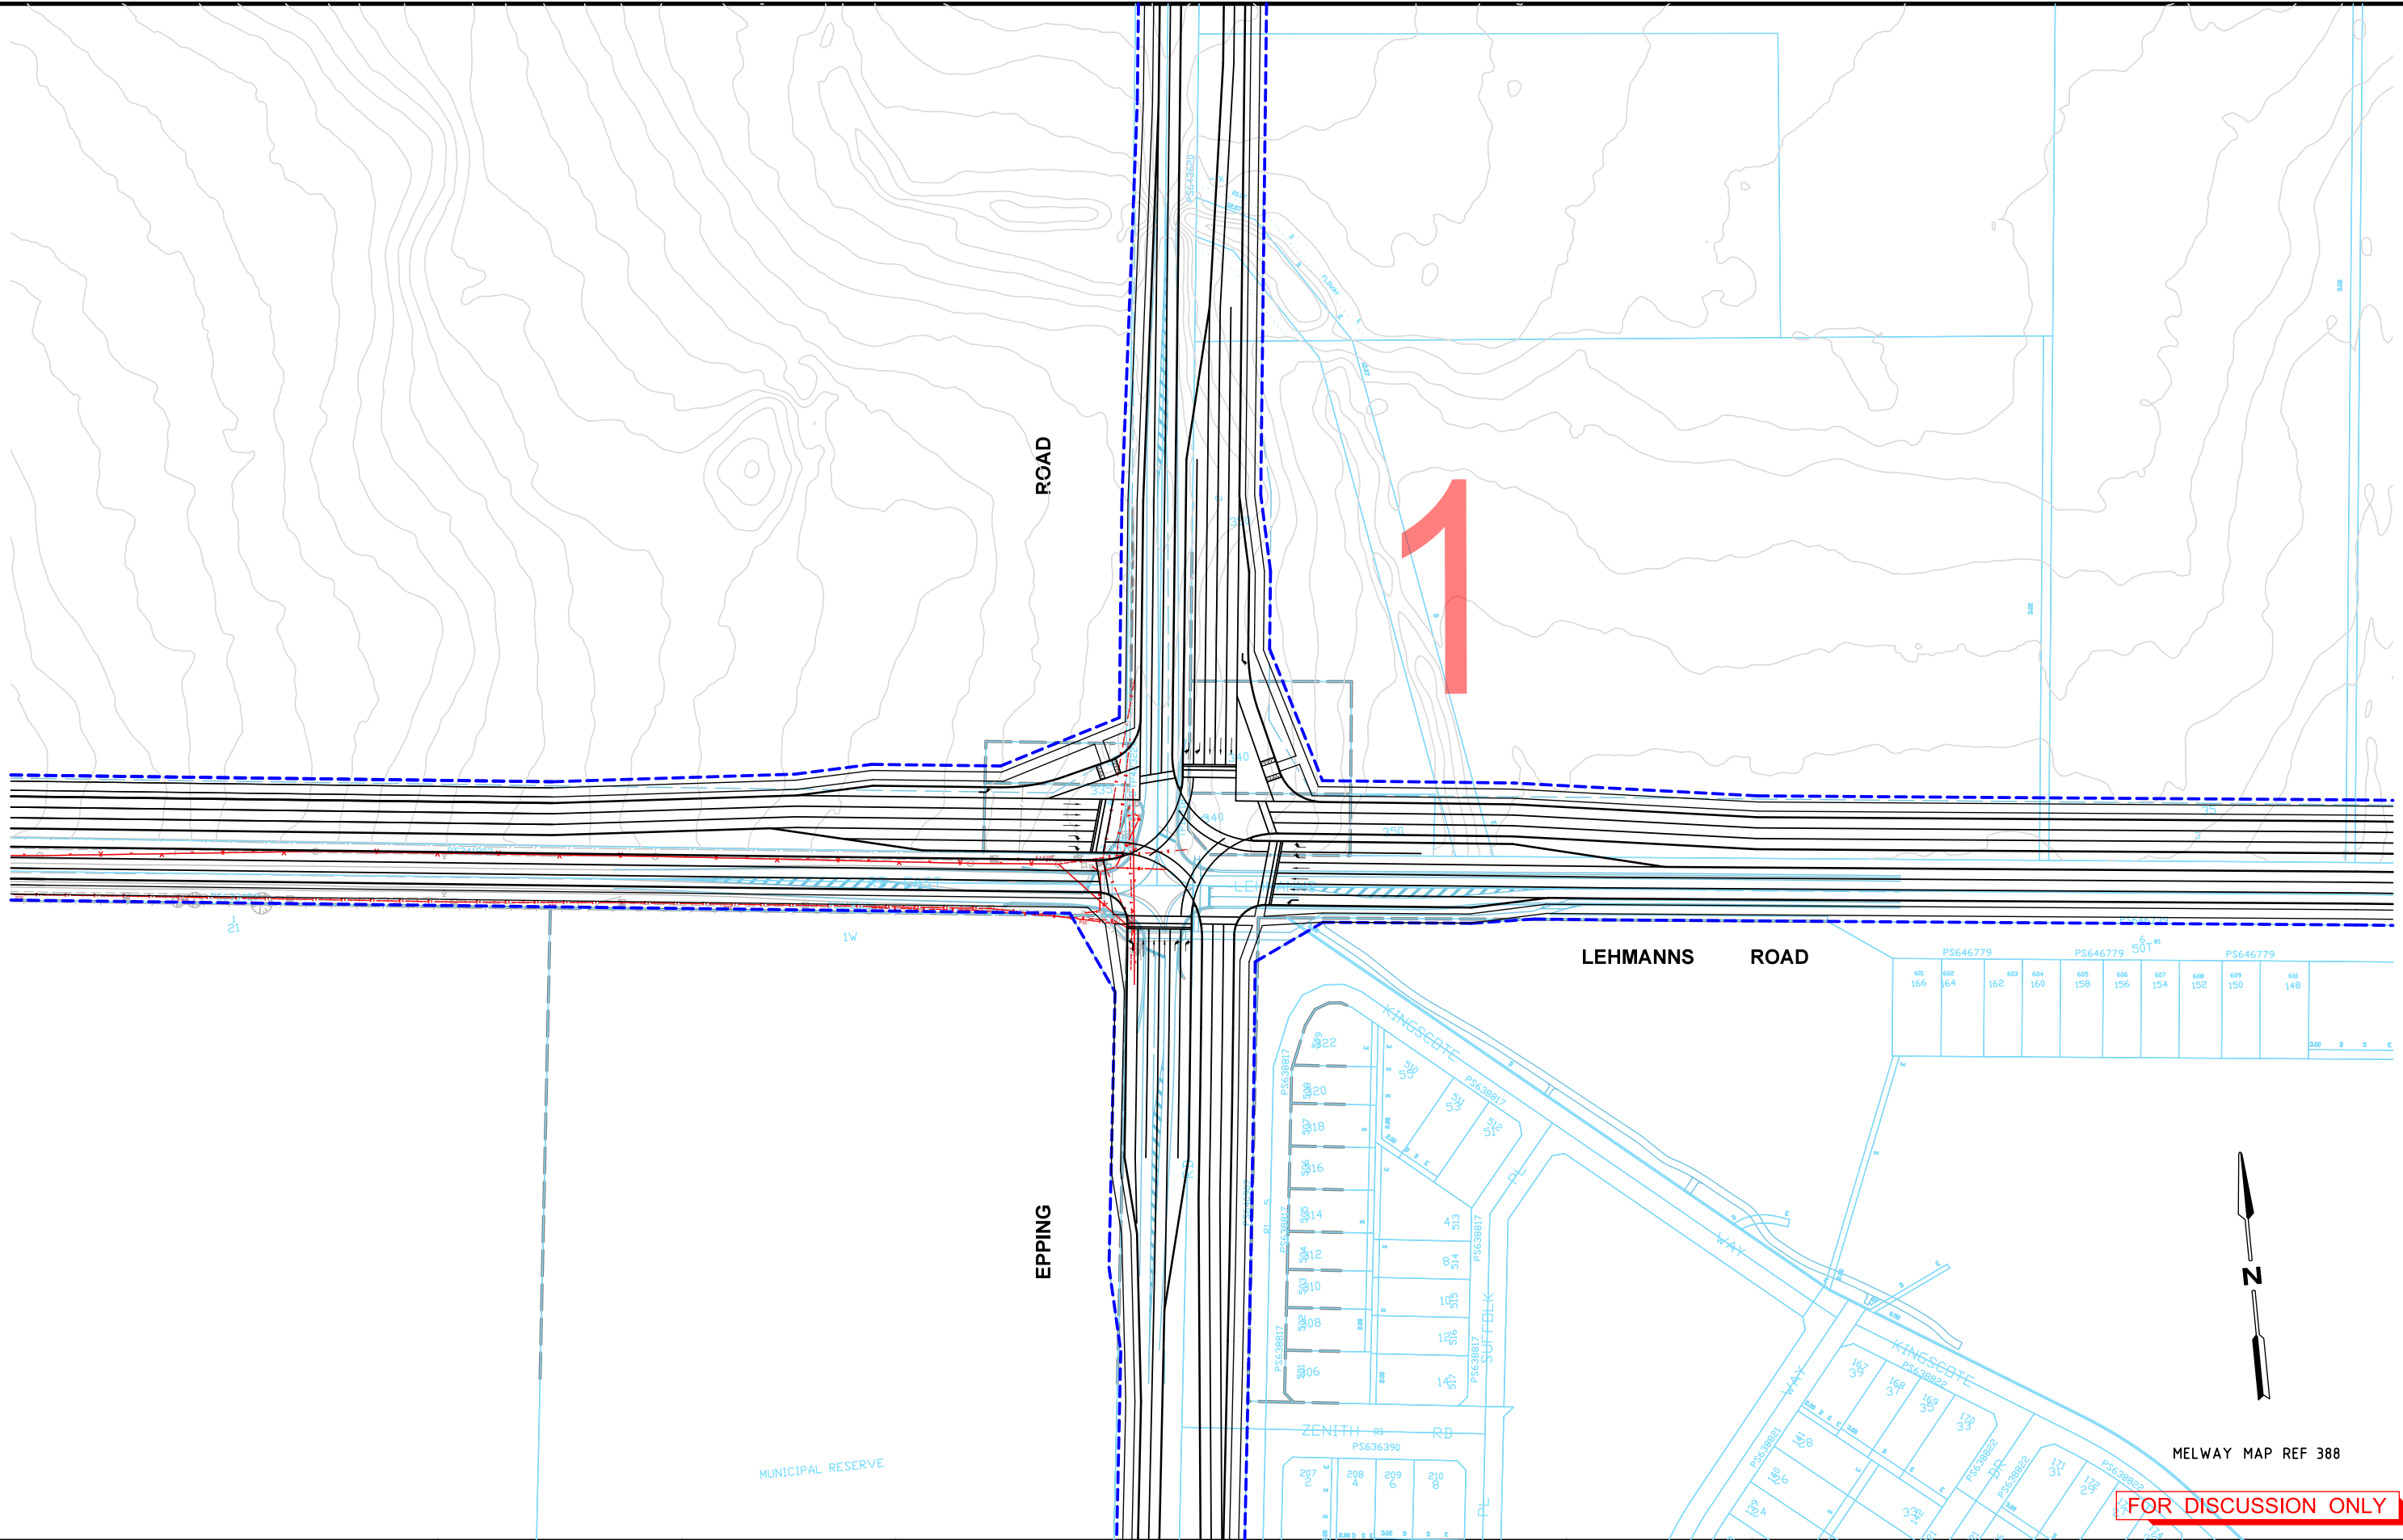

Rev	Date	Description	Drawn	Appr.
1	20.04.2016	ISSUED FOR INFORMATION	BVH	DH

© Cardno Limited All Rights Reserved.
This document is produced by Cardno Limited solely for the benefit of and use by the client in accordance with the terms of the retainer. Cardno Limited does not and shall not assume any responsibility or liability whatsoever to any third party arising out of any use or reliance by third party on the content of this document.

0 10 20 40
1:2000 @ A3

WARNING
BEWARE OF UNDERGROUND SERVICES
THE LOCATIONS OF UNDERGROUND SERVICES
SHOWN ARE APPROXIMATE ONLY AND THEIR
EXACT POSITION SHOULD BE PROVEN ON SITE.




ABN: 47 106 610 913
501 Swanston Street, Melbourne, VIC Australia 3000
Phone (+61 3) 8415 7777 Fax (+61 3) 8415 7788
Email: victoria@cardno.com.au Web: www.cardno.com.au/victoria

Drawn	B.HARWOOD
Designed	A.YIANNIOUDES
Checked	DAVID HO
Authorised	DAVID HO

Client	MPA
Project	WOLLERT PSP WOLLERT
Title	ULTIMATE DESIGN FUNCTIONAL LAYOUT CRAIGIEBURN ROAD AND EPPING ROAD

Status	PRELIMINARY NOT TO BE USED FOR CONSTRUCTION PURPOSES		
Date	02.03.16	Scale	1:2000
Drawing Number	V160221T-DG-2605	Size	A3
		Revision	1

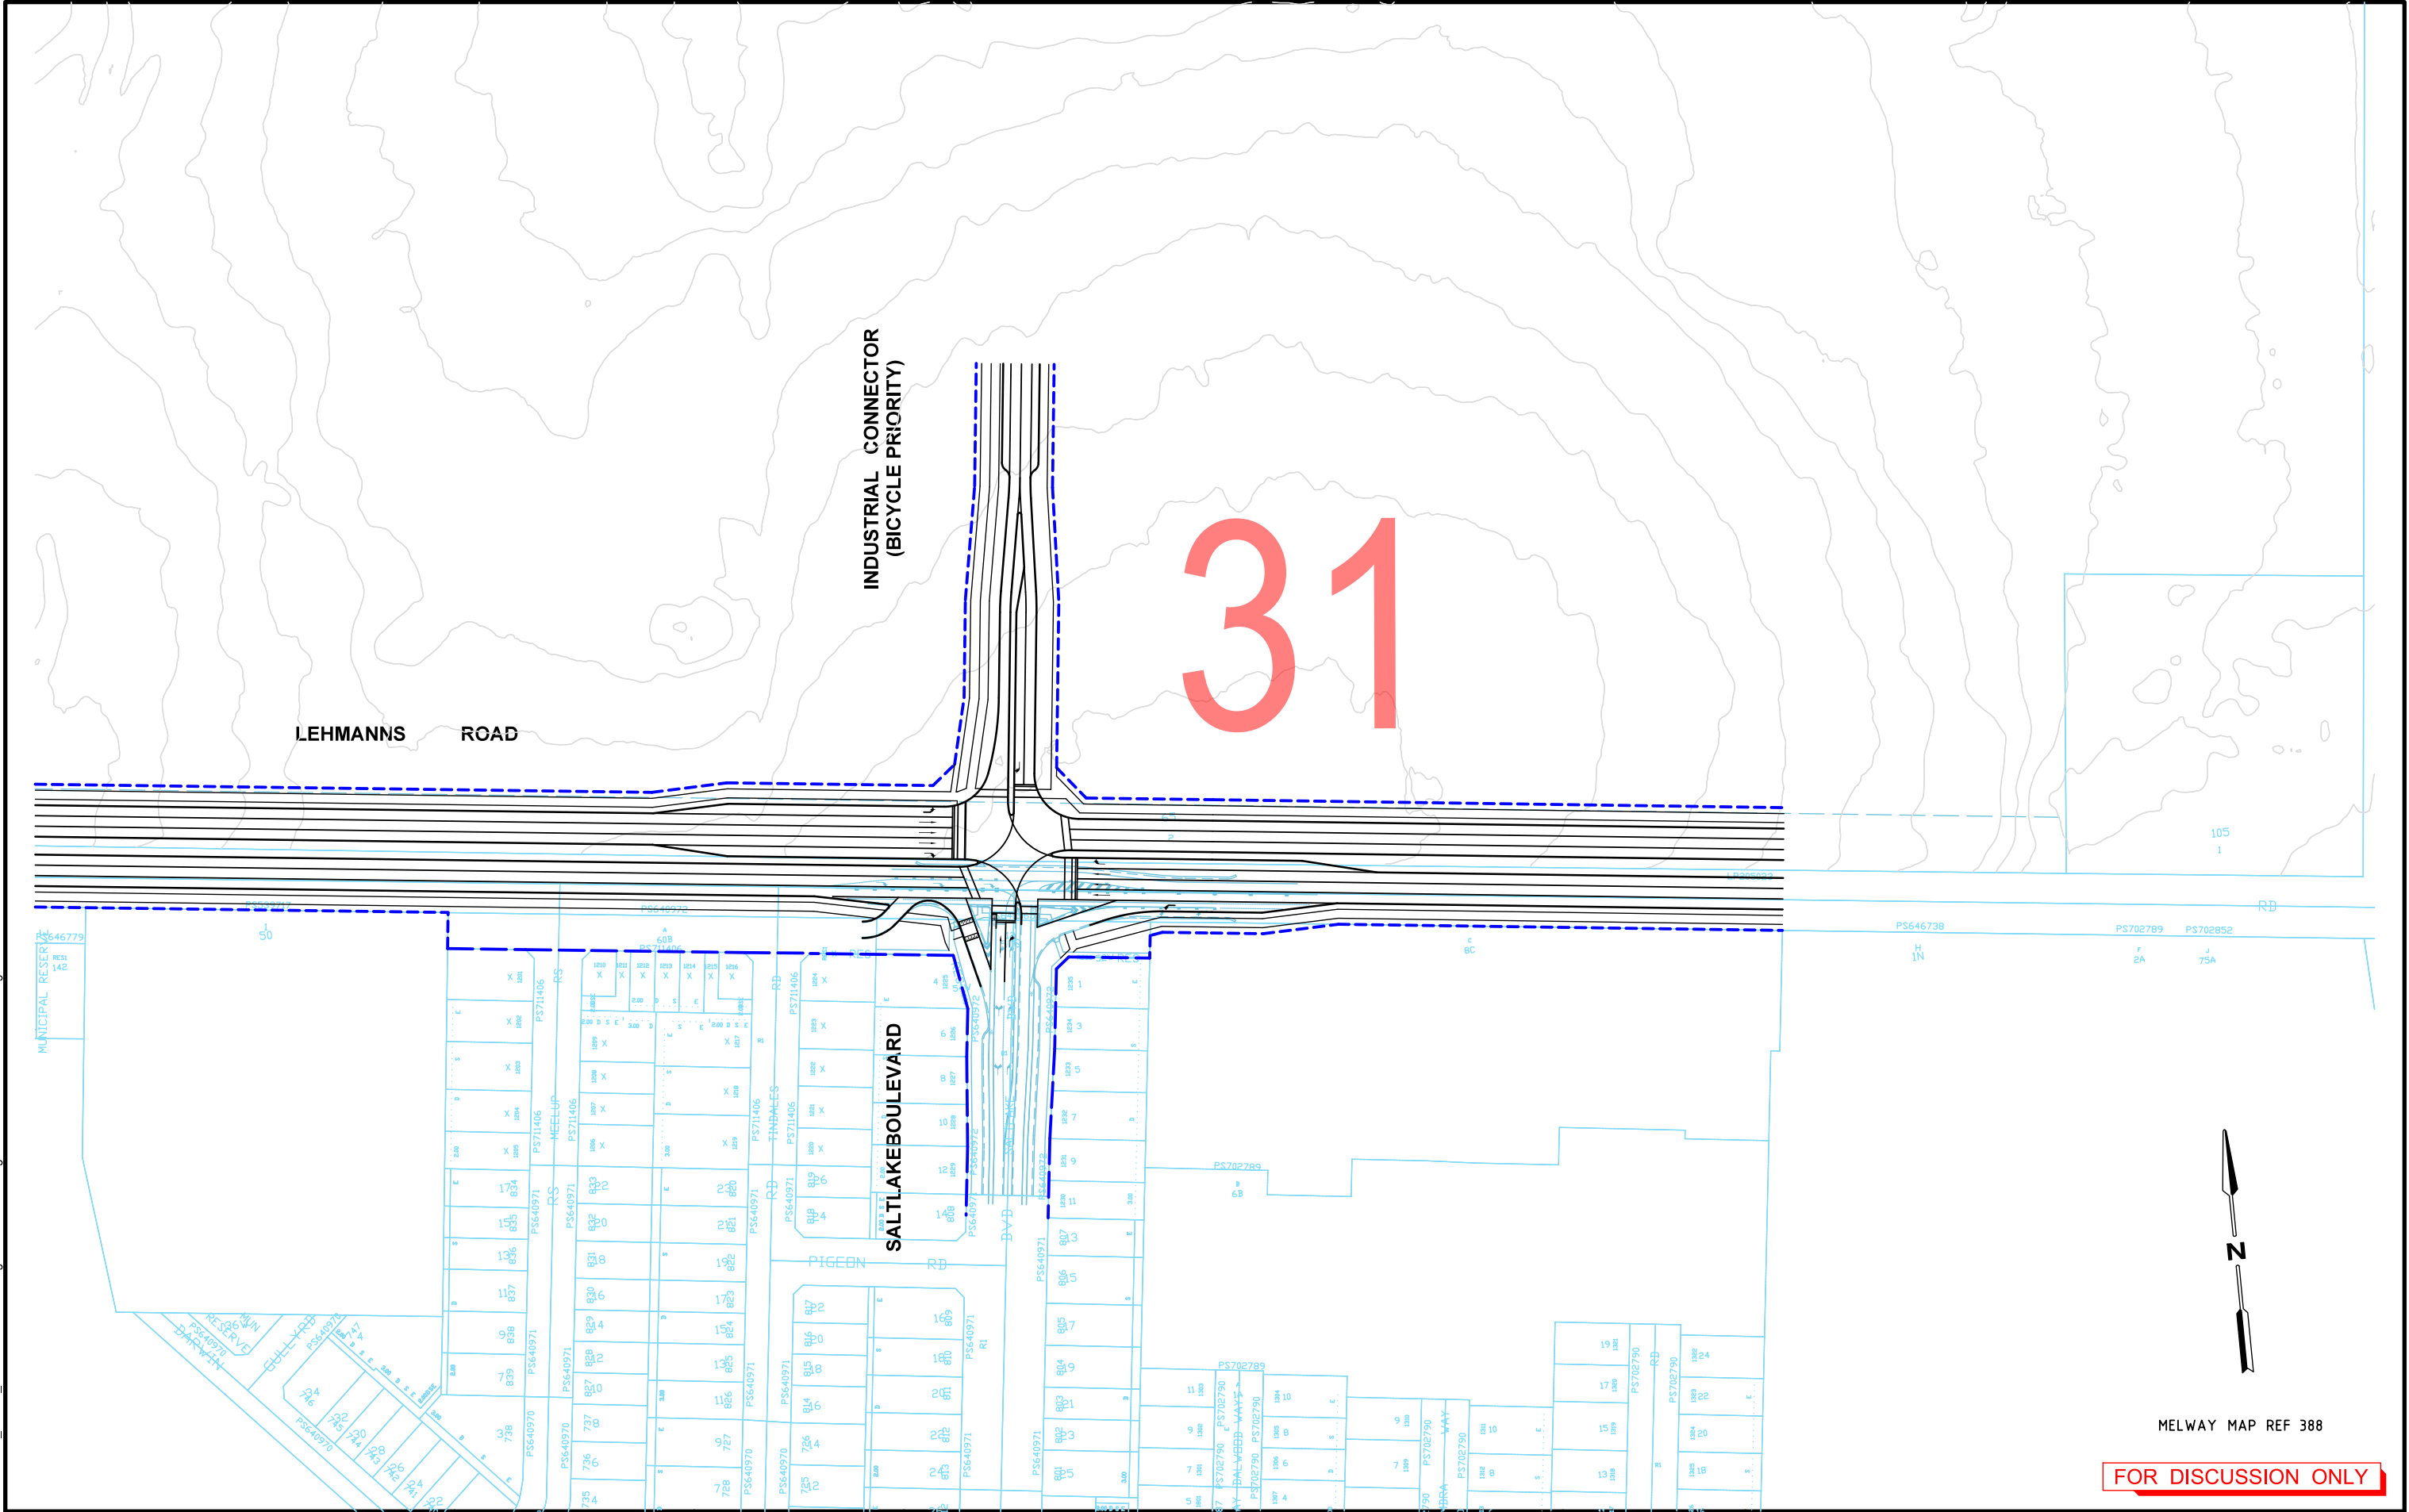

FOR DISCUSSION ONLY

Rev	Date	Description	Drawn	Appr.
1	20.04.2016	ISSUED FOR INFORMATION	BVH	DH

© Cardno Limited All Rights Reserved.
This document is produced by Cardno Limited solely for the benefit of and use by the client in accordance with the terms of the retainer. Cardno Limited does not and shall not assume any responsibility or liability whatsoever to any third party arising out of any use or reliance by third party on the content of this document.


0102040

1:2000 @ A3

WARNING

BEWARE OF UNDERGROUND SERVICES

THE LOCATIONS OF UNDERGROUND SERVICES SHOWN ARE APPROXIMATE ONLY AND THEIR EXACT POSITION SHOULD BE PROVEN ON SITE.

 


Drawn	B.HARWOOD
Designed	A.YIANNOUCES
Checked	DAVID HO
Authorised	DAVID HO

Client	MPA
Project	WOLLERT PSP WOLLERT
Title	ULTIMATE DESIGN FUNCTIONAL LAYOUT CRAIGIEBURN ROAD AND SALT LAKE BOULEVARD

Status	PRELIMINARY NOT TO BE USED FOR CONSTRUCTION PURPOSES		
Date	02.03.16	Scale	1:2000
Drawing Number	V160221T-DG-2606	Size	A3
		Revision	1

DATE PLOTTED: 21/10/2016 11:11:41 AM BY: egan.cook

CAD File: \\32016\0001-0500\160221T_PSP70_Wollert\Traffic\Drafting\CADD\04 Drawings\01 CAD\160221T-DG-2607.dgn

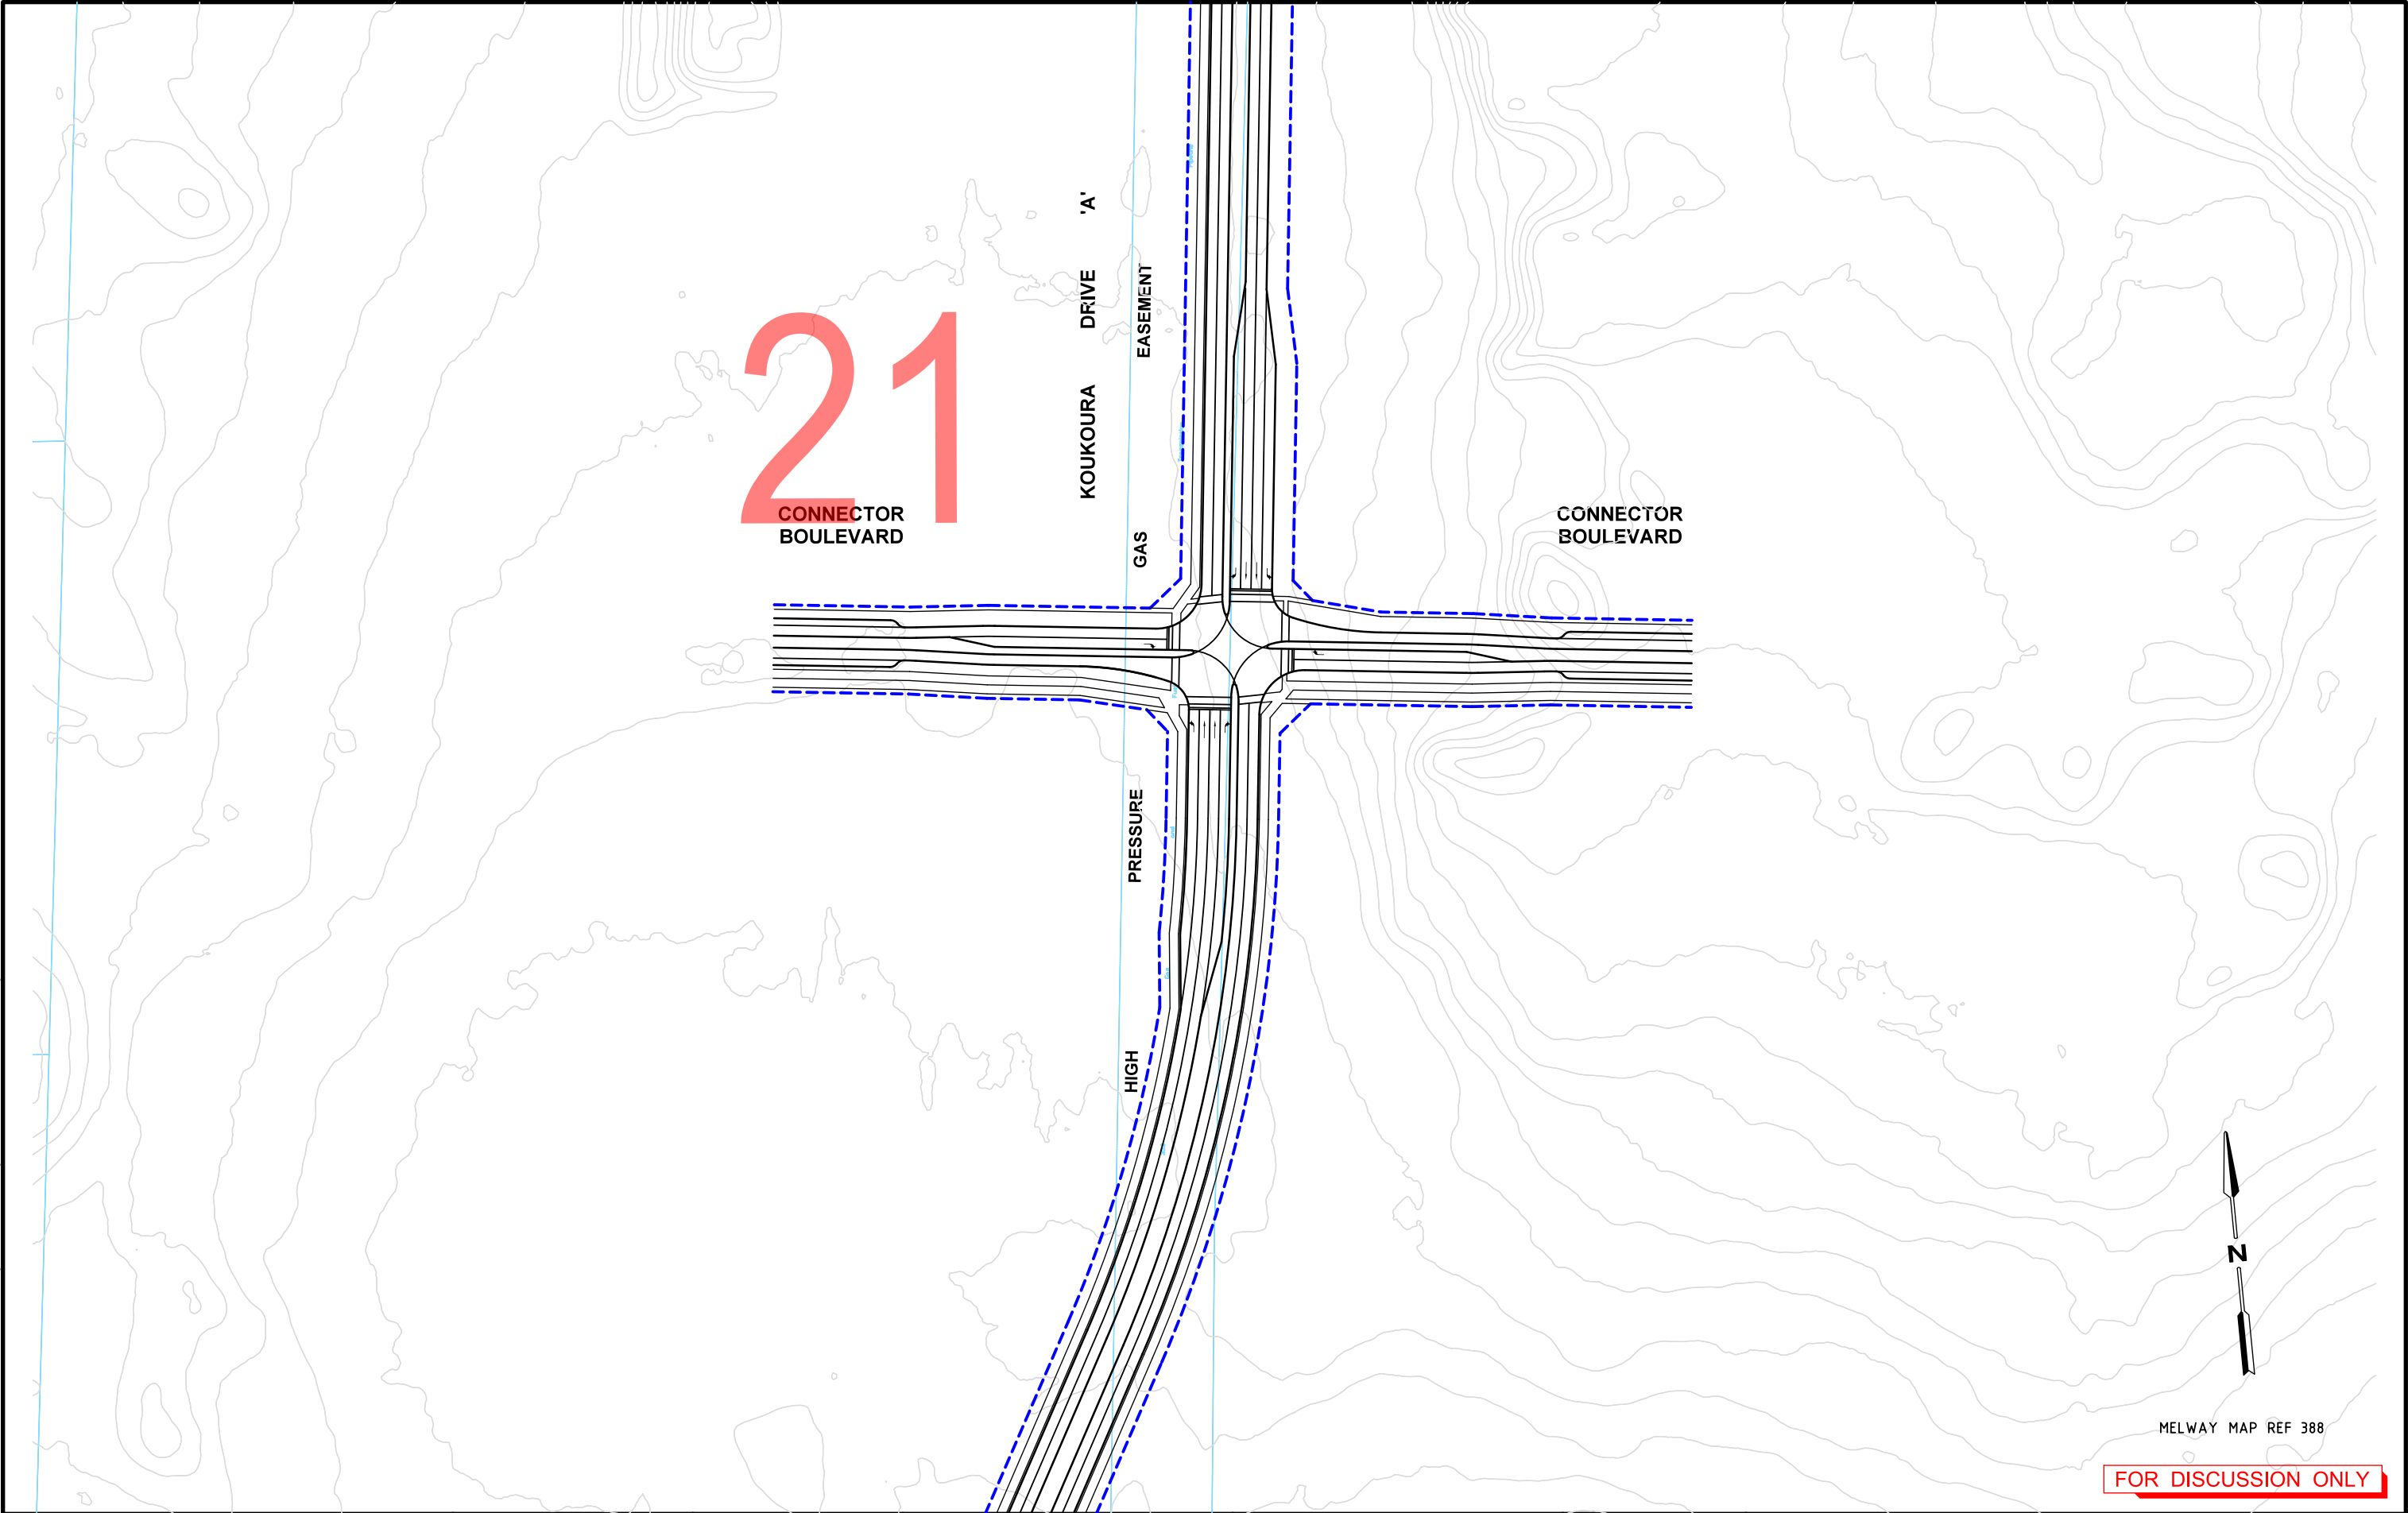

MELWAY MAP REF 388

FOR DISCUSSION ONLY

Rev	Date	Description	Drawn	Appr.
1	20.04.2016	ISSUED FOR INFORMATION	BVH	DH

© Cardno Limited All Rights Reserved.
This document is produced by Cardno Limited solely for the benefit of and use by the client in accordance with the terms of the retainer. Cardno Limited does not and shall not assume any responsibility or liability whatsoever to any third party arising out of any use or reliance by third party on the content of this document.

0 10 20 40
1:2000 @ A3


WARNING
BEWARE OF UNDERGROUND SERVICES
THE LOCATIONS OF UNDERGROUND SERVICES SHOWN ARE APPROXIMATE ONLY AND THEIR EXACT POSITION SHOULD BE PROVEN ON SITE.

 **Cardno**
Shaping the Future
ABN: 47 106 610 913
501 Swanston Street, Melbourne, VIC Australia 3000
Phone (+61 3) 8415 7777 Fax (+61 3) 8415 7788
Email: victoria@cardno.com.au Web: www.cardno.com.au/victoria

Drawn	B.HARWOOD
Designed	A.YIANNOUDIS
Checked	DAVID HO
Authorised	DAVID HO

Client	MPA
Project	WOLLERT PSP WOLLERT
Title	ULTIMATE DESIGN FUNCTIONAL LAYOUT KOUKOURA DRIVE NORTH OF CRAIGIEBURN ROAD


Status	PRELIMINARY NOT TO BE USED FOR CONSTRUCTION PURPOSES		
Date	02.03.16	Scale	1:2000
Drawing Number	V160221T-DG-2607	Size	A3
Revision			1

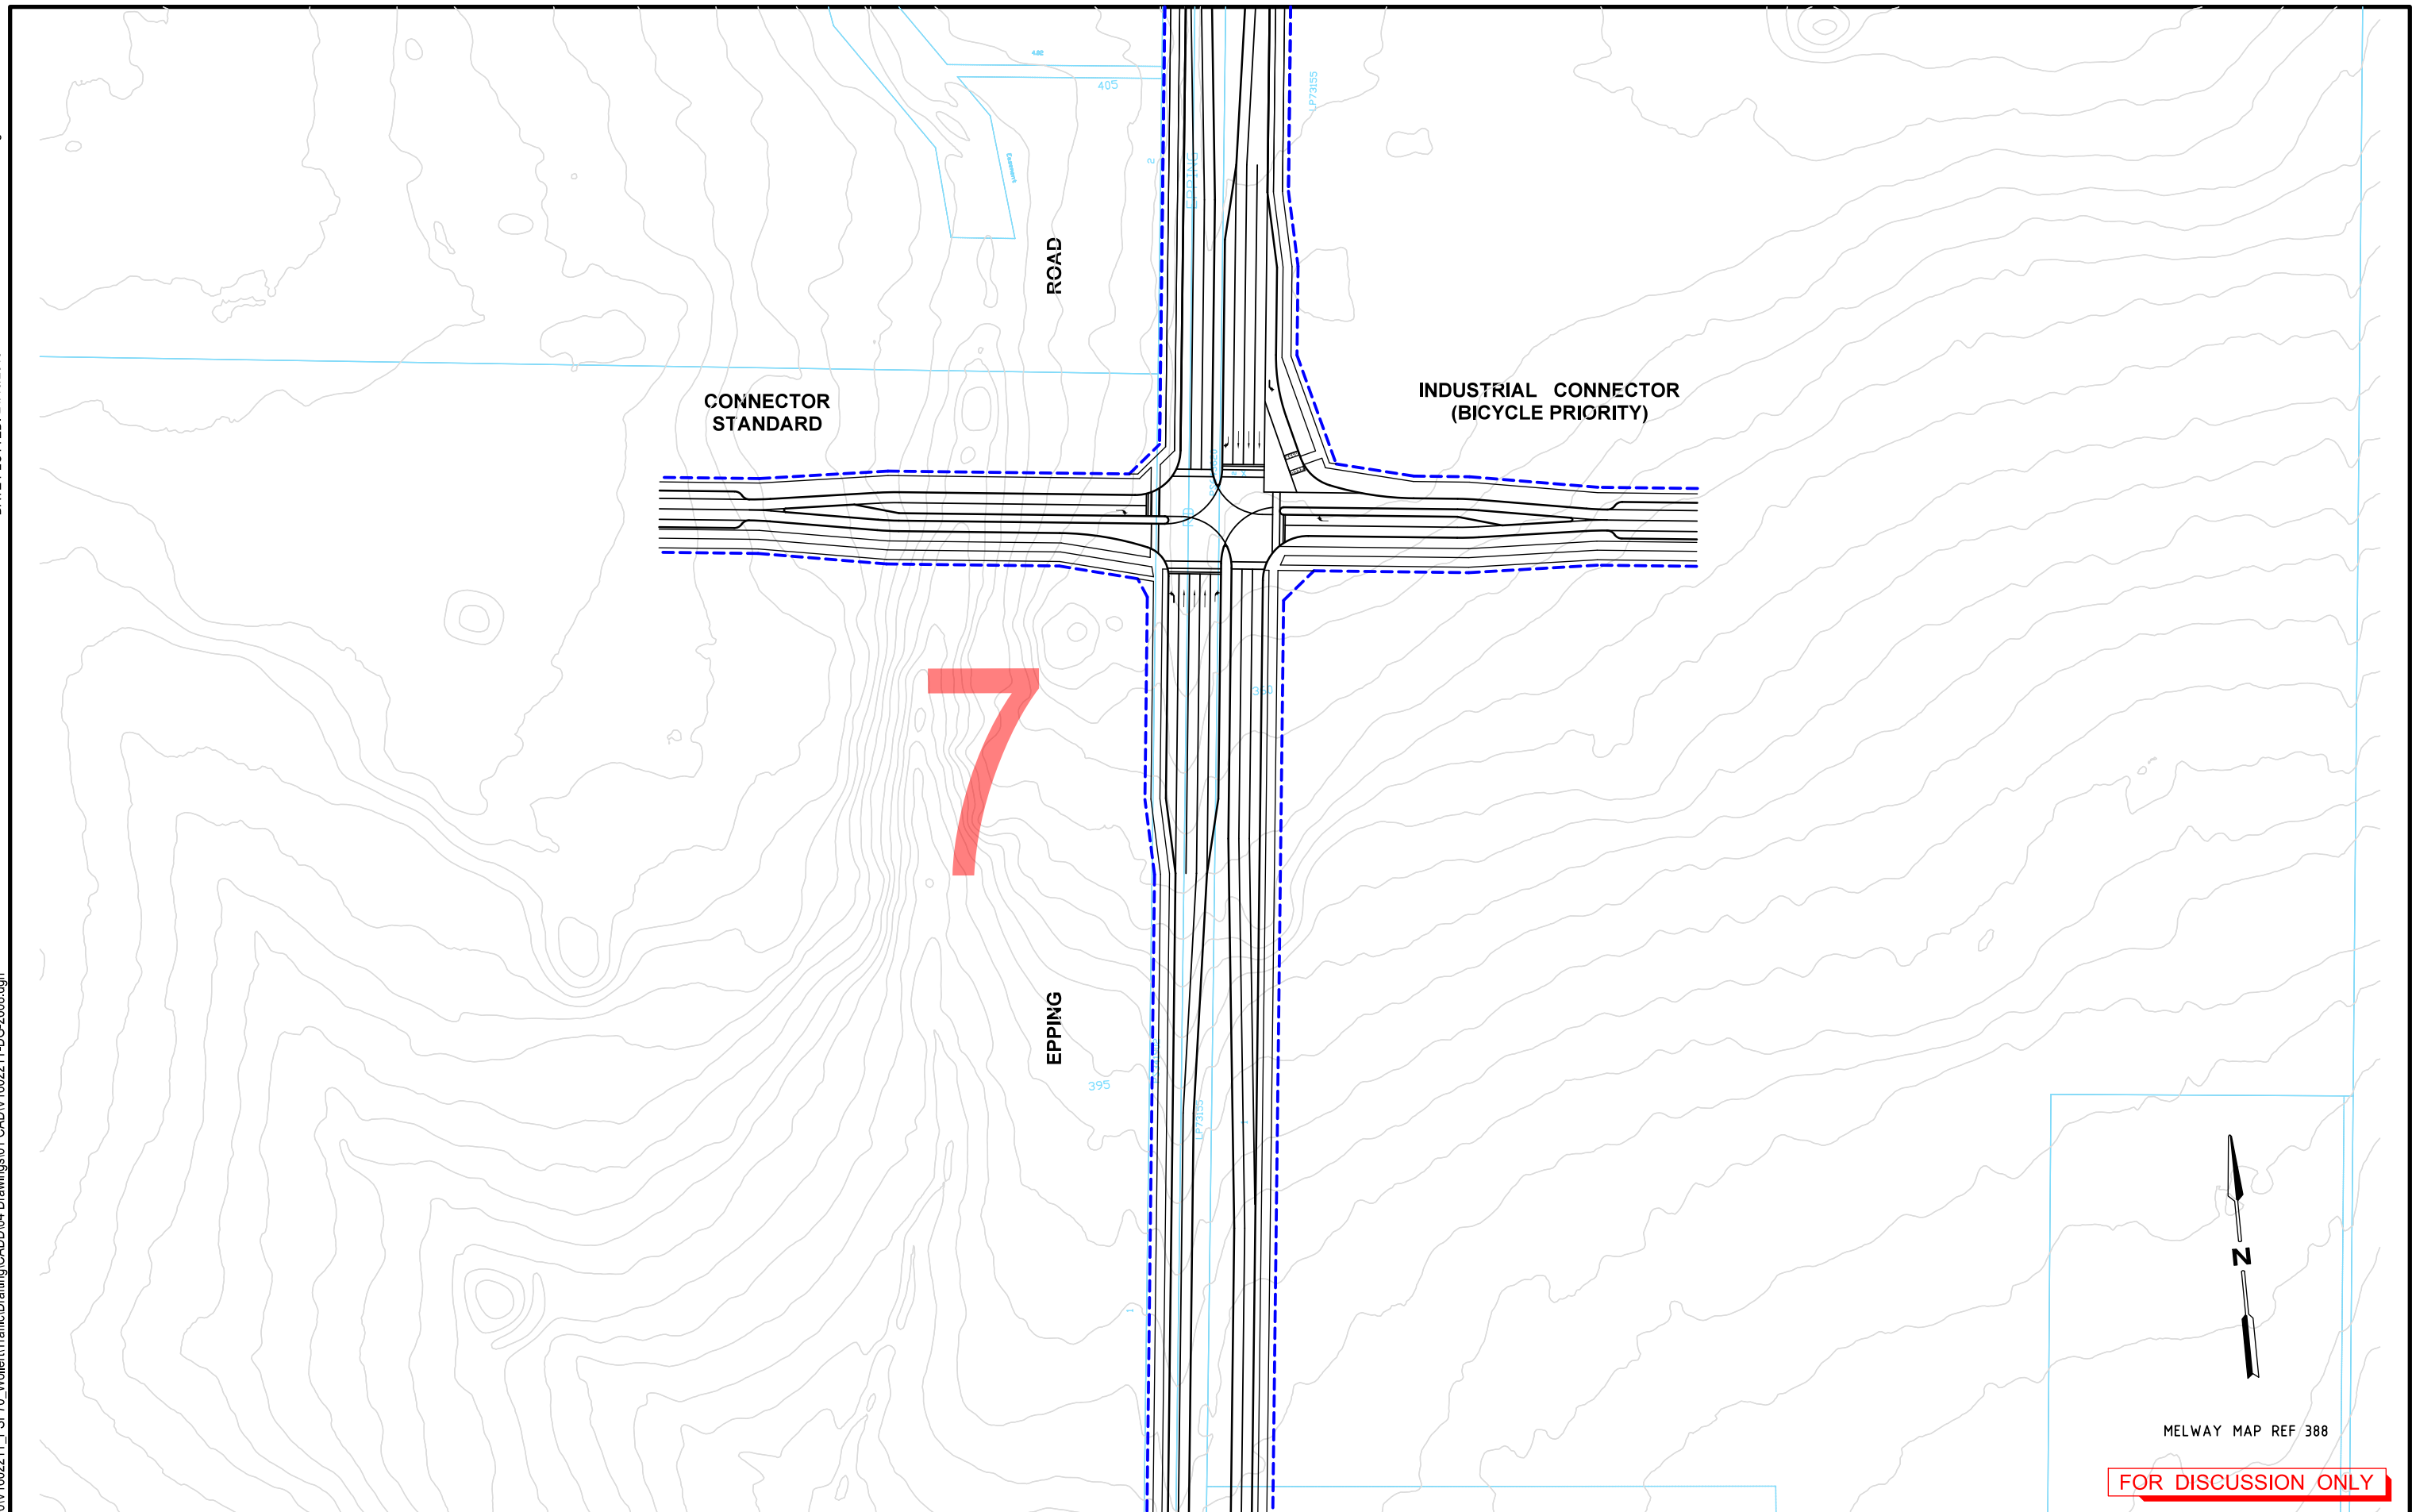

		 Cardno Shaping the Future		Drawn B.HARWOOD		Client MPA	
		0 10 20 40 1:2000 @ A3		Designed A.YIANNOUDIS		Project WOLLERT PSP WOLLERT	
		WARNING BEWARE OF UNDERGROUND SERVICES THE LOCATIONS OF UNDERGROUND SERVICES SHOWN ARE APPROXIMATE ONLY AND THEIR EXACT POSITION SHOULD BE PROVEN ON SITE.		Checked DAVID HO		Status PRELIMINARY NOT TO BE USED FOR CONSTRUCTION PURPOSES	
		ABN 47 106 610 913 501 Swanston Street, Melbourne, VIC Australia 3000 Phone (+61 3) 8415 7777 Fax (+61 3) 8415 7788 Email: victoria@cardno.com.au Web: www.cardno.com.au/victoria		Title ULTIMATE DESIGN FUNCTIONAL LAYOUT EPPING ROAD NORTH OF LEHMANN'S ROAD		Date 02.03.16	
				Authorised DAVID HO		Scale 1:2000	
						Size A3	
						Drawing Number V160221T-DG-2608	
						Revision 1	

DATE PLOTTED: 21/10/2016 11:11:48 AM BY: egan.cook

CAD File: W:\2016\0001-0500\160221T_PSP70_Wollert\Traffic\Drafting\CADD\04 Drawings\01 CAD\160221T-DG-2609.dgn

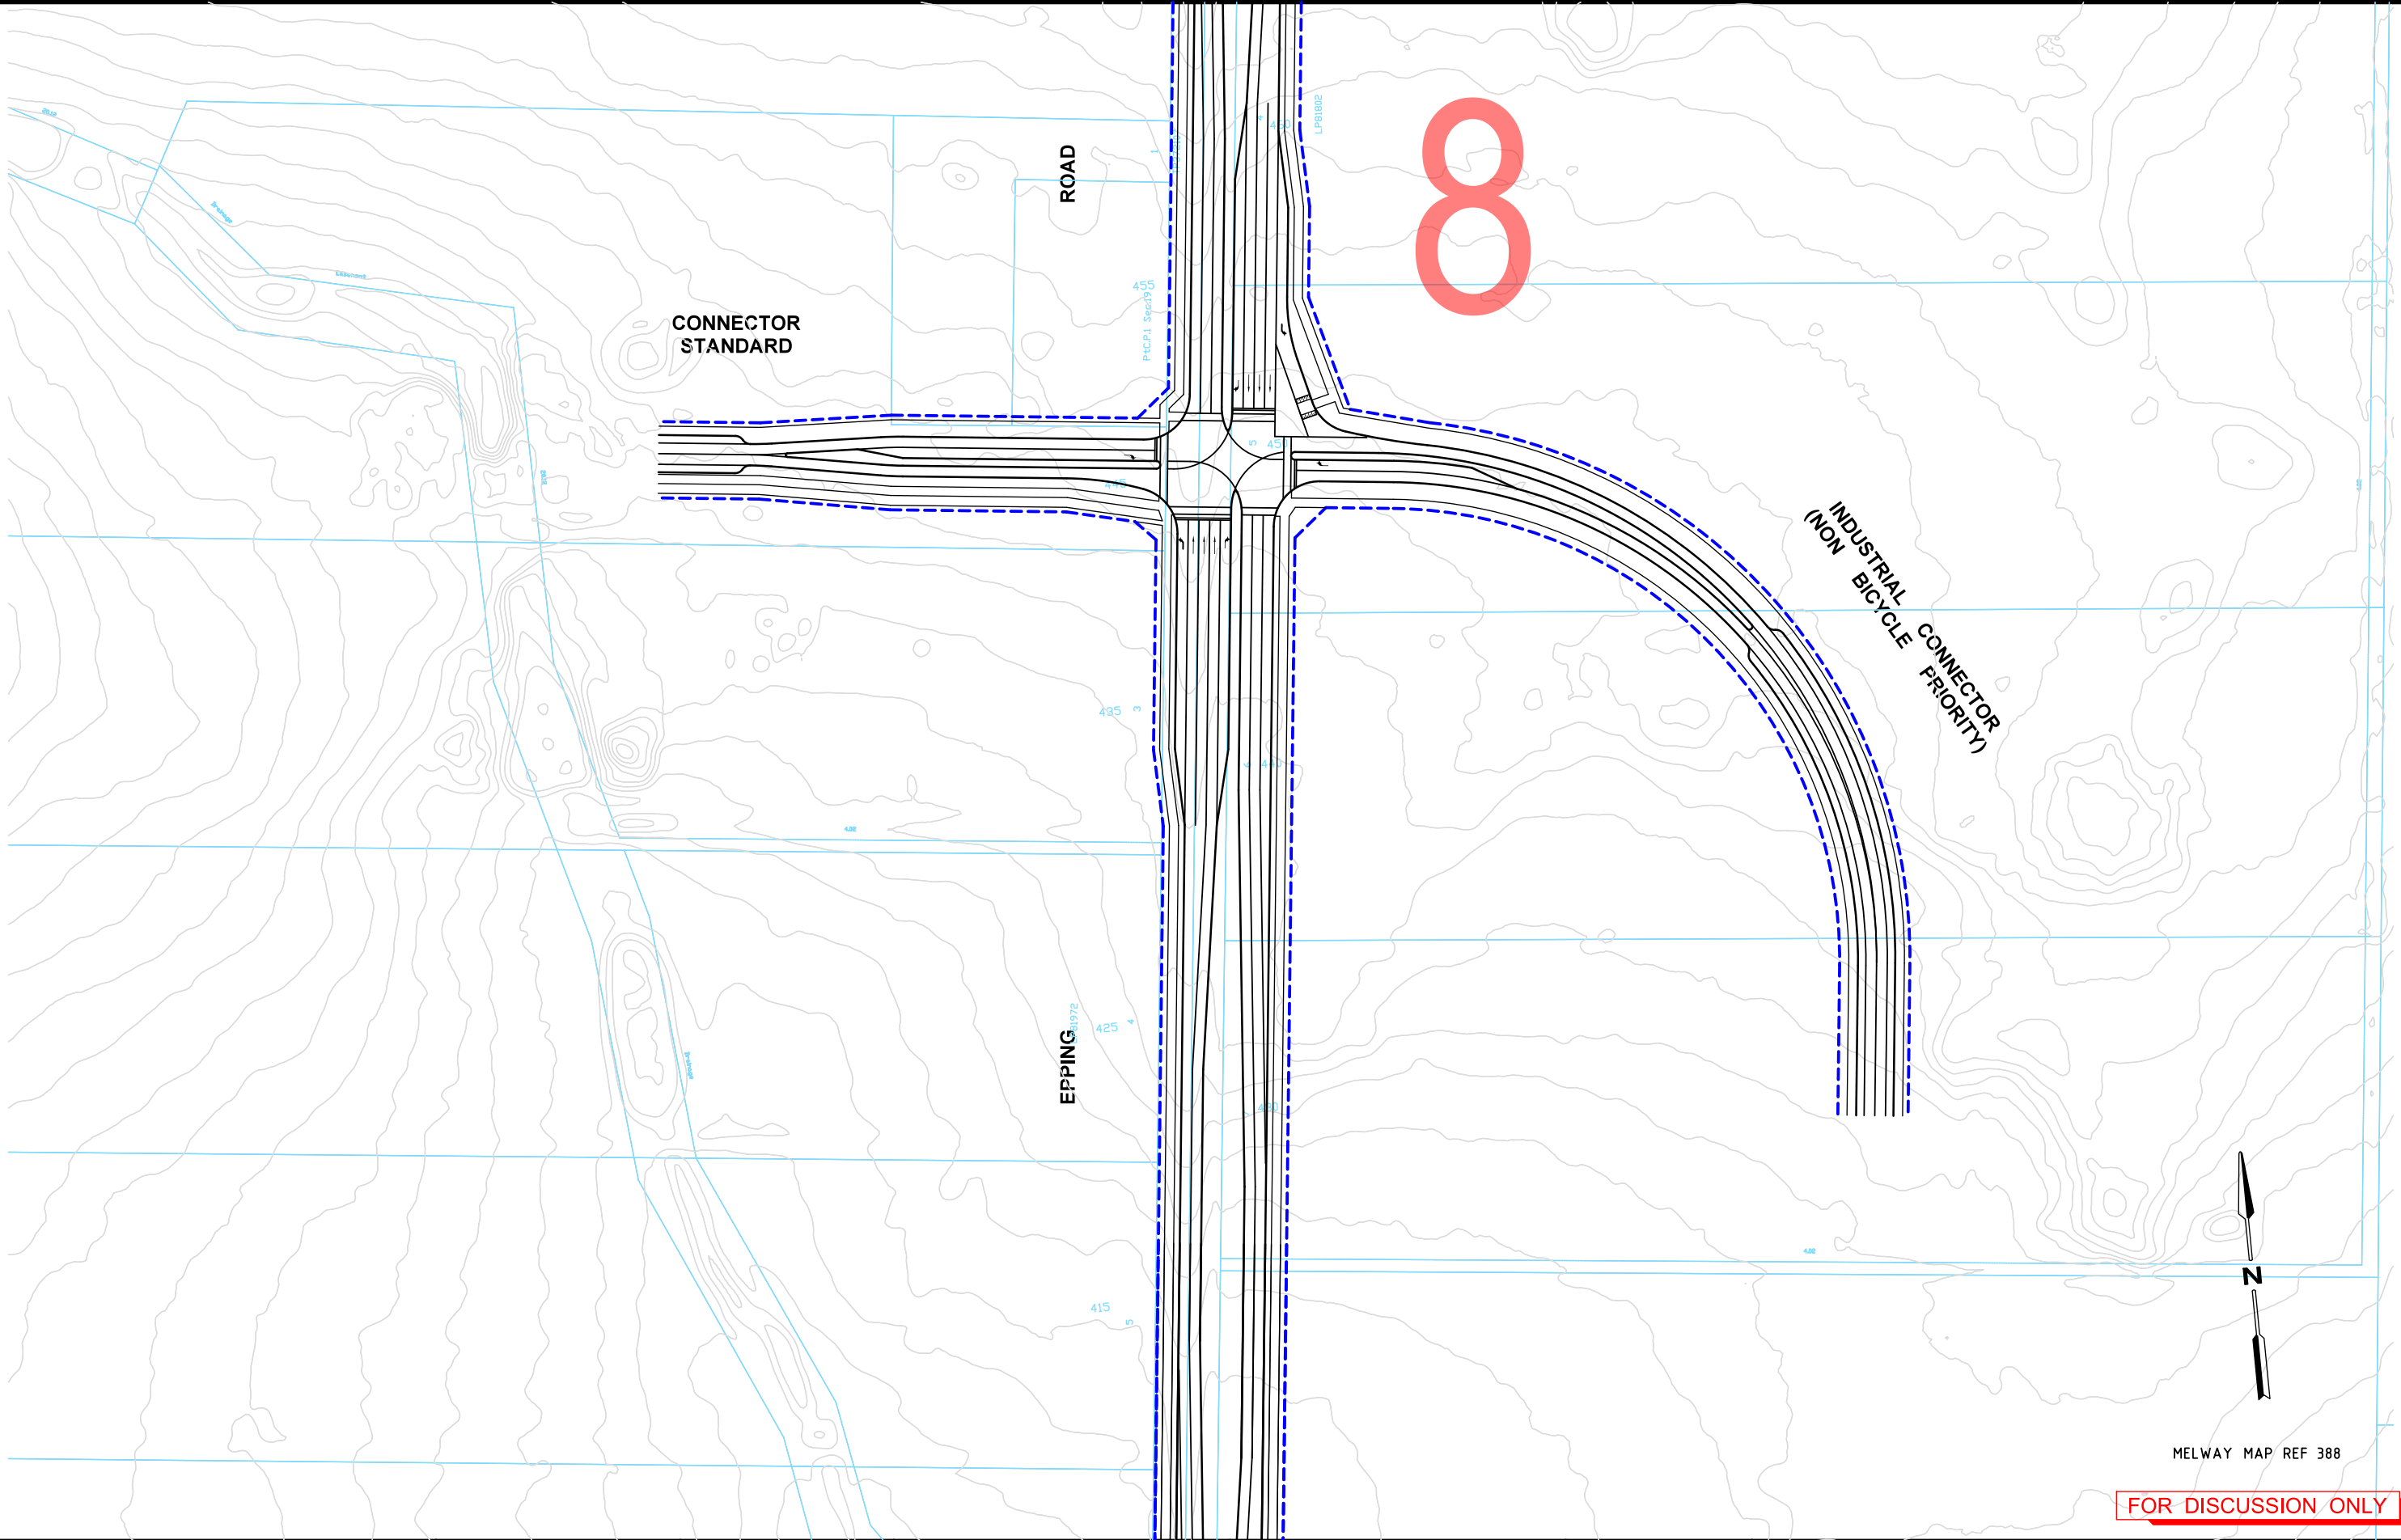

Rev	Date	Description	Drawn	Appr.
1	20.04.2016	ISSUED FOR INFORMATION	BVH	DH

© Cardno Limited All Rights Reserved.
This document is produced by Cardno Limited solely for the benefit of and use by the client in accordance with the terms of the retainer. Cardno Limited does not and shall not assume any responsibility or liability whatsoever to any third party arising out of any use or reliance by third party on the content of this document.

0102040

1:2000 @ A3

WARNING

BEWARE OF UNDERGROUND SERVICES


THE LOCATIONS OF UNDERGROUND SERVICES SHOWN ARE APPROXIMATE ONLY AND THEIR EXACT POSITION SHOULD BE PROVEN ON SITE.



Drawn	B.HARWOOD
Designed	A.YIANNOUES
Checked	DAVID HO
Authorised	DAVID HO

Client	MPA
Project	WOLLERT PSP WOLLERT
Title	ULTIMATE DESIGN FUNCTIONAL LAYOUT EPPING ROAD SOUTH OF BOUNDARY ROAD

Status	PRELIMINARY NOT TO BE USED FOR CONSTRUCTION PURPOSES		
Date	02.03.16	Scale	1:2000
Drawing Number	V160221T-DG-2609	Size	A3
		Revision	1

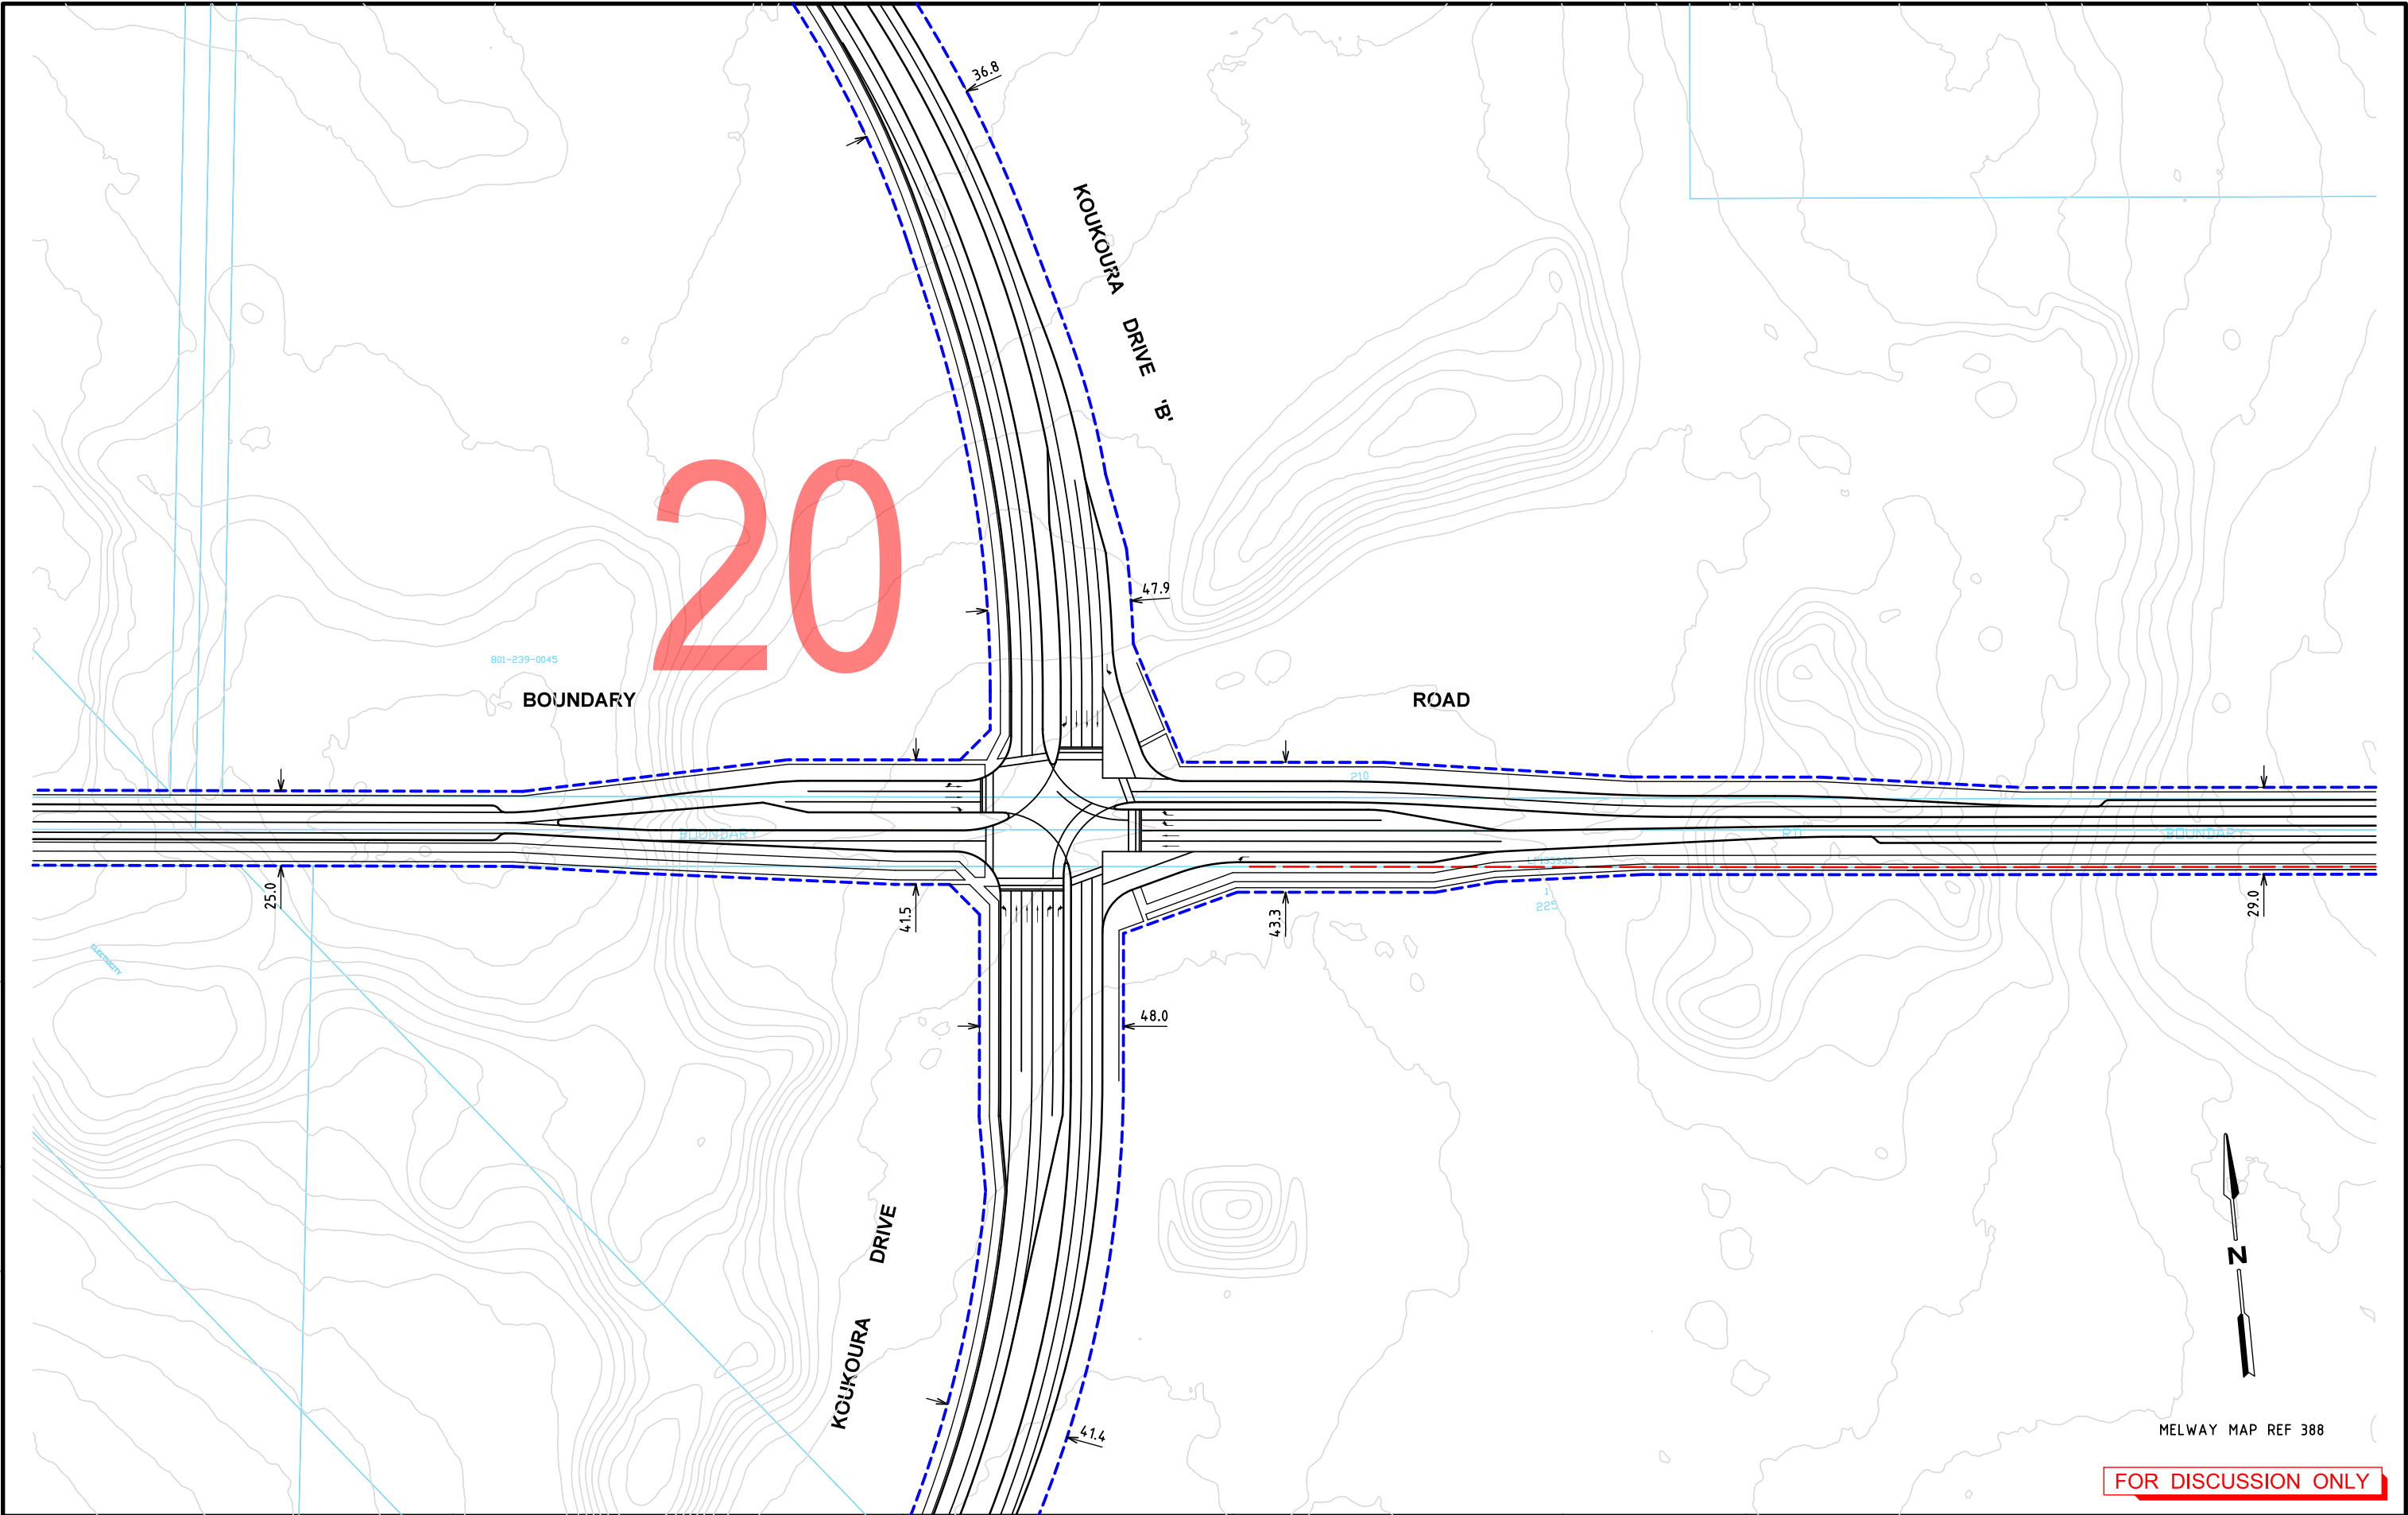

MELWAY MAP REF 388

FOR DISCUSSION ONLY

Rev	Date	Description	Drawn	Appr.
1	20.04.2016	ISSUED FOR INFORMATION	BVH	DH

© Cardno Limited All Rights Reserved.
This document is produced by Cardno Limited solely for the benefit of and use by the client in accordance with the terms of the retainer. Cardno Limited does not and shall not assume any responsibility or liability whatsoever to any third party arising out of any use or reliance by third party on the content of this document.

0 10 20 40
1:2000 @ A3
WARNING
BEWARE OF UNDERGROUND SERVICES
THE LOCATIONS OF UNDERGROUND SERVICES SHOWN ARE APPROXIMATE ONLY AND THEIR EXACT POSITION SHOULD BE PROVEN ON SITE.




Drawn	B.HARWOOD
Designed	A.YIANNOUDIS
Checked	DAVID HO
Authorised	DAVID HO

Client	MPA
Project	WOLLERT PSP WOLLERT
Title	ULTIMATE DESIGN FUNCTIONAL LAYOUT BOUNDARY ROAD AND KOUKOURA DRIVE

Status	PRELIMINARY NOT TO BE USED FOR CONSTRUCTION PURPOSES		
Date	02.03.16	Scale	1:2000
Drawing Number	V160221T-DG-2610		

Size	A3
Revision	1

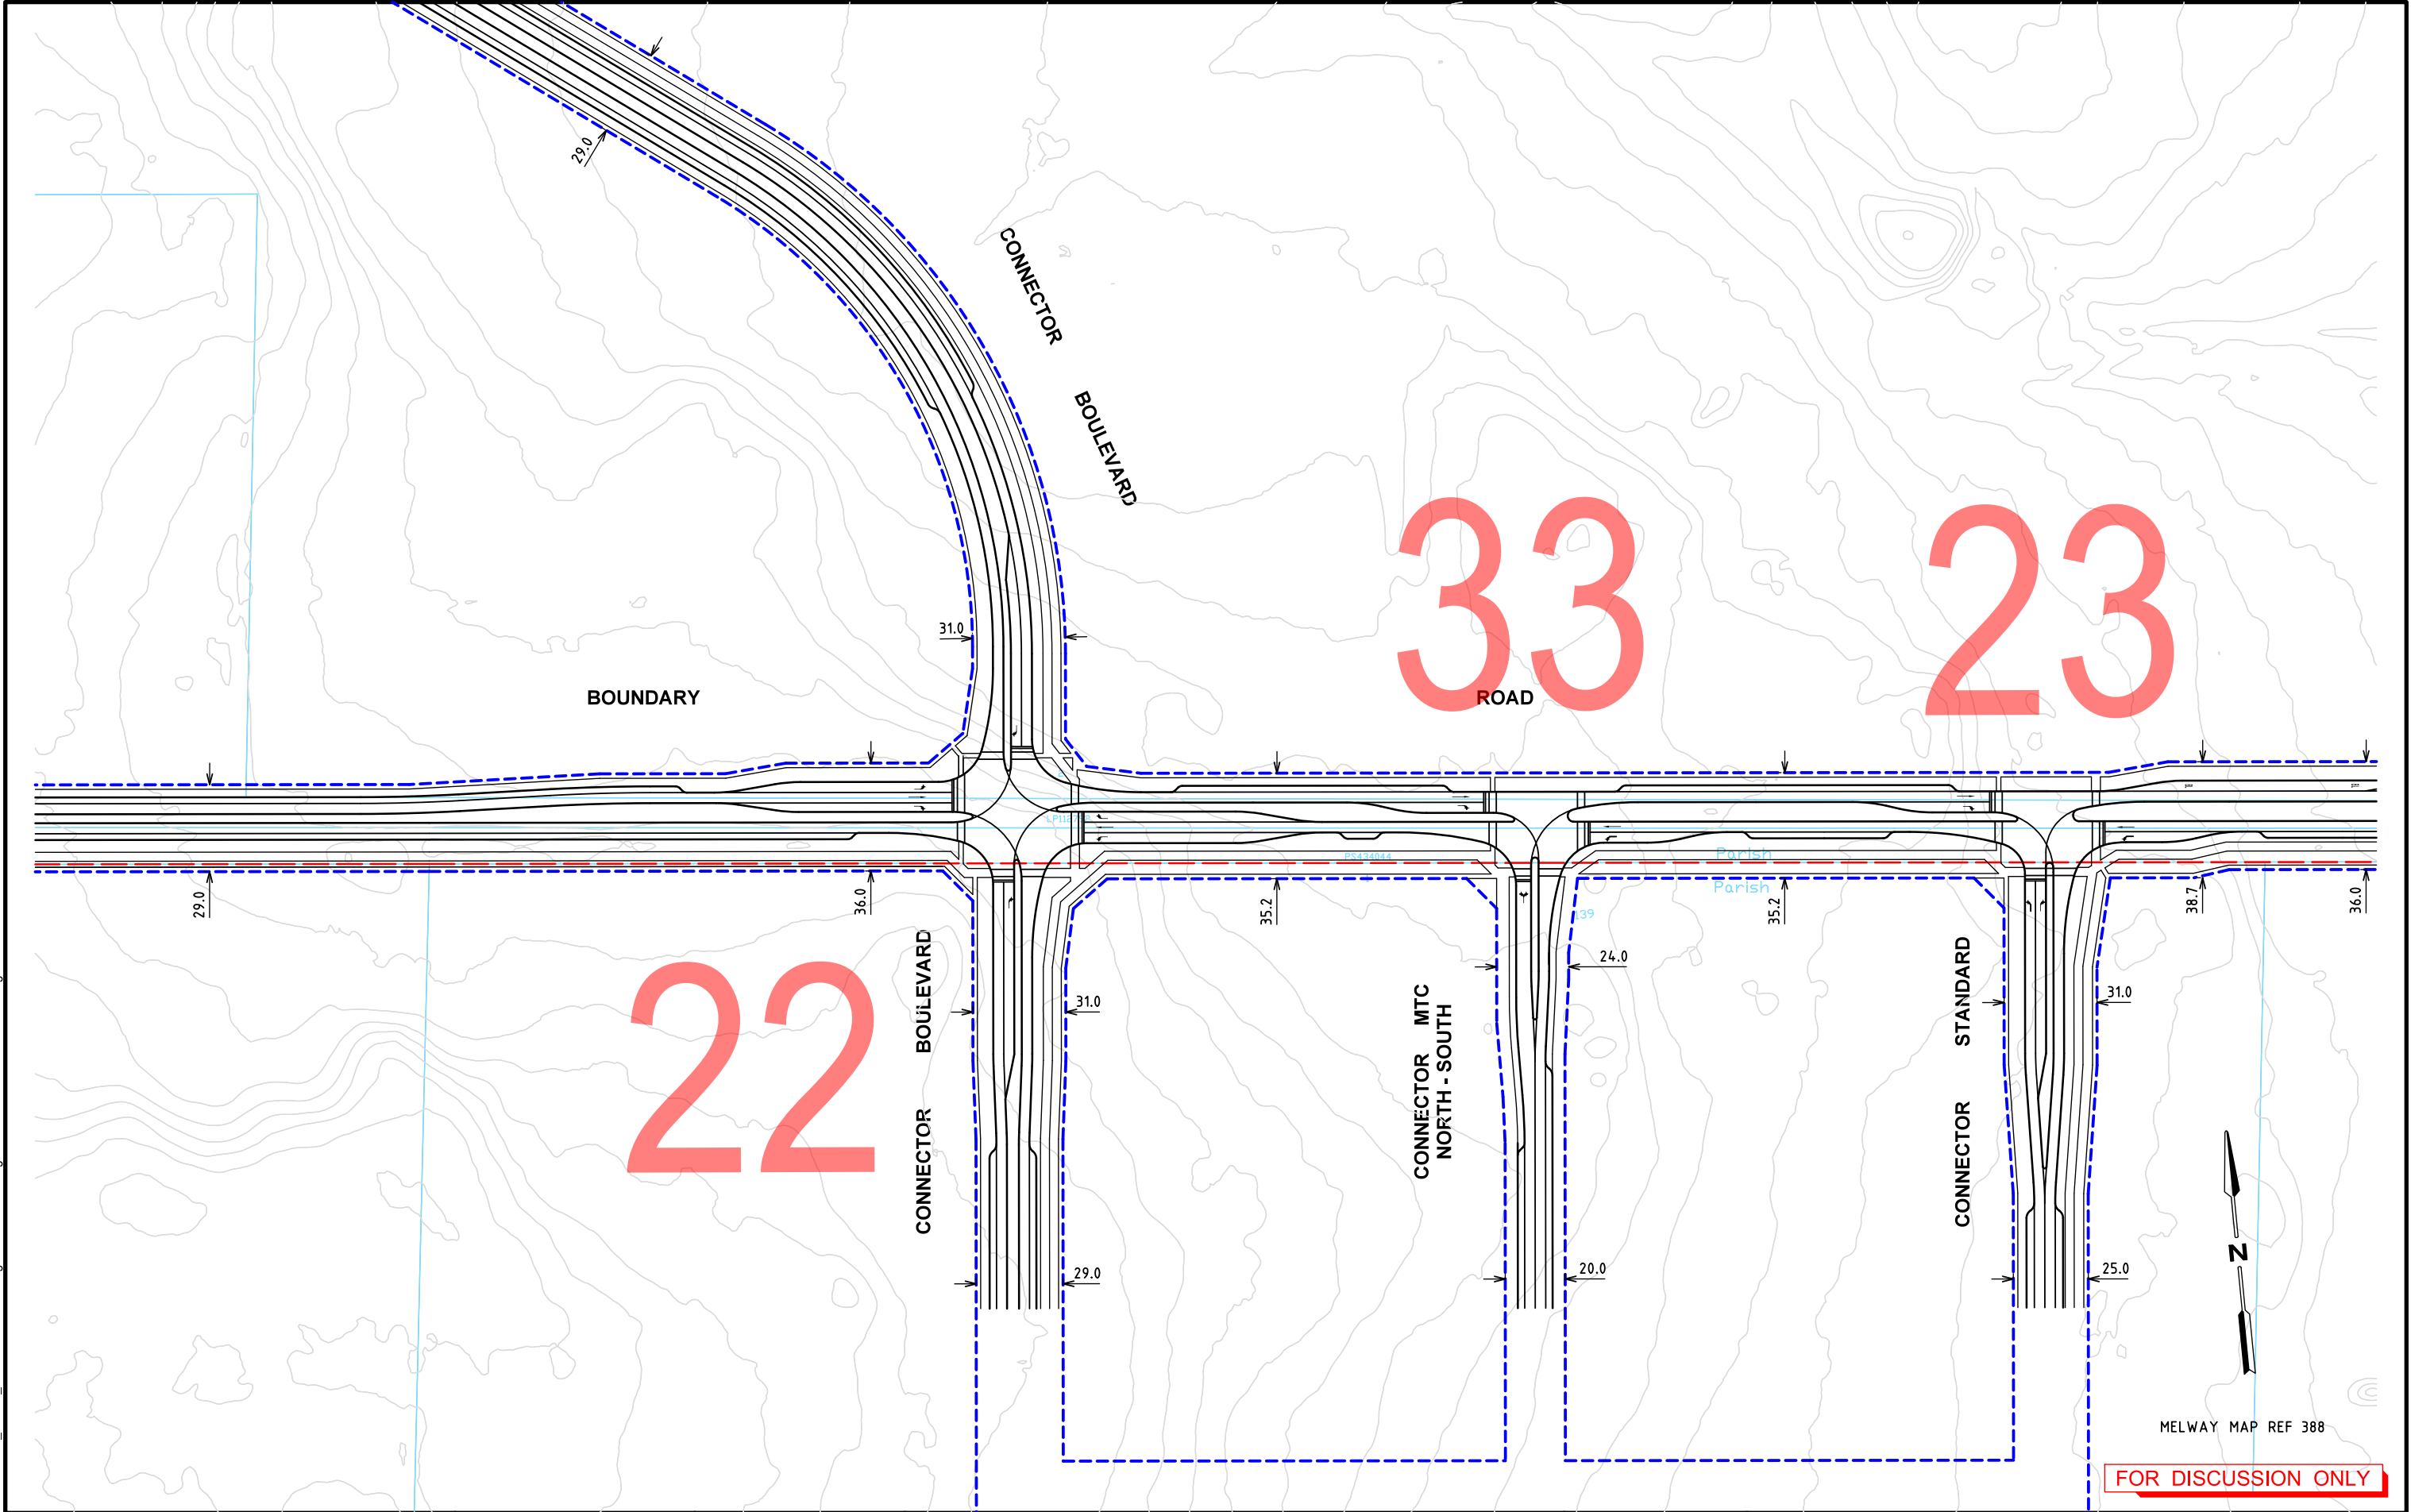


					© Cardno Limited All Rights Reserved. This document is produced by Cardno Limited solely for the benefit of and use by the client in accordance with the terms of the retainer. Cardno Limited does not and shall not assume any responsibility or liability whatsoever to any third party arising out of any use or reliance by third party on the content of this document.		0102040 1:2000 @ A3 WARNING BEWARE OF UNDERGROUND SERVICES THE LOCATIONS OF UNDERGROUND SERVICES SHOWN ARE APPROXIMATE ONLY AND THEIR EXACT POSITION SHOULD BE PROVEN ON SITE.		 Cardno Shaping the Future ABN: 47 106 610 913 501 Swanston Street, Melbourne, VIC Australia 3000 Phone (+61 3) 8415 7777 Fax (+61 3) 8415 7788 Email: victoria@cardno.com.au Web: www.cardno.com.au/victoria		Drawn B.HARWOOD Designed A.YIANNOUDIS Checked DAVID HO Authorised DAVID HO		Client MPA Project WOLLERT PSP WOLLERT Title ULTIMATE DESIGN (SAME AS INTERIM) FUNCTIONAL LAYOUT BOUNDARY ROAD EAST OF KOUKOURA DRIVE Status PRELIMINARY NOT TO BE USED FOR CONSTRUCTION PURPOSES Date 02.03.16 Scale 1:2000 Size A3 Drawing Number V160221T-DG-2611 Revision 1			
120.04.2016ISSUED FOR INFORMATION RevDateDescriptionDrawnAppr.																

CAD File: W:\2016\0001-0500\160221T_PSP70_Wollert\Traffic\Drafting\CADD\04 Drawings\01 CAD\160221T-DG-2612.dgn

DATE PLOTTED: 21/10/2016 11:11:59 AM

BY: egan.cook

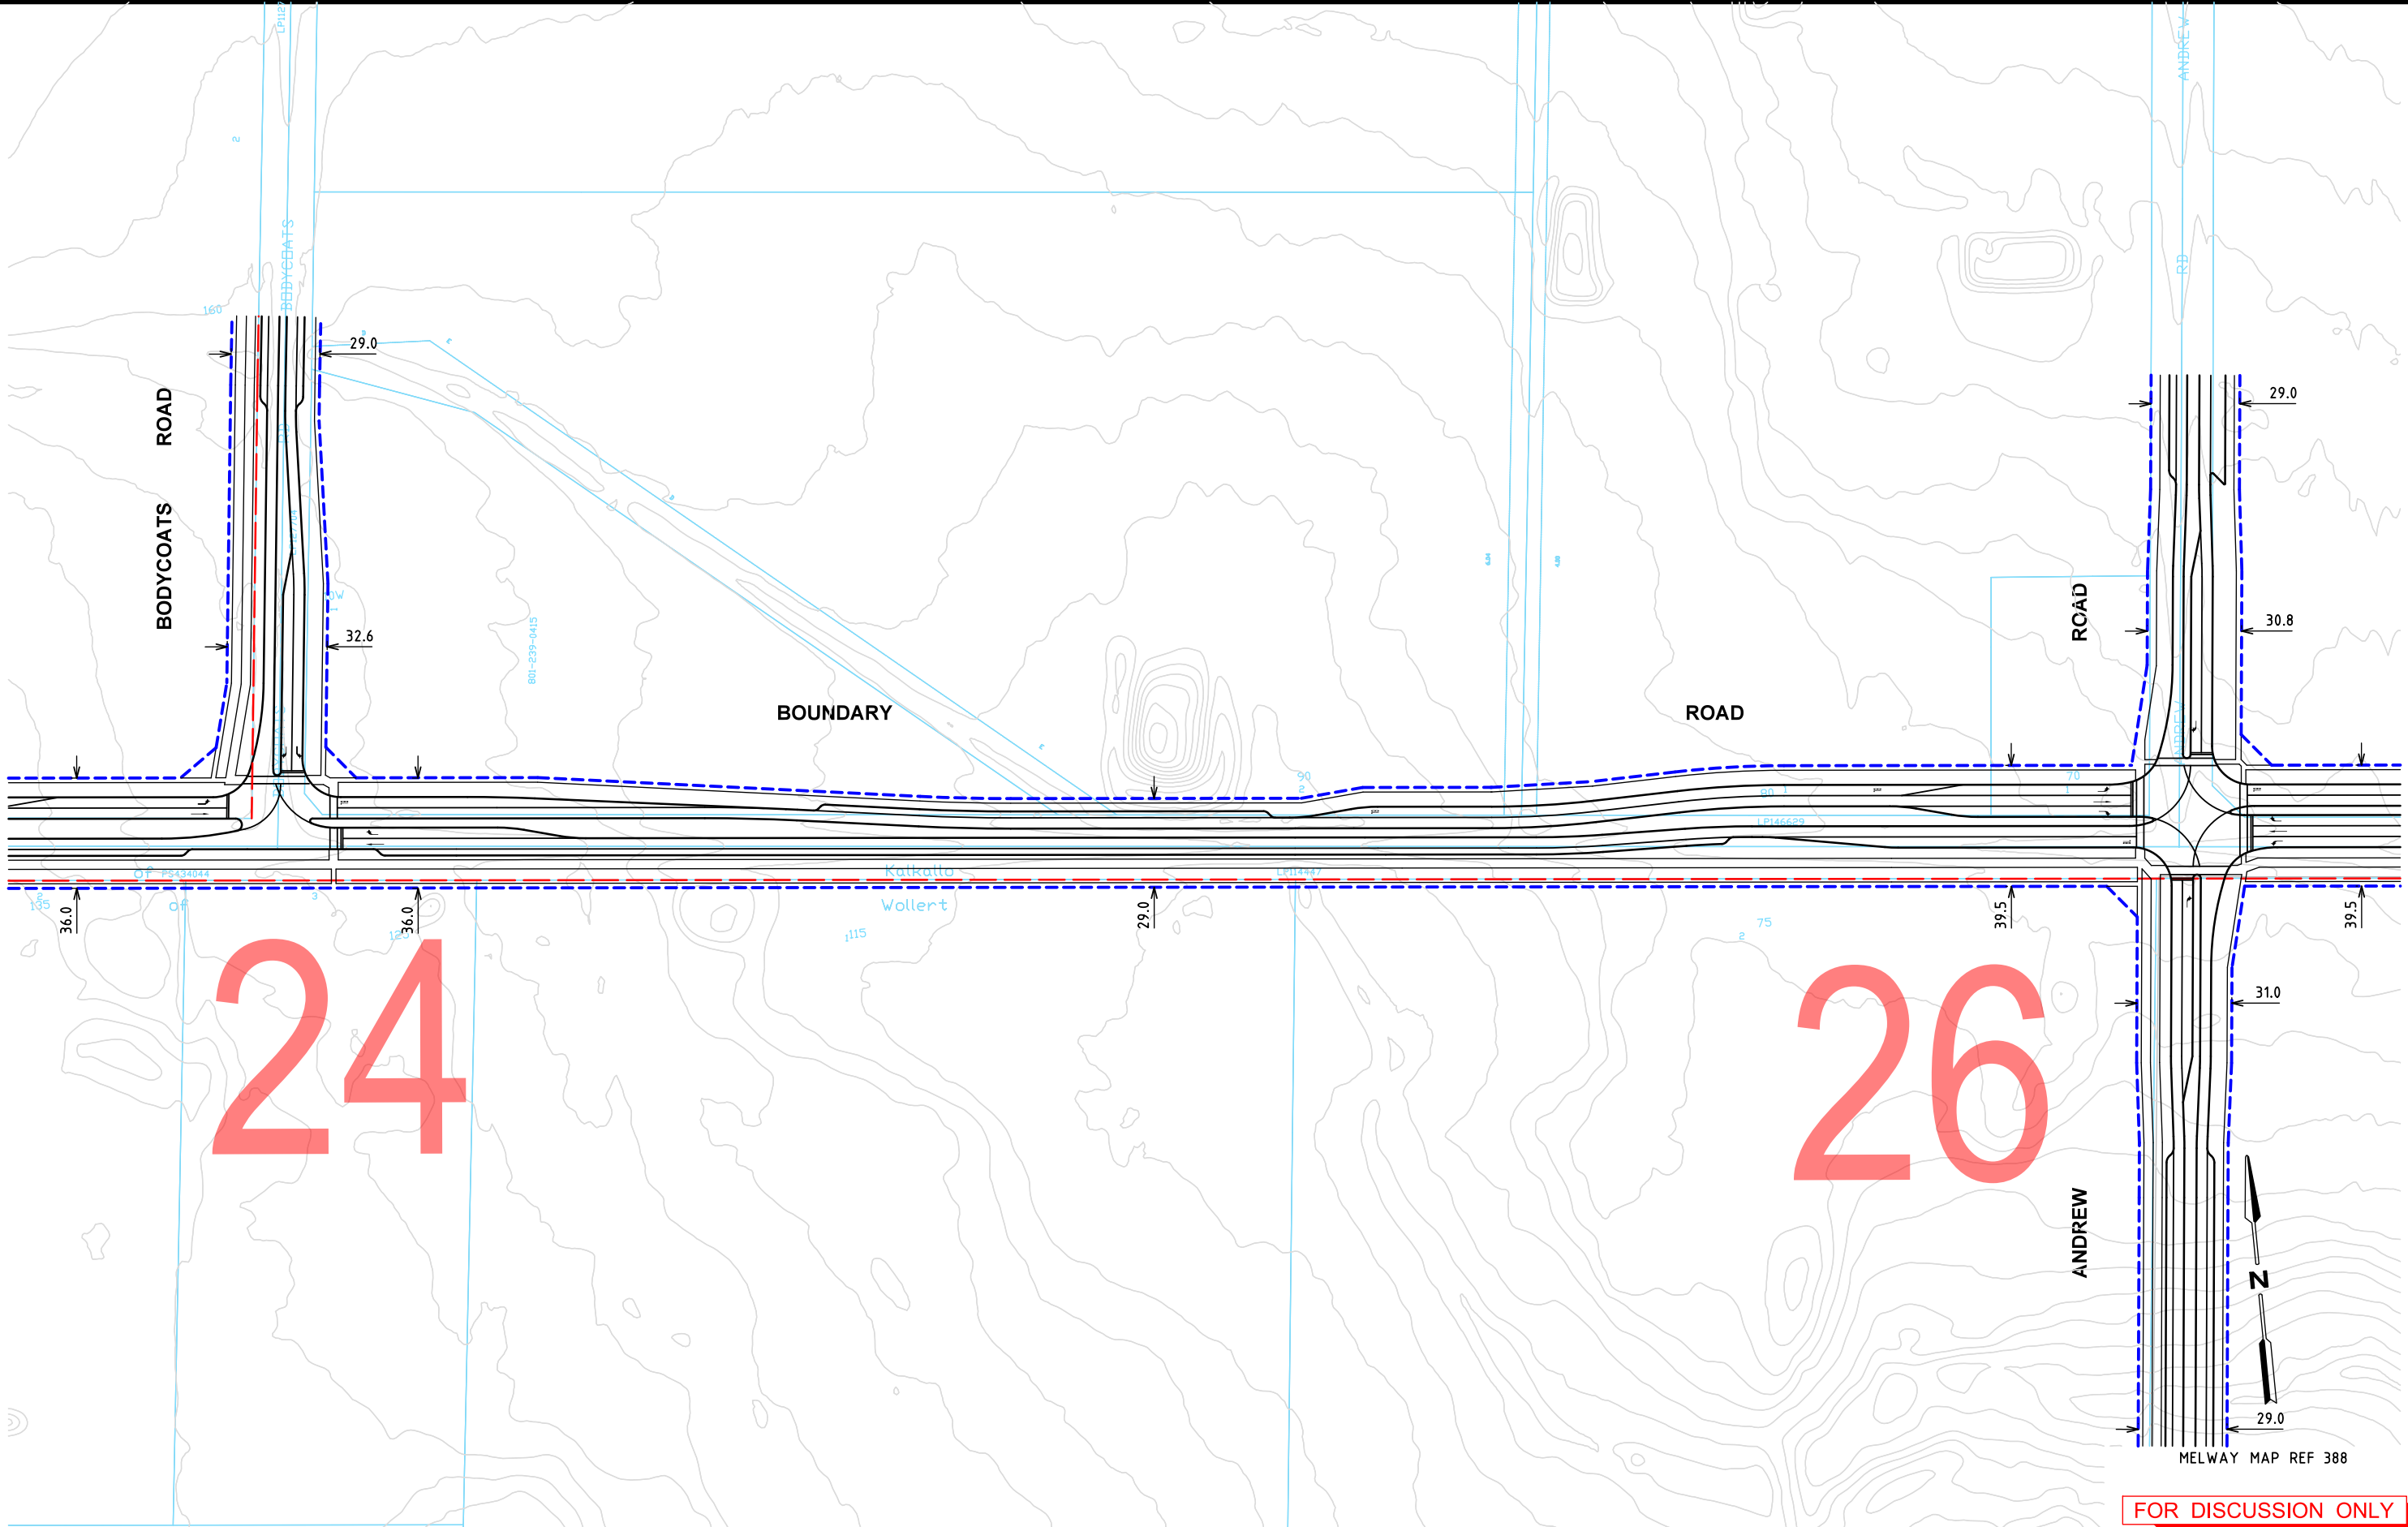

Rev	Date	Description	Drawn	Appr.
1	20.04.2016	ISSUED FOR INFORMATION	BVH	DH

© Cardno Limited All Rights Reserved.
This document is produced by Cardno Limited solely for the benefit of and use by the client in accordance with the terms of the retainer. Cardno Limited does not and shall not assume any responsibility or liability whatsoever to any third party arising out of any use or reliance by third party on the content of this document.

0 10 20 40
1:2000 @ A3
WARNING
BEWARE OF UNDERGROUND SERVICES
THE LOCATIONS OF UNDERGROUND SERVICES SHOWN ARE APPROXIMATE ONLY AND THEIR EXACT POSITION SHOULD BE PROVEN ON SITE.

Cardno
Shaping the Future
ABN: 47 106 610 913
501 Swanston Street, Melbourne, VIC Australia 3000
Phone (+61 3) 8415 7777 Fax (+61 3) 8415 7788
Email: victoria@cardno.com.au Web: www.cardno.com.au/victoria

Drawn B.HARWOOD
Designed A.YIANNOUDIS
Checked DAVID HO
Authorised DAVID HO


Client MPA
Project WOLLERT PSP
WOLLERT
Title ULTIMATE DESIGN (SAME AS INTERIM)
FUNCTIONAL LAYOUT
BOUNDARY ROAD / BODYCOATS AND ANDREW ROAD

Status **PRELIMINARY**
NOT TO BE USED FOR CONSTRUCTION PURPOSES
Date 02.03.16 Scale 1:2000 Size A3
Drawing Number V160221T-DG-2612 Revision 1

CAD File: W:\2016\0001-0500\160221T_PSP70_WollertTrafficDrafting\CADD\04 Drawings\01 CAD\160221T-DG-2613.dgn

DATE PLOTTED: 21/10/2016 11:12:02 AM

BY: egan.cook

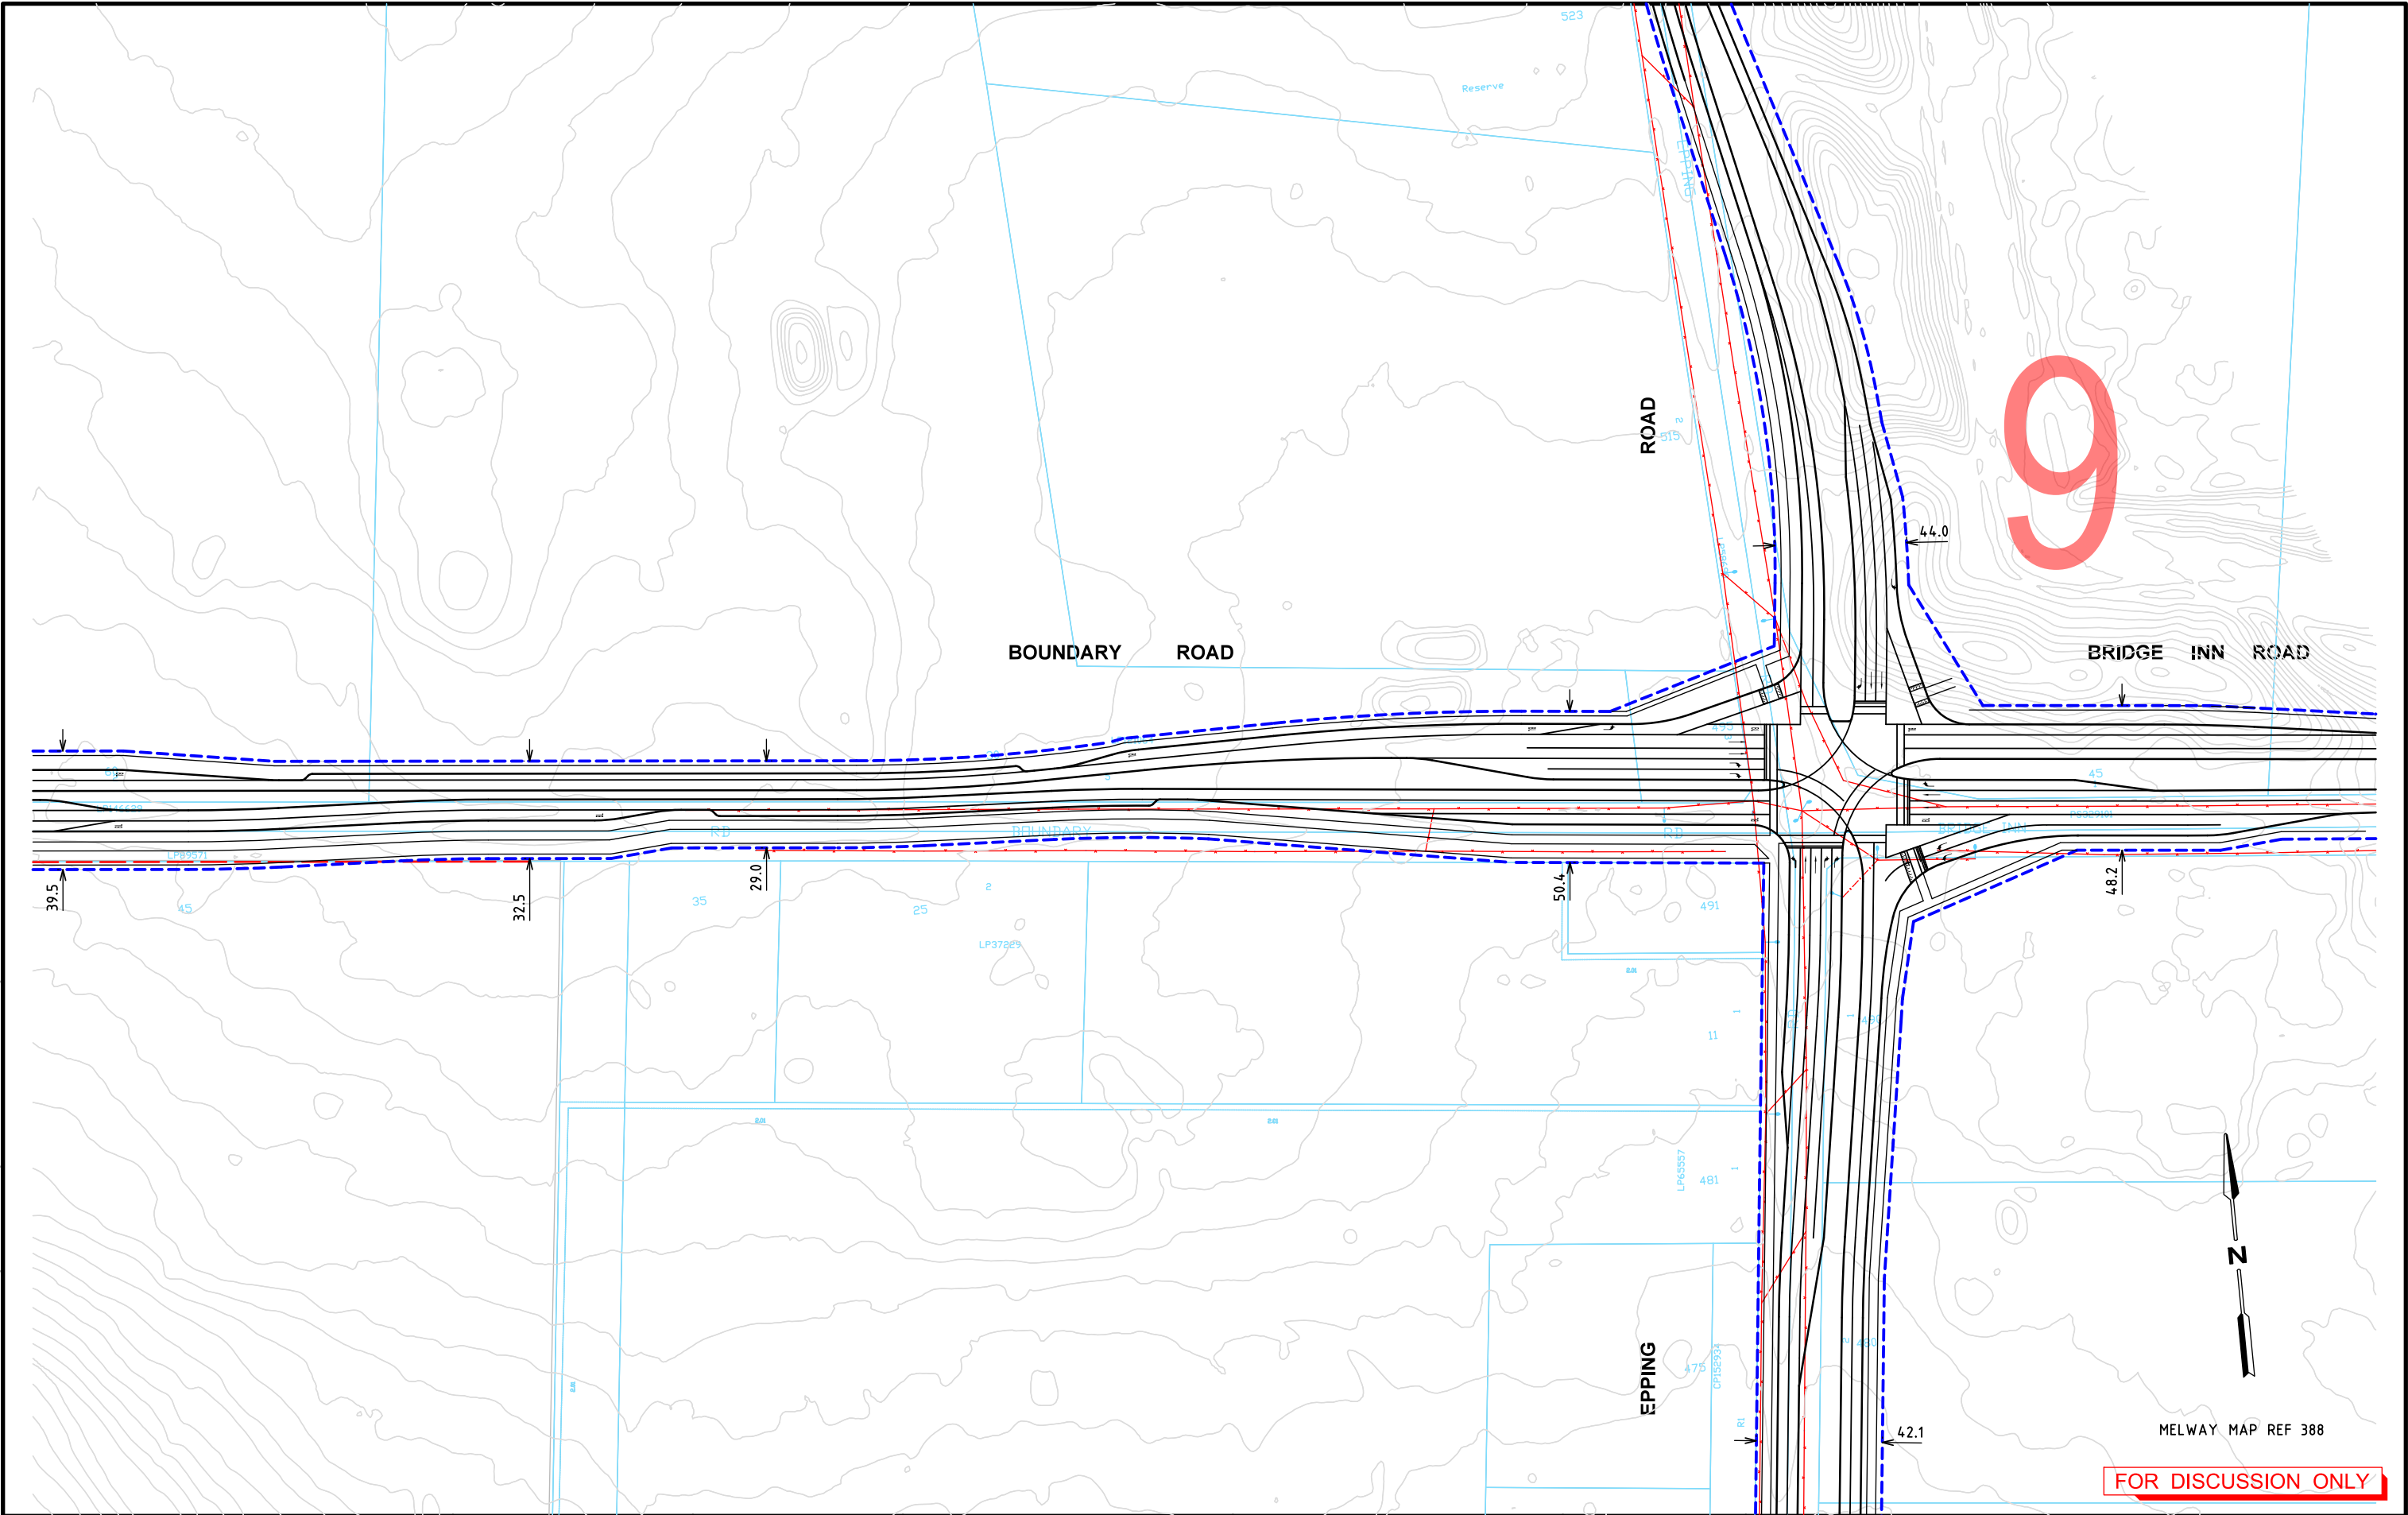

Rev	Date	Description	Drawn	Appr.
1	20.04.2016	ISSUED FOR INFORMATION	BVH	DH

© Cardno Limited All Rights Reserved.
This document is produced by Cardno Limited solely for the benefit of and use by the client in accordance with the terms of the retainer. Cardno Limited does not and shall not assume any responsibility or liability whatsoever to any third party arising out of any use or reliance by third party on the content of this document.

0 10 20 40
1:2000 @ A3
WARNING
BEWARE OF UNDERGROUND SERVICES
THE LOCATIONS OF UNDERGROUND SERVICES SHOWN ARE APPROXIMATE ONLY AND THEIR EXACT POSITION SHOULD BE PROVEN ON SITE.




Drawn	B.HARWOOD
Designed	A.YIANNOUDIS
Checked	DAVID HO
Authorised	DAVID HO


Client	MPA
Project	WOLLERT PSP WOLLERT
Title	ULTIMATE DESIGN FUNCTIONAL LAYOUT BOUNDARY ROAD AND EPPING ROAD

Status	PRELIMINARY NOT TO BE USED FOR CONSTRUCTION PURPOSES		
Date	02.03.16	Scale	1:2000
Drawing Number	V160221T-DG-2613		

Size	A3
Revision	1

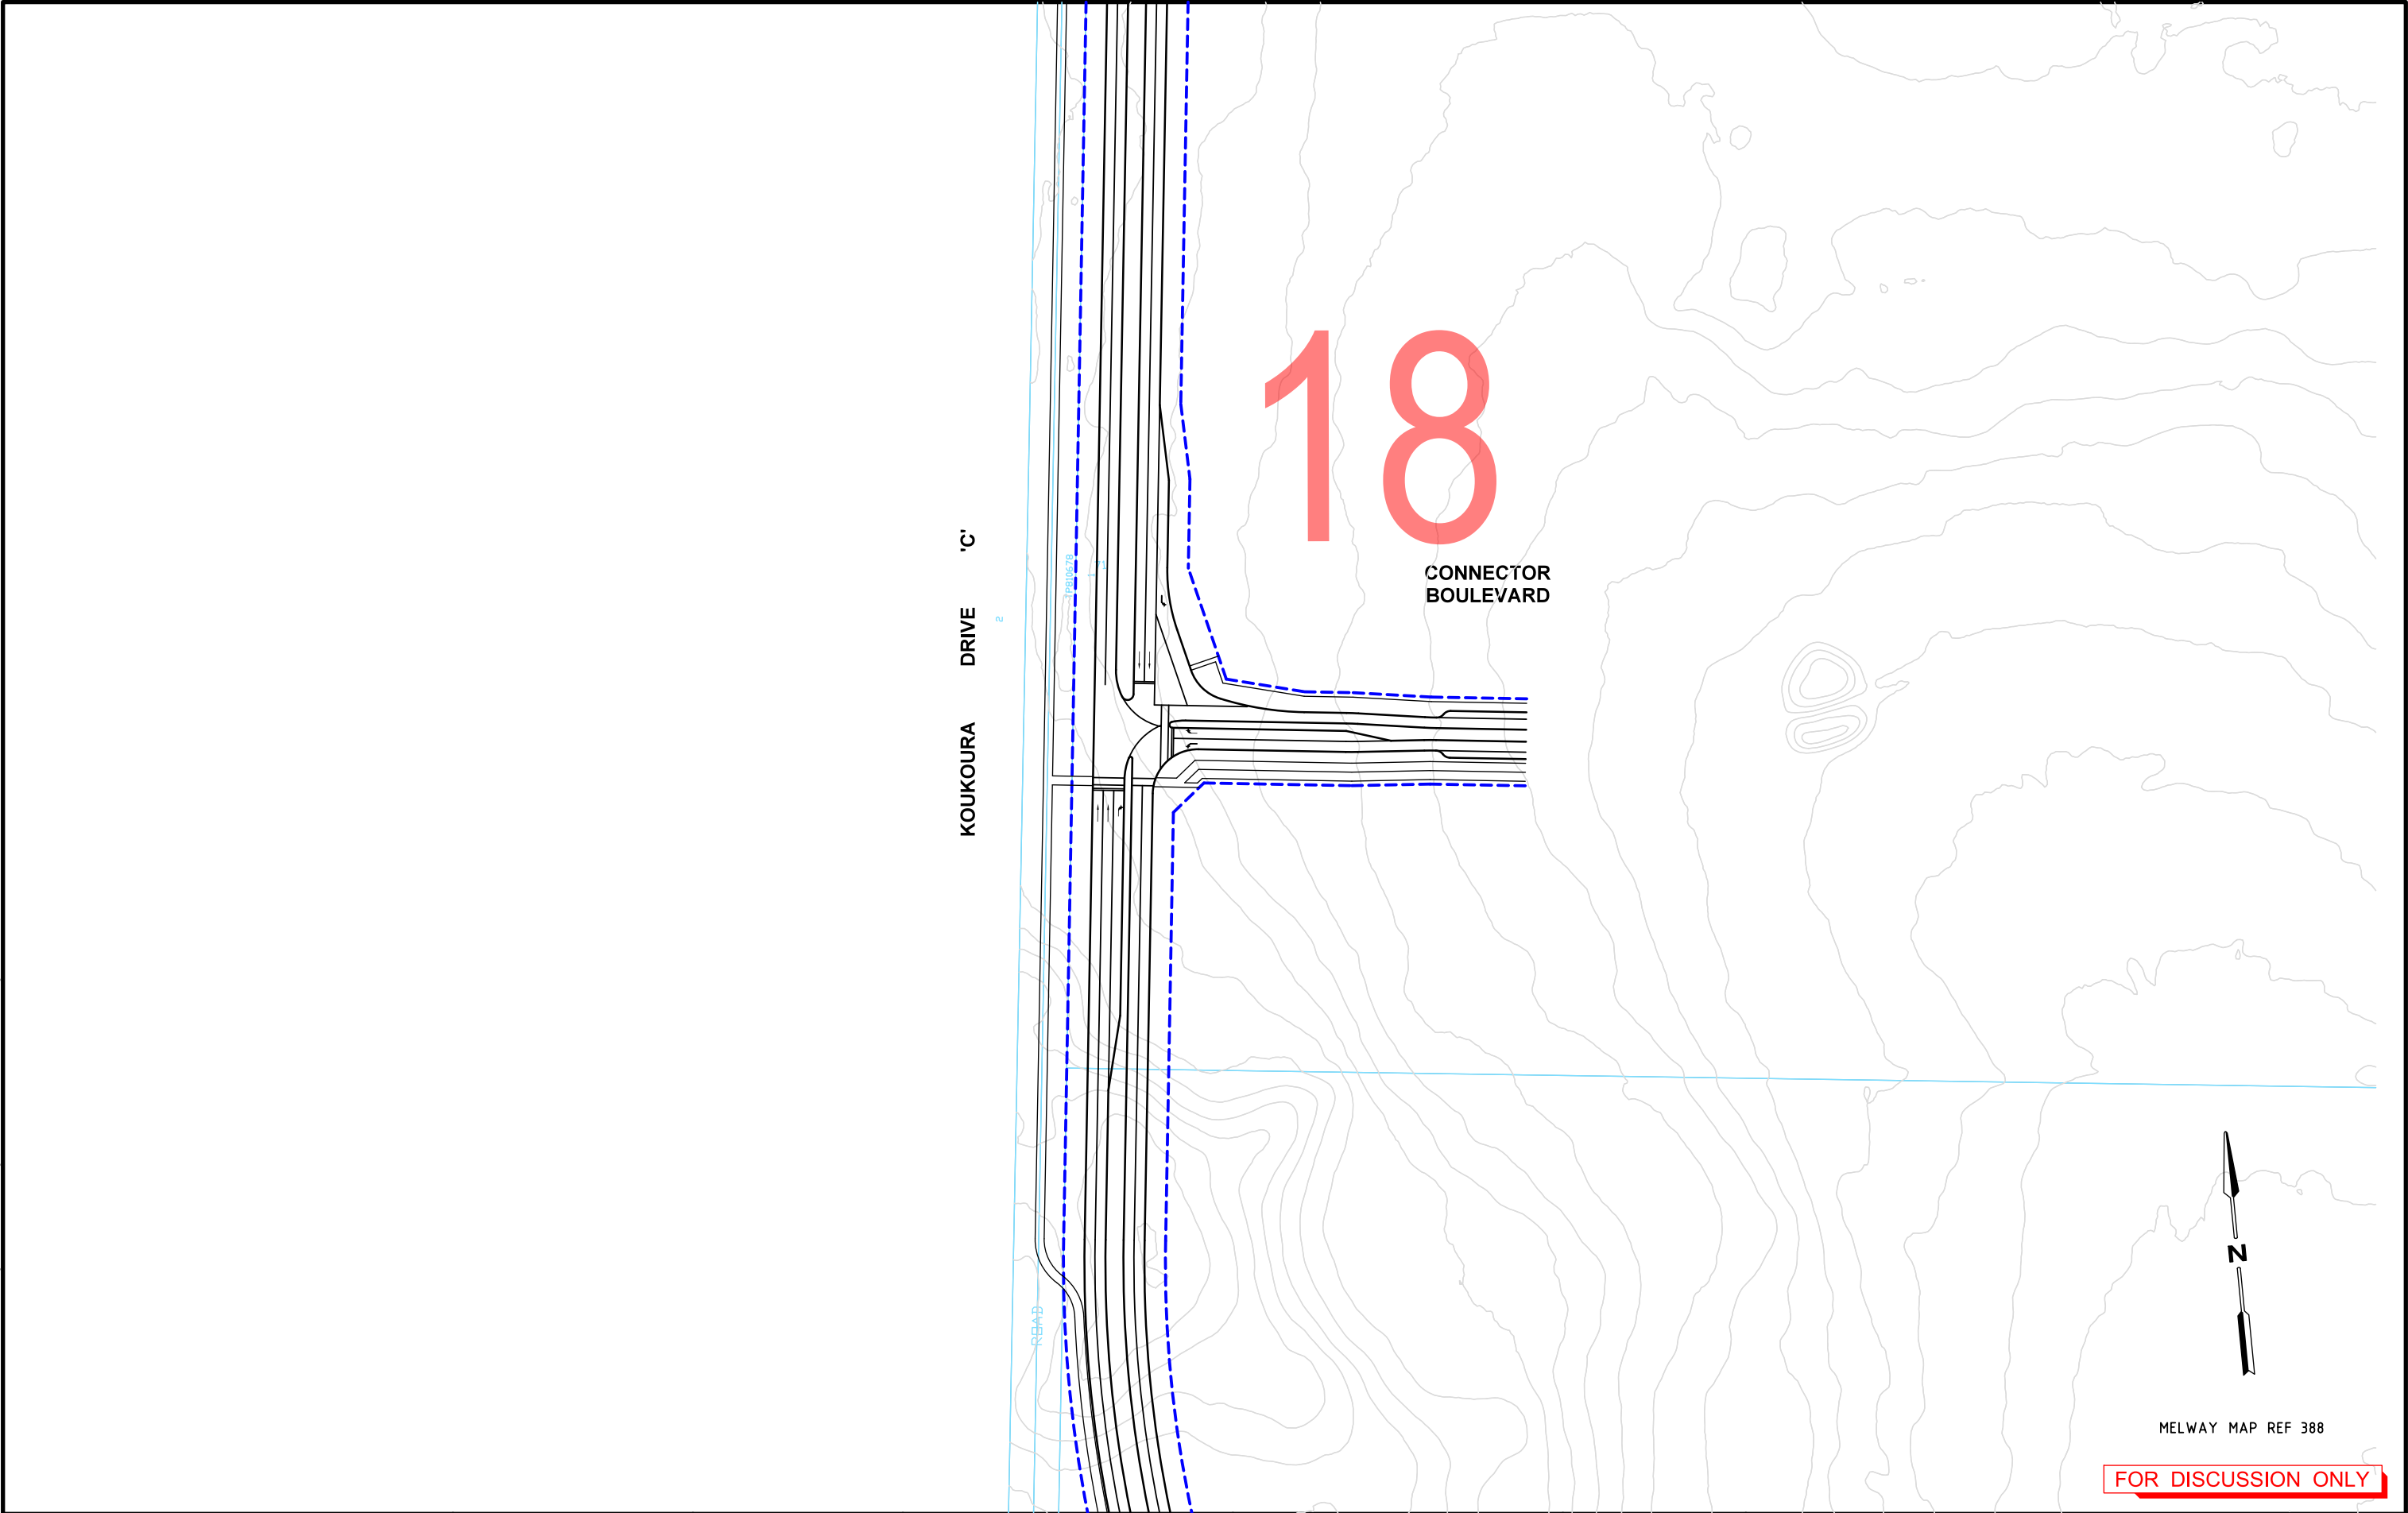

				© Cardno Limited All Rights Reserved. This document is produced by Cardno Limited solely for the benefit of and use by the client in accordance with the terms of the retainer. Cardno Limited does not and shall not assume any responsibility or liability whatsoever to any third party arising out of any use or reliance by third party on the content of this document.				0102040 1:2000 @ A3 WARNING BEWARE OF UNDERGROUND SERVICES THE LOCATIONS OF UNDERGROUND SERVICES SHOWN ARE APPROXIMATE ONLY AND THEIR EXACT POSITION SHOULD BE PROVEN ON SITE.				 ABN: 47 106 610 913 501 Swanston Street, Melbourne, VIC Australia 3000 Phone (+61 3) 8415 7777 Fax (+61 3) 8415 7788 Email: victoria@cardno.com.au Web: www.cardno.com.au/victoria				Drawn B.HARWOOD		Client MPA			
												Designed A.YIANNOUDIS		Project WOLLERT PSP WOLLERT		Status PRELIMINARY NOT TO BE USED FOR CONSTRUCTION PURPOSES					
												Checked DAVID HO		Title ULTIMATE DESIGN FUNCTIONAL LAYOUT KOUKOURA DRIVE NORTH OF BOUNDARY ROAD		Date 02.03.16		Scale 1:2000		Size A3	
												Authorised DAVID HO				Drawing Number V160221T-DG-2614		Revision 1			
1		20.04.2016		ISSUED FOR INFORMATION				BVH		DH											
Rev		Date		Description				Drawn		Appr.											

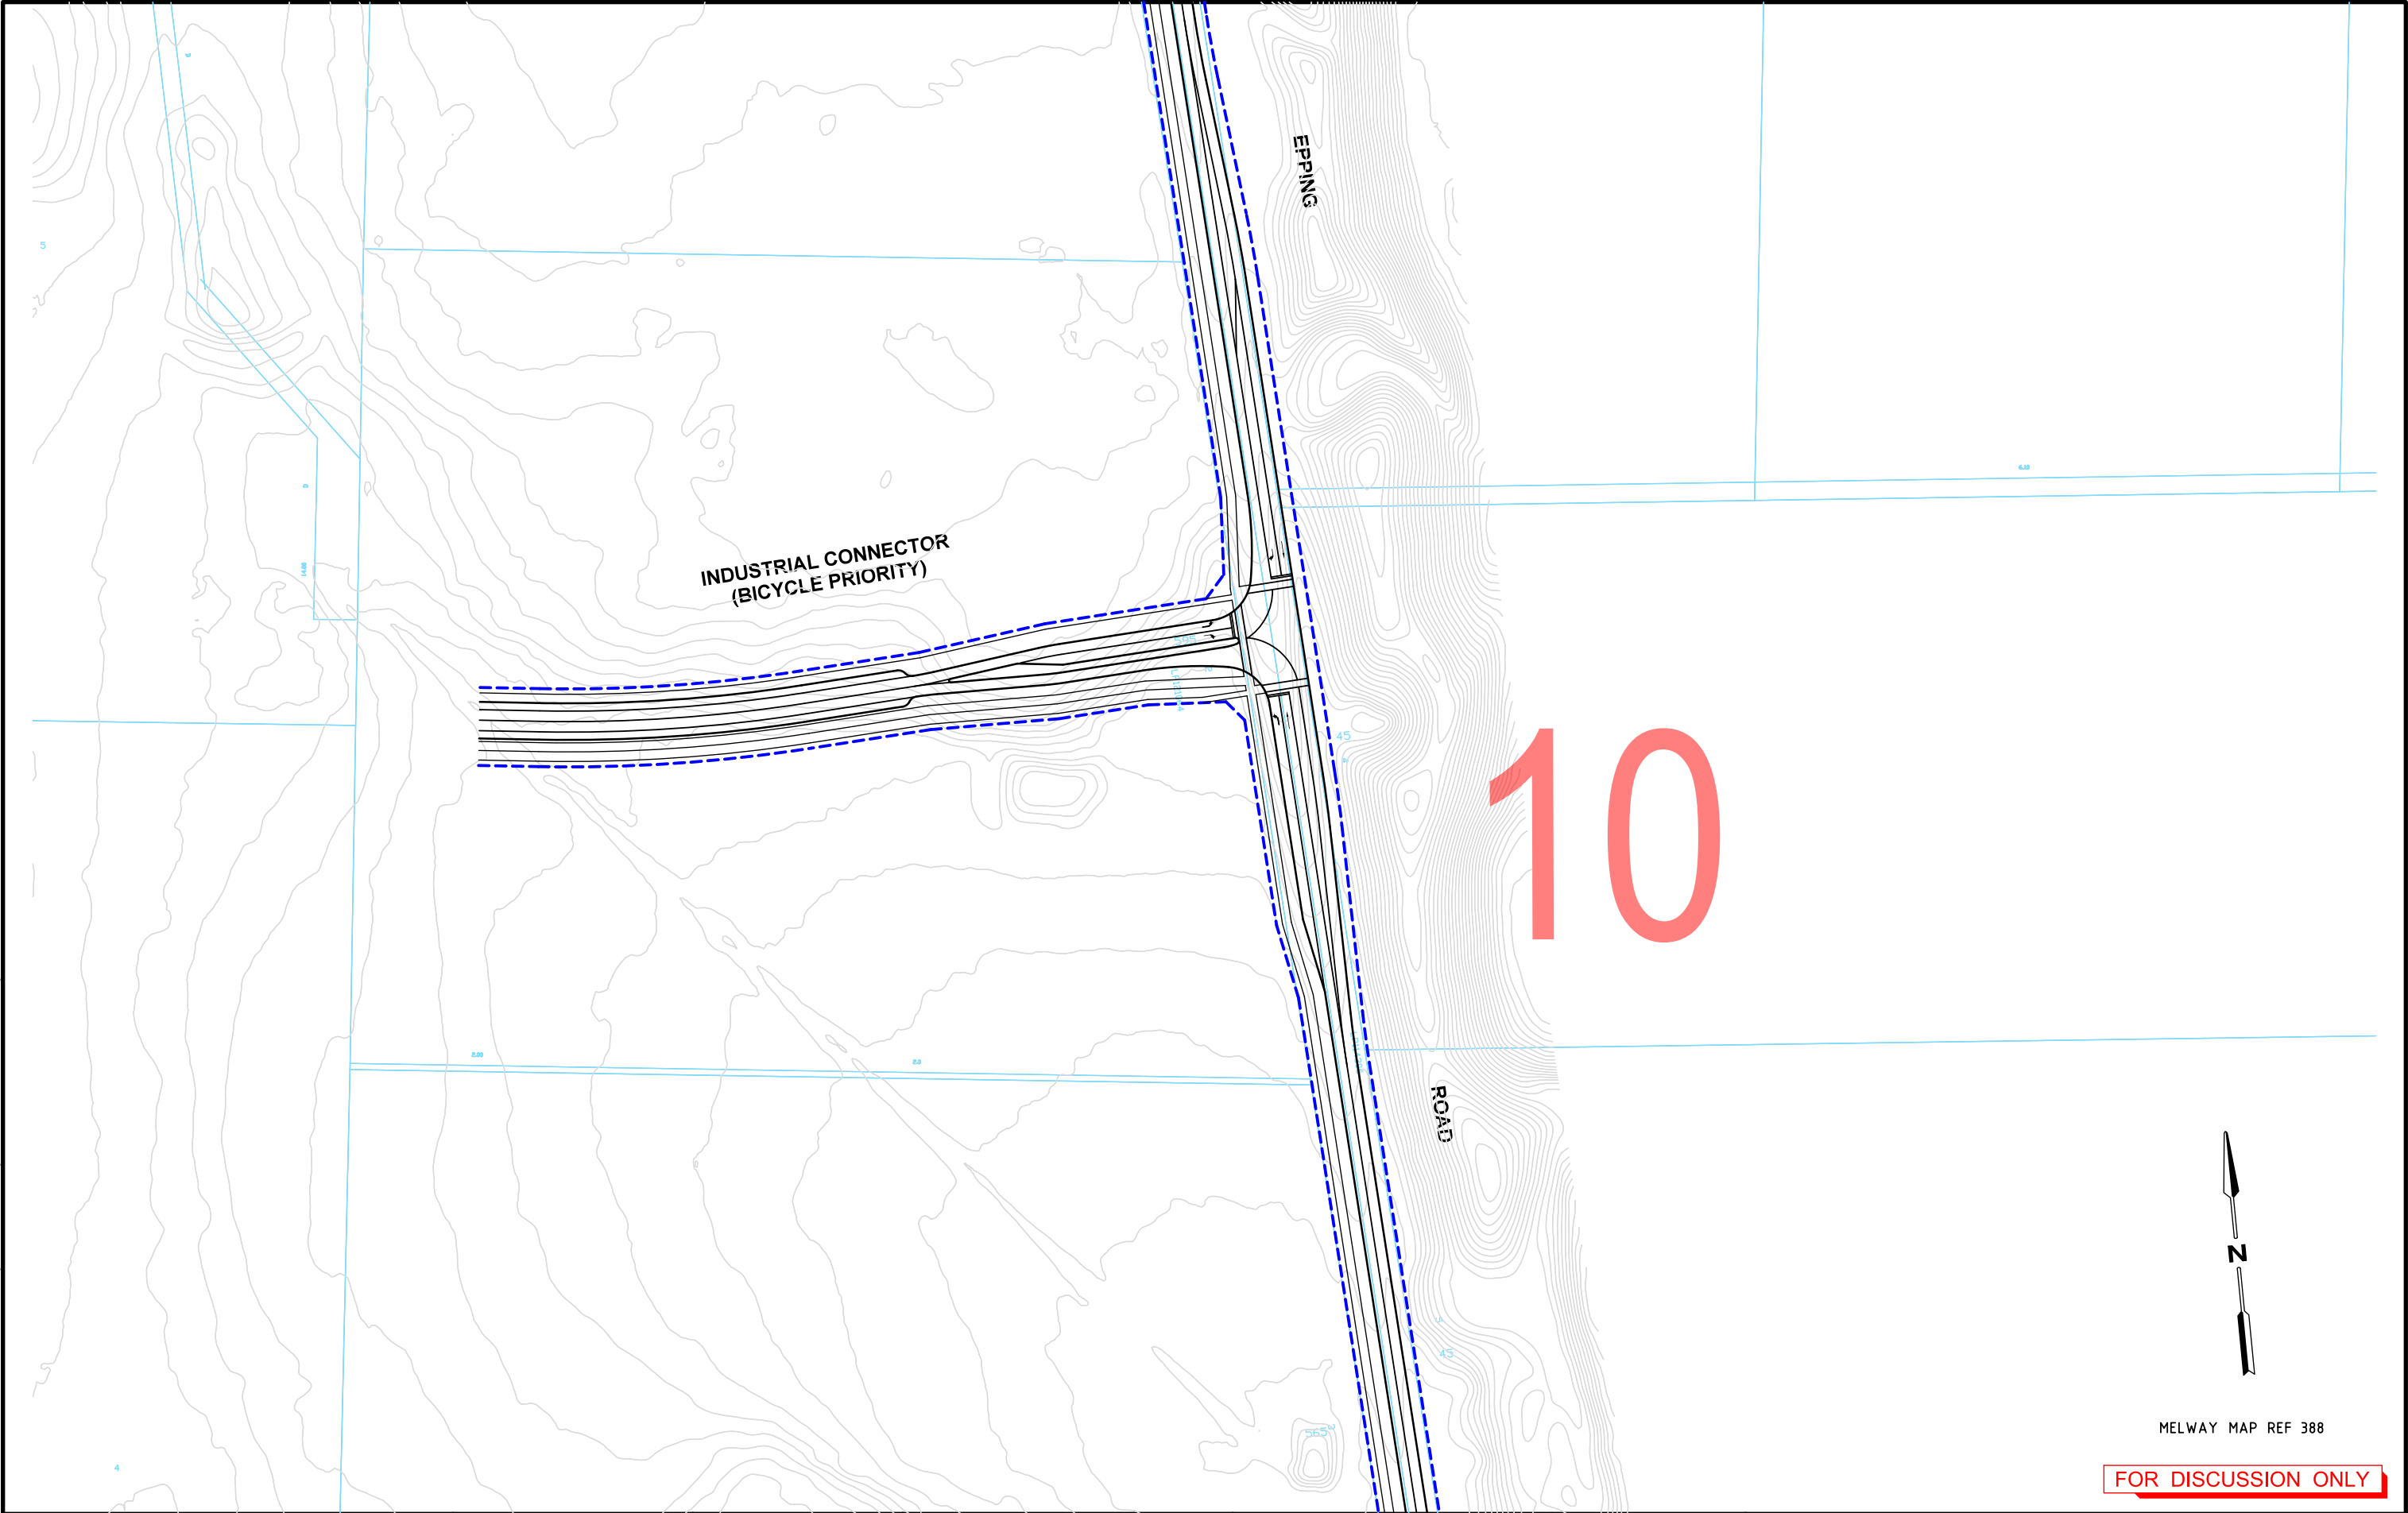


MELWAY MAP REF 388

FOR DISCUSSION ONLY

Rev	Date	Description	Drawn	Appr.
1	20.04.2016	ISSUED FOR INFORMATION	BVH	DH

© Cardno Limited All Rights Reserved.
This document is produced by Cardno Limited solely for the benefit of and use by the client in accordance with the terms of the retainer. Cardno Limited does not and shall not assume any responsibility or liability whatsoever to any third party arising out of any use or reliance by third party on the content of this document.

0 10 20 40
1:2000 @ A3
WARNING
BEWARE OF UNDERGROUND SERVICES
THE LOCATIONS OF UNDERGROUND SERVICES SHOWN ARE APPROXIMATE ONLY AND THEIR EXACT POSITION SHOULD BE PROVEN ON SITE.

 

Drawn	B.HARWOOD
Designed	A.YIANNOUDIS
Checked	DAVID HO
Authorised	DAVID HO

Client	MPA
Project	WOLLERT PSP WOLLERT
Title	ULTIMATE DESIGN (SAME AS INTERIM) FUNCTIONAL LAYOUT EPPING ROAD NORTH OF BOUNDARY ROAD

Status	PRELIMINARY NOT TO BE USED FOR CONSTRUCTION PURPOSES		
Date	02.03.16	Scale	1:2000
Drawing Number	V160221T-DG-2615		

Size	A3
Revision	1

15

SUMMERHILL

ROAD

KOUKOURA DRIVE 'C'

FOR DISCUSSION ONLY

Rev	Date	Description	Drawn	Appr.
1	20.04.2016	ISSUED FOR INFORMATION	BVH	DH

© Cardno Limited All Rights Reserved.
This document is produced by Cardno Limited solely for the benefit of and use by the client in accordance with the terms of the retainer. Cardno Limited does not and shall not assume any responsibility or liability whatsoever to any third party arising out of any use or reliance by third party on the content of this document.

0102040

1:2000 @ A3

WARNING

BEWARE OF UNDERGROUND SERVICES

THE LOCATIONS OF UNDERGROUND SERVICES SHOWN ARE APPROXIMATE ONLY AND THEIR EXACT POSITION SHOULD BE PROVEN ON SITE.



Cardno
Shaping the Future

ABN: 47 106 610 913

501 Swanston Street, Melbourne, VIC Australia 3000

Phone (+61 3) 8415 7777 Fax (+61 3) 8415 7788


Email: victoria@cardno.com.au Web: www.cardno.com.au/victoria

Drawn	B.HARWOOD
Designed	A.YIANNOUDIS
Checked	DAVID HO
Authorised	DAVID HO

Client	MPA
Project	WOLLERT PSP WOLLERT
Title	ULTIMATE DESIGN FUNCTIONAL LAYOUT SUMMERHILL ROAD AND KOUKOURA DRIVE

Status	PRELIMINARY NOT TO BE USED FOR CONSTRUCTION PURPOSES		
Date	02.03.16	Scale	1:2000
Drawing Number	V160221T-DG-2616	Size	A3
		Revision	1

DATE PLOTTED: 21/10/2016 11:12:15 AM
BY: egan.cook
CAD File: \\32016\0001-0500\160221T_PSP70_Wollert\Traffic\Drafting\CADD\04 Drawings\01 CAD\160221T-DG-2617.dgn

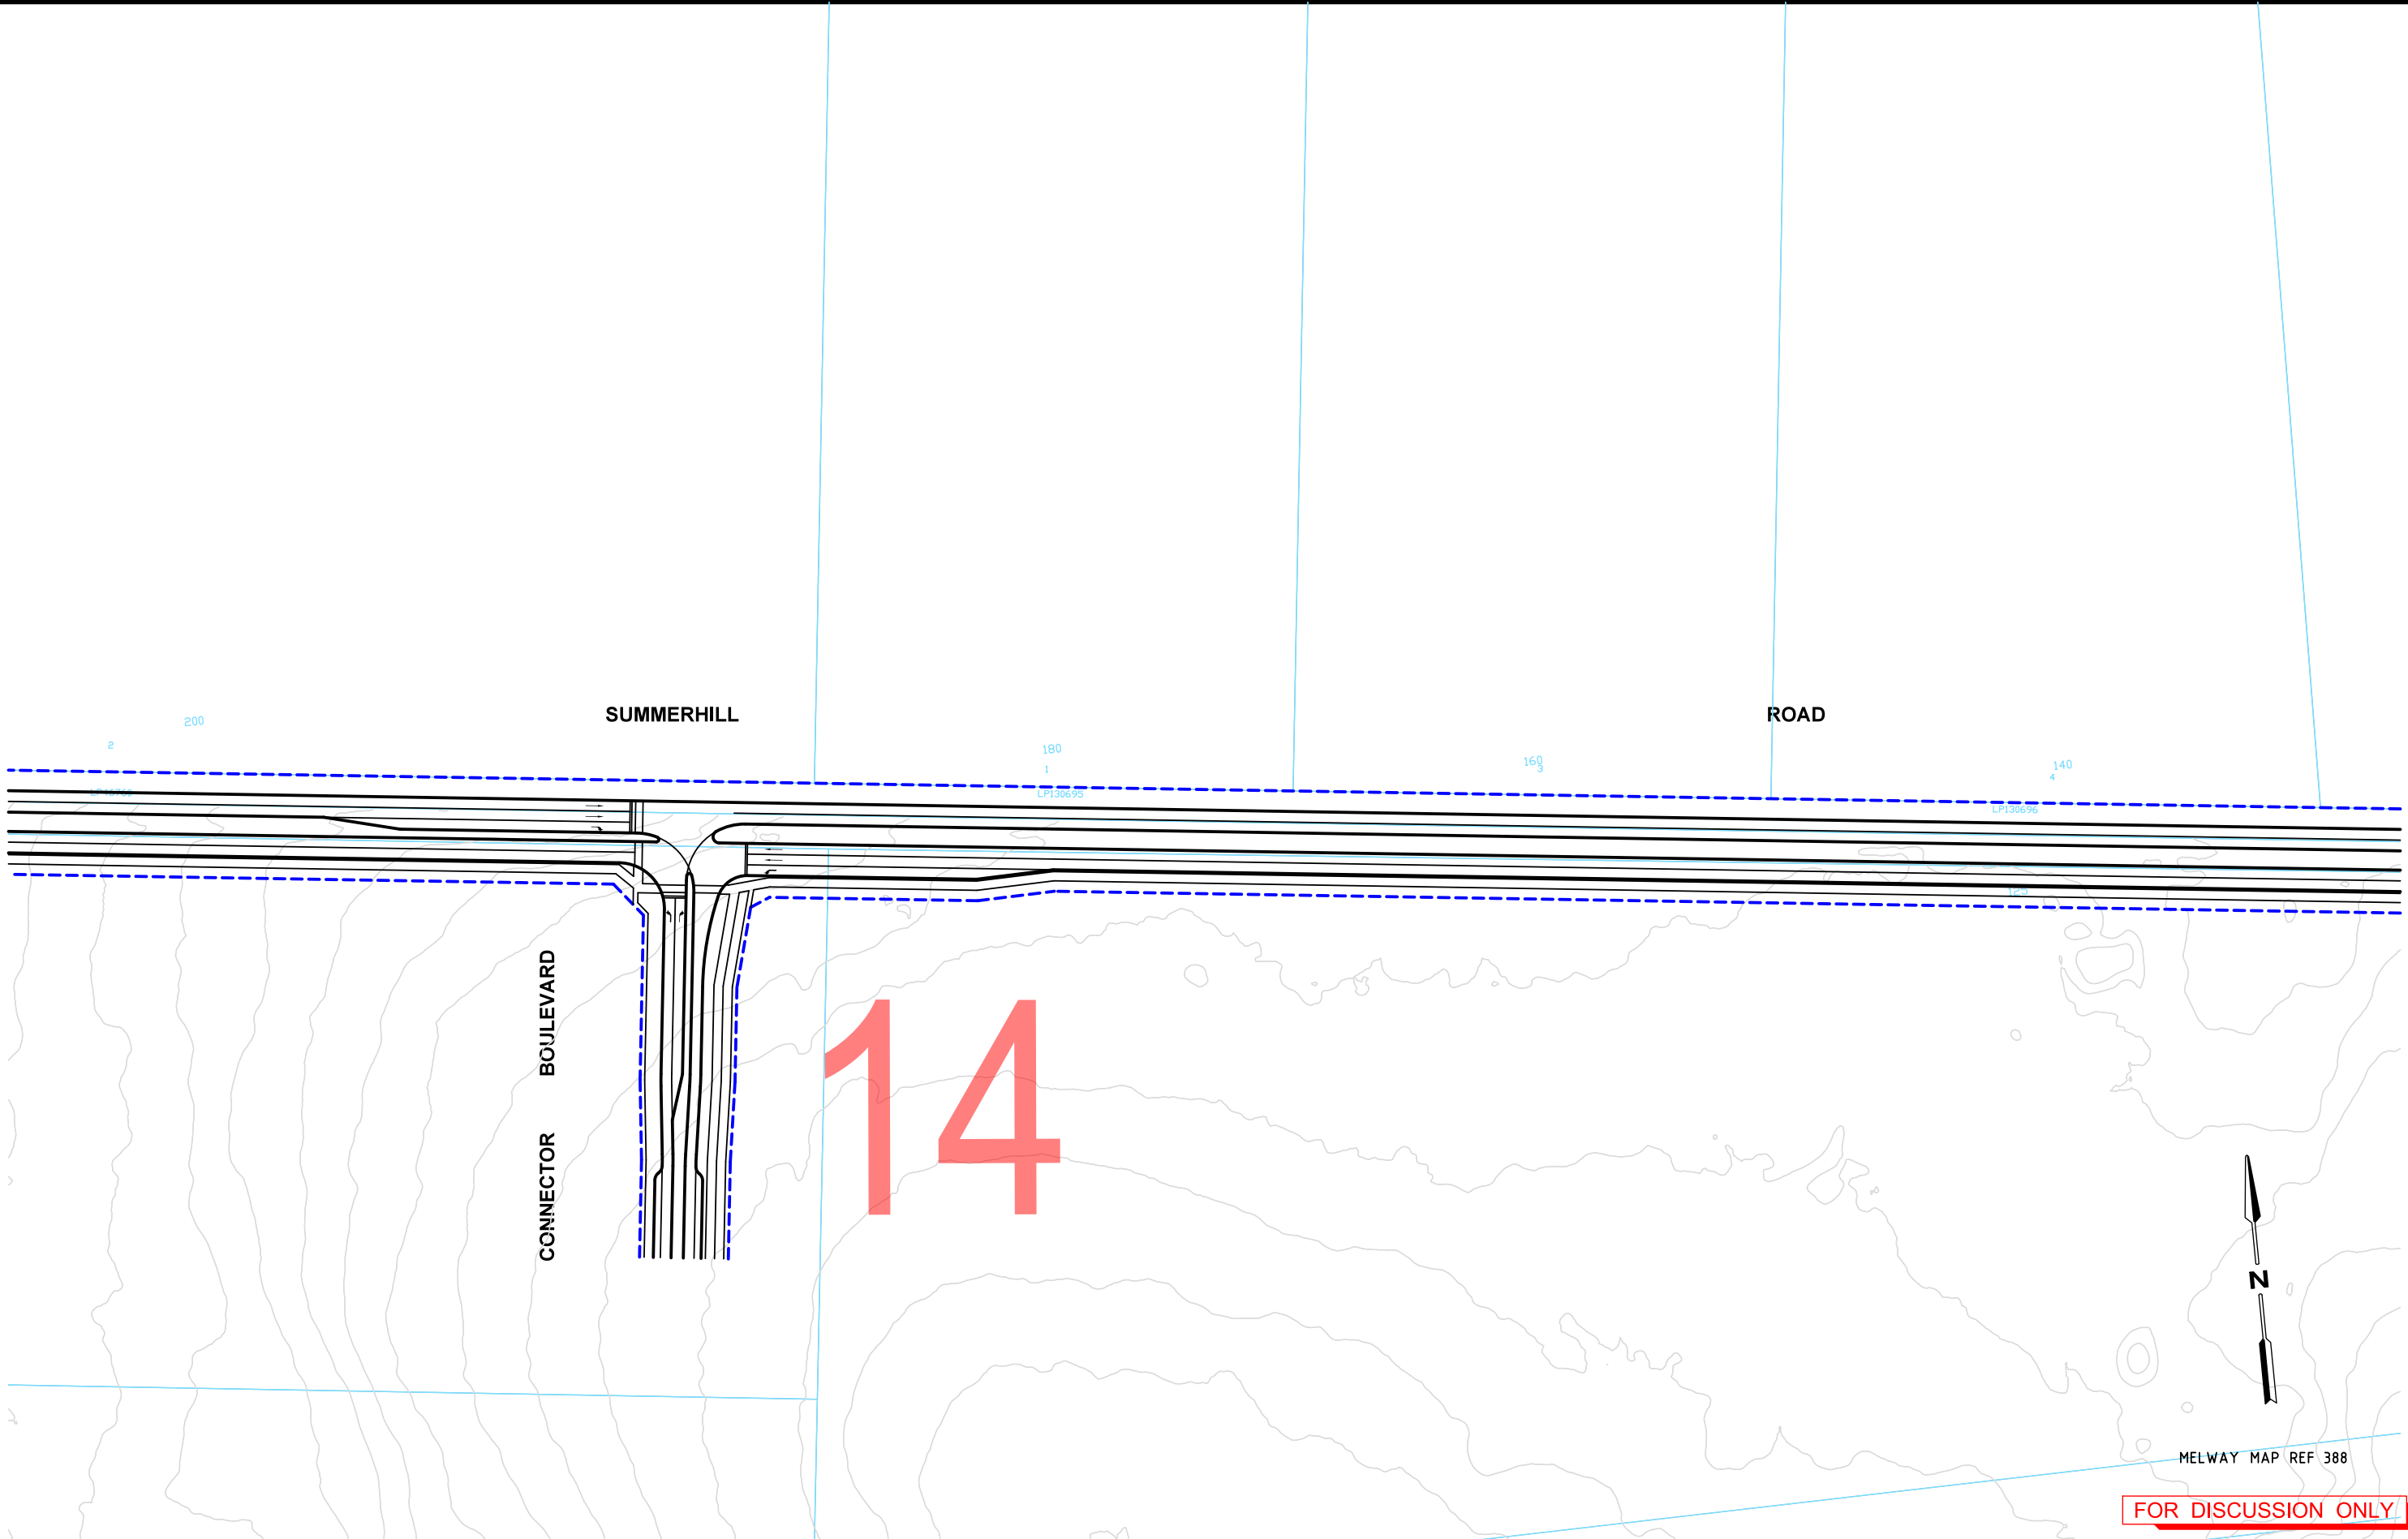

Rev	Date	Description	Drawn	Appr.
1	20.04.2016	ISSUED FOR INFORMATION	BVH	DH

© Cardno Limited All Rights Reserved.
This document is produced by Cardno Limited solely for the benefit of and use by the client in accordance with the terms of the retainer. Cardno Limited does not and shall not assume any responsibility or liability whatsoever to any third party arising out of any use or reliance by third party on the content of this document.

0 10 20 40
1:2000 @ A3

WARNING
BEWARE OF UNDERGROUND SERVICES
THE LOCATIONS OF UNDERGROUND SERVICES SHOWN ARE APPROXIMATE ONLY AND THEIR EXACT POSITION SHOULD BE PROVEN ON SITE.

**Cardno**
Shaping the Future


ABN: 47 106 610 913
501 Swanston Street, Melbourne, VIC Australia 3000
Phone (+61 3) 8415 7777 Fax (+61 3) 8415 7788
Email: victoria@cardno.com.au Web: www.cardno.com.au/victoria

Drawn	B.HARWOOD
Designed	A.YIANNIOUDES
Checked	DAVID HO
Authorised	DAVID HO

Client	MPA
Project	WOLLERT PSP WOLLERT
Title	ULTIMATE DESIGN FUNCTIONAL LAYOUT SUMMERHILL ROAD EAST OF KOUKOURA DRIVE

Status	PRELIMINARY NOT TO BE USED FOR CONSTRUCTION PURPOSES		
Date	02.03.16	Scale	1:2000
Drawing Number	V160221T-DG-2617	Size	A3
Revision	1		

DATE PLOTTED: 21/10/2016 11:12:19 AM
BY: egan.cook
CAD File: W:\2016\0001-0500\160221T_PSP70_Wollert\Traffic\Drafting\CADD\04 Drawings\01 CAD\160221T-DG-2618.dgn

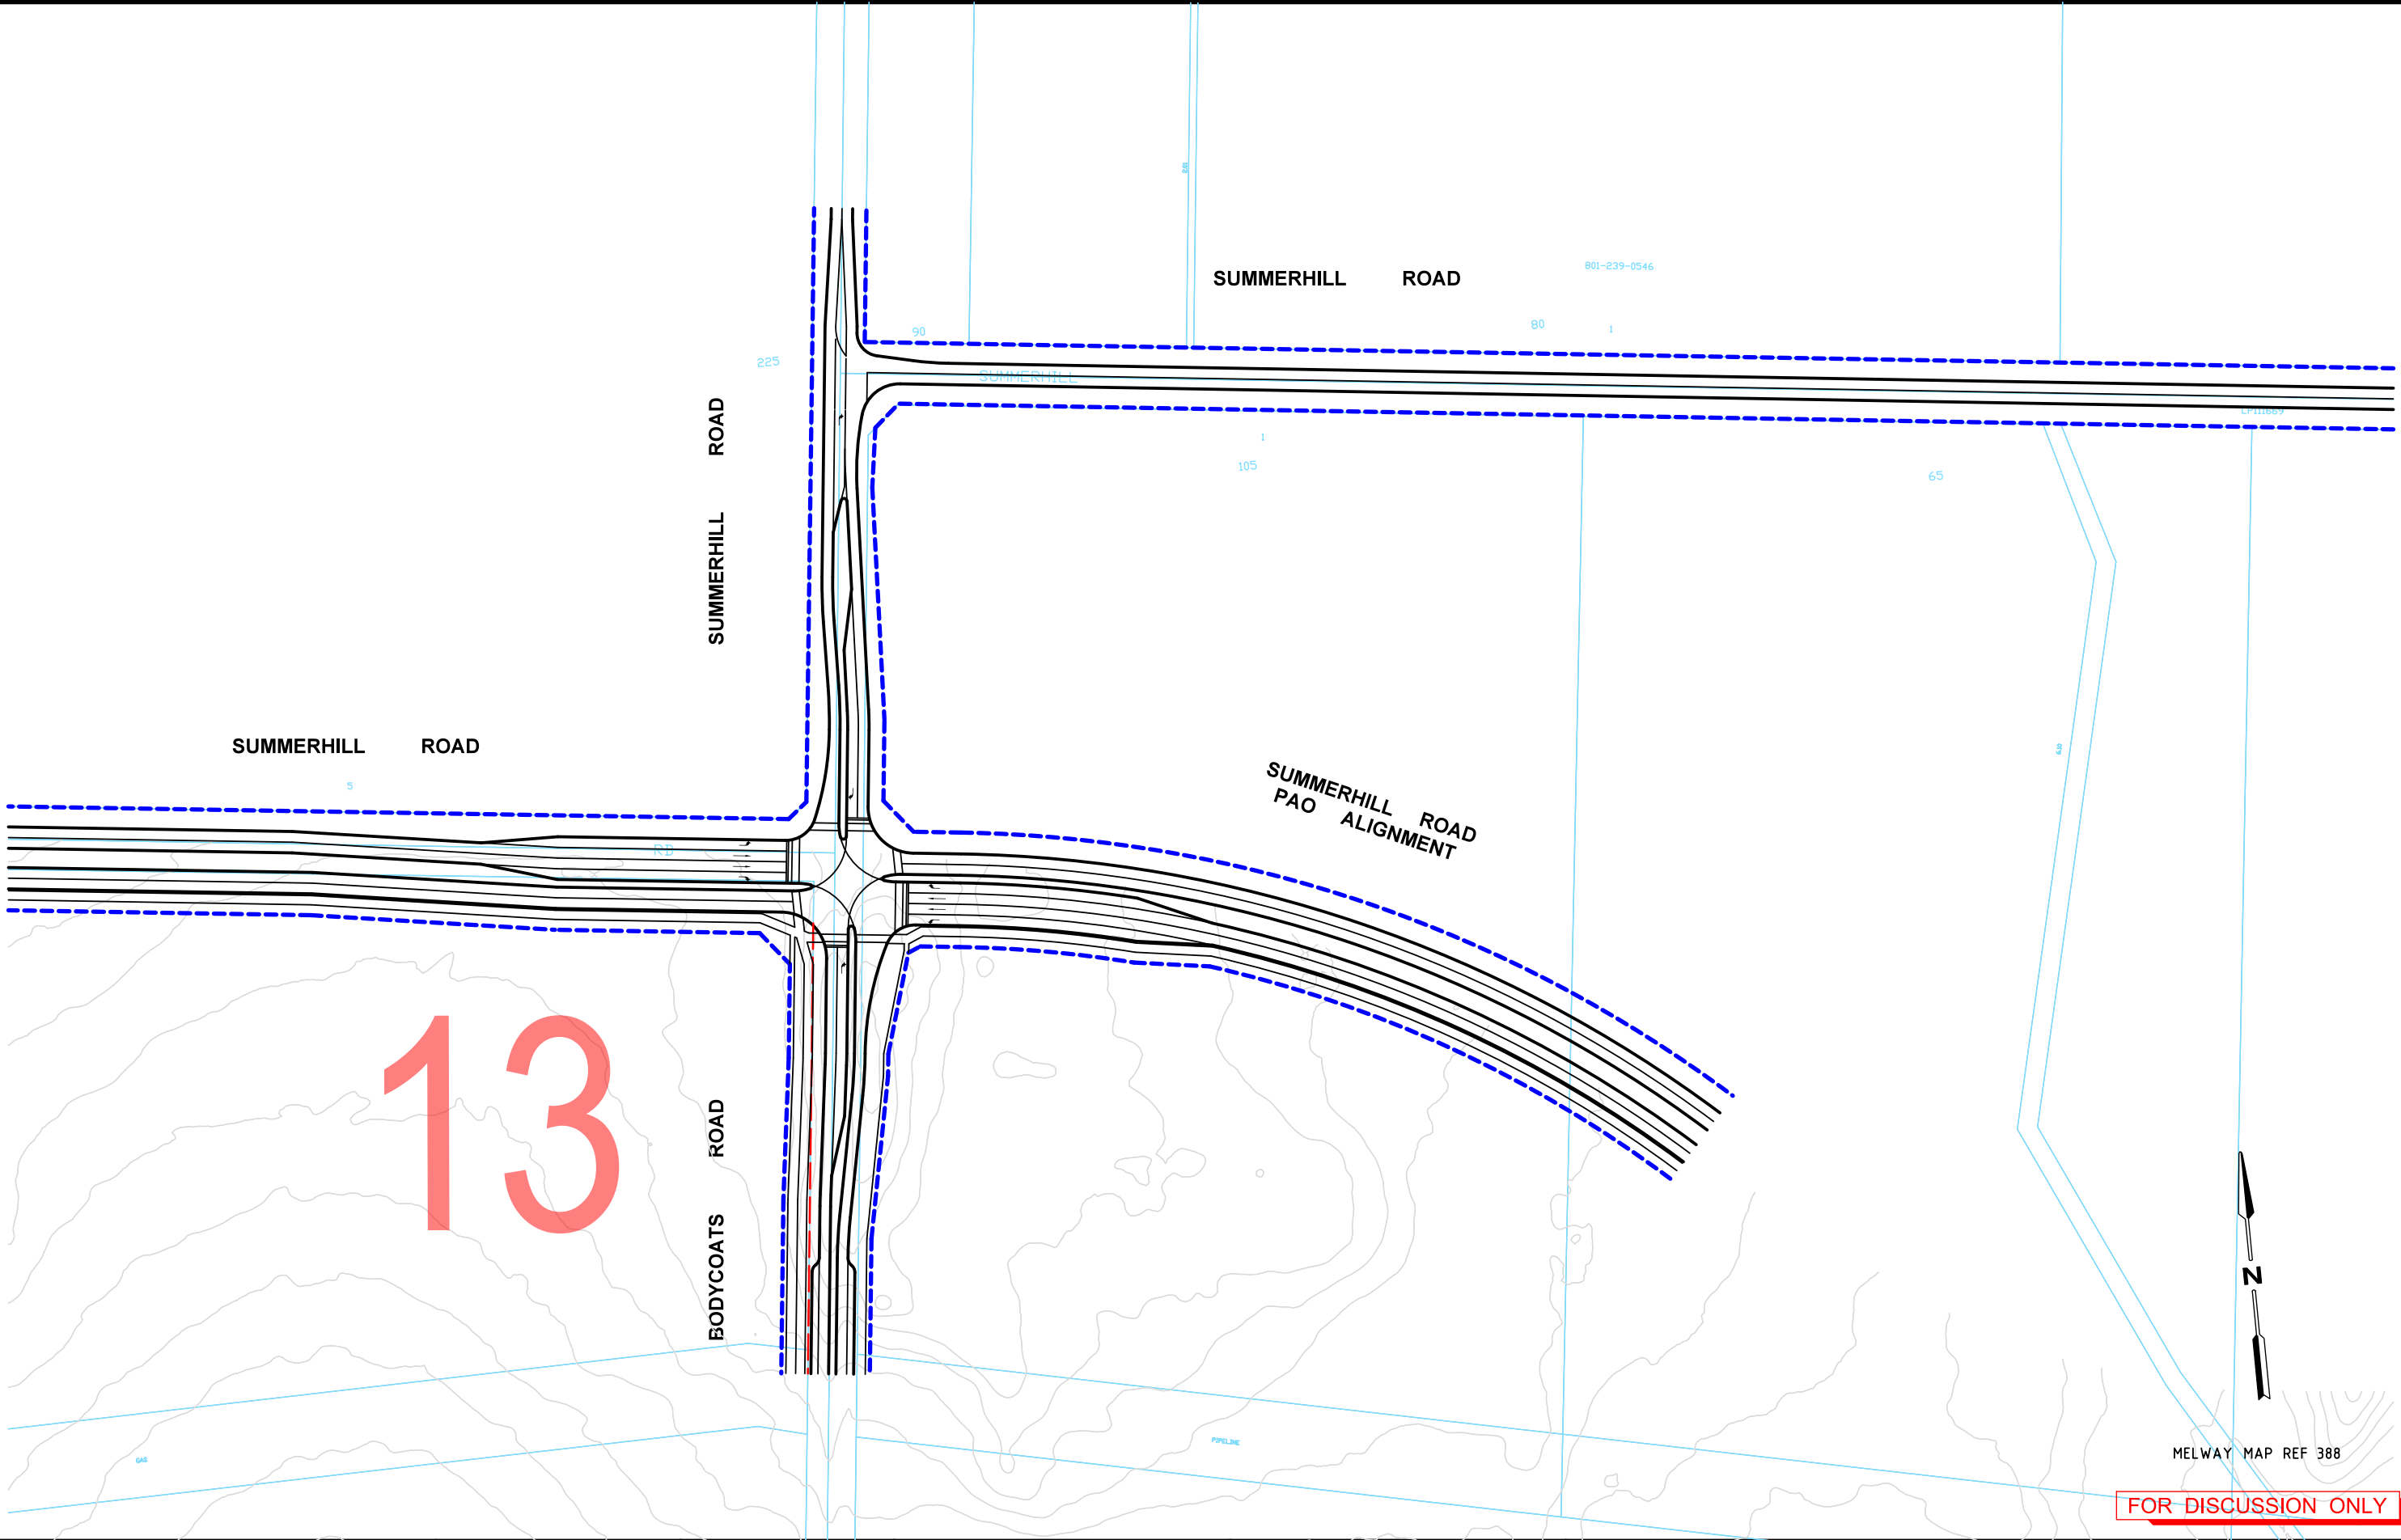

Rev	Date	Description	Drawn	Appr.
1	20.04.2016	ISSUED FOR INFORMATION	BVH	DH

© Cardno Limited All Rights Reserved.
This document is produced by Cardno Limited solely for the benefit of and use by the client in accordance with the terms of the retainer. Cardno Limited does not and shall not assume any responsibility or liability whatsoever to any third party arising out of any use or reliance by third party on the content of this document.

0 10 20 40
1:2000 @ A3
WARNING
BEWARE OF UNDERGROUND SERVICES
THE LOCATIONS OF UNDERGROUND SERVICES SHOWN ARE APPROXIMATE ONLY AND THEIR EXACT POSITION SHOULD BE PROVEN ON SITE.





Drawn	B.HARWOOD
Designed	A.YIANNOUDIS
Checked	DAVID HO
Authorised	DAVID HO

Client	MPA
Project	WOLLERT PSP WOLLERT
Title	ULTIMATE DESIGN FUNCTIONAL LAYOUT SUMMERHILL ROAD AND BODYCOATS ROAD

Status	PRELIMINARY NOT TO BE USED FOR CONSTRUCTION PURPOSES		
Date	02.03.16	Scale	1:2000
Drawing Number	V160221T-DG-2618		


Size	A3
Revision	1

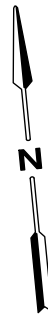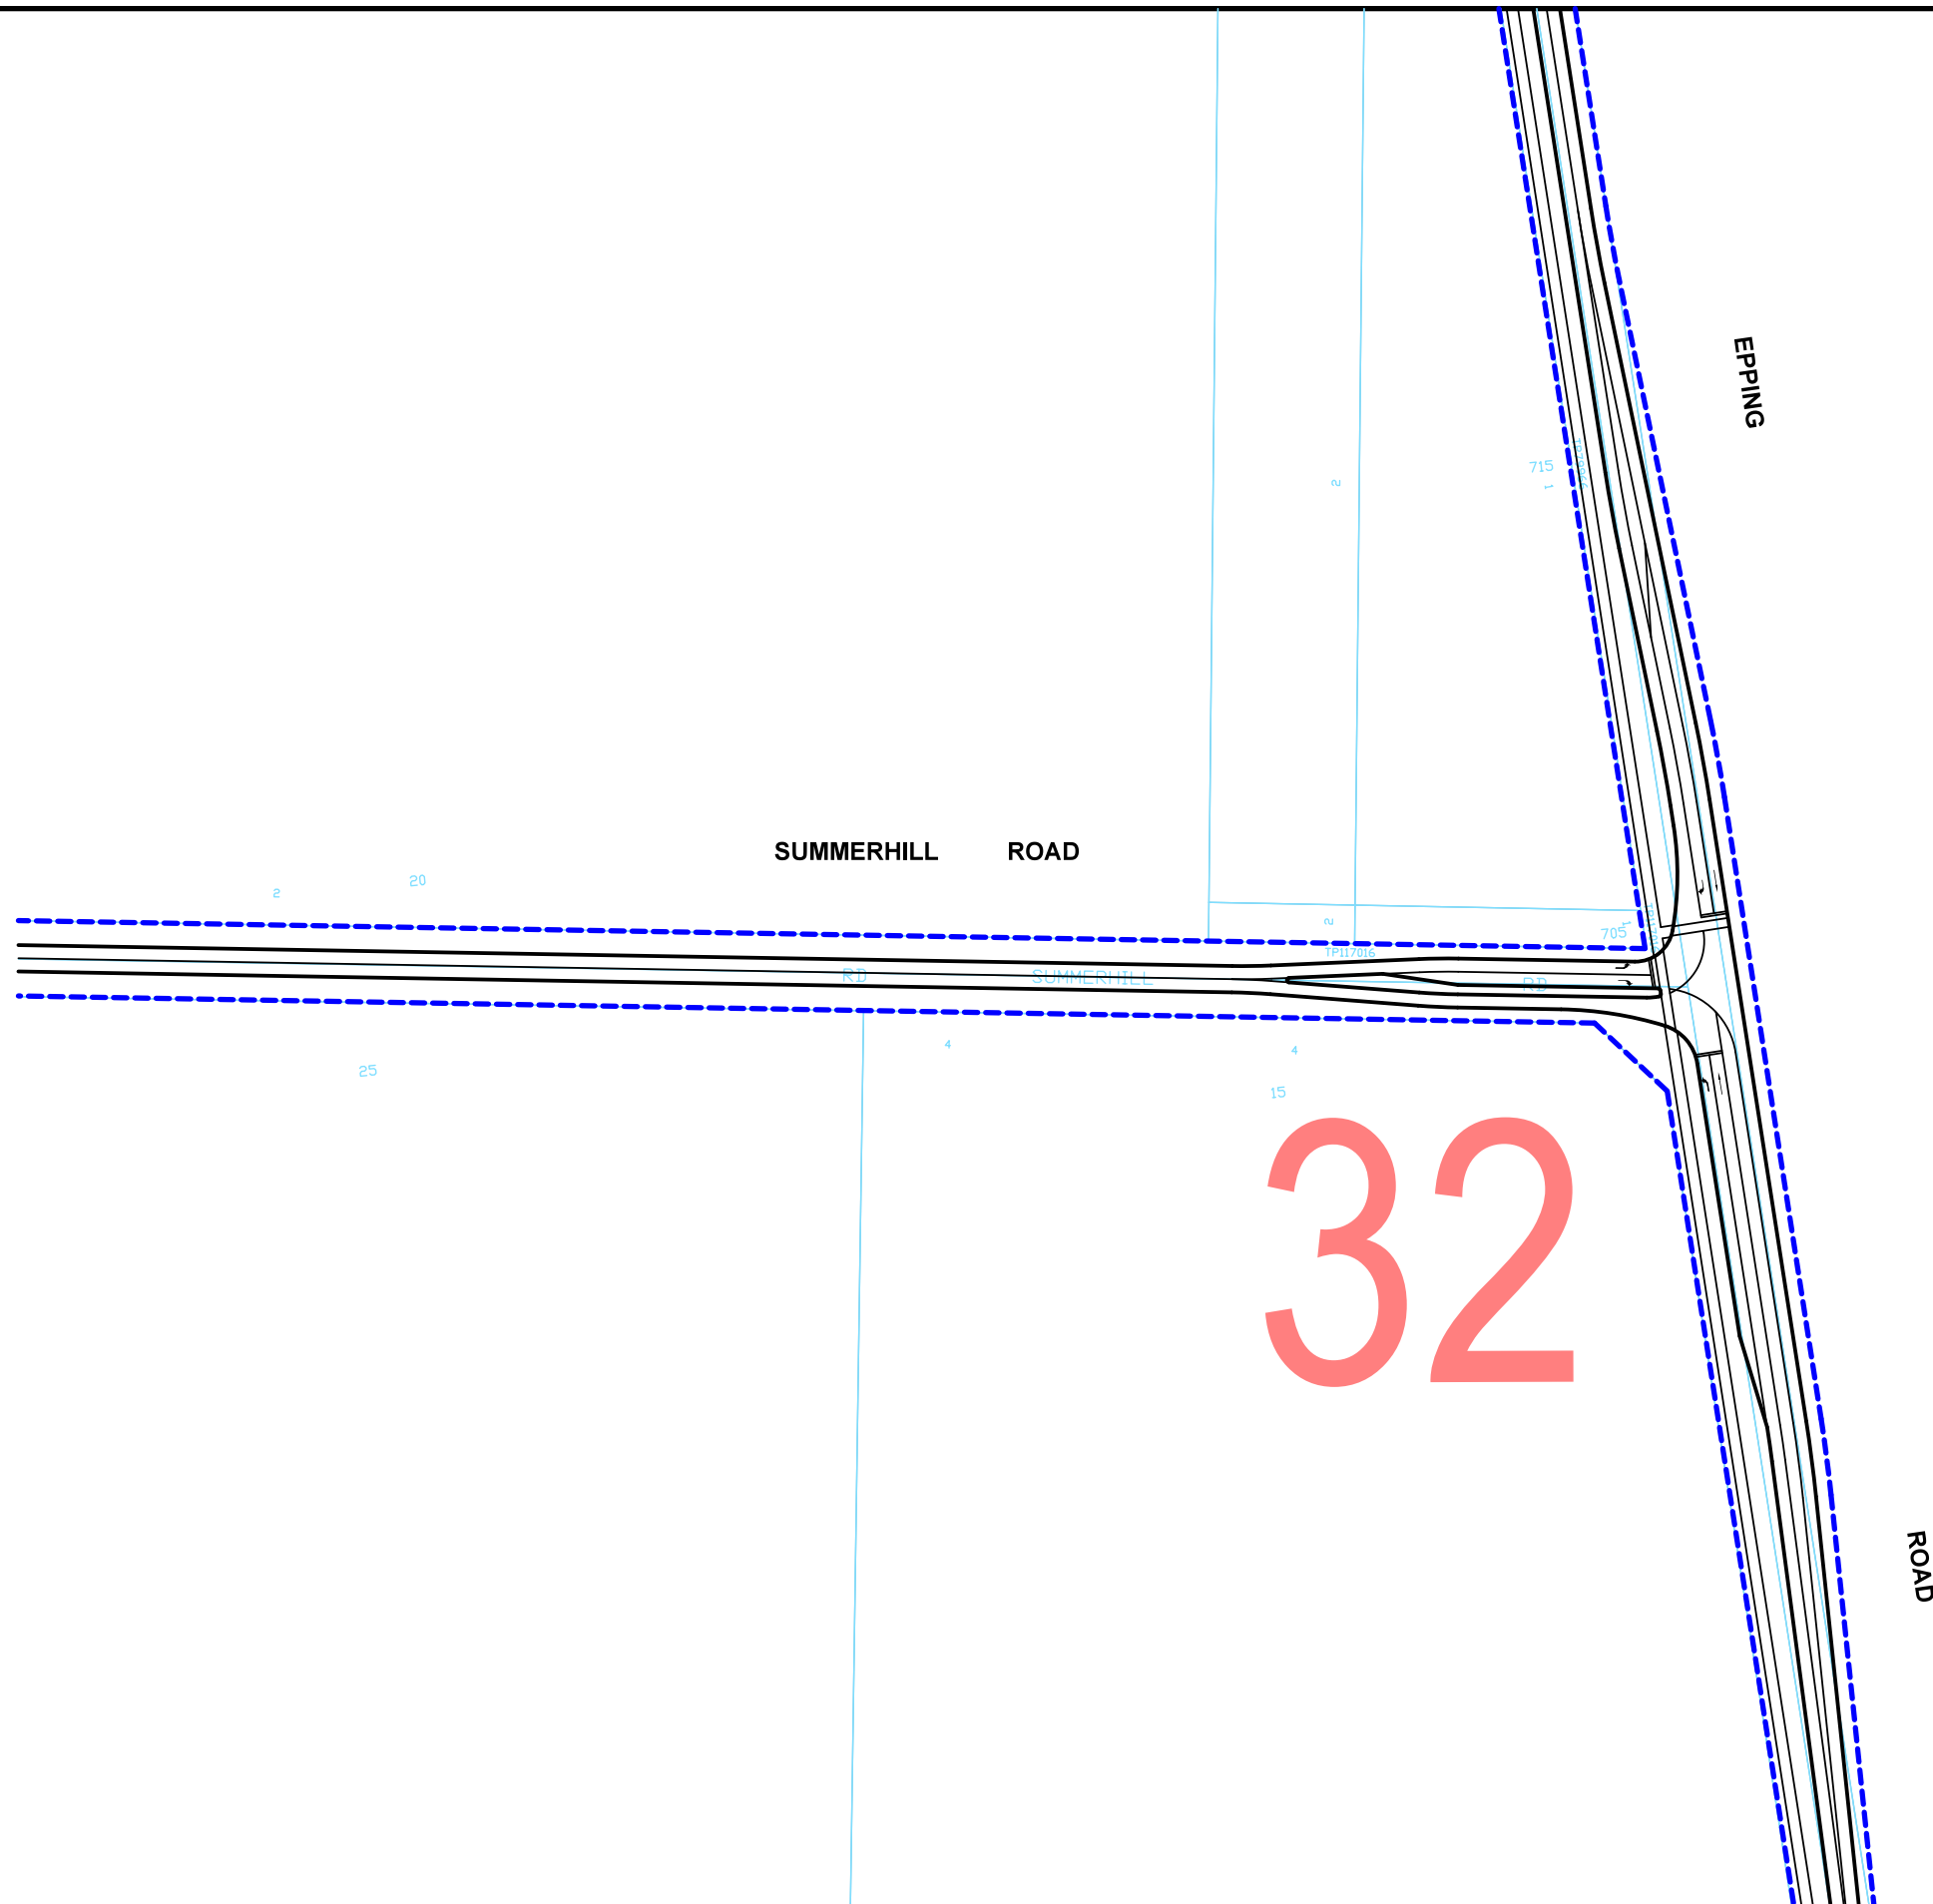


MELWAY MAP REF 388

FOR DISCUSSION ONLY

					© Cardno Limited All Rights Reserved. This document is produced by Cardno Limited solely for the benefit of and use by the client in accordance with the terms of the retainer. Cardno Limited does not and shall not assume any responsibility or liability whatsoever to any third party arising out of any use or reliance by third party on the content of this document.		0102040 1:2000 @ A3 WARNING BEWARE OF UNDERGROUND SERVICES THE LOCATIONS OF UNDERGROUND SERVICES SHOWN ARE APPROXIMATE ONLY AND THEIR EXACT POSITION SHOULD BE PROVEN ON SITE.		 Cardno Shaping the Future ABN: 47 106 610 913 501 Swanston Street, Melbourne, VIC Australia 3000 Phone (+61 3) 8415 7777 Fax (+61 3) 8415 7788 Email: victoria@cardno.com.au Web: www.cardno.com.au/victoria		Drawn B.HARWOOD Designed A.YIANNOUCES Checked DAVID HO Authorised DAVID HO		Client MPA Project WOLLERT PSP WOLLERT Status PRELIMINARY NOT TO BE USED FOR CONSTRUCTION PURPOSES Title ULTIMATE DESIGN (SAME AS INTERIM) FUNCTIONAL LAYOUT SUMMERHILL ROAD AND EPPING ROAD Date 02.03.16 Scale 1:2000 Size A3 Drawing Number V160221T-DG-2619 Revision 1	
1	20.04.2016	ISSUED FOR INFORMATION	BVH	DH	

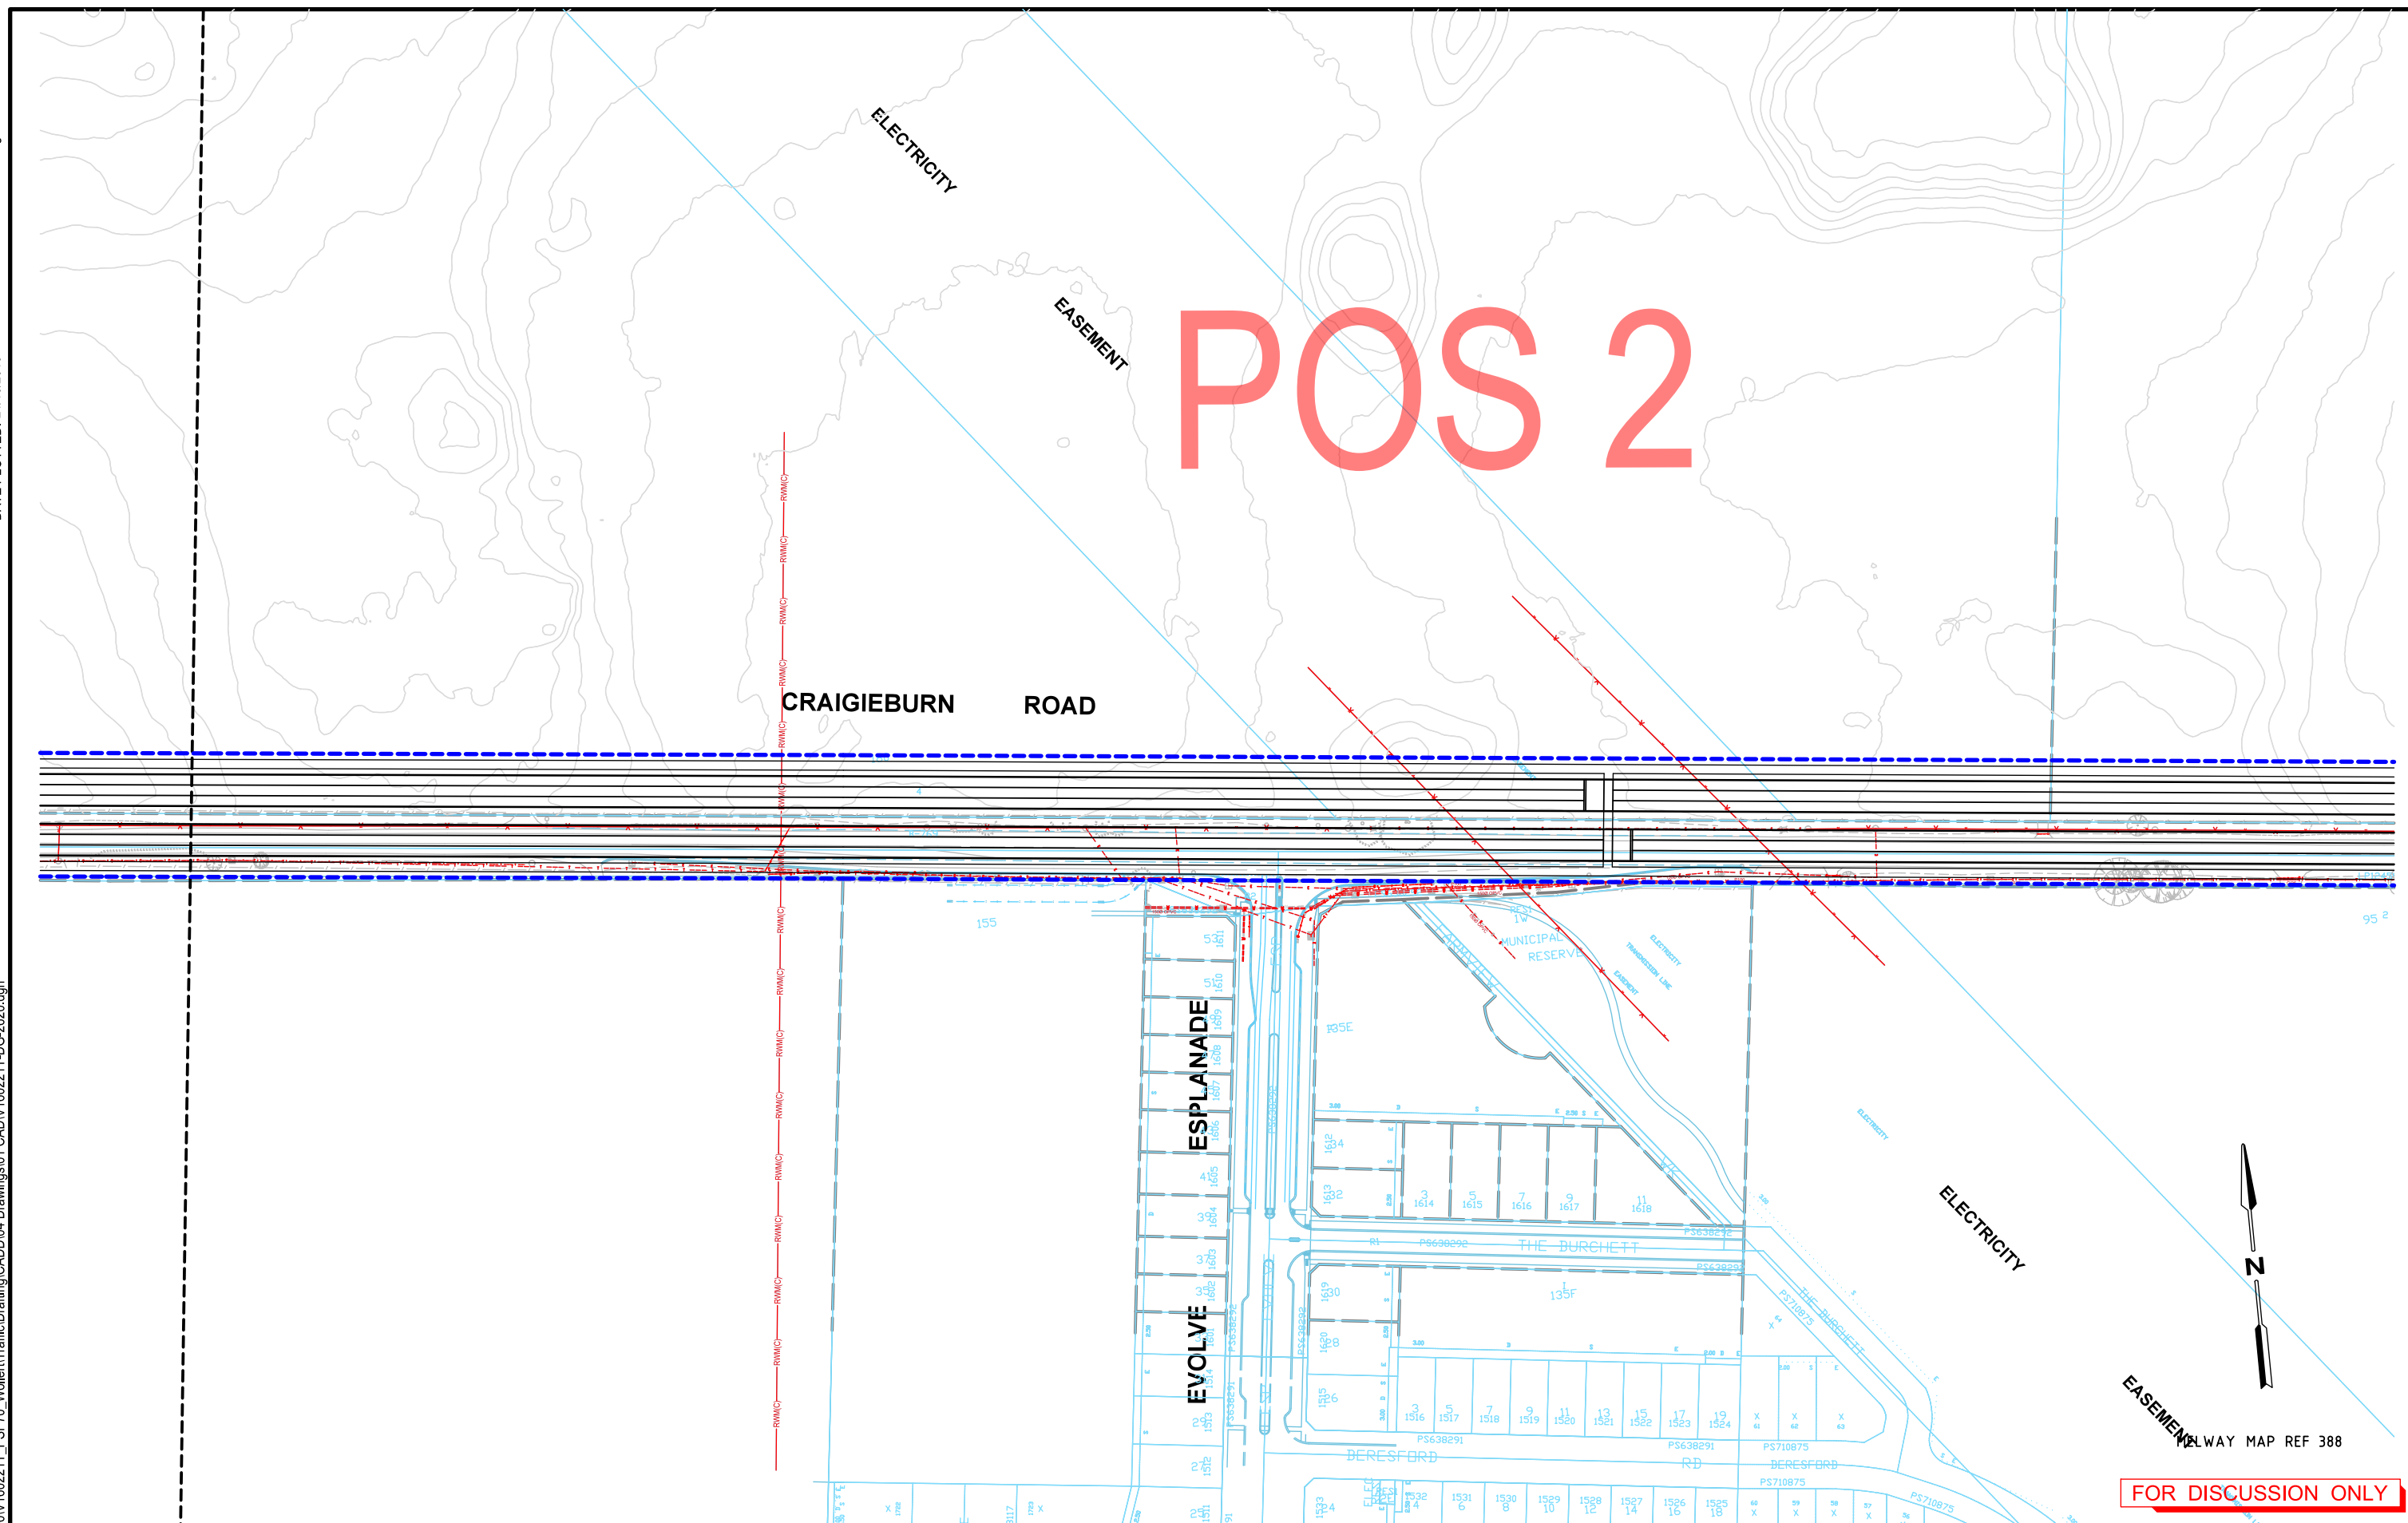


		© Cardno Limited All Rights Reserved. This document is produced by Cardno Limited solely for the benefit of and use by the client in accordance with the terms of the retainer. Cardno Limited does not and shall not assume any responsibility or liability whatsoever to any third party arising out of any use or reliance by third party on the content of this document.		0102040 1:2000 @ A3		 Cardno Shaping the Future ABNC 47 106 610 913 501 Swanston Street, Melbourne, VIC Australia 3000 Phone (+61 3) 8415 7777 Fax (+61 3) 8415 7788 Email: victoria@cardno.com.au Web: www.cardno.com.au/victoria		Drawn B.HARWOOD Designed A.YIANNOUDIS Checked DAVID HO Authorised DAVID HO		Client MPA Project WOLLERT PSP WOLLERT Title ULTIMATE DESIGN FUNCTIONAL LAYOUT CRAIGIEBURN ROAD		Status PRELIMINARY NOT TO BE USED FOR CONSTRUCTION PURPOSES Date 02.03.16 Scale 1:2000 Size A3 Drawing Number V160221T-DG-2620 Revision 1		
12042016 ISSUED FOR INFORMATION		BVH DH												
RevDateDescription		DrawnAppr.												

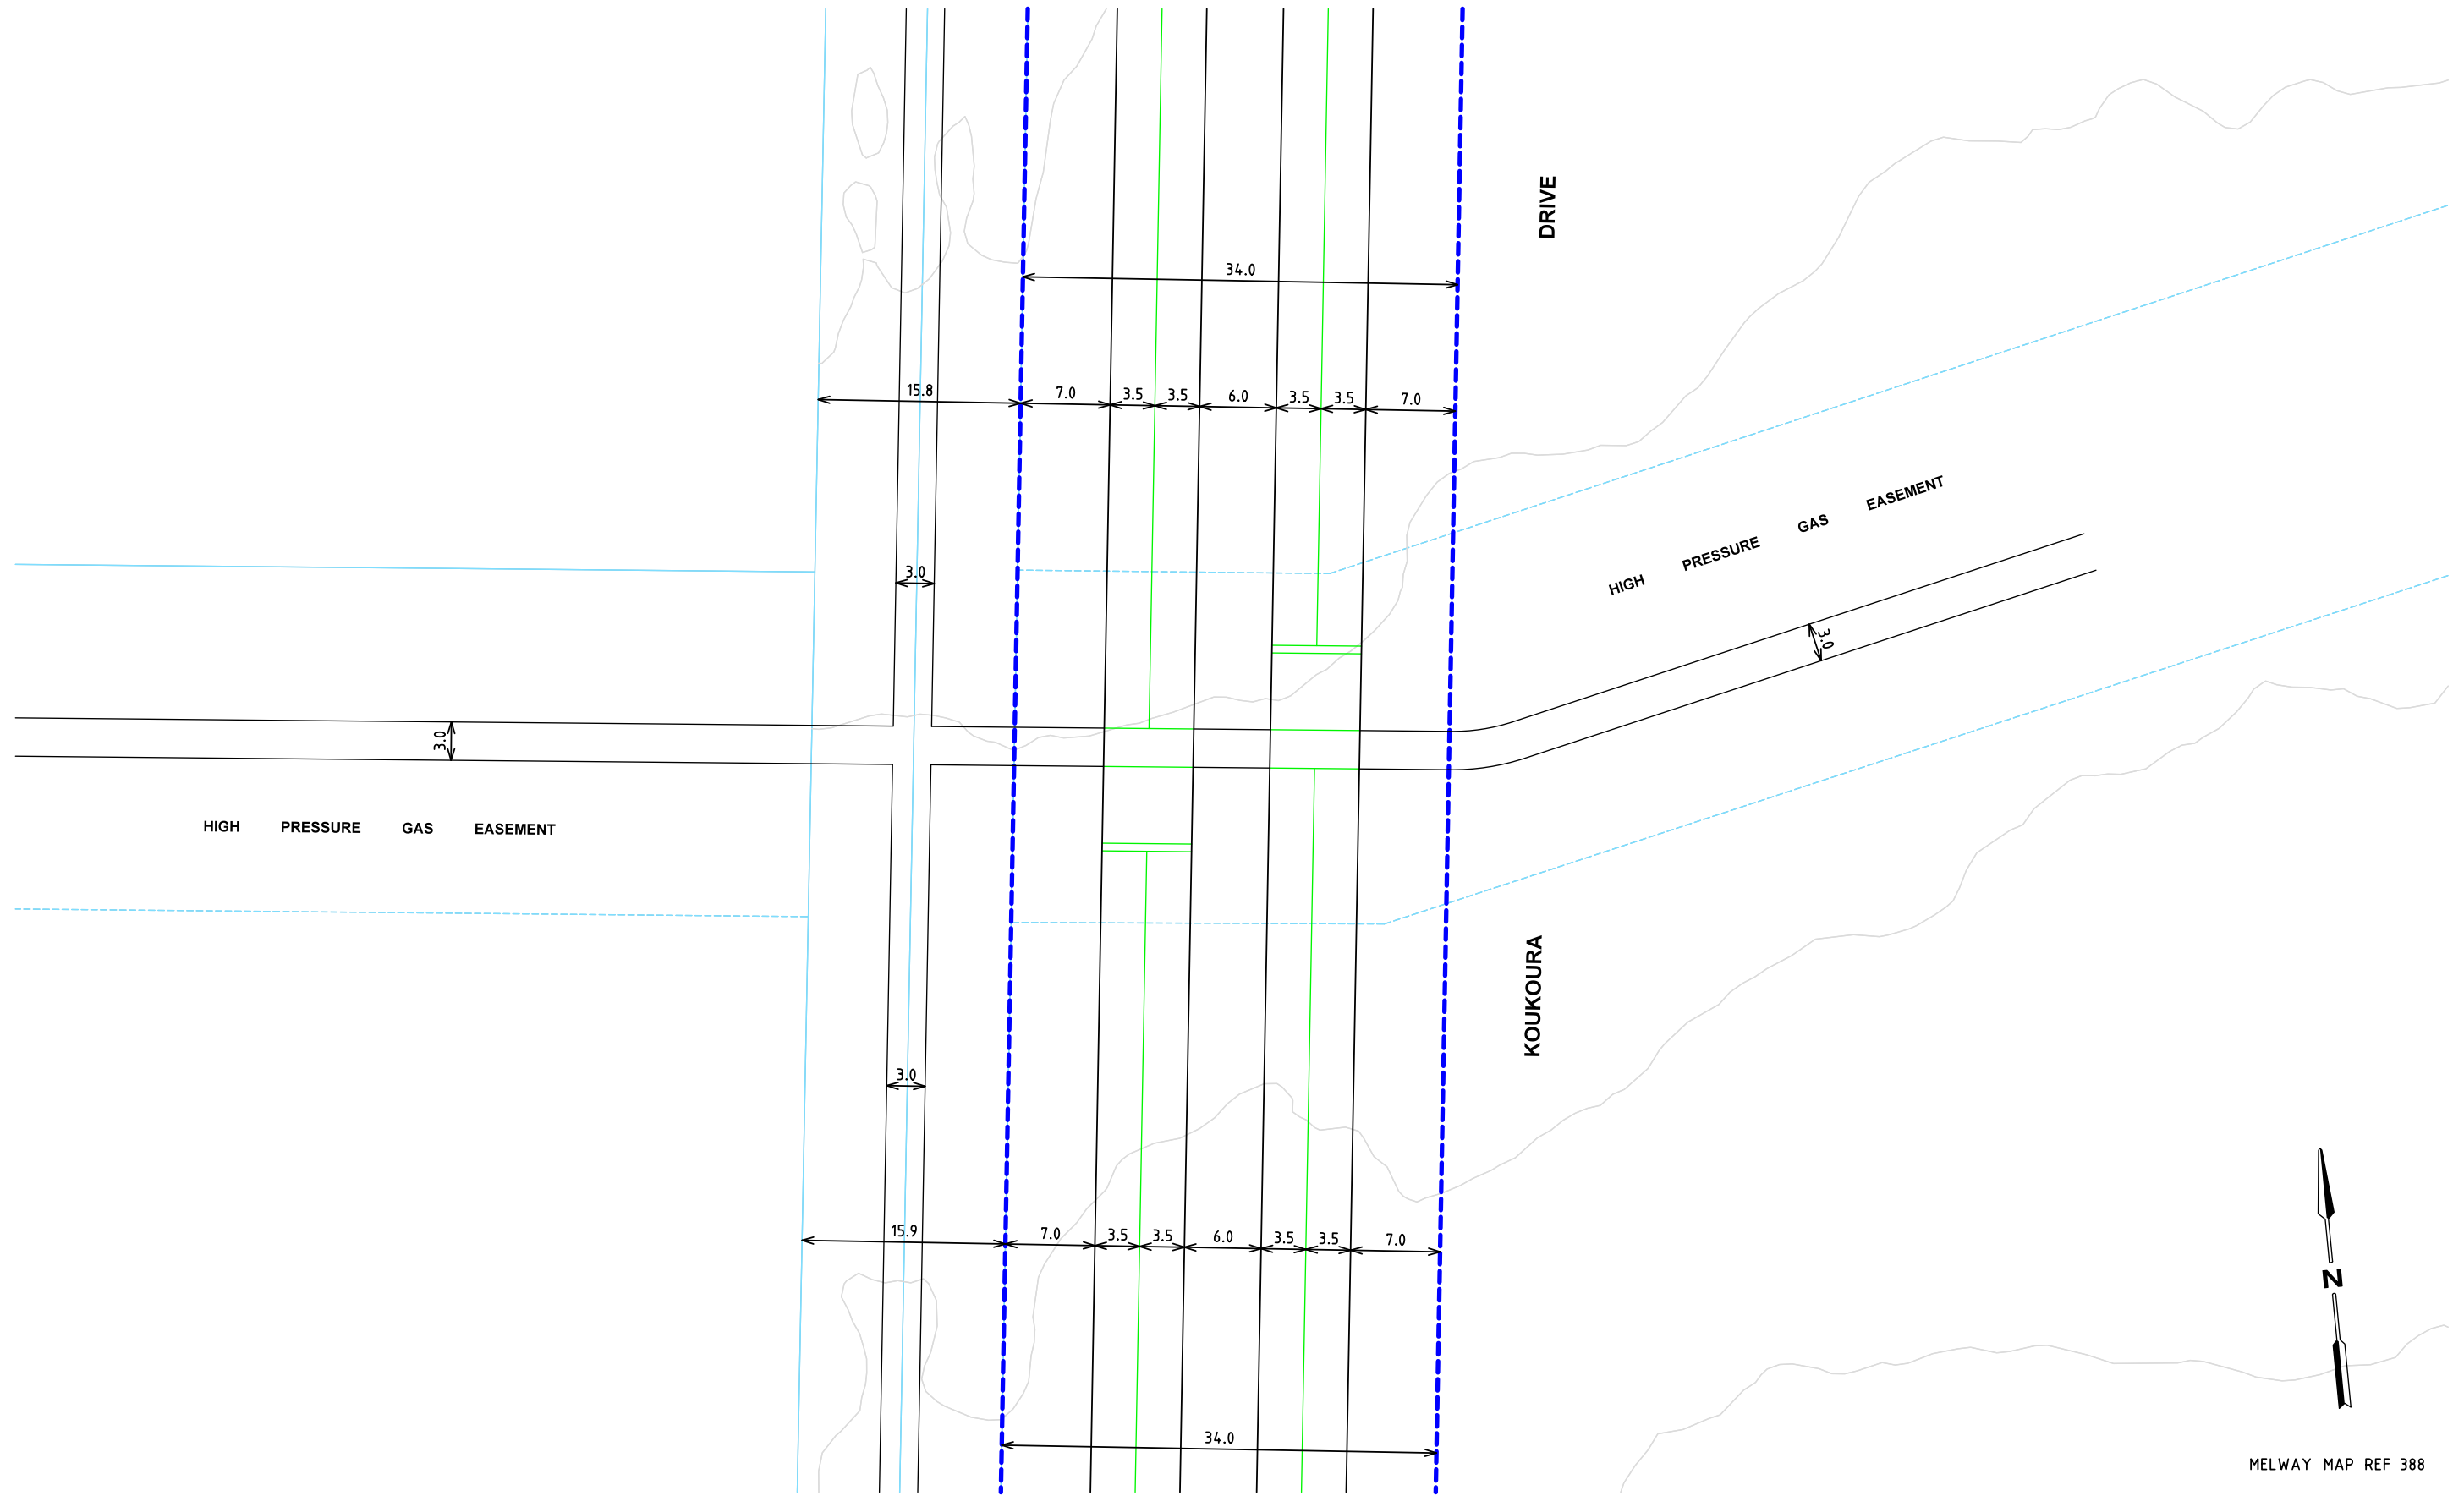


MELWAY MAP REF 388

				© Cardno Limited All Rights Reserved. This document is produced by Cardno Limited solely for the benefit of and use by the client in accordance with the terms of the retainer. Cardno Limited does not and shall not assume any responsibility or liability whatsoever to any third party arising out of any use or reliance by third party on the content of this document.		02.5510 1:500 @ A3		GENERAL NOTES 1. ALL DIMENSIONS TO FACE OF KERB AND CHANNEL U.N.O. 2. CADASTRAL INFORMATION OBTAINED FROM VICMAP DATA. 3. PROPOSED ULTIMATE SPEED ZONE: - KOUKOURA DRIVE - SPEED ZONE - 80KM/H		 Cardno Shaping the Future ABN: 47 106 610 913 501 Swanton Street, Melbourne, VIC Australia 3000 Phone (+61 3) 8415 7777 Fax (+61 3) 8415 7788 Email: victoria@cardno.com.au Web: www.cardno.com.au/victoria		Drawn B.HARWOOD Designed A.YIANNOUDIS Checked DAVID HO Authorised DAVID HO		Client MPA Project WOLLERT PSP WOLLERT Title ULTIMATE DESIGN FUNCTIONAL LAYOUT POS KOUKOURA DRIVE NORTH				Status PRELIMINARY NOT TO BE USED FOR CONSTRUCTION PURPOSES Date 16.03.16 Scale 1:500 Size A3 Drawing Number V160221T-DG-2630 Revision 1	
1	21.10.2016	ISSUED FOR INFORMATION				BVH	DH												
Rev	Date	Description				Drawn	Appr.												

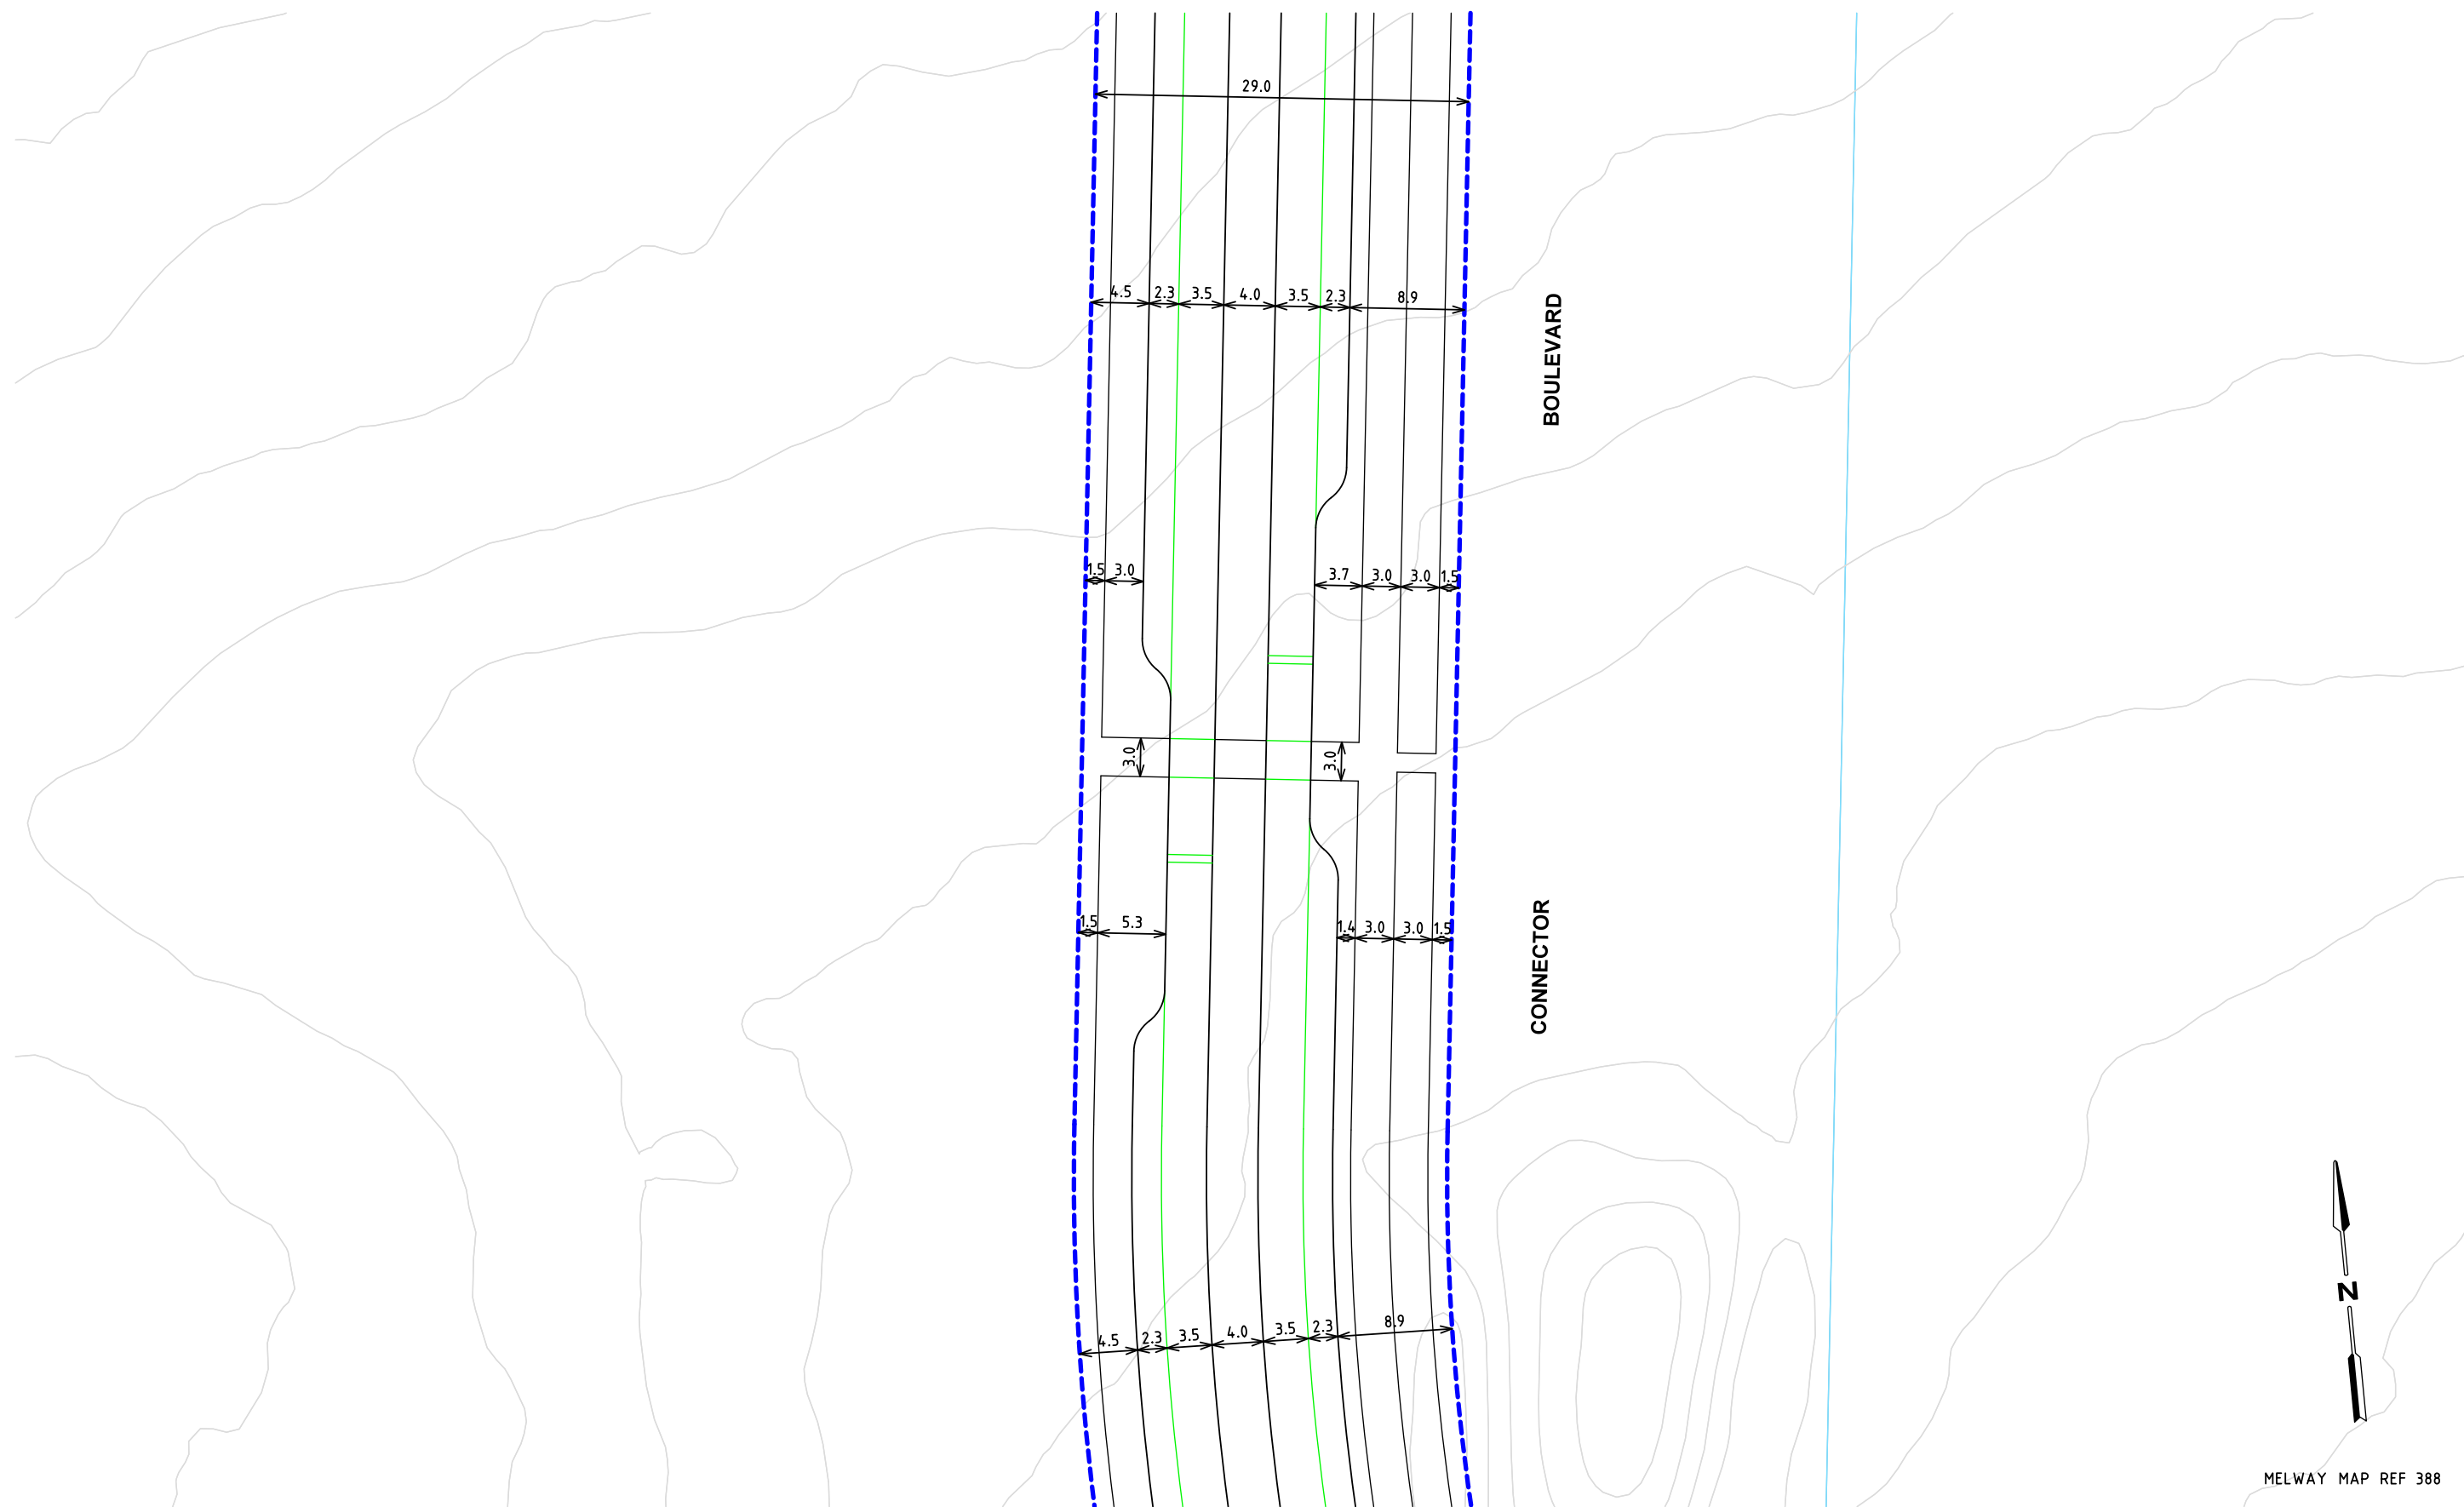

MELWAY MAP REF 388

[illegible]

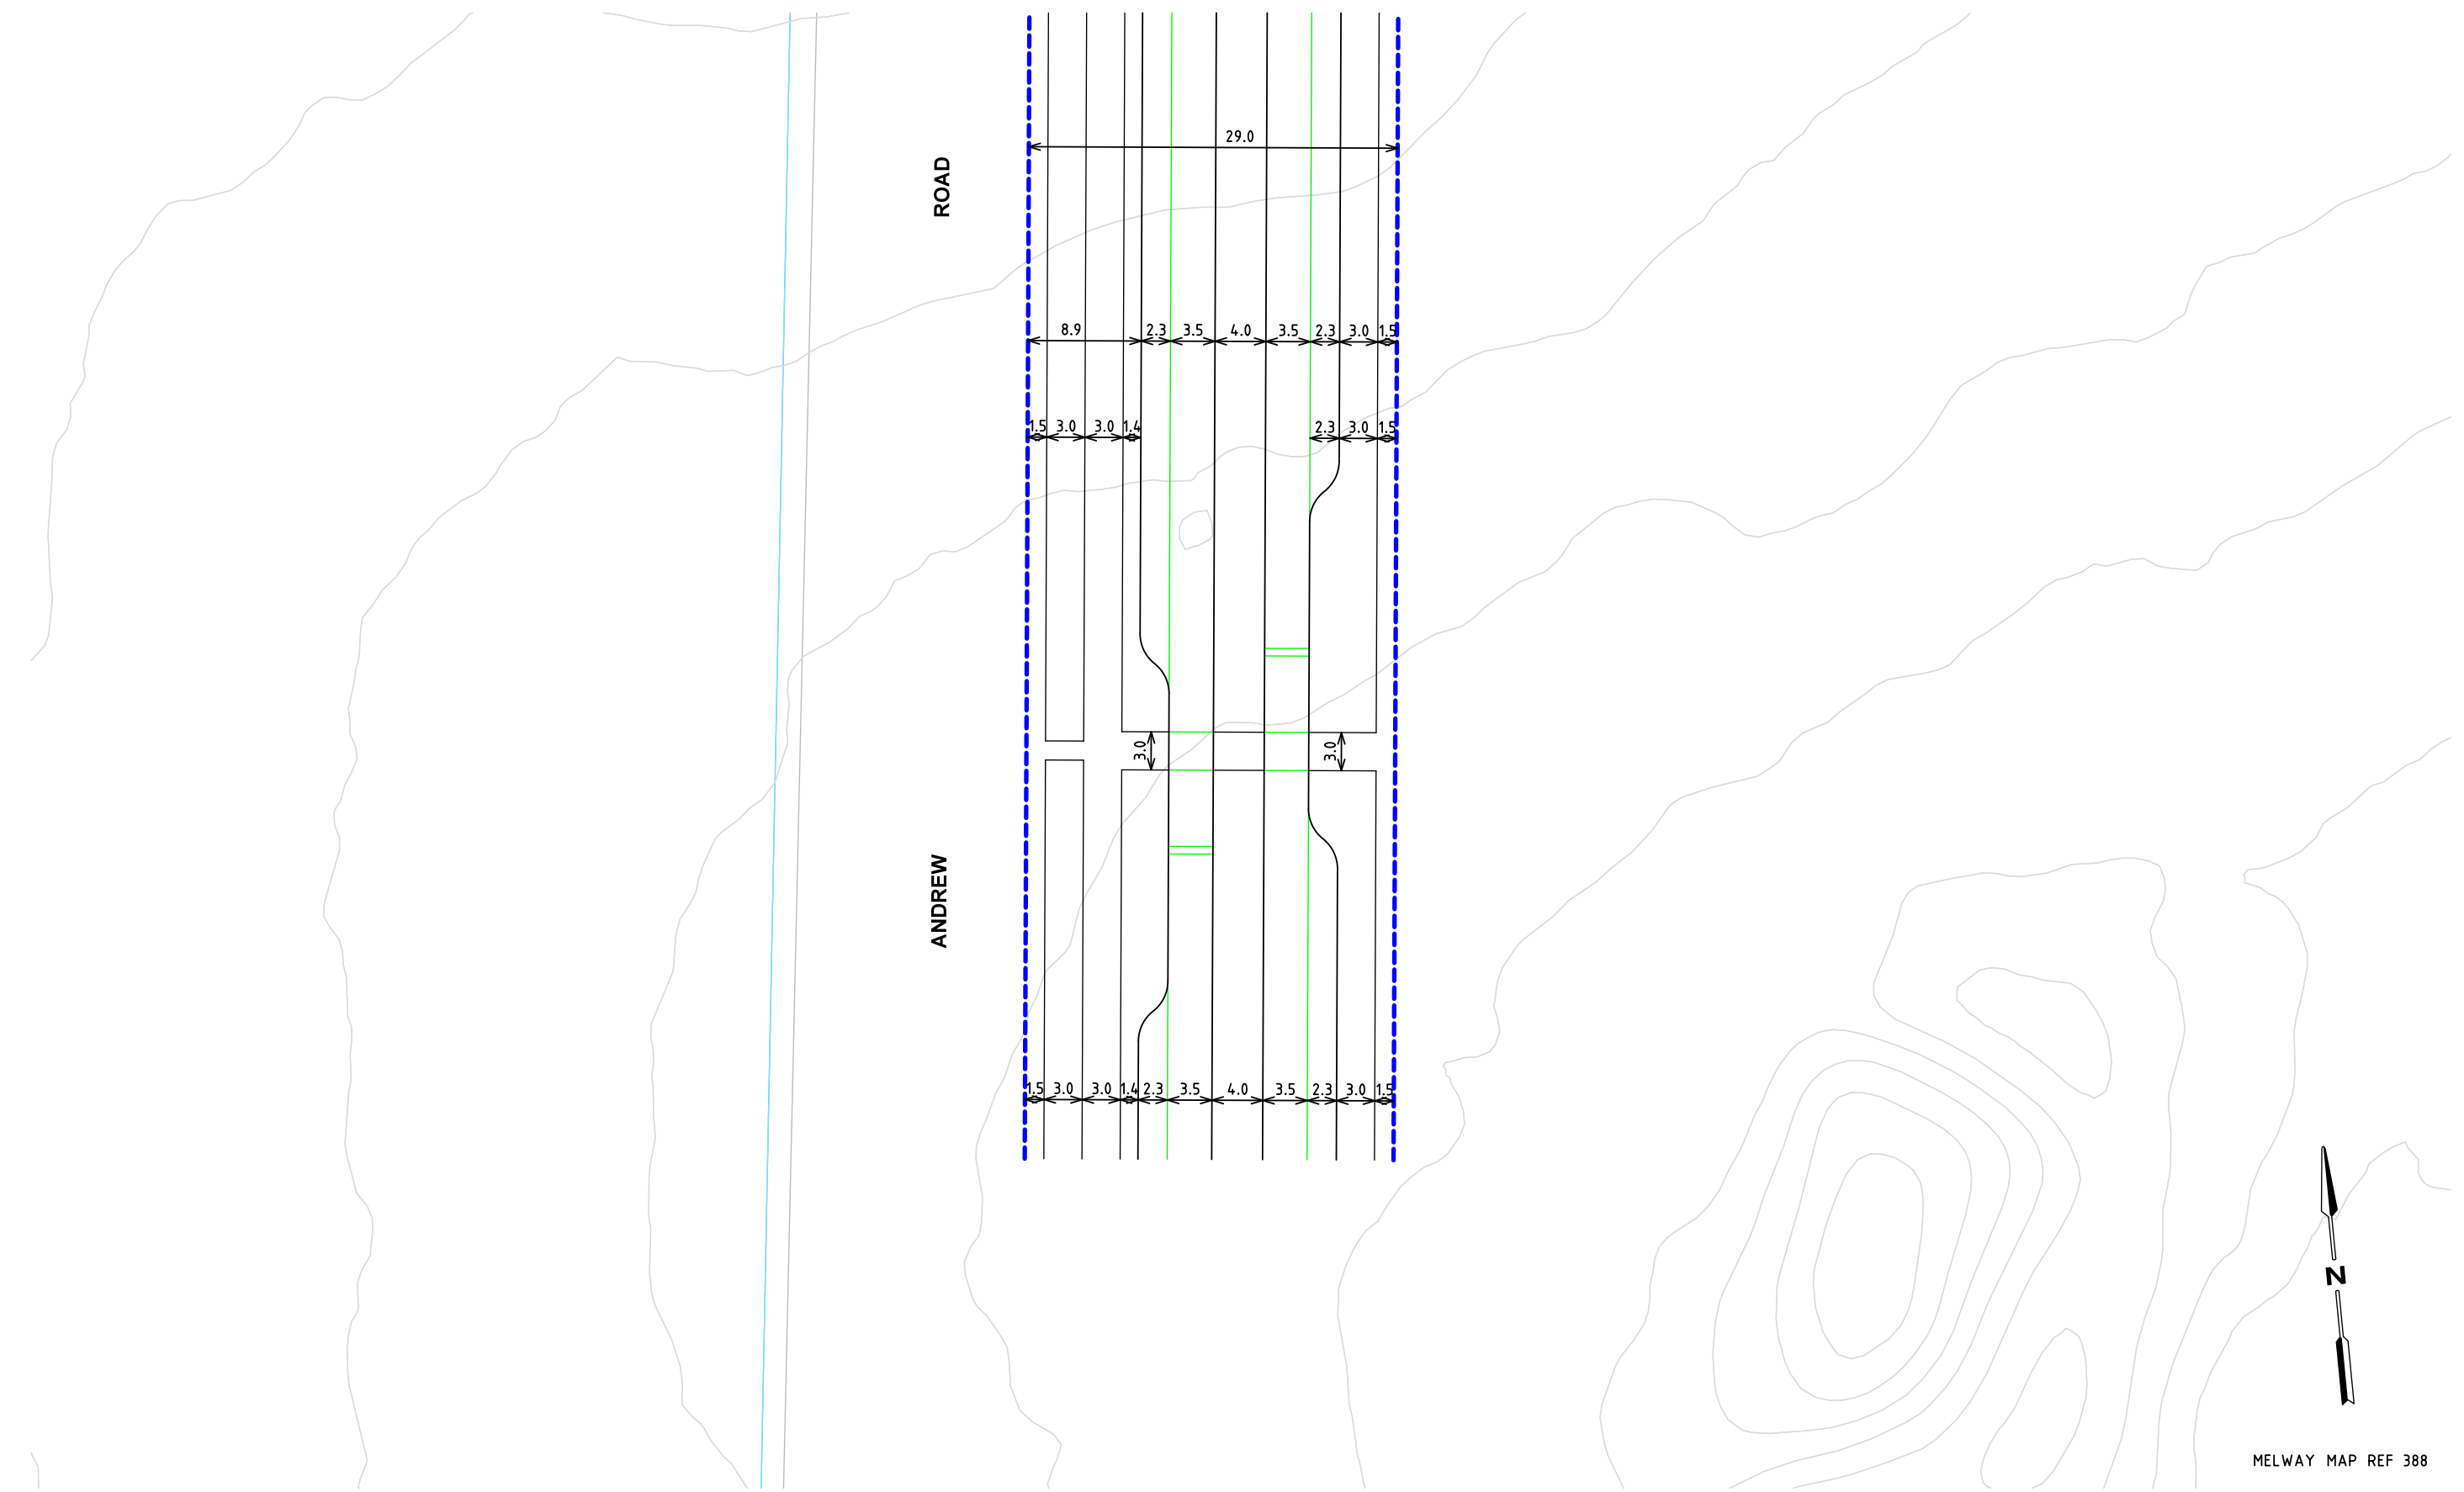

MELWAY MAP REF 388

		© Cardno Limited All Rights Reserved. This document is produced by Cardno Limited solely for the benefit of and use by the client in accordance with the terms of the retainer. Cardno Limited does not and shall not assume any responsibility or liability whatsoever to any third party arising out of any use or reliance by third party on the content of this document.		02.5510 1:500 @ A3		GENERAL NOTES 1. ALL DIMENSIONS TO FACE OF KERB AND CHANNEL U.N.O. 2. CADASTRAL INFORMATION OBTAINED FROM VICMAP DATA. 3. PROPOSED ULTIMATE SPEED ZONE: - ANDREW ROAD - SPEED ZONE - 50KM/H		 ABN 47 106 610 913 501 Swanston Street, Melbourne, VIC Australia 3000 Phone (+61 3) 9415 7777 Fax (+61 3) 9415 7788 Email: victoria@cardno.com.au Web: www.cardno.com.au/victoria		Drawn B.HARWOOD Designed A.YIANNOUDIS Checked DAVID HO Authorised DAVID HO		Client MPA Project WOLLERT PSP WOLLERT Title ULTIMATE DESIGN FUNCTIONAL LAYOUT POS SOUTH EAST SCHOOL						Status PRELIMINARY NOT TO BE USED FOR CONSTRUCTION PURPOSES Date 16.03.16 Scale 1:500 Size A3 Drawing Number V160221T-DG-2632 Revision 1			
1	21.10.2016	ISSUED FOR INFORMATION		BVH	DH																
Rev	Date	Description		Drawn	Appr.																