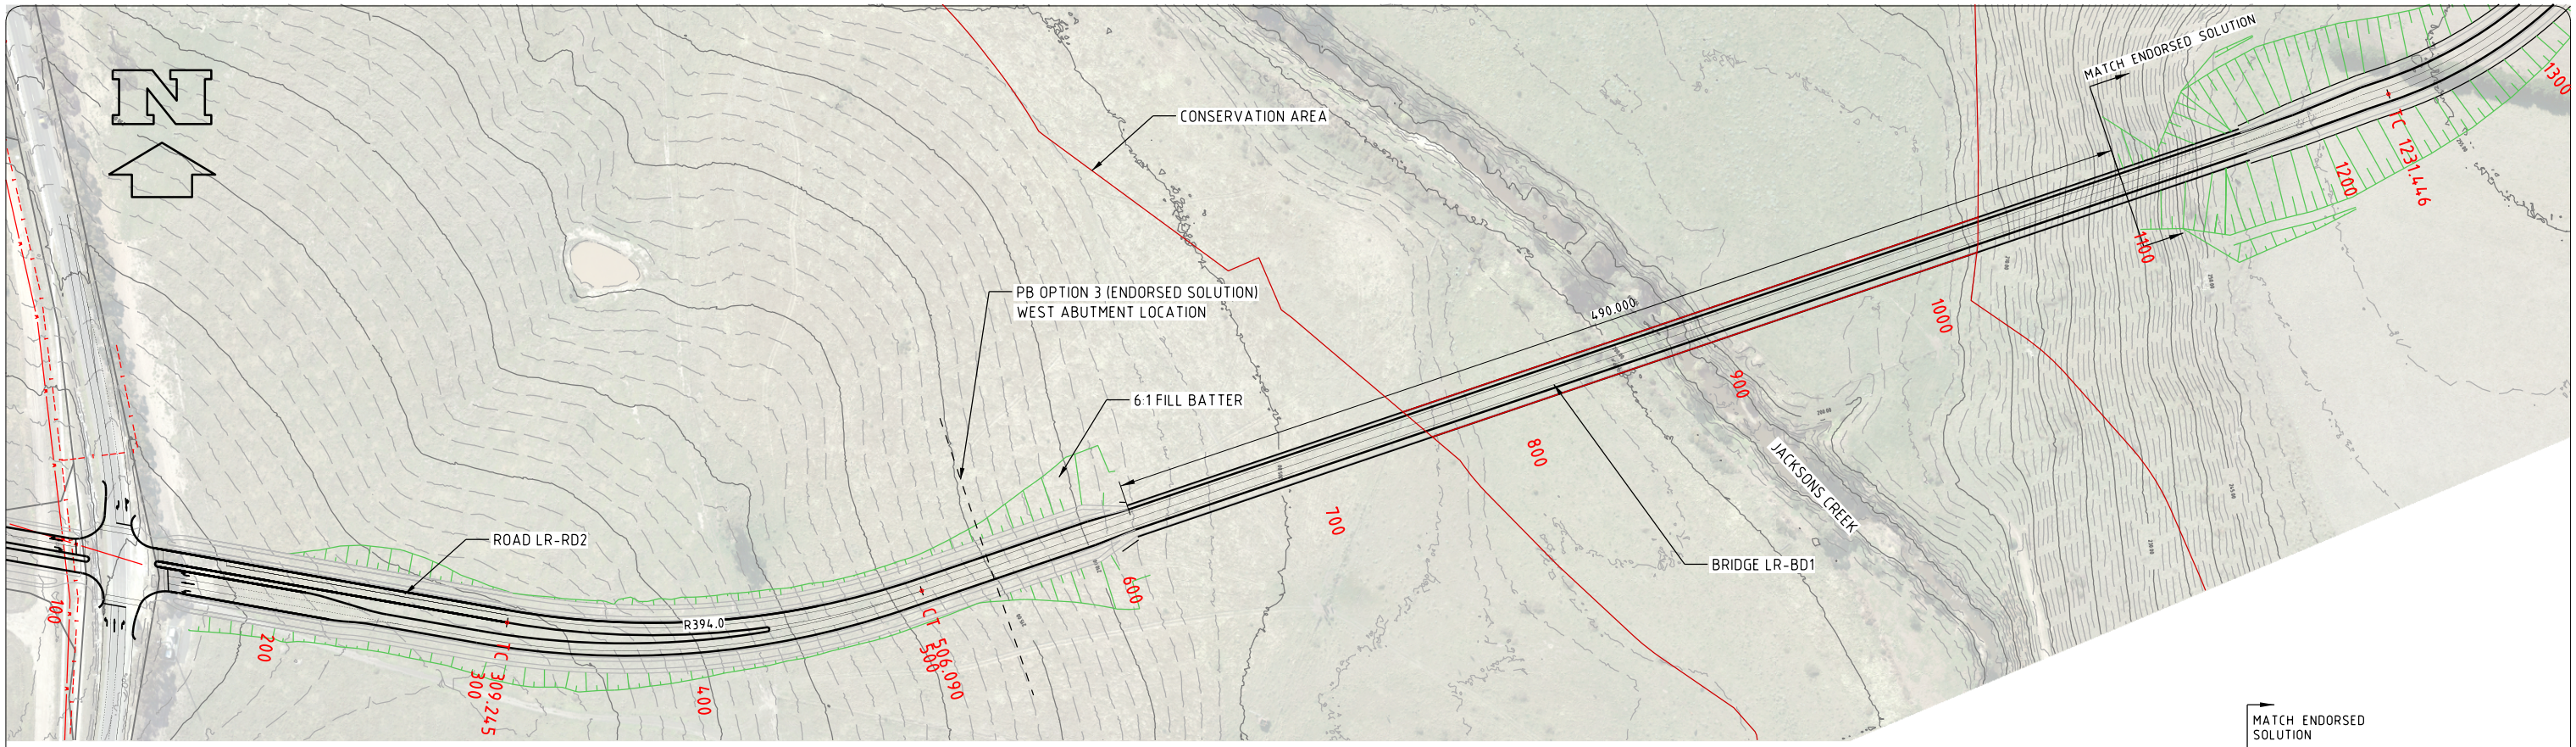

50mm AT FULL SIZE

DIAL BEFORE YOU DIG
www.1100.com.au
The Essential First Step.

PRELIMINARY ISSUE
NOT FOR CONSTRUCTION

REV	DATE	DESCRIPTION	DRAWN	CHECK	DESIGN	VERIFY
A	08/08/17	DRAFT ISSUE FOR COMMENT	GW	DR	GW	DR

© Parsons Brinckerhoff Australia Pty Limited ("PB") Copyright in the drawings, information and data recorded in this document ("the information") is the property of PB. This document and the information are solely for the use of the authorised recipient and this document may not be used, copied or reproduced in whole or part for any purpose other than that for which it was supplied by PB. PB makes no representation, undertakes no duty and accepts no responsibility to any third party who may use or rely upon this document or the information.

NCSI certified Quality System to ISO 9001

SCALES

A3 ORIGINAL
DO NOT SCALE THIS DRAWING - USE FIGURED DIMENSIONS ONLY
VERIFY ALL DIMENSIONS ON SITE

APPROVED FOR AND ON BEHALF OF
PARSONS BRINCKERHOFF AUSTRALIA PTY LIMITED

SIGNED

DATE

PARSONS BRINCKERHOFF
Level 15
28 Freshwater Place
Southbank, Melbourne
VIC 3006
PO BOX 19016
Melbourne VIC 3006
Australia
ABN 80 078 004 798
Telephone +61 3 9861 1111
Facsimile +61 3 9861 1144
Email: melbourne@pb.com.au

CLIENT
MPA METROPOLITAN PLANNING AUTHORITY

PROJECT
SUNBURY STH AND LANCEFIELD RD PSP

LR-BD1 VARIATION
PB OPTION 5
SKETCH

PROJECT No.	DISCIPLINE	NUMBER	REV.
2113308A	SKT	305	A

8/08/2017 11:21:11 AM

\\Apmelfil01\proj\M\METROPOLITAN_PLANNING\2113308A_SUNBURY_SOUTH_AND_LANCEFIELD\09_CADD\Drawings\02_Civil\02_Drawings\2113308A-SKT-305.dgn