



E	REVISED ISSUE - POST PANEL SAC RECOMMENDATIONS	DB	29.08.23
D	REVISED ISSUE	CC	22.04.22
C	REVISED ISSUE	CC	06.04.22
B	REVISED ISSUE	CC	05.11.21
A	PRELIMINARY ISSUE	CC	15.10.21
REV	DESCRIPTION	APP'D	DATE




Alluvium Consulting Australia
Pty. Ltd.
ABN 76 151 119 792
Lvl 1, 105-115 Dover Street
Cremorne Vic 3121
T 61 3 9421 2532
www.alluvium.com.au






DESIGNED: D.BRAND	DRAWN: D.BRAND	CHECKED: C.CARVALHO	APPROVED: S.CLEVEN	PROJECT No: 0121128
----------------------	-------------------	------------------------	-----------------------	------------------------


VICTORIAN PLANNING AUTHORITY
WONTHAGGI NORTH EAST PSP
FUNCTIONAL DESIGN DRAWINGS
EASTERN WATERWAY DESIGN (SHEET 3 OF 3) (DCP REF. DR-02)

REVISION: E	SHEET No.: 37 of 55	ORIGINAL SIZE: A1 DATUM: m AHD (MGA z55)	SCALE: 1:2,000 0 40 80 120m 20
-----------------------	------------------------	--	--------------------------------------

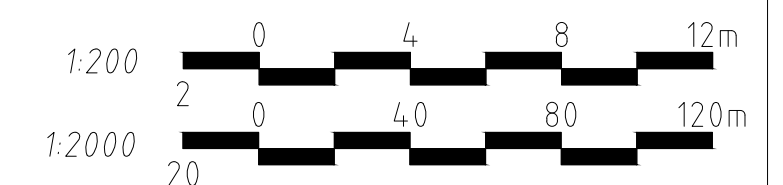

					 Alluvium Consulting Australia Pty. Ltd. ABN 76 151 119 792 Lvl 1, 105-115 Dover Street Cremorne Vic 3121 T 61 3 9421 2532 www.alluvium.com.au	VICTORIAN PLANNING AUTHORITY WONTHAGGI NORTH EAST PSP FUNCTIONAL DESIGN DRAWINGS E-WW LONGITUDINAL SECTION (DCP REF. DR-02)								
E	REVISED ISSUE – POST PANEL SAC RECOMMENDATIONS	DB	29.08.23			DESIGNED: D.BRAND	DRAWN: D.BRAND	CHECKED: C.CARVALHO	APPROVED: S.CLEVEN	PROJECT No: 0121128	REVISION: E	SHEET No.: 38 of 55	ORIGINAL SIZE: A1	SCALE: SEE ABOVE
D	REVISED ISSUE	CC	22.04.22									DATUM: m AHD (MGA z55)		
C	REVISED ISSUE	CC	06.04.22											
B	REVISED ISSUE	CC	05.11.21											
A	PRELIMINARY ISSUE	CC	15.10.21											
REV	DESCRIPTION	APP'D	DATE											

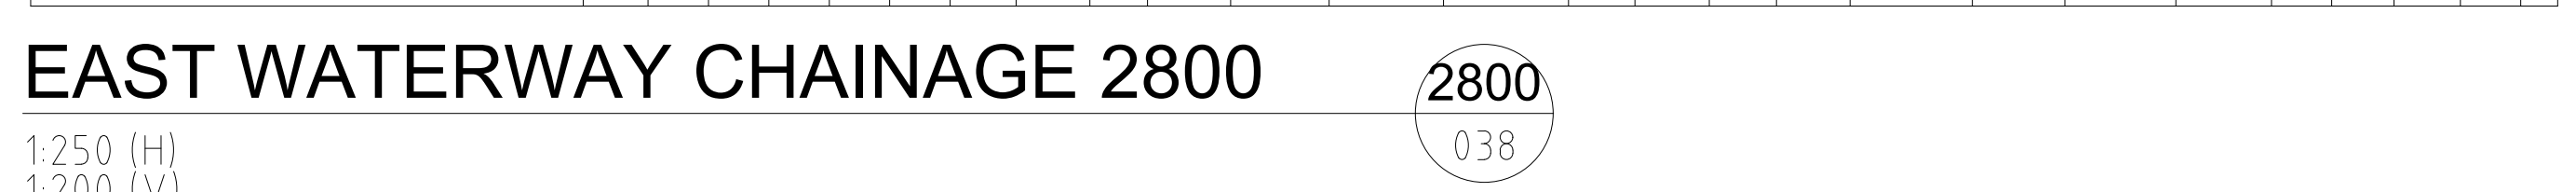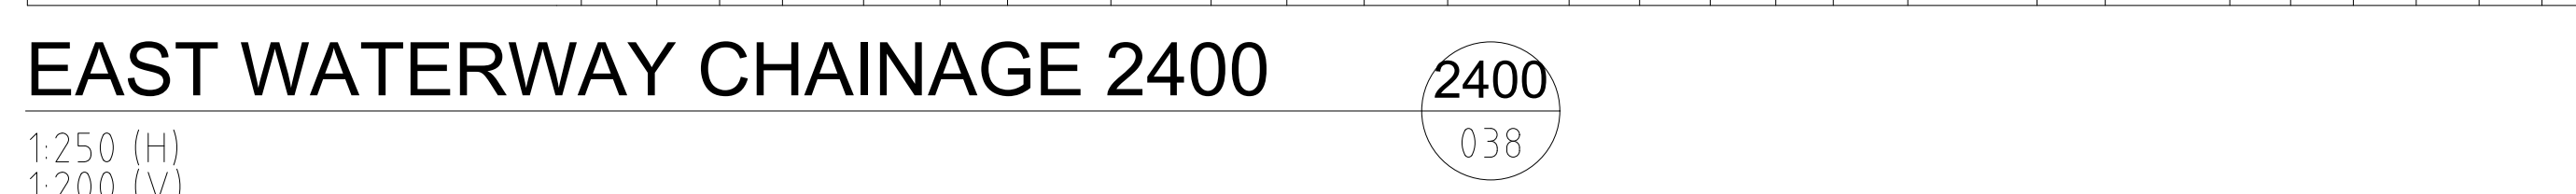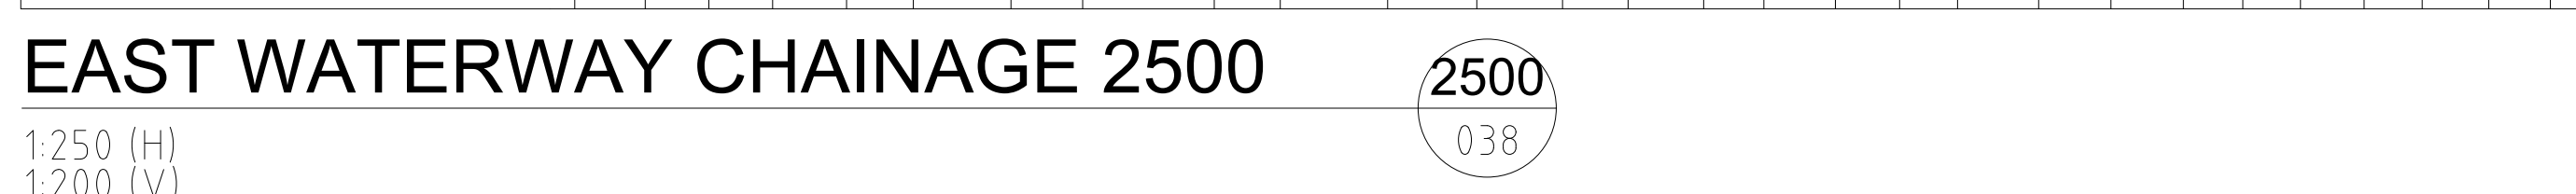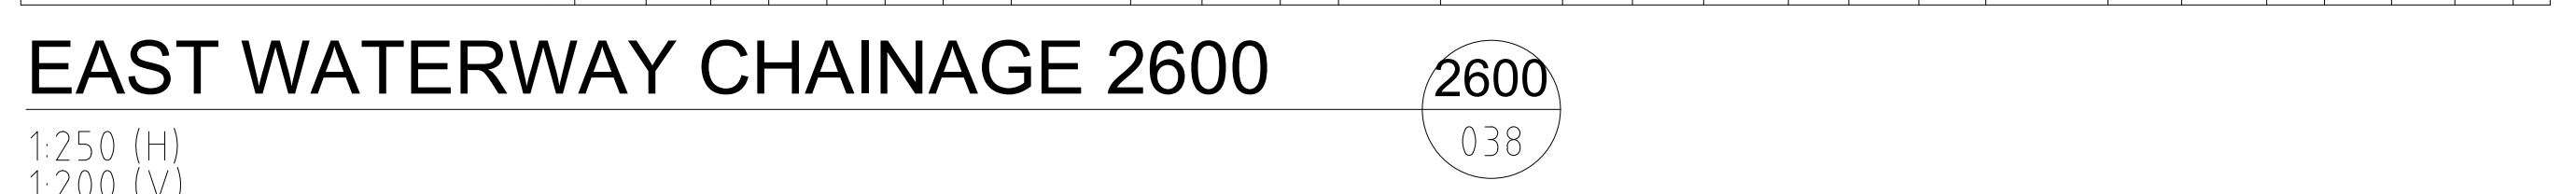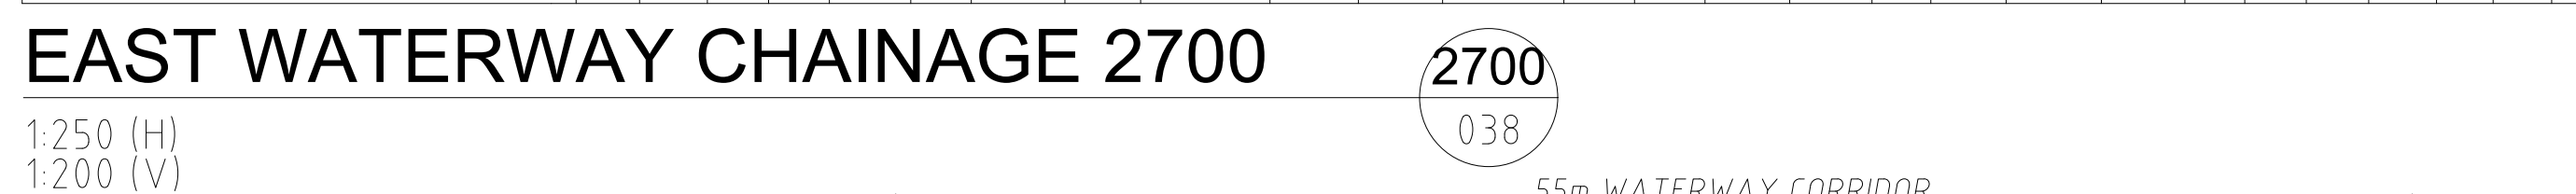[illegible]

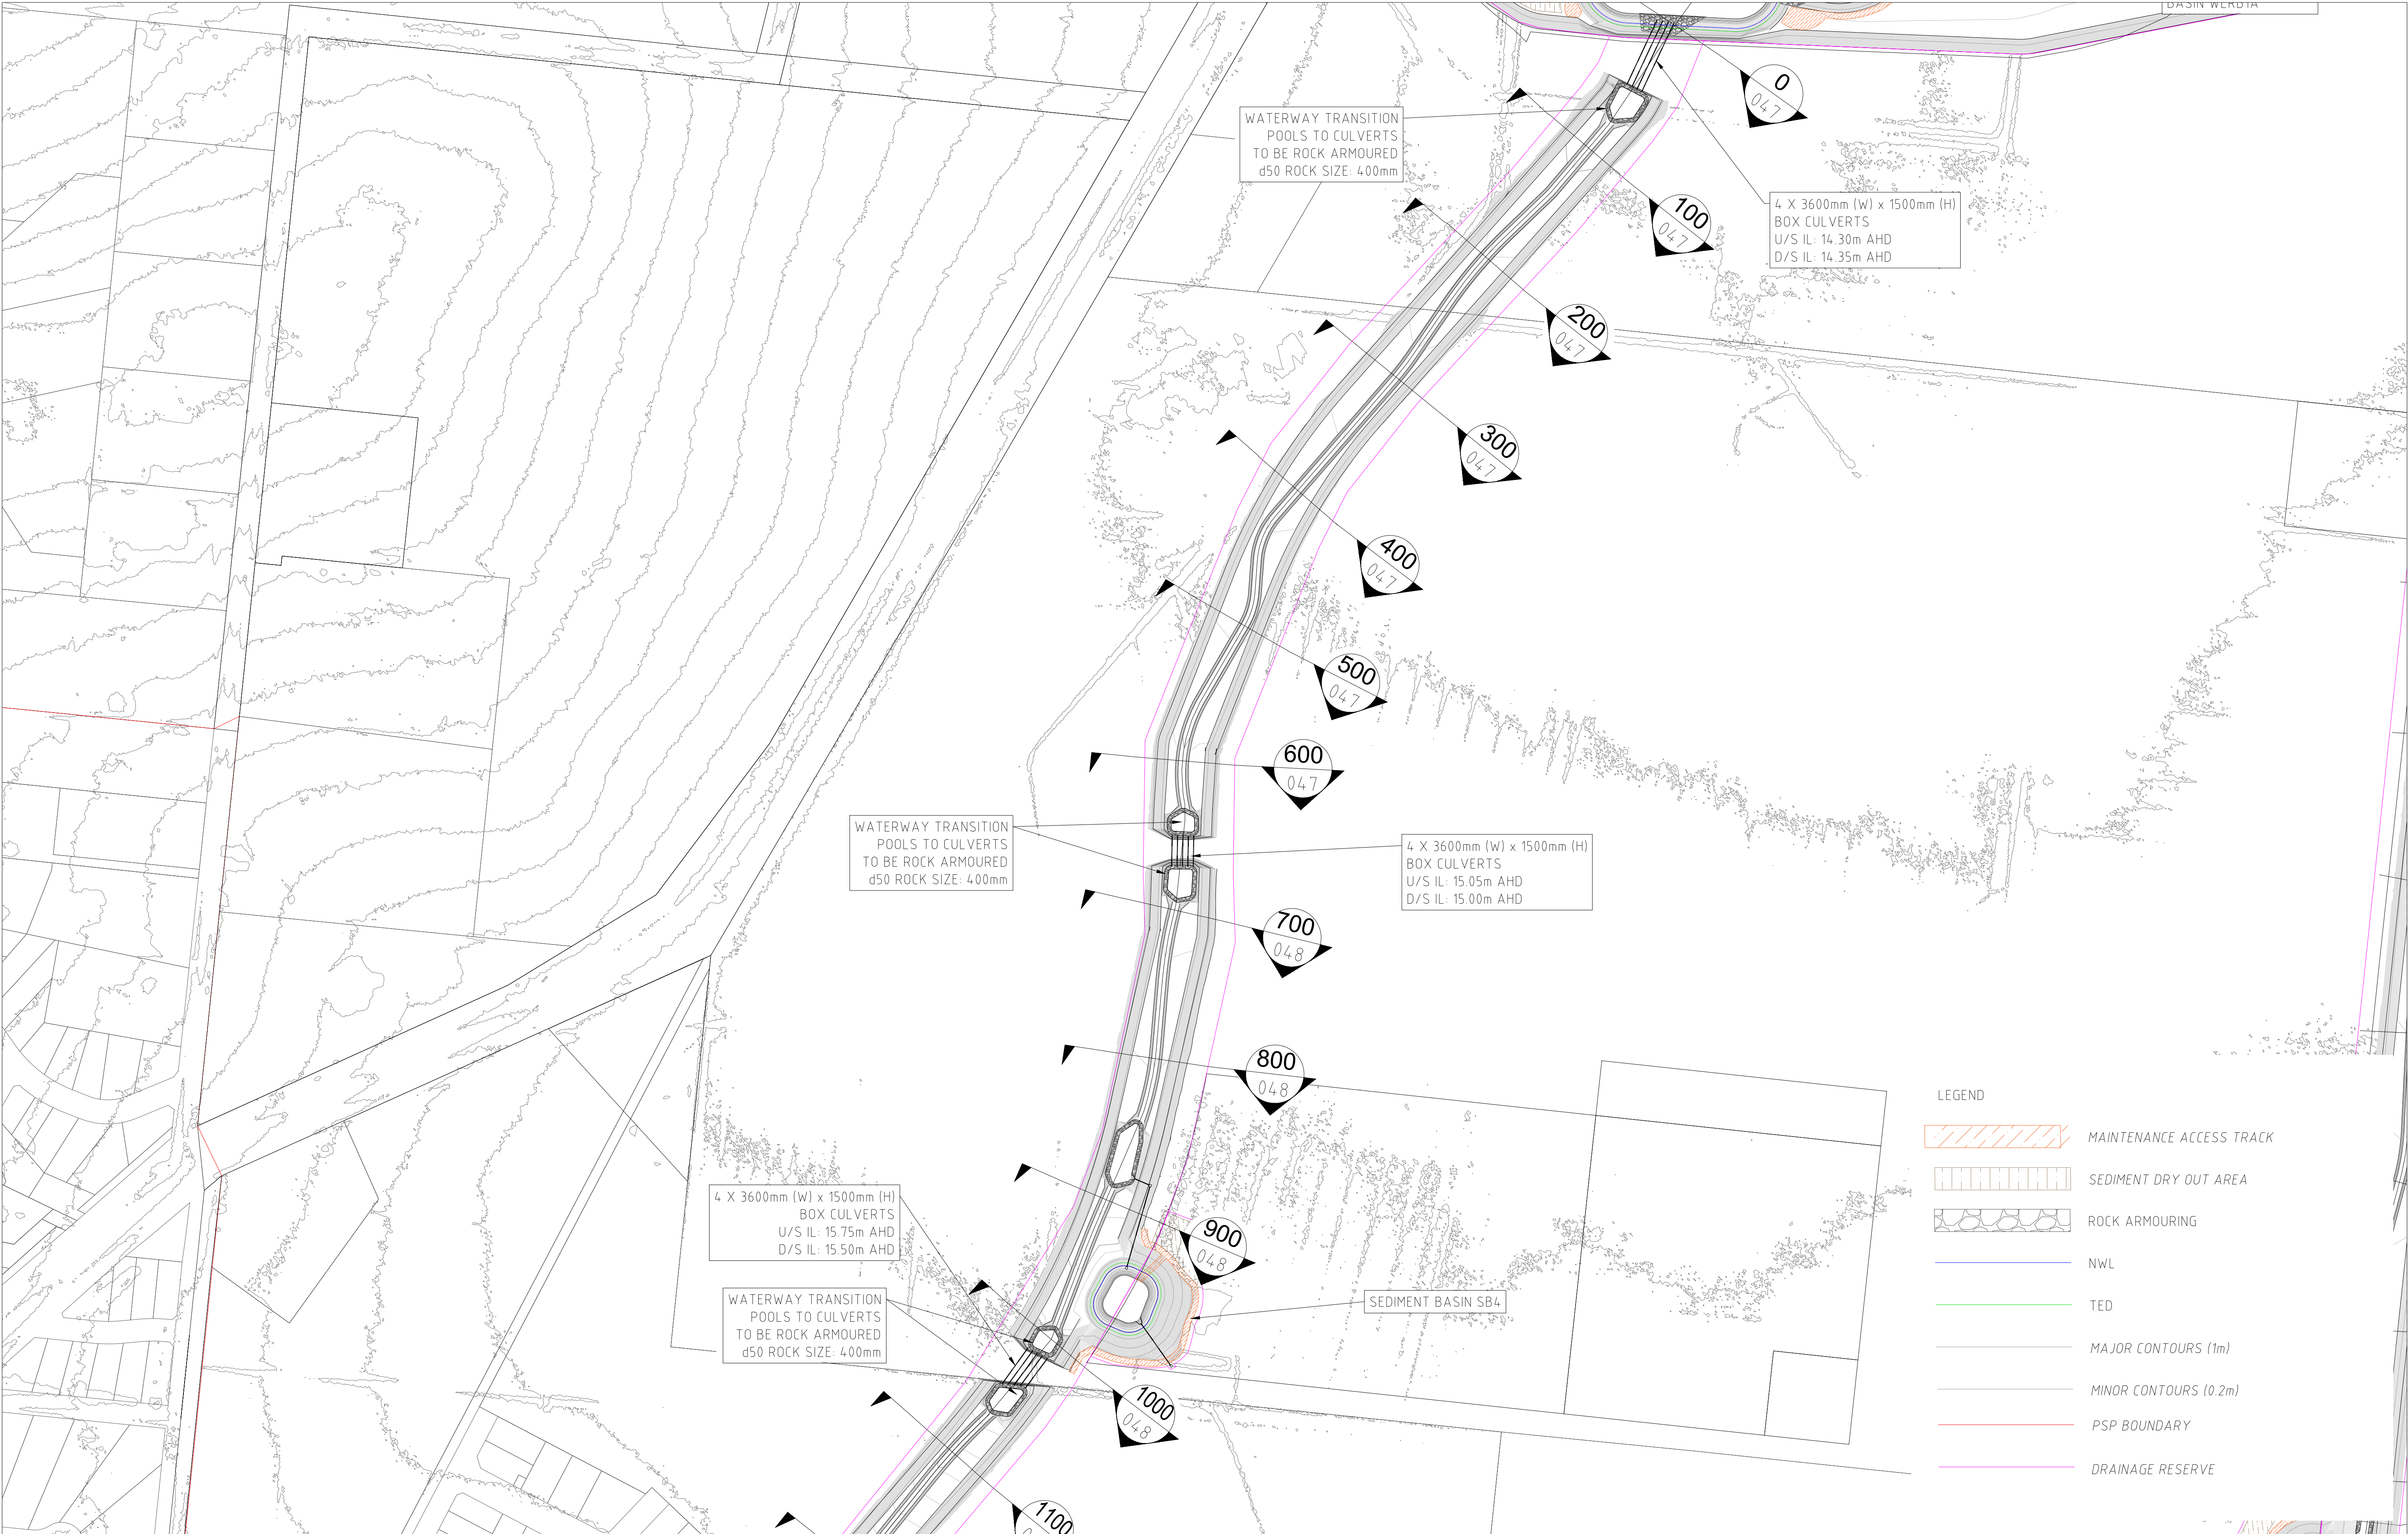

REV	DESCRIPTION	APP'D	DATE
E	REVISED ISSUE - POST PANEL SAC RECOMMENDATIONS	DB	29.08.23
D	REVISED ISSUE	CC	22.04.22
C	REVISED ISSUE	CC	06.04.22
B	REVISED ISSUE	CC	05.11.21
A	PRELIMINARY ISSUE	CC	15.10.21

alluvium
Alluvium Consulting Australia
Pty. Ltd.
ABN 76 151 119 792
Lvl 1, 105-115 Dover Street
Cremorne Vic 3121
T 61 3 9421 2532
www.alluvium.com.au

DESIGNED: D.BRAND	DRAWN: D.BRAND	CHECKED: C.CARVALHO	APPROVED: S.CLEVEN	PROJECT No: 0121128
----------------------	-------------------	------------------------	-----------------------	------------------------

VICTORIAN PLANNING AUTHORITY
WONTHAGGI NORTH EAST PSP
FUNCTIONAL DESIGN DRAWINGS
WESTERN WATERWAY DESIGN (SHEET 1 OF 3) (DCP REF. DR-01)

REVISION: E	SHEET No.: 43 of 55	ORIGINAL SIZE: A1	SCALE: 1:2,000
DATUM: m AHD (MGA z55)			



E	REVISED ISSUE - POST PANEL SAC RECOMMENDATIONS	DB	29.08.23
D	REVISED ISSUE	CC	22.04.22
C	REVISED ISSUE	CC	06.04.22
B	REVISED ISSUE	CC	05.11.21
A	PRELIMINARY ISSUE	CC	15.10.21
REV	DESCRIPTION	APP'D	DATE








Alluvium Consulting Australia
Pty. Ltd.
ABN 76 151 119 792
Lvl 1, 105-115 Dover Street
Cremorne Vic 3121
T 61 3 9421 2532
www.alluvium.com.au

DESIGNED: D.BRAND	DRAWN: D.BRAND	CHECKED: C.CARVALHO	APPROVED: S.CLEVEN	PROJECT No: 0121128
----------------------	-------------------	------------------------	-----------------------	------------------------

VICTORIAN PLANNING AUTHORITY
WONTHAGGI NORTH EAST PSP
FUNCTIONAL DESIGN DRAWINGS
WESTERN WATERWAY DESIGN (SHEET 2 OF 3) (DCP REF. DR-01)

REVISION: E	SHEET No.: 44 of 55	ORIGINAL SIZE: A1 DATUM: m AHD (MGA z55)	SCALE: 1:2,000 0 40 80 120m 20
-----------------------	------------------------	--	--------------------------------------

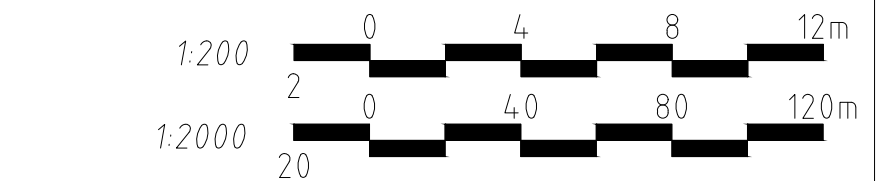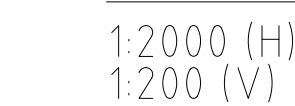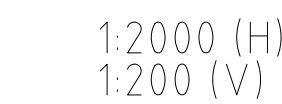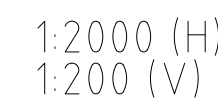
[illegible]

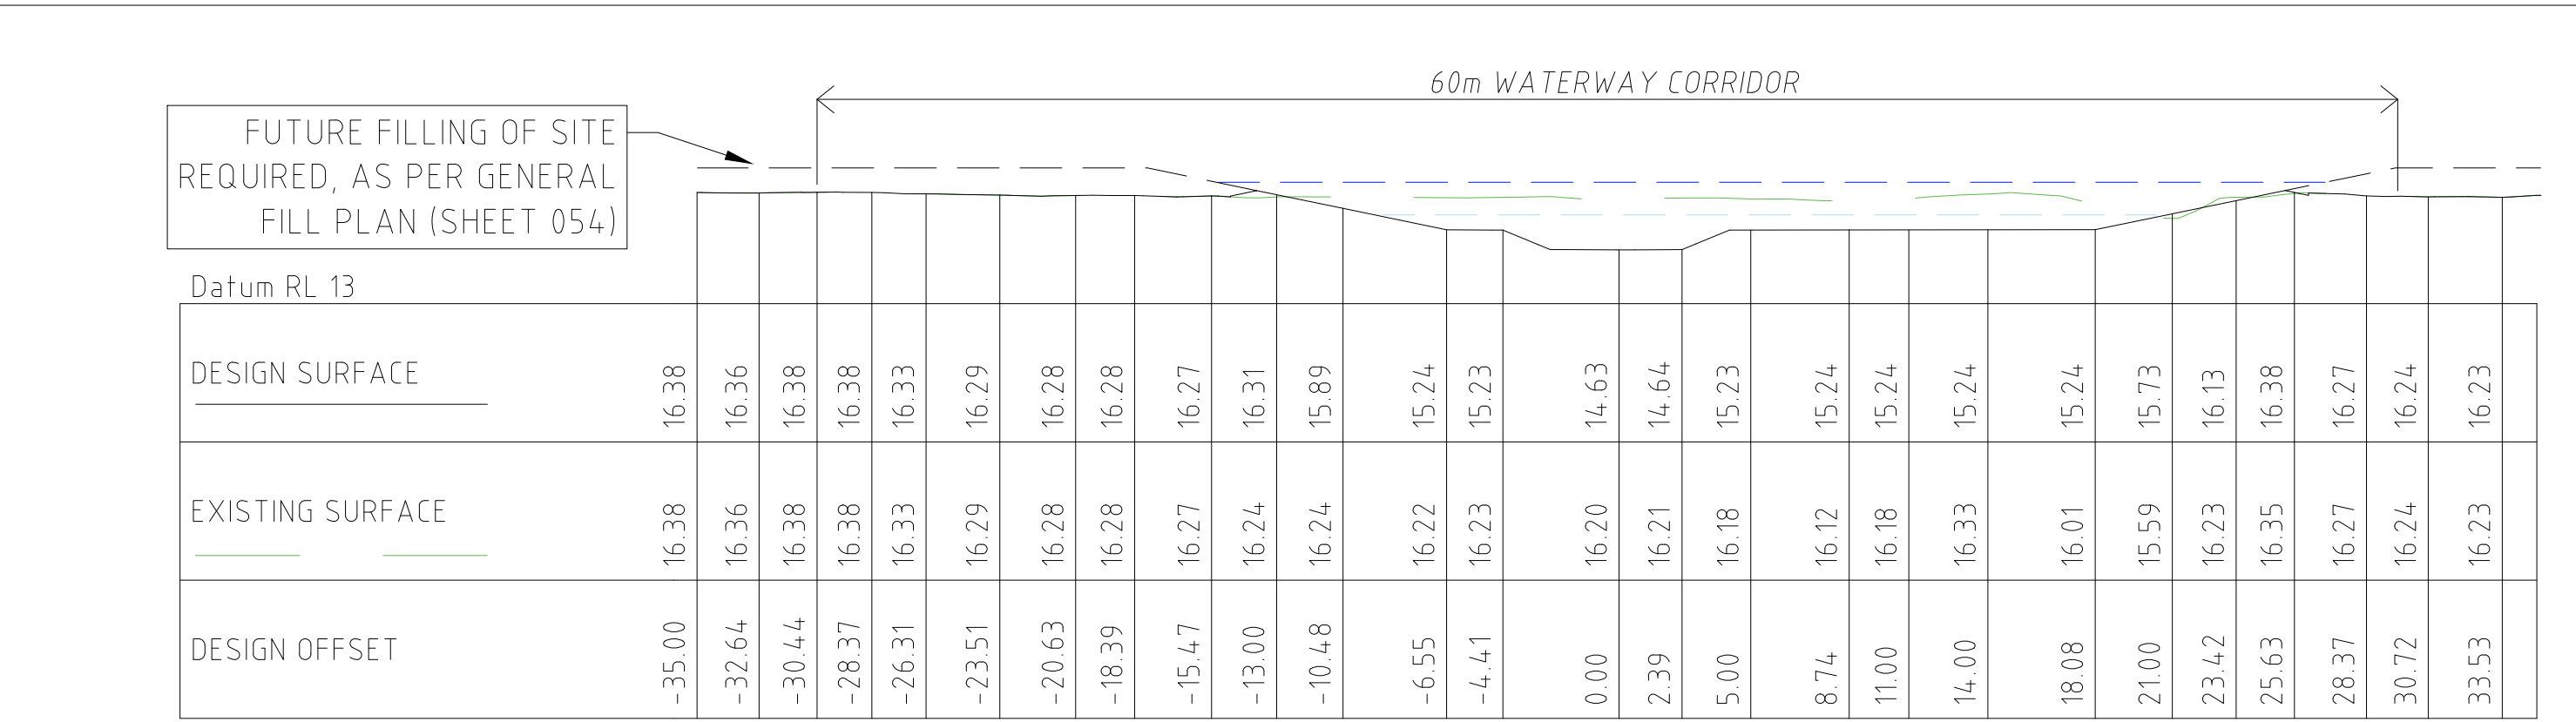

WEST WATERWAY CHAINAGE 300

1:250 (H)
1:200 (V)


300
043

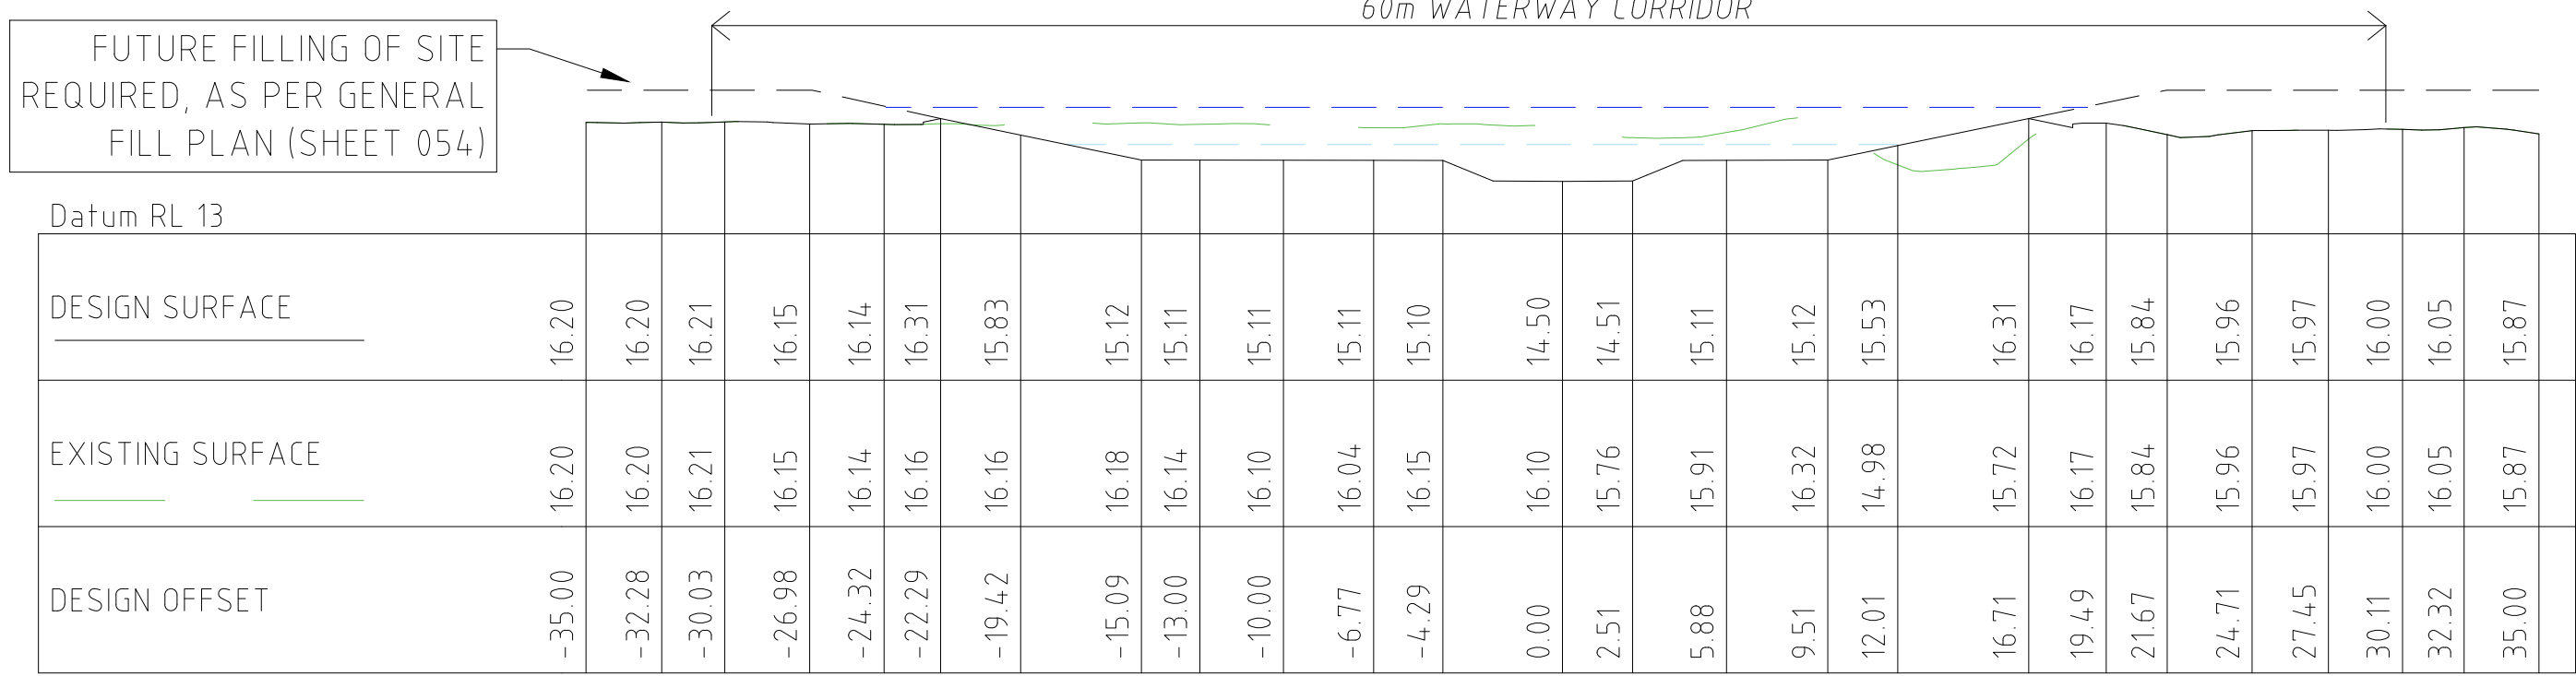

WEST WATERWAY CHAINAGE 200

1:250 (H)
1:200 (V)


200
043

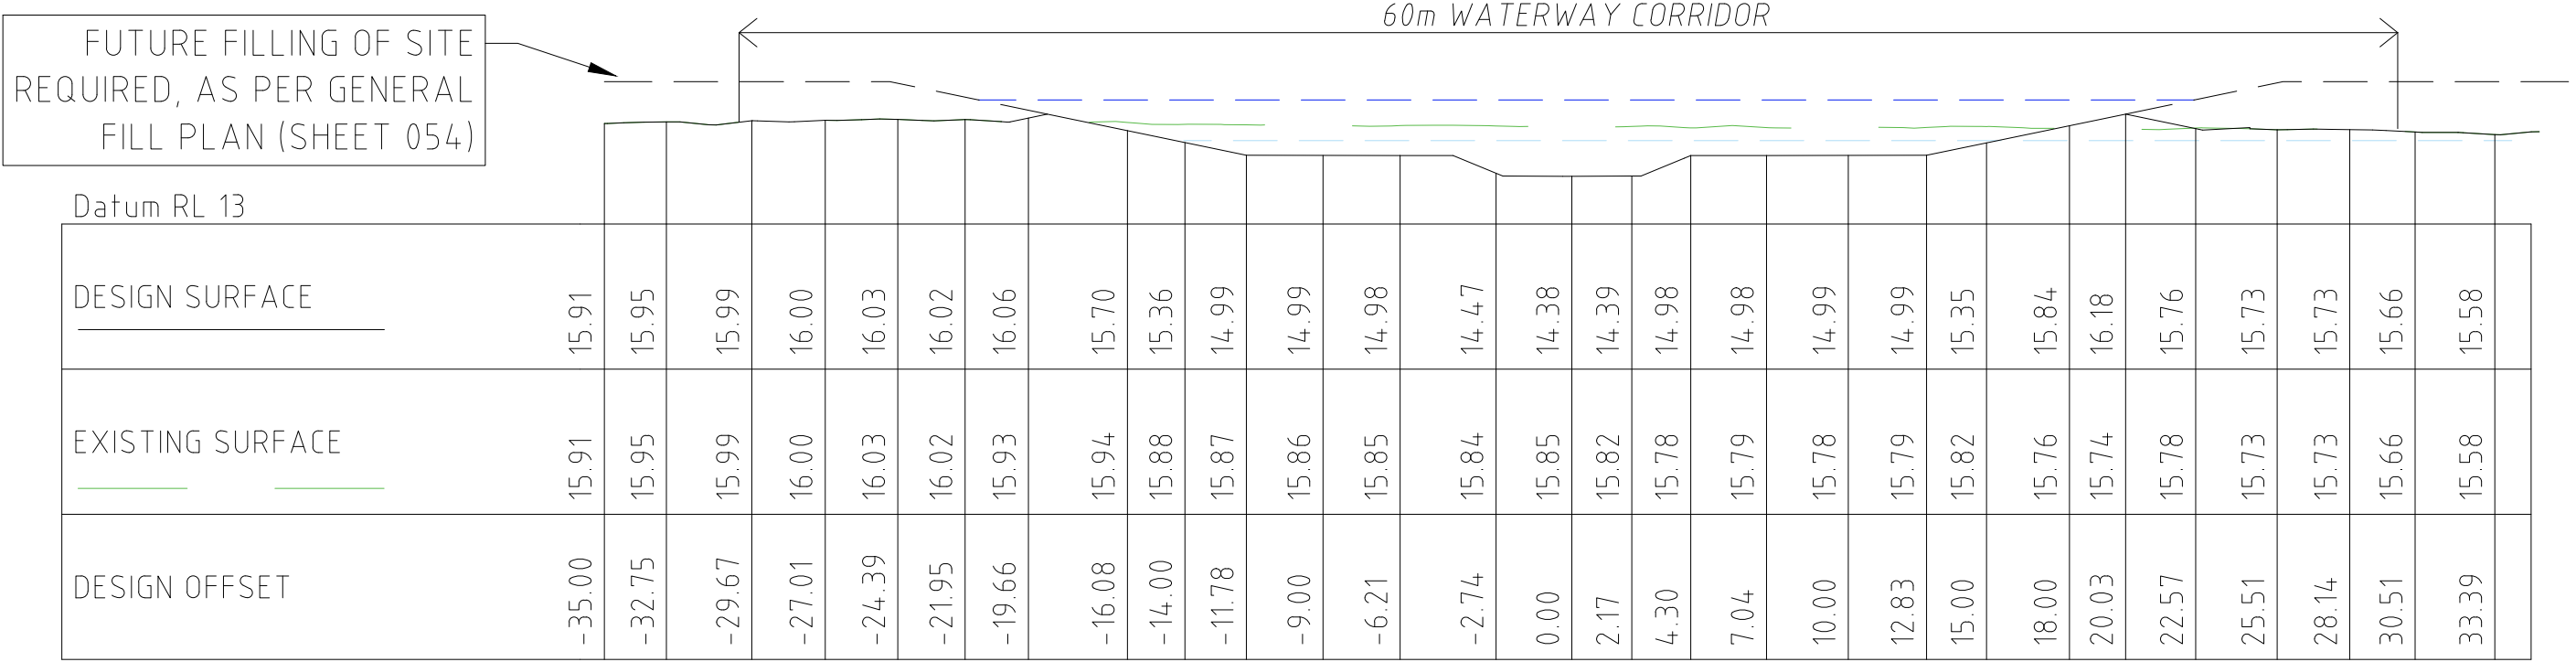

WEST WATERWAY CHAINAGE 100

1:250 (H)
1:200 (V)

100
043

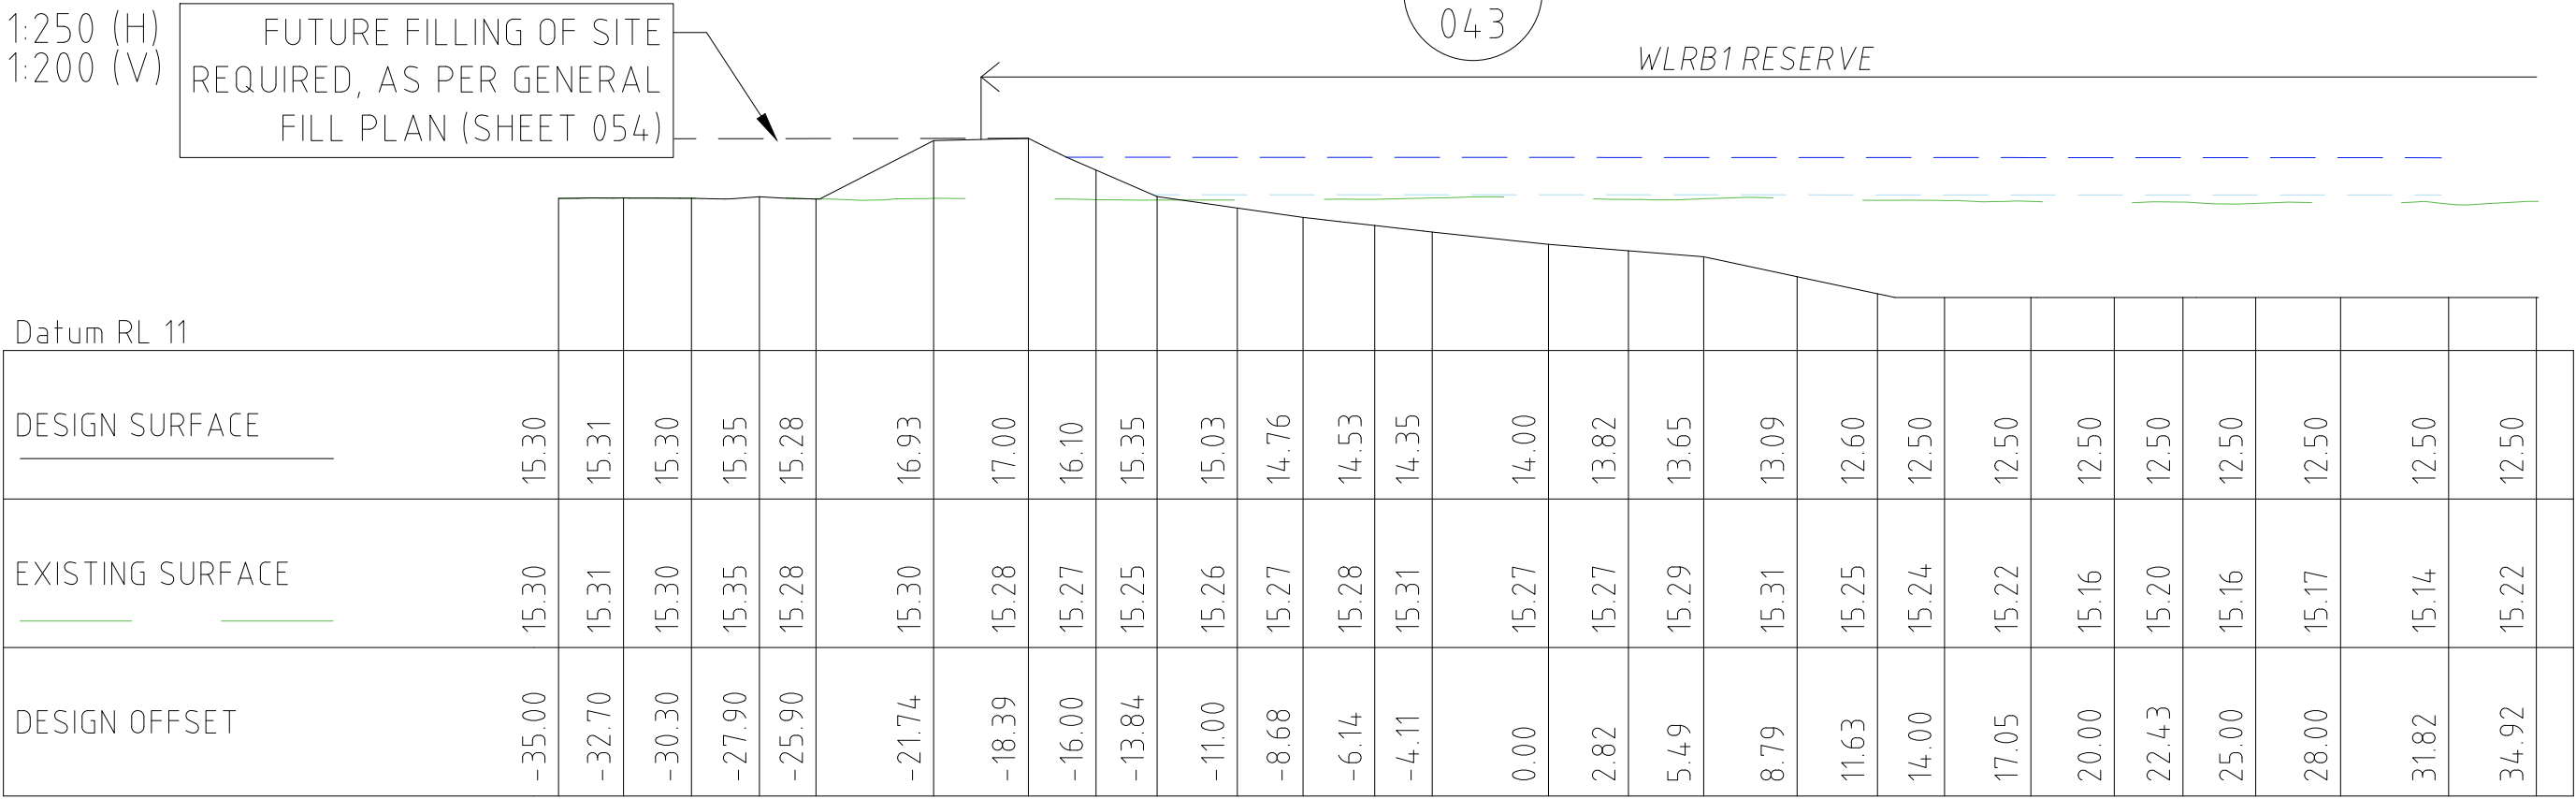


WEST WATERWAY CHAINAGE 0

1:250 (H)
1:200 (V)

0
043


E	REVISED ISSUE - POST PANEL SAC RECOMMENDATIONS	DB	29.08.23
D	REVISED ISSUE	CC	22.04.22
C	REVISED ISSUE	CC	06.04.22
B	REVISED ISSUE	CC	05.11.21
A	PRELIMINARY ISSUE	CC	15.10.21
REV	DESCRIPTION	APP'D	DATE

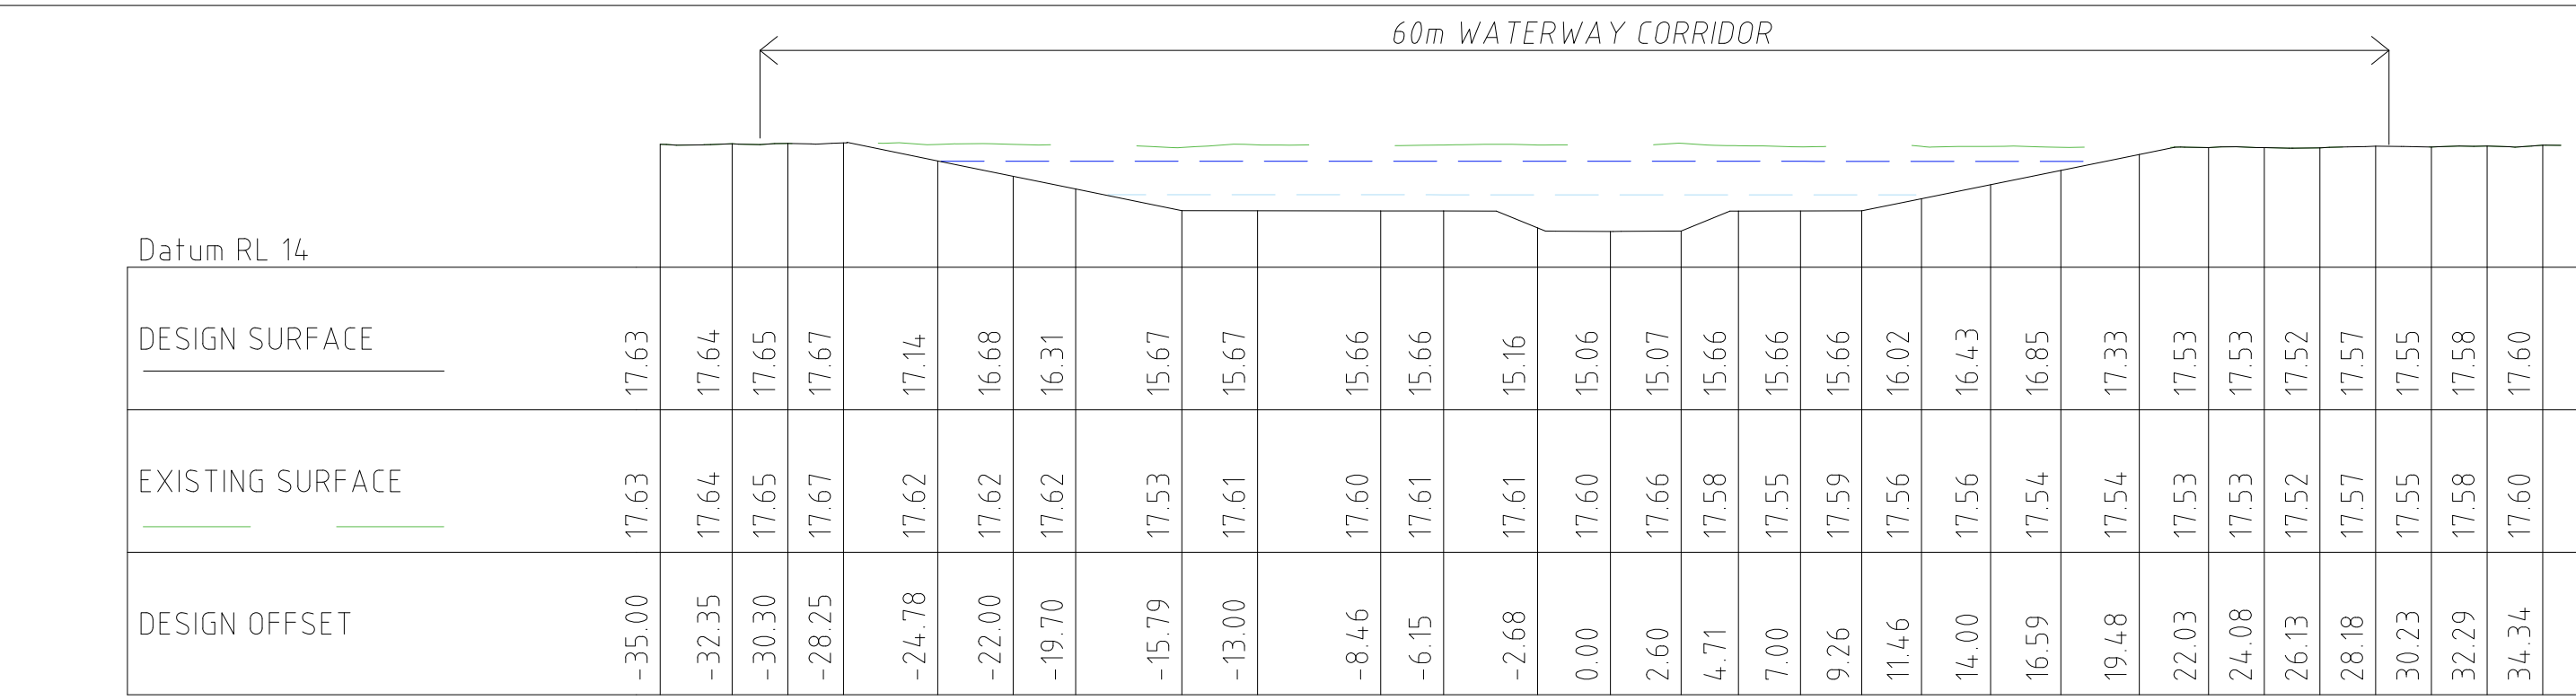

WEST WATERWAY CHAINAGE 700

1:250 (H)
1:200 (V)


700
043

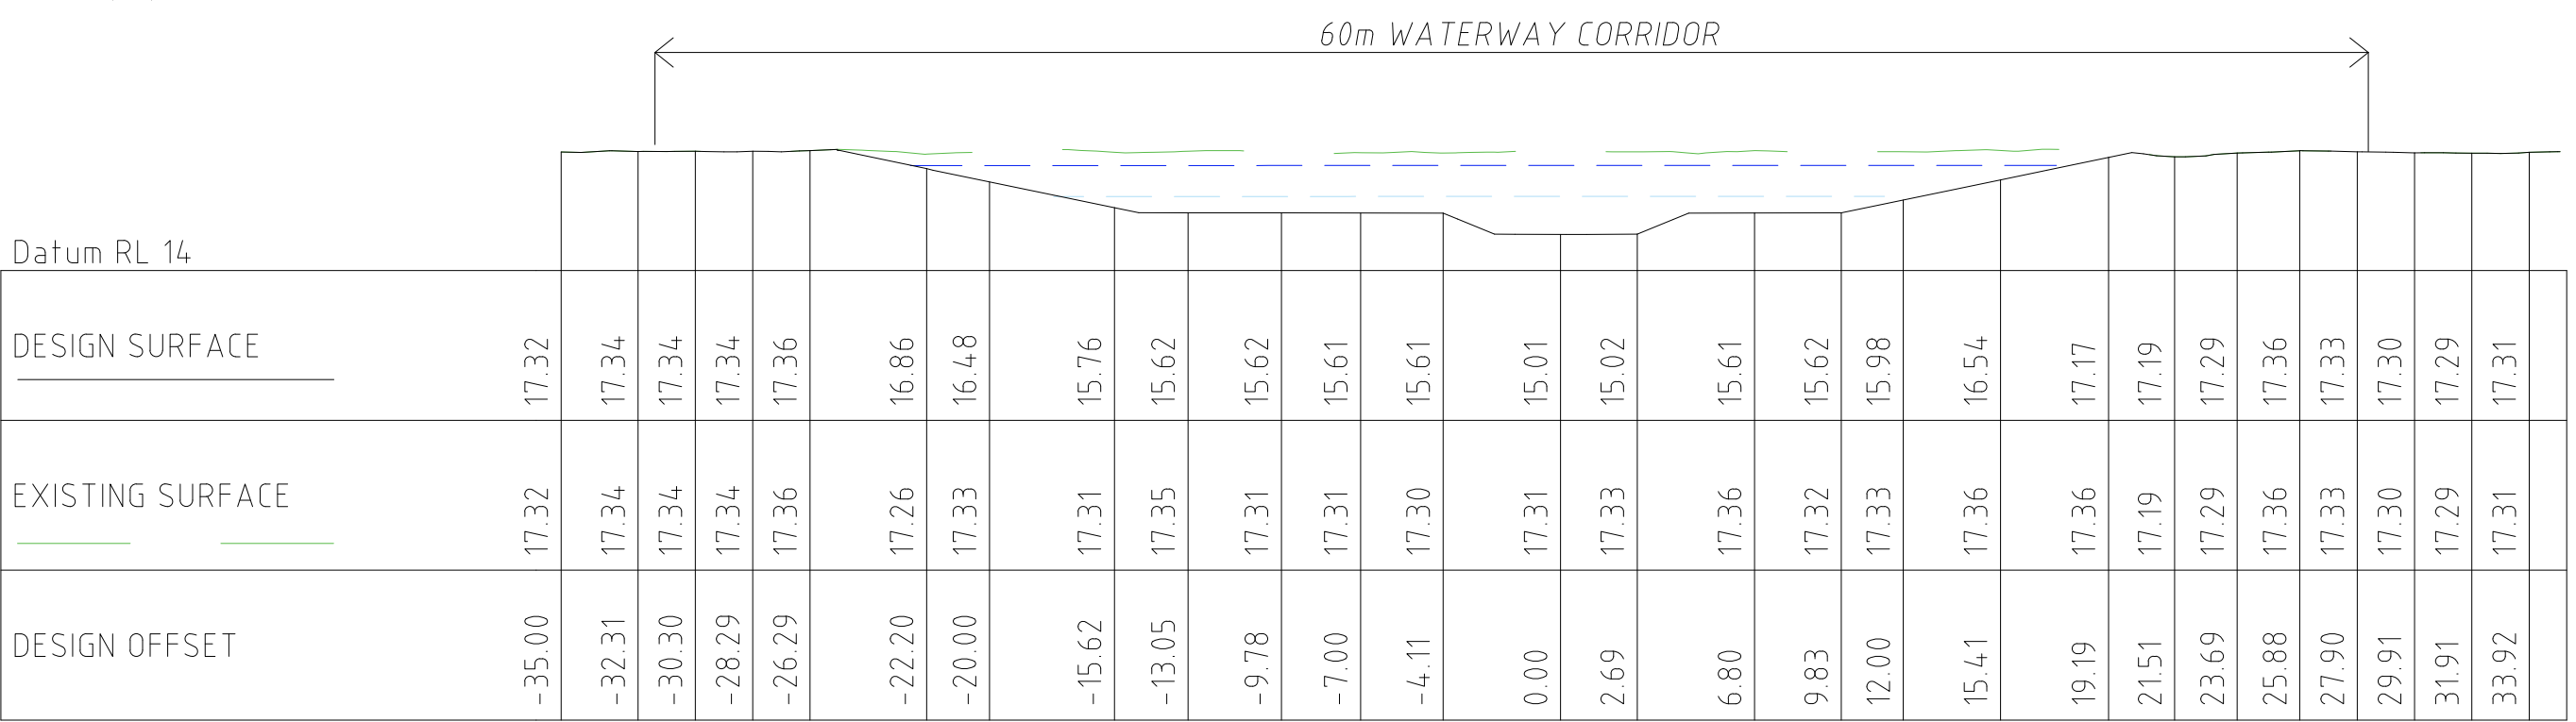

WEST WATERWAY CHAINAGE 600

1:250 (H)
1:200 (V)


600
043

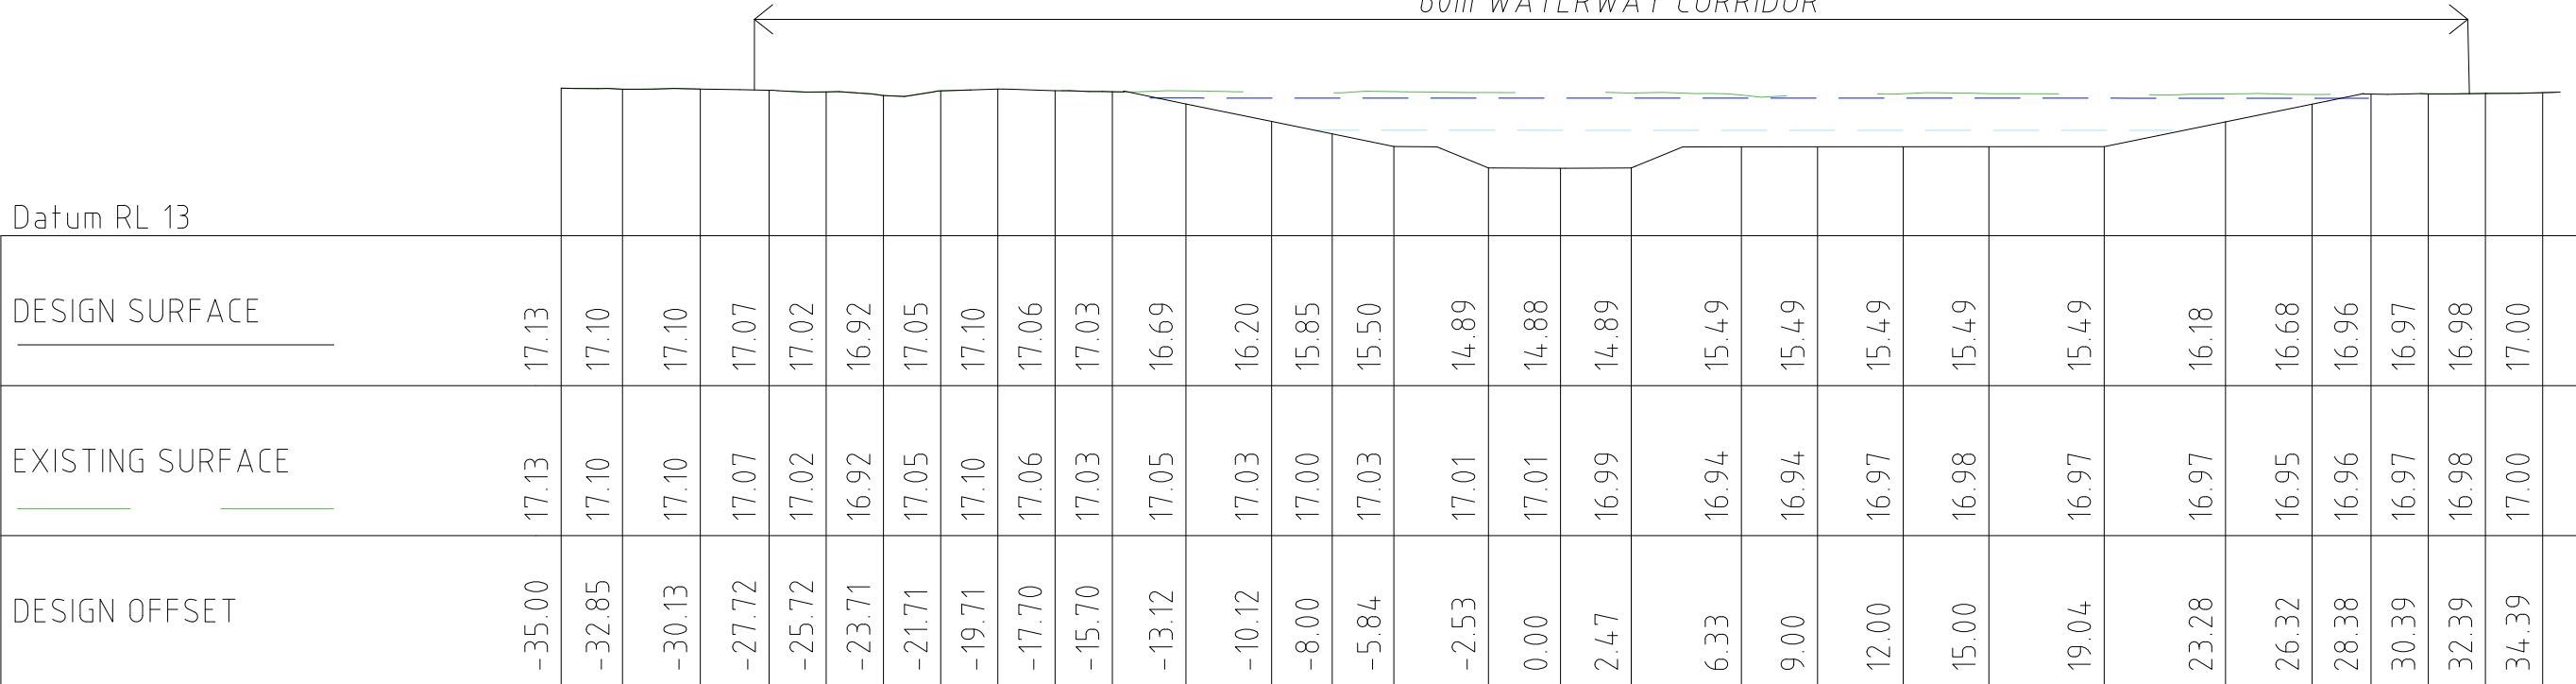

WEST WATERWAY CHAINAGE 500

1:250 (H)
1:200 (V)

500
043

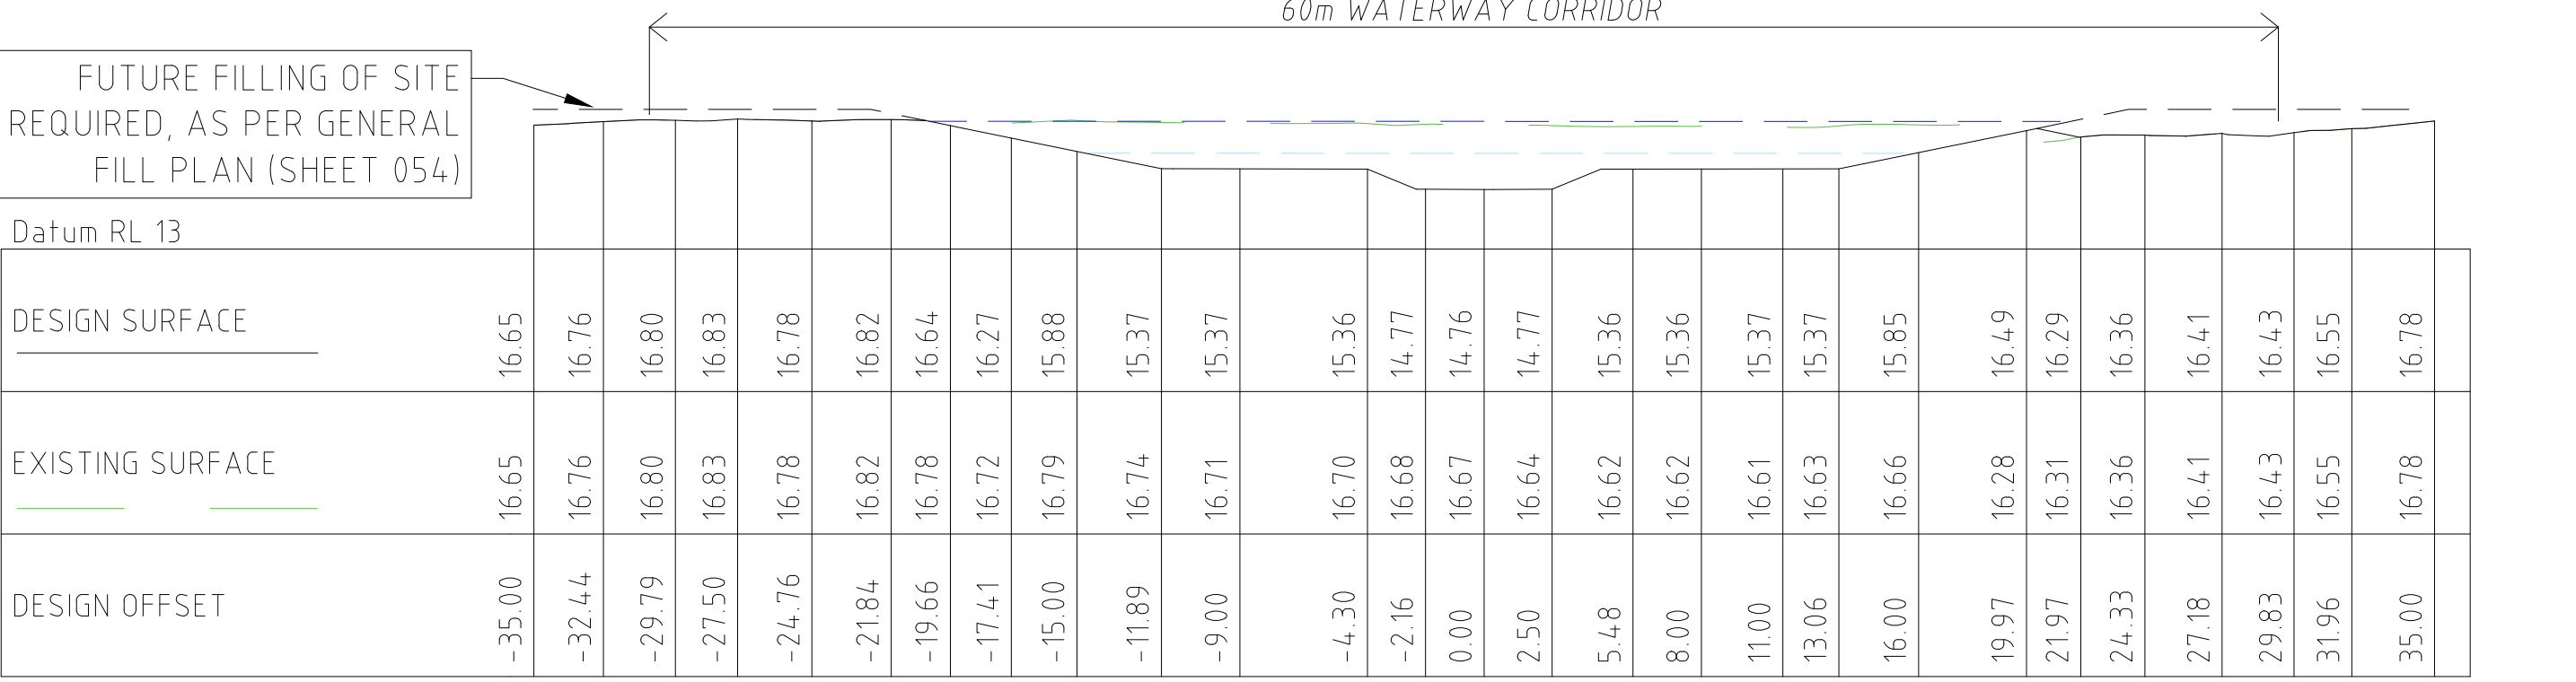


WEST WATERWAY CHAINAGE 400

1:250 (H)
1:200 (V)

400
043




 Alluvium Consulting Australia Pty. Ltd. ABN 76 151 119 792 Lvl 1, 105-115 Dover Street Cremorne Vic 3121 T 61 3 9421 2532 www.alluvium.com.au					VICTORIAN PLANNING AUTHORITY WONTHAGGI NORTH EAST PSP FUNCTIONAL DESIGN DRAWINGS W-WW CROSS SECTIONS (CHAINAGE 0 - 700) (DCP REF. DR-01)			
DESIGNED: D.BRAND	DRAWN: D.BRAND	CHECKED: C.CARVALHO	APPROVED: S.CLEVEN	PROJECT No: 0121128	REVISION: E	SHEET No.: 47 of 55	ORIGINAL SIZE: A1 DATUM: m AHD (MGA z55)	SCALE: SEE ABOVE

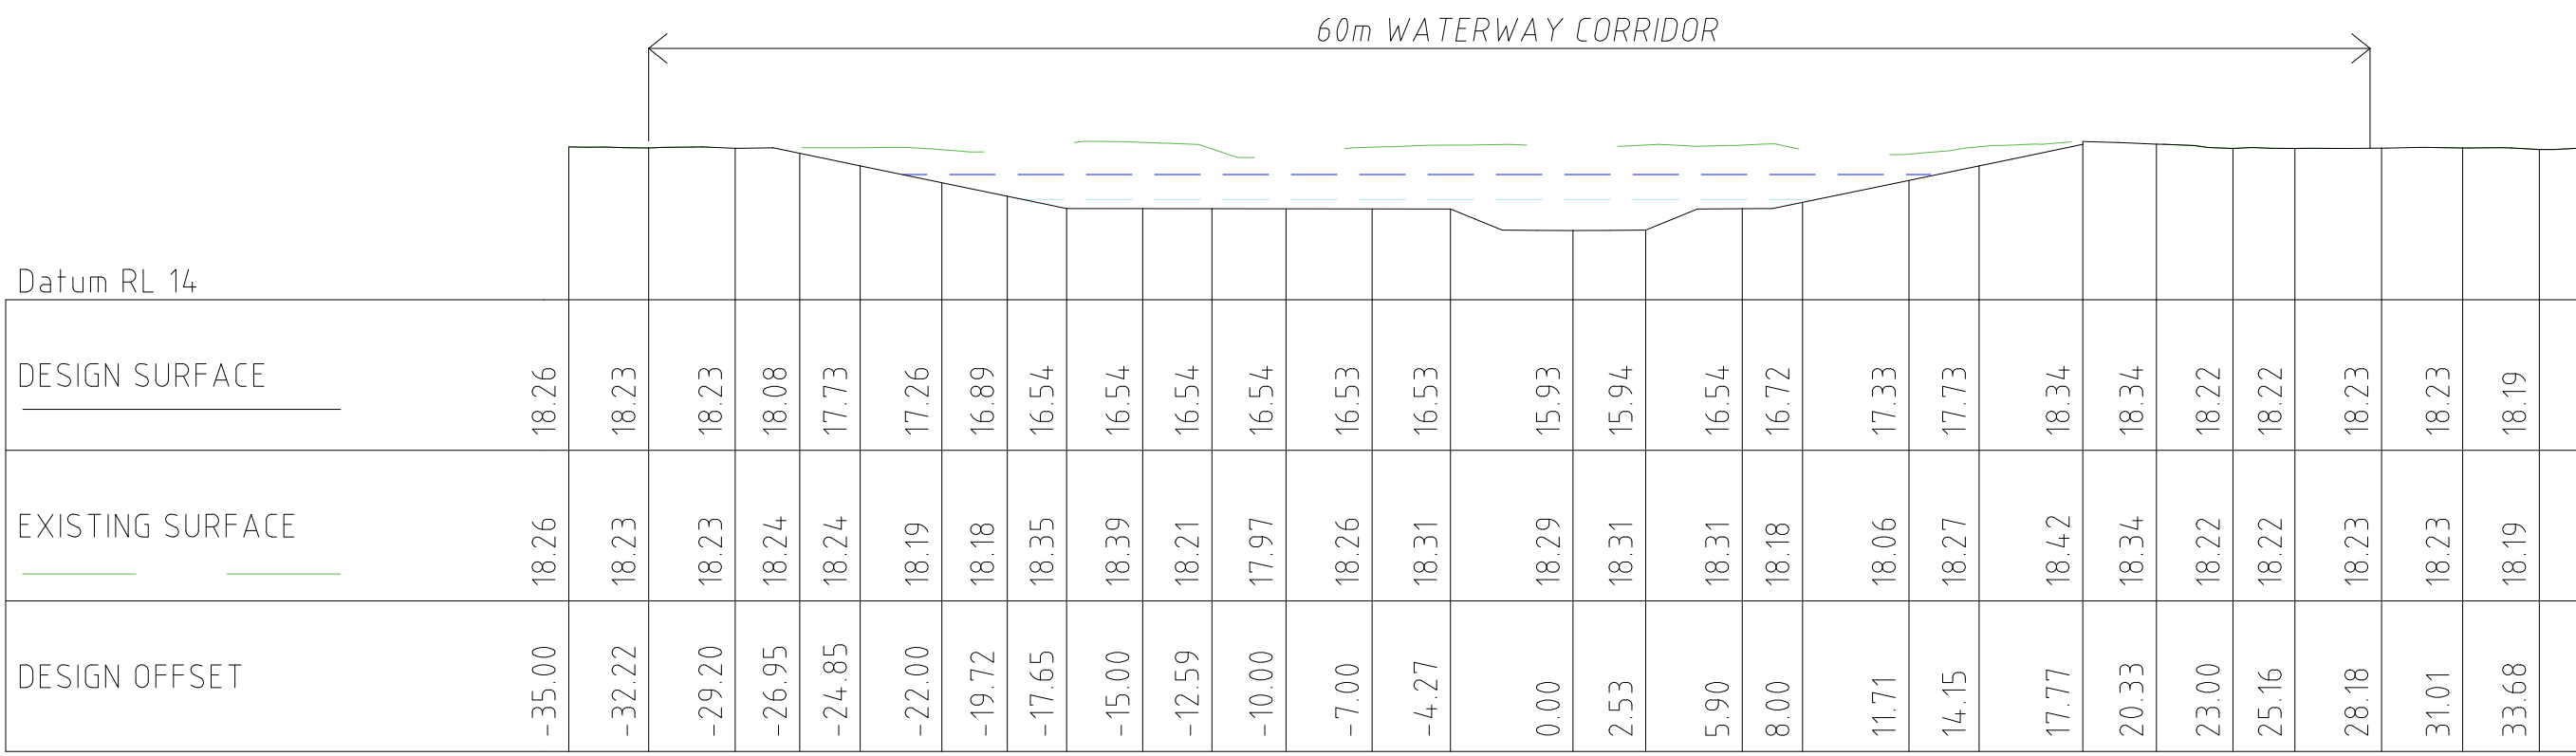

WEST WATERWAY CHAINAGE 1100

1:250 (H)
1:200 (V)


1100
044

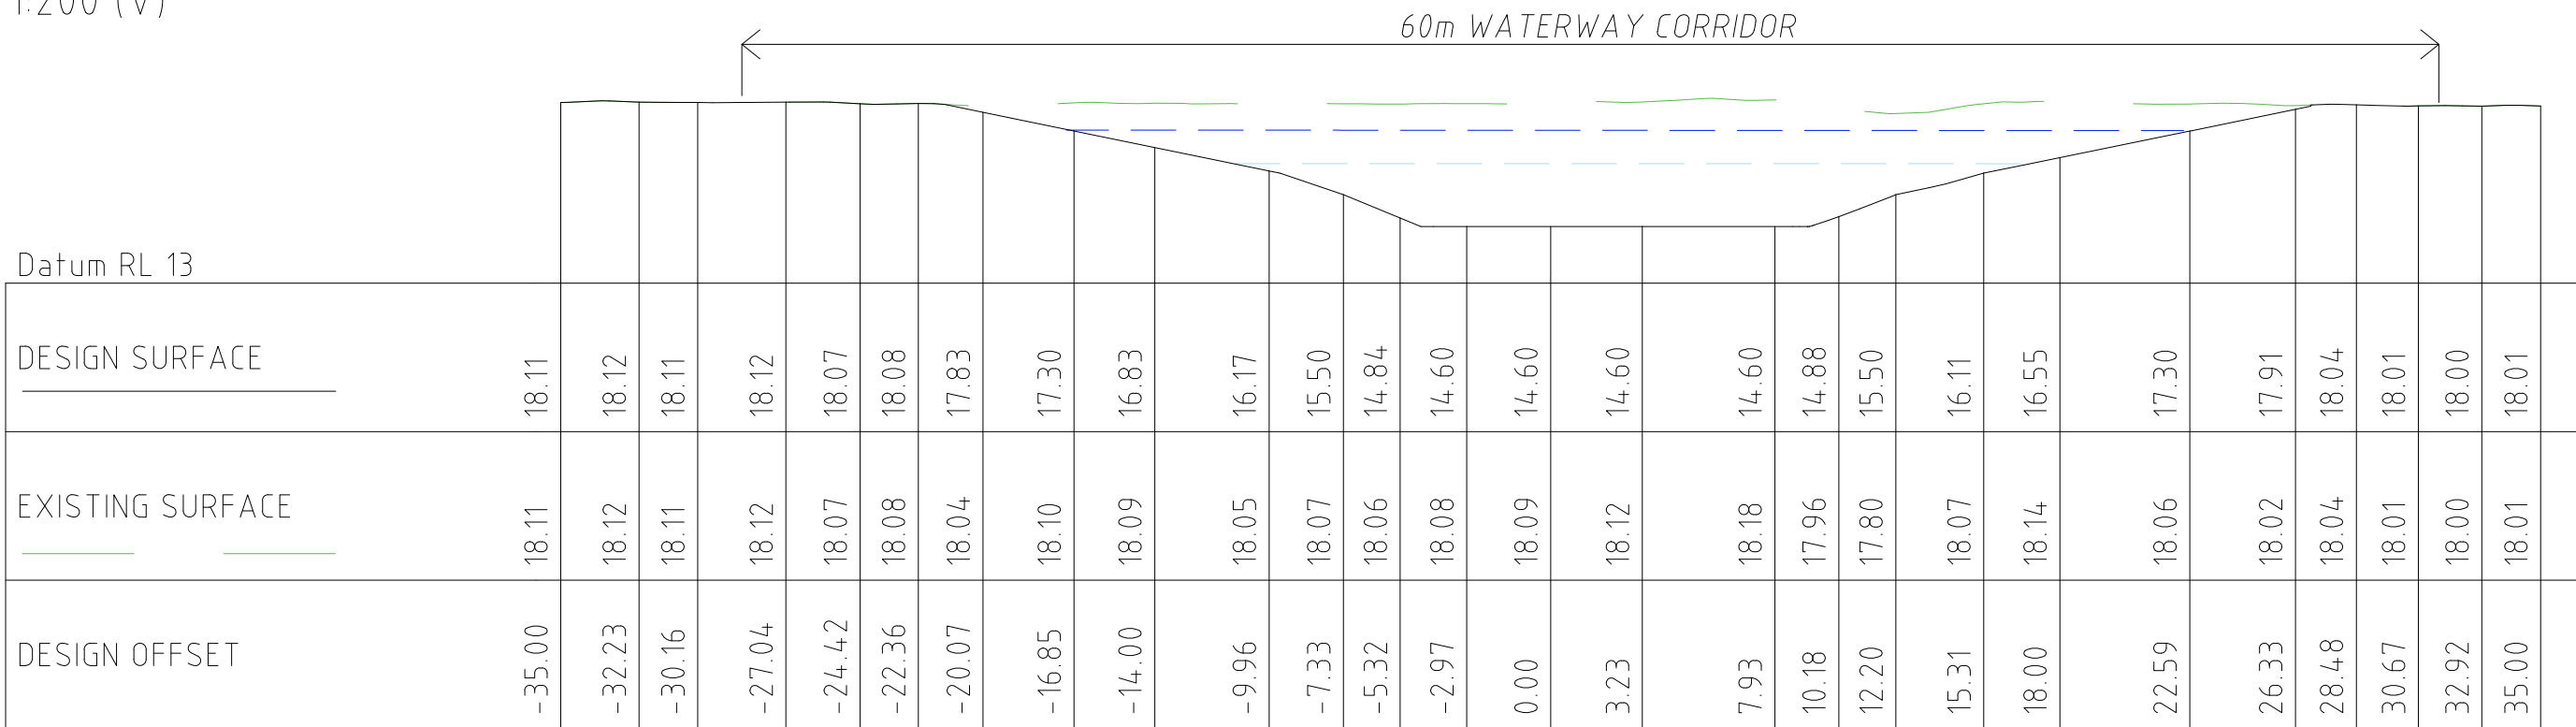

WEST WATERWAY CHAINAGE 1000

1:250 (H)
1:200 (V)


1000
043

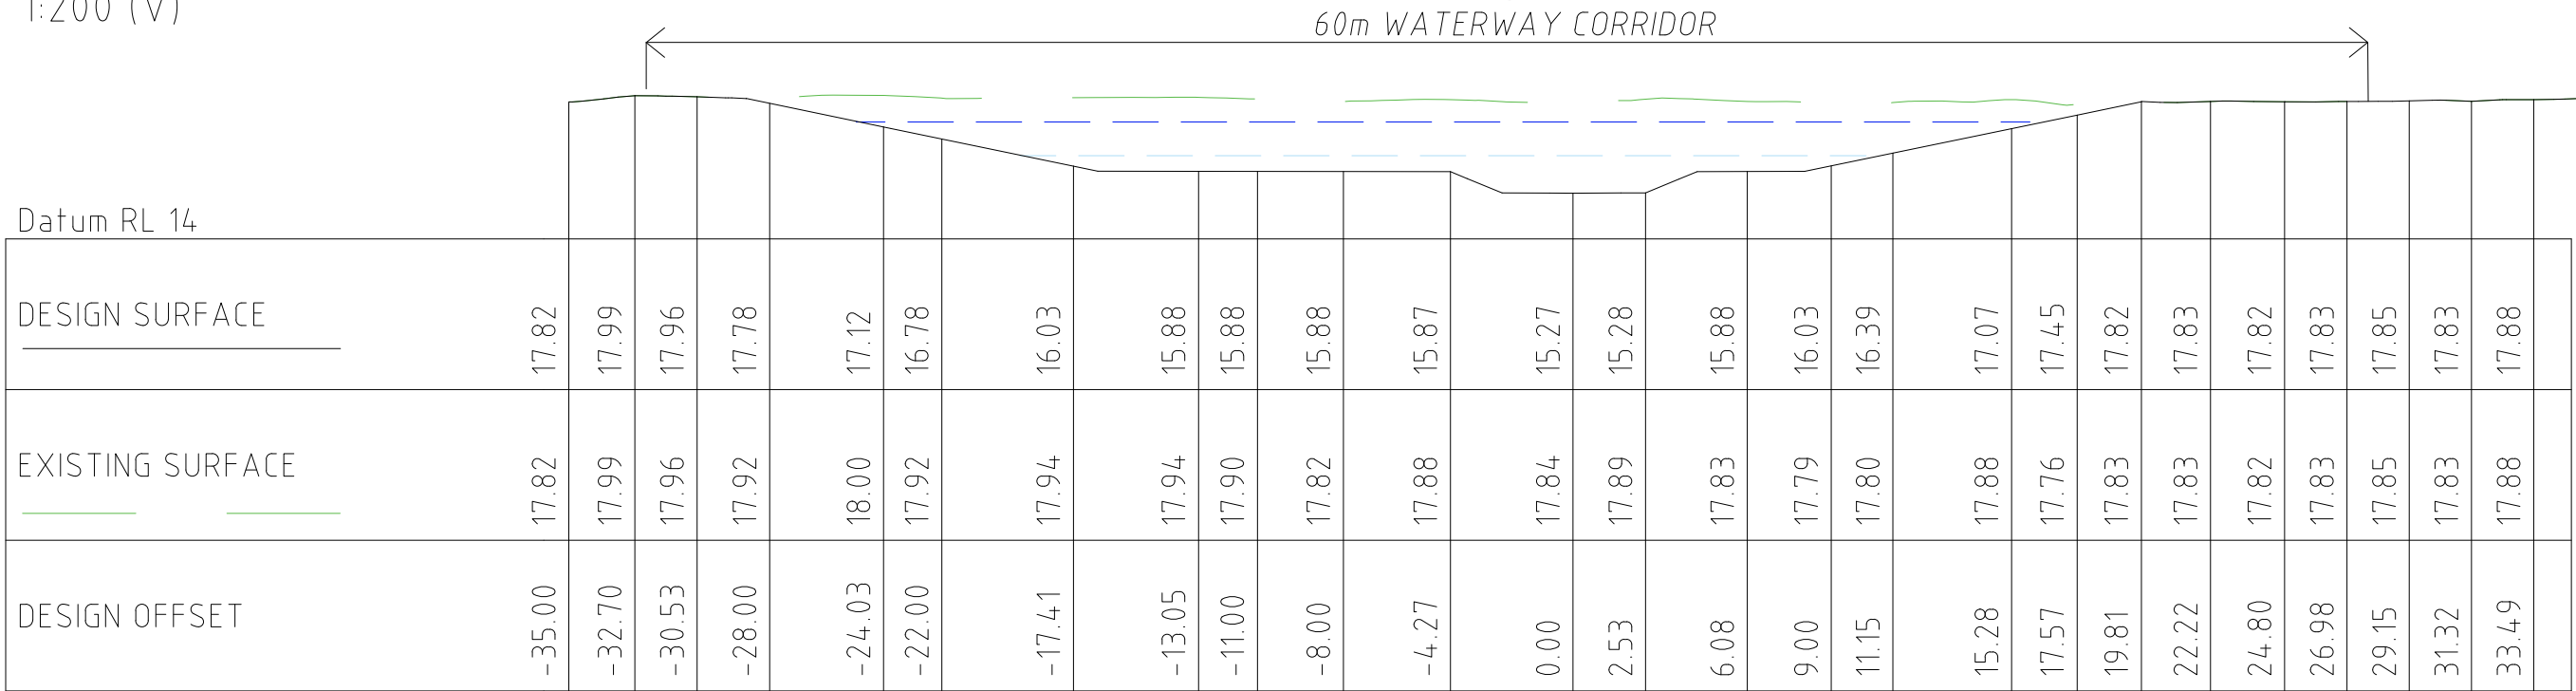

WEST WATERWAY CHAINAGE 900

1:250 (H)
1:200 (V)


900
043

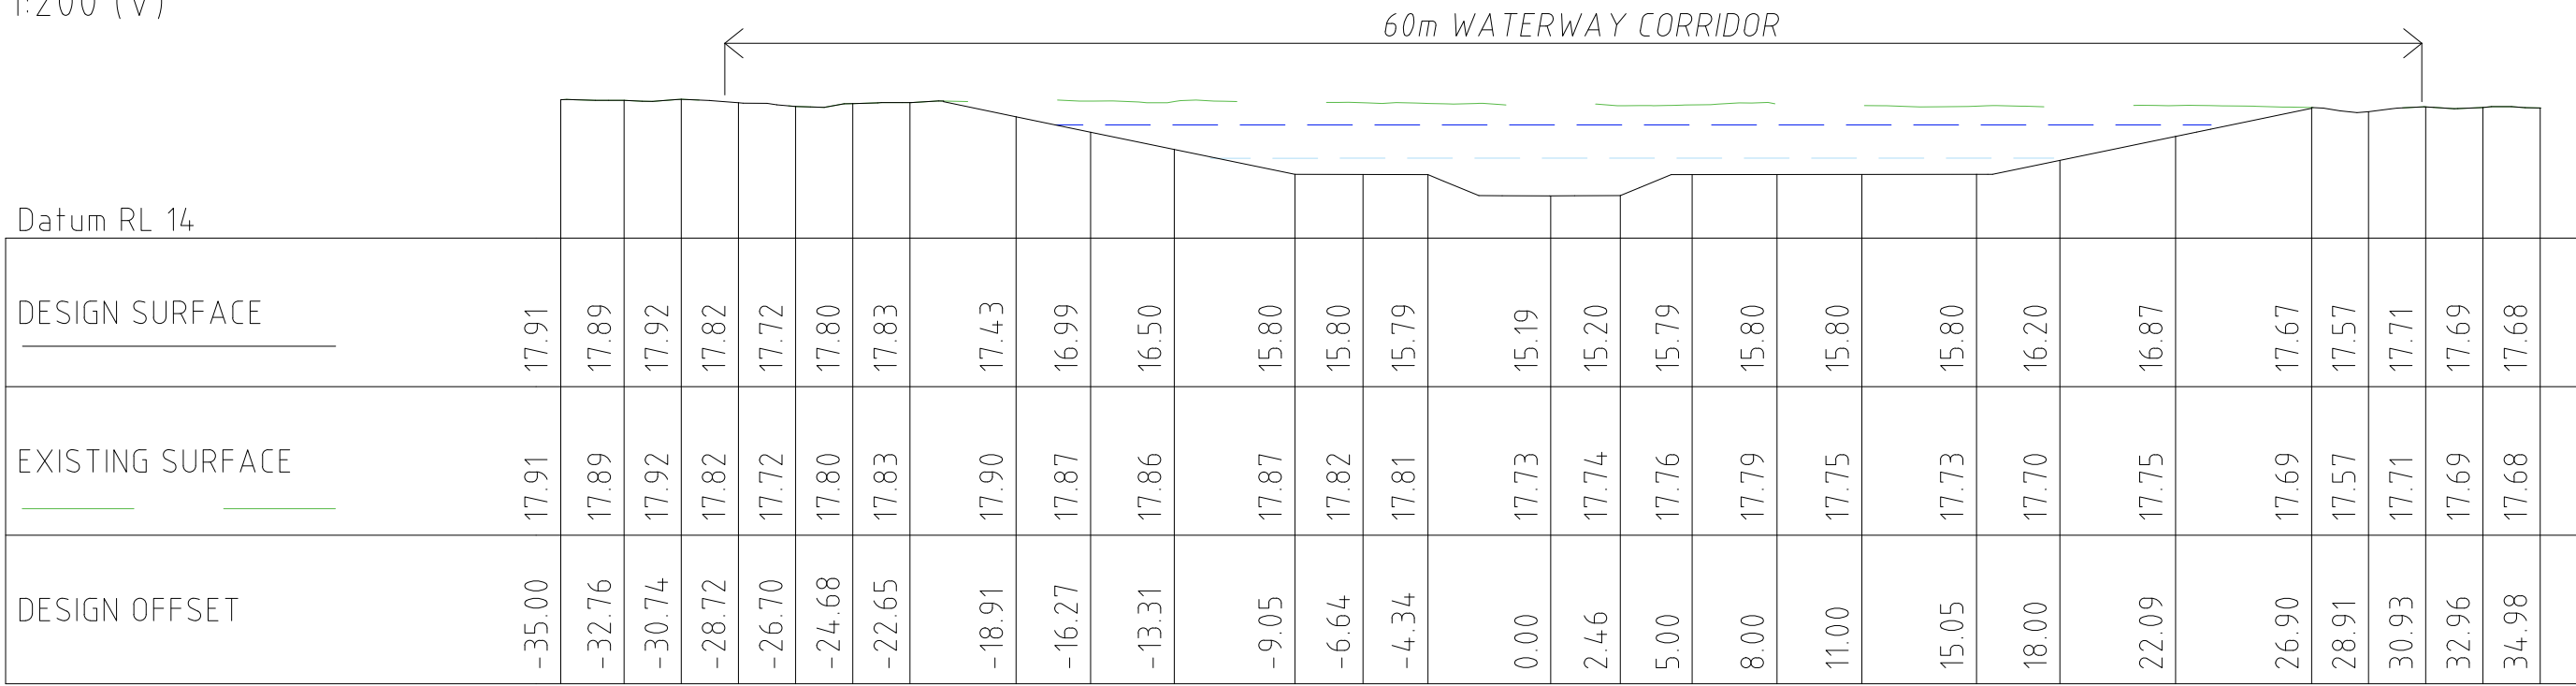

WEST WATERWAY CHAINAGE 800

1:250 (H)
1:200 (V)


800
043

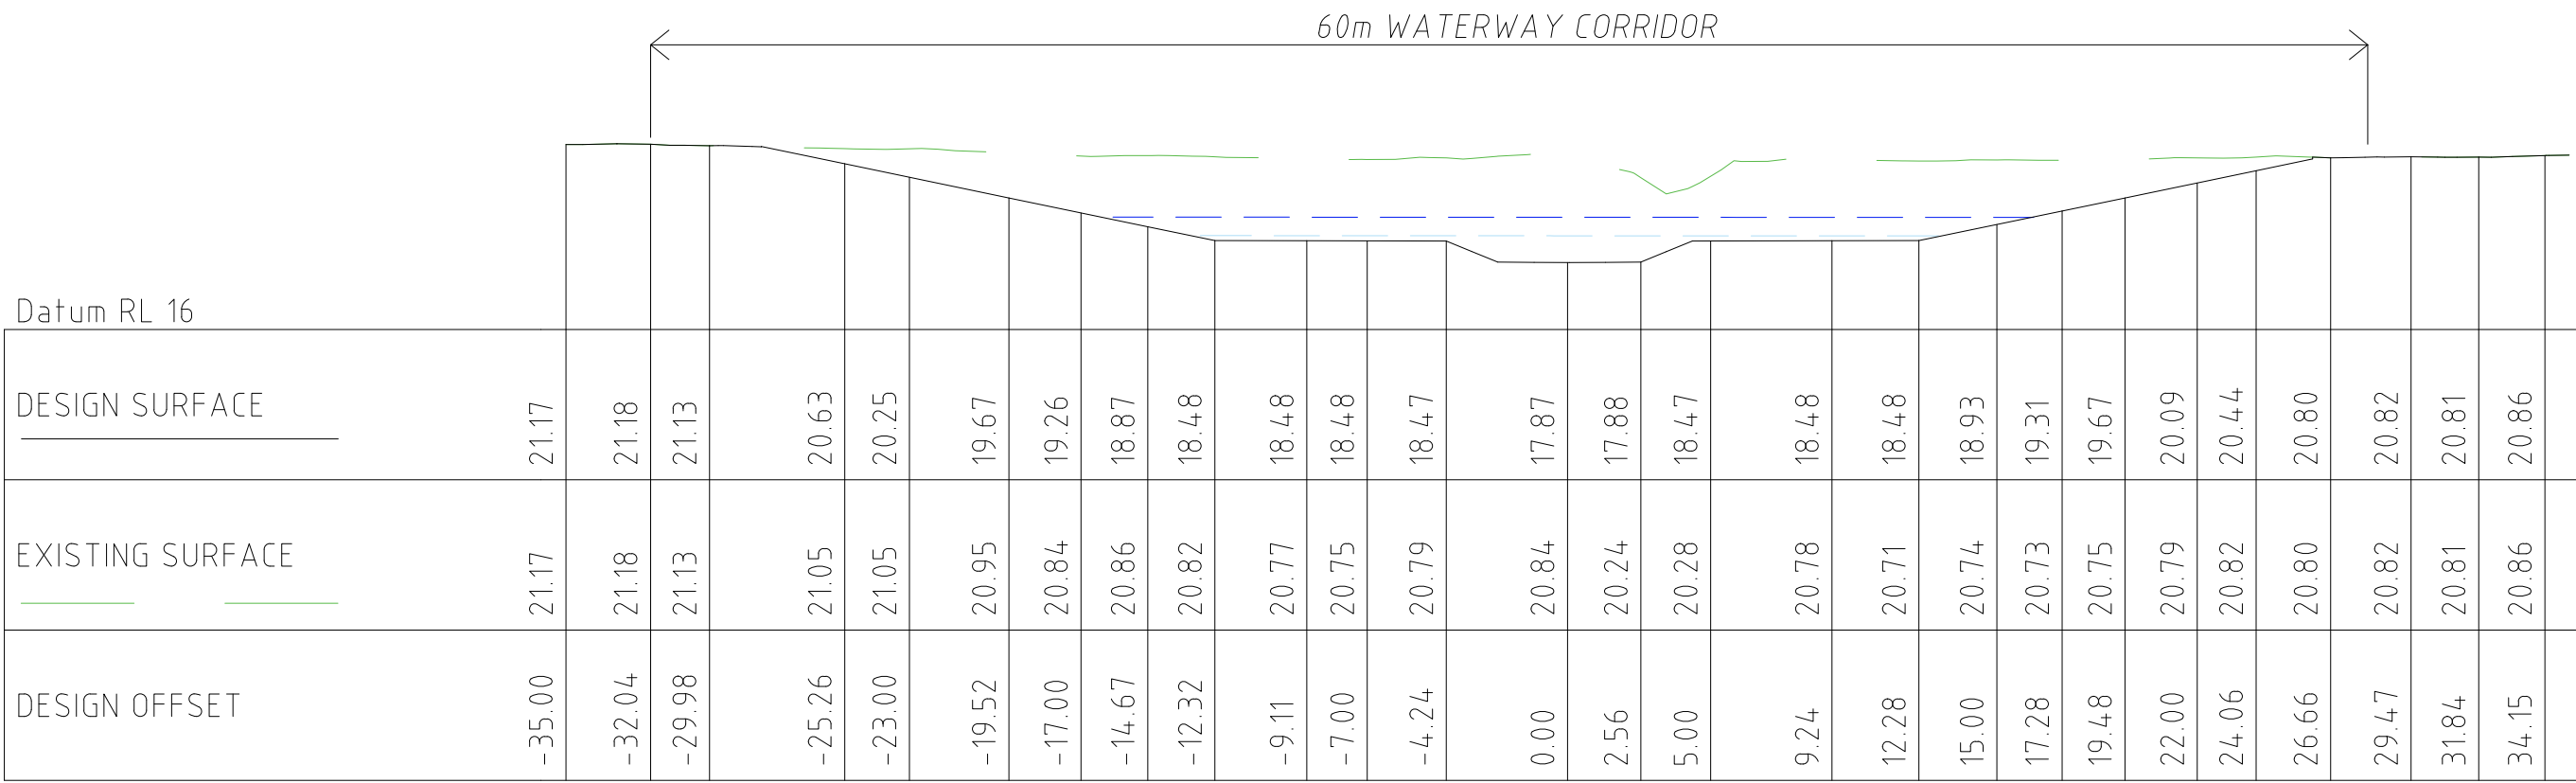

WEST WATERWAY CHAINAGE 1500

1:250 (H)
1:200 (V)


1500
044

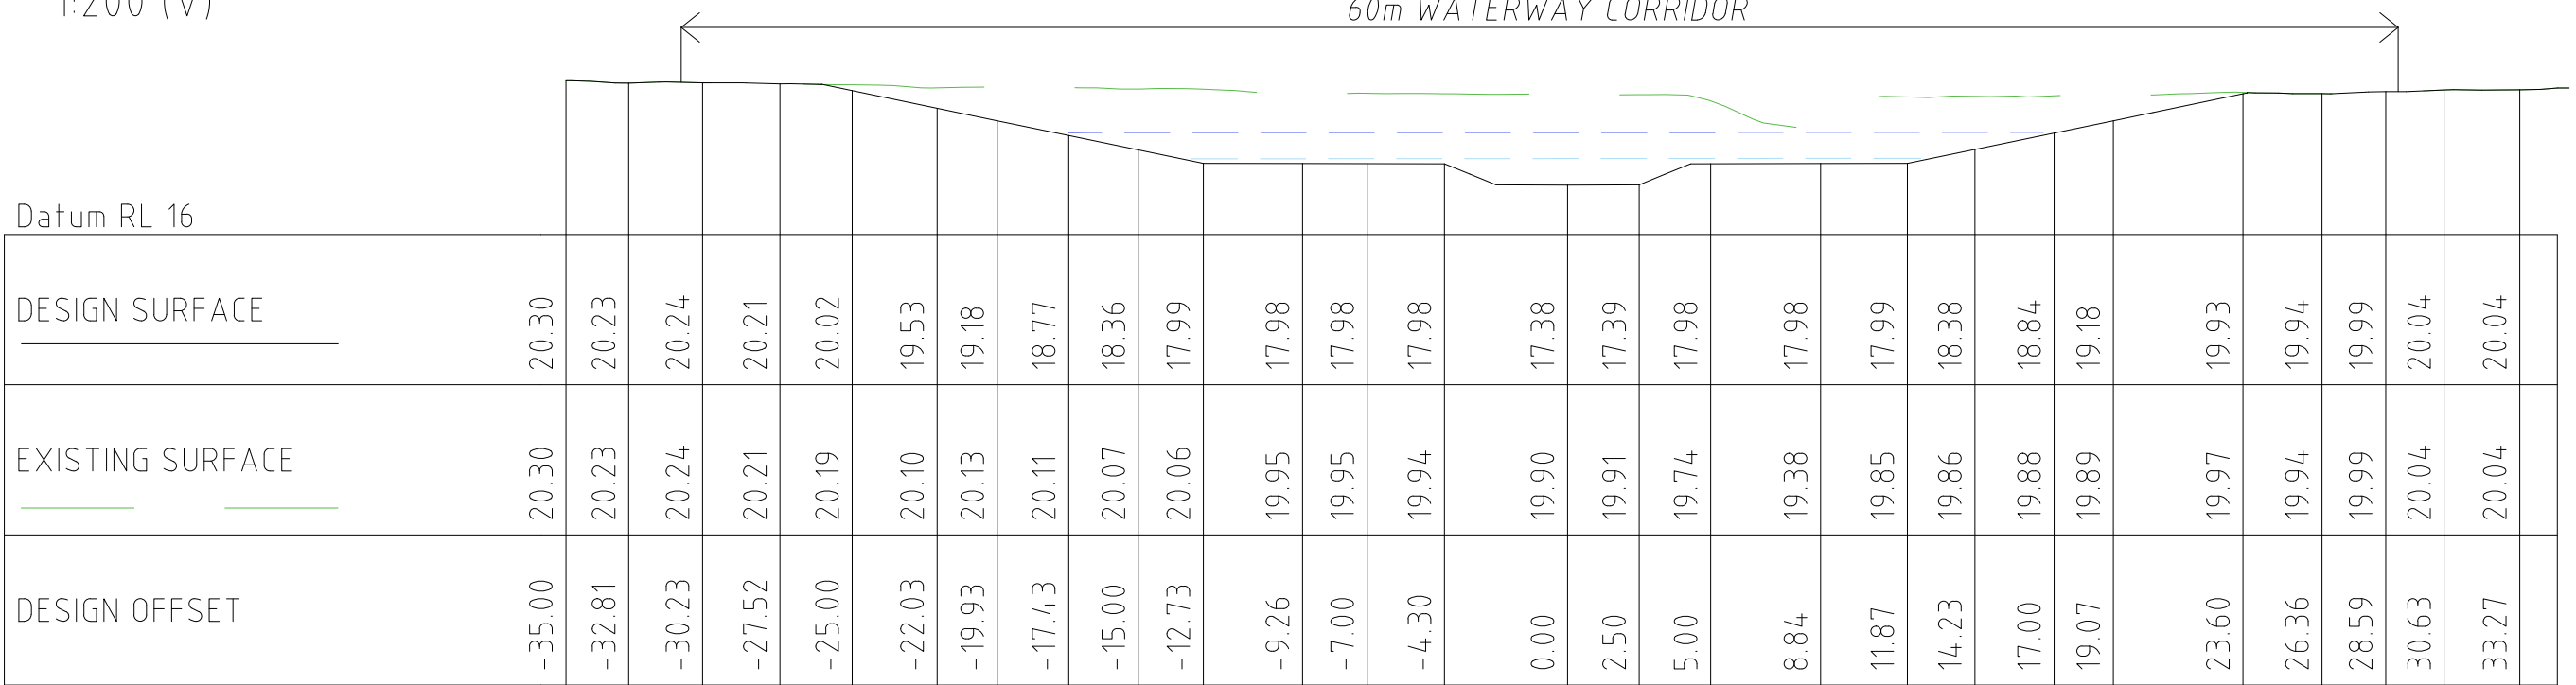

WEST WATERWAY CHAINAGE 1400

1:250 (H)
1:200 (V)


1400
044

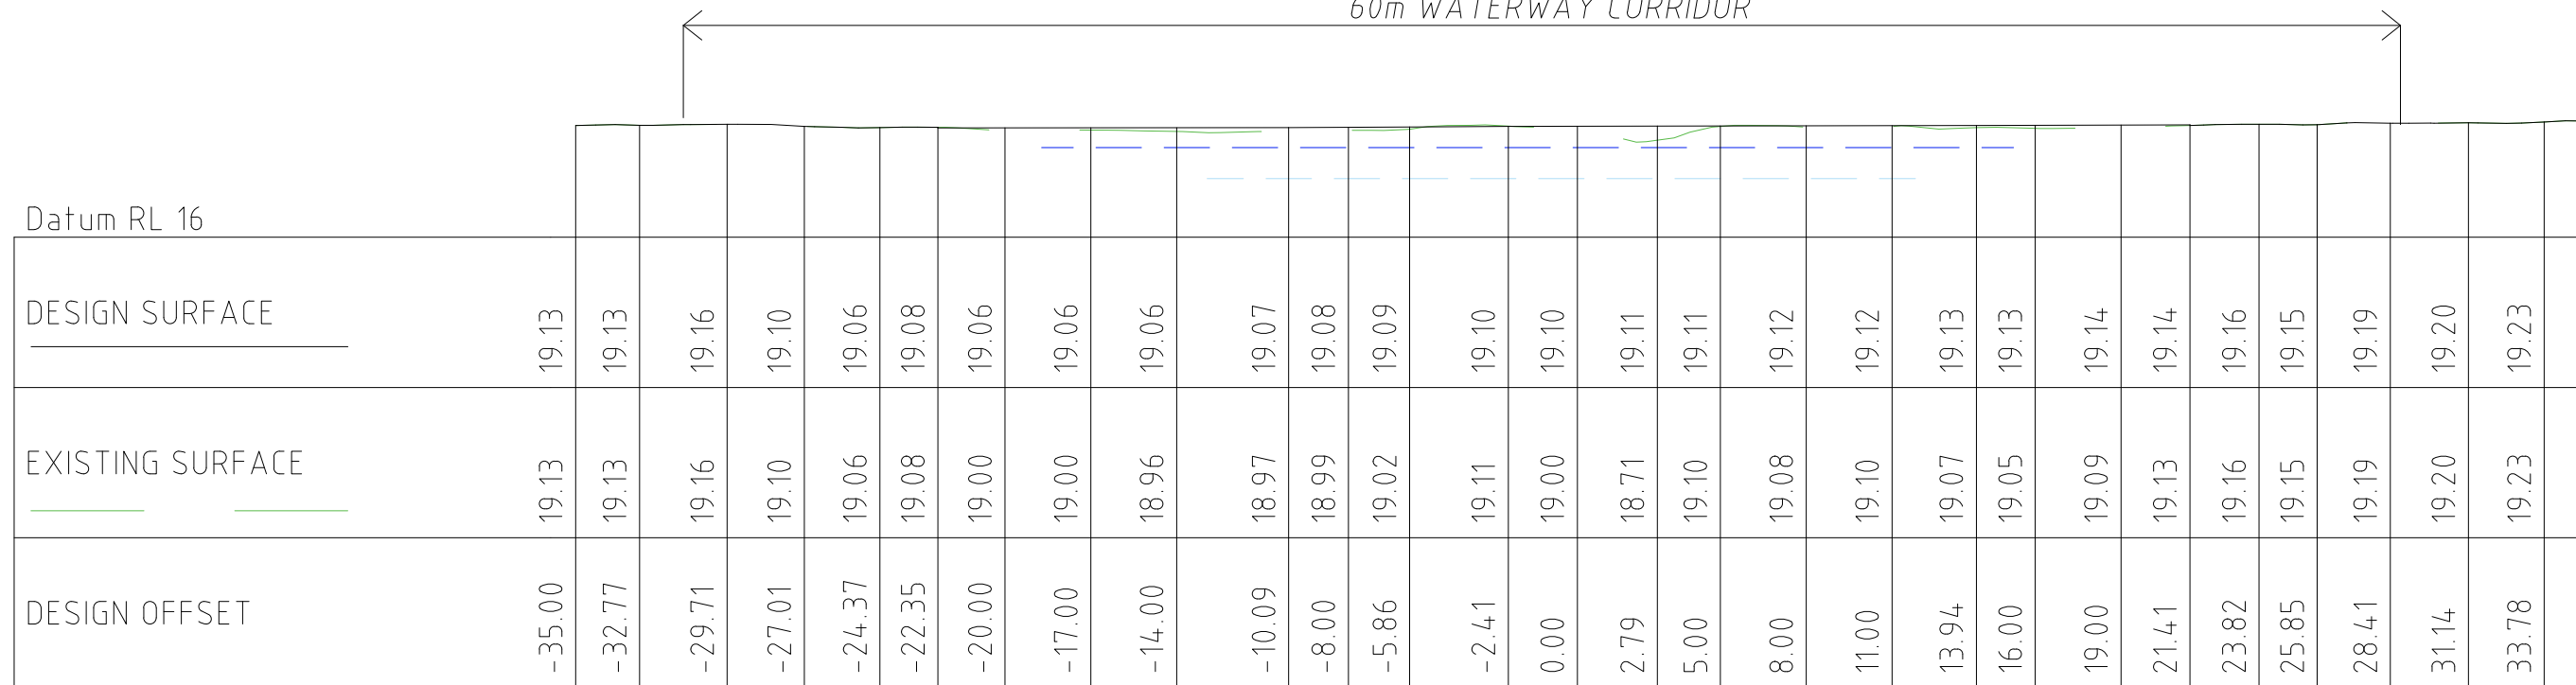

WEST WATERWAY CHAINAGE 1300

1:250 (H)
1:200 (V)

1300
044

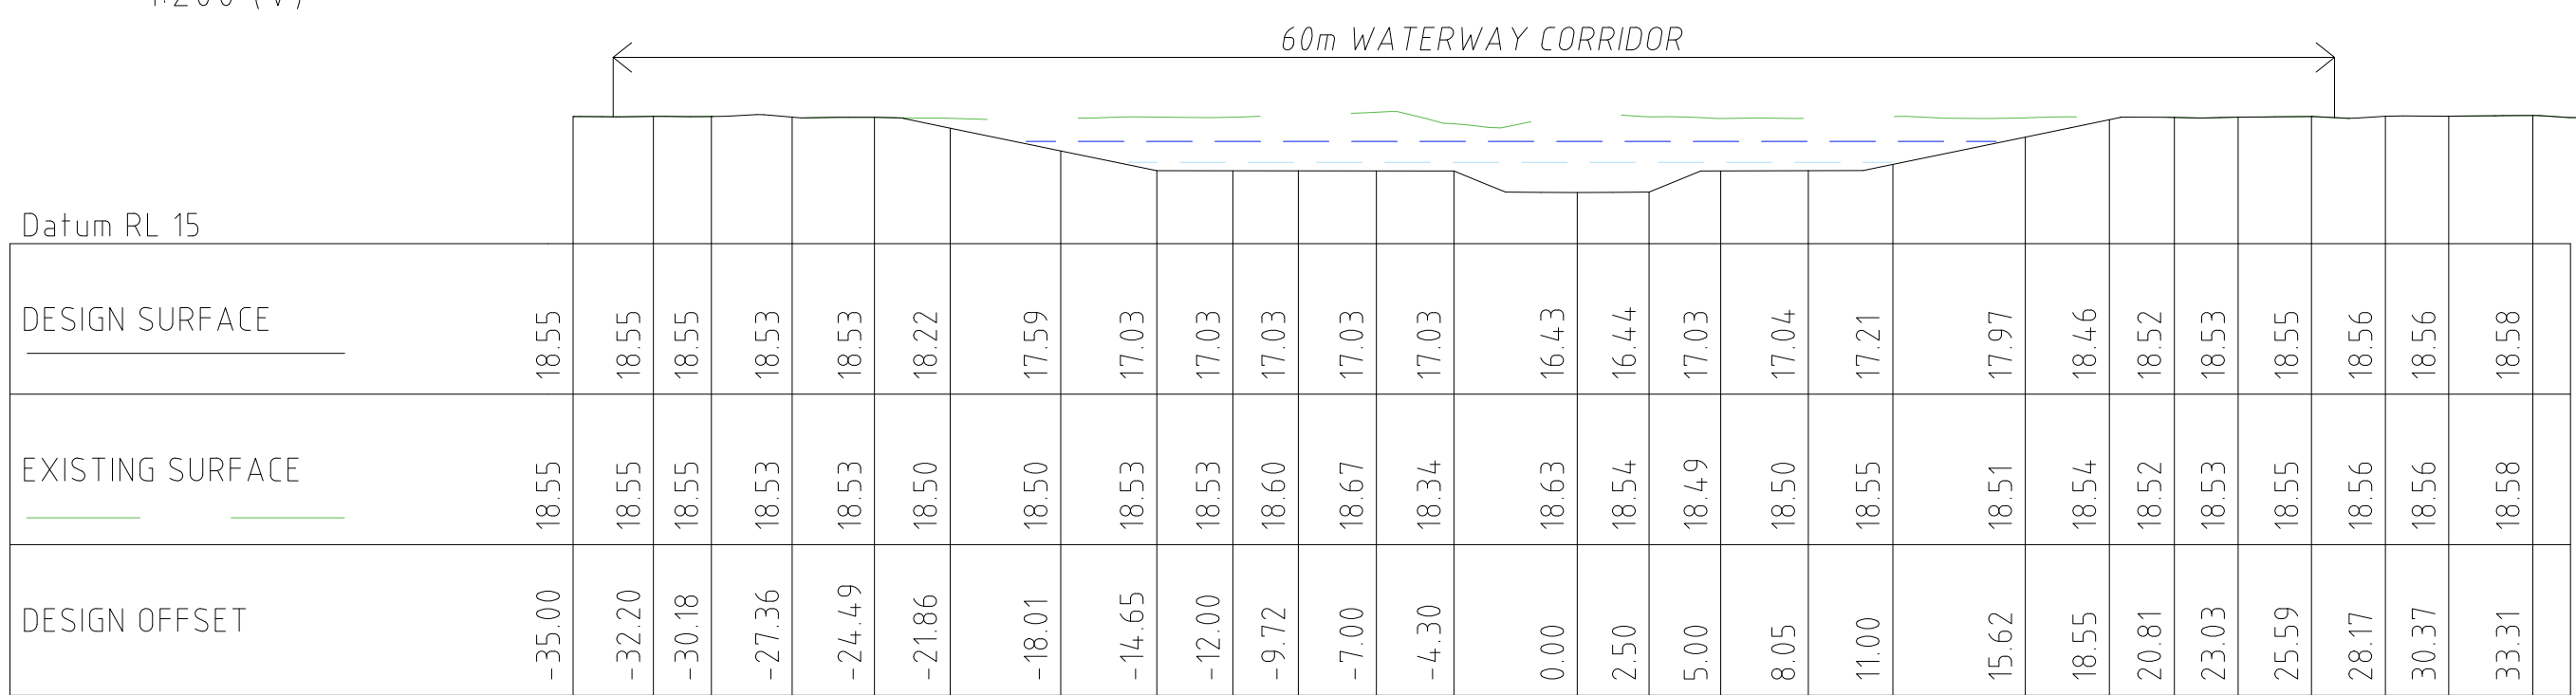

WEST WATERWAY CHAINAGE 1200

1:250 (H)
1:200 (V)

1200
044




E	REVISED ISSUE - POST PANEL SAC RECOMMENDATIONS	DB	29.08.23
D	REVISED ISSUE	CC	22.04.22
C	REVISED ISSUE	CC	06.04.22
B	REVISED ISSUE	CC	05.11.21
A	PRELIMINARY ISSUE	CC	15.10.21
REV	DESCRIPTION	APP'D	DATE



Alluvium Consulting Australia
Pty. Ltd.
ABN 76 151 119 792
Lvl 1, 105-115 Dover Street
Cremorne Vic 3121
T 61 3 9421 2532
www.alluvium.com.au


DESIGNED: D.BRAND	DRAWN: D.BRAND	CHECKED: C.CARVALHO	APPROVED: S.CLEVEN	PROJECT No: 0121128
----------------------	-------------------	------------------------	-----------------------	------------------------

VICTORIAN PLANNING AUTHORITY WONTHAGGI NORTH EAST PSP FUNCTIONAL DESIGN DRAWINGS W-WW CROSS SECTIONS (CHAINAGE 800 - 1500) (DCP REF. DR-01)			
REVISION: E	SHEET No.: 48 of 55	ORIGINAL SIZE: A1 DATUM: m AHD (MGA z55)	SCALE: SEE ABOVE

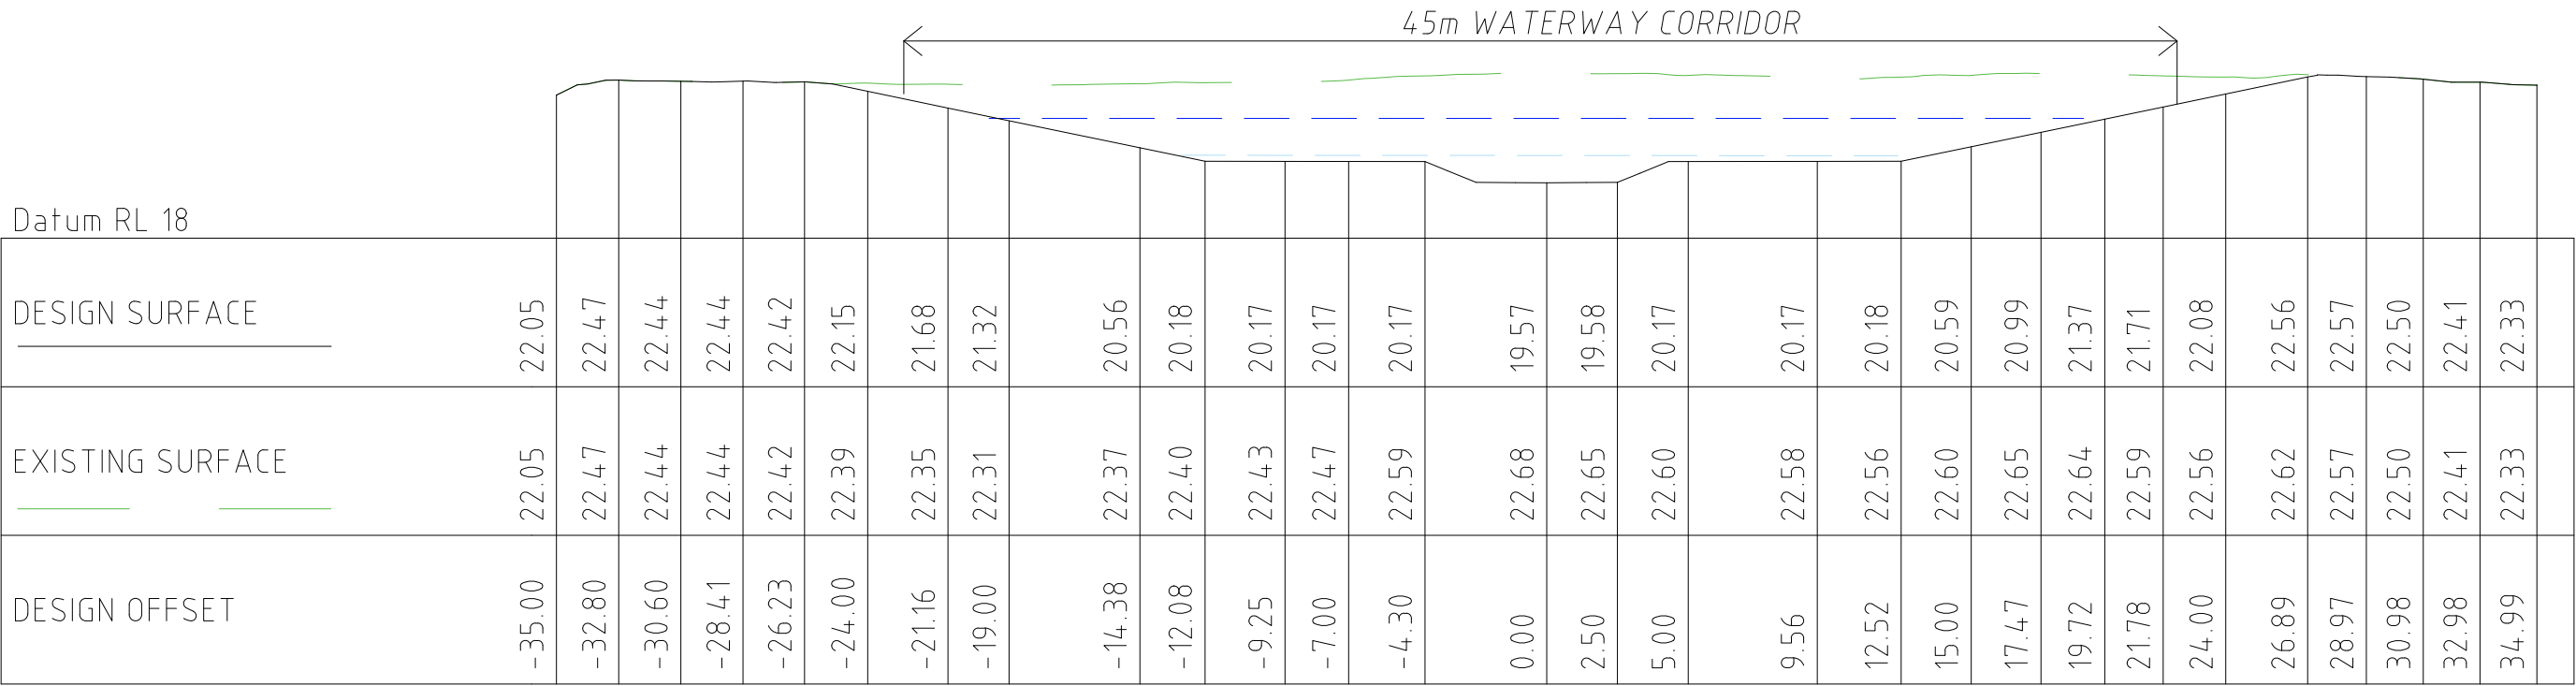


WEST WATERWAY CHAINAGE 1900

1:250 (H)
1:200 (V)

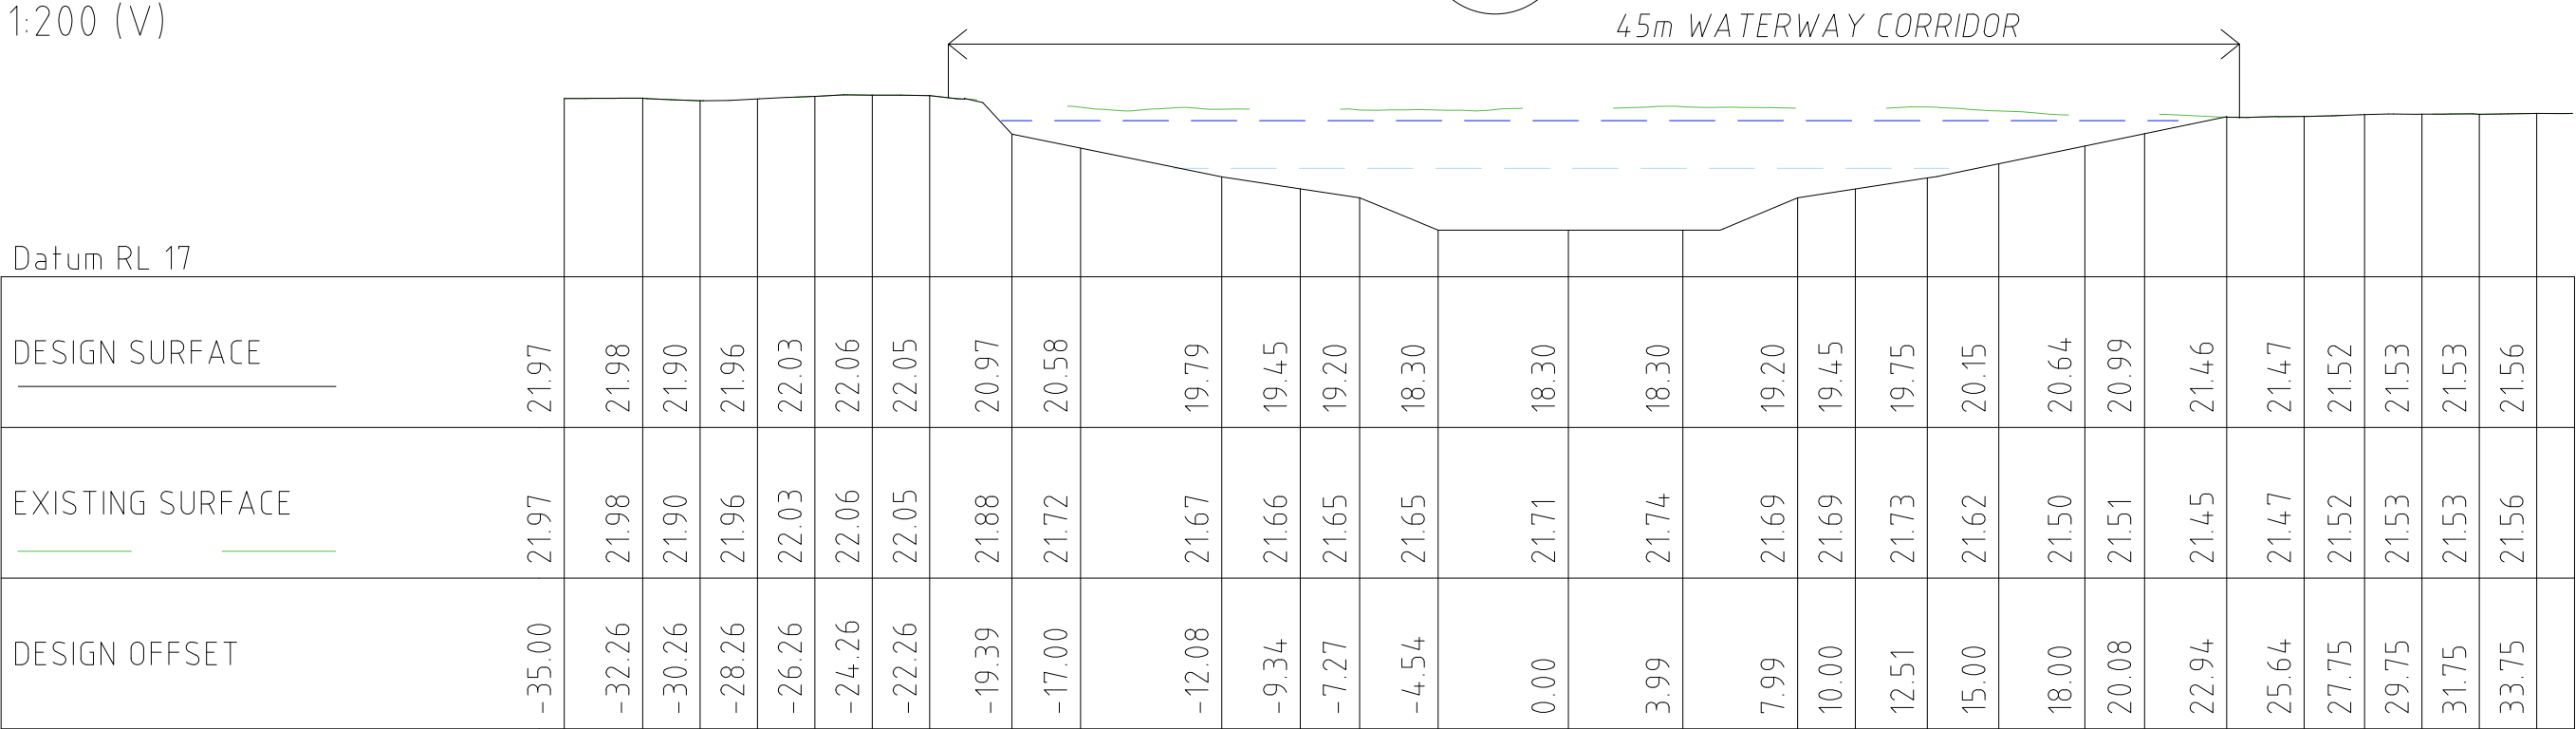


WEST WATERWAY CHAINAGE 1800

1:250 (H)
1:200 (V)

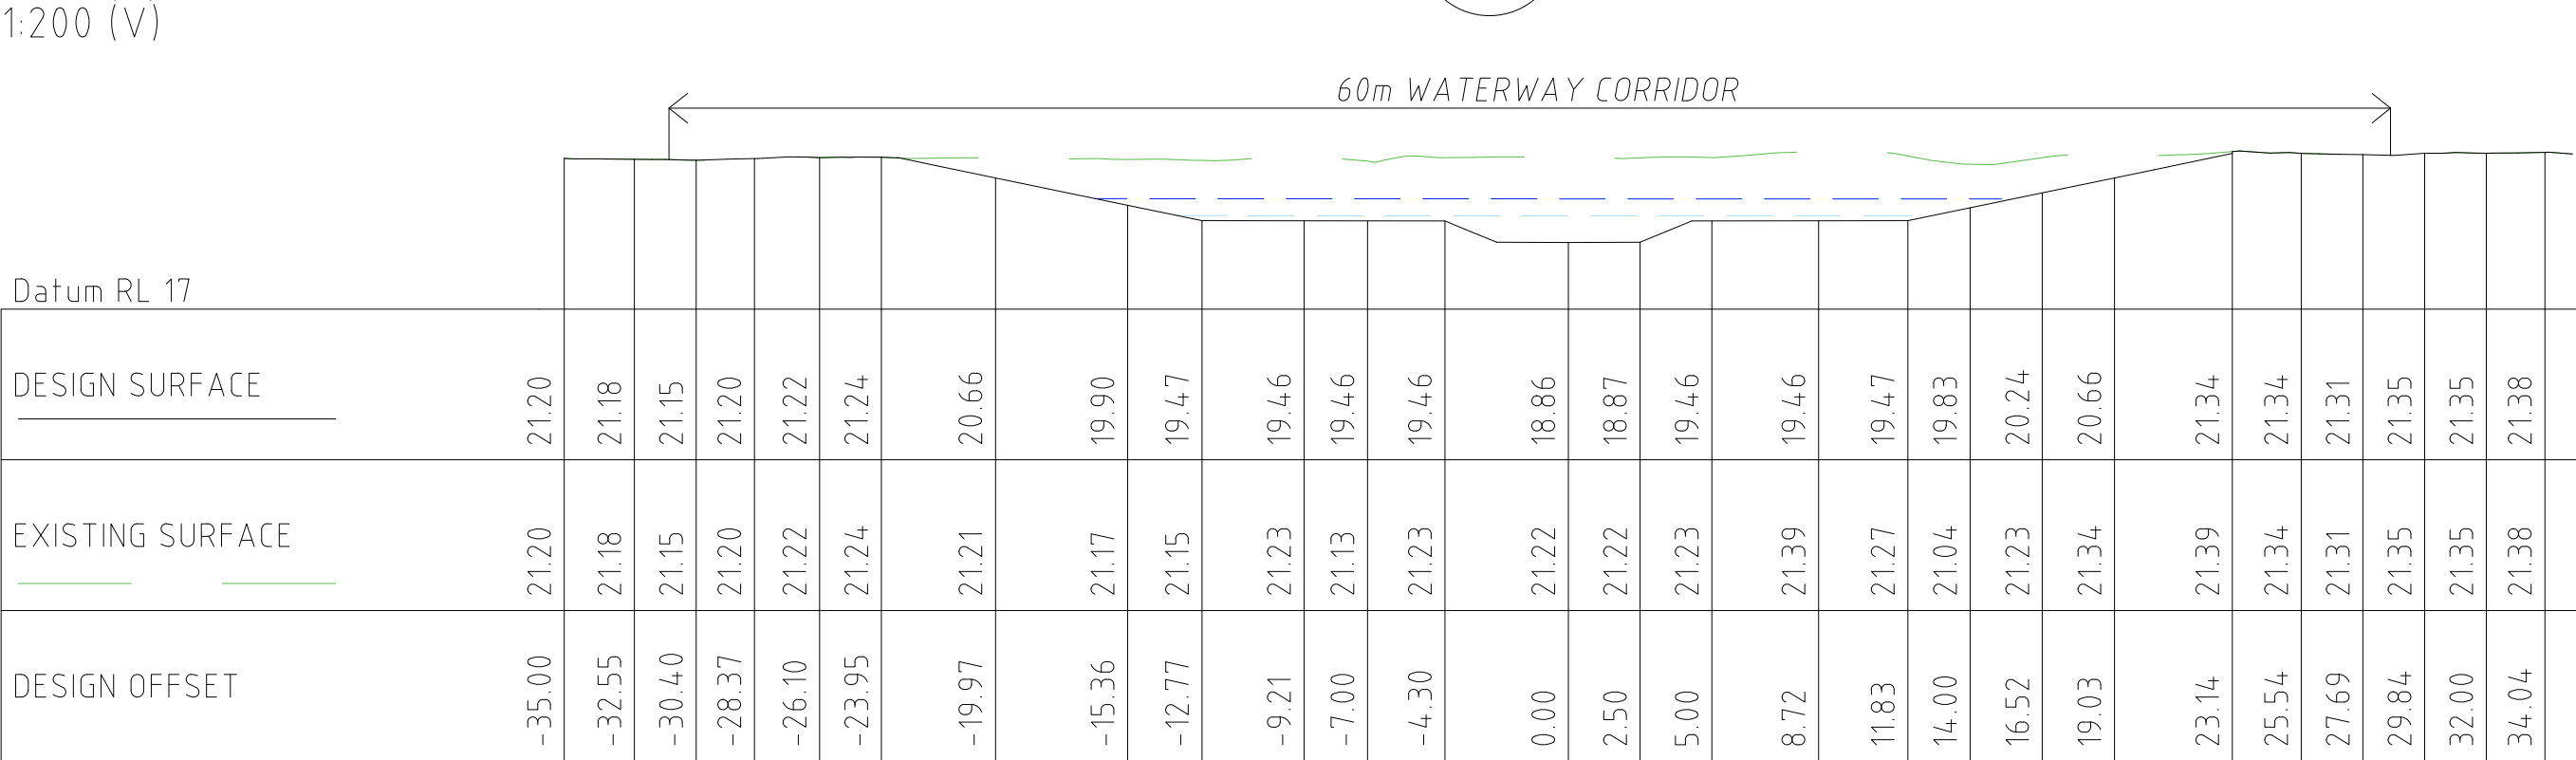


WEST WATERWAY CHAINAGE 1700

1:250 (H)
1:200 (V)

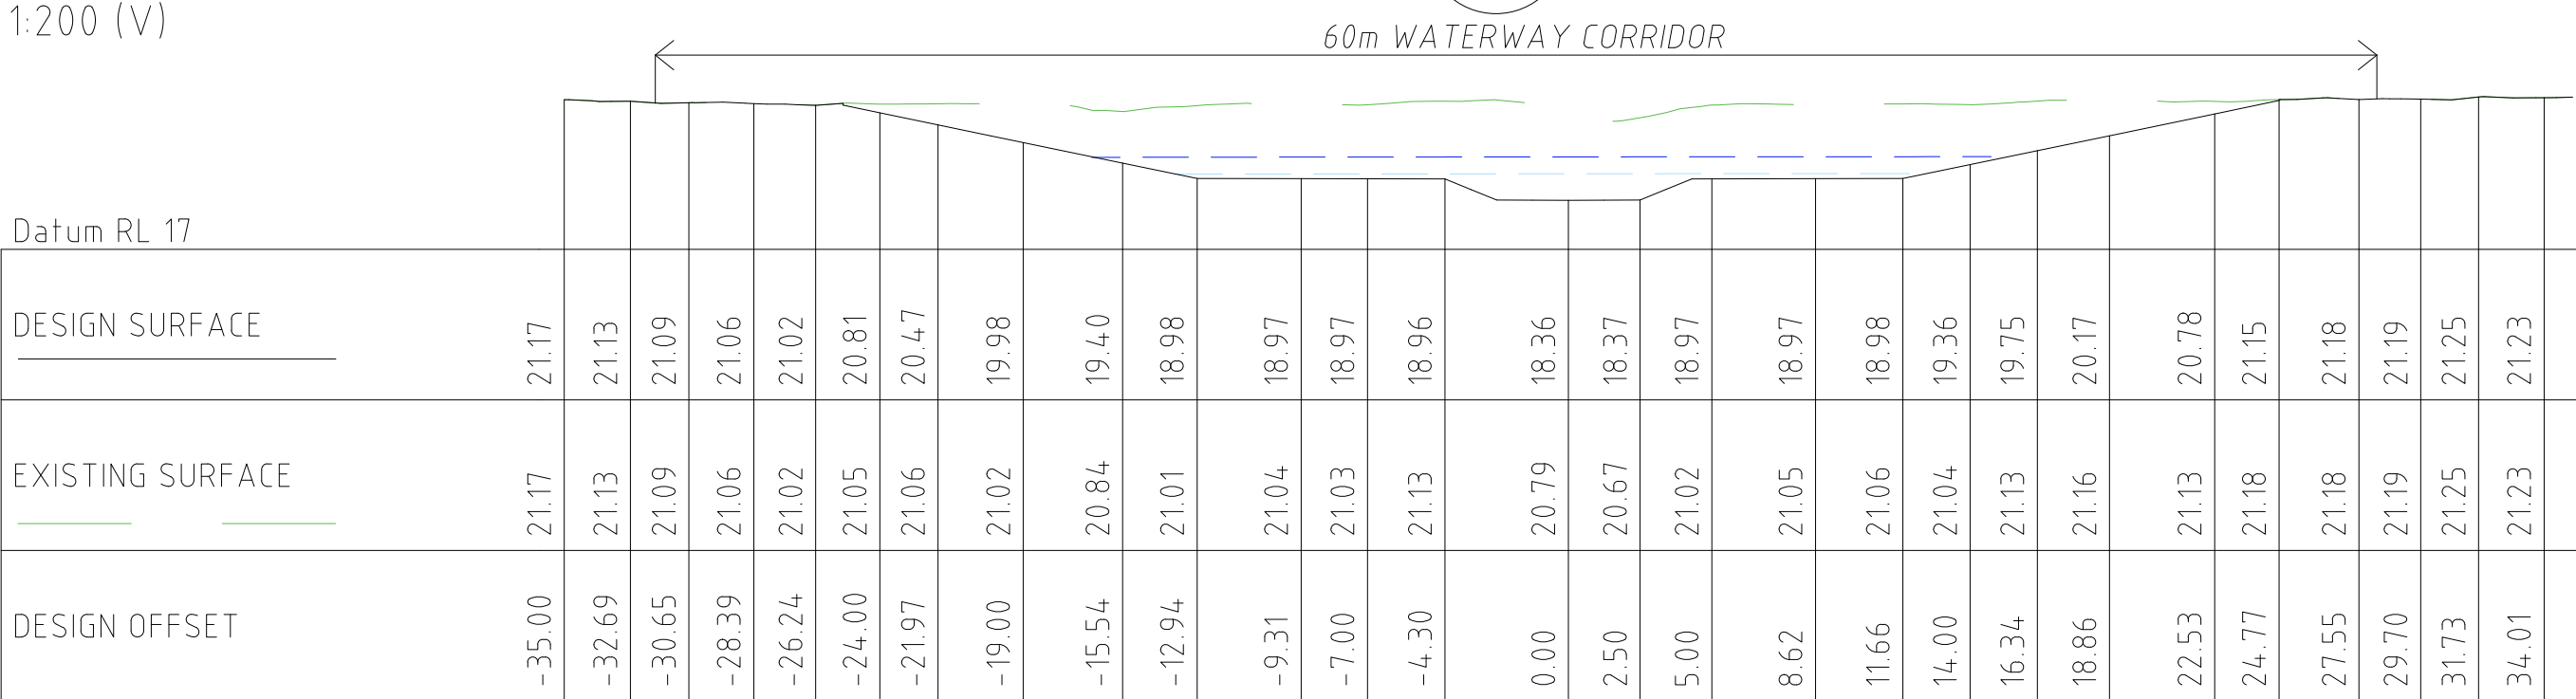


WEST WATERWAY CHAINAGE 1600

1:250 (H)
1:200 (V)

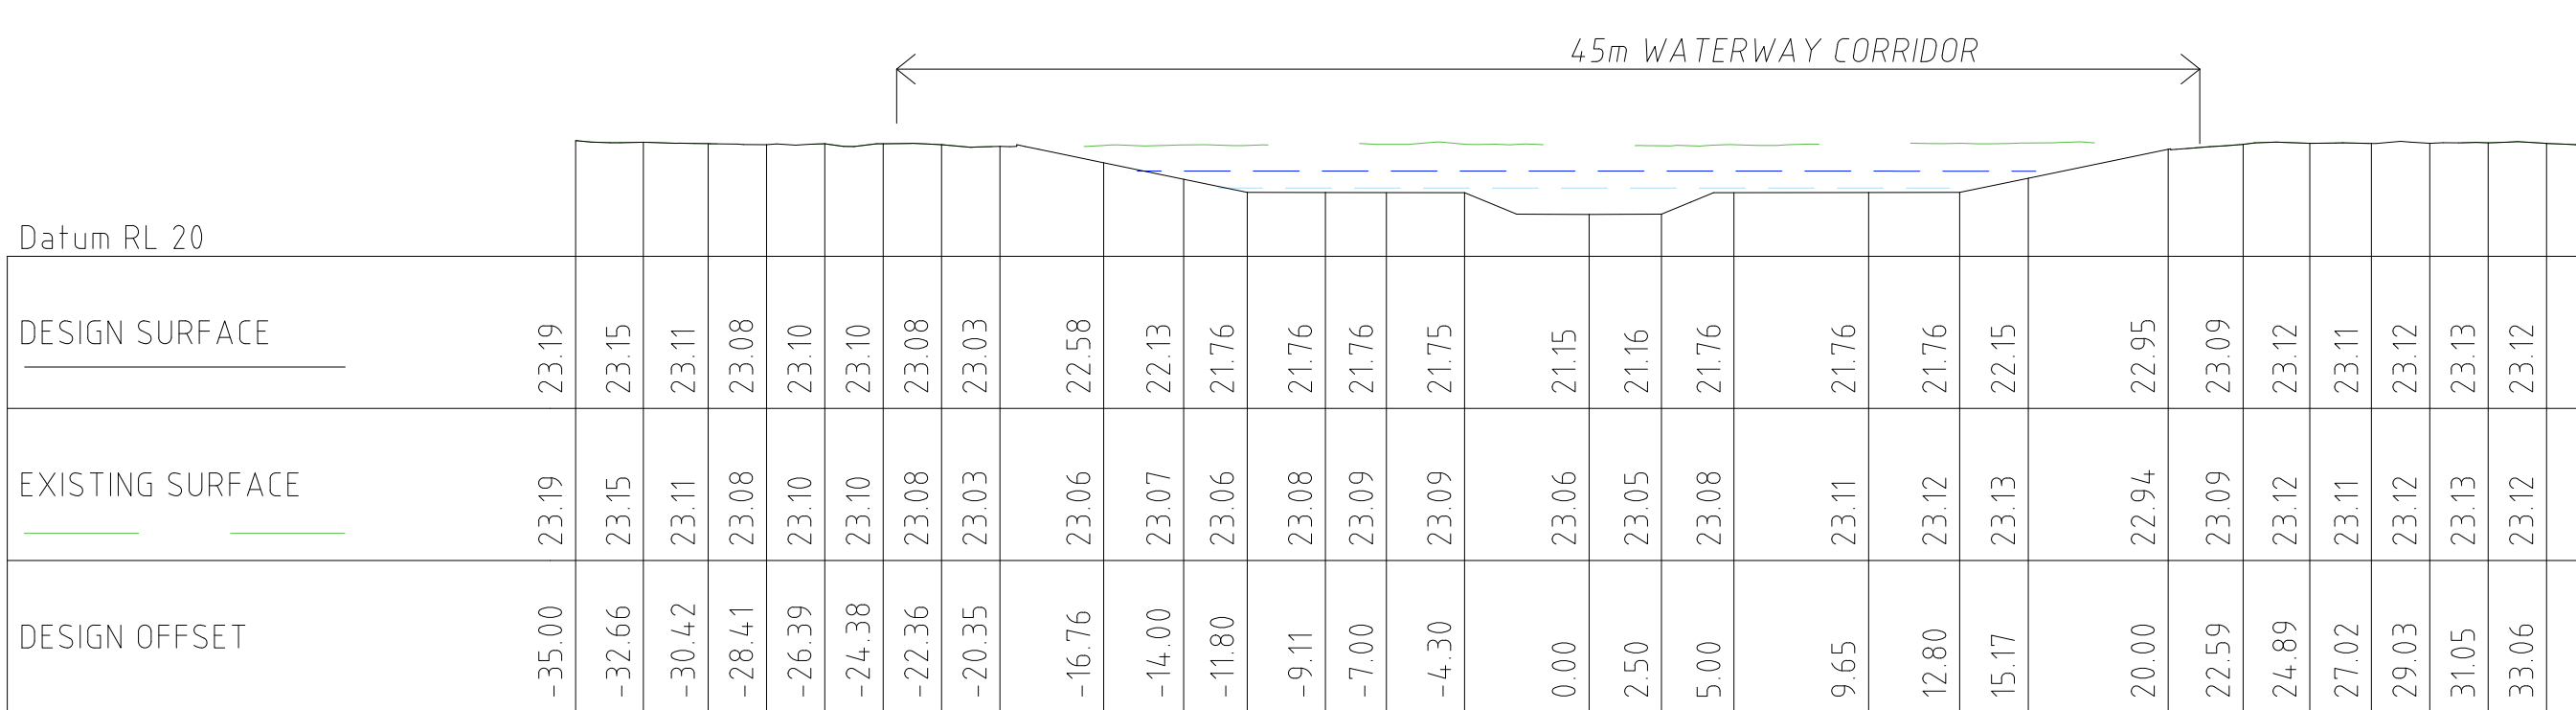


WEST WATERWAY CHAINAGE 2300

1:250 (H)
1:200 (V)

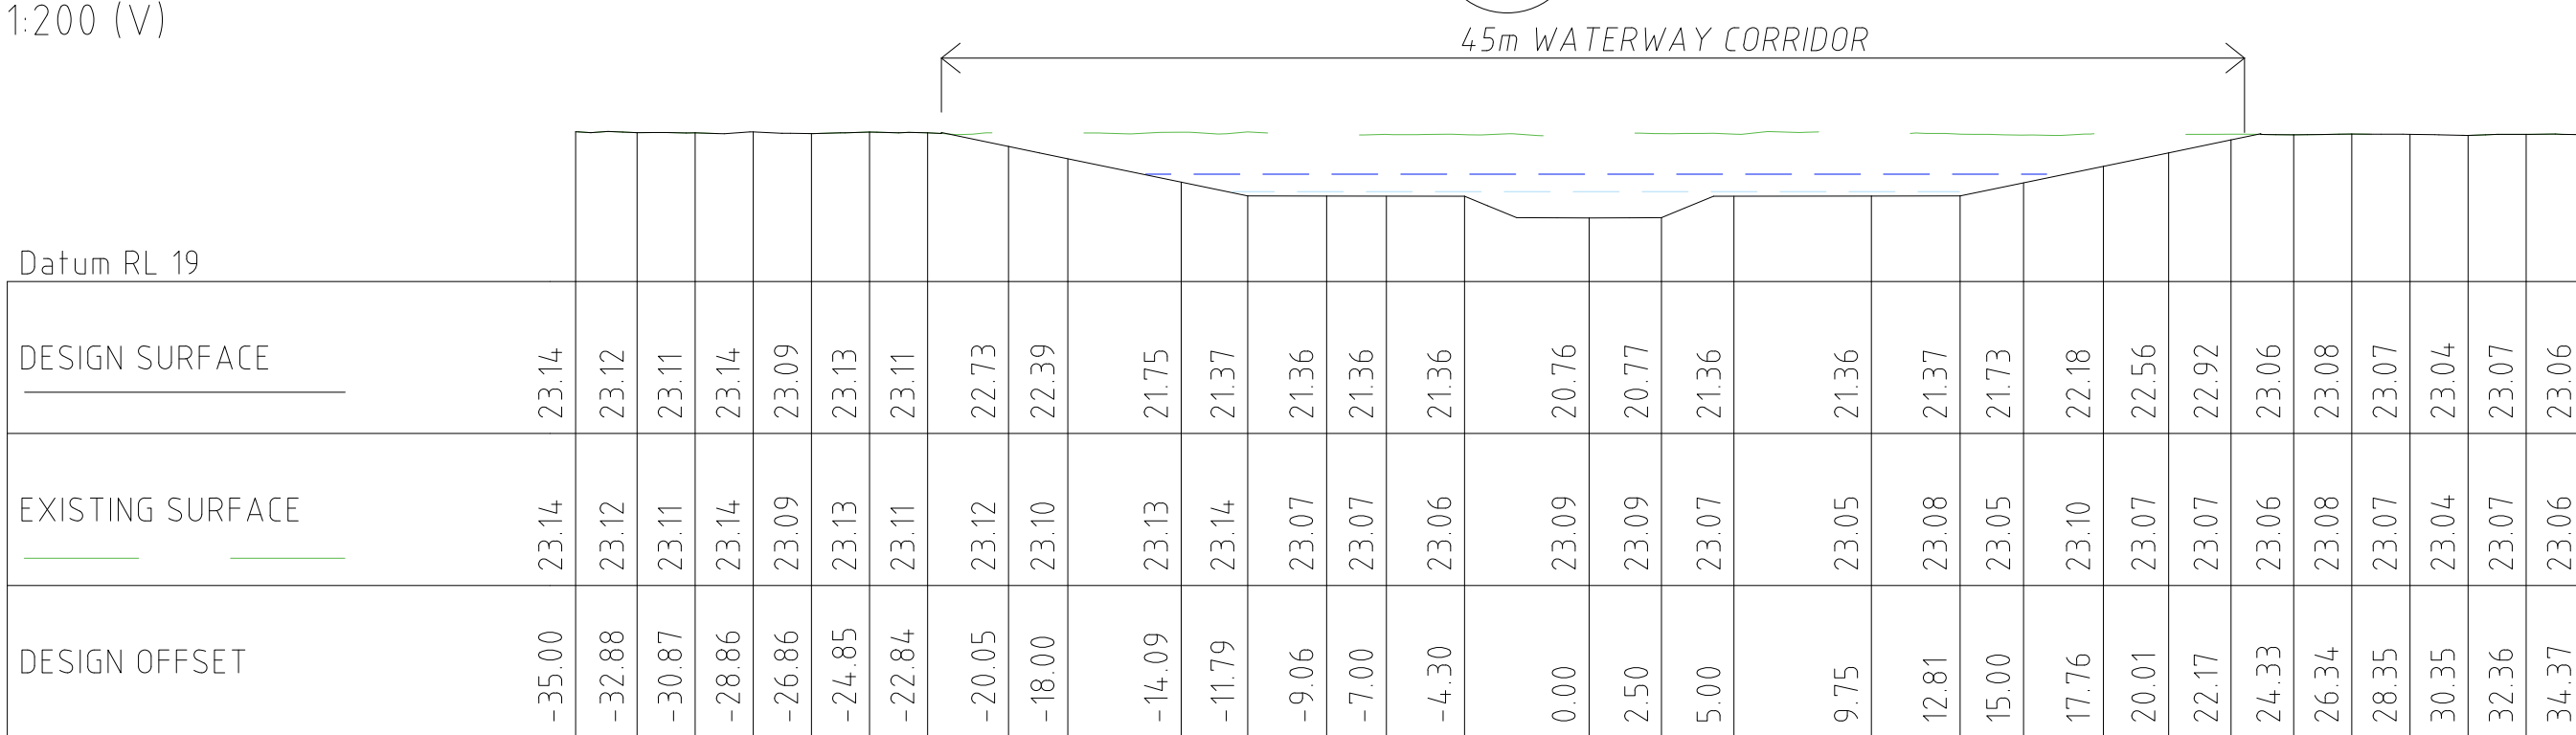


WEST WATERWAY CHAINAGE 2200

1:250 (H)
1:200 (V)

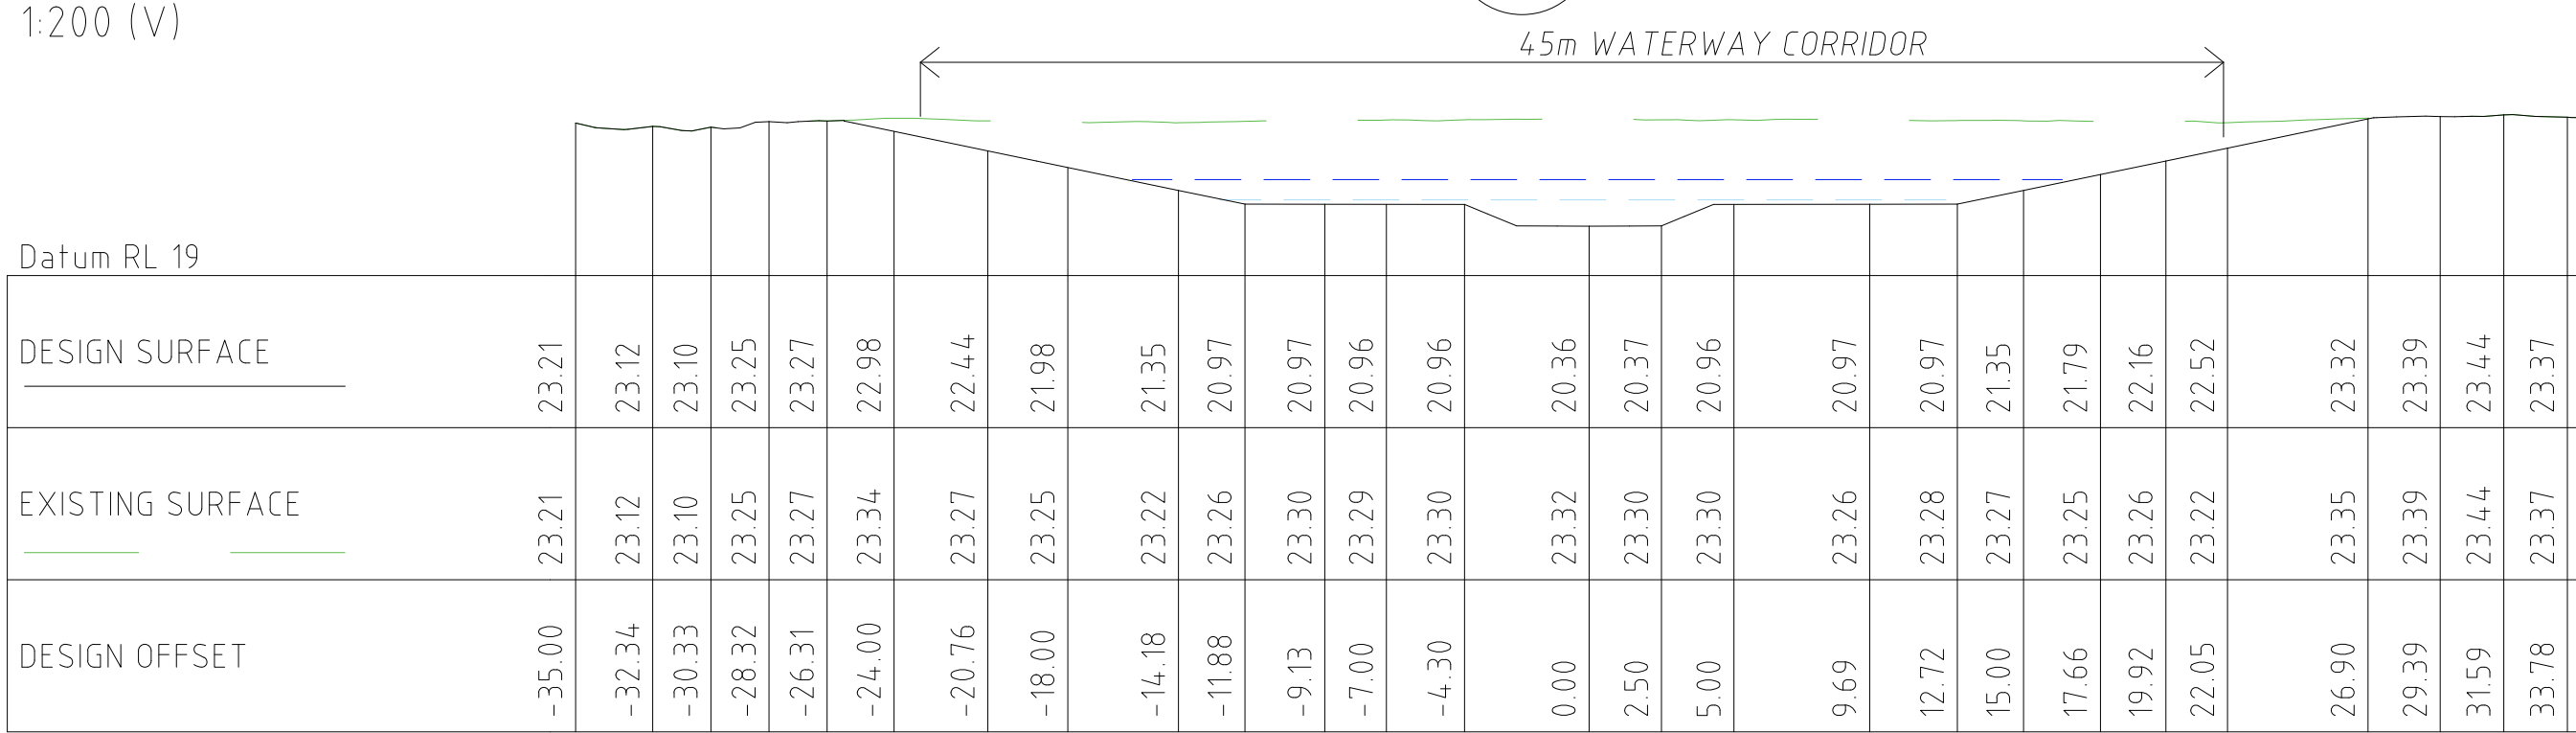

WEST WATERWAY CHAINAGE 2100

1:250 (H)
1:200 (V)

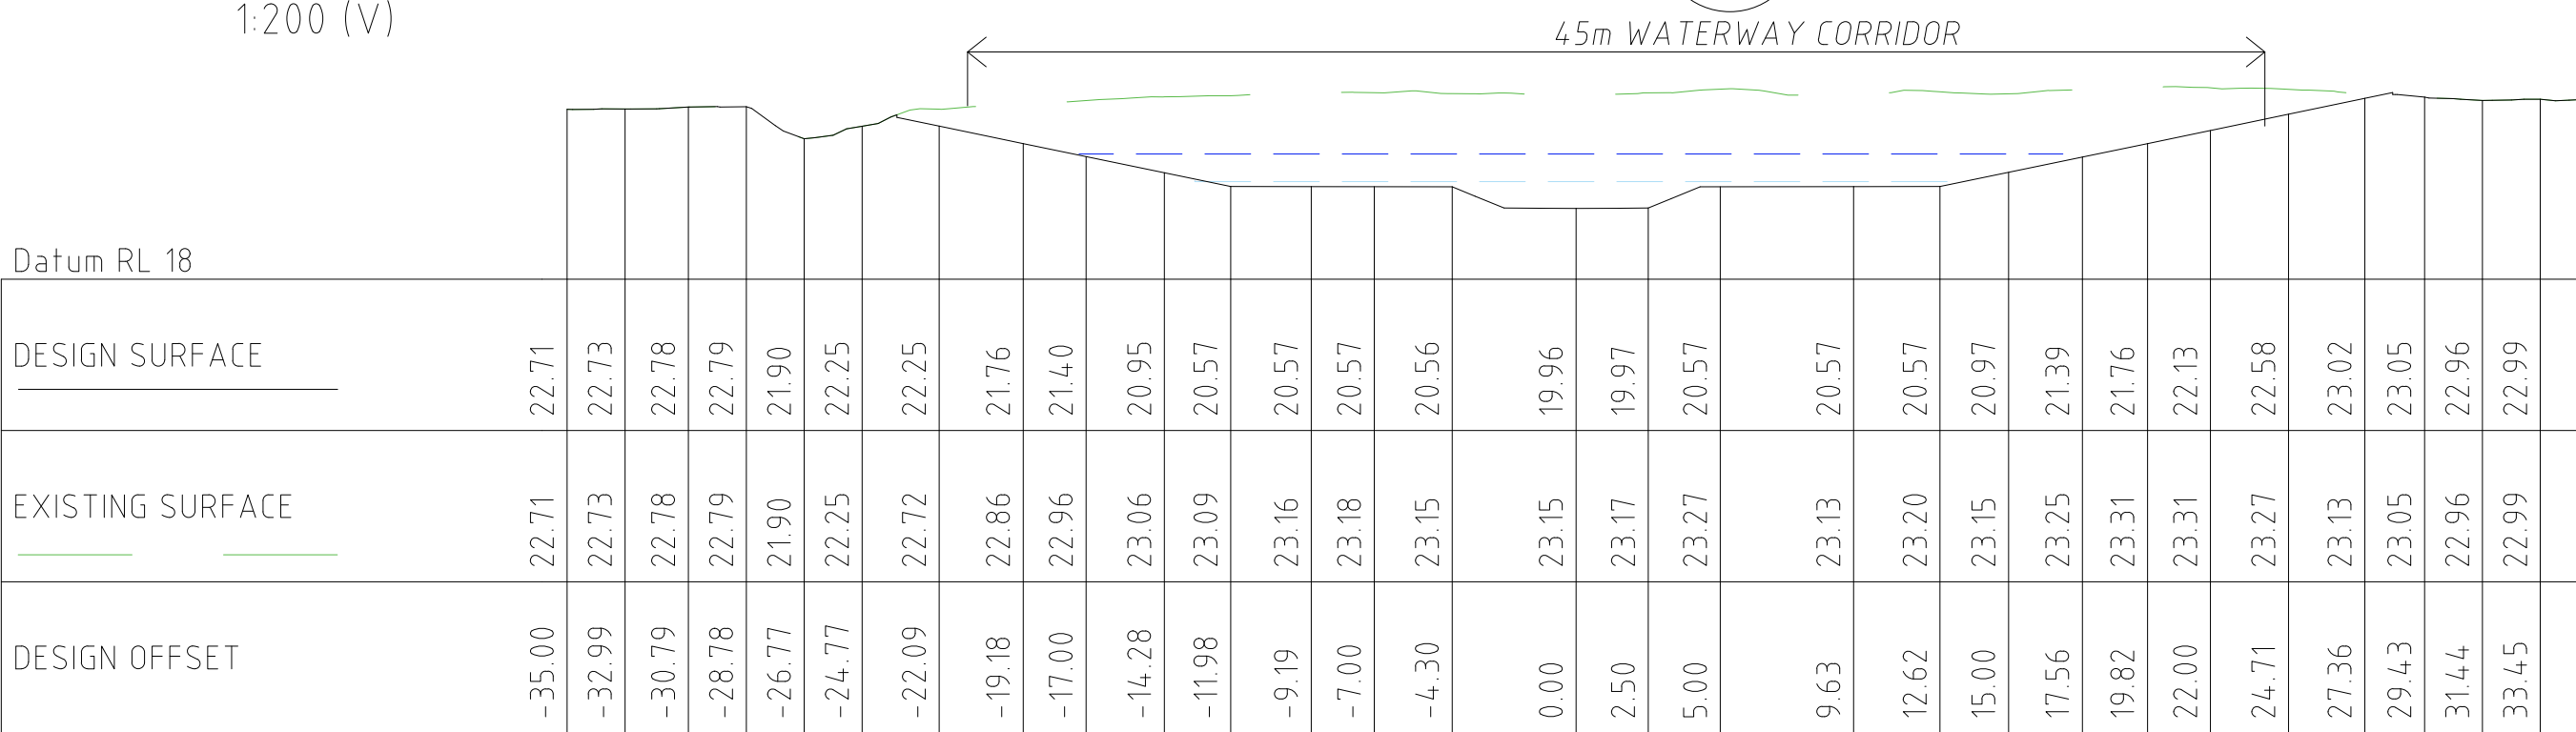

WEST WATERWAY CHAINAGE 2000

1:250 (H)
1:200 (V)

E	REVISED ISSUE - POST PANEL SAC RECOMMENDATIONS	DB	29.08.23
D	REVISED ISSUE	CC	22.04.22
C	REVISED ISSUE	CC	06.04.22
B	REVISED ISSUE	CC	05.11.21
A	PRELIMINARY ISSUE	CC	15.10.21
REV	DESCRIPTION	APP'D	DATE



Alluvium Consulting Australia
Pty. Ltd.
ABN 76 151 119 792
Lvl 1, 105-115 Dover Street
Cremorne Vic 3121
T 61 3 9421 2532
www.alluvium.com.au

DESIGNED:
D.BRAND

DRAWN:
D.BRAND

CHECKED:
C.CARVALHO

APPROVED:
S.CLEVEN

PROJECT No:
0121128

REVISION:
E

SHEET No.:
49 of 55

ORIGINAL SIZE: A1
DATUM: m AHD (MGA z55)

SCALE: SEE ABOVE

VICTORIAN PLANNING AUTHORITY
WONTHAGGI NORTH EAST PSP
FUNCTIONAL DESIGN DRAWINGS
W-WW CROSS SECTION (CHAINAGE 1600 - 2300) (DCP REF. DR-01)

1% AEP FLOOD LEVEL

50% AEP FLOOD LEVEL

0 4 8 12m


1.250 2

0 5 10 15m

2.5

VICTORIAN PLANNING AUTHORITY
WONTHAGGI NORTH EAST PSP
FUNCTIONAL DESIGN DRAWINGS
W-WW CROSS SECTION (CHAINAGE 2400 - 3000) (DCP REF. DR-01)

REVISION:	SHEET No.:	ORIGINAL SIZE: A1	SCALE: SEE ABOVE
E	50 of 55	DATUM: m AHD (MGA z55)	

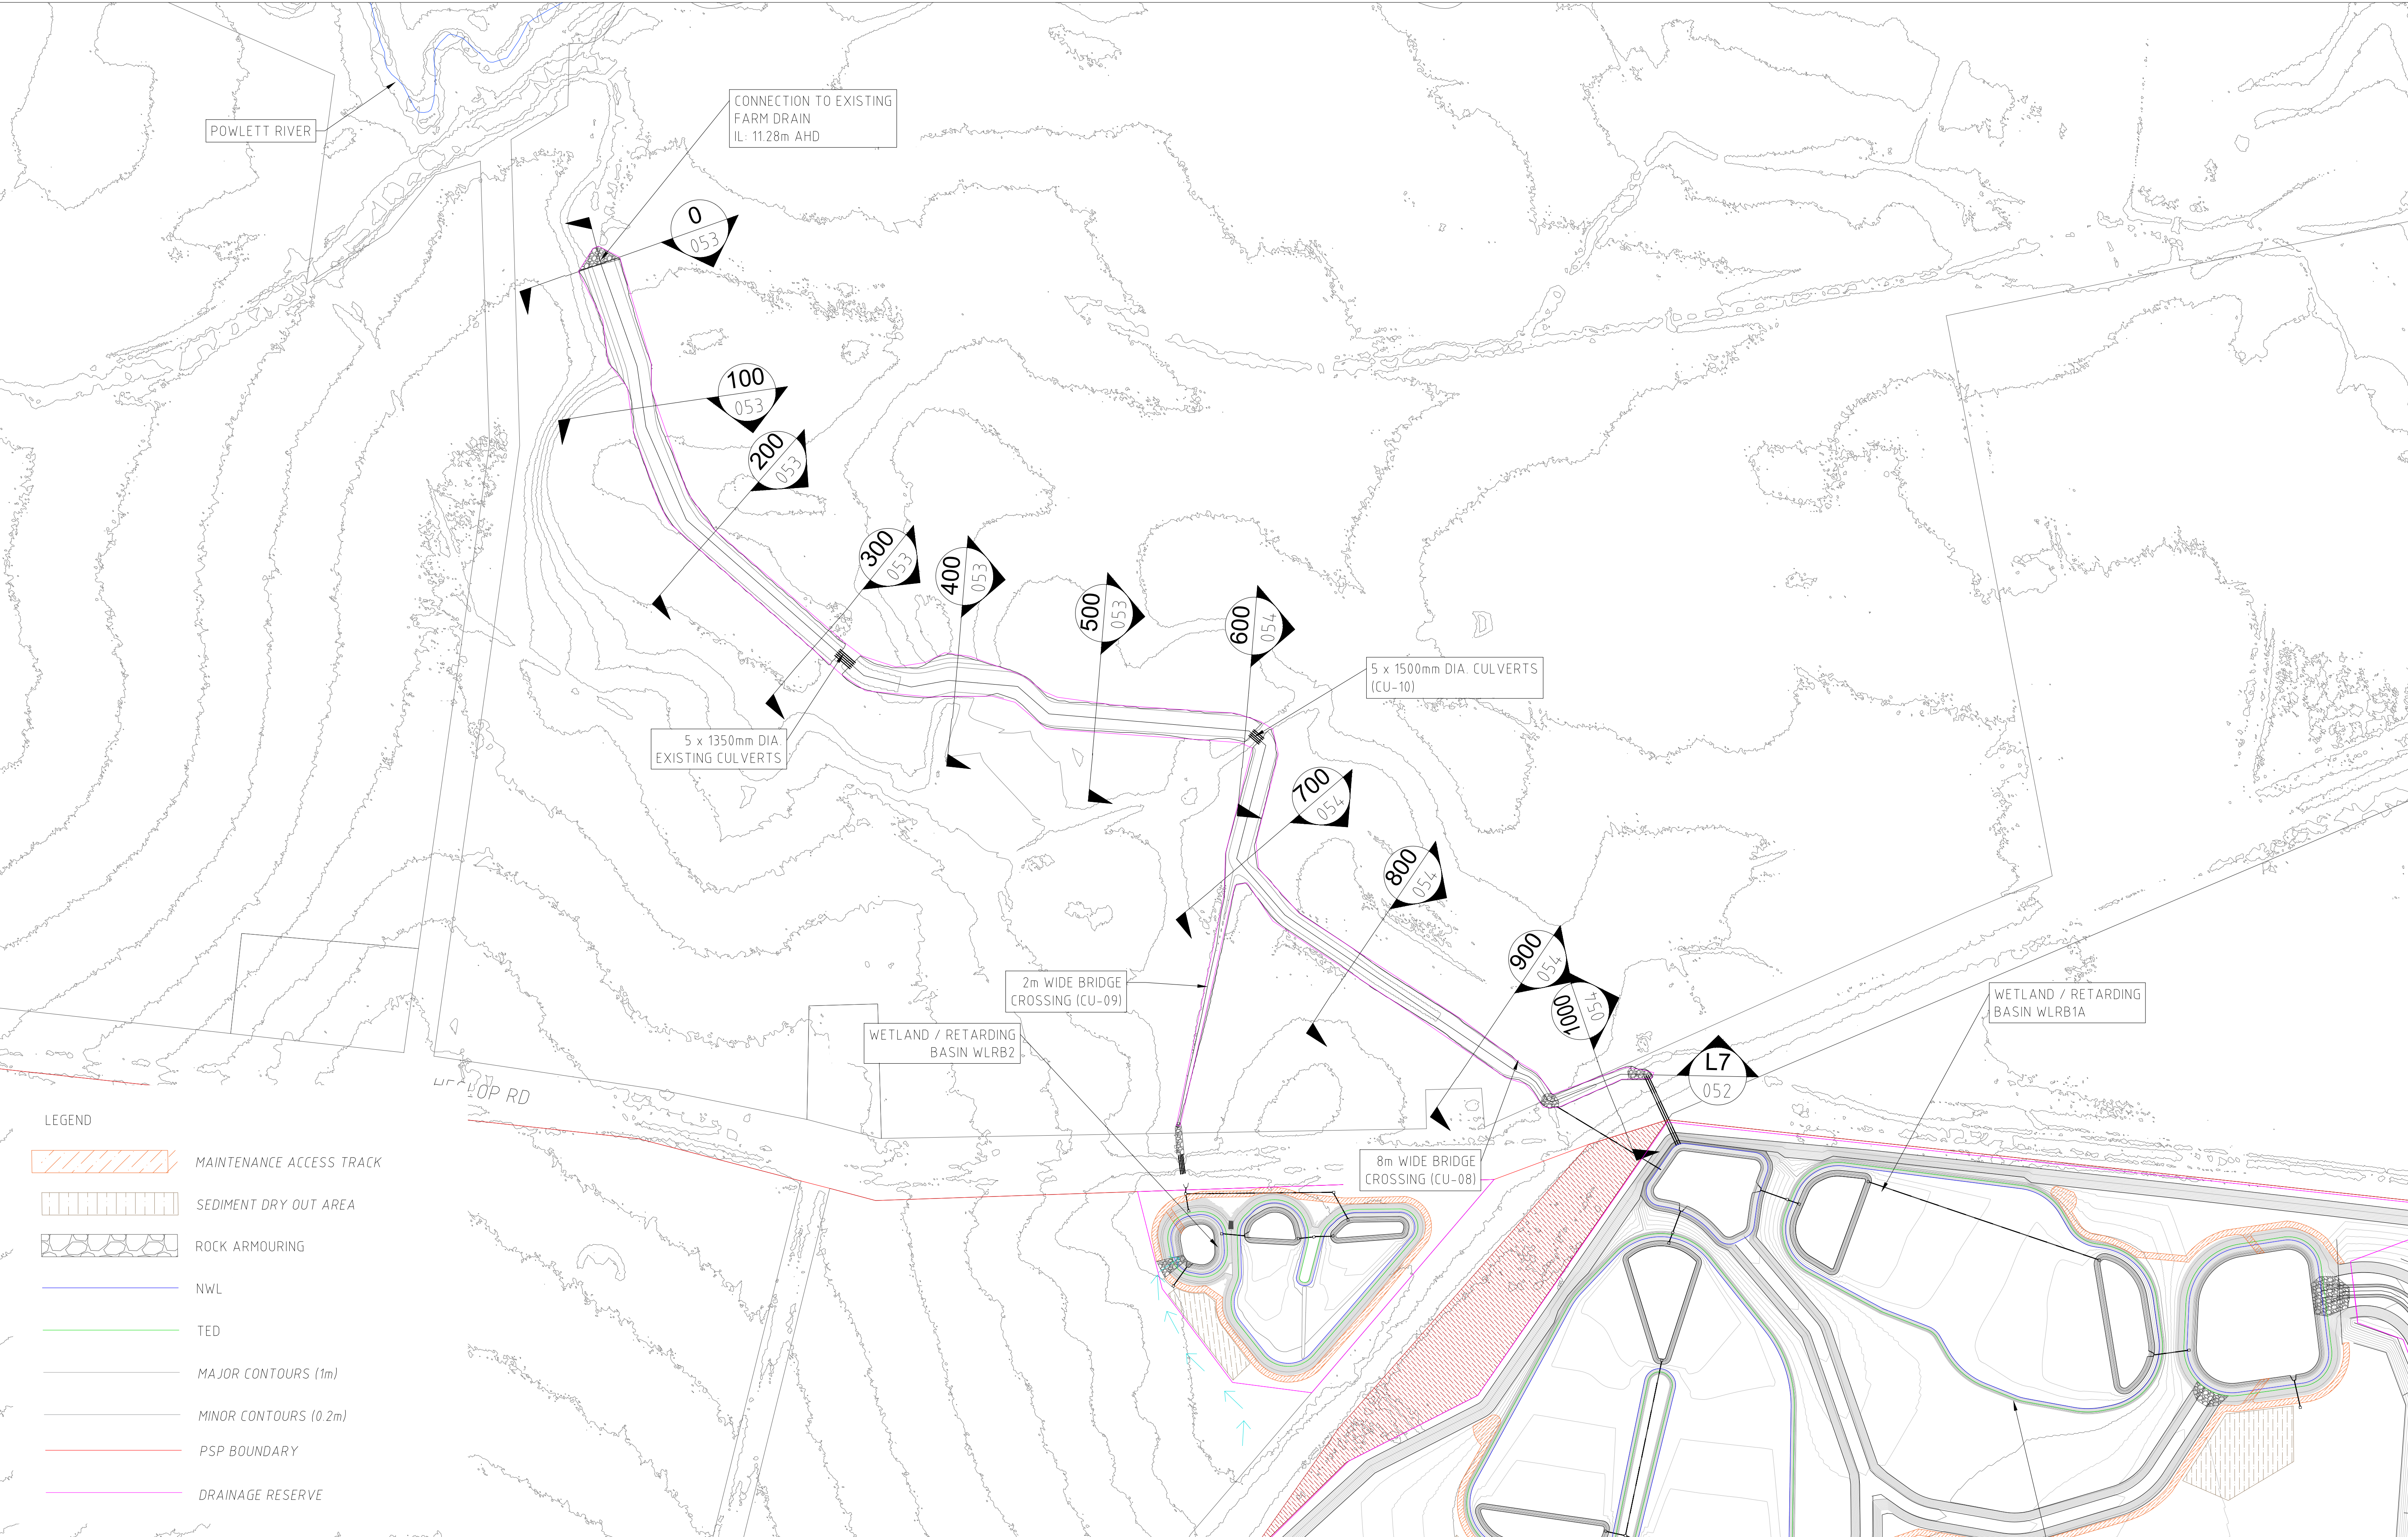

REV	DESCRIPTION	APP'D	DATE
E	REVISED ISSUE - POST PANEL SAC RECOMMENDATIONS	DB	29.08.23
D	REVISED ISSUE	CC	22.04.22
C	REVISED ISSUE	CC	06.04.22
B	REVISED ISSUE	CC	05.11.21
A	PRELIMINARY ISSUE	CC	15.10.21



Alluvium Consulting Australia
Pty. Ltd.
ABN 76 151 119 792
Lvl 1, 105-115 Dover Street
Cremorne Vic 3121
T 61 3 9421 2532
www.alluvium.com.au

DESIGNED: D.BRAND	DRAWN: D.BRAND	CHECKED: C.CARVALHO	APPROVED: S.CLEVEN	PROJECT No: 0121128
----------------------	-------------------	------------------------	-----------------------	------------------------

VICTORIAN PLANNING AUTHORITY
WONTHAGGI NORTH EAST PSP
FUNCTIONAL DESIGN DRAWINGS
MAIN OUTFALL DESIGN (DCP REF. DR-03)

REVISION: E	SHEET No.: 51 of 55	ORIGINAL SIZE: A1 DATUM: m AHD (MGA z55)	SCALE: 1:2000
-----------------------	------------------------	--	---------------



