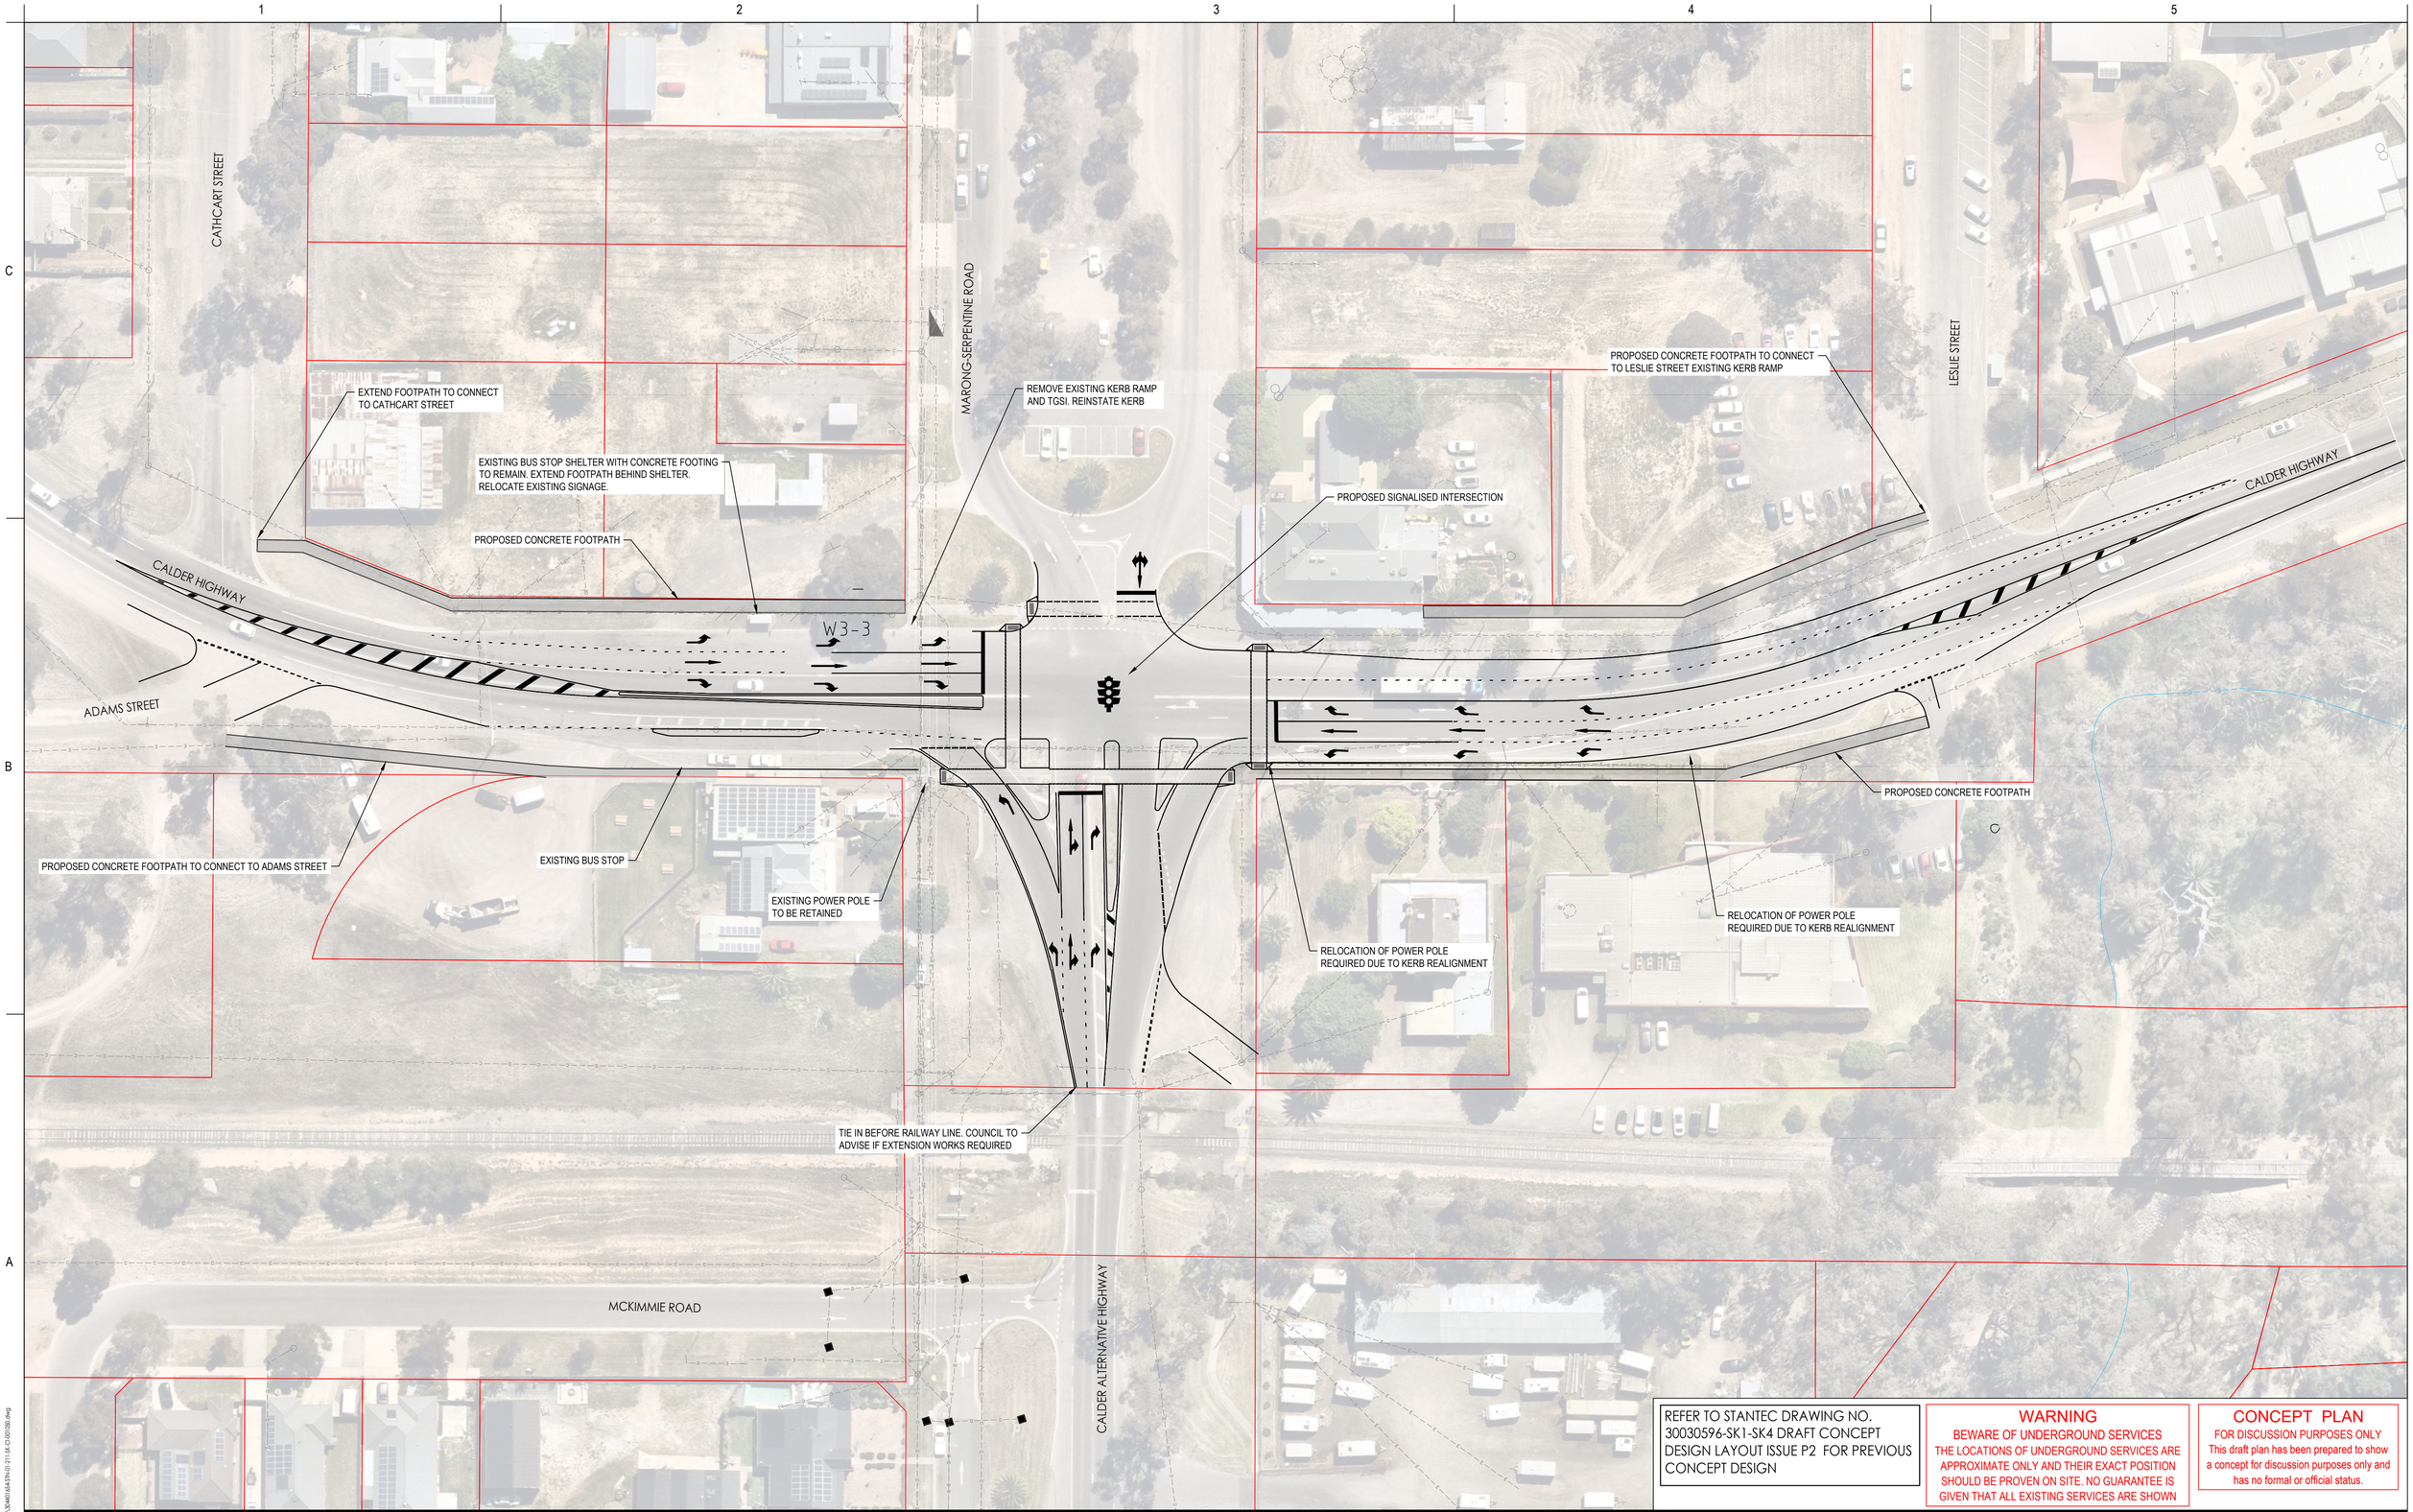

REFER TO STANTEC DRAWING NO. 30030596-SK1-SK4 DRAFT CONCEPT DESIGN LAYOUT ISSUE P2 FOR PREVIOUS CONCEPT DESIGN

WARNING
BEWARE OF UNDERGROUND SERVICES
THE LOCATIONS OF UNDERGROUND SERVICES ARE APPROXIMATE ONLY AND THEIR EXACT POSITION SHOULD BE PROVEN ON SITE. NO GUARANTEE IS GIVEN THAT ALL EXISTING SERVICES ARE SHOWN

CONCEPT PLAN
FOR DISCUSSION PURPOSES ONLY
This draft plan has been prepared to show a concept for discussion purposes only and has no formal or official status.

0 5 10 20
H 1:500 @ A1
NORTH

1	CONCEPT ONLY	L.J.		2025.11.12
Issued/Revision		By	Appd	YYYY.MM.DD

Issue Status
S0
INITIAL FILE BEING DEVELOPED

This document is suitable only for the purpose noted above. Use of this document for any other purpose is not permitted.

Coordinate System
MGA 2020
Datum

Colour Disclaimer
This drawing has been documented in colour. This drawing is required to be printed in colour. Failure to do so may result in loss of information. Black and white printing may be used if specific black and white documents have been obtained from Stantec.

Stantec

Copyright Reserved
The Copyrights to all designs and drawings are the property of Stantec. Reproduction or use for any purpose other than that authorized by Stantec is forbidden.
The Contractor shall verify and be responsible for all dimensions. DO NOT scale the drawing - any errors or omissions shall be reported to Stantec without delay.

Client/Project Logo
Victorian Planning Authority

Client/Project
VICTORIAN PLANNING AUTHORITY
BENDIGO REGIONAL EMPLOYMENT PLAN
MARONG, VIC

L.J.		J.L.		2025.11.12
Drawn	Designed	Reviewed	Approved	YYYY.MM.DD

Title
INTERSECTION UPGRADE
CALDER HWY / CALDER ALT HWY
CONCEPT PLAN

Project No.
304401654

Scale at A1
1:500m

Revision
1

Drawing No.
304401654-STN-01-211-SK-CI-001050

\\Au2040.pbnet\Unmed_proj\ch\304401654\102_civil\drawings\304401654-STN-01-211-SK-CI-001050.dwg
Plotted: jensen, laura Date: 11/13/2025 10:39:29 AM

ORIGINAL SHEET - ISO A1