



WARNING
BEWARE OF UNDERGROUND SERVICES
THE LOCATIONS OF UNDERGROUND SERVICES ARE
APPROXIMATE ONLY AND THEIR EXACT POSITION
SHOULD BE PROVEN ON SITE. NO GUARANTEE IS
GIVEN THAT ALL EXISTING SERVICES ARE SHOWN.

25.1-23

25.1-22

RD-25.1-3

AMAROO BUSINESS PARK

PROPOSED WIDENING OF AMAROO ROAD (34.0m RESERVE).
TO BE DETAILED AS PART OF THE AMAROO BUSINESS PARK DEVELOPMENT

0.22ha

0.25ha

LIMIT OF WORKS

290.4

3.83ha
(25.1-RR2)

25.1-21

LEGEND

- PROPOSED ROW BOUNDARY
- VICROADS PAO
- INTERIM LAYOUT
- ULTIMATE LAYOUT
- - - W - - - EXISTING SERVICES
- - - W - - - PROPOSED SERVICES
- CADASTRAL BOUNDARY
- 25.1-28 PROPERTY NUMBER

NOTES:

- EXISTING SERVICES LOCATIONS ARE INDICATIVE ONLY. INFORMATION HAS BEEN OBTAINED FROM A DIAL BEFORE YOU DIG ENQUIRY.
- LAND TAKE AREAS SHOWN ARE APPROXIMATE ONLY AND INDICATIVE OF THE TOTAL AREA REQUIRED FOR EACH PROJECT IN ITS ENTIRETY.

FINAL ISSUE

1:1000 0 10 20 30 40 50 m

REV	DATE	DRAWN	REV'D	APP'D	REVISION
B	06/08/14	CJL	CB	DF	FINAL ISSUE
A	08/04/14	BJ			

DRAWING NUMBER	REFERENCE DRAWING TITLE




JACOBS SKM

ABN 37 001 024 095 and ACH 001 024 095
Jacobs Group (Australia) Pty Ltd
Lv 11, 452 Flinders Street
MELBOURNE VIC 3000
AUSTRIA

Tel: +61 3 9668 3000
Fax: +61 3 9668 3001
Web: www.jacobs.com

CLIENT Metropolitan Planning Authority			
PROJECT CRAIGIEBURN NORTH AND ENGLISH STREET INFRASTRUCTURE COSTING STUDY			
DRAWN CJL	DRAWING CHECK EW	REVIEWED	APPROVED
DESIGNED CB	DESIGN REVIEW EW	DATE	DATE

TITLE CRAIGIEBURN NORTH AND ENGLISH STREET INFRASTRUCTURE COSTING STUDY ALIGNMENT PLAN - SHEET 21			REV B
SCALE 1:1000	DRAWING No SB20434-ECC-DG-0121		

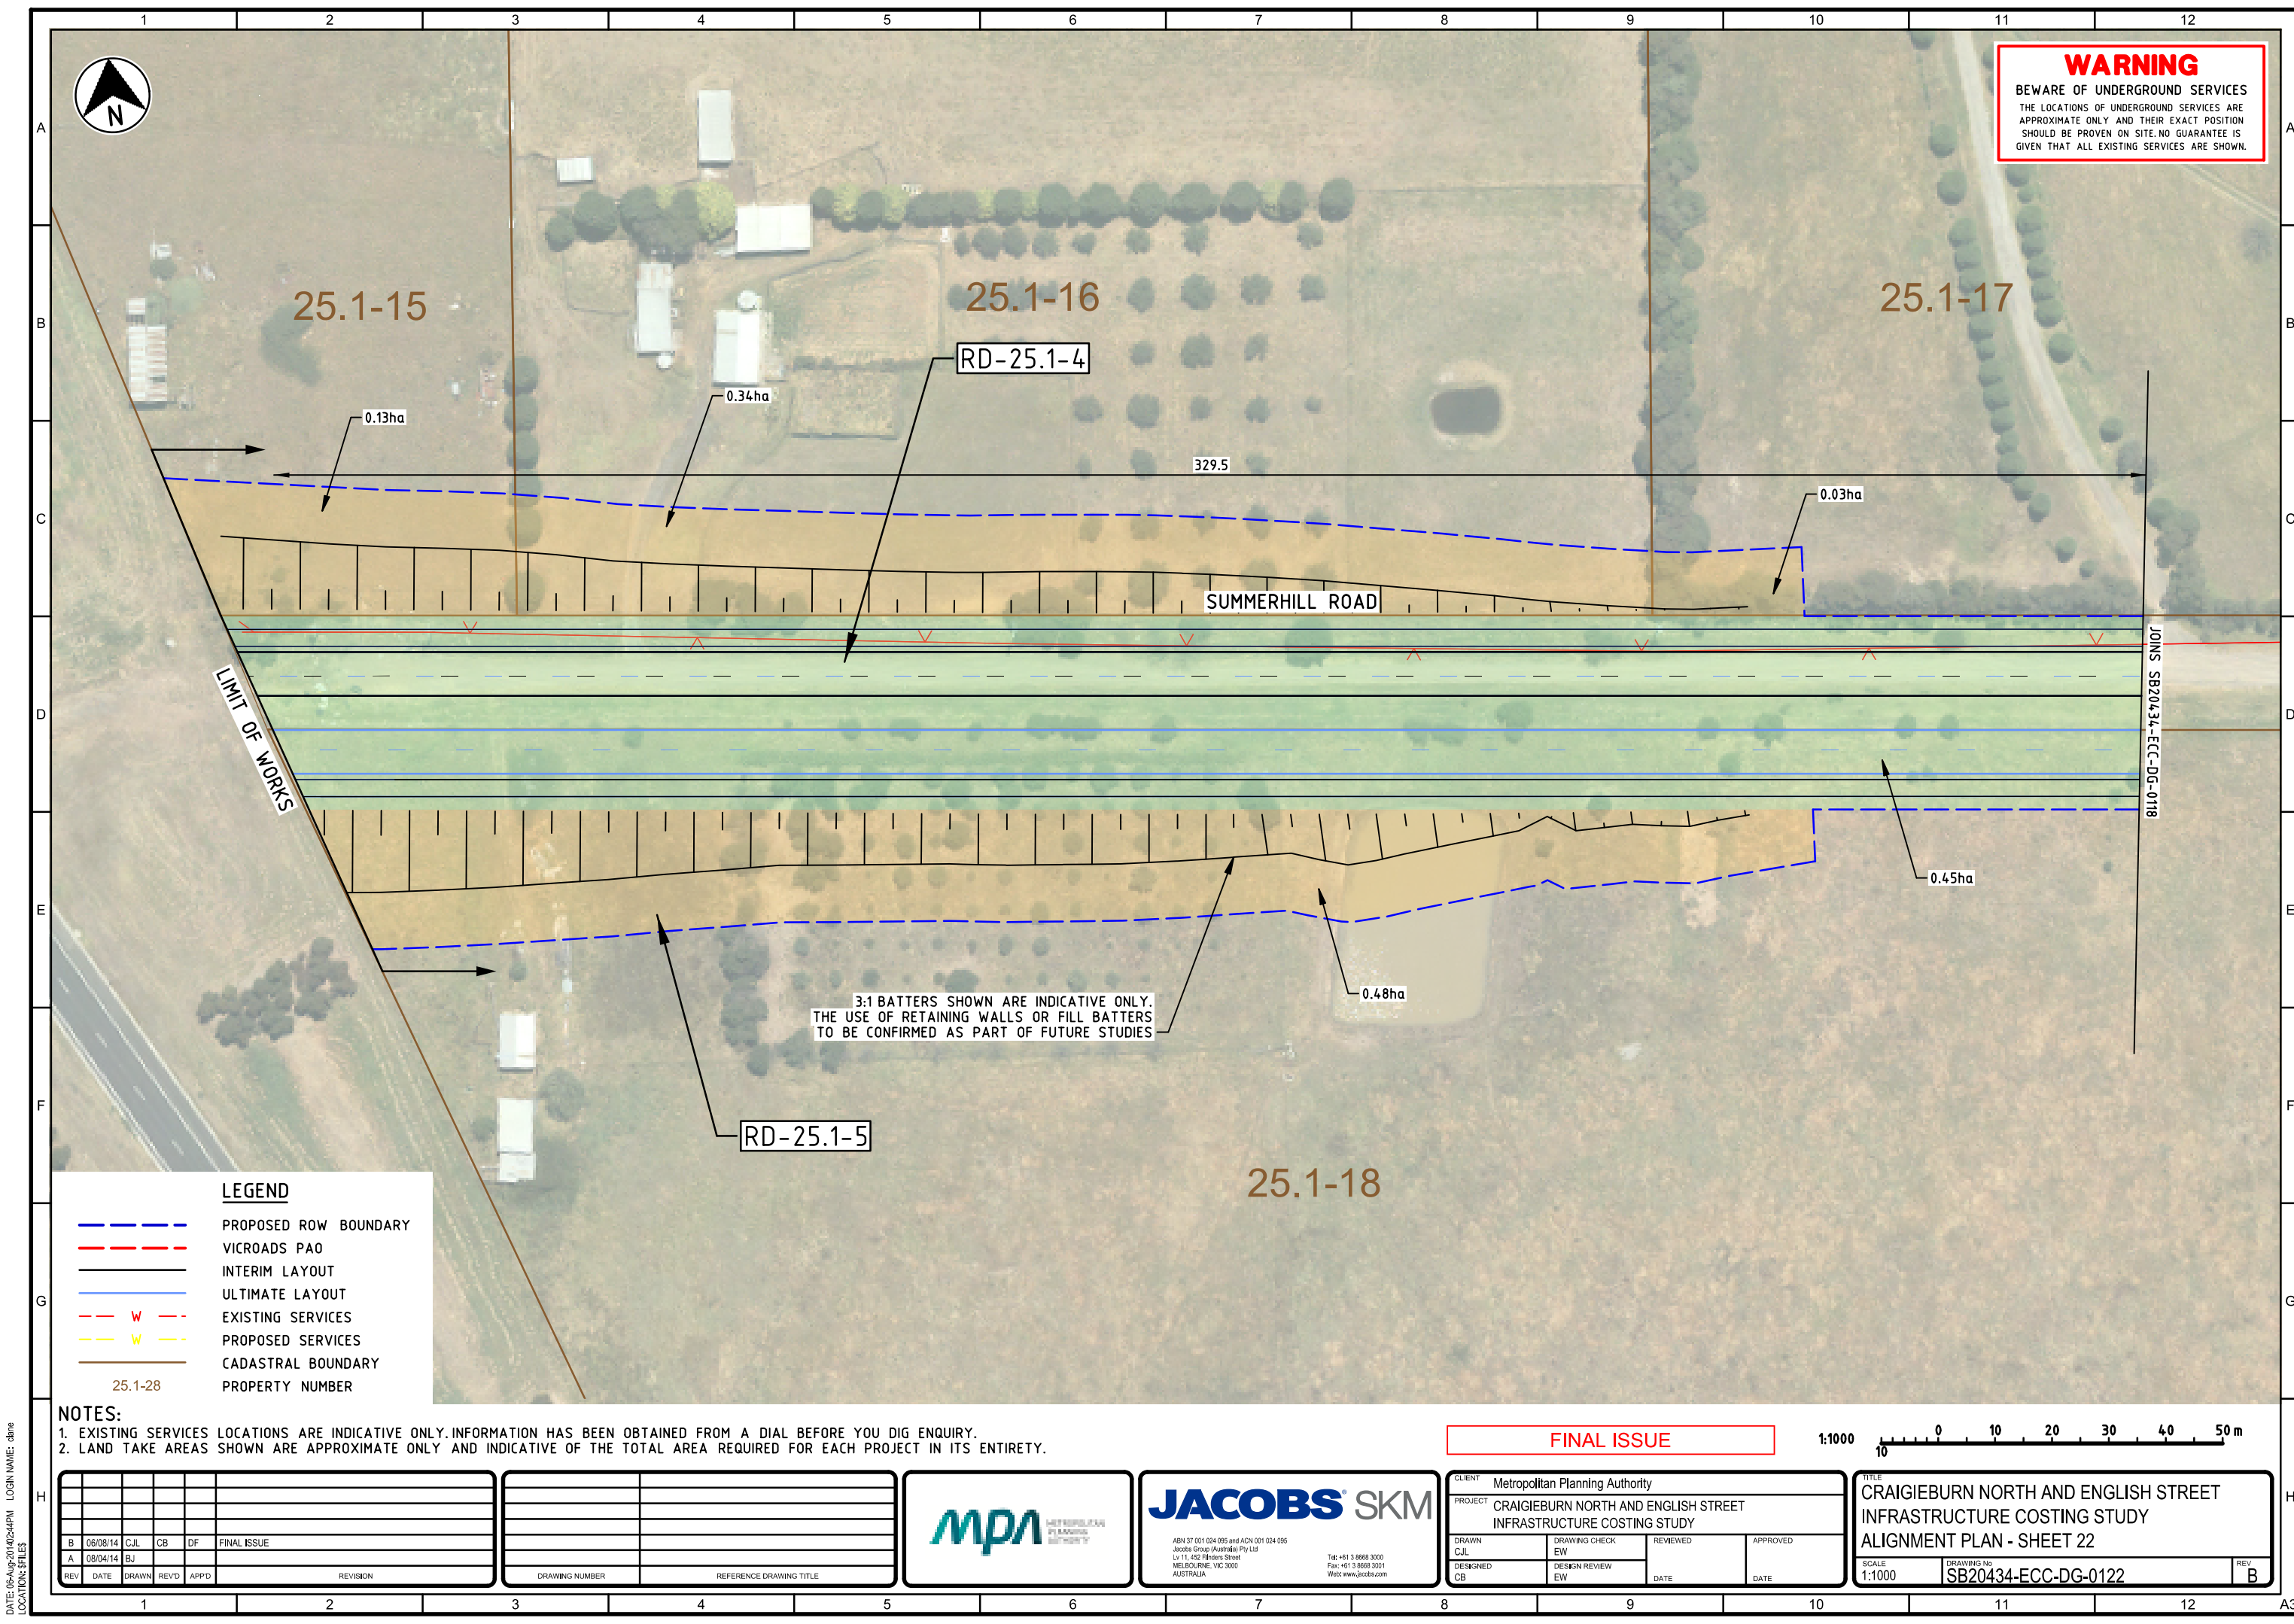

WARNING
BEWARE OF UNDERGROUND SERVICES
THE LOCATIONS OF UNDERGROUND SERVICES ARE APPROXIMATE ONLY AND THEIR EXACT POSITION SHOULD BE PROVEN ON SITE. NO GUARANTEE IS GIVEN THAT ALL EXISTING SERVICES ARE SHOWN.

LIMIT OF WORKS


JOINS SB20434-ECC-DG-0118

3:1 BATTERS SHOWN ARE INDICATIVE ONLY.
THE USE OF RETAINING WALLS OR FILL BATTERS
TO BE CONFIRMED AS PART OF FUTURE STUDIES

- LEGEND**
- PROPOSED ROW BOUNDARY
 - VICROADS PAO
 - INTERIM LAYOUT
 - ULTIMATE LAYOUT
 - W --- EXISTING SERVICES
 - W --- PROPOSED SERVICES
 - CADASTRAL BOUNDARY
 - 25.1-28 PROPERTY NUMBER

NOTES:
1. EXISTING SERVICES LOCATIONS ARE INDICATIVE ONLY. INFORMATION HAS BEEN OBTAINED FROM A DIAL BEFORE YOU DIG ENQUIRY.
2. LAND TAKE AREAS SHOWN ARE APPROXIMATE ONLY AND INDICATIVE OF THE TOTAL AREA REQUIRED FOR EACH PROJECT IN ITS ENTIRETY.

FINAL ISSUE

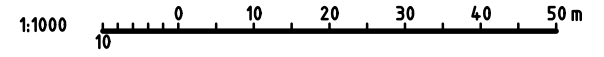

REV	DATE	DRAWN	REV'D	APP'D	REVISION
B	06/08/14	CJL	CB	DF	FINAL ISSUE
A	08/04/14	BJ			

DRAWING NUMBER	REFERENCE DRAWING TITLE



CLIENT Metropolitan Planning Authority			
PROJECT CRAIGIEBURN NORTH AND ENGLISH STREET INFRASTRUCTURE COSTING STUDY			
DRAWN CJL	DRAWING CHECK EW	REVIEWED	APPROVED
DESIGNED CB	DESIGN REVIEW EW	DATE	DATE

TITLE CRAIGIEBURN NORTH AND ENGLISH STREET INFRASTRUCTURE COSTING STUDY ALIGNMENT PLAN - SHEET 22		REV B
SCALE 1:1000	DRAWING No SB20434-ECC-DG-0122	



WARNING
BEWARE OF UNDERGROUND SERVICES
THE LOCATIONS OF UNDERGROUND SERVICES ARE APPROXIMATE ONLY AND THEIR EXACT POSITION SHOULD BE PROVEN ON SITE. NO GUARANTEE IS GIVEN THAT ALL EXISTING SERVICES ARE SHOWN.

DEPARTMENT OF ENVIRONMENT AND PRIMARY INDUSTRIES (DEPI)
CONSERVATION AREA

IMPACT TO CONSERVATION AREA
0.08ha

NORTH-SOUTH CONNECTOR ROAD

LIMIT OF WORKS

0.33ha

87.1

25.1-28

97.8

139.4

SUMMERHILL ROAD

JOINS SB20434-ECC-DG-0124

0.01ha

IN-25.1-6

0.66ha

NORTH-SOUTH
CONNECTOR ROAD

LIMIT OF WORKS

80.9

0.39ha
(25.1-RR3)

1.47ha
(25.1-RR3)

97.4

25.1-25

JOINS SB20434-ECC-DG-0118

LEGEND

- PROPOSED ROW BOUNDARY
- VICROADS PAO
- INTERIM LAYOUT
- ULTIMATE LAYOUT
- - - W - - - EXISTING SERVICES
- - - W - - - PROPOSED SERVICES
- CADASTRAL BOUNDARY
- PROPERTY NUMBER

25.1-28

NOTES:

- EXISTING SERVICES LOCATIONS ARE INDICATIVE ONLY. INFORMATION HAS BEEN OBTAINED FROM A DIAL BEFORE YOU DIG ENQUIRY.
- LAND TAKE AREAS SHOWN ARE APPROXIMATE ONLY AND INDICATIVE OF THE TOTAL AREA REQUIRED FOR EACH PROJECT IN ITS ENTIRETY.
- FOR OPTION B REFER TO SB20434-ECC-DG-0125.

REV	DATE	DRAWN	REV'D	APP'D	REVISION
B	06/08/14	CJL	CB	DF	FINAL ISSUE
A	08/04/14	BJ			

DRAWING NUMBER	REFERENCE DRAWING TITLE



FINAL ISSUE

1:1000 10 0 10 20 30 40 50 m

CLIENT	Metropolitan Planning Authority
PROJECT	CRAIGIEBURN NORTH AND ENGLISH STREET INFRASTRUCTURE COSTING STUDY
DRAWN	CJL
DESIGNED	CB
DRAWING CHECK	EW
DESIGN REVIEW	EW
REVIEWED	
APPROVED	
DATE	
DATE	

TITLE	CRAIGIEBURN NORTH AND ENGLISH STREET INFRASTRUCTURE COSTING STUDY ALIGNMENT PLAN - SHEET 23 - OPTION A
SCALE	1:1000
DRAWING No	SB20434-ECC-DG-0123
REV	B



DEPARTMENT OF ENVIRONMENT AND PRIMARY INDUSTRIES (DEPI)
CONSERVATION AREA

DESIGN CONTINUES ON SHEET 24
(SB20434-ECC-DG-0124)

WARNING
BEWARE OF UNDERGROUND SERVICES
THE LOCATIONS OF UNDERGROUND SERVICES ARE
APPROXIMATE ONLY AND THEIR EXACT POSITION
SHOULD BE PROVEN ON SITE. NO GUARANTEE IS
GIVEN THAT ALL EXISTING SERVICES ARE SHOWN.

LIMIT OF WORKS

NORTH-SOUTH CONNECTOR ROAD

RESIDUAL LAND POCKET
0.574ha

25.1-28

0.84ha

IN-25.1-6

0.39ha
(25.1-RR3)

SUMMERHILL ROAD

0.06ha

25.1-24

NORTH-SOUTH
CONNECTOR ROAD

LIMIT OF WORKS

25.1-25

LEGEND

- PROPOSED ROW BOUNDARY
- VICROADS PAO
- INTERIM LAYOUT
- ULTIMATE LAYOUT
- - - W - - - EXISTING SERVICES
- - - W - - - PROPOSED SERVICES
- CADASTRAL BOUNDARY
- 25.1-28 PROPERTY NUMBER

NOTES:

- EXISTING SERVICES LOCATIONS ARE INDICATIVE ONLY. INFORMATION HAS BEEN OBTAINED FROM A DIAL BEFORE YOU DIG ENQUIRY.
- LAND TAKE AREAS SHOWN ARE APPROXIMATE ONLY AND INDICATIVE OF THE TOTAL AREA REQUIRED FOR EACH PROJECT IN ITS ENTIRETY.
- FOR OPTION A REFER TO SB20434-ECC-DG-0123

REV	DATE	DRAWN	REV'D	APP'D	REVISION
B	06/08/14	CJL	CB	DF	FINAL ISSUE
A	08/04/14	BJ			

DRAWING NUMBER	REFERENCE DRAWING TITLE



JACOBS SKM

ABN 37 001 024 095 and ACH 001 024 095
Jacobs Group (Australia) Pty Ltd
Lv 11, 452 Flinders Street
MELBOURNE VIC 3000
AUSTRALIA
Tel: +61 3 9668 3000
Fax: +61 3 9668 3001
Web: www.jacobs.com

FINAL ISSUE

1:1000 10 0 10 20 30 40 50 m

CLIENT	Metropolitan Planning Authority
PROJECT	CRAIGIEBURN NORTH AND ENGLISH STREET INFRASTRUCTURE COSTING STUDY
DRAWN	CJL
DRAWING CHECK	EW
DESIGNED	CB
DESIGN REVIEW	EW
DATE	
APPROVED	
DATE	

TITLE	CRAIGIEBURN NORTH AND ENGLISH STREET INFRASTRUCTURE COSTING STUDY ALIGNMENT PLAN - SHEET 23 - OPTION B
SCALE	1:1000
DRAWING No	SB20434-ECC-DG-0125
REV	B



WARNING
BEWARE OF UNDERGROUND SERVICES
THE LOCATIONS OF UNDERGROUND SERVICES ARE
APPROXIMATE ONLY AND THEIR EXACT POSITION
SHOULD BE PROVEN ON SITE. NO GUARANTEE IS
GIVEN THAT ALL EXISTING SERVICES ARE SHOWN.

DEPARTMENT OF ENVIRONMENT AND PRIMARY INDUSTRIES (DEPI)
CONSERVATION AREA

RD-25.1-4

266.0

SUMMERHILL ROAD

JOINS SB20434-ECC-DG-0123
(FOR IN 25.1-6 OPTION B REFER DG-0125)

MELBOURNE - SYDNEY RAIL LINE (VICTRACK RAIL CORRIDOR)

LIMIT OF WORKS

CONCRETE RETAINING WALLS ASSUMED FOR THE
WESTERN SIDE OF THE GRADE SEPARATION
(DETAILS NOT SHOWN)

0.35ha

1.47ha
(25.1-RR3)

25.1-26

LEGEND

- PROPOSED ROW BOUNDARY
- VICROADS PAO
- INTERIM LAYOUT
- ULTIMATE LAYOUT
- - - W - - - EXISTING SERVICES
- - - W - - - PROPOSED SERVICES
- CADASTRAL BOUNDARY
- 25.1-28 PROPERTY NUMBER

NOTES:

- EXISTING SERVICES LOCATIONS ARE INDICATIVE ONLY. INFORMATION HAS BEEN OBTAINED FROM A DIAL BEFORE YOU DIG ENQUIRY.
- LAND TAKE AREAS SHOWN ARE APPROXIMATE ONLY AND INDICATIVE OF THE TOTAL AREA REQUIRED FOR EACH PROJECT IN ITS ENTIRETY.

FINAL ISSUE

1:1000 0 10 20 30 40 50 m

REV	DATE	DRAWN	REV'D	APP'D	REVISION
B	06/08/14	CJL	CB	DF	FINAL ISSUE
A	08/04/14	BJ			

DRAWING NUMBER	REFERENCE DRAWING TITLE



CLIENT Metropolitan Planning Authority			
PROJECT CRAIGIEBURN NORTH AND ENGLISH STREET INFRASTRUCTURE COSTING STUDY			
DRAWN CJL	DRAWING CHECK EW	REVIEWED	APPROVED
DESIGNED CB	DESIGN REVIEW EW	DATE	DATE

TITLE CRAIGIEBURN NORTH AND ENGLISH STREET INFRASTRUCTURE COSTING STUDY ALIGNMENT PLAN - SHEET 24		
SCALE 1:1000	DRAWING No SB20434-ECC-DG-0124	REV B



WARNING
BEWARE OF UNDERGROUND SERVICES
THE LOCATIONS OF UNDERGROUND SERVICES ARE
APPROXIMATE ONLY AND THEIR EXACT POSITION
SHOULD BE PROVEN ON SITE. NO GUARANTEE IS
GIVEN THAT ALL EXISTING SERVICES ARE SHOWN.

25.1-46

LAFFAN RESERVE

FOR PEDESTRIAN BRIDGE GENERAL ARRANGEMENT
REFER TO DRAWING SB20434-ECR-DG-0202

25.1-45

KALKALLO CREEK

BR-25.1-2

0.02ha

54.0

0.01ha

CL-1

25.2-1

LEGEND

- PROPOSED ROW BOUNDARY
- VICROADS PAO
- INTERIM LAYOUT
- ULTIMATE LAYOUT
- - - W - - - EXISTING SERVICES
- - - W - - - PROPOSED SERVICES
- CADASTRAL BOUNDARY
- 25.1-28 PROPERTY NUMBER

NOTES:

- EXISTING SERVICES LOCATIONS ARE INDICATIVE ONLY. INFORMATION HAS BEEN OBTAINED FROM A DIAL BEFORE YOU DIG ENQUIRY.
- LAND TAKE AREAS SHOWN ARE APPROXIMATE ONLY AND INDICATIVE OF THE TOTAL AREA REQUIRED FOR EACH PROJECT IN ITS ENTIRETY.

FINAL ISSUE

1:1000 0 10 20 30 40 50 m

REV	DATE	DRAWN	REV'D	APP'D	REVISION
A	06/08/14	CJL	CB	DF	FINAL ISSUE

DRAWING NUMBER	REFERENCE DRAWING TITLE



JACOBS SKM

ABN 37 001 024 095 and ACH 001 024 095
Jacobs Group (Australia) Pty Ltd
Lv 11, 452 Flinders Street
MELBOURNE VIC 3000
AUSTRIA




Tel: +61 3 9668 3000
Fax: +61 3 9668 3001
Web: www.jacobs.com

CLIENT Metropolitan Planning Authority			
PROJECT CRAIGIEBURN NORTH AND ENGLISH STREET INFRASTRUCTURE COSTING STUDY			
DRAWN CJL	DRAWING CHECK EW	REVIEWED	APPROVED
DESIGNED CB	DESIGN REVIEW EW	DATE	DATE

TITLE CRAIGIEBURN NORTH AND ENGLISH STREET INFRASTRUCTURE COSTING STUDY ALIGNMENT PLAN - SHEET 25		
SCALE 1:1000	DRAWING No SB20434-ECC-DG-0126	REV A



WARNING
BEWARE OF UNDERGROUND SERVICES
THE LOCATIONS OF UNDERGROUND SERVICES ARE
APPROXIMATE ONLY AND THEIR EXACT POSITION
SHOULD BE PROVEN ON SITE. NO GUARANTEE IS
GIVEN THAT ALL EXISTING SERVICES ARE SHOWN.

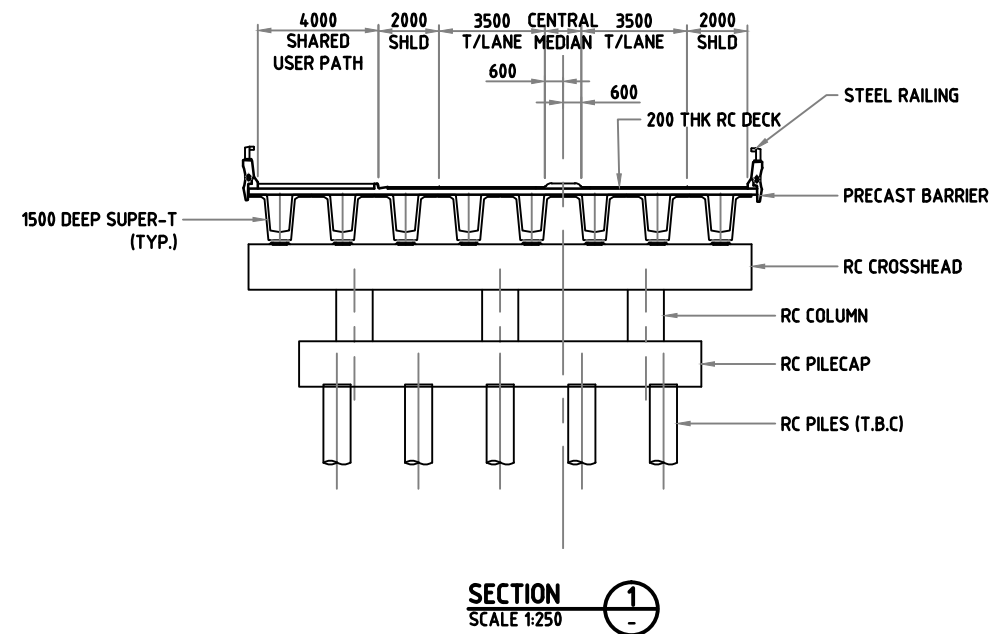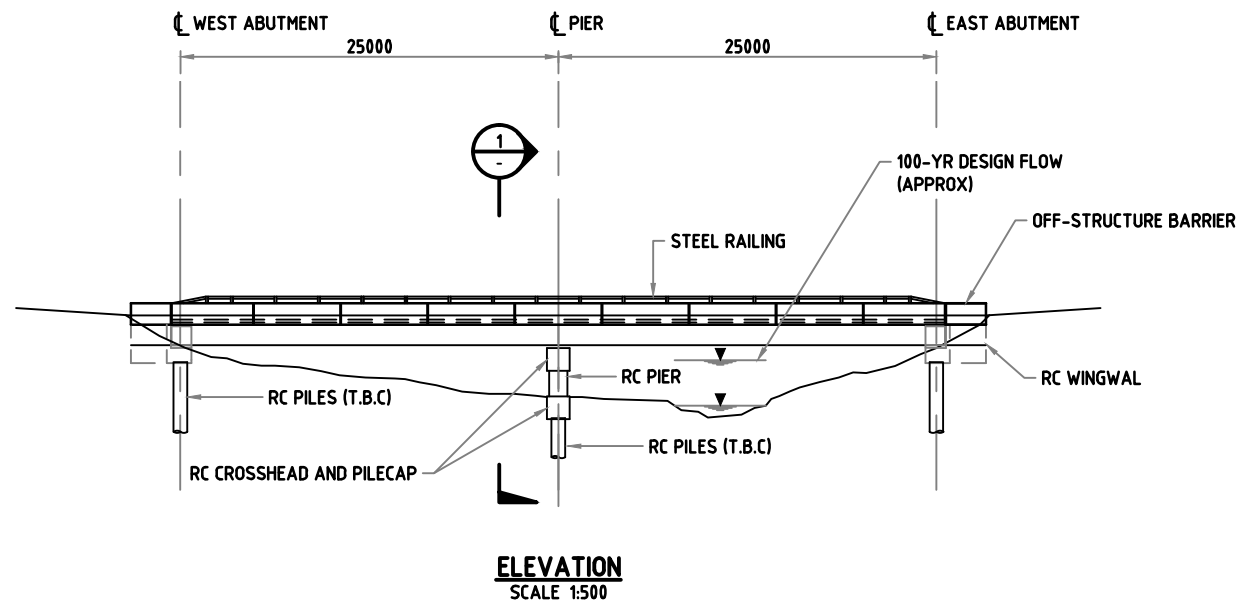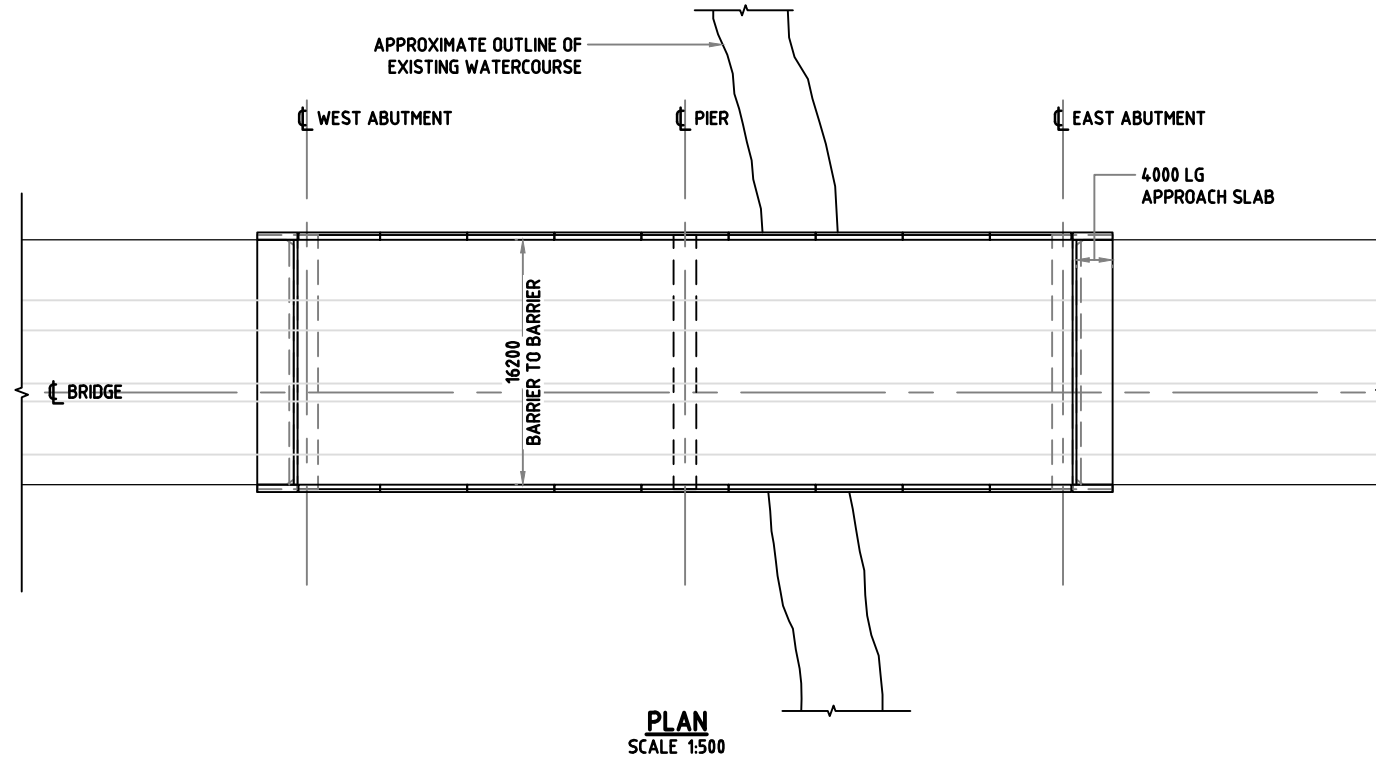

NOTE:

1. FOR PRELIMINARY PRICING ONLY. NOT TO BE USED AS DETAILED DESIGN
OR FOR CONSTRUCTION PURPOSES.

SCALE 1:250 (A3) 0 5 10 15 20 25m
5 4 3 2 1

SCALE 1:500 (A3) 0 10 20 30 40 50m
10 8 6 4 2

FINAL ISSUE

REV	DATE	DRAWN	REV'D	APP'D	REVISION
B	06/08/14	C.L.	C.B.	D.F.	FINAL ISSUE
A	26/03/14	S.O.			FOR COMMENT

DRAWING NUMBER	REFERENCE DRAWING TITLE






ABN 37 001 024 095 and ACN 001 024 095
Jacobs Group (Australia) Pty Ltd
Lv 11, 452 Rinders Street
MELBOURNE, VIC 3000
AUSTRALIA
Tel: +61 3 8668 3000
Fax: +61 3 8668 3001
Web: www.jacobs.com

CLIENT		Metropolitan Planning Authority			
PROJECT		CRAIGIEBURN NORTH AND ENGLISH STREET INFRASTRUCTURE COSTING STUDY			
DRAWN	C.L.	DRAWING CHECK	G.W.	REVIEWED	APPROVED
DESIGNED	G.W.	DESIGN REVIEW	S.T.	DATE	DATE

TITLE			
CRAIGIEBURN NORTH AND ENGLISH STREET MERRI CREEK ROAD BRIDGE GENERAL ARRANGEMENT			
SCALE	DRAWING No	REV	
AS SHOWN	SB20434-ECR-DG-0201	B	



WARNING
BEWARE OF UNDERGROUND SERVICES
THE LOCATIONS OF UNDERGROUND SERVICES ARE
APPROXIMATE ONLY AND THEIR EXACT POSITION
SHOULD BE PROVEN ON SITE. NO GUARANTEE IS
GIVEN THAT ALL EXISTING SERVICES ARE SHOWN.

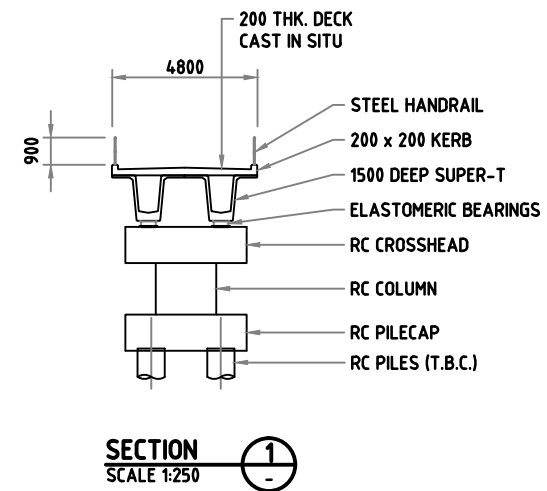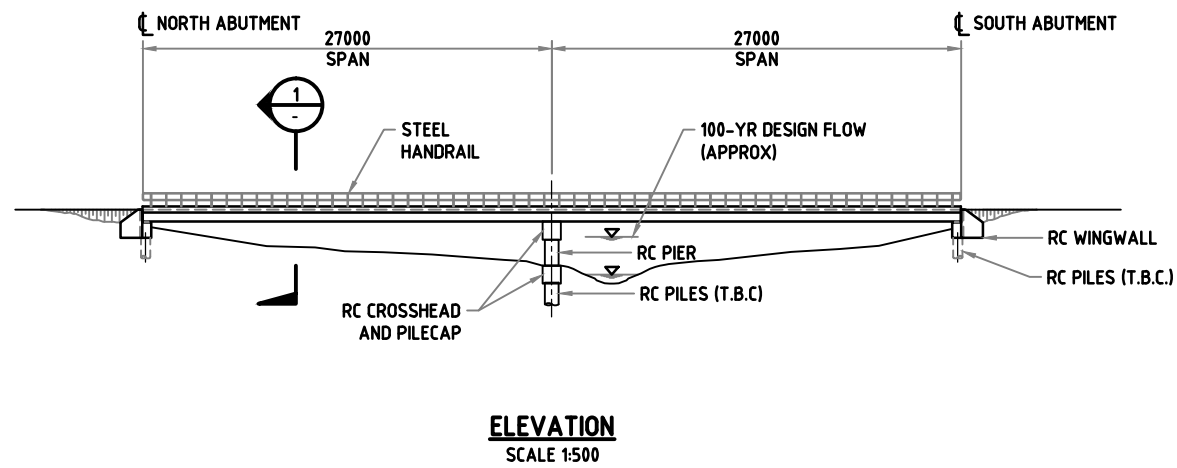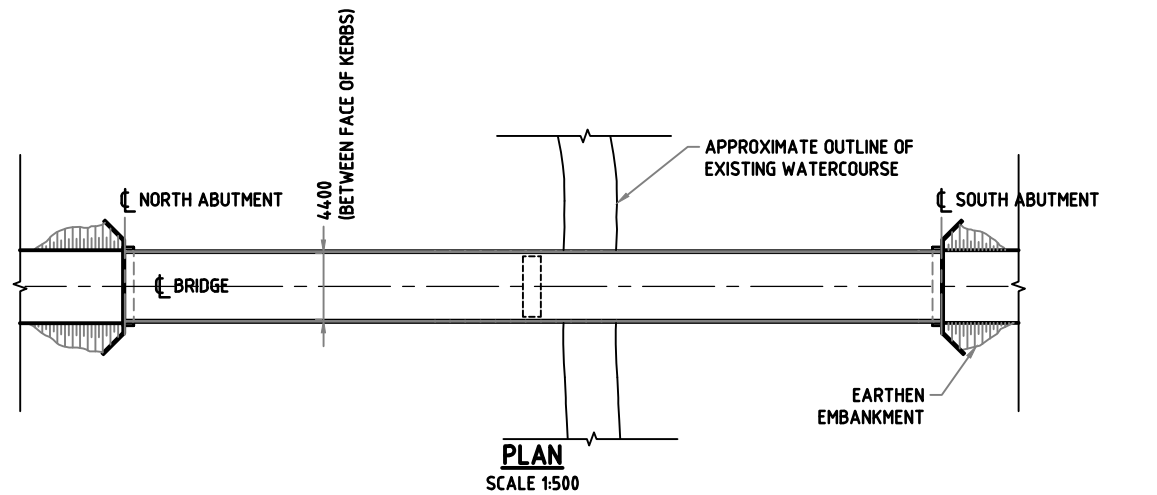

NOTE:

1. FOR PRELIMINARY PRICING ONLY. NOT TO BE USED AS DETAILED DESIGN OR FOR CONSTRUCTION PURPOSES.

SCALE 1:250 (A3) 0 5 10 15 20 25m
5 4 3 2 1

SCALE 1:500 (A3) 0 10 20 30 40 50m
10 8 6 4 2

FINAL ISSUE

REV	DATE	DRAWN	REV'D	APP'D	REVISION
B	06/08/14	C.L.	C.B.	D.F.	FINAL ISSUE
A	26/03/14	S.O.			

DRAWING NUMBER	REFERENCE DRAWING TITLE



JACOBS SKM

ABN 37 001 024 095 and ACN 001 024 095
Jacobs Group (Australia) Pty Ltd
Lv 11, 452 Flinders Street
MELBOURNE, VIC 3000
AUSTRALIA
Tel: +61 3 8668 3000
Fax: +61 3 8668 3001
Web: www.jacobs.com

CLIENT		Metropolitan Planning Authority					
PROJECT		CRAIGIEBURN NORTH AND ENGLISH STREET INFRASTRUCTURE COSTING STUDY					
DRAWN	C.L.	DRAWING CHECK	G.W.	REVIEWED		APPROVED	
DESIGNED	G.W.	DESIGN REVIEW	S.T.	DATE		DATE	

TITLE			
CRAIGIEBURN NORTH AND ENGLISH STREET MERRI CREEK PEDESTRIAN BRIDGE GENERAL ARRANGEMENT			
SCALE	DRAWING No	REV	
AS SHOWN	SB20434-ECR-DG-0202	B	