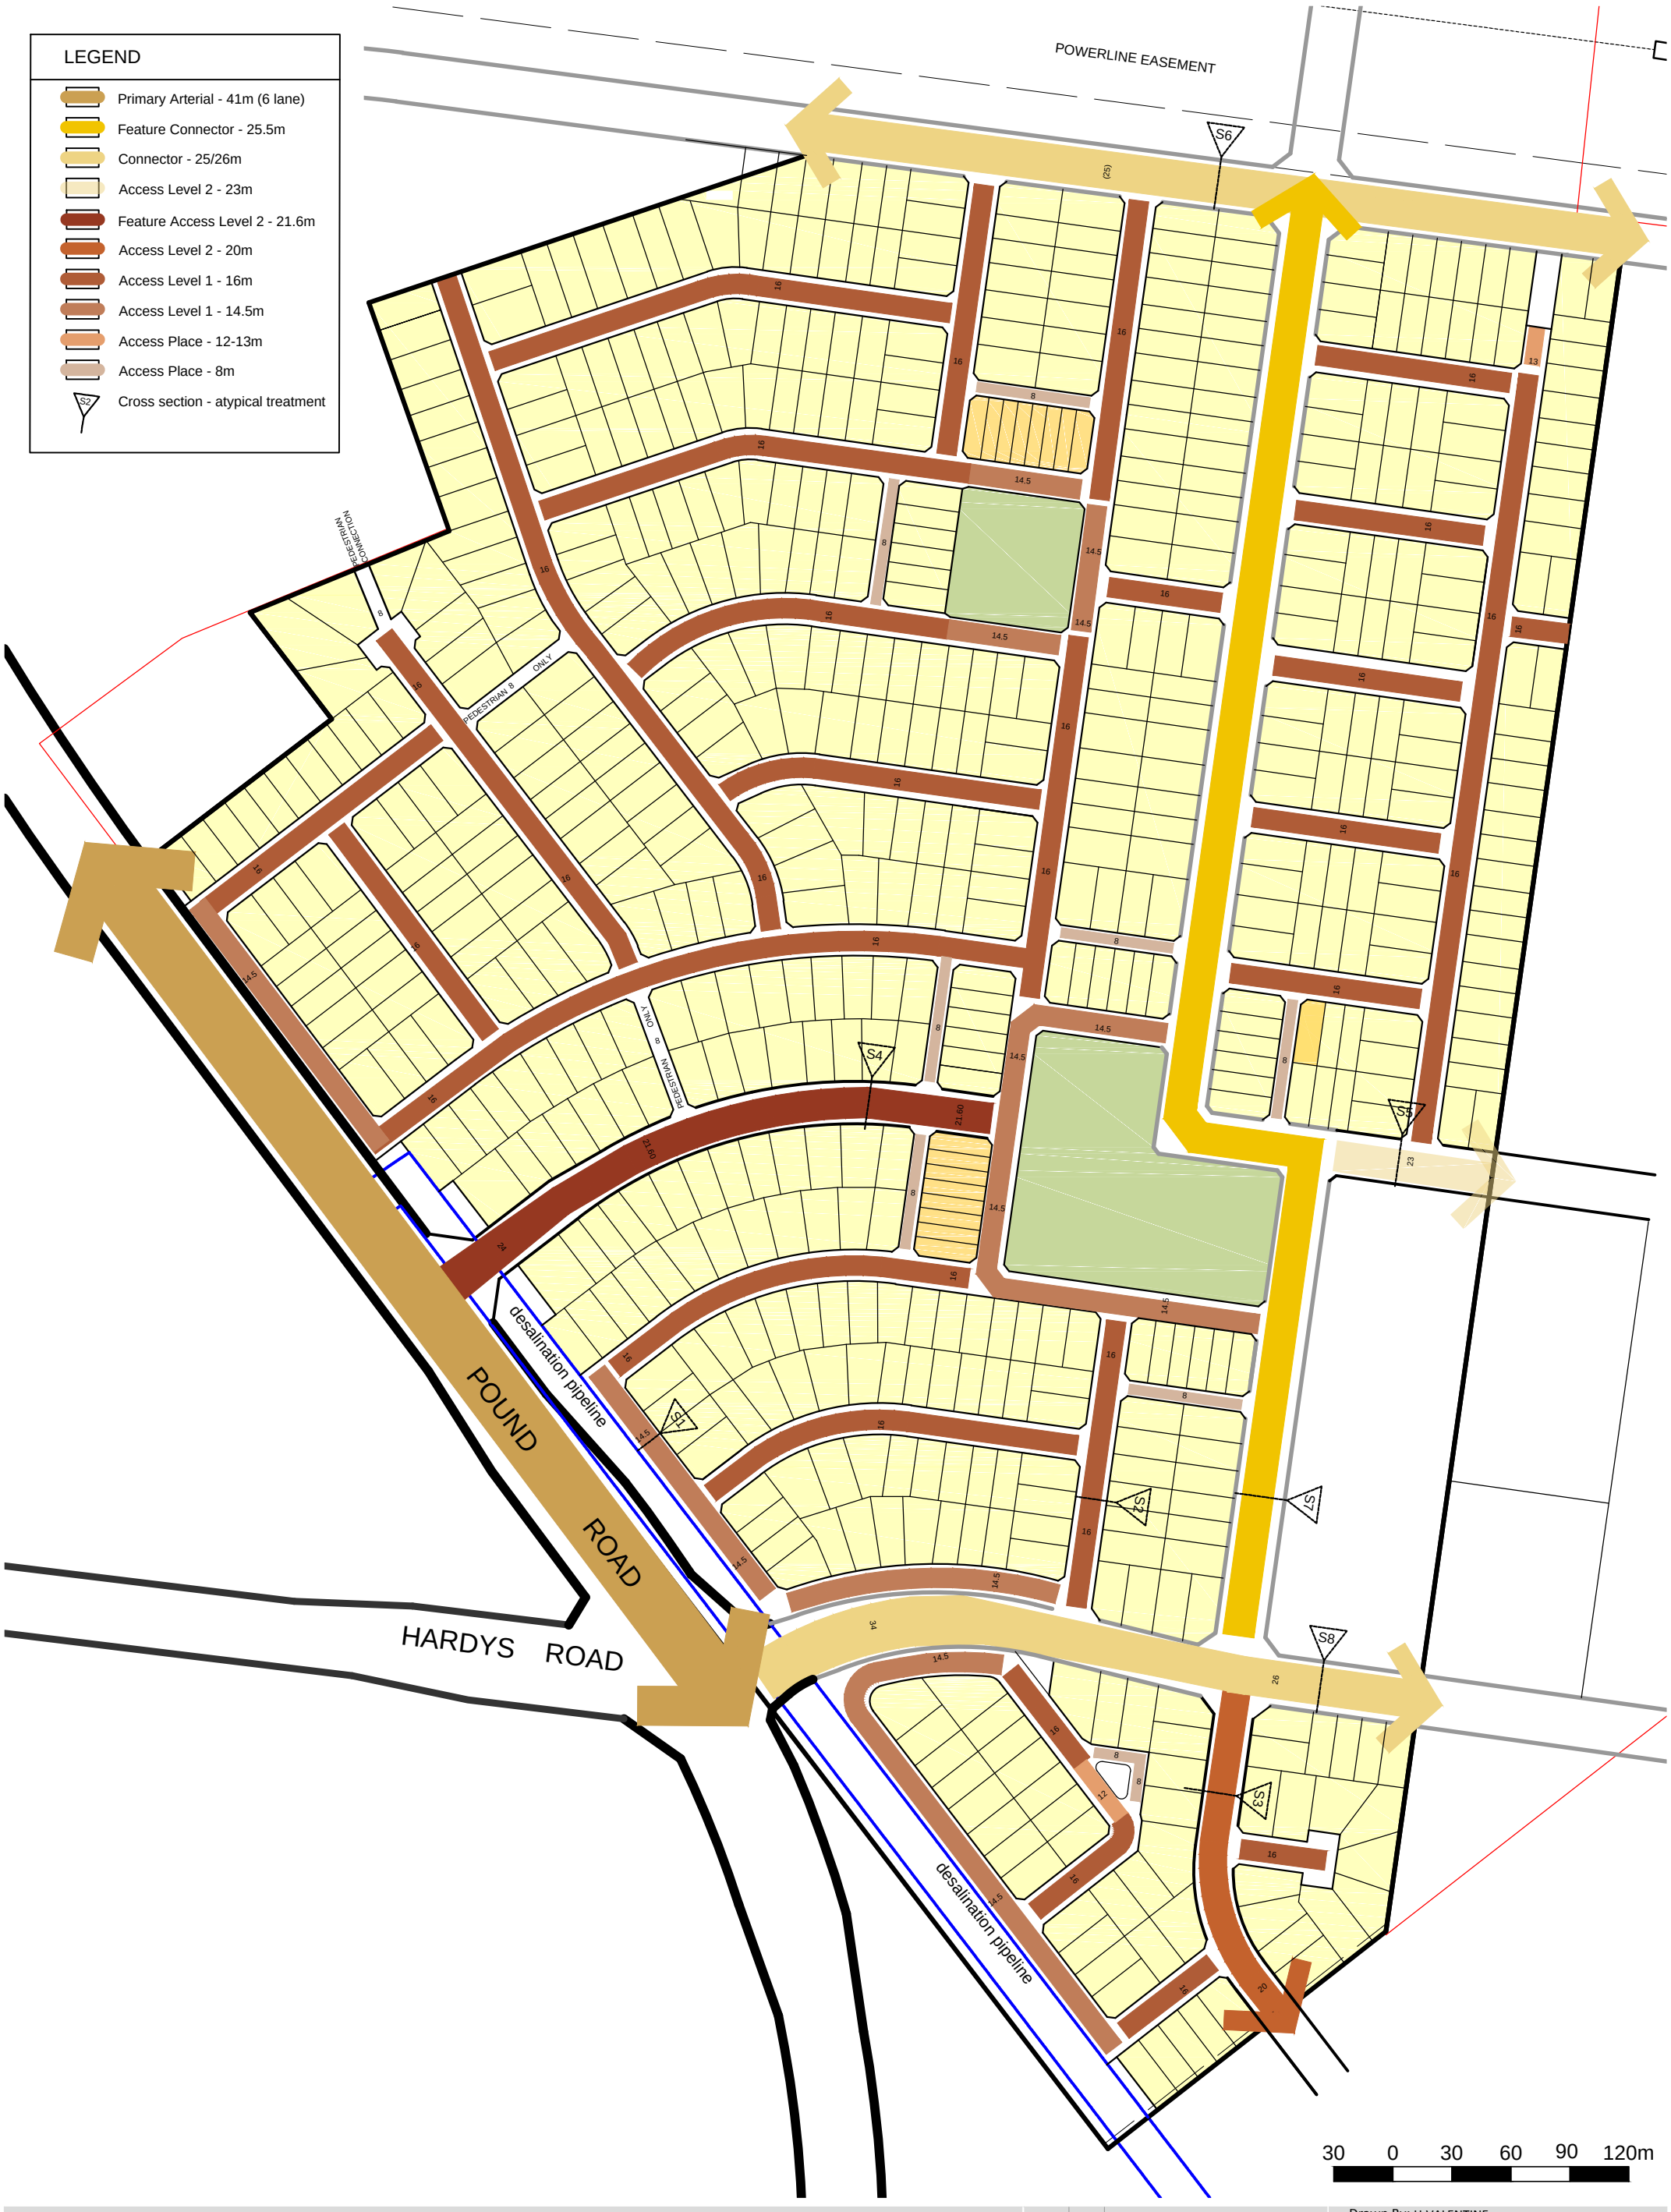

Road Hierarchy Plan

Sienna Park, 1525 Pound Road, Clyde North

DFC Project Management Pty Ltd

Beveridge Williams
development & environment consultants

Melbourne ph : 03 9524 8888
www.beveridgewilliams.com.au

Version	Date	Description
24	20\12/13	Update to Version 24 Indicative Subdivision Plan

Drawn By: H.VALENTINE
Checked By: W.BYRNE
Drawing Ref: 1101061_RHP01
Sheet: 1 of 1
Version No: 24
Date: 20.12.2013

Scale (A1): N/A
(A3): 1:3000

K:\JOBS DATA\1101061 DENNIS FAMILY (GEARON LAND) CLYDE NORTH_LAN\00\CAD\1101061 RHP_01 V24 20131220.DWG