



LEGEND

- OPEN POOL
- SUBMERGED MARSH (350 - 700mm BELOW NWL)
- DEEP MARSH (150 - 350mm BELOW NWL)
- SHALLOW MARSH (0 - 150mm BELOW NWL)
- EPHEMERAL BATTER (NWL - 350mm ABOVE NWL)
- VEGETATED BATTER
- MAINTENANCE ACCESS TRACK
- SEDIMENT DRY OUT AREA
- ROCK ARMOURING
- MAJOR CONTOURS (1m)
- MINOR CONTOURS (0.2m)
- PSP BOUNDARY

REV	DESCRIPTION	APP'D	DATE
E	REVISED ISSUE - POST PANEL SAC RECOMMENDATIONS	DB	29.08.23
D	REVISED ISSUE	CC	22.04.22
C	REVISED ISSUE	CC	06.04.22
B	REVISED ISSUE	CC	05.11.21
A	PRELIMINARY ISSUE	CC	15.10.21







Alluvium Consulting Australia
Pty. Ltd.
ABN 76 151 119 792
Lvl 1, 105-115 Dover Street
Cremorne Vic 3121
T 61 3 9421 2532
www.alluvium.com.au

DESIGNED: D.BRAND	DRAWN: D.BRAND	CHECKED: C.CARVALHO	APPROVED: S.CLEVEN	PROJECT No: 0121128
----------------------	-------------------	------------------------	-----------------------	------------------------

VICTORIAN PLANNING AUTHORITY
WONTHAGGI NORTH EAST PSP
FUNCTIONAL DESIGN DRAWINGS
WLRB2 PLANTING ZONES (DCP REF. WL-02)

REVISION: E	SHEET No.: 13 of 55	ORIGINAL SIZE: A1 DATUM: m AHD (MGA z55)	SCALE: 1:500 0 10 20 30m 5
----------------	------------------------	---	----------------------------------

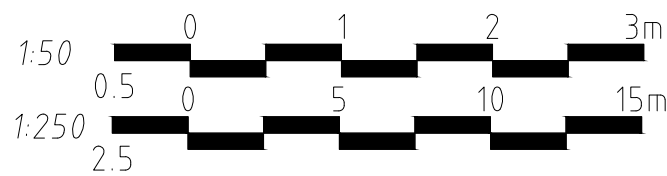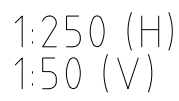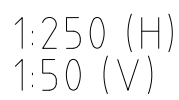[illegible]

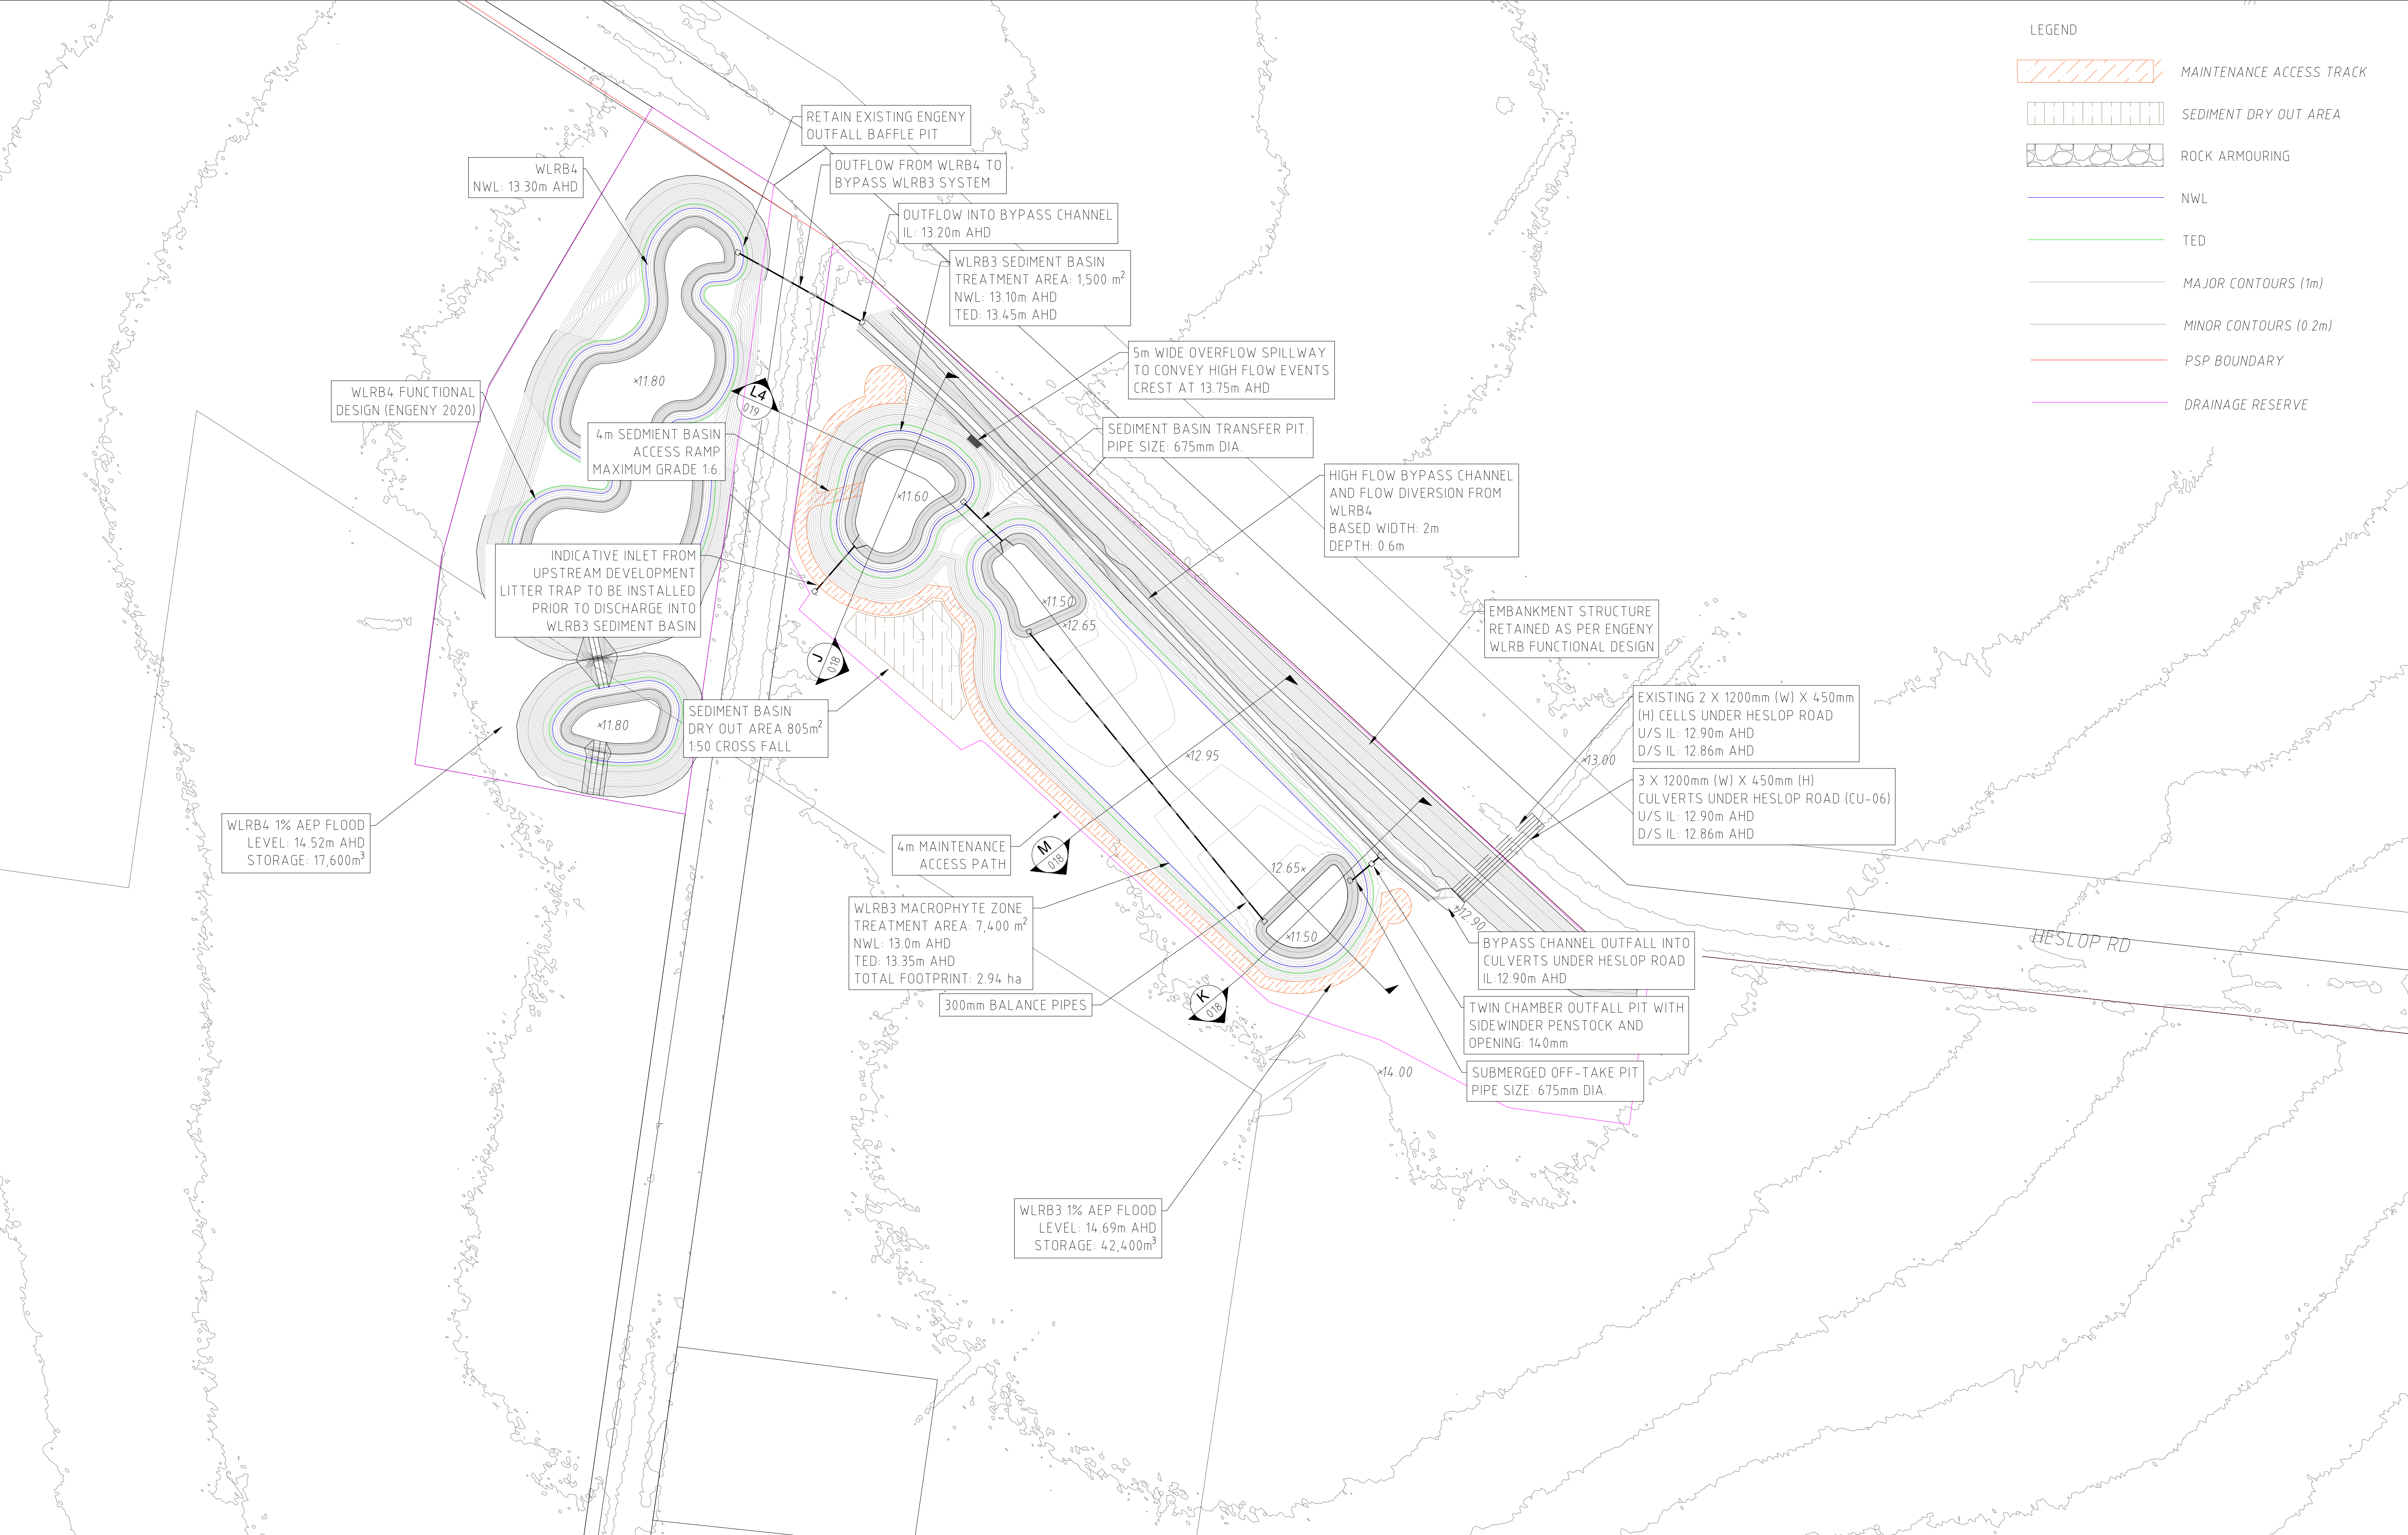

REV	DESCRIPTION	APP'D	DATE
E	REVISED ISSUE - POST PANEL SAC RECOMMENDATIONS	DB	29.08.23
D	REVISED ISSUE	CC	22.04.22
C	REVISED ISSUE	CC	06.04.22
B	REVISED ISSUE	CC	05.11.21
A	PRELIMINARY ISSUE	CC	15.10.21




Alluvium Consulting Australia
Pty. Ltd.
ABN 76 151 119 792
Lvl 1, 105-115 Dover Street
Cremorne Vic 3121
T 61 3 9421 2532
www.alluvium.com.au


DESIGNED: D.BRAND	DRAWN: D.BRAND	CHECKED: C.CARVALHO	APPROVED: S.CLEVEN	PROJECT No: 0121128
----------------------	-------------------	------------------------	-----------------------	------------------------

VICTORIAN PLANNING AUTHORITY
WONTHAGGI NORTH EAST PSP
FUNCTIONAL DESIGN DRAWINGS
WLRB3 DESIGN PLAN (DCP REF. WL-03)

REVISION: E	SHEET No.: 16 of 55	ORIGINAL SIZE: A1 DATUM: m AHD (MGA z55)	SCALE: 1:1,000 0 20 40 60m 10
-----------------------	------------------------	--	-------------------------------------

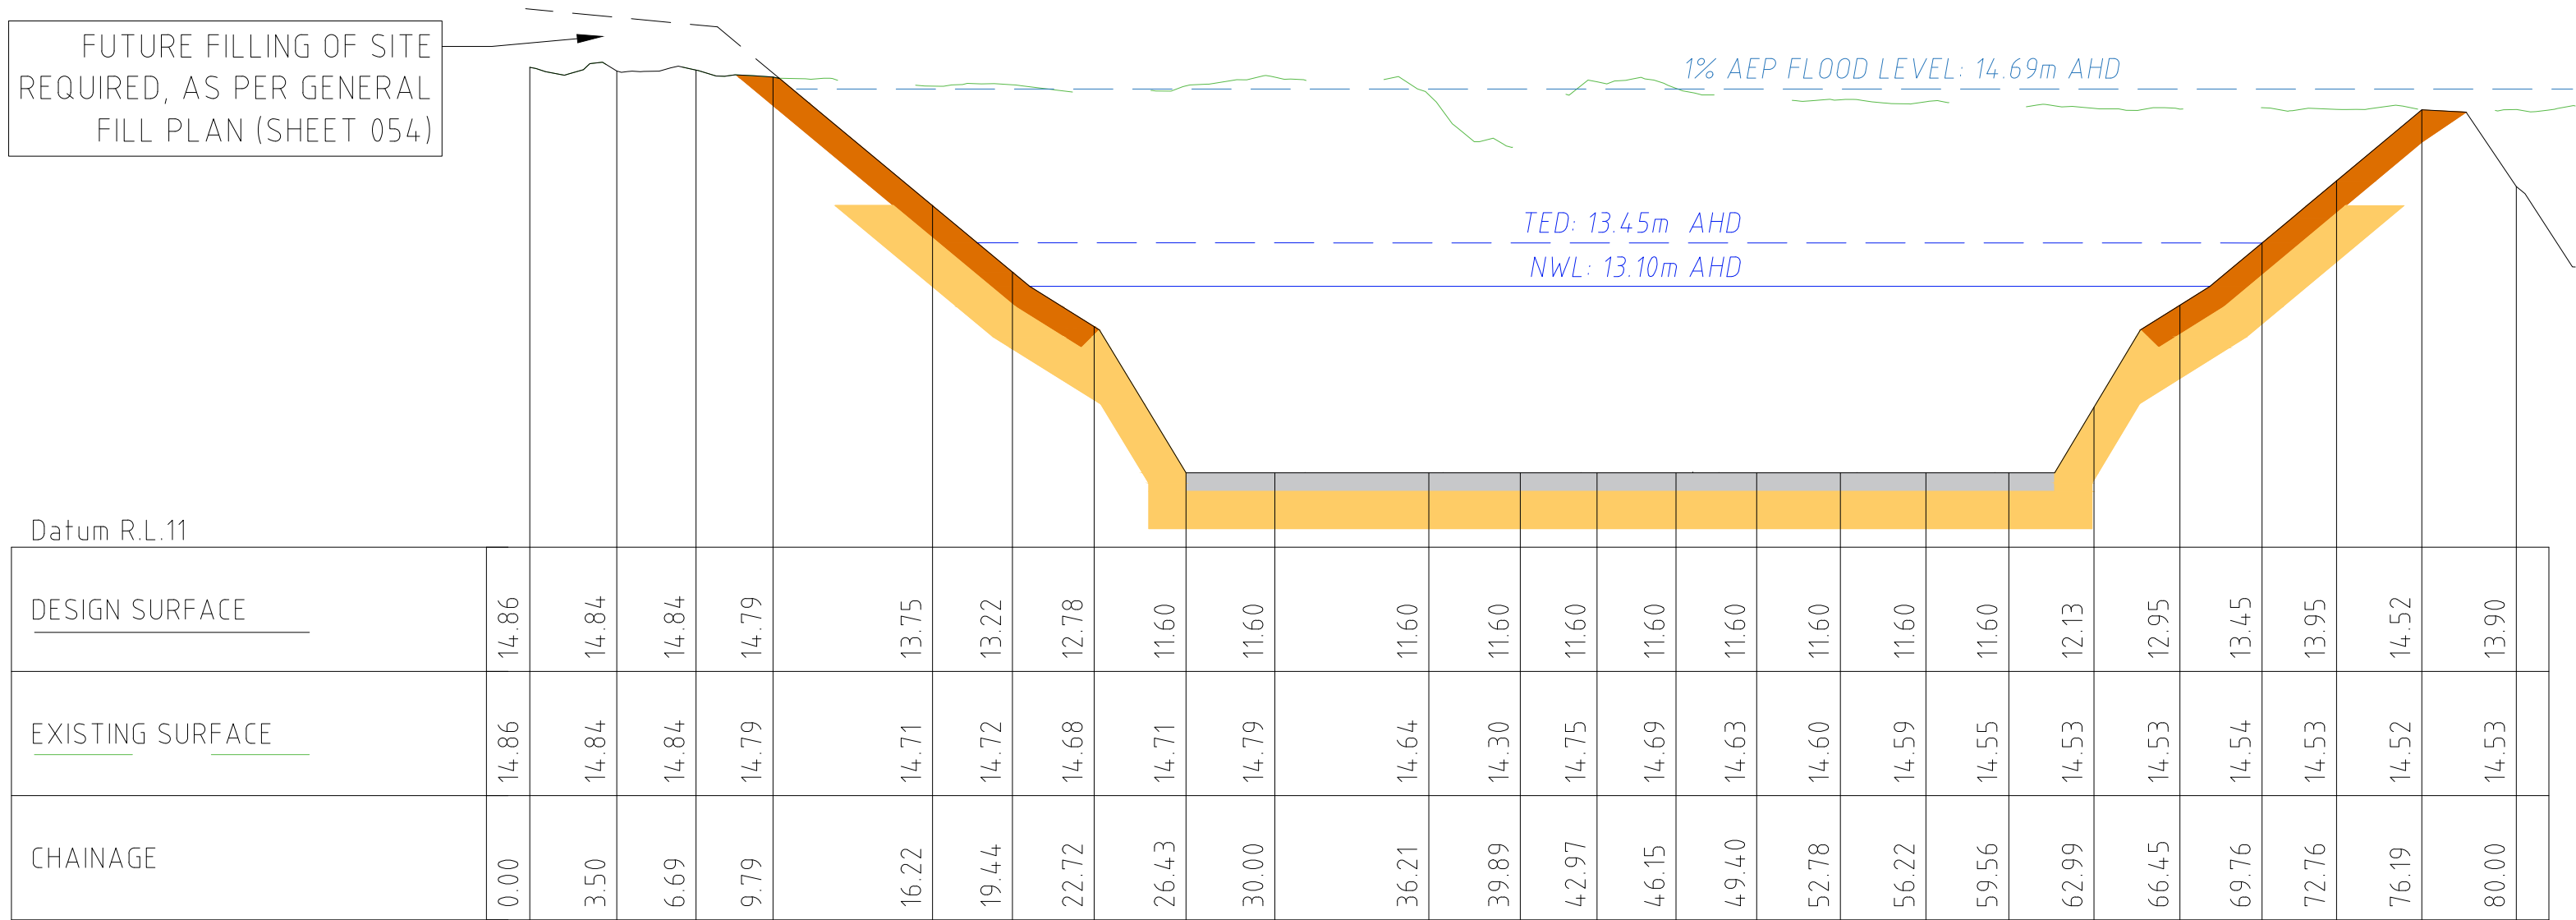


FUTURE FILLING OF SITE
REQUIRED, AS PER GENERAL
FILL PLAN (SHEET 054)

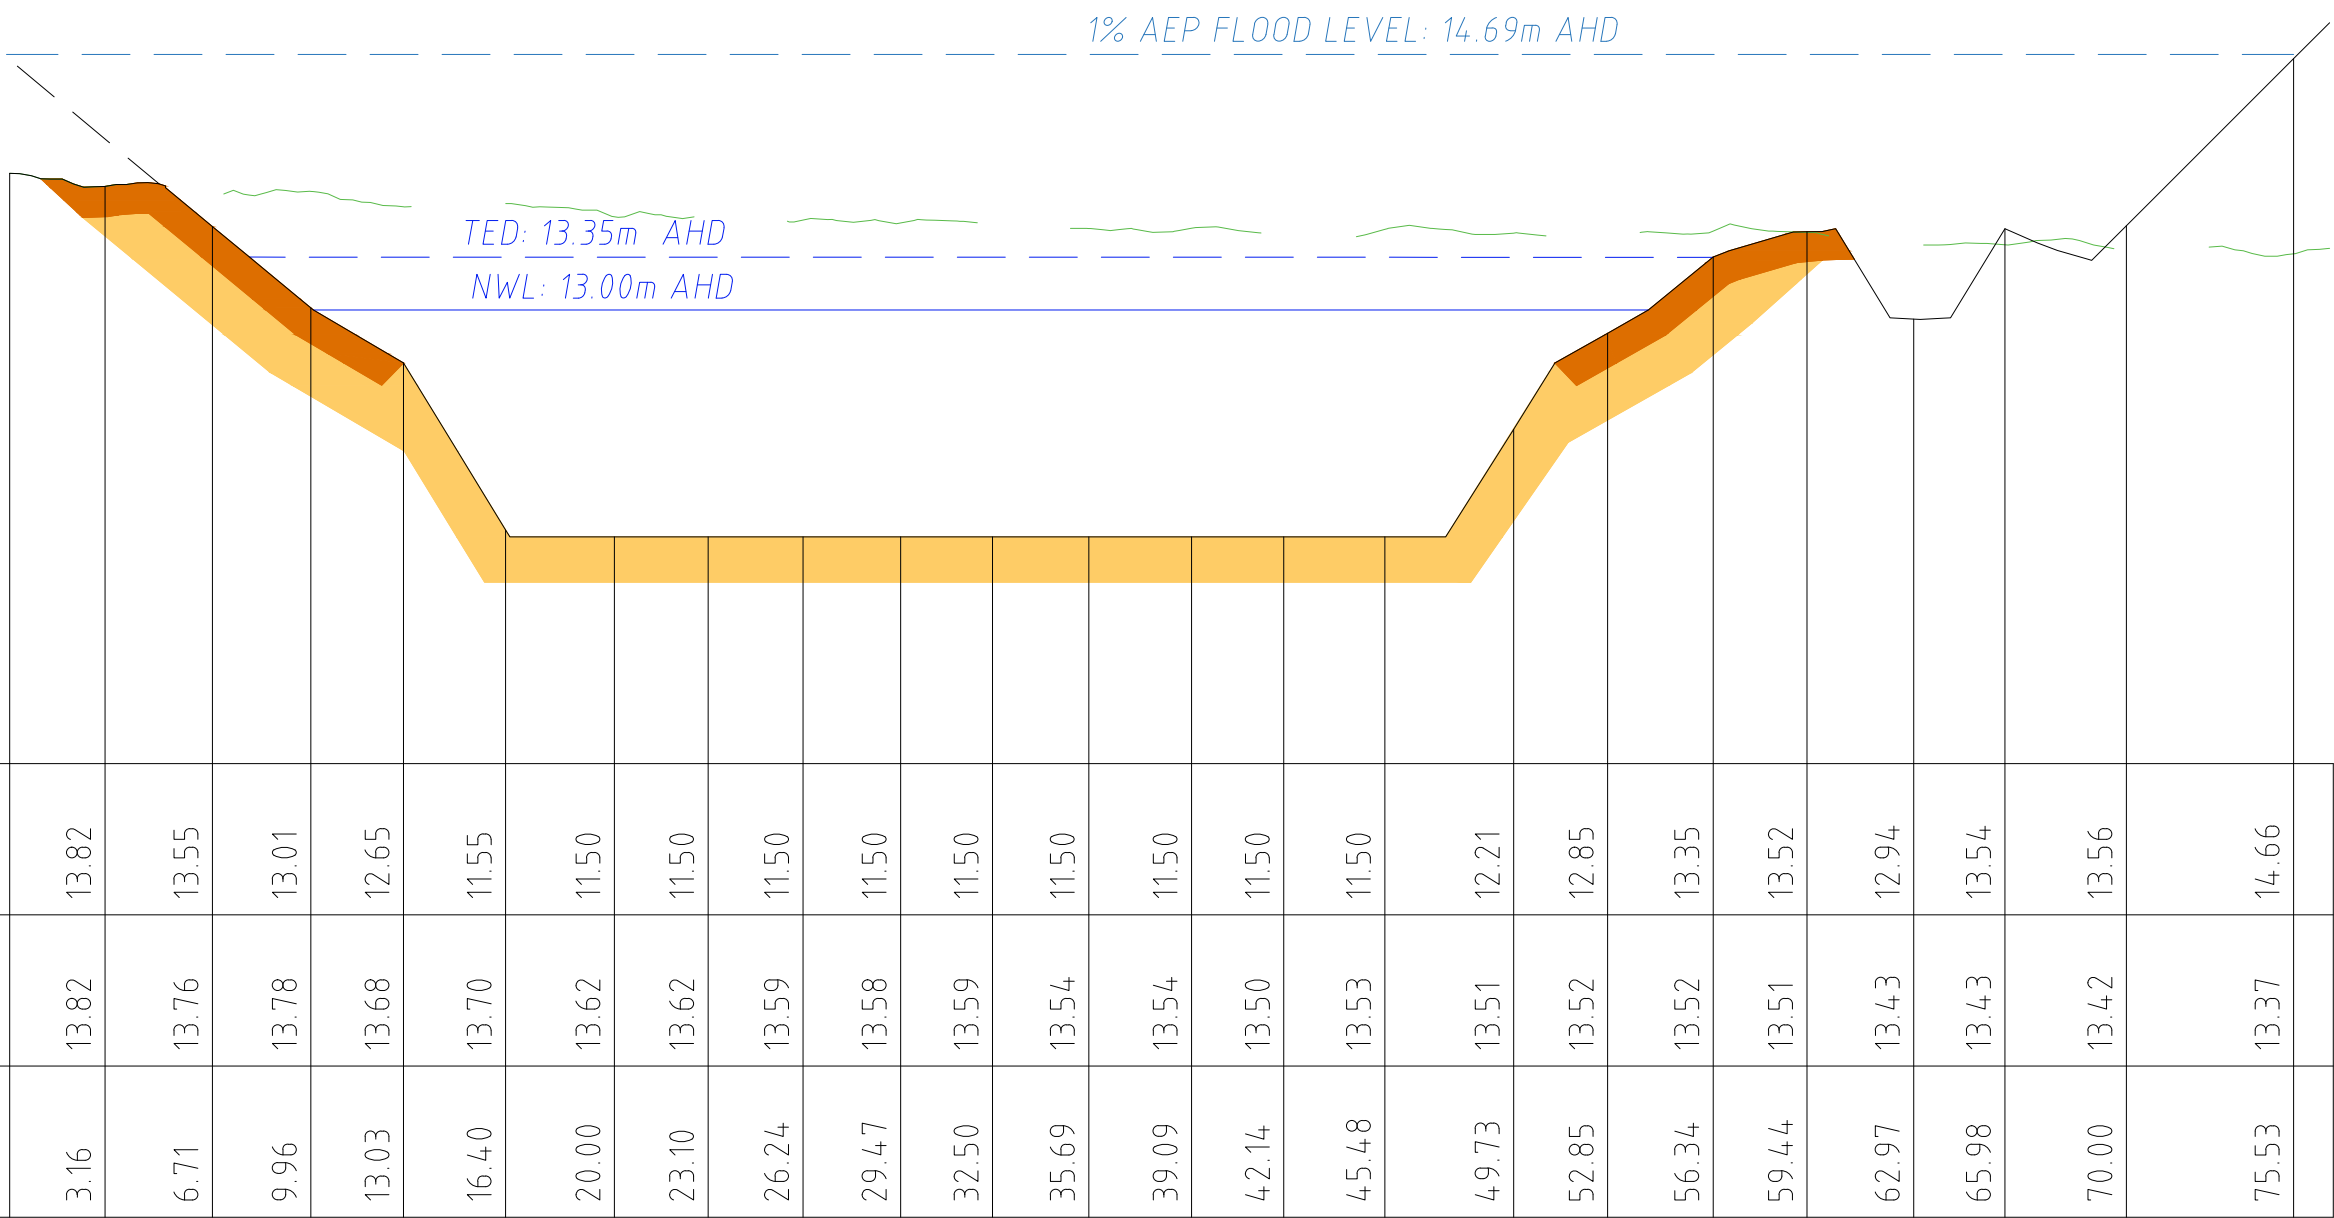

WLRB3 DEEP POOL CROSS SECTION

1:250 (H)
1:50 (V)

K
016

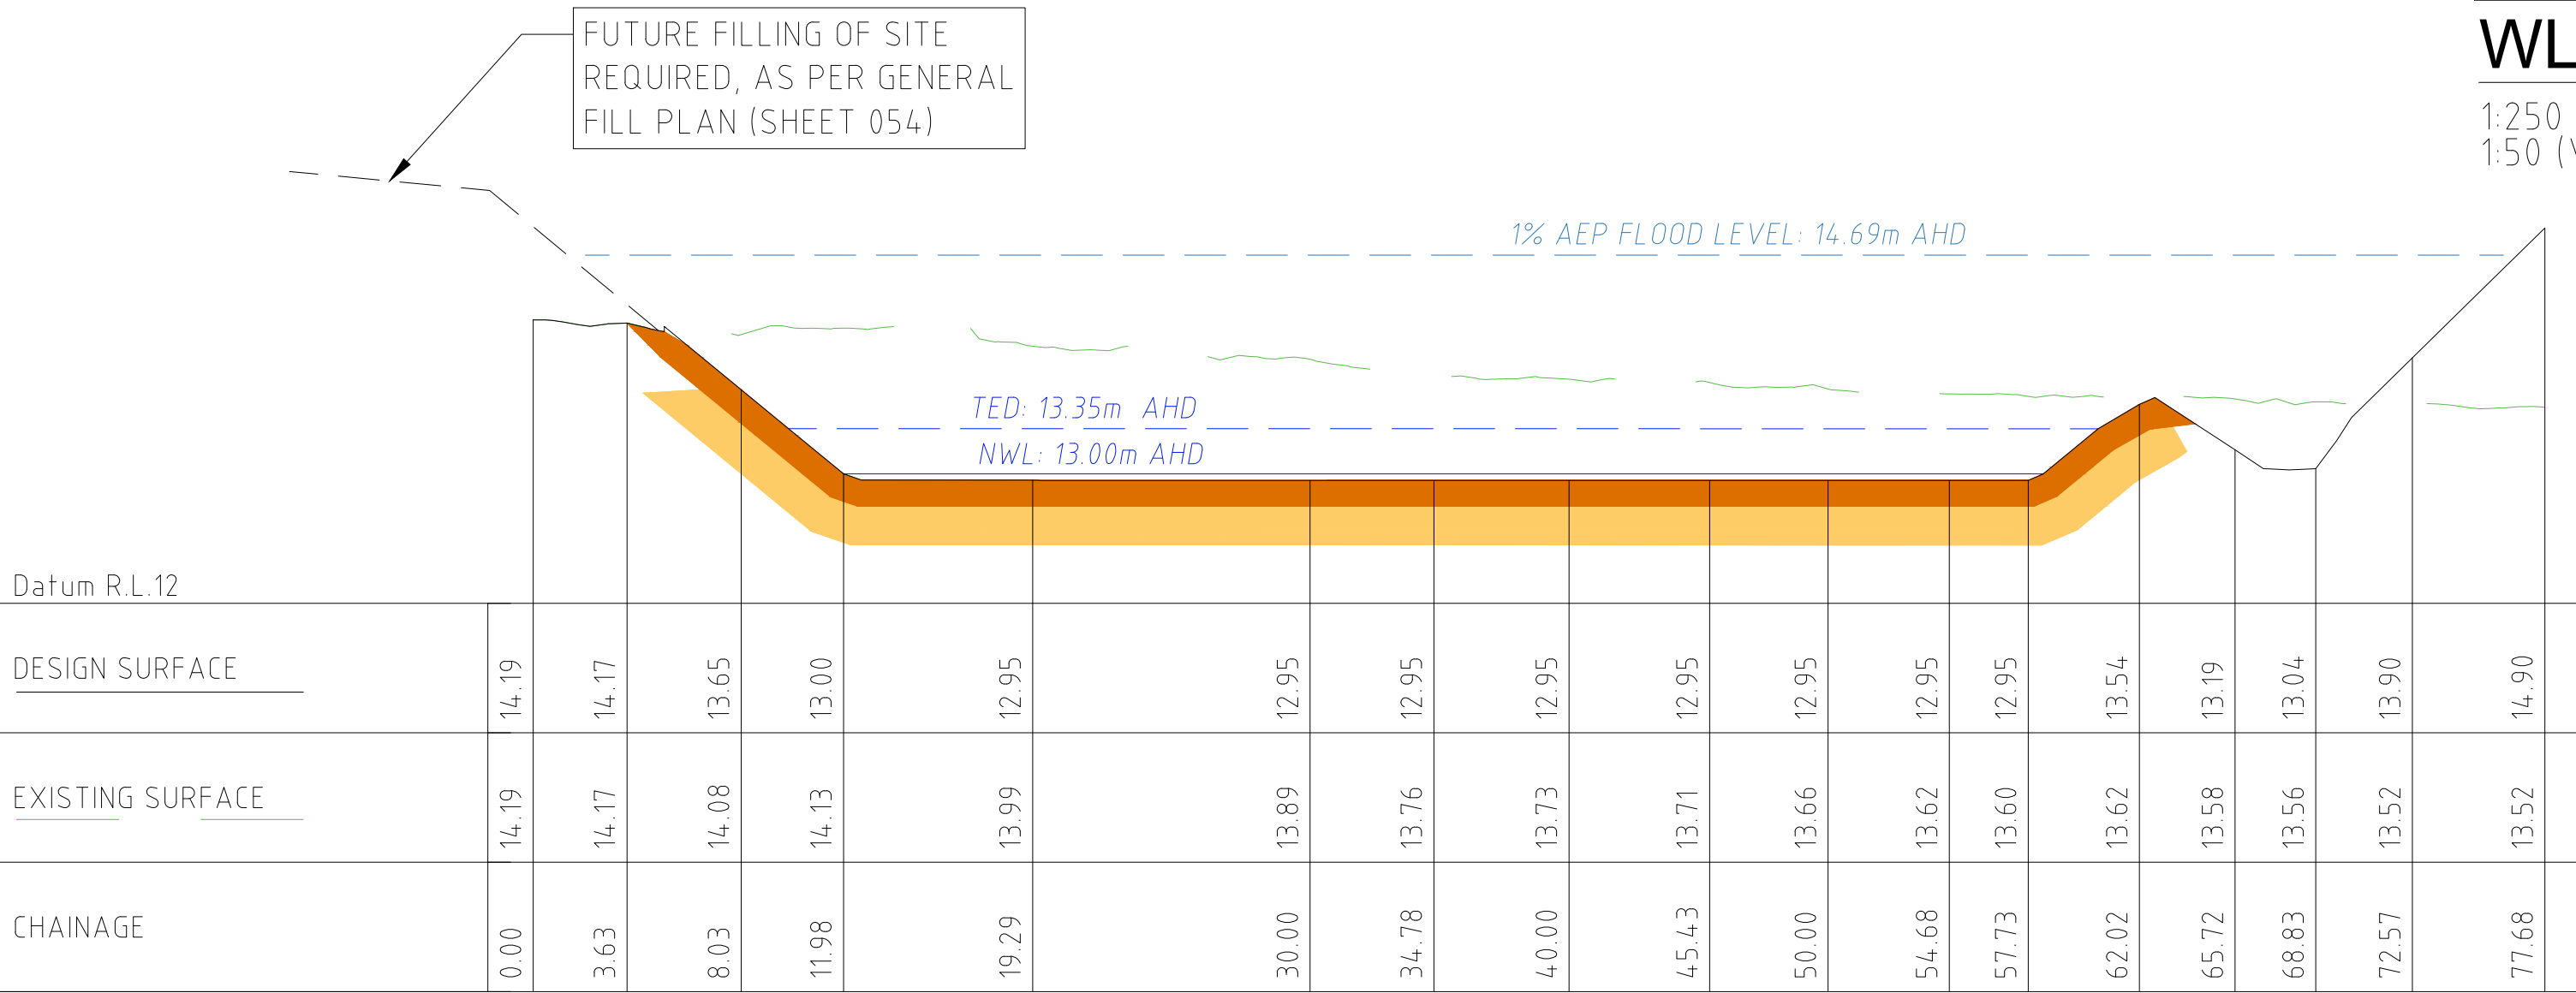


WLRB3 SHALLOW MARSH CROSS SECTION

1:250 (H)
1:50 (V)

M
016

- CLAY LINER TO BE ADVISED BY GEOTECHNICAL INVESTIGATION (300mm)
- TOP SOIL / SUITABLE PLANTING MEDIA (200mm)
- CONCRETE BASE (150mm)

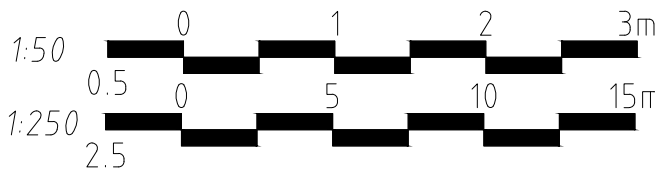

REV	DESCRIPTION	APP'D	DATE
E	REVISED ISSUE - POST PANEL SAC RECOMMENDATIONS	DB	29.08.23
D	REVISED ISSUE	CC	22.04.22
C	REVISED ISSUE	CC	06.04.22
B	REVISED ISSUE	CC	05.11.21
A	PRELIMINARY ISSUE	CC	15.10.21



Alluvium Consulting Australia
Pty. Ltd.
ABN 76 151 119 792
Lvl 1, 105-115 Dover Street
Cremorne Vic 3121
T 61 3 9421 2532
www.alluvium.com.au

DESIGNED: D.BRAND
DRAWN: D.BRAND
CHECKED: C.CARVALHO
APPROVED: S.CLEVEN
PROJECT No: 0121128

VICTORIAN PLANNING AUTHORITY
WONTHAGGI NORTH EAST PSP
FUNCTIONAL DESIGN DRAWINGS
WLRB3 CROSS SECTIONS (DCP REF. WL-03)

REVISION: E
SHEET No.: 18 of 55
ORIGINAL SIZE: A1
SCALE: SEE ABOVE
DATUM: m AHD (MGA z55)



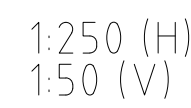


Diagram illustrating the relationship between time and distance for a train. The top row shows time intervals of 1:50 and 1:250. The bottom row shows distance intervals of 0.5, 2.5, and 15m. The middle row shows a sequence of 0, 1, 2, 3m and 0, 5, 10, 15m.

[illegible]

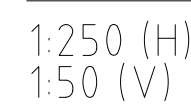

REV	DESCRIPTION	APP'D	DATE
E	REVISED ISSUE - POST PANEL SAC RECOMMENDATIONS	DB	29.08.23
D	REVISED ISSUE	CC	22.04.22
C	REVISED ISSUE	CC	06.04.22
B	REVISED ISSUE	CC	05.11.21
A	PRELIMINARY ISSUE	CC	15.10.21

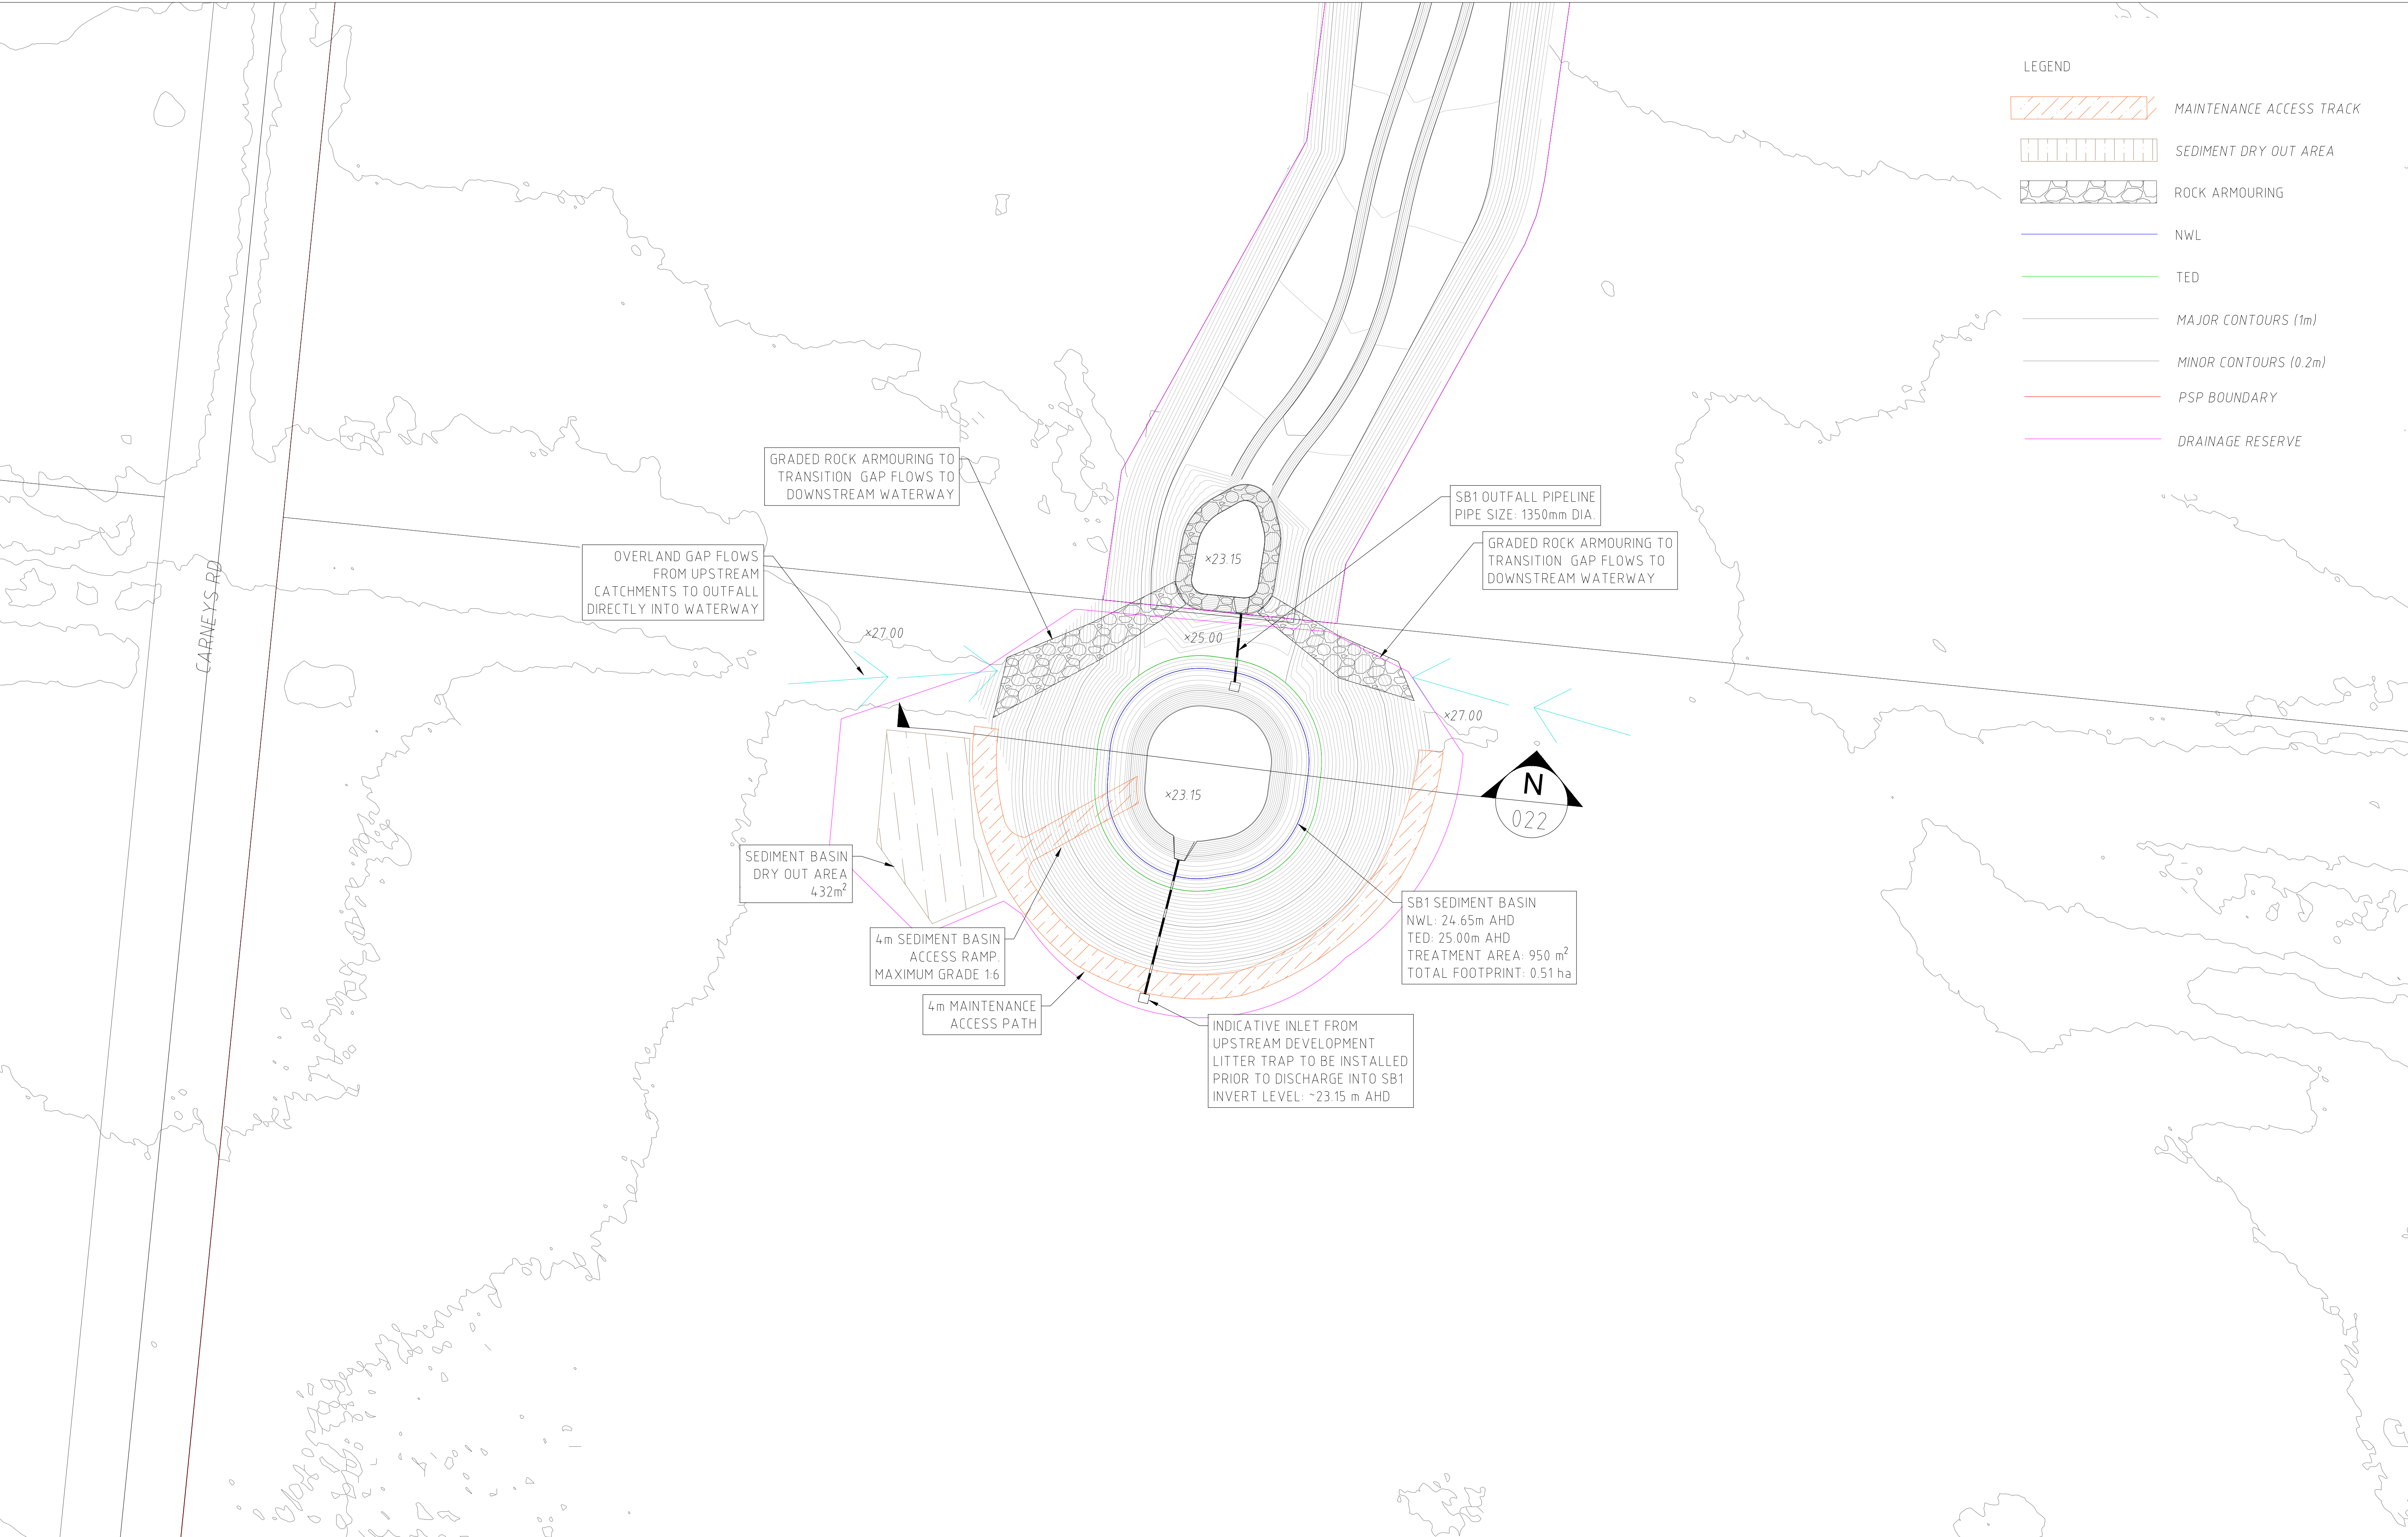


Alluvium Consulting Australia
Pty. Ltd.
ABN 76 151 119 792
Lvl 1, 105-115 Dover Street
Cremorne Vic 3121
T 61 3 9421 2532
www.alluvium.com.au

DESIGNED: D.BRAND	DRAWN: D.BRAND	CHECKED: C.CARVALHO	APPROVED: S.CLEVEN	PROJECT No: 0121128
----------------------	-------------------	------------------------	-----------------------	------------------------

VICTORIAN PLANNING AUTHORITY
WONTHAGGI NORTH EAST PSP
FUNCTIONAL DESIGN DRAWINGS
SB1 DESIGN (DCP REF. SB-01)

REVISION: E	SHEET No.: 20 of 55	ORIGINAL SIZE: A1 DATUM: m AHD (MGA z55)	SCALE: 1:500 0 10 20 30m 5
----------------	------------------------	---	----------------------------------

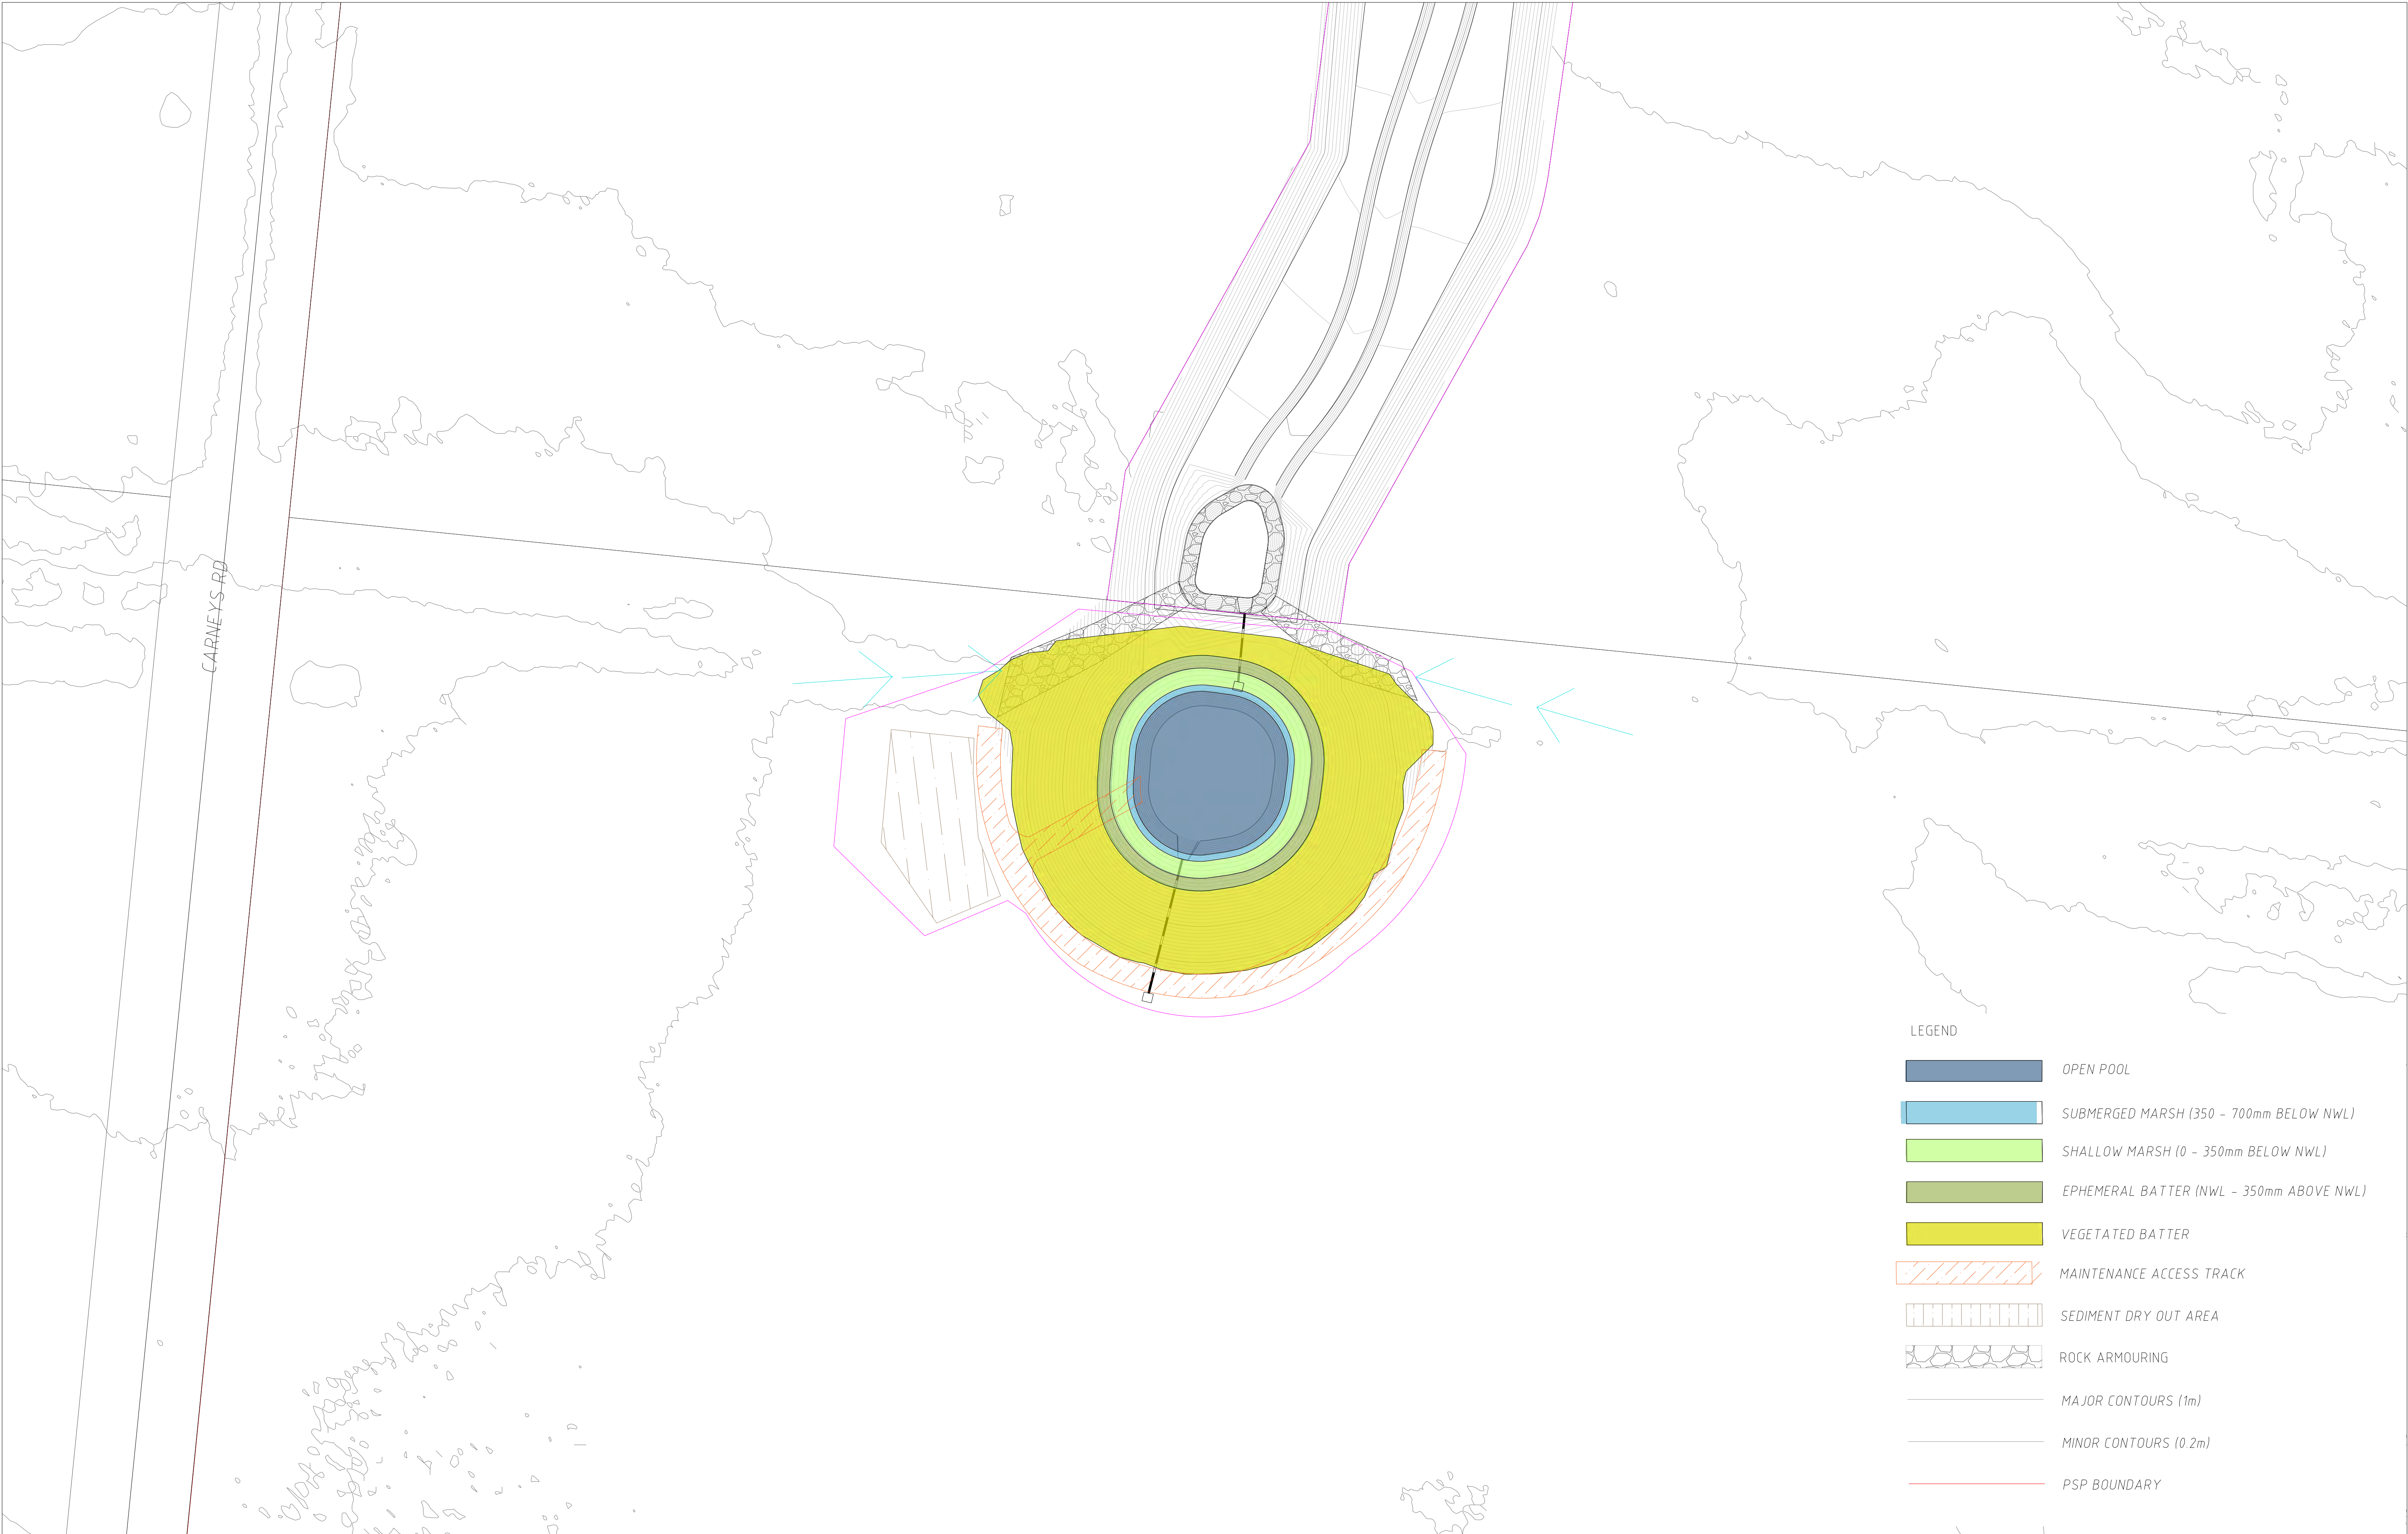

- LEGEND
- OPEN POOL
 - SUBMERGED MARSH (350 - 700mm BELOW NWL)
 - SHALLOW MARSH (0 - 350mm BELOW NWL)
 - EPHEMERAL BATTER (NWL - 350mm ABOVE NWL)
 - VEGETATED BATTER
 - MAINTENANCE ACCESS TRACK
 - SEDIMENT DRY OUT AREA
 - ROCK ARMOURING
 - MAJOR CONTOURS (1m)
 - MINOR CONTOURS (0.2m)
 - PSP BOUNDARY

E	REVISED ISSUE - POST PANEL SAC RECOMMENDATIONS	DB	29.08.23
D	REVISED ISSUE	CC	22.04.22
C	REVISED ISSUE	CC	06.04.22
B	REVISED ISSUE	CC	05.11.21
A	PRELIMINARY ISSUE	CC	15.10.21
REV	DESCRIPTION	APP'D	DATE





Alluvium Consulting Australia
Pty. Ltd.
ABN 76 151 119 792
Lvl 1, 105-115 Dover Street
Cremorne Vic 3121
T 61 3 9421 2532
www.alluvium.com.au

DESIGNED: D.BRAND	DRAWN: D.BRAND	CHECKED: C.CARVALHO	APPROVED: S.CLEVEN	PROJECT No: 0121128
----------------------	-------------------	------------------------	-----------------------	------------------------



VICTORIAN PLANNING AUTHORITY
WONTHAGGI NORTH EAST PSP
FUNCTIONAL DESIGN DRAWINGS
SB1 PLANTING ZONES (DCP REF. SB-01)


REVISION: E	SHEET No.: 21 of 55	ORIGINAL SIZE: A1 DATUM: m AHD (MGA z55)	SCALE: 1:500 0 10 20 30m 5
----------------	------------------------	---	----------------------------------

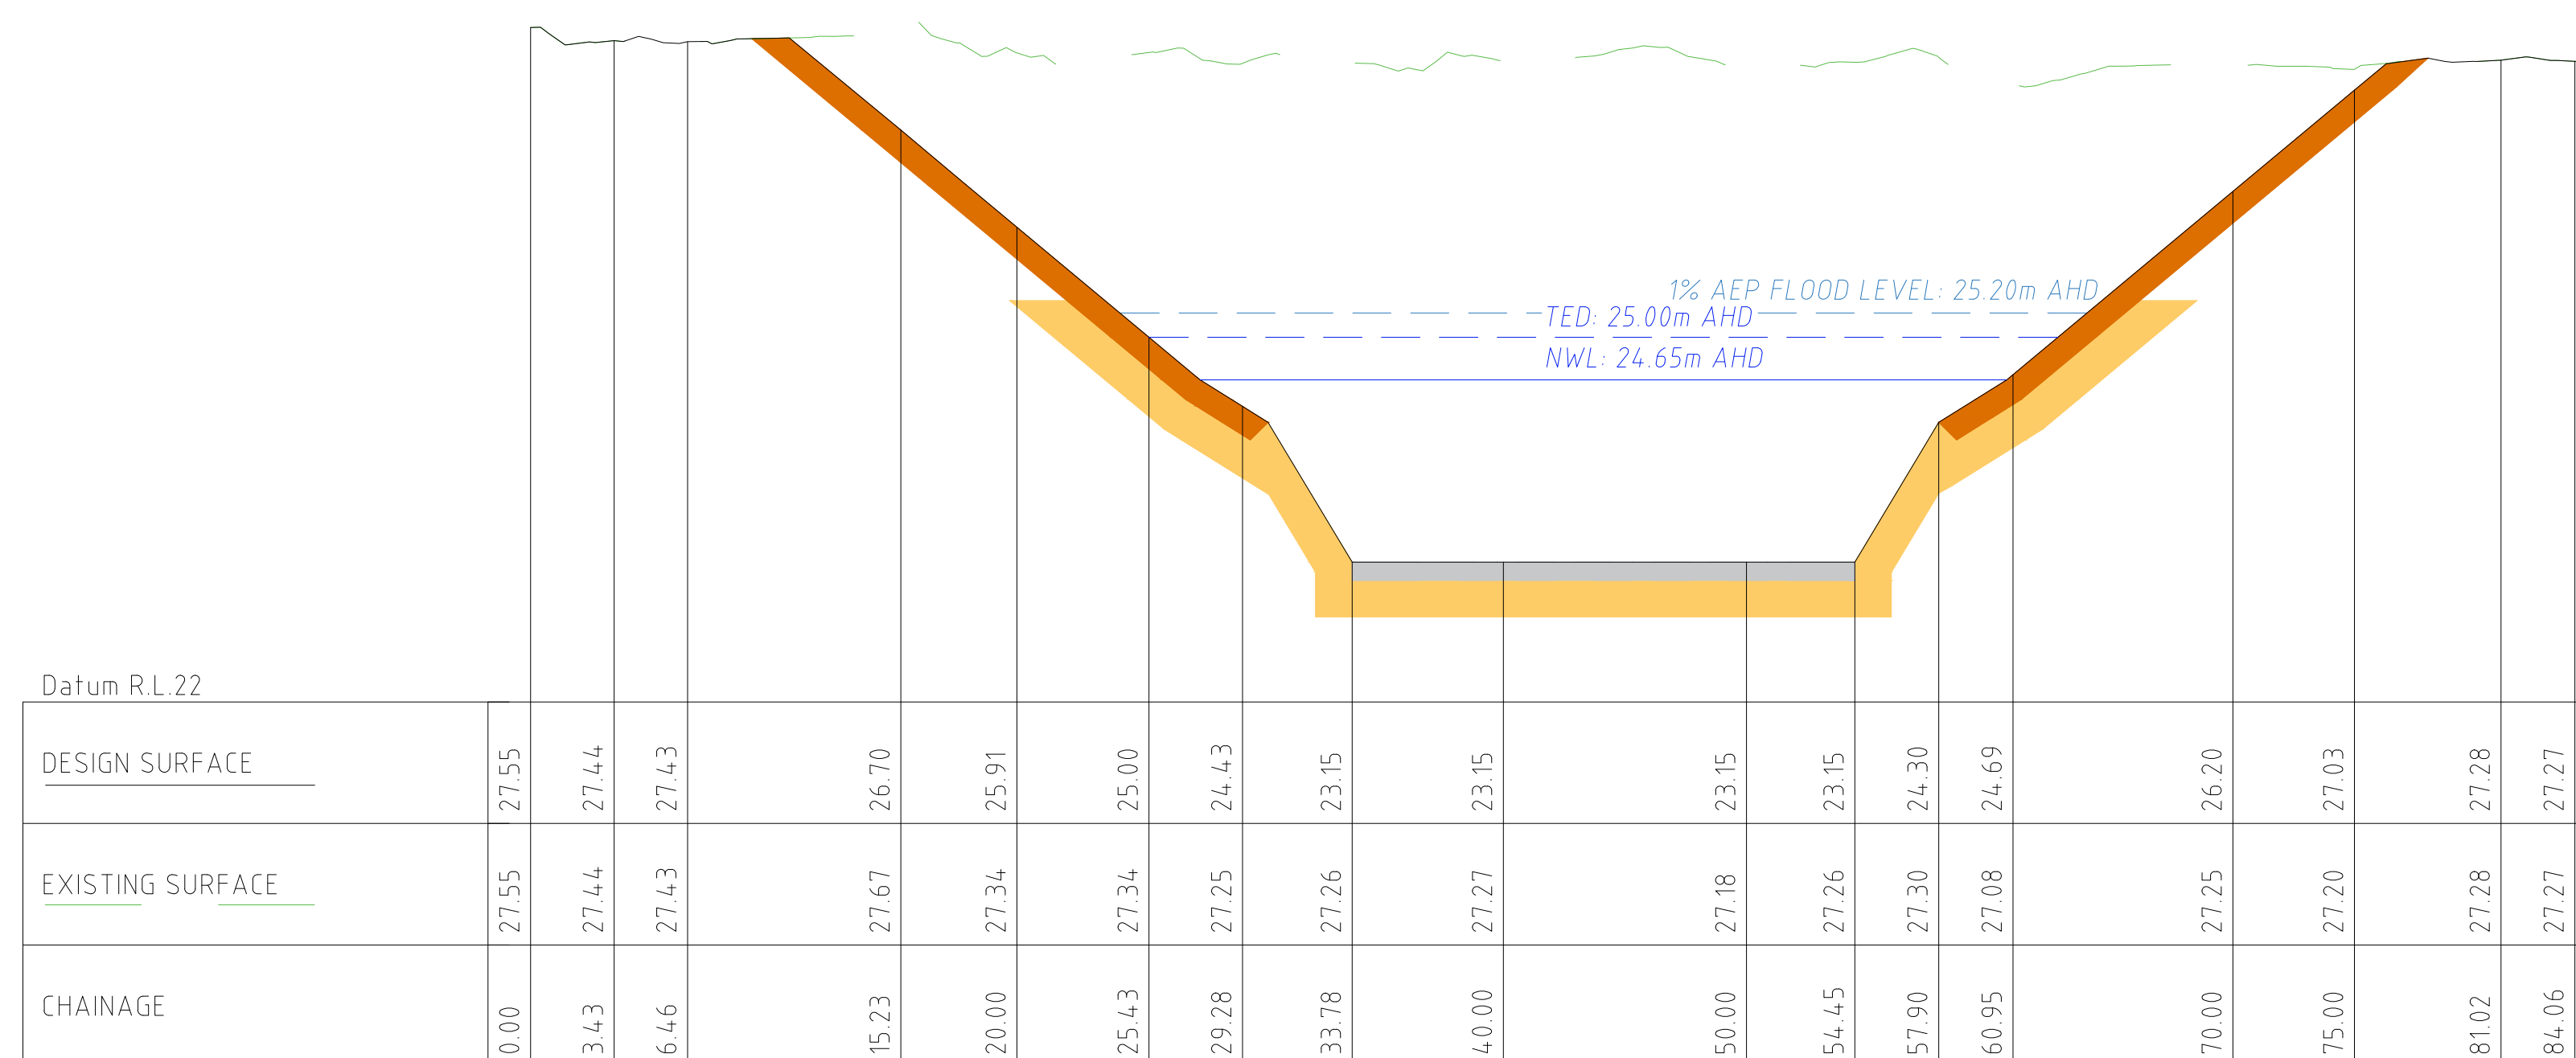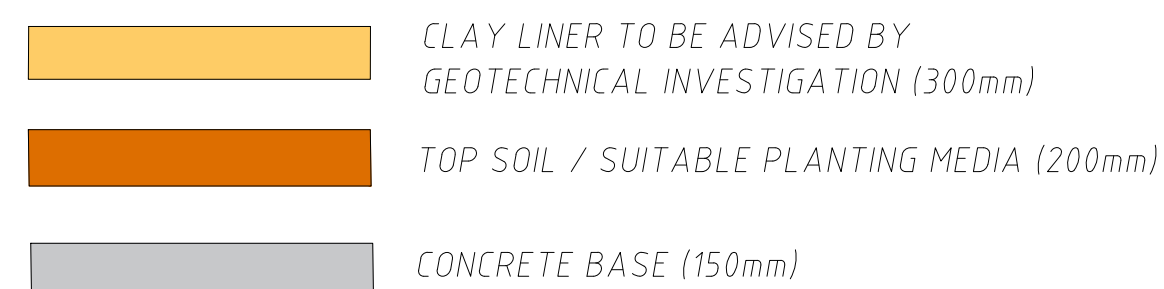

SB1 CROSS SECTION


1:250 (H)
1:50 (V)

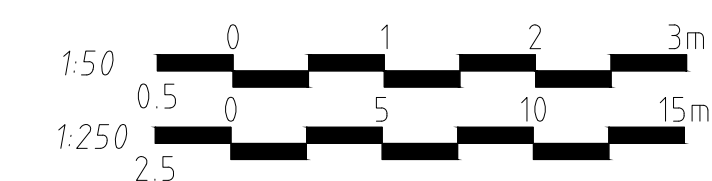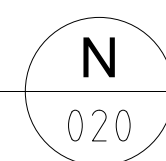
[illegible]

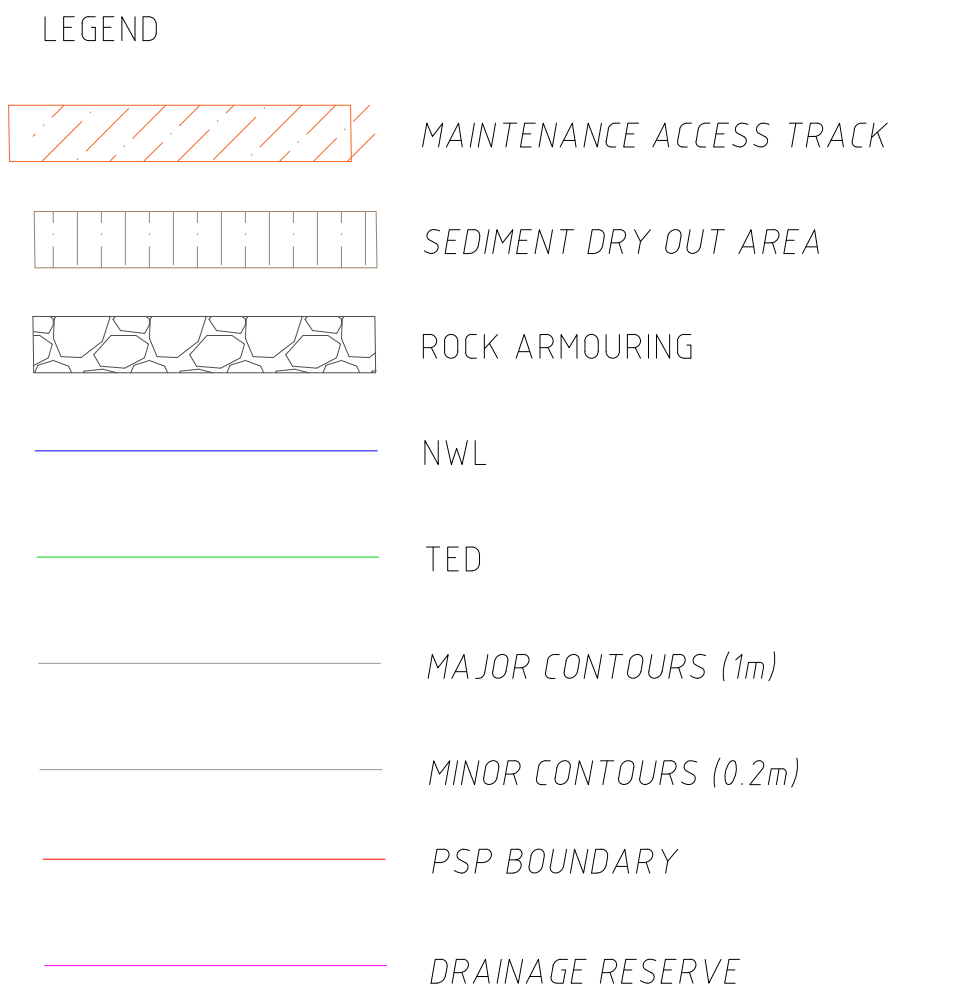


E	REVISED ISSUE - POST PANEL SAC RECOMMENDATIONS	DB	29.08.23
D	REVISED ISSUE	CC	22.04.22
C	REVISED ISSUE	CC	06.04.22
B	REVISED ISSUE	CC	05.11.21
A	PRELIMINARY ISSUE	CC	15.10.21
REV	DESCRIPTION	APP'D	DATE

 Alluvium Consulting Australia Pty. Ltd. ABN 76 151 119 792 Lvl 1, 105-115 Dover Street Cremorne Vic 3121 T 61 3 9421 2532 www.alluvium.com.au					VICTORIAN PLANNING AUTHORITY WONTHAGGI NORTH EAST PSP FUNCTIONAL DESIGN DRAWINGS SB4 DESIGN (DCP REF. SB-02)				
DESIGNED: D.BRAND	DRAWN: D.BRAND	CHECKED: C.CARVALHO	APPROVED: S.CLEVEN	PROJECT No: 0121128	REVISION: E	SHEET No.: 23 of 55 DATUM: m AHD (MGA 255)	ORIGINAL SIZE: A1 SCALE: 1:500 		

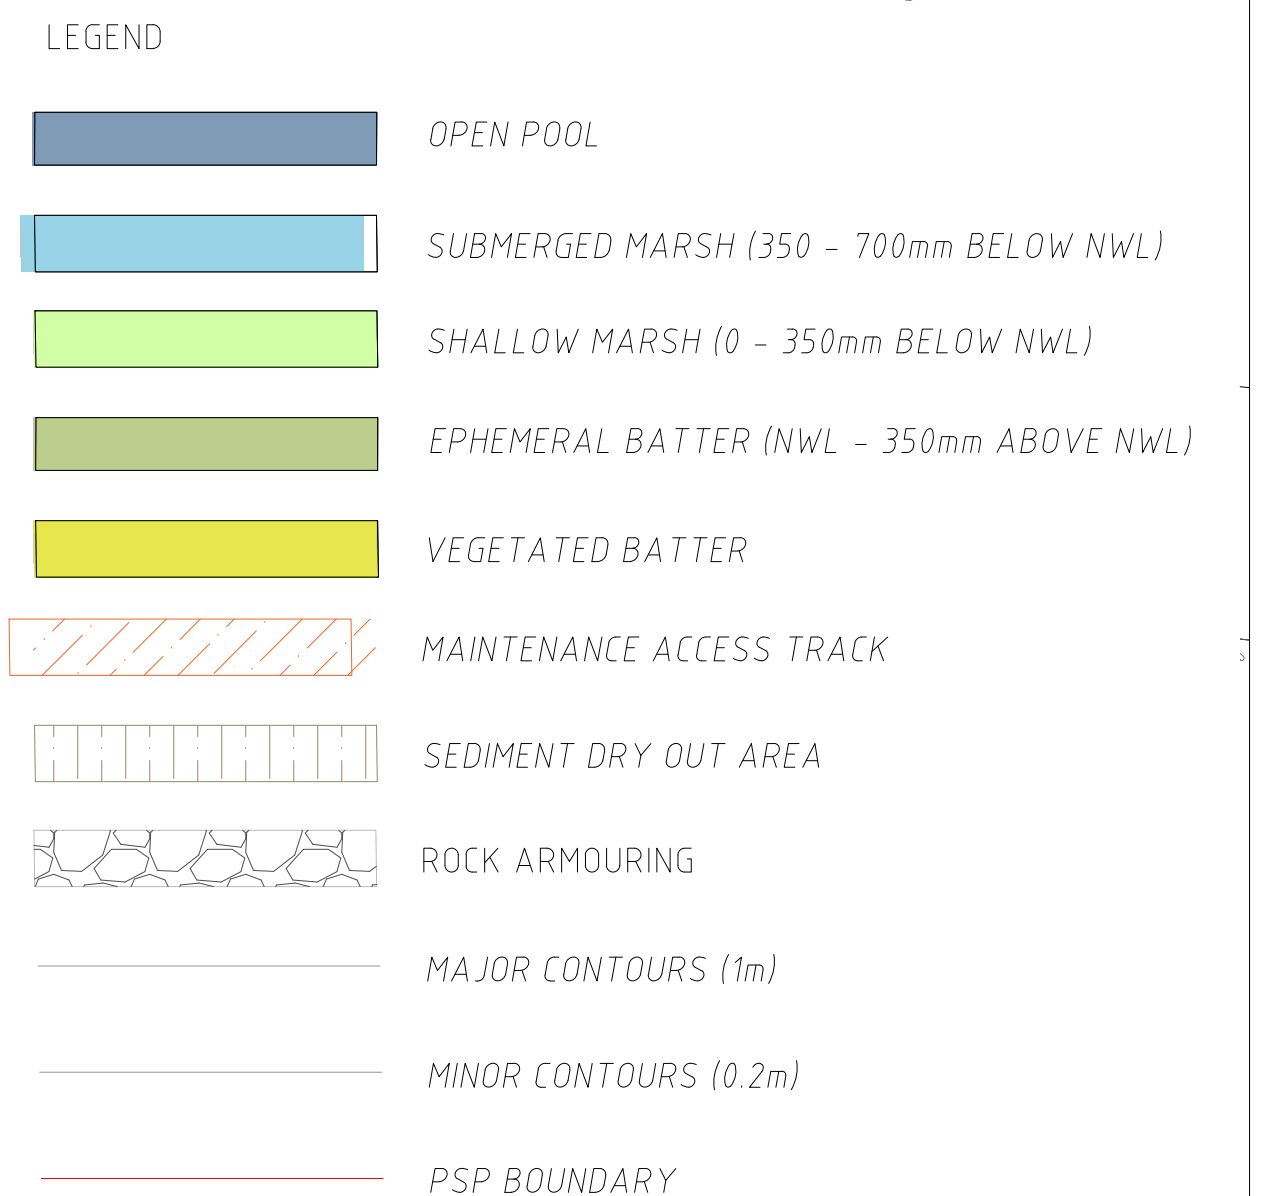
[illegible]

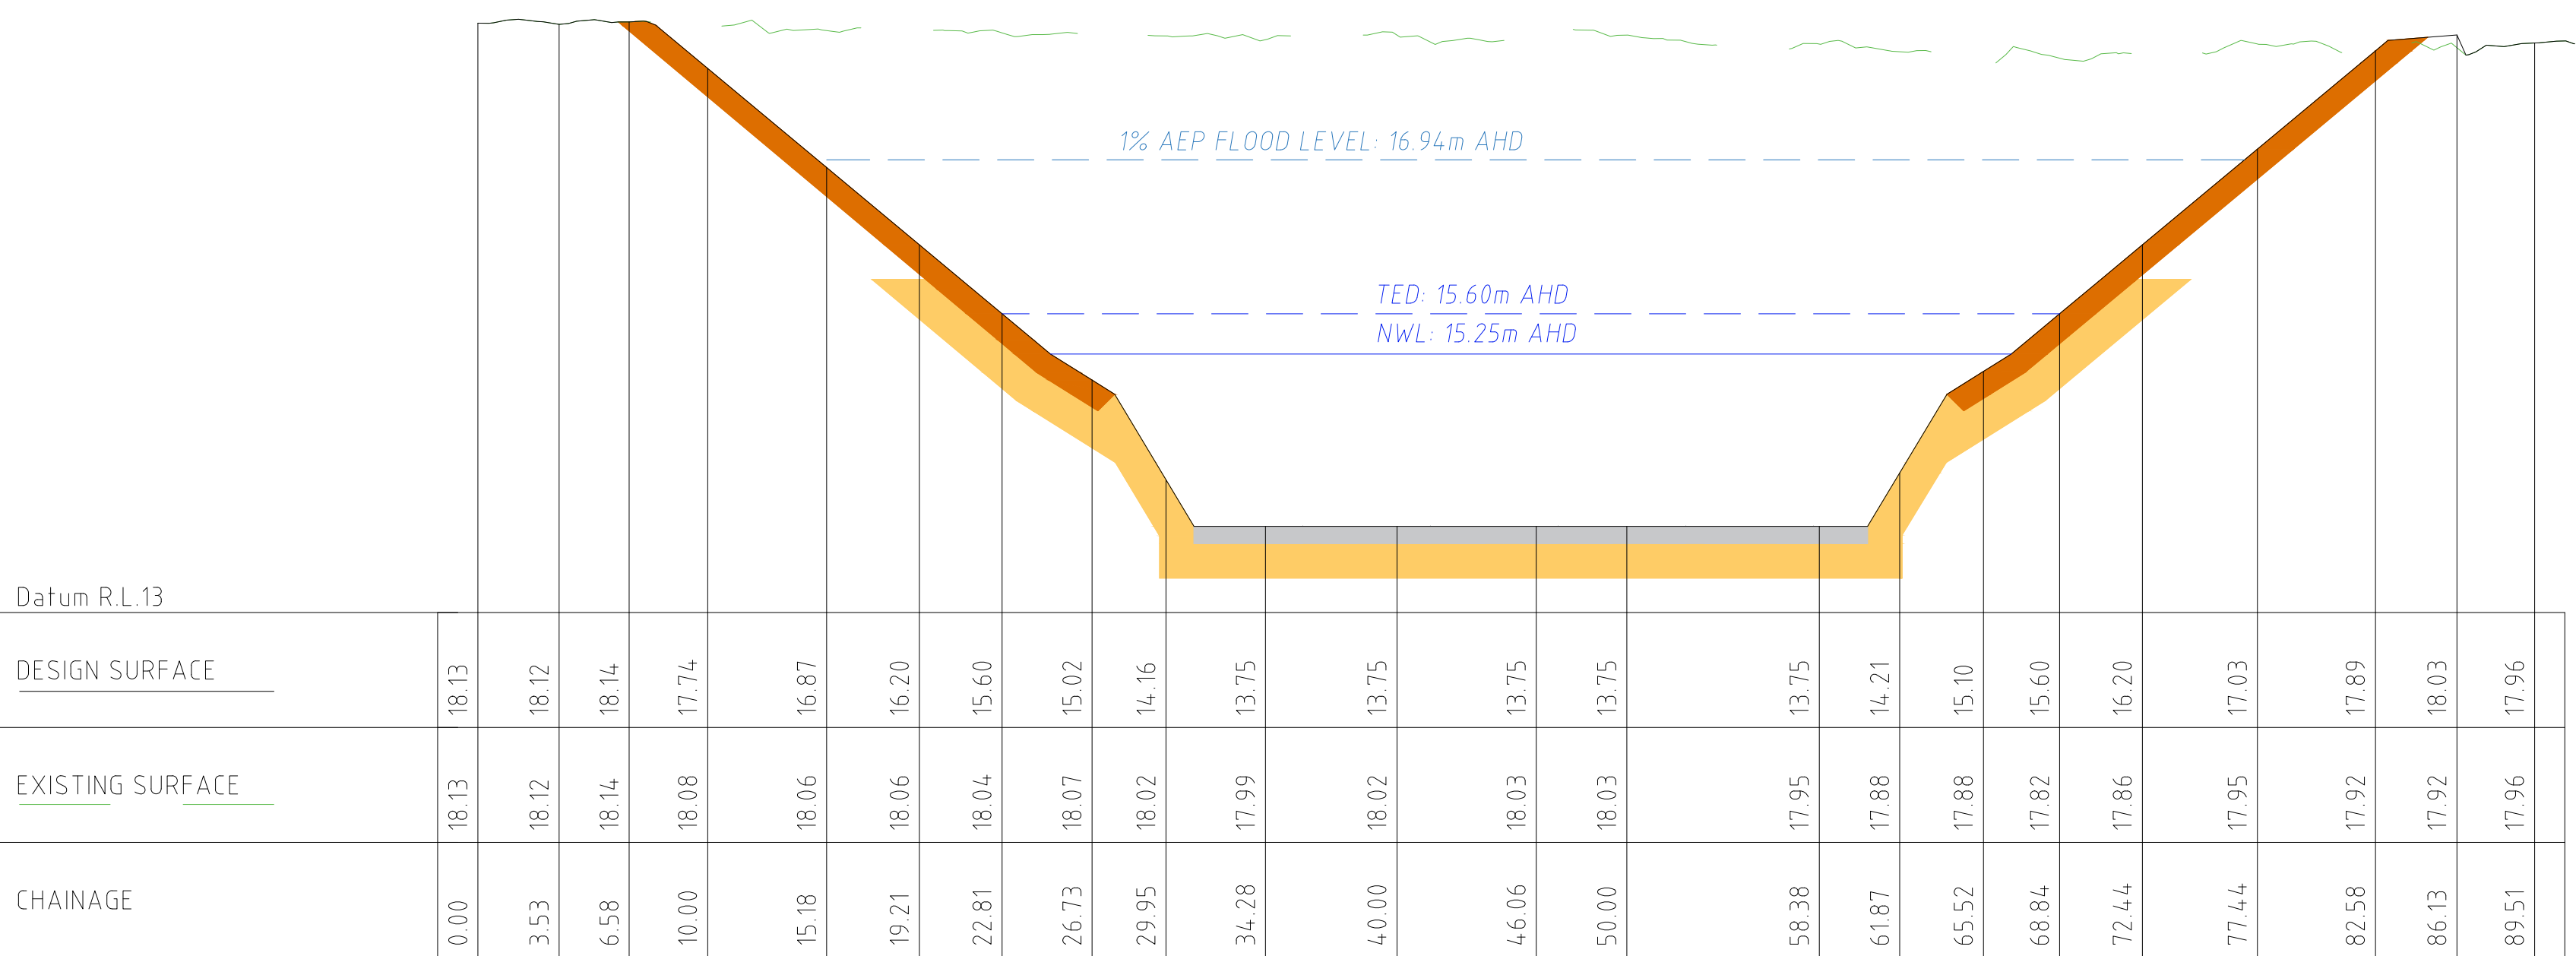

1:250 (H)
1:50 (V)

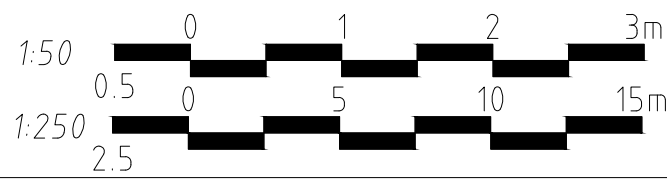

				 Alluvium Consulting Australia Pty. Ltd. ABN 76 151 119 792 Lvl 1, 105-115 Dover Street Cremorne Vic 3121 T 61 3 9421 2532 www.alluvium.com.au	VICTORIAN PLANNING AUTHORITY WONTHAGGI NORTH EAST PSP FUNCTIONAL DESIGN DRAWINGS SB4 CROSS SECTION (DCP REF. SB-02)					
E	REVISED ISSUE - POST PANEL SAC RECOMMENDATIONS	DB	29.08.23		REVISION:	SHEET No.: 25 of 55	ORIGINAL SIZE: A1 DATUM: m AHD (MGA z55)	SCALE: SEE ABOVE		
D	REVISED ISSUE	CC	22.04.22							
C	REVISED ISSUE	CC	06.04.22							
B	REVISED ISSUE	CC	05.11.21							
A	PRELIMINARY ISSUE	CC	15.10.21							
REV	DESCRIPTION	APP'D	DATE	DESIGNED: D BRAND	DRAWN: D BRAND	CHECKED: C CARVALHO	APPROVED: S CLEVEN	PROJECT No.: 0121128		

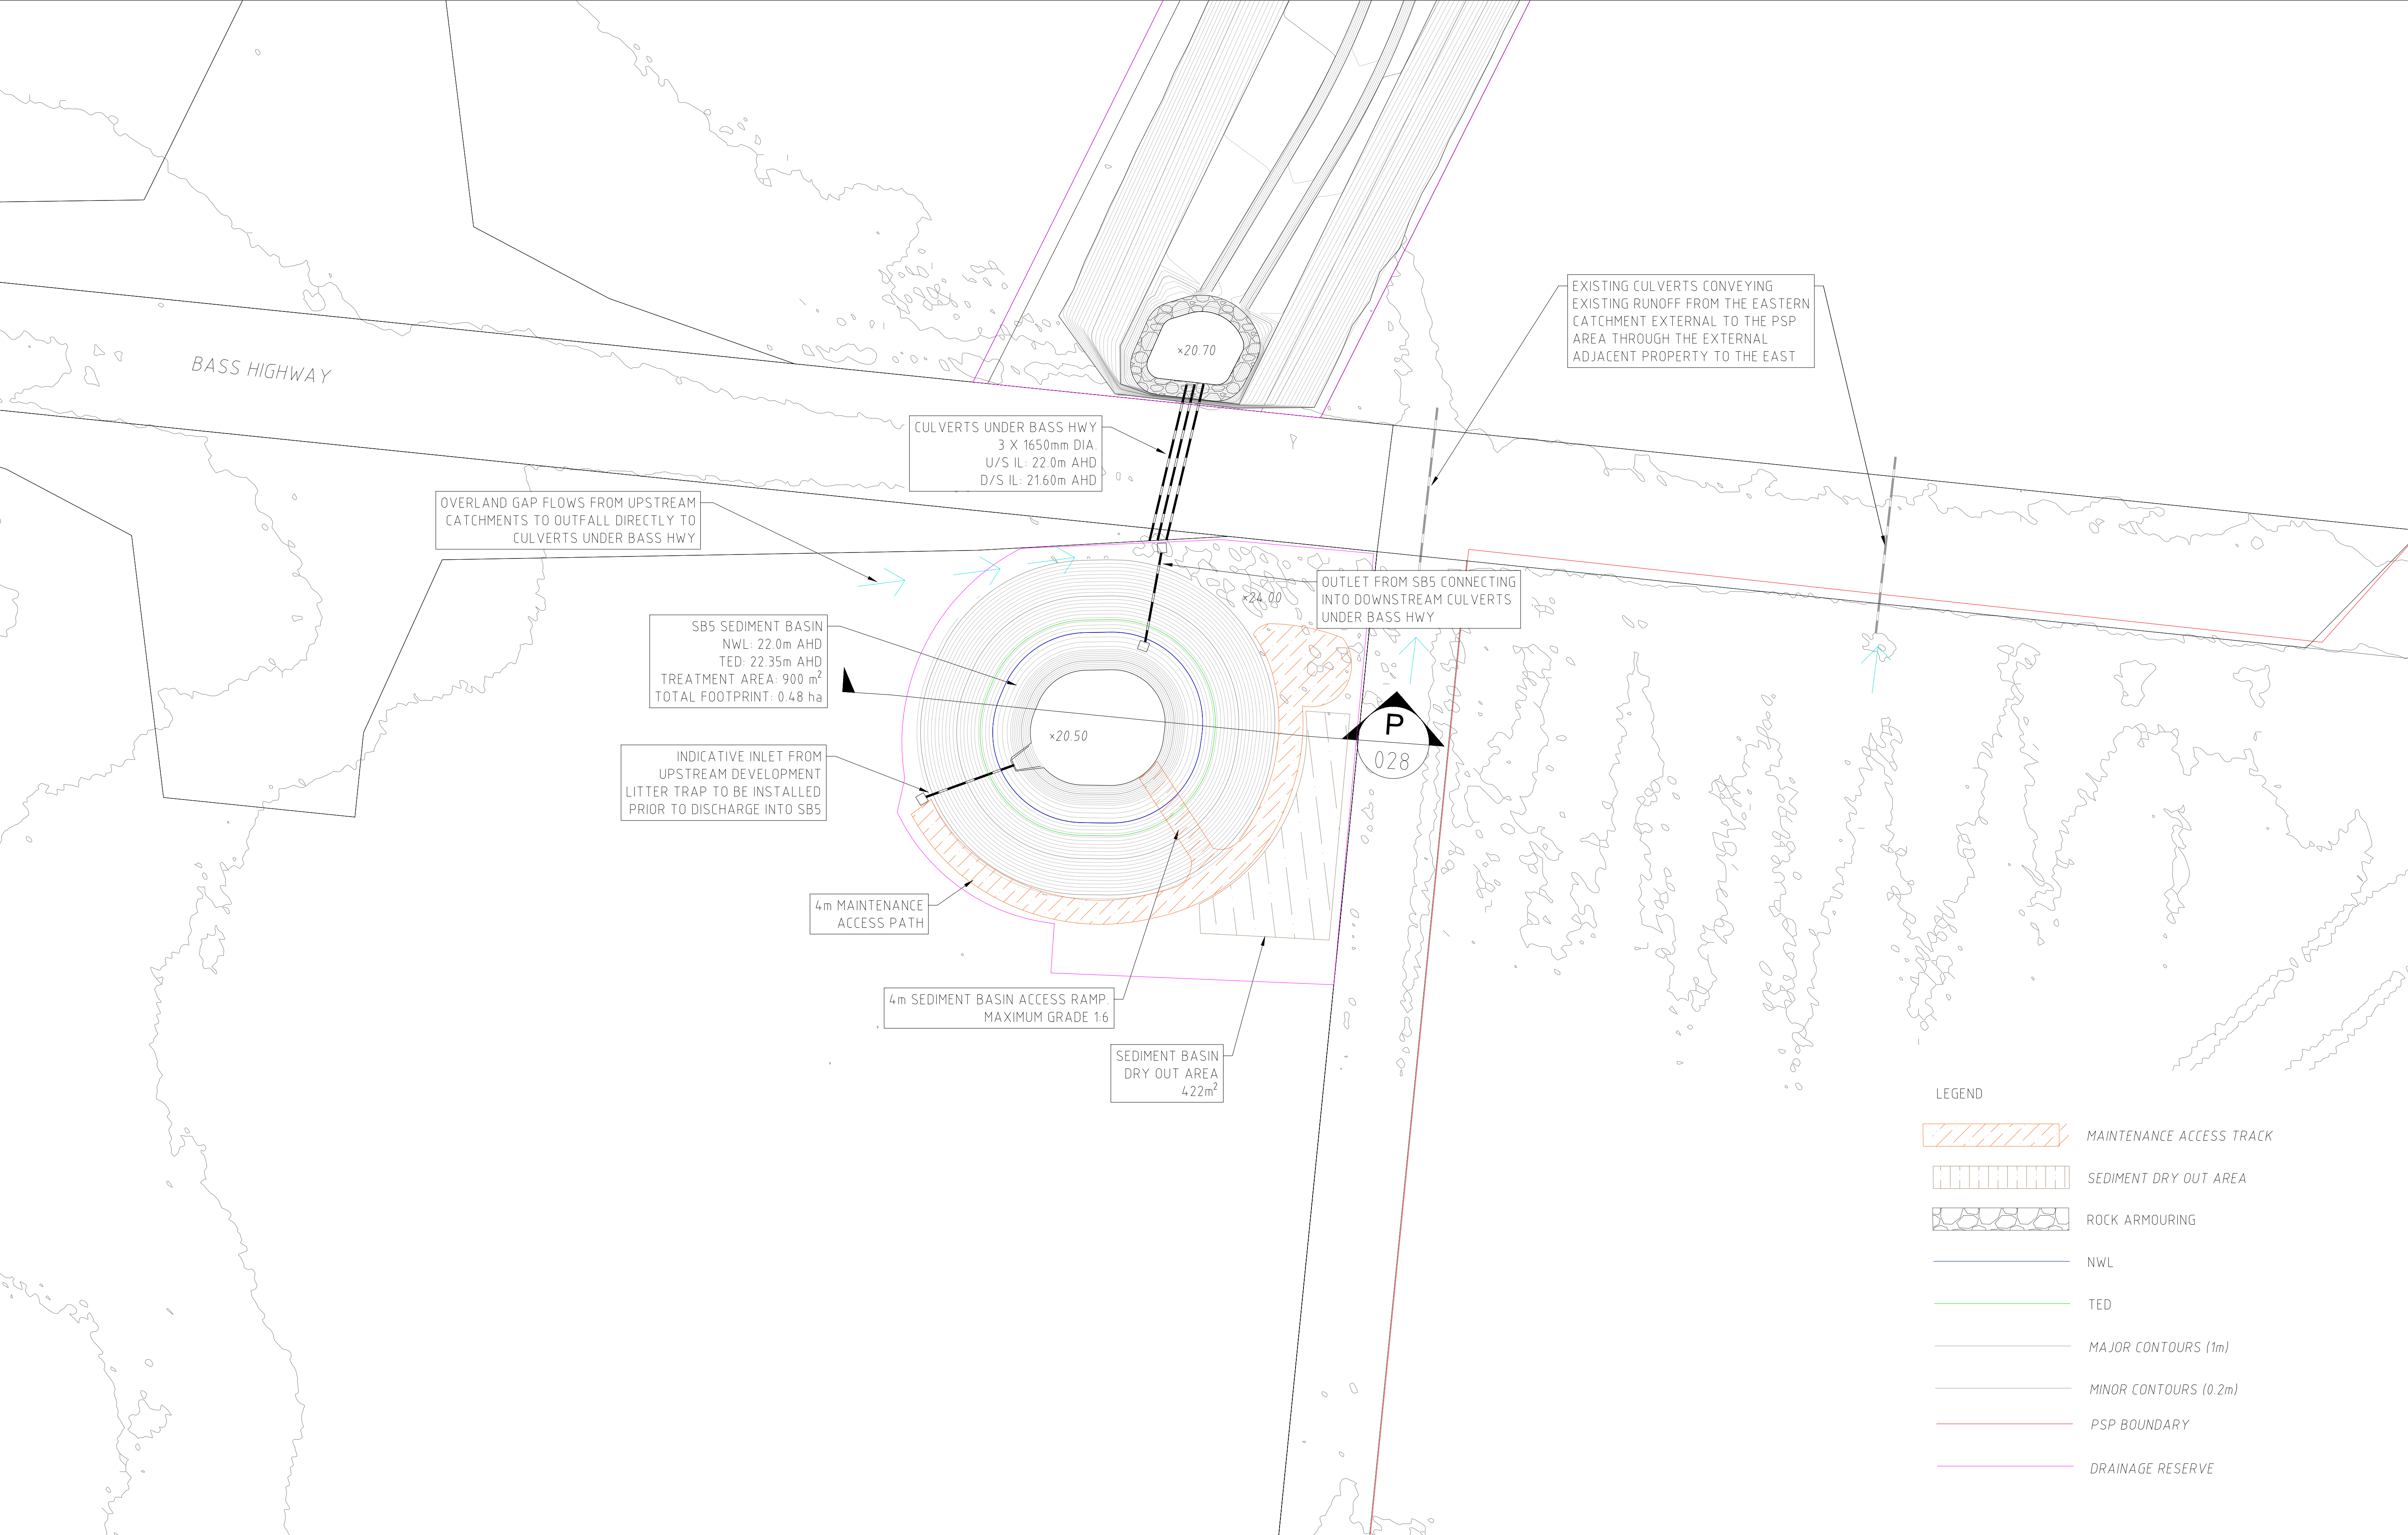

E	REVISED ISSUE - POST PANEL SAC RECOMMENDATIONS	DB	29.08.23
D	REVISED ISSUE	CC	22.04.22
C	REVISED ISSUE	CC	06.04.22
B	REVISED ISSUE	CC	05.11.21
A	PRELIMINARY ISSUE	CC	15.10.21
REV	DESCRIPTION	APP'D	DATE




Alluvium Consulting Australia
Pty. Ltd.
ABN 76 151 119 792
Lvl 1, 105-115 Dover Street
Cremorne Vic 3121
T 61 3 9421 2532
www.alluvium.com.au

DESIGNED: D.BRAND	DRAWN: D.BRAND	CHECKED: C.CARVALHO	APPROVED: S.CLEVEN	PROJECT No: 0121128
----------------------	-------------------	------------------------	-----------------------	------------------------

VICTORIAN PLANNING AUTHORITY
WONTHAGGI NORTH EAST PSP
FUNCTIONAL DESIGN DRAWINGS
SB5 DESIGN (DCP REF. SB-03)

REVISION: E	SHEET No.: 26 of 55	ORIGINAL SIZE: A1 DATUM: m AHD (MGA z55)	SCALE: 1:500
-----------------------	------------------------	--	------------------

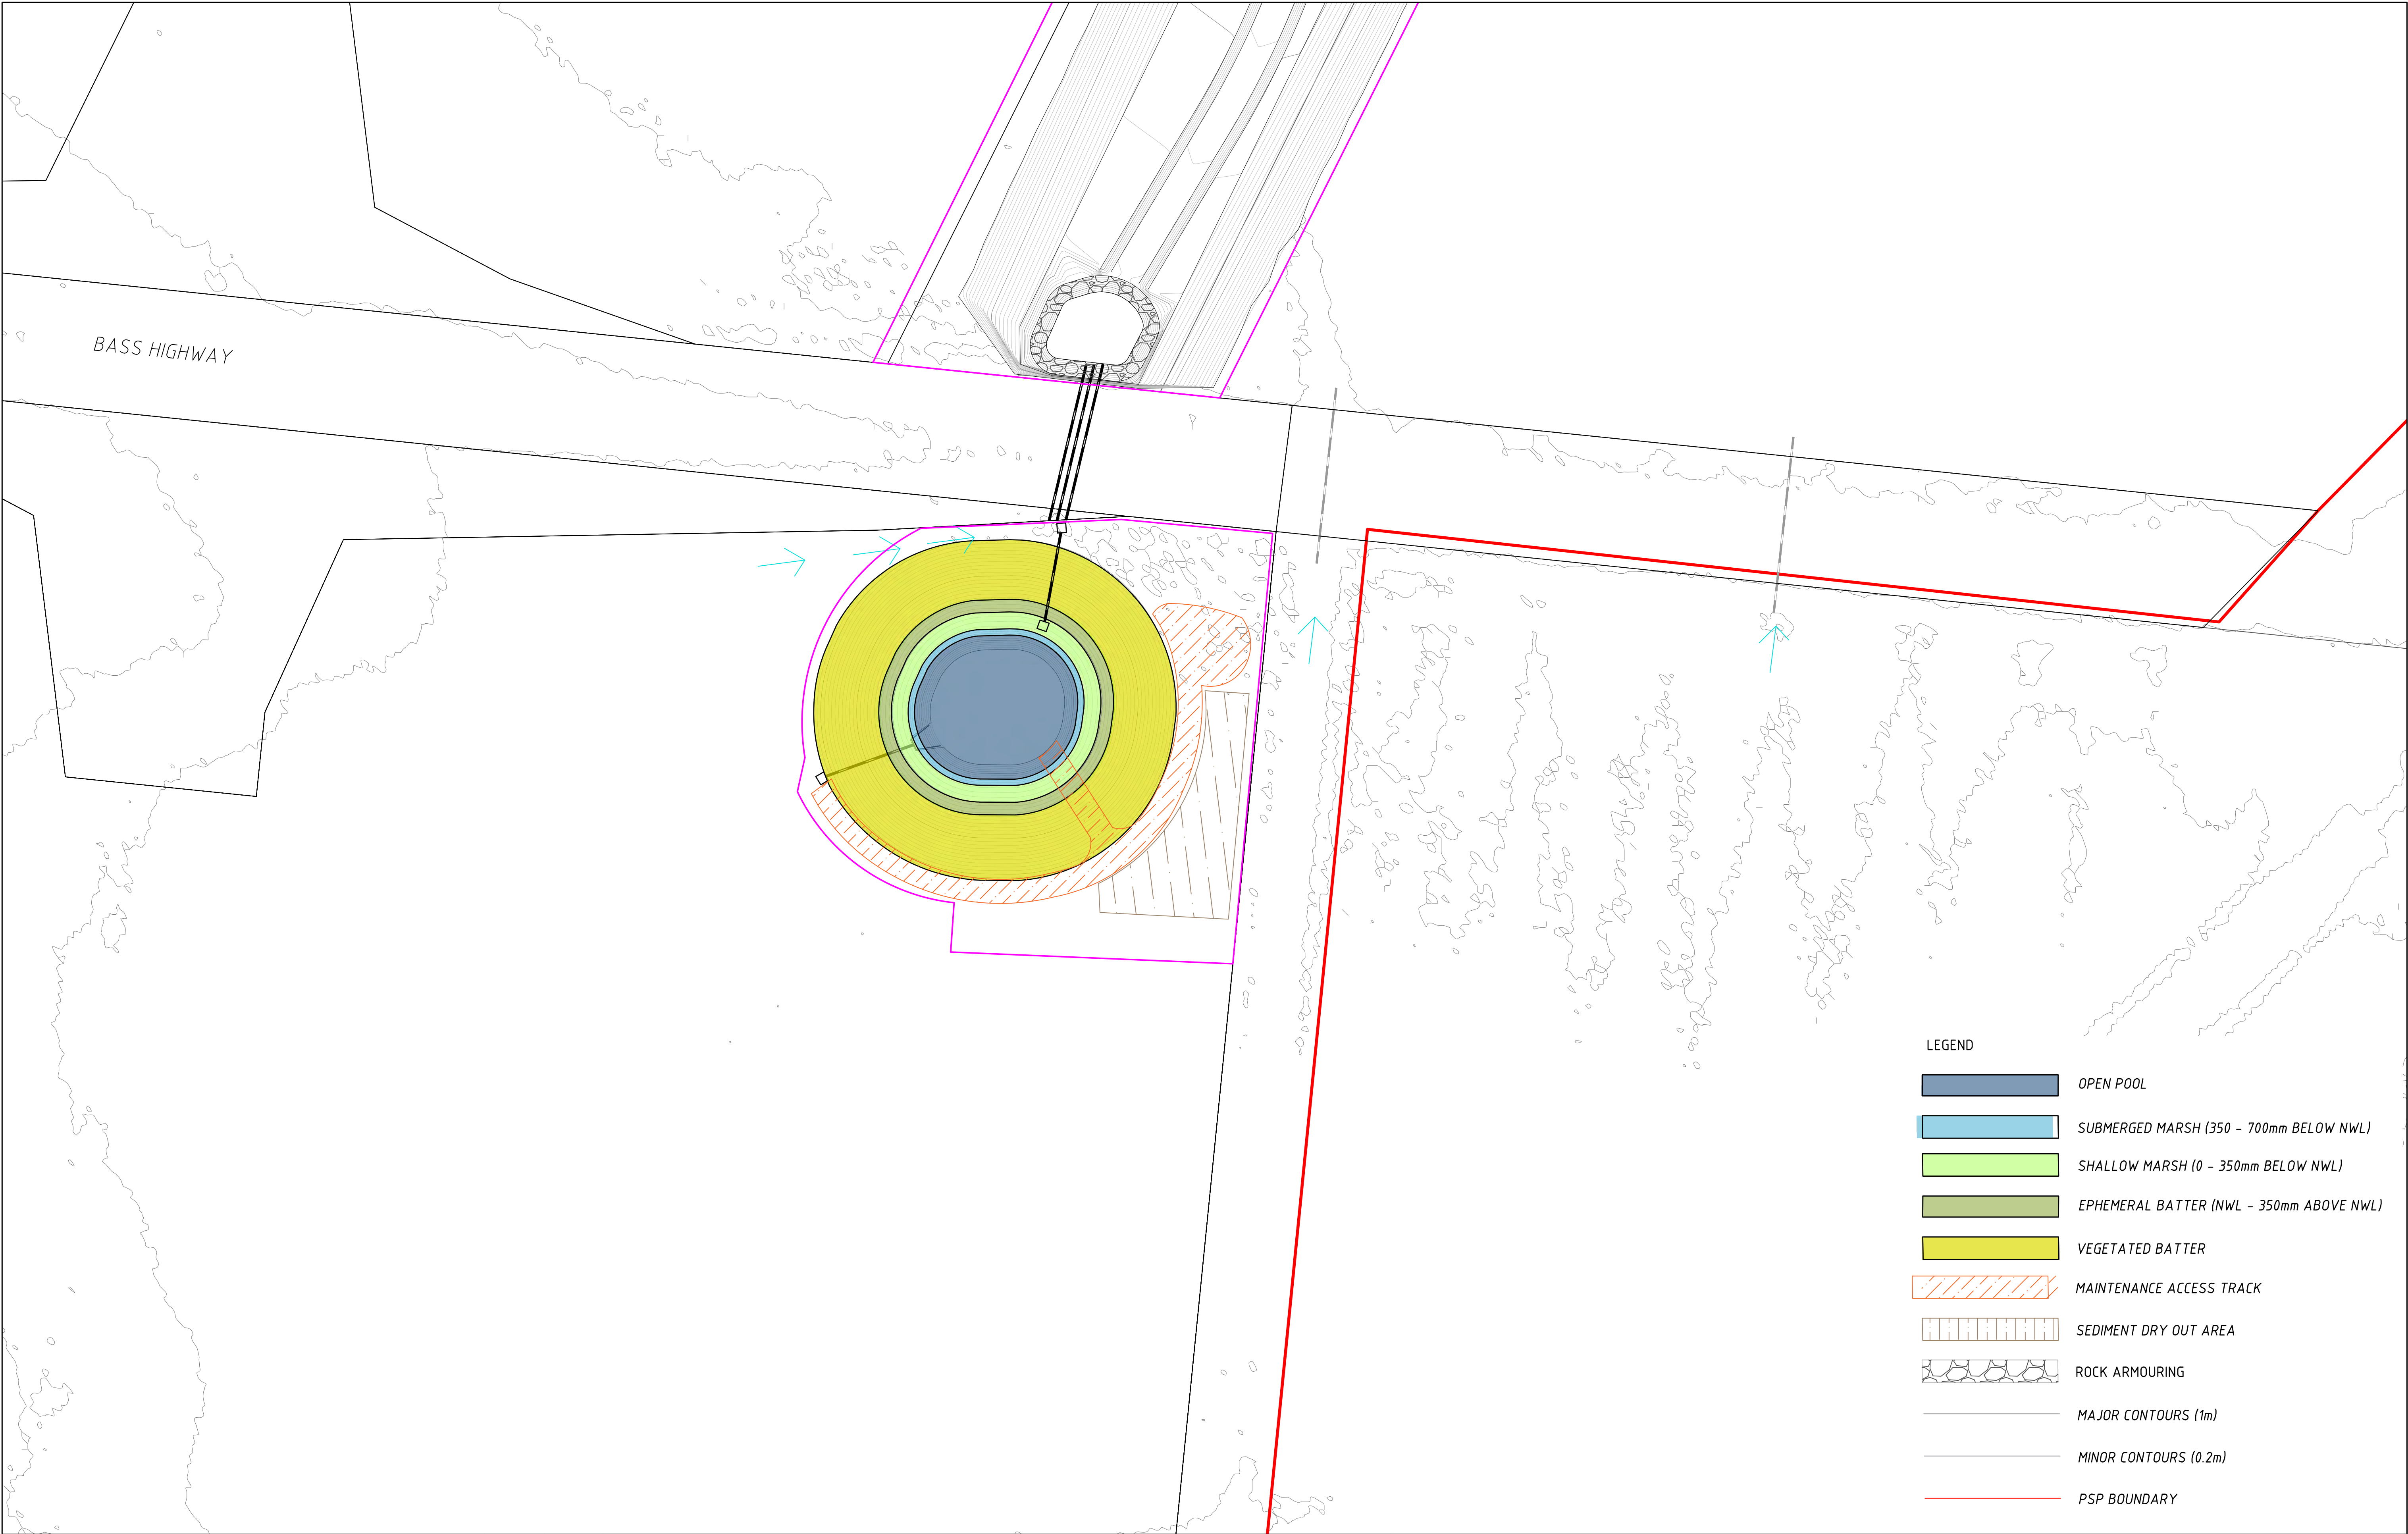

LEGEND

- OPEN POOL
- SUBMERGED MARSH (350 - 700mm BELOW NWL)
- SHALLOW MARSH (0 - 350mm BELOW NWL)
- EPHEMERAL BATTER (NWL - 350mm ABOVE NWL)
- VEGETATED BATTER
- MAINTENANCE ACCESS TRACK
- SEDIMENT DRY OUT AREA
- ROCK ARMOURING
- MAJOR CONTOURS (1m)
- MINOR CONTOURS (0.2m)
- PSP BOUNDARY

E	REVISED ISSUE - POST PANEL SAC RECOMMENDATIONS	DB	29.08.23
D	REVISED ISSUE	CC	22.04.22
C	REVISED ISSUE	CC	06.04.22
B	REVISED ISSUE	CC	05.11.21
A	PRELIMINARY ISSUE	CC	15.10.21
REV	DESCRIPTION	APP'D	DATE




Alluvium Consulting Australia
Pty. Ltd.
ABN 76 151 119 792
Lvl 1, 105-115 Dover Street
Cremorne Vic 3121
T 61 3 9421 2532
www.alluvium.com.au

DESIGNED: D.BRAND	DRAWN: D.BRAND	CHECKED: C.CARVALHO	APPROVED: S.CLEVEN	PROJECT No: 0121128
----------------------	-------------------	------------------------	-----------------------	------------------------

VICTORIAN PLANNING AUTHORITY
WONTHAGGI NORTH EAST PSP
FUNCTIONAL DESIGN DRAWINGS
SB5 PLANTING ZONES (DCP REF. SB-03)

REVISION: E	SHEET No.: 27 of 55	ORIGINAL SIZE: A1 DATUM: m AHD (MGA z55)	SCALE: 1:500 0 10 20 30m 5
----------------	------------------------	---	----------------------------------

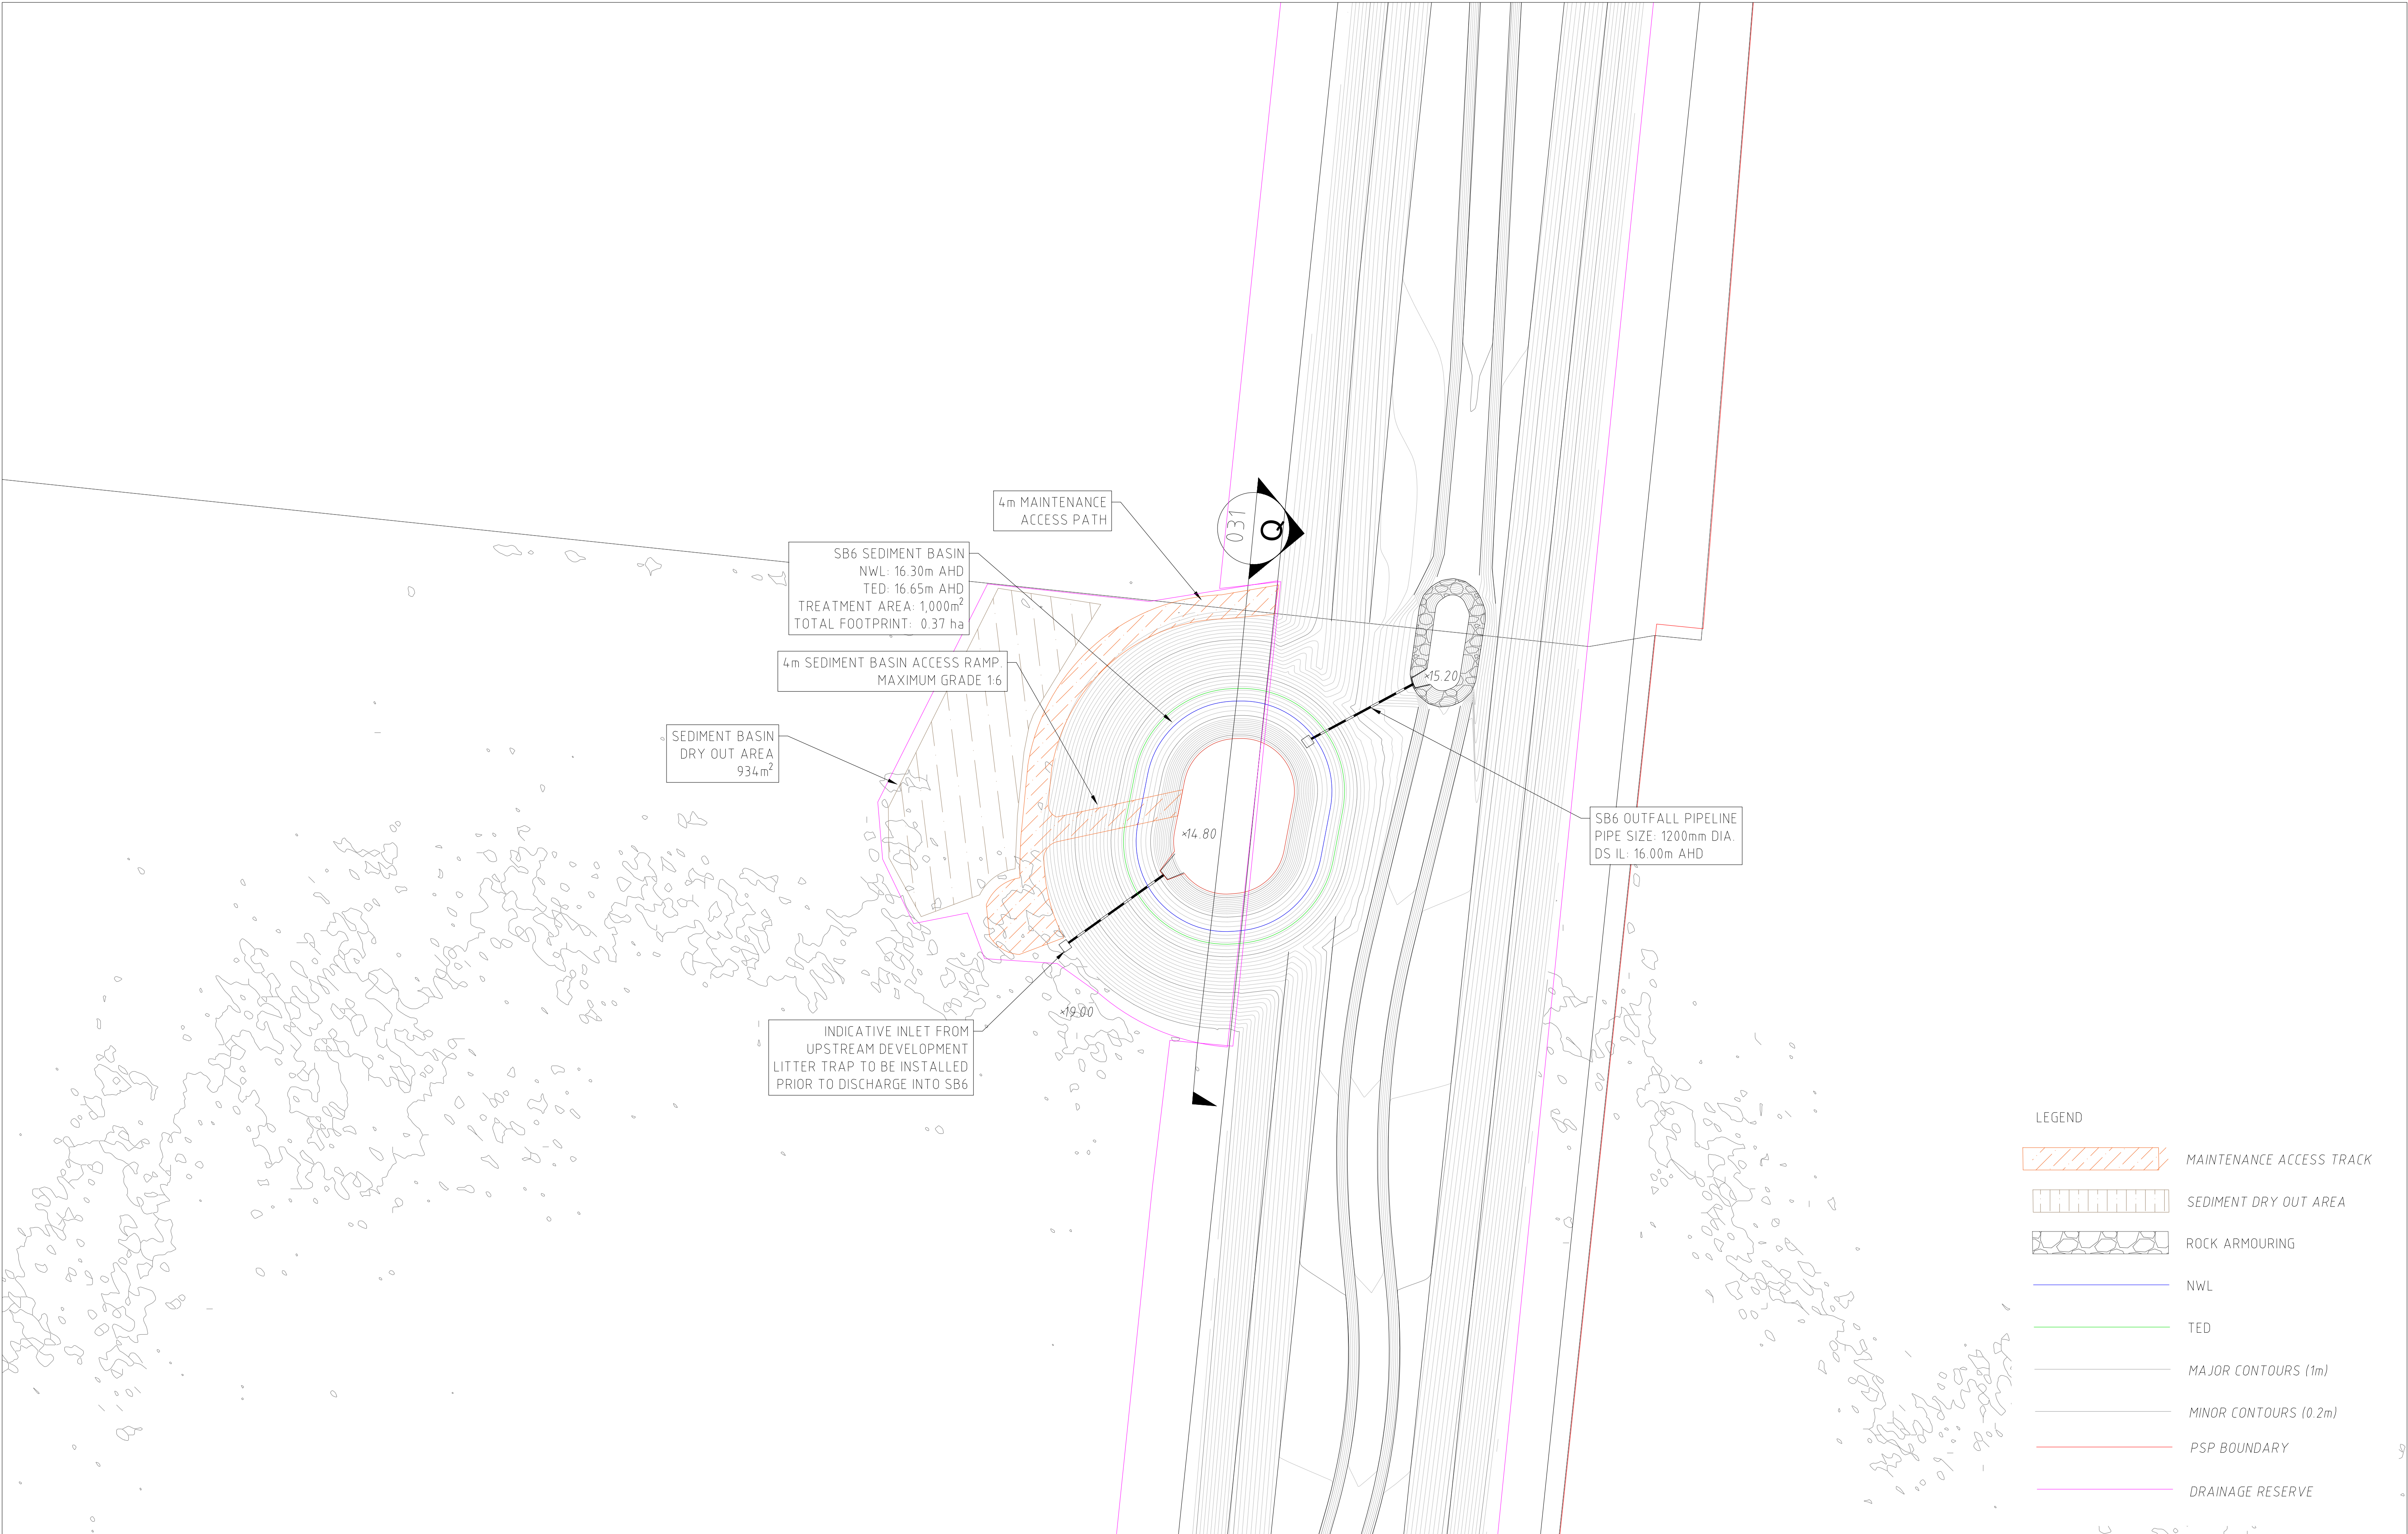

REV	DESCRIPTION	APP'D	DATE
E	REVISED ISSUE - POST PANEL SAC RECOMMENDATIONS	DB	29.08.23
D	REVISED ISSUE	CC	22.04.22
C	REVISED ISSUE	CC	06.04.22
B	REVISED ISSUE	CC	05.11.21
A	PRELIMINARY ISSUE	CC	15.10.21




Alluvium Consulting Australia
Pty. Ltd.
ABN 76 151 119 792
Lvl 1, 105-115 Dover Street
Cremorne Vic 3121
T 61 3 9421 2532
www.alluvium.com.au

DESIGNED: D.BRAND	DRAWN: D.BRAND	CHECKED: C.CARVALHO	APPROVED: S.CLEVEN	PROJECT No: 0121128
----------------------	-------------------	------------------------	-----------------------	------------------------

VICTORIAN PLANNING AUTHORITY
WONTHAGGI NORTH EAST PSP
FUNCTIONAL DESIGN DRAWINGS
SB6 DESIGN (DCP REF. SB-04)

REVISION: E	SHEET No.: 29 of 55	ORIGINAL SIZE: A1 DATUM: m AHD (MGA z55)	SCALE: 1:500 0 10 20 30m 5
----------------	------------------------	---	----------------------------------

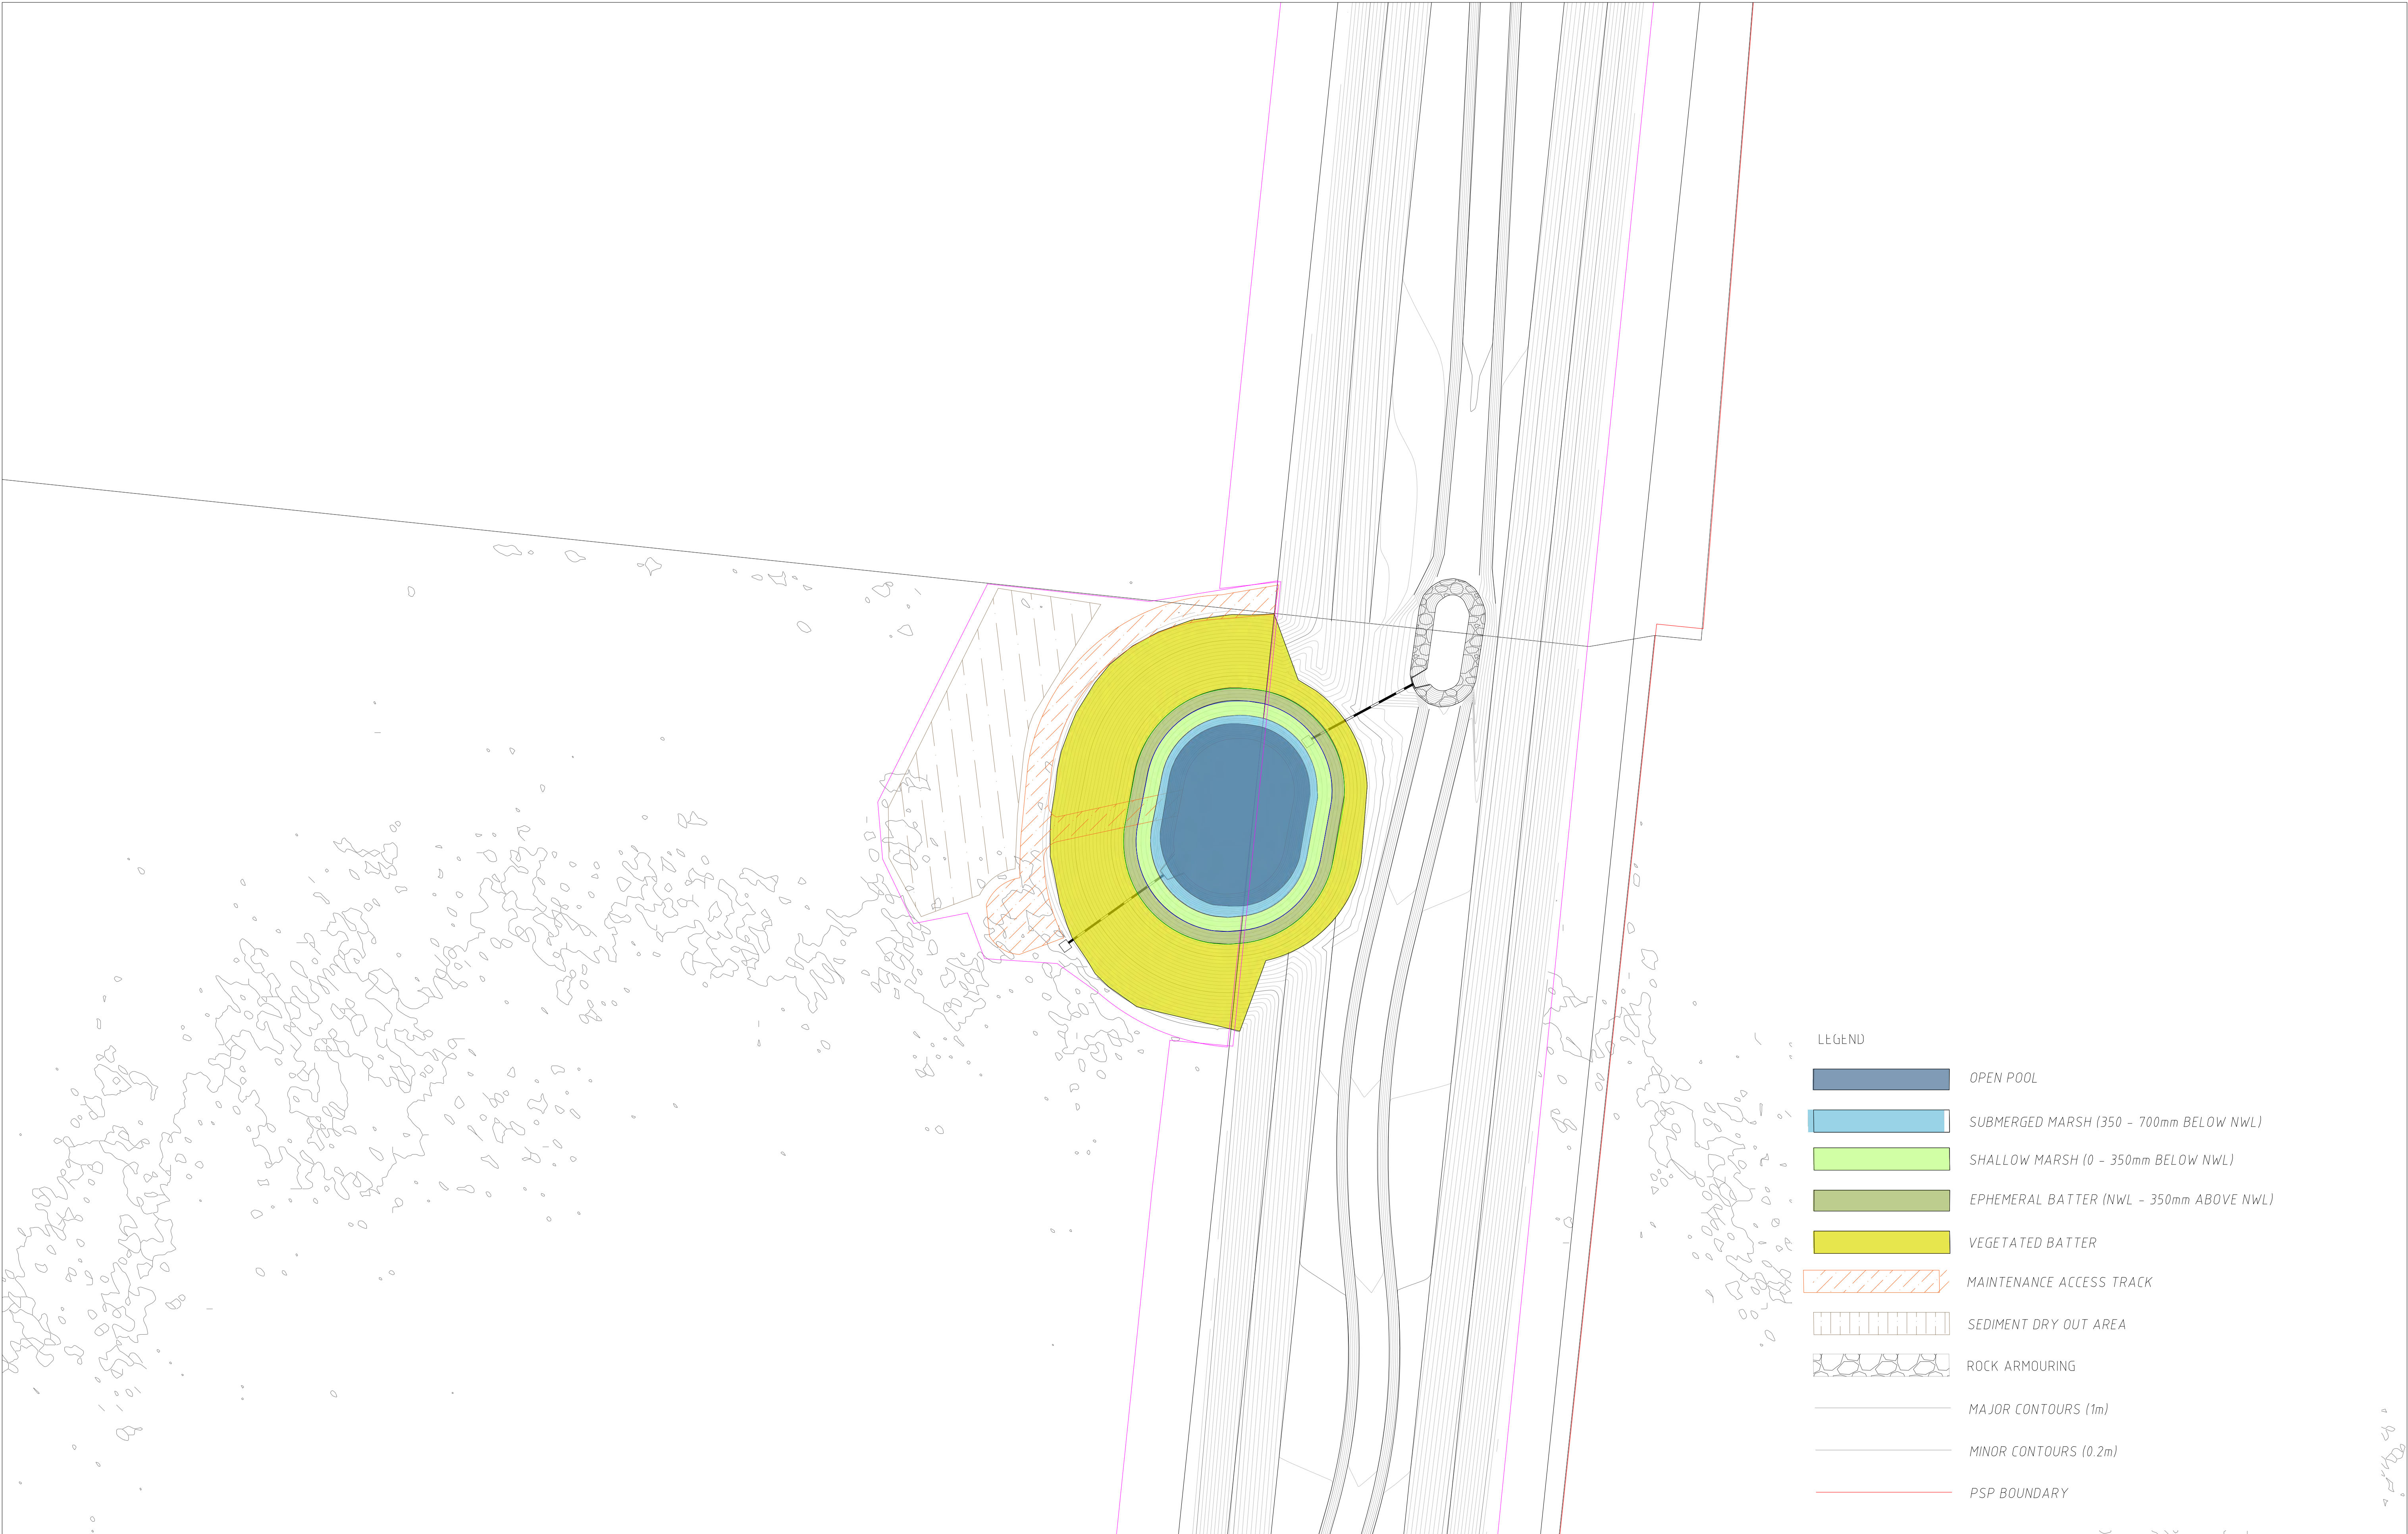

E	REVISED ISSUE - POST PANEL SAC RECOMMENDATIONS	DB	29.08.23
D	REVISED ISSUE	CC	22.04.22
C	REVISED ISSUE	CC	06.04.22
B	REVISED ISSUE	CC	05.11.21
A	PRELIMINARY ISSUE	CC	15.10.21
REV	DESCRIPTION	APP'D	DATE




Alluvium Consulting Australia
Pty. Ltd.
ABN 76 151 119 792
Lvl 1, 105-115 Dover Street
Cremorne Vic 3121
T 61 3 9421 2532
www.alluvium.com.au

DESIGNED: D.BRAND	DRAWN: D.BRAND	CHECKED: C.CARVALHO	APPROVED: S.CLEVEN	PROJECT No: 0121128
----------------------	-------------------	------------------------	-----------------------	------------------------


VICTORIAN PLANNING AUTHORITY
WONTHAGGI NORTH EAST PSP
FUNCTIONAL DESIGN DRAWINGS
SB6 PLANTING ZONES (DCP REF. SB-04)

REVISION: E	SHEET No.: 30 of 55	ORIGINAL SIZE: A1 DATUM: m AHD (MGA z55)	SCALE: 1:500 0 10 20 30m 5
-----------------------	------------------------	--	----------------------------------

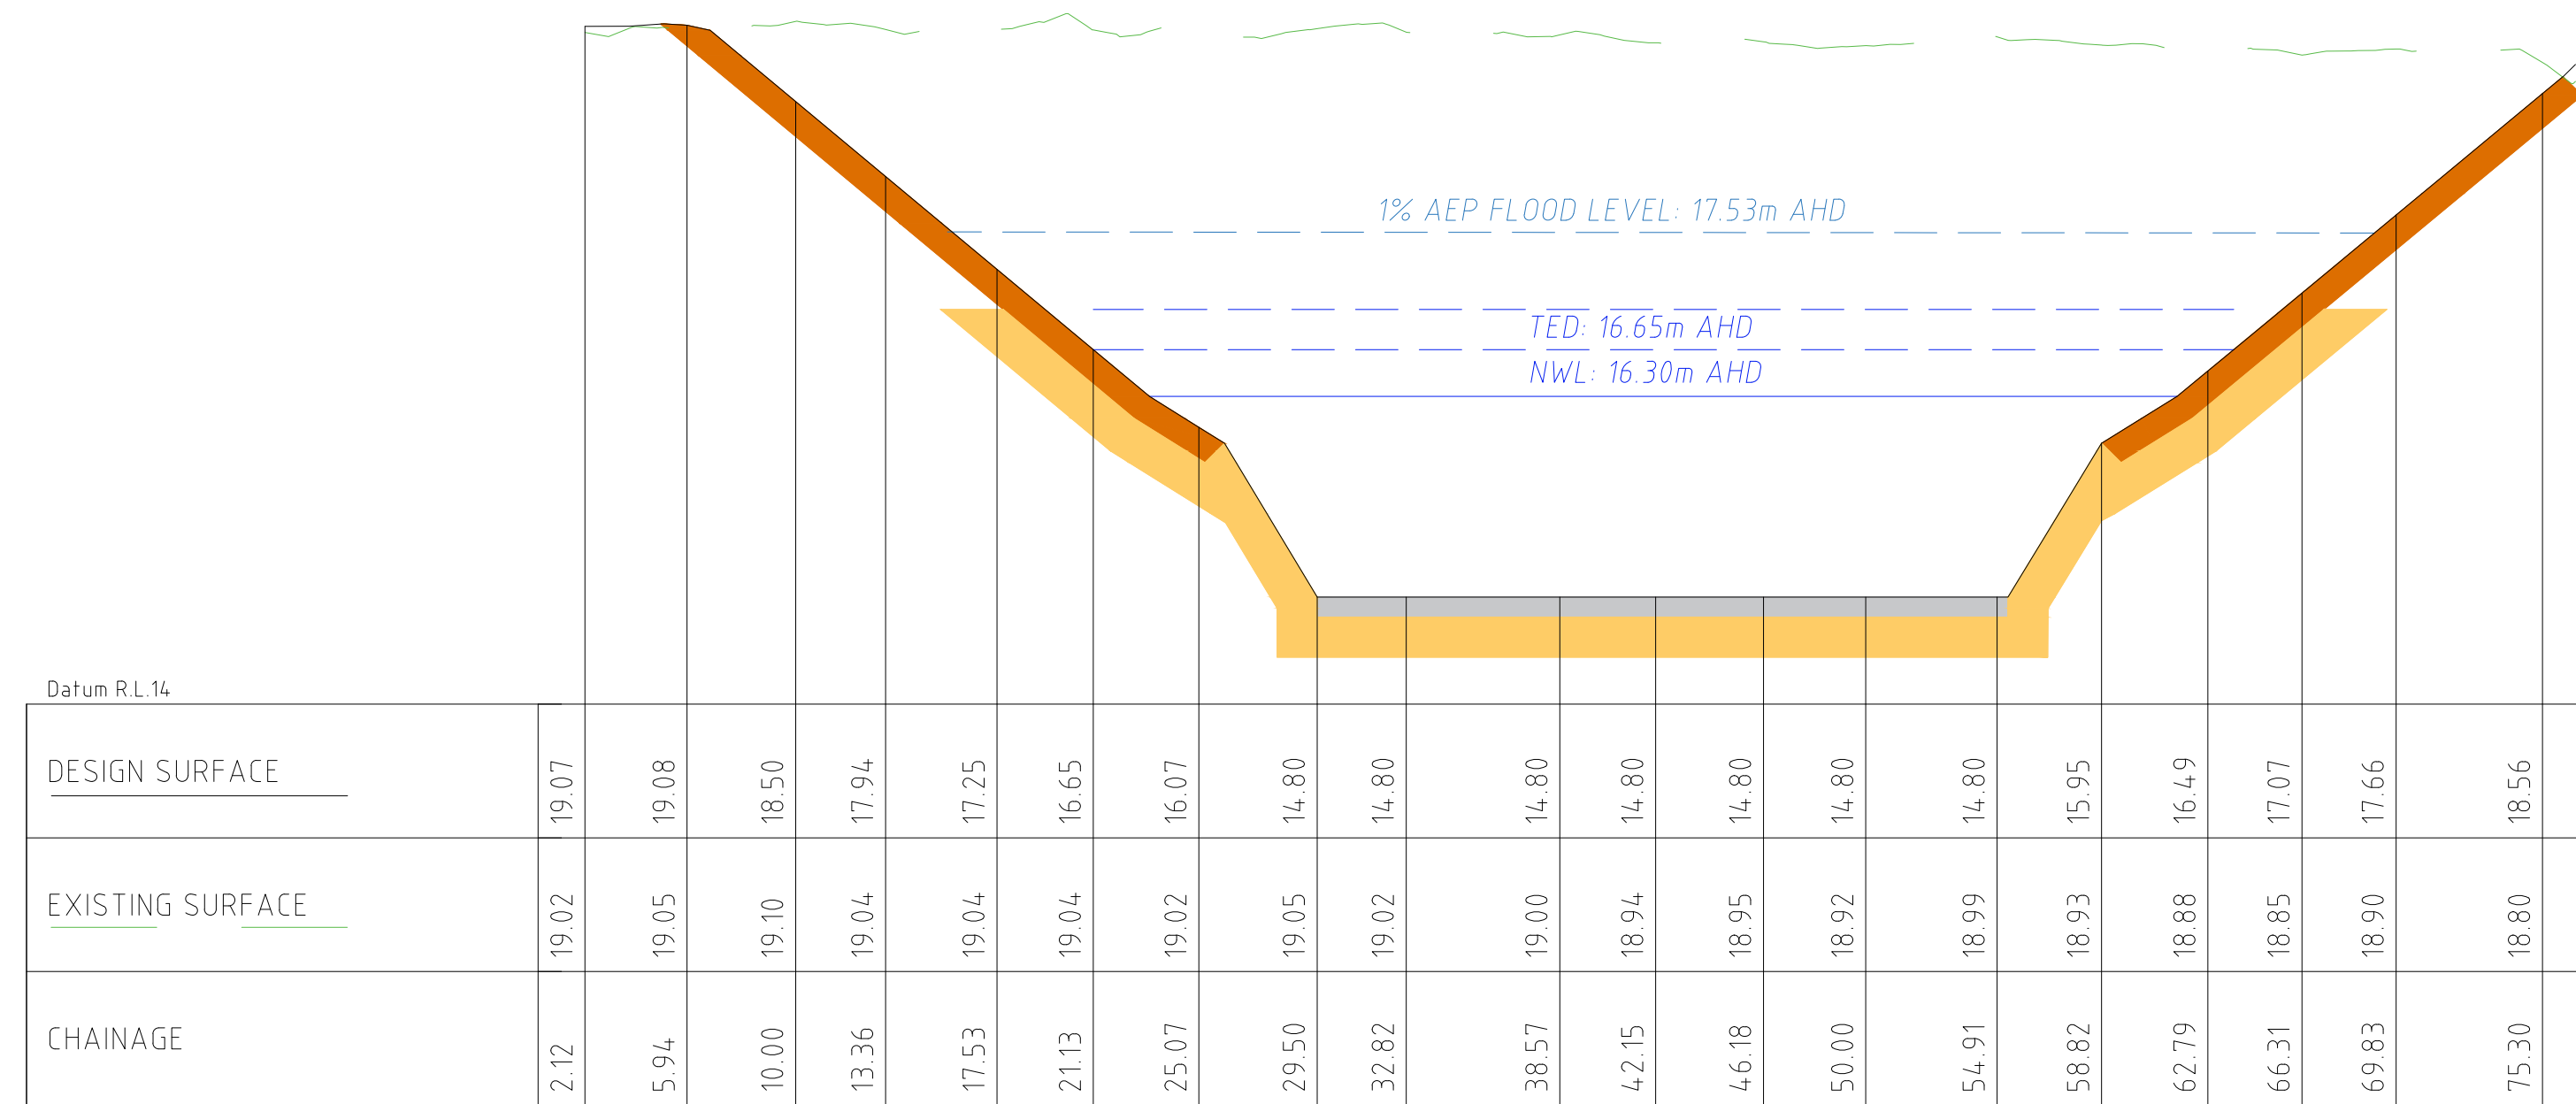


Q
029

1:50 (V)

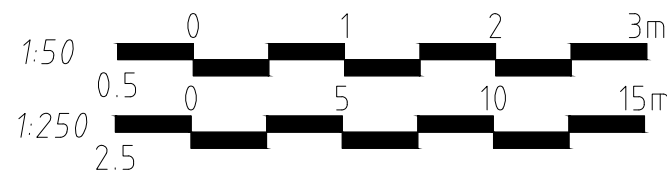

					 Alluvium Consulting Australia Pty. Ltd. ABN 76 151 119 792 Lvl 1, 105-115 Dover Street Cremorne Vic 3121 T 61 3 9421 2532 www.alluvium.com.au	VICTORIAN PLANNING AUTHORITY			
E	REVISED ISSUE – POST PANEL SAC RECOMMENDATIONS	DB	29.08.23			WONTHAGGI NORTH EAST PSP			
D	REVISED ISSUE	CC	22.04.22			FUNCTIONAL DESIGN DRAWINGS			
C	REVISED ISSUE	CC	06.04.22			SB6 CROSS SECTION (DCP REF. SB-04)			
B	REVISED ISSUE	CC	05.11.21			REVISION:	SHEET No.: 31 of 55	ORIGINAL SIZE: A1	SCALE: SEE ABOVE
A	PRELIMINARY ISSUE	CC	15.10.21			E		DATUM: m AHD (MGA z55)	
REV	DESCRIPTION	APP'D	DATE		DESIGNED: D.BRAND	DRAWN: D.BRAND	CHECKED: C.CARVALHO	APPROVED: S.CLEVEN	PROJECT No: 0121128

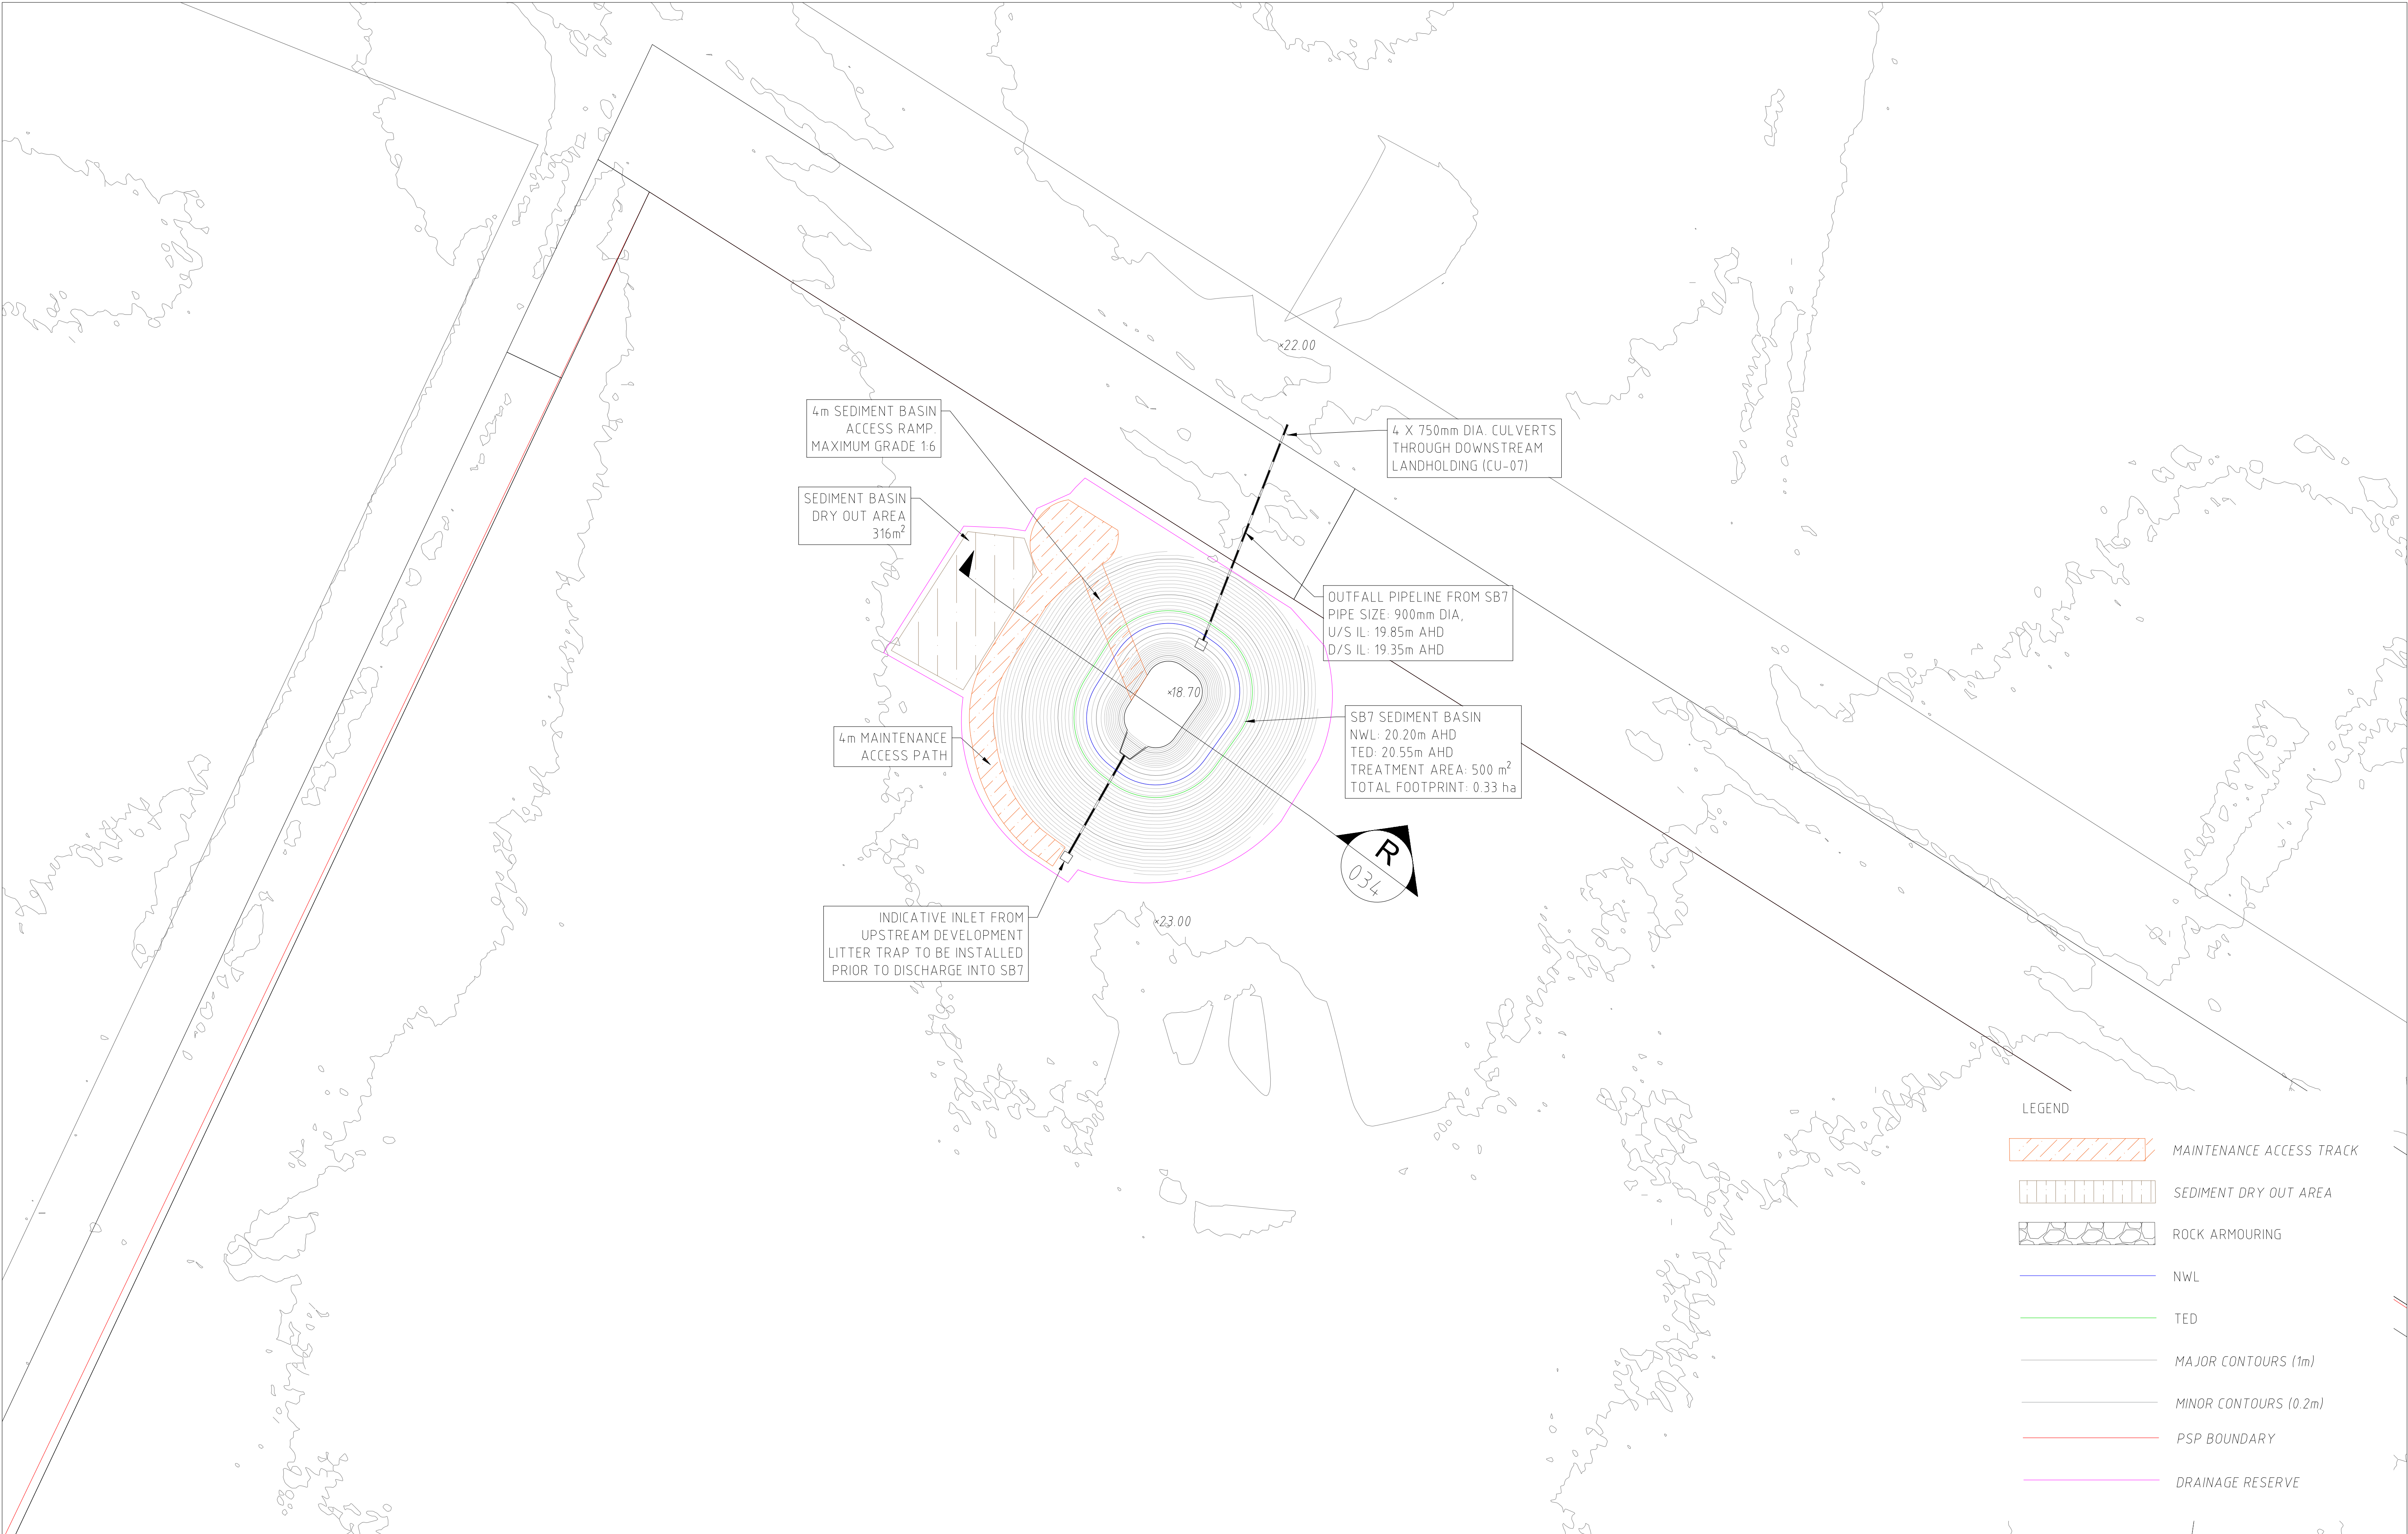

E	REVISED ISSUE - POST PANEL SAC RECOMMENDATIONS	DB	29.08.23
D	REVISED ISSUE	CC	22.04.22
C	REVISED ISSUE	CC	06.04.22
B	REVISED ISSUE	CC	05.11.21
A	PRELIMINARY ISSUE	CC	15.10.21
REV	DESCRIPTION	APP'D	DATE




Alluvium Consulting Australia
Pty. Ltd.
ABN 76 151 119 792
Lvl 1, 105-115 Dover Street
Cremorne Vic 3121
T 61 3 9421 2532
www.alluvium.com.au

DESIGNED: D.BRAND	DRAWN: D.BRAND	CHECKED: C.CARVALHO	APPROVED: S.CLEVEN	PROJECT No: 0121128
----------------------	-------------------	------------------------	-----------------------	------------------------

VICTORIAN PLANNING AUTHORITY
WONTHAGGI NORTH EAST PSP
FUNCTIONAL DESIGN DRAWINGS
SB7 DESIGN (DCP REF. SB-05)

REVISION: E	SHEET No.: 32 of 55	ORIGINAL SIZE: A1 DATUM: m AHD (MGA z55)	SCALE: 1:500 0 10 20 30m 5
-----------------------	------------------------	--	----------------------------------

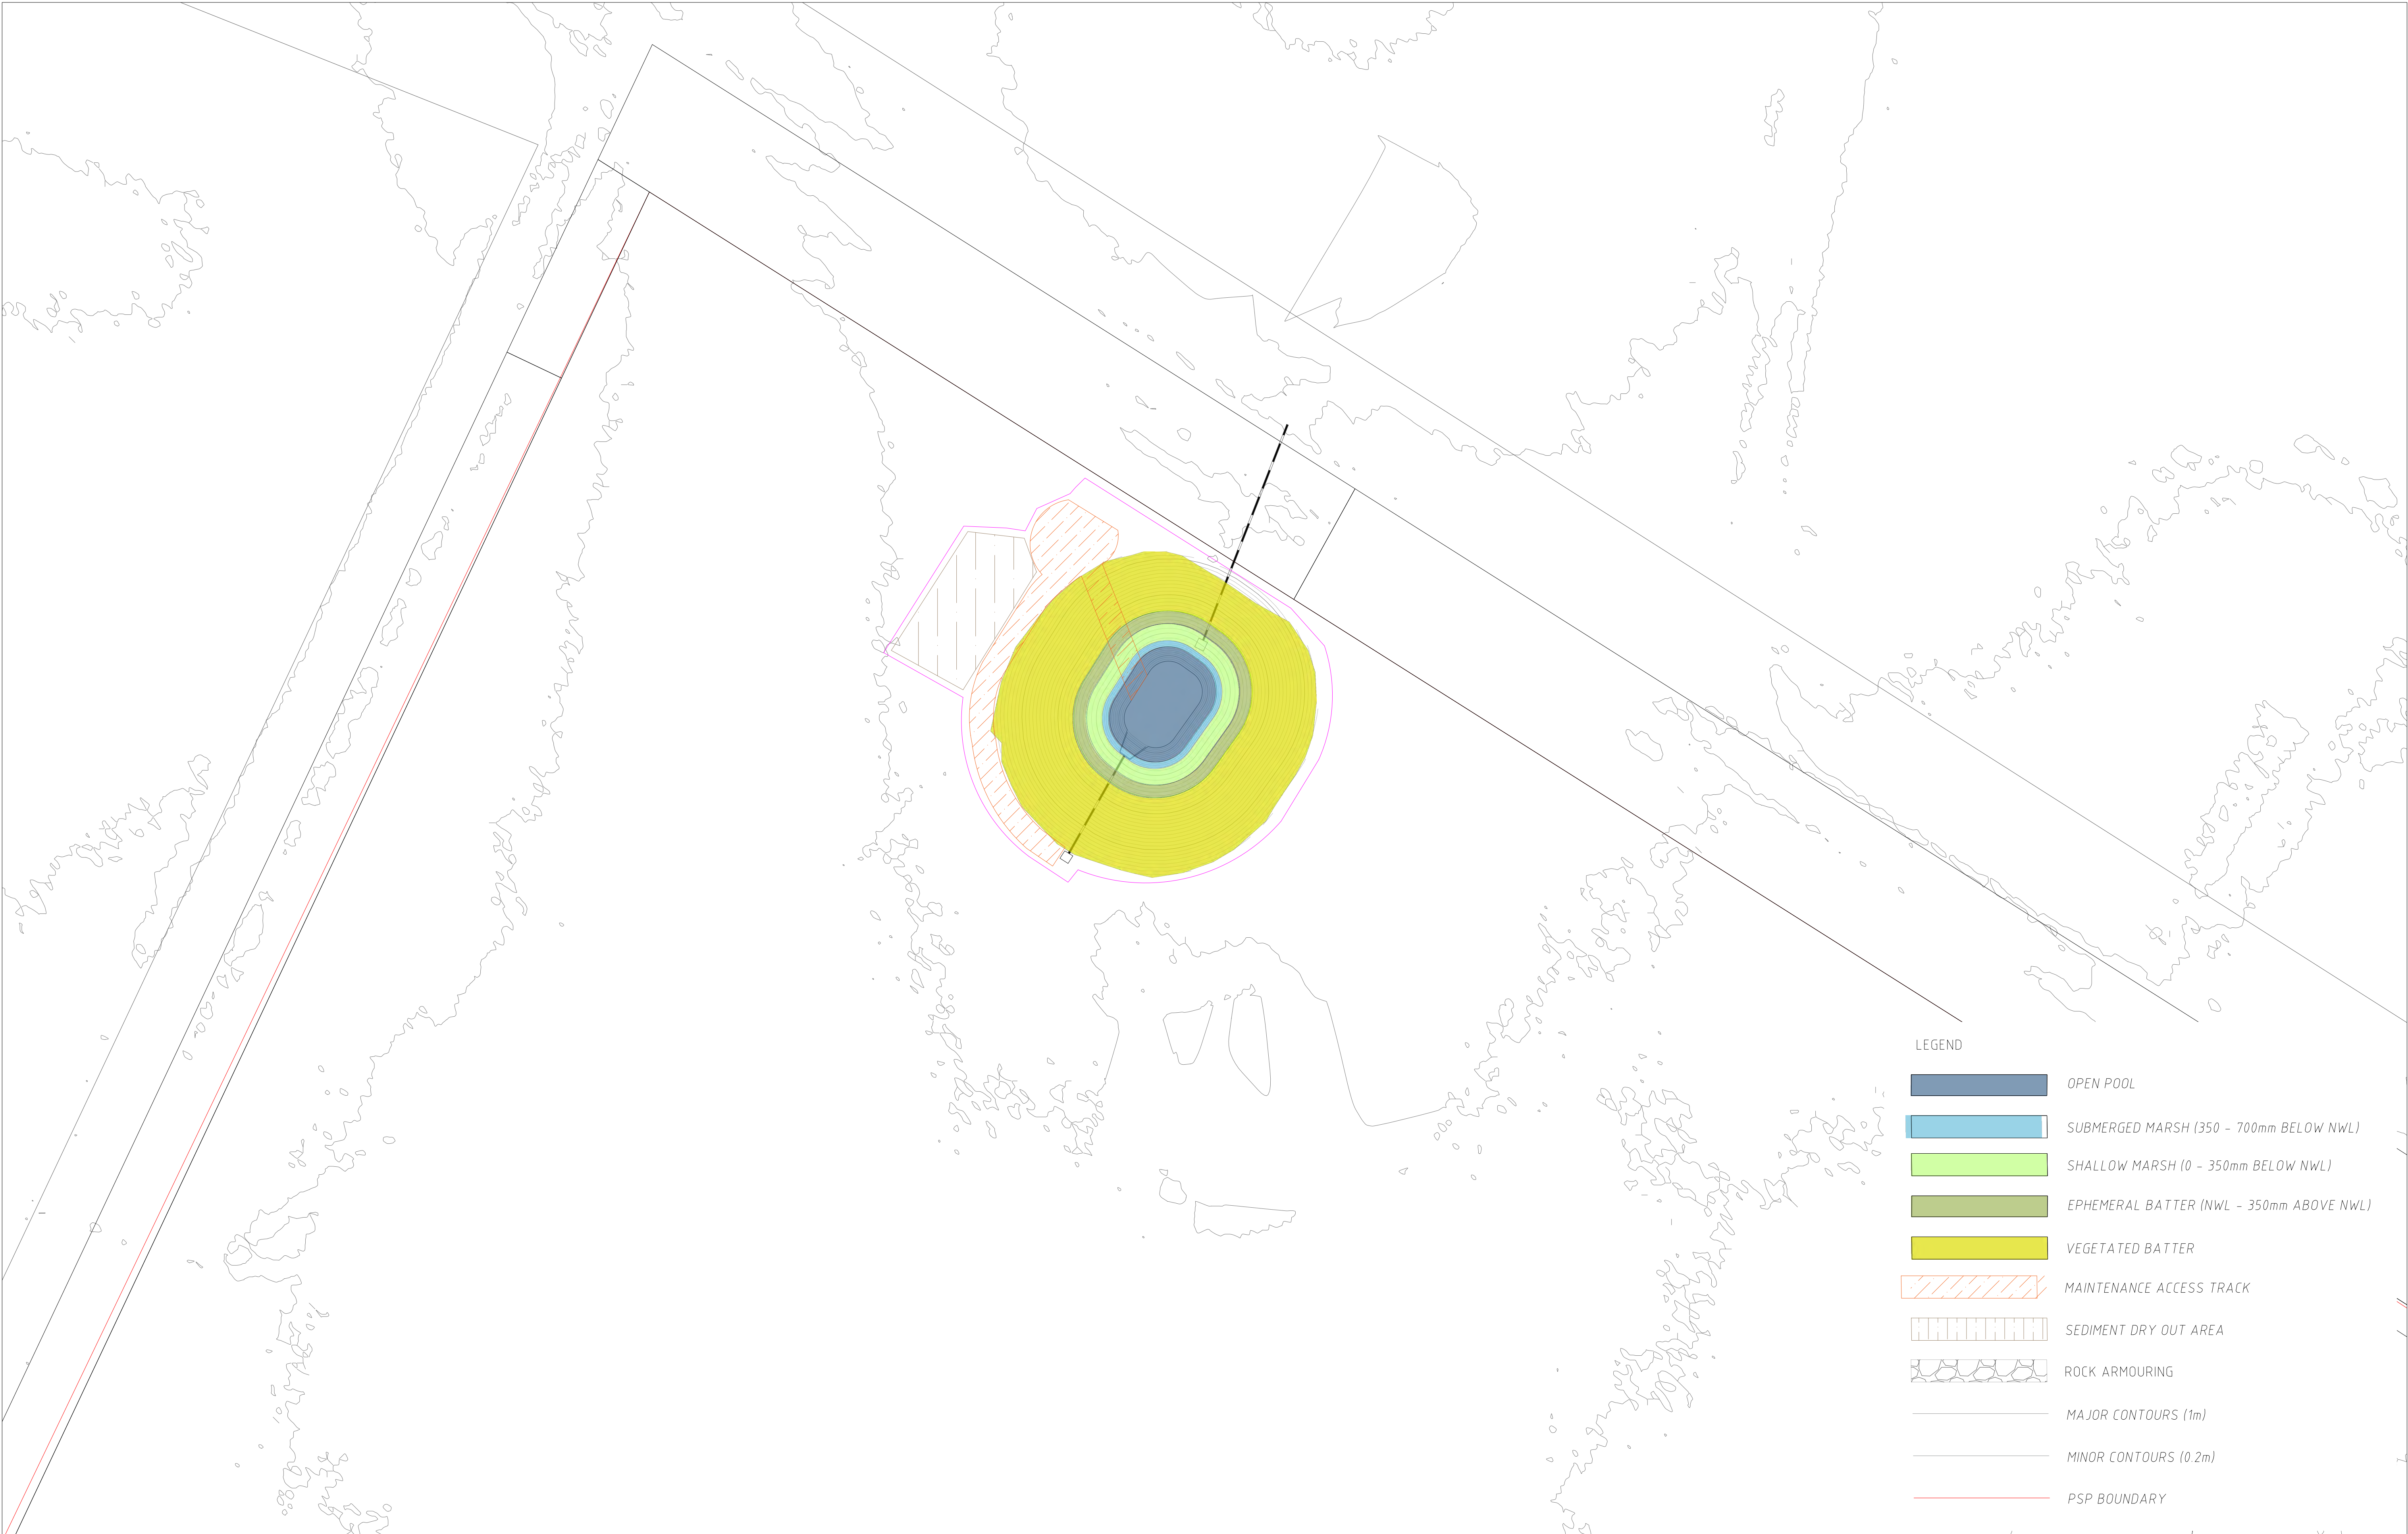

- LEGEND
- OPEN POOL
 - SUBMERGED MARSH (350 - 700mm BELOW NWL)
 - SHALLOW MARSH (0 - 350mm BELOW NWL)
 - EPHEMERAL BATTER (NWL - 350mm ABOVE NWL)
 - VEGETATED BATTER
 - MAINTENANCE ACCESS TRACK
 - SEDIMENT DRY OUT AREA
 - ROCK ARMOURING
 - MAJOR CONTOURS (1m)
 - MINOR CONTOURS (0.2m)
 - PSP BOUNDARY

E	REVISED ISSUE - POST PANEL SAC RECOMMENDATIONS	DB	29.08.23
D	REVISED ISSUE	CC	22.04.22
C	REVISED ISSUE	CC	06.04.22
B	REVISED ISSUE	CC	05.11.21
A	PRELIMINARY ISSUE	CC	15.10.21
REV	DESCRIPTION	APP'D	DATE




Alluvium Consulting Australia
Pty. Ltd.
ABN 76 151 119 792
Lvl 1, 105-115 Dover Street
Cremorne Vic 3121
T 61 3 9421 2532
www.alluvium.com.au

DESIGNED: D.BRAND	DRAWN: D.BRAND	CHECKED: C.CARVALHO	APPROVED: S.CLEVEN	PROJECT No: 0121128
----------------------	-------------------	------------------------	-----------------------	------------------------

VICTORIAN PLANNING AUTHORITY
WONTHAGGI NORTH EAST PSP
FUNCTIONAL DESIGN DRAWINGS
SB7 PLANTING ZONES (DCP REF. SB-05)

REVISION: E	SHEET No.: 33 of 55	ORIGINAL SIZE: A1 DATUM: m AHD (MGA z55)	SCALE: 1:500 0 10 20 30m 5
-----------------------	------------------------	--	----------------------------------

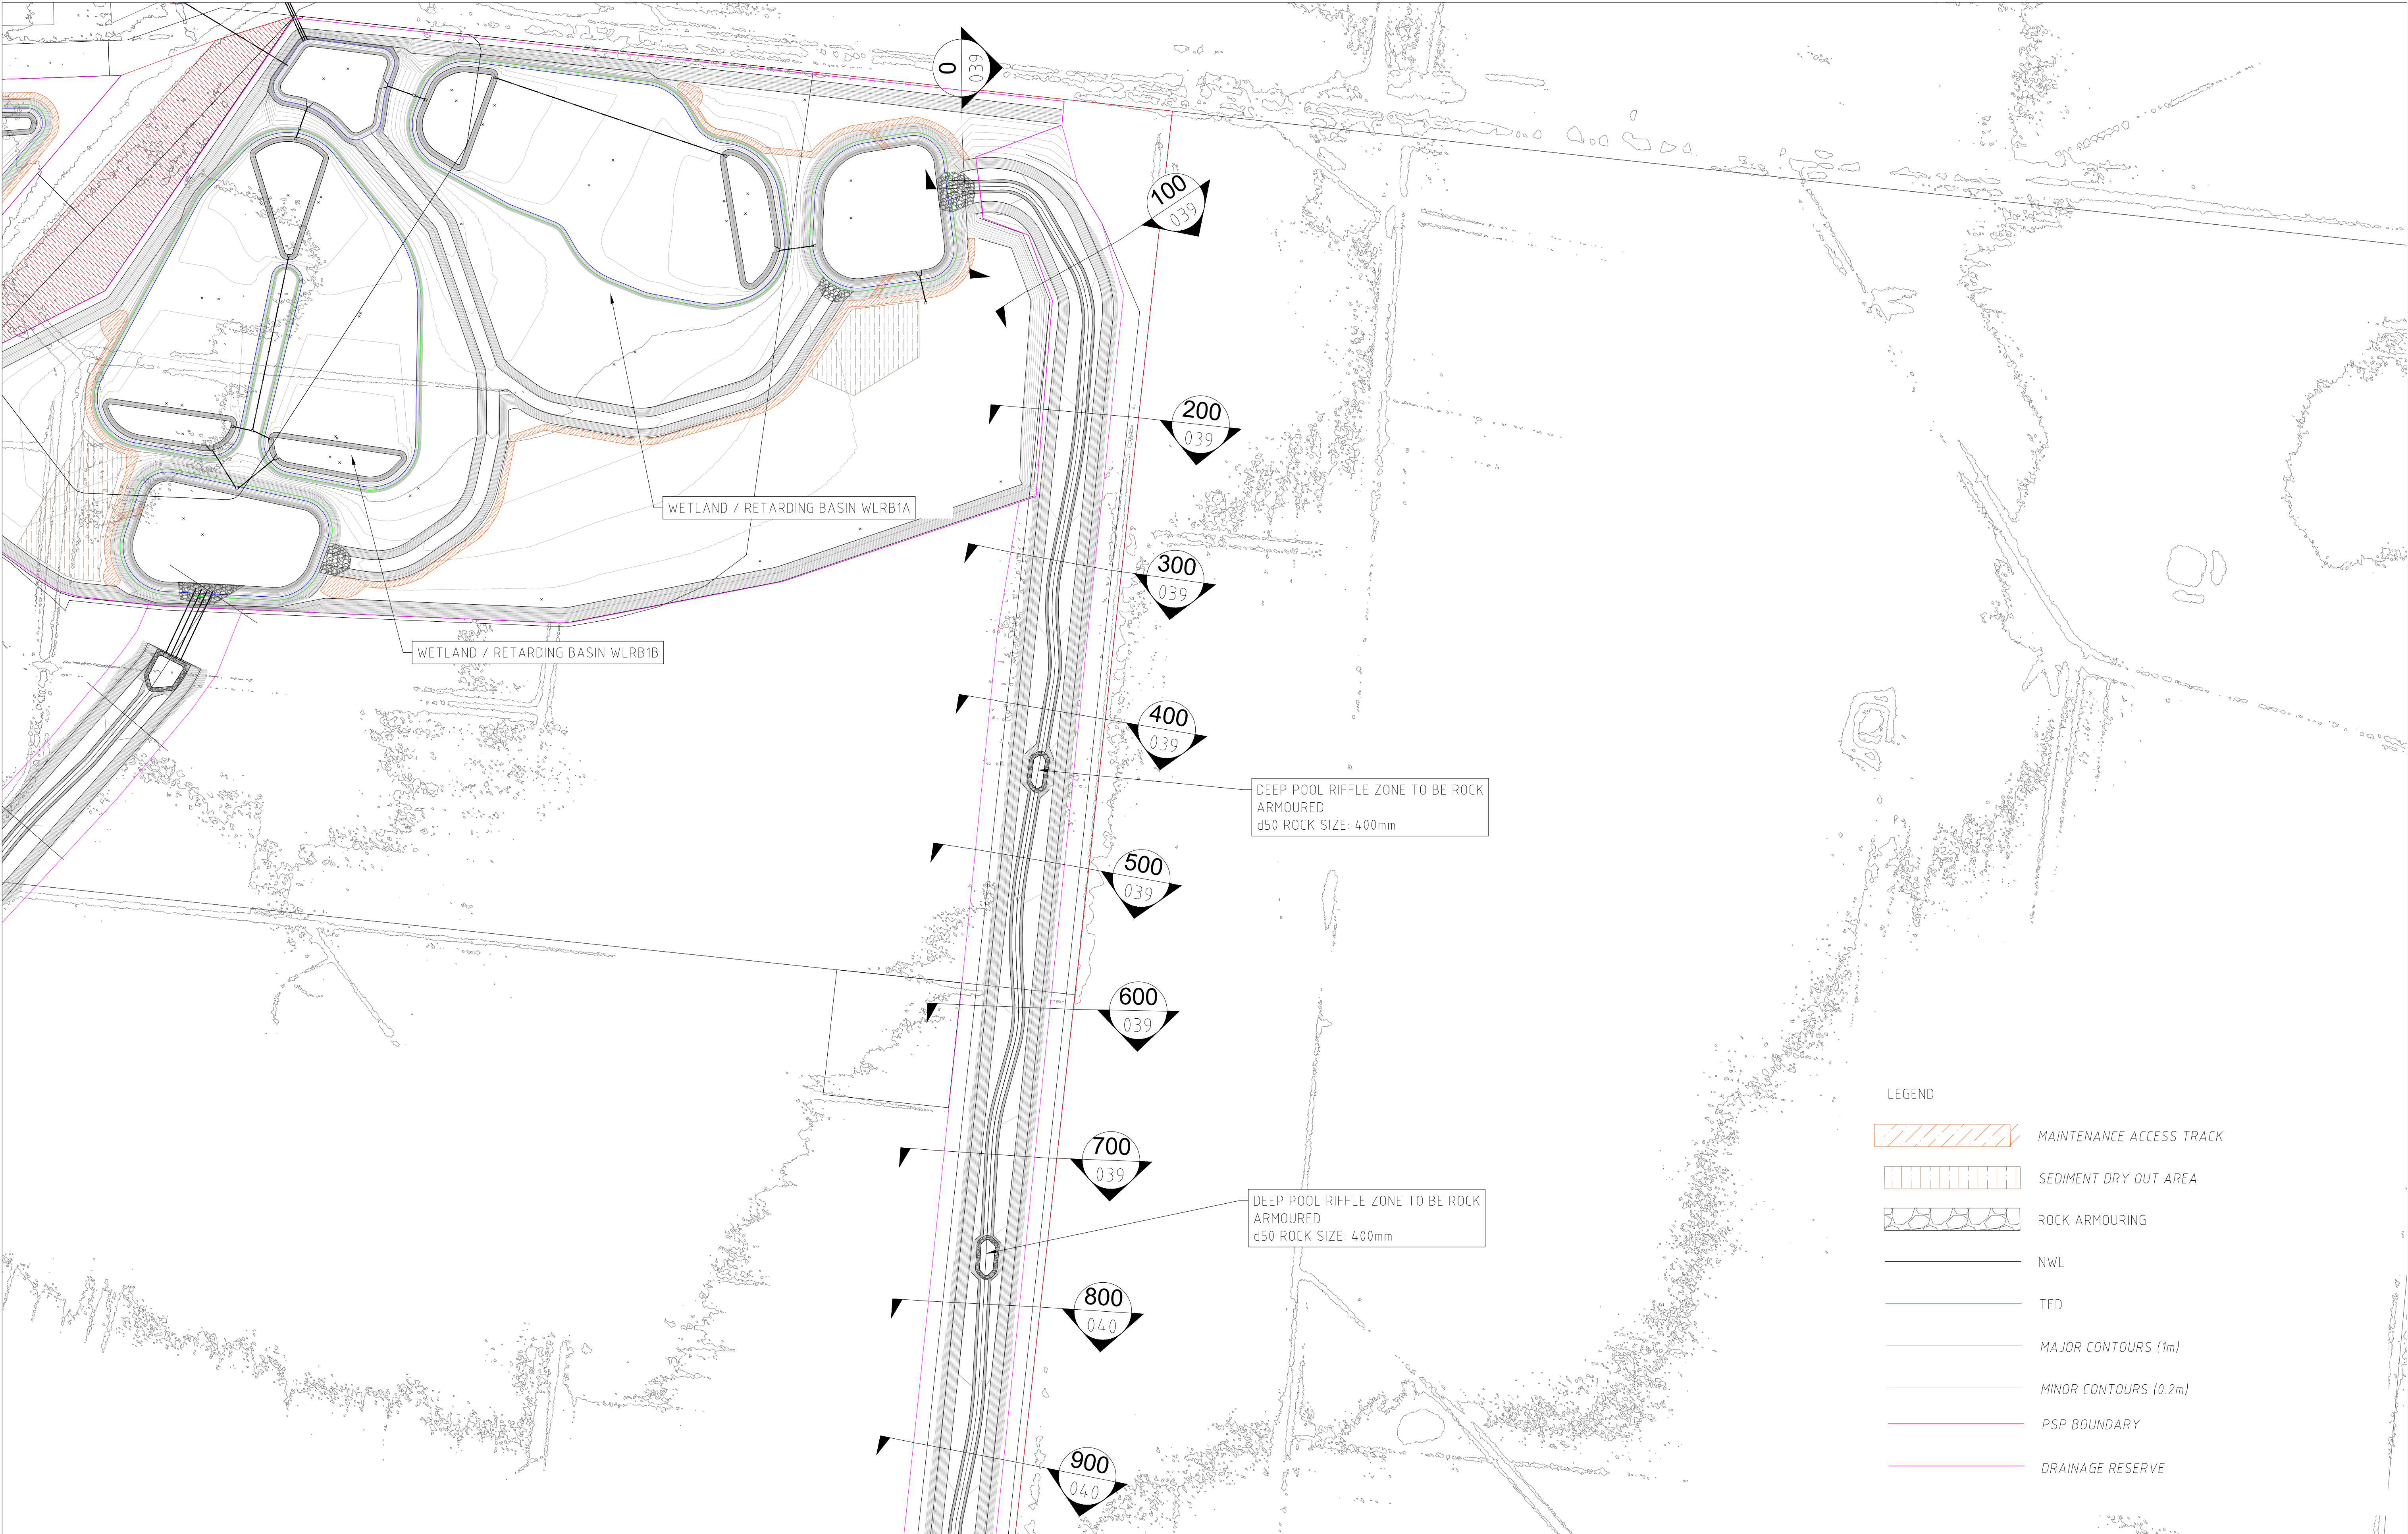

E	REVISED ISSUE - POST PANEL SAC RECOMMENDATIONS	DB	29.08.23
D	REVISED ISSUE	CC	22.04.22
C	REVISED ISSUE	CC	06.04.22
B	REVISED ISSUE	CC	05.11.21
A	PRELIMINARY ISSUE	CC	15.10.21
REV	DESCRIPTION	APP'D	DATE



Alluvium Consulting Australia
Pty. Ltd.
ABN 76 151 119 792
Lvl 1, 105-115 Dover Street
Cremorne Vic 3121
T 61 3 9421 2532
www.alluvium.com.au

DESIGNED: D.BRAND	DRAWN: D.BRAND	CHECKED: C.CARVALHO	APPROVED: S.CLEVEN	PROJECT No: 0121128
----------------------	-------------------	------------------------	-----------------------	------------------------

VICTORIAN PLANNING AUTHORITY
WONTHAGGI NORTH EAST PSP
FUNCTIONAL DESIGN DRAWINGS
EASTERN WATERWAY DESIGN (SHEET 1 OF 3) (DCP REF. DR-02)

REVISION: E	SHEET No.: 35 of 55	ORIGINAL SIZE: A1 DATUM: m AHD (MGA z55)	SCALE: 1:2,000 0 40 80 120m 20
----------------	------------------------	---	--------------------------------------



E	REVISED ISSUE - POST PANEL SAC RECOMMENDATIONS	DB	29.08.23
D	REVISED ISSUE	CC	22.04.22
C	REVISED ISSUE	CC	06.04.22
B	REVISED ISSUE	CC	05.11.21
A	PRELIMINARY ISSUE	CC	15.10.21
REV	DESCRIPTION	APP'D	DATE



Alluvium Consulting Australia
Pty. Ltd.
ABN 76 151 119 792
Lvl 1, 105-115 Dover Street
Cremorne Vic 3121
T 61 3 9421 2532
www.alluvium.com.au

DESIGNED: D.BRAND	DRAWN: D.BRAND	CHECKED: C.CARVALHO	APPROVED: S.CLEVEN	PROJECT No: 0121128
----------------------	-------------------	------------------------	-----------------------	------------------------

VICTORIAN PLANNING AUTHORITY
WONTHAGGI NORTH EAST PSP
FUNCTIONAL DESIGN DRAWINGS
EASTERN WATERWAY DESIGN (SHEET 2 OF 3) (DCP REF. DR-02)

REVISION: E	SHEET No.: 36 of 55	ORIGINAL SIZE: A1 DATUM: m AHD (MGA z55)	SCALE: 1:2,000 0 40 80 120m 20
-----------------------	------------------------	--	--------------------------------------